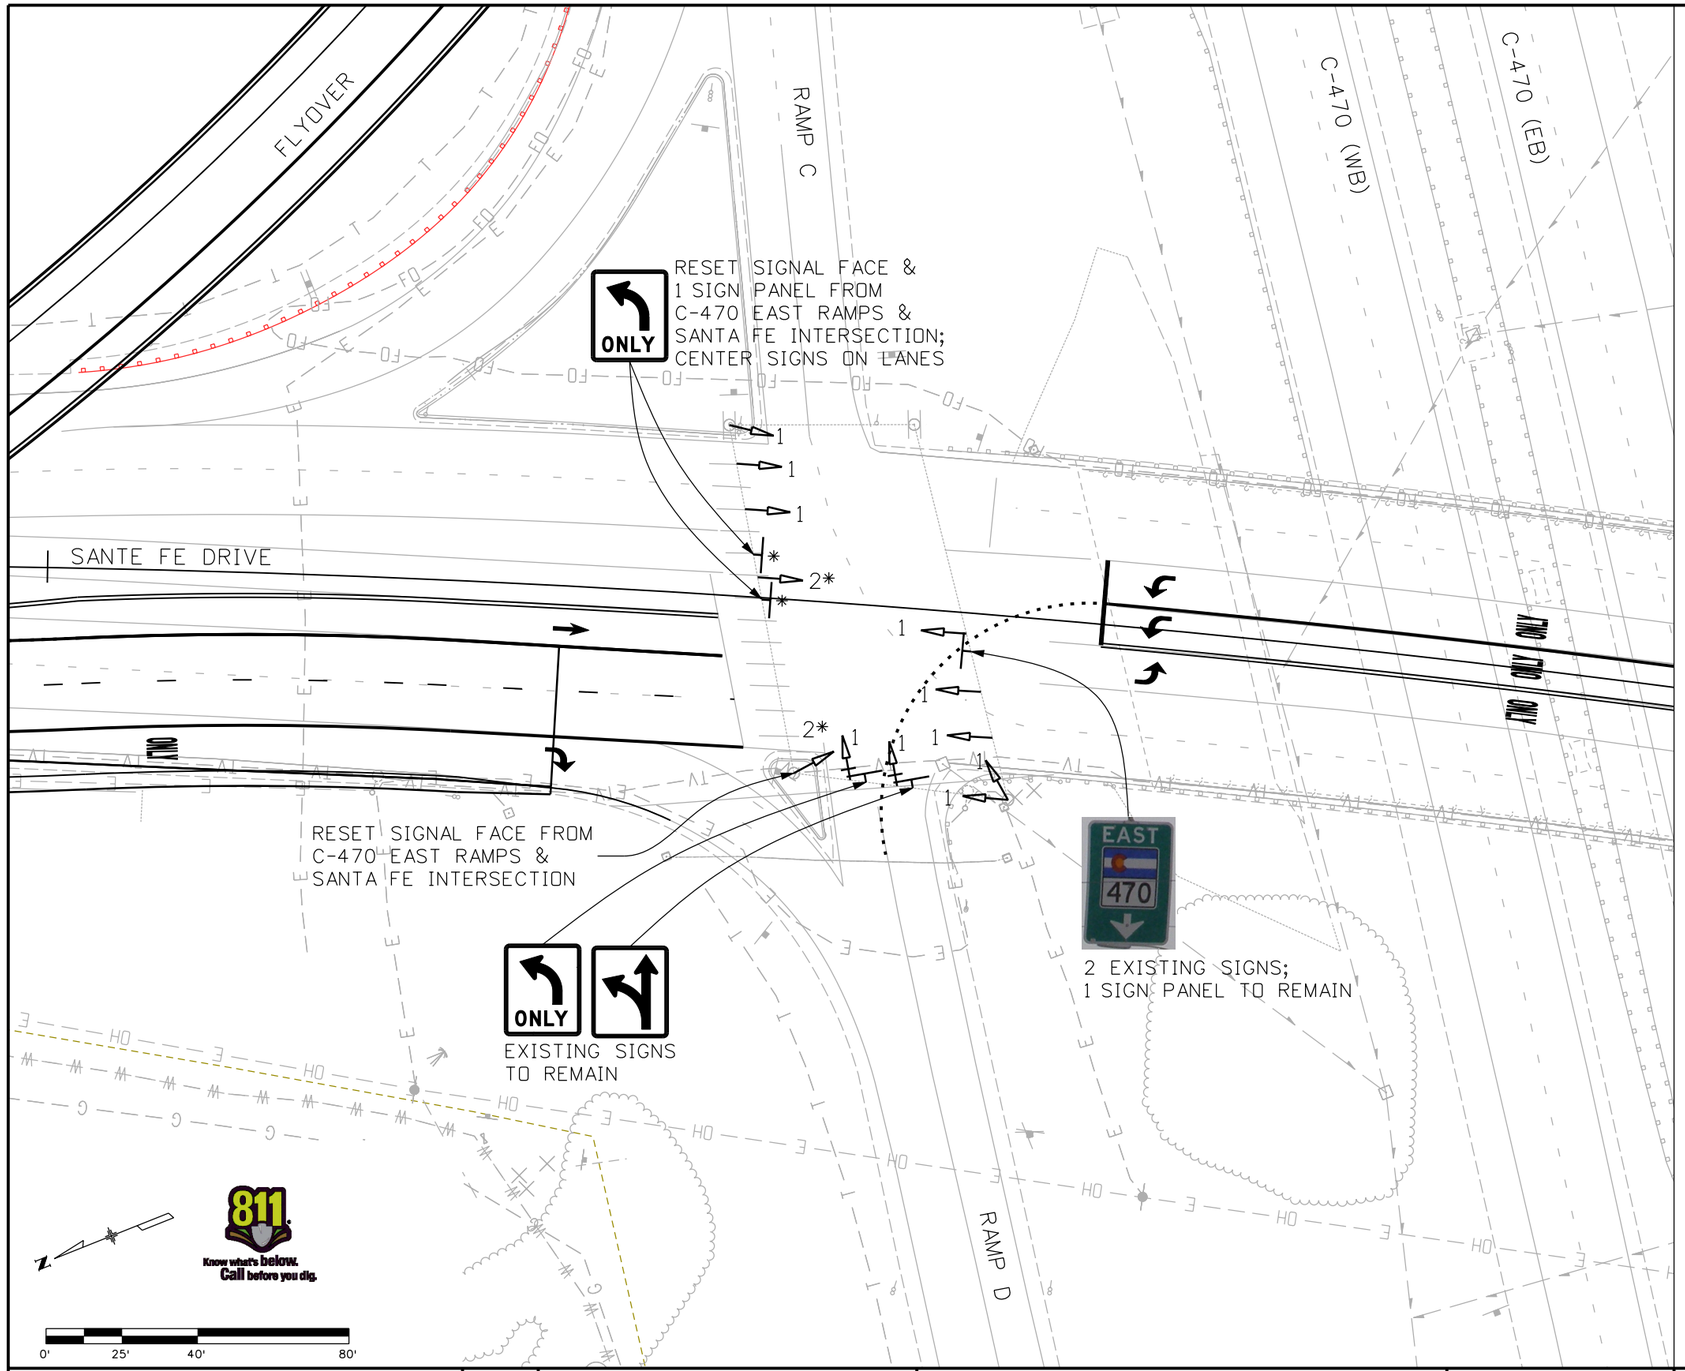

SIGNAL FACES

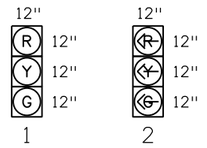

PHASING

01 NORTH RAMPS NB
02 NORTH RAMPS NB & SB
03 NORTH RAMPS WB
04 NORTH RAMPS WB
05 SOUTH RAMPS SB
06 SOUTH RAMPS SB & SB
07 SOUTH RAMPS EB
08 SOUTH RAMPS EB

01	02	03	04
05	06	07	08

LEGEND

- SIGNAL FACE WITHOUT BACKPLATE
- SIGNAL FACE WITH BACKPLATE
- SIGN PANEL
- * RESET

TABULATION OF SIGNAL ITEMS

ITEM	ITEM DESCRIPTION	UNIT	QUAN
210	RESET SIGN PANEL	EA	2
210	RESET TRAFFIC SIGNAL FACE	EA	2
613	WIRING	LS	0.1

ALL QUANTITIES CARRIED FORWARD TO THE TABULATION OF TRAFFIC ENGINEERING ITEMS

Print Date: 1/15/2010
File Name: 14679_pSG-P100.dgn
Horiz. Scale: 1:40 Vert. Scale: As Noted

WILSON & COMPANY Engineers & Architects
999 18TH STREET, SUITE 2800
DENVER, CO 80202
PHONE: 303-297-2976
FAX: 303-297-2693

Sheet Revisions		
Date:	Comments	Init.

Colorado Department of Transportation
DEPARTMENT OF TRANSPORTATION
8833 South Wadsworth Court
Littleton, CO 80128
Phone: 303-972-9112 FAX: 303-972-9114
Region 6 RLB

As Constructed
No Revisions:
Revised:
Void:

PROPOSED SIGNAL PLAN
C-470 WEST RAMPS & SANTA FE

Designer: JMB
Detailer: JMB
Sheet Subset: SIGNAL
Structure Numbers
Subset Sheets: 1 of 2

Project No./Code
ES6 0852-103
17679
Sheet Number 309

JBKeith 4:25:06 PM M:\TRN\07-100-311-12\14679\Design\Drawings\Signals\14679_pSG-P100.dgn

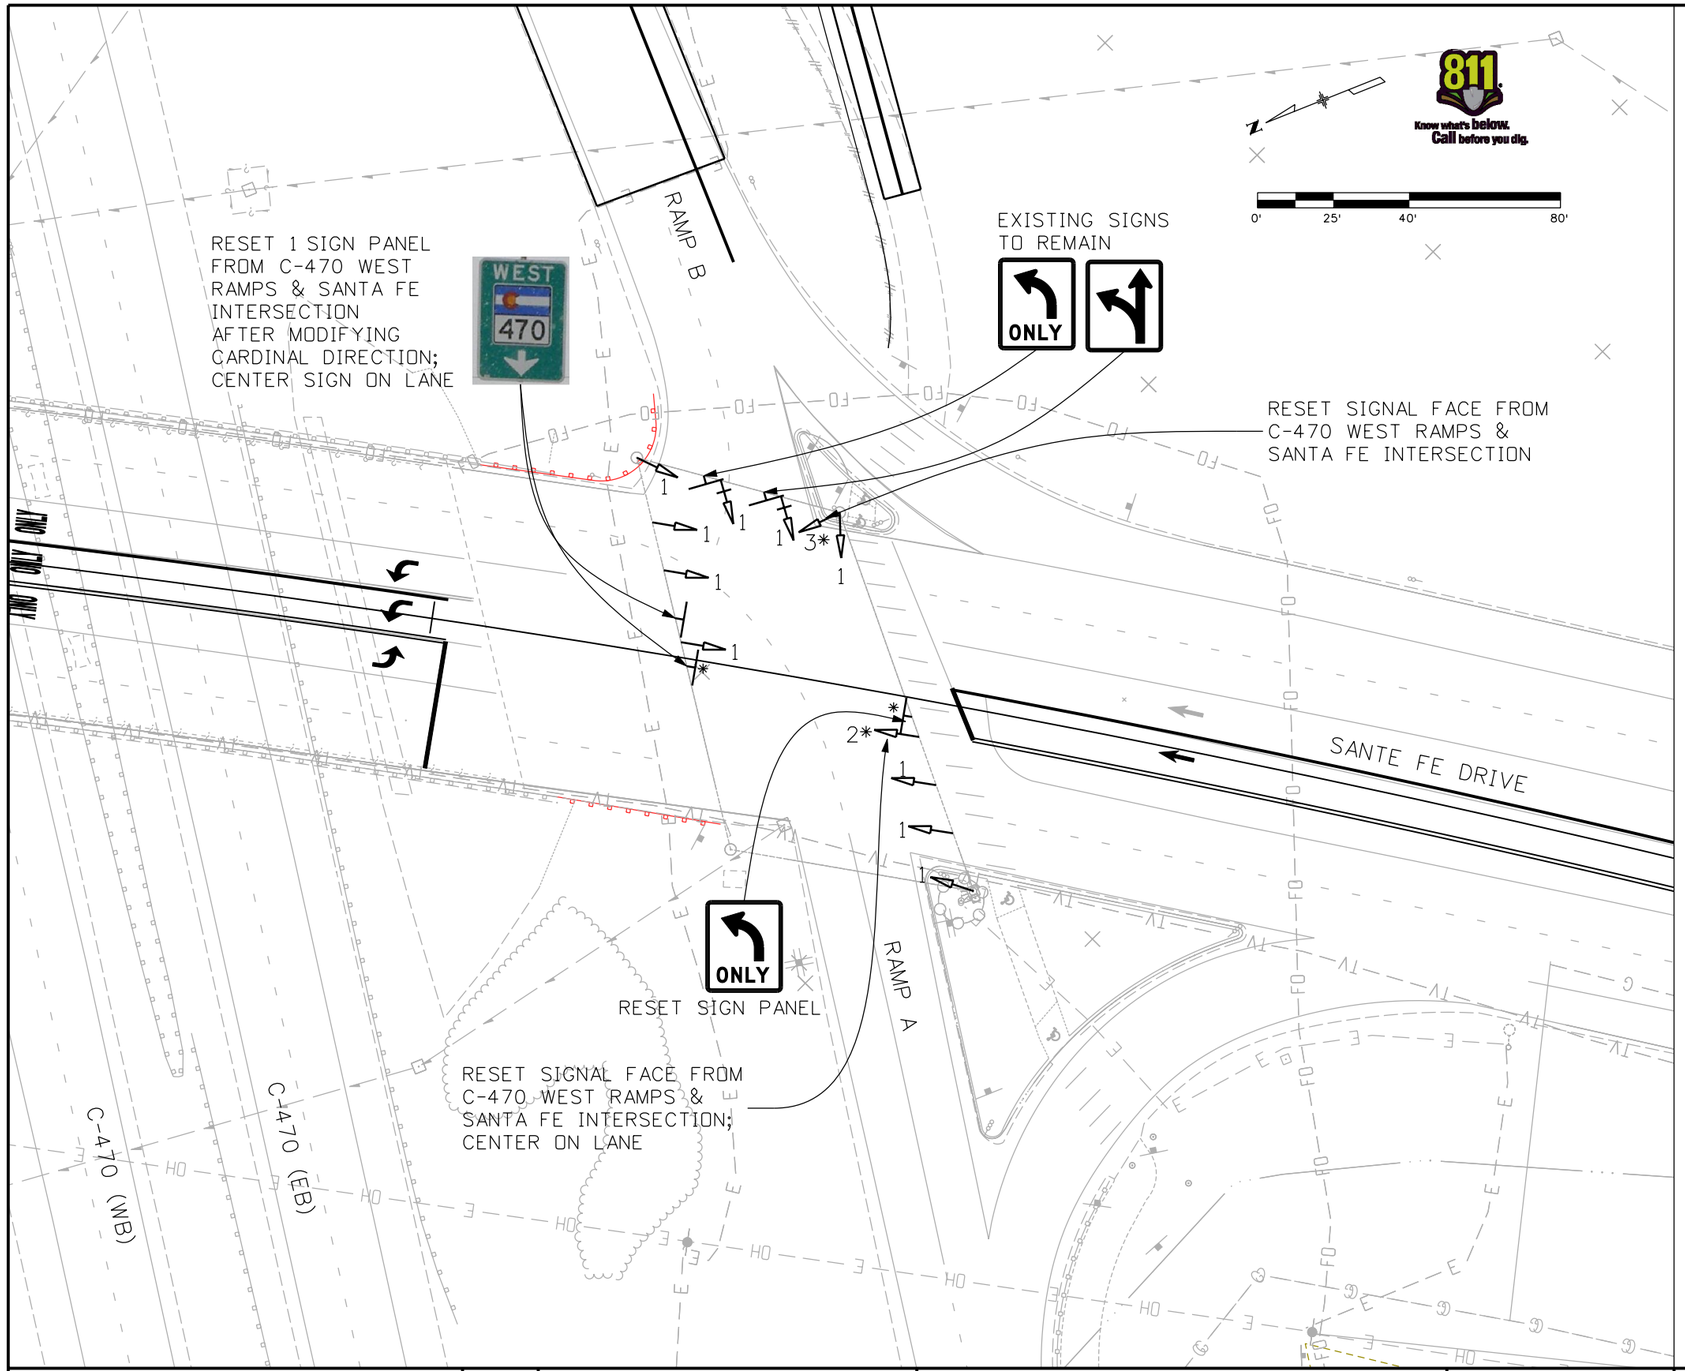

SIGNAL FACES

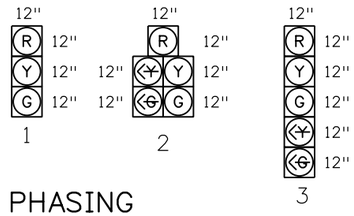

PHASING

01 NORTH RAMPS NB
02 NORTH RAMPS NB & SB
03 NORTH RAMPS WB
04 NORTH RAMPS WB
05 SOUTH RAMPS SB
06 SOUTH RAMPS SB & SB
07 SOUTH RAMPS EB
08 SOUTH RAMPS EB

01	02	03	04
05	06	07	08

LEGEND

- SIGNAL FACE WITHOUT BACKPLATE
- SIGNAL FACE WITH BACKPLATE
- SIGN PANEL
- * RESET

TABULATION OF SIGNAL ITEMS

ITEM	ITEM DESCRIPTION	UNIT	QUAN
210	RESET SIGN PANEL	EA	2
210	RESET TRAFFIC SIGNAL FACE	EA	2
613	WIRING	LS	0.1
614	MODIFICATION OF SIGN LEGEND	EA	1

ALL QUANTITIES CARRIED FORWARD TO THE TABULATION OF TRAFFIC ENGINEERING ITEMS

Print Date: 1/15/2010
File Name: 14679_pSG-P101.dgn
Horiz. Scale: 1:40 Vert. Scale: As Noted

WILSON & COMPANY Engineers & Architects
999 16TH STREET, SUITE 2600
DENVER, CO 80202
PHONE: 303-297-2976
FAX: 303-297-2693

Sheet Revisions

Date:	Comments	Init.

Colorado Department of Transportation
DOT DEPARTMENT OF TRANSPORTATION
8833 South Wadsworth Court
Littleton, CO 80128
Phone: 303-972-9112 FAX: 303-972-9114
Region 6 RLB

As Constructed
No Revisions:
Revised:
Void:

PROPOSED SIGNAL PLAN
C-470 EAST RAMPS & SANTA FE

Designer: JMB
Detailer: JMB
Sheet Subset: SIGNAL
Structure Numbers
Subset Sheets: 2 of 2

Project No./Code
ES6 0852-103
17679
Sheet Number 310

JBKeith 4:25:25 PM M:\TRN\07-100-311-12\14679\Design\Drawings\Signals\14679_pSG-P101.dgn