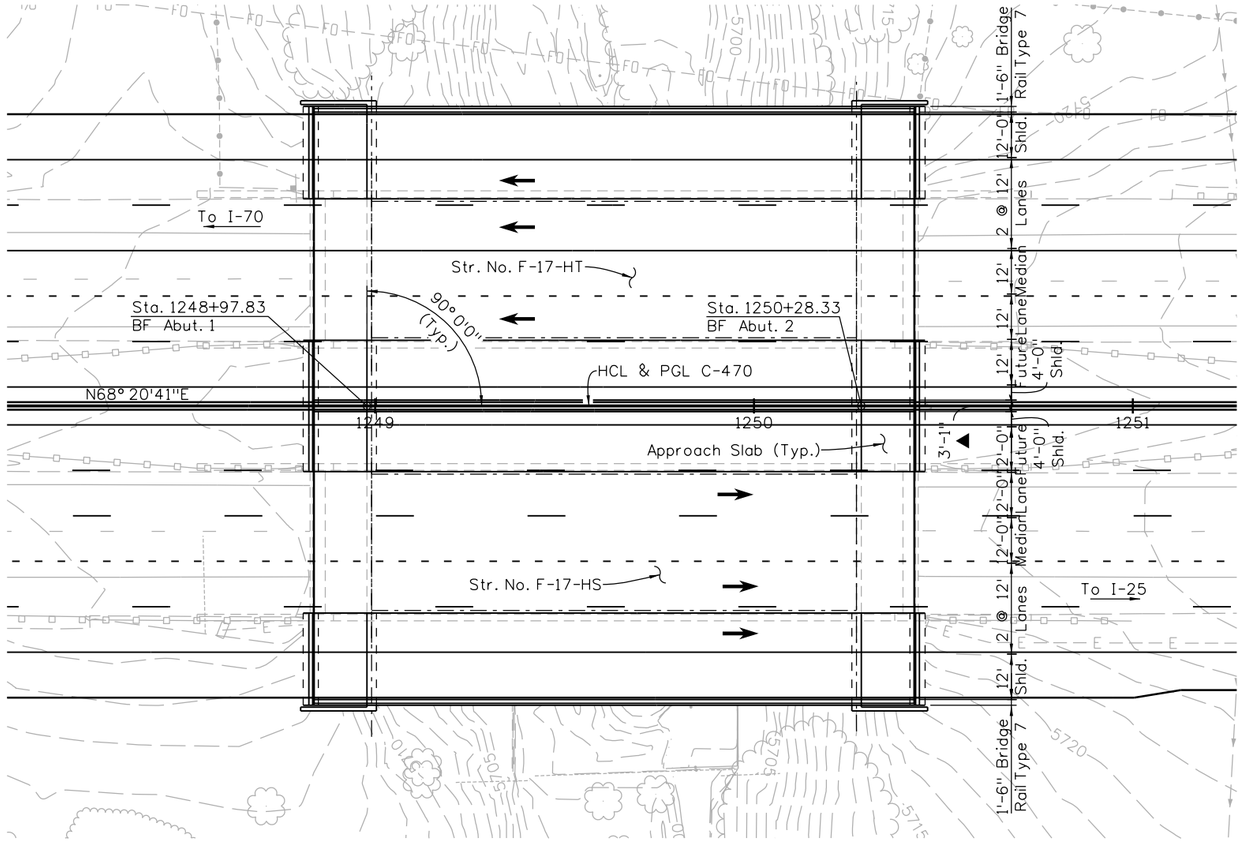

PLAN

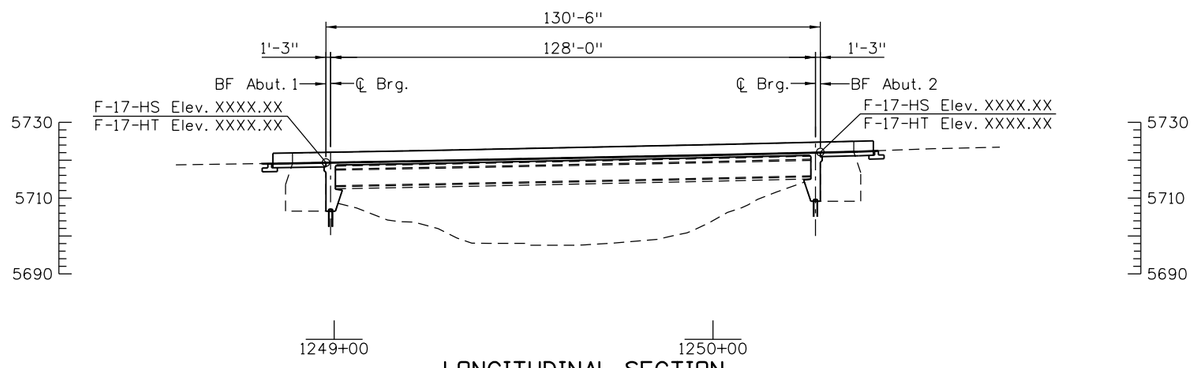

LONGITUDINAL SECTION

(Taken at ℄ Str. No. F-17-HS,
Str. No. F-17-HT Similar Except as Noted)

Know what's below. Call before you dig.

N

▲ (2) 1'-6" Bridge Rail Type 7
1" Expansion Joint Material

Design				Detail				Quantities			
	INITIAL	DATE			INITIAL	DATE			INITIAL	DATE
Designed By	XXX	MM/YY	Detailed By	XXX	MM/YY	Quantities By	XXX	MM/YY
Checked By	XXX	MM/YY	Checked By	XXX	MM/YY	Checked By	XXX	MM/YY

kbkathrineberg 12:13:28 PM pw:\\ABOPWINTOL:Wilson_Projects\Documents\8100-TRN\CDOT\11-100-317-02_C470_SEQ\18999\Bridge\Drawings\F-17-HS_F-17-HT_BigDryCreek\18999BRDG_BigDryCreek_GenLay

Print Date: 1/17/2014	Sheet Revisions		
File Name: 18999BRDG_BigDryCreek_GenLay	Date:	Comments	Init.
Horiz. Scale: 1:40 Vert. Scale: As Noted			
Unit Information Unit Leader Initials			

WILSON & COMPANY
999 18TH STREET, SUITE 2600
DENVER, CO 80202
PHONE: 303-297-2976
FAX: 303-297-2693

Colorado Department of Transportation
DEPARTMENT OF TRANSPORTATION
2000 South Holly Street
Denver, CO 80222
Phone: 303-757-9295 FAX: 303-757-9963
Region 1 JKE

As Constructed
No Revisions:
Revised:
Void:

C-470
OVER BIG DRY CREEK
GENERAL LAYOUT

Designer:	XXXXXXXX	Structure Numbers	F-17-HS
Detailer:	K. Kathrineberg		F-17-HT
Sheet Subset:	BRIDGE	Subset Sheets:	BXX of BXX

Project No./Code
Project Number
Code
Sheet Number