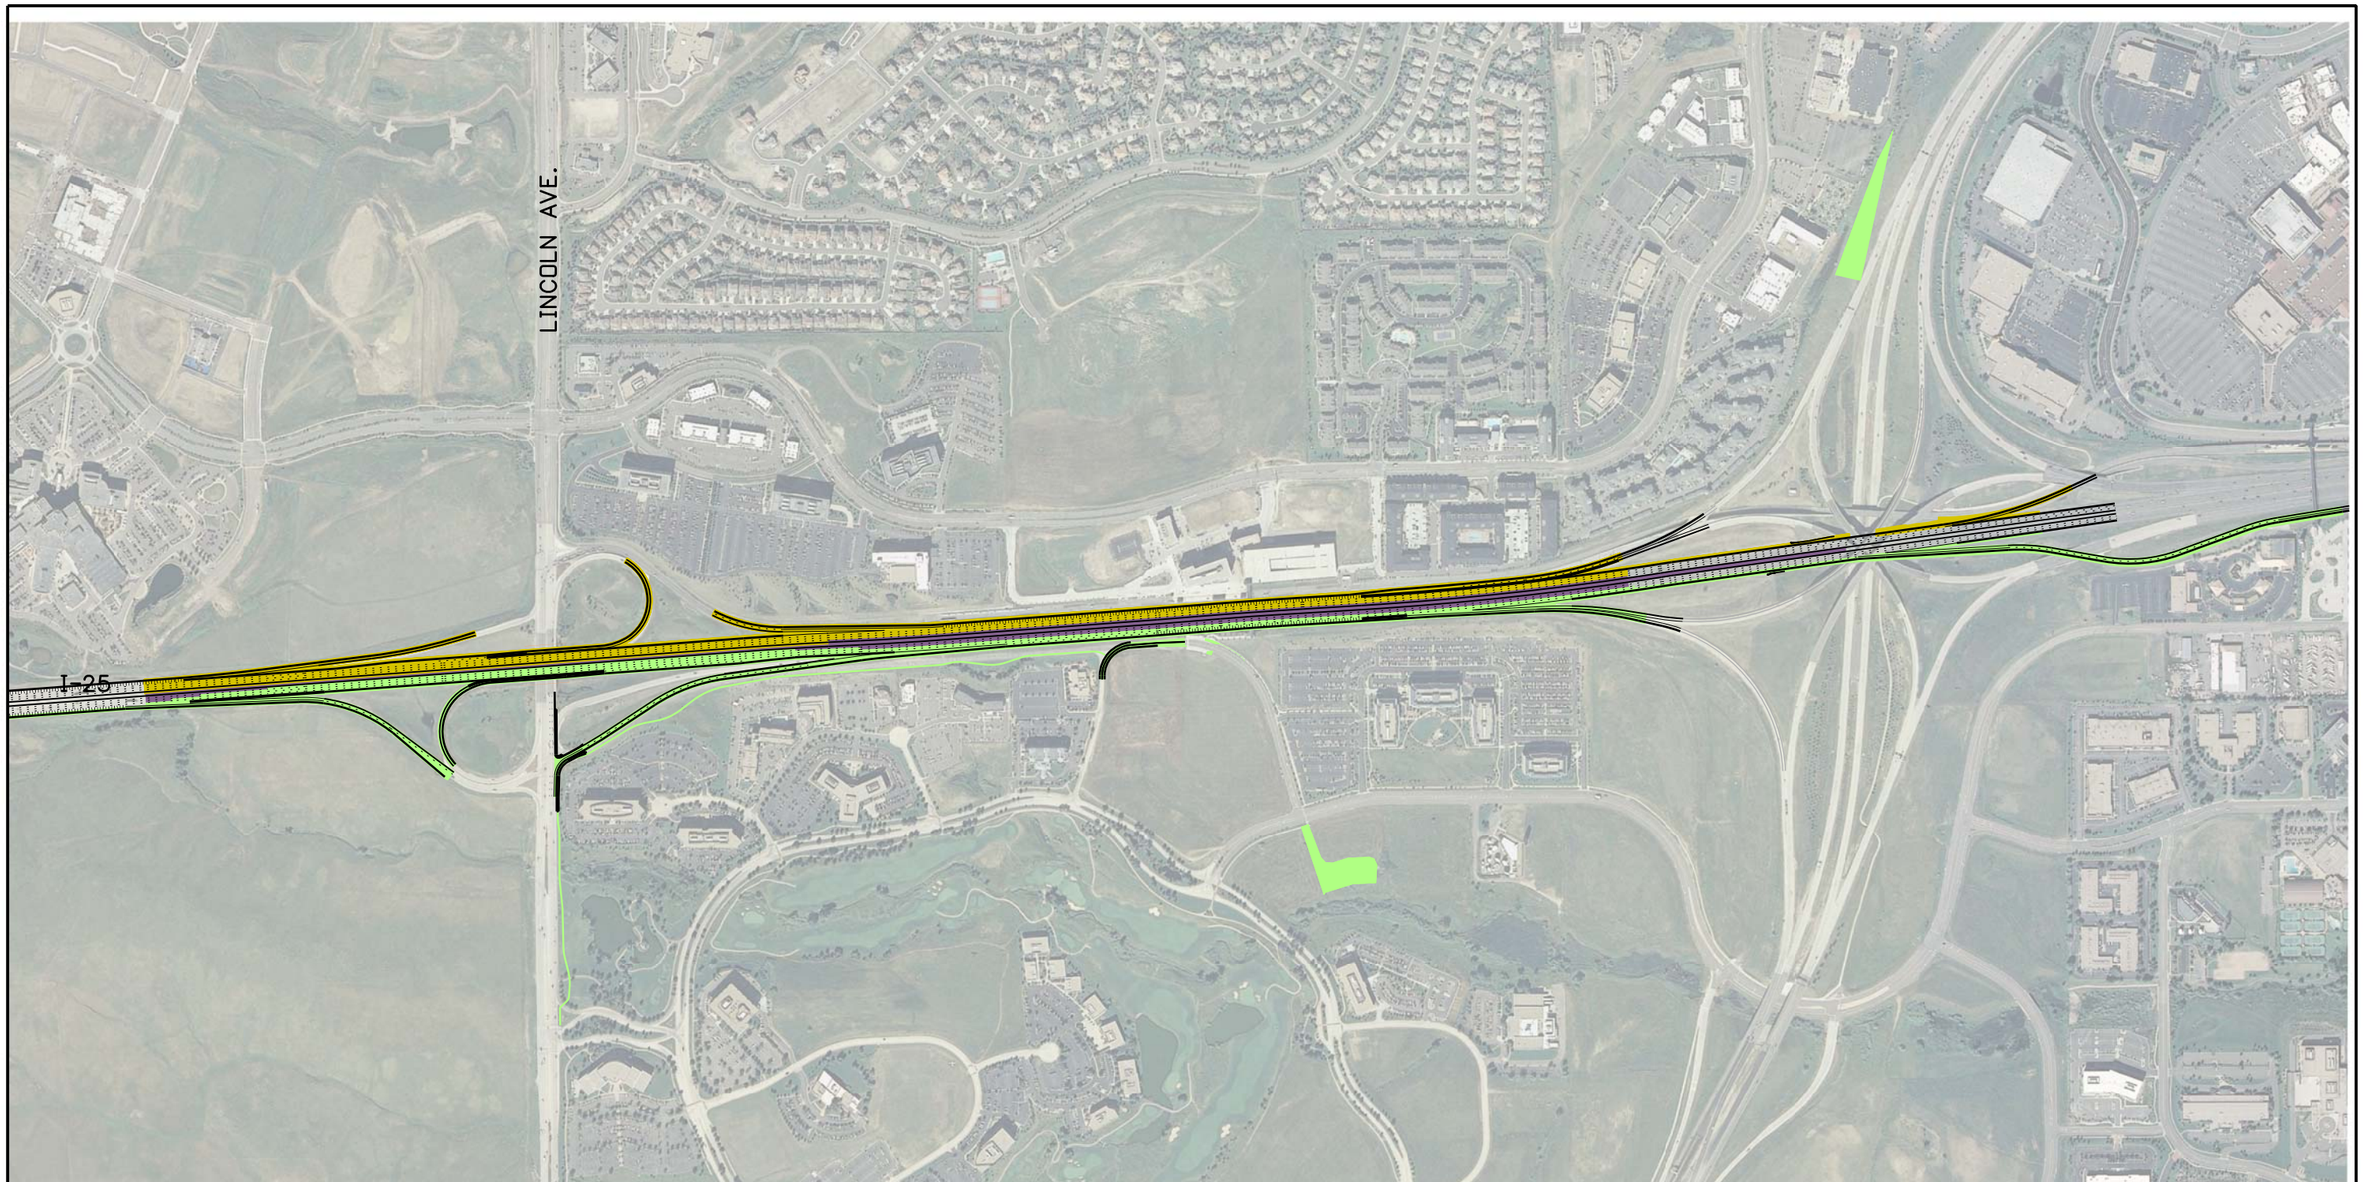

LEGEND:

- PHASE 2
- PHASE 3
- PHASE 4

N

0' 400' 800' 1600'

Print Date: 3/1/2011			
File Name: 16602CP_Plan00.dgn			
Horiz. Scale: 1:800	Vert. Scale: As Noted		
Unit Information	Unit Leader Initials		

Sheet Revisions

Date:	Comments	Init.

Colorado Department of Transportation
7328 S. Revere Parkway
Suite 204A
Centennial, CO 80112
Phone: 303-365-7234 FAX: 303-790-1037
Region 1 KLR

As Constructed
No Revisions:
Revised:
Void:

I-25 LINCOLN TO COUNTY LINE CONSTRUCTION PHASING PLAN

Designer:	KAK	Structure Numbers	
Detailer:	ZV		
Sheet Subset:	PHASING	Subset Sheets: CP-00 of XX	

Project No./Code
C 0252-399
16602
Sheet Number

Zhanna 3:42:56 PM I:\10028\16602\Design\Drawings\16602CP_Plan00.dgn