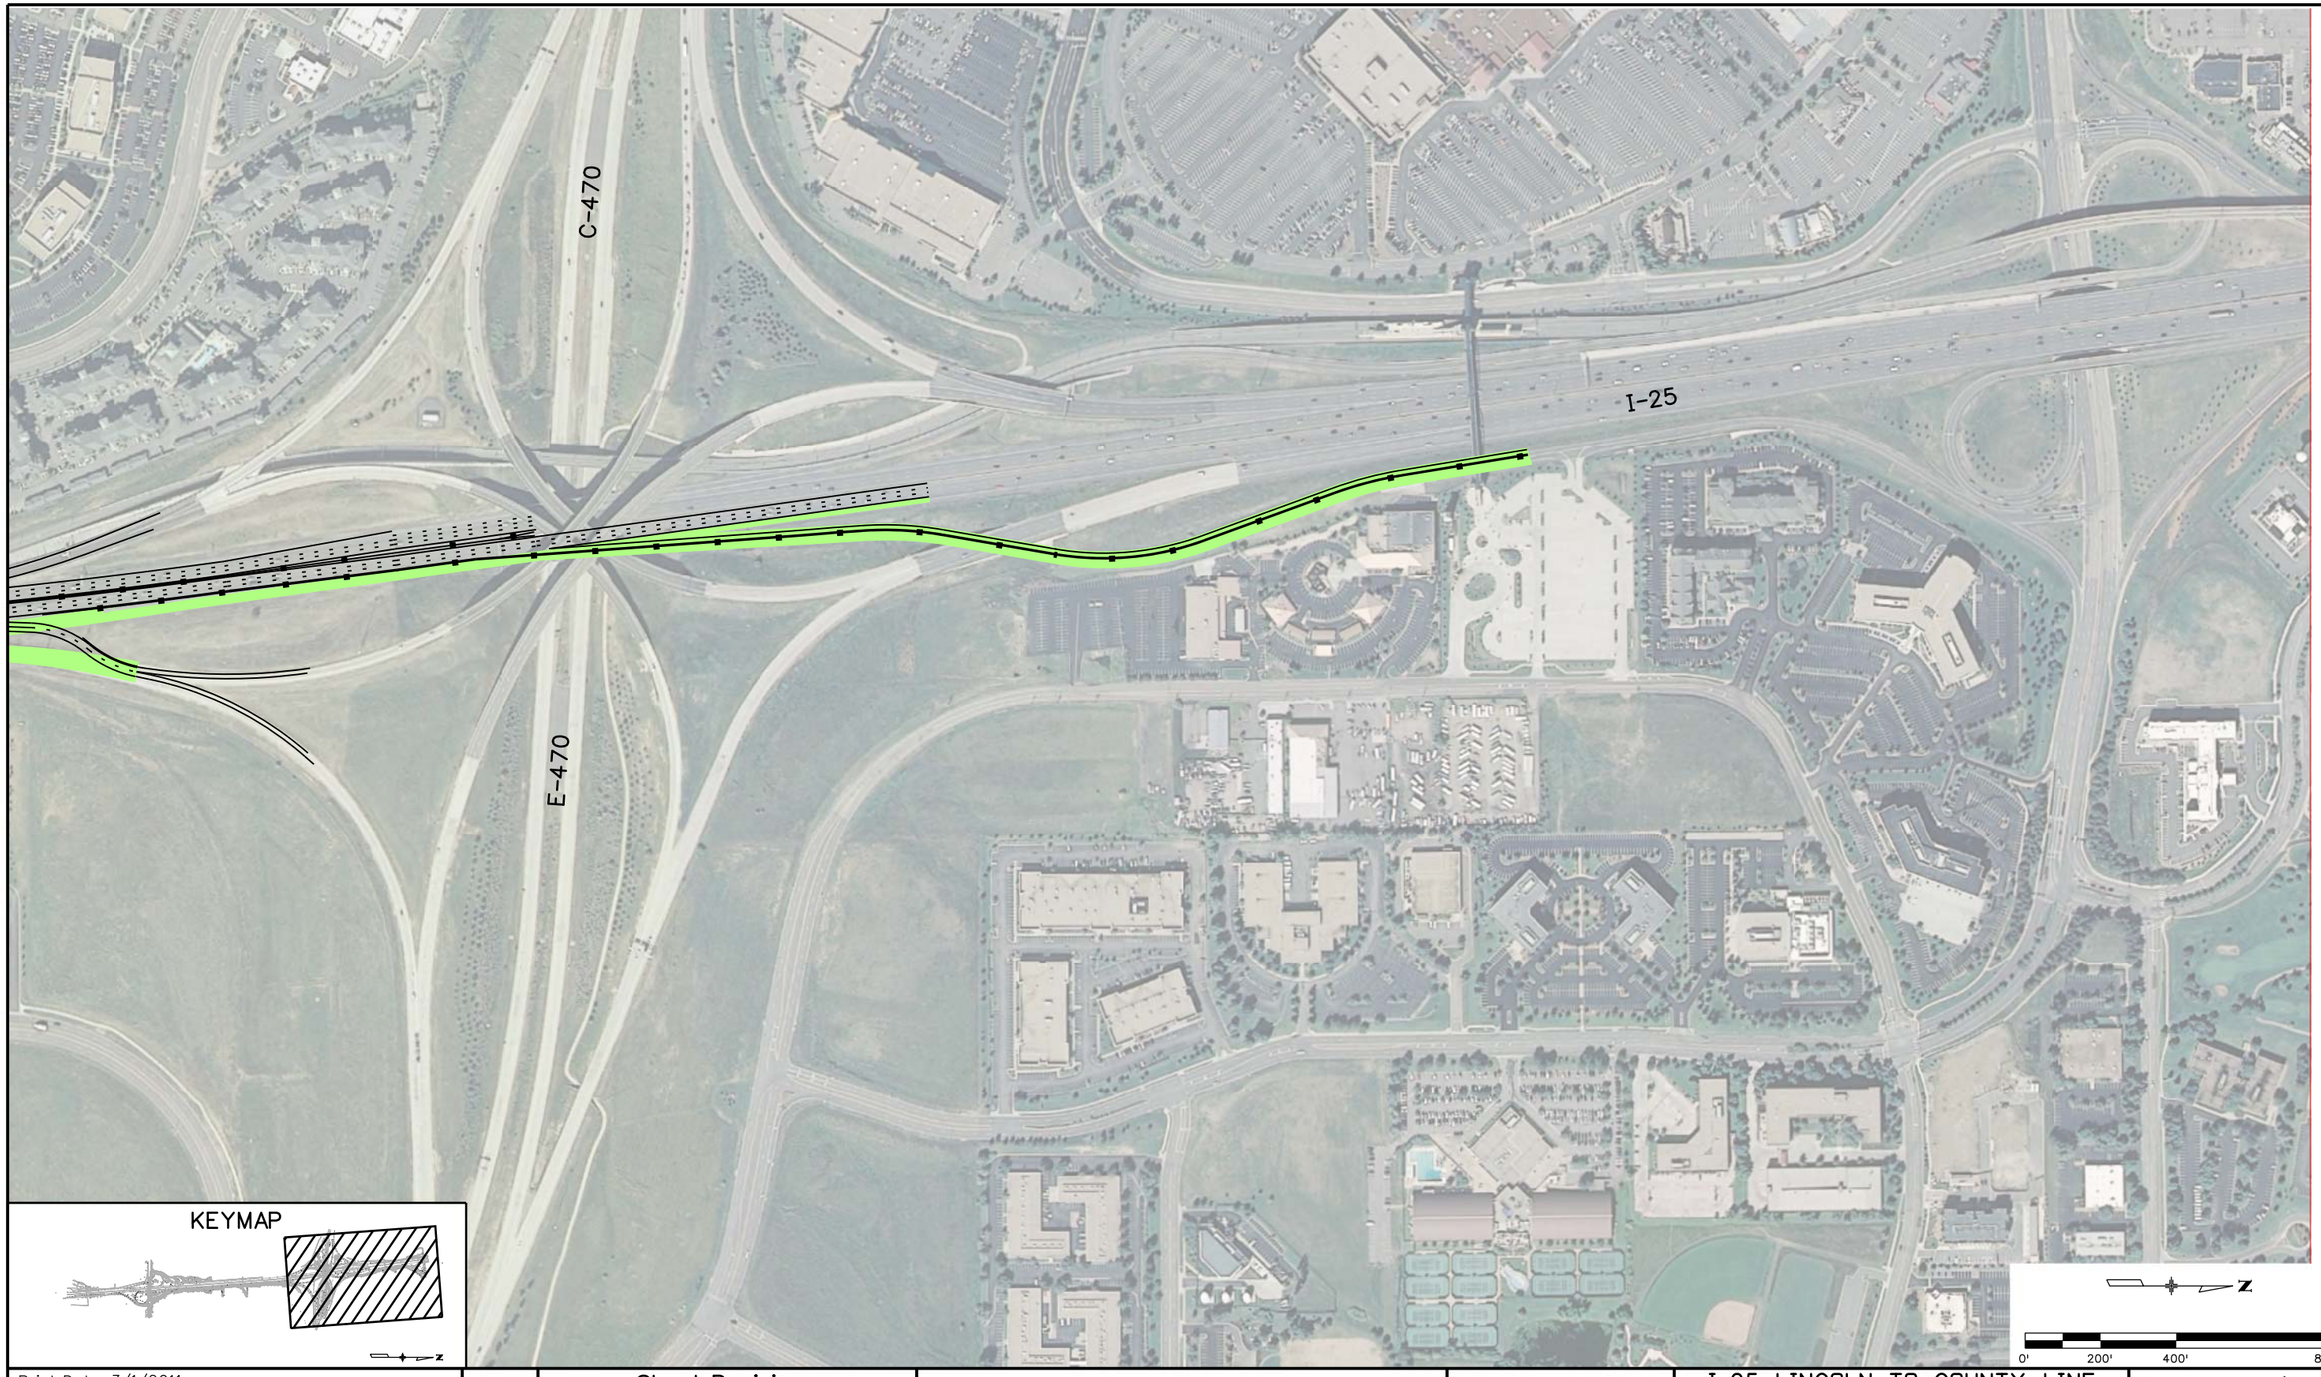

KEYMAP

Print Date: 3/1/2011	
File Name: 16602CP_Plan05A.dgn	
Horiz. Scale: 1:400	Vert. Scale: As Noted
Unit Information	Unit Leader Initials

Sheet Revisions		
Date:	Comments	Init.

Colorado Department of Transportation
7328 S. Revere Parkway
Suite 204A
Centennial, CO 80112
Phone: 303-365-7234 FAX: 303-790-1037
Region 1 KLR

As Constructed	
No Revisions:	
Revised:	
Void:	

I-25 LINCOLN TO COUNTY LINE CONSTRUCTION PHASING PLAN PHASE 2

Designer:	KAK	Structure Numbers	
Detailer:	ZV		
Sheet Subset:	PHASING	Subset Sheets:	CP-5 of X

Project No./Code
C 0252-399
16602
Sheet Number

Zhanna 12:59:36 PM I:\10028\16602\Design\Drawings\16602CP_Plan05A.dgn