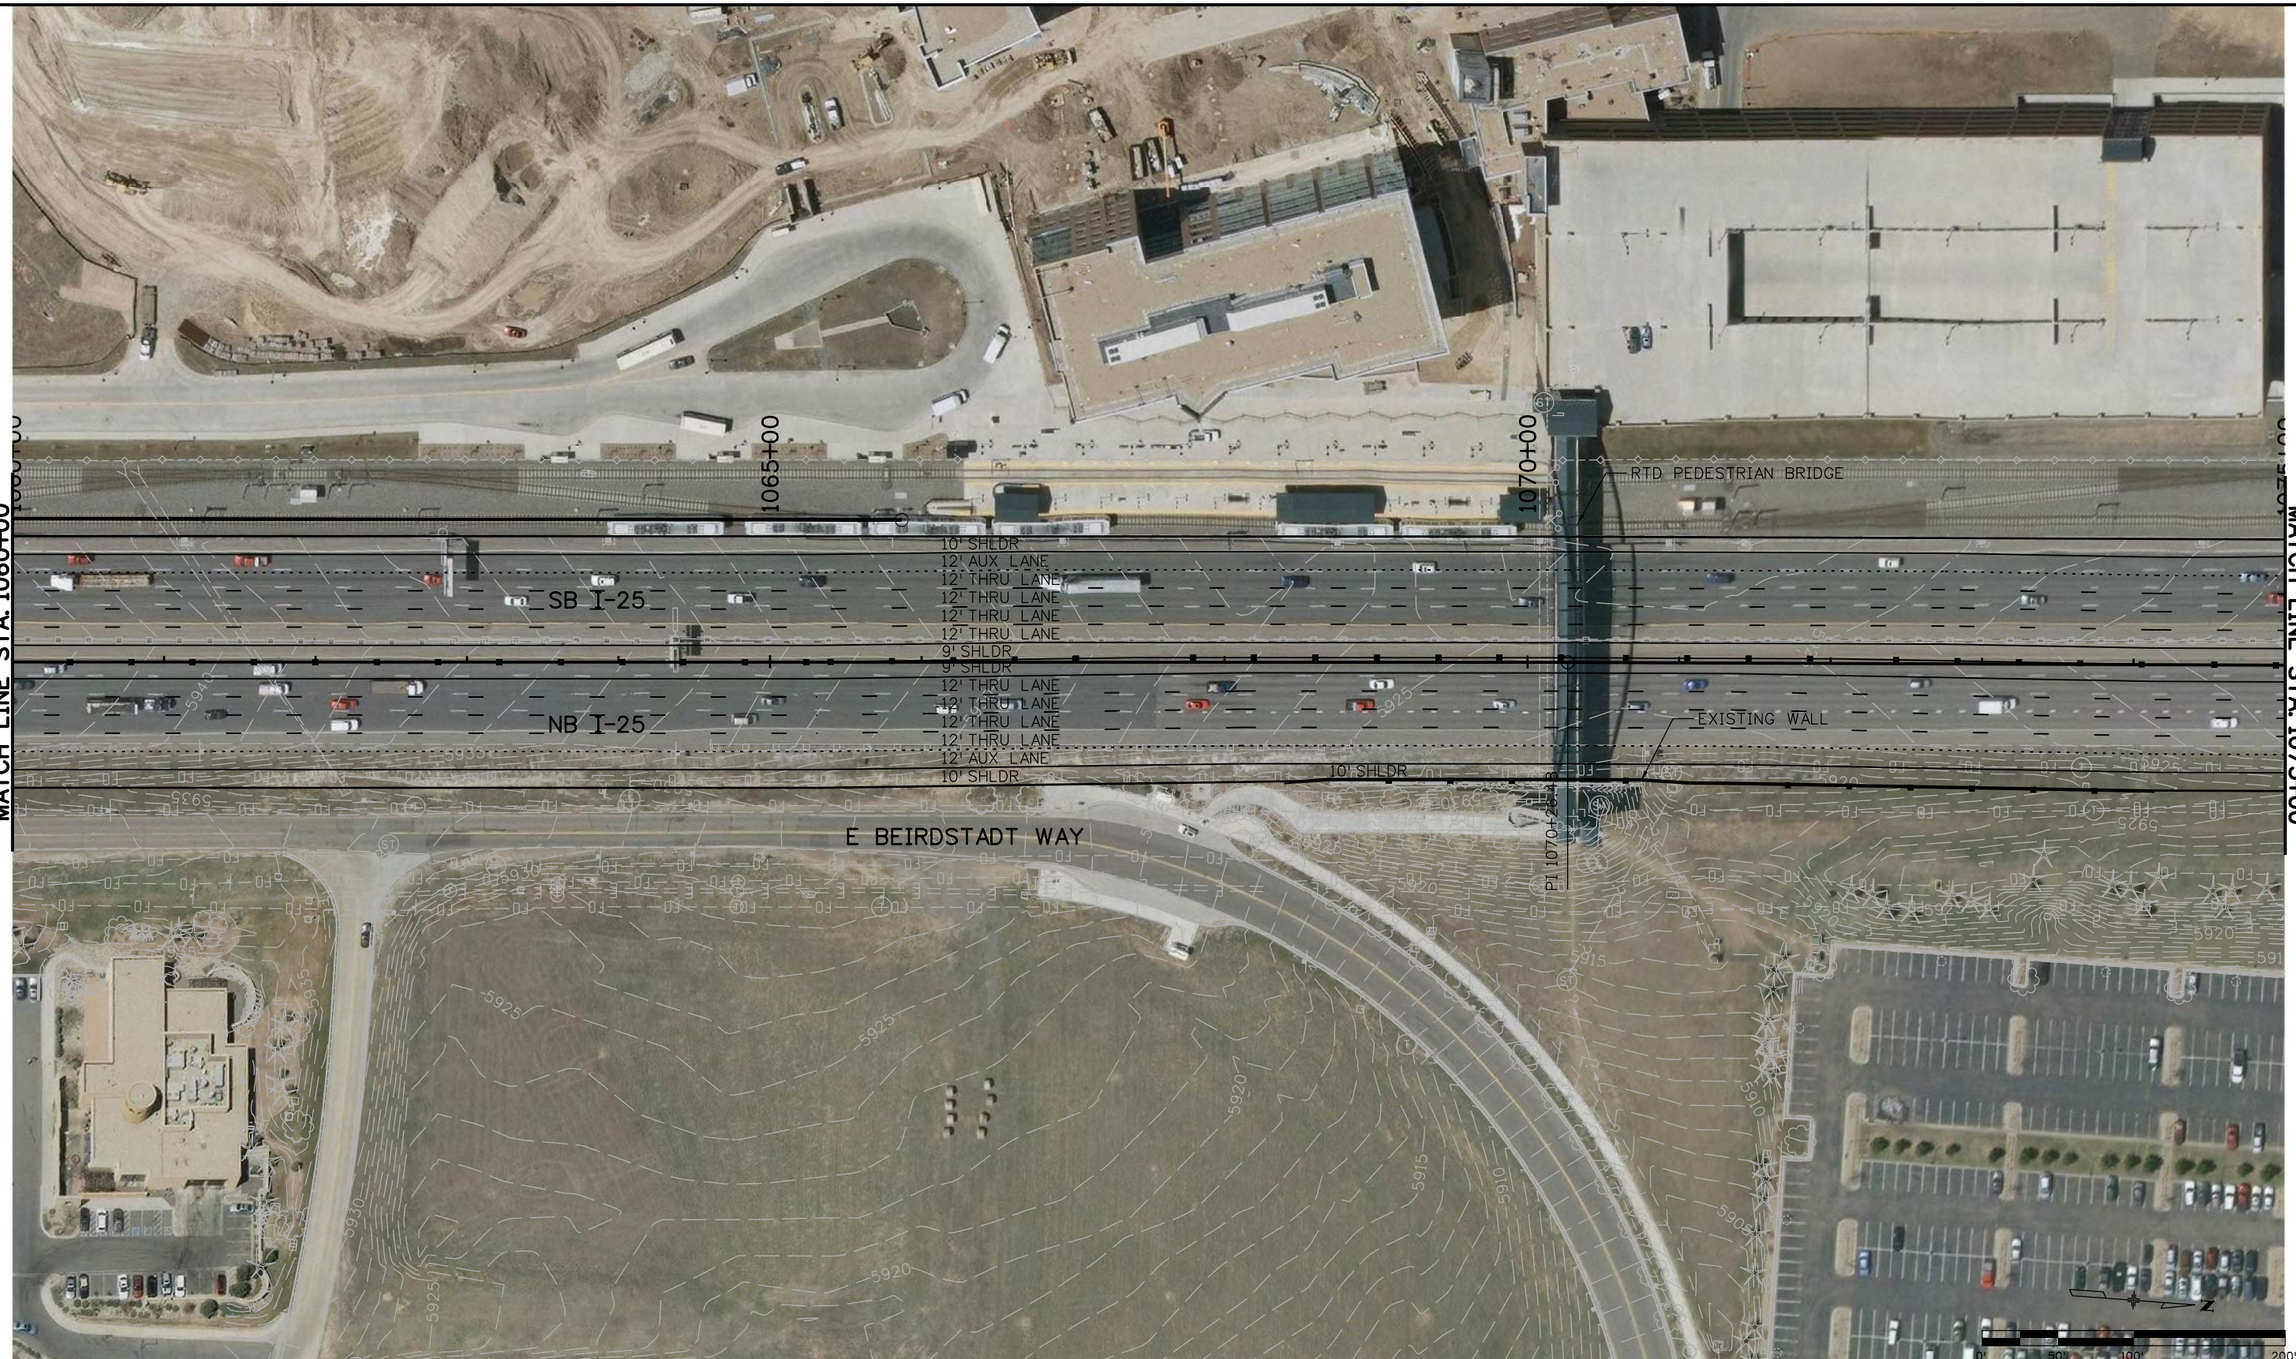


| | | | | | |
|---|---|---|---|---|---|
| Print Date: 4/13/2010 | | Sheet Revisions | | | |
| File Name: 16602DES_Plan06.dgn | | Date: | Comments | Init. | |
| Horiz. Scale: 1:100 Vert. Scale: As Noted | R-X | | | | |
| Unit Information Unit Leader Initials | | | | | |

| As Constructed | LINCOLN LANE BALANCE PLAN SHEET | | | Project No./Code |
|---|---|---|---|---|
| No Revisions: | Designer: JMH | Structure Numbers | | C 0252-399 |
| Revised: | Detailer: JMH | | | 16602 |
| Void: | Sheet Subset: PLAN | Subset Sheets: | 6 of 10 | Sheet Number |

Jennica 10:49:35 AM I:\10028\16602\Design\Drawings\16602DES_Plan06.dgn