# PRELIMINARY PLANS

04-28-10

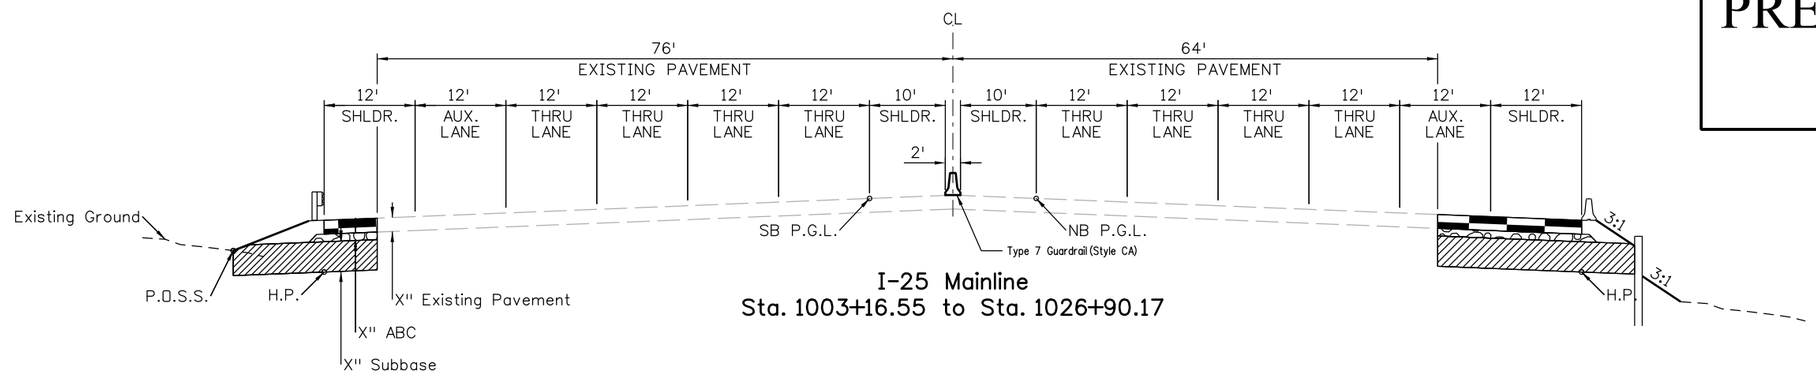


I-25 Mainline
Sta. 1003+16.55 to Sta. 1026+90.17

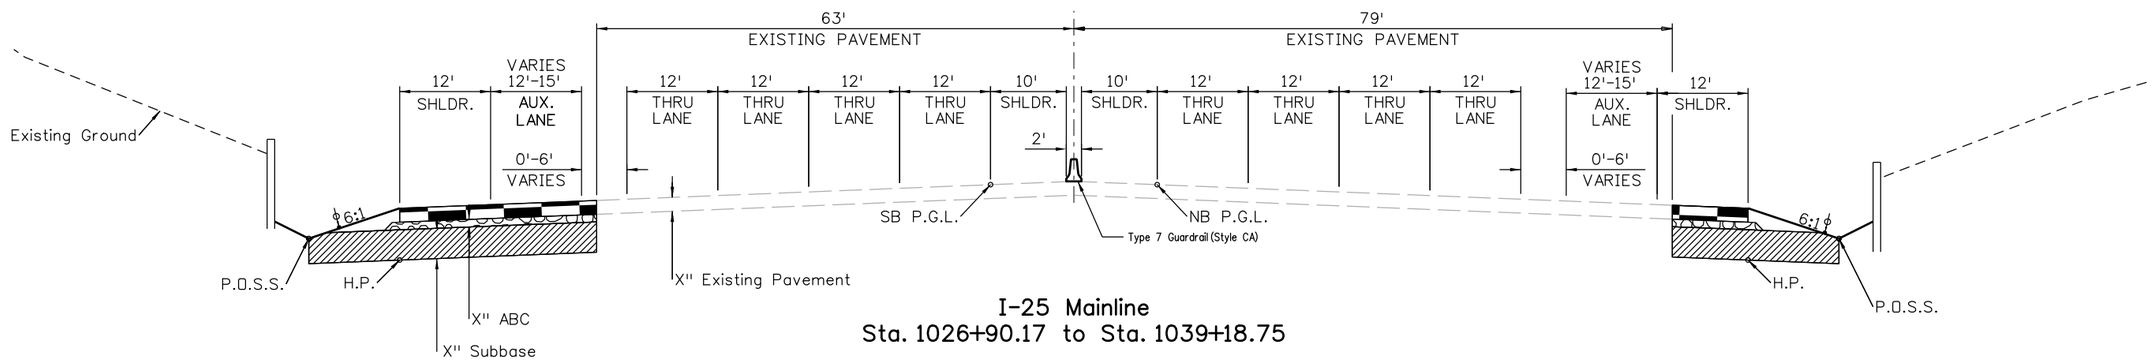


I-25 Mainline
Sta. 1026+90.17 to Sta. 1039+18.75

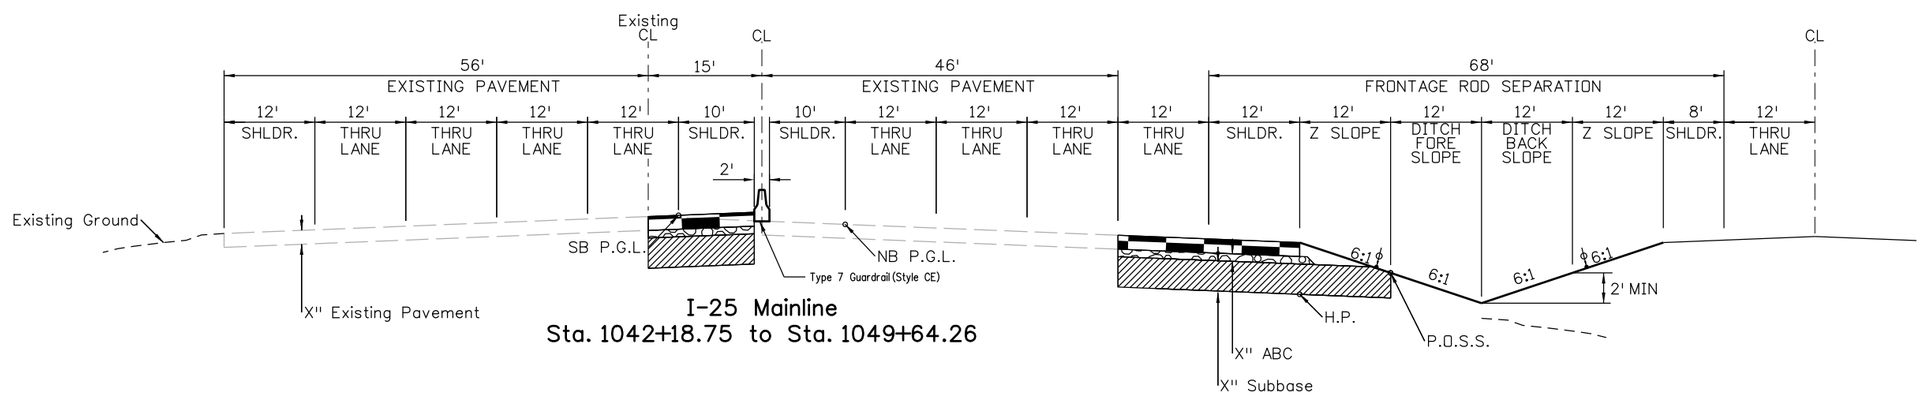


I-25 Mainline
Sta. 1042+18.75 to Sta. 1049+64.26

| | | | | | |
|---|---|---|---|---|---|
| Print Date: 5/4/2010 | Sheet Revisions | | | As Constructed | LINCOLN LANE BALANCE TYPICAL SECTIONS | Project No./Code |
| File Name: 16602DES_TyplSect01.dgn | Date: | Comments | Init. | No Revisions: | | C 0252-399 |
| Horiz. Scale: 1:20 Vert. Scale: As Noted | R-X | | | Revised: | Designer: JMH / Structure Numbers | 16602 |
| Unit Information Unit Leader Initials | | | | Void: | Detailer: JMH | |
| | | | | | Sheet Subset: TYPICAL / Subset Sheets: 1 of 2 | Sheet Number XXX |

Jennica 4:25:02 PM I:\10028\16602\Design\Drawings\16602DES_TyplSect01.dgn