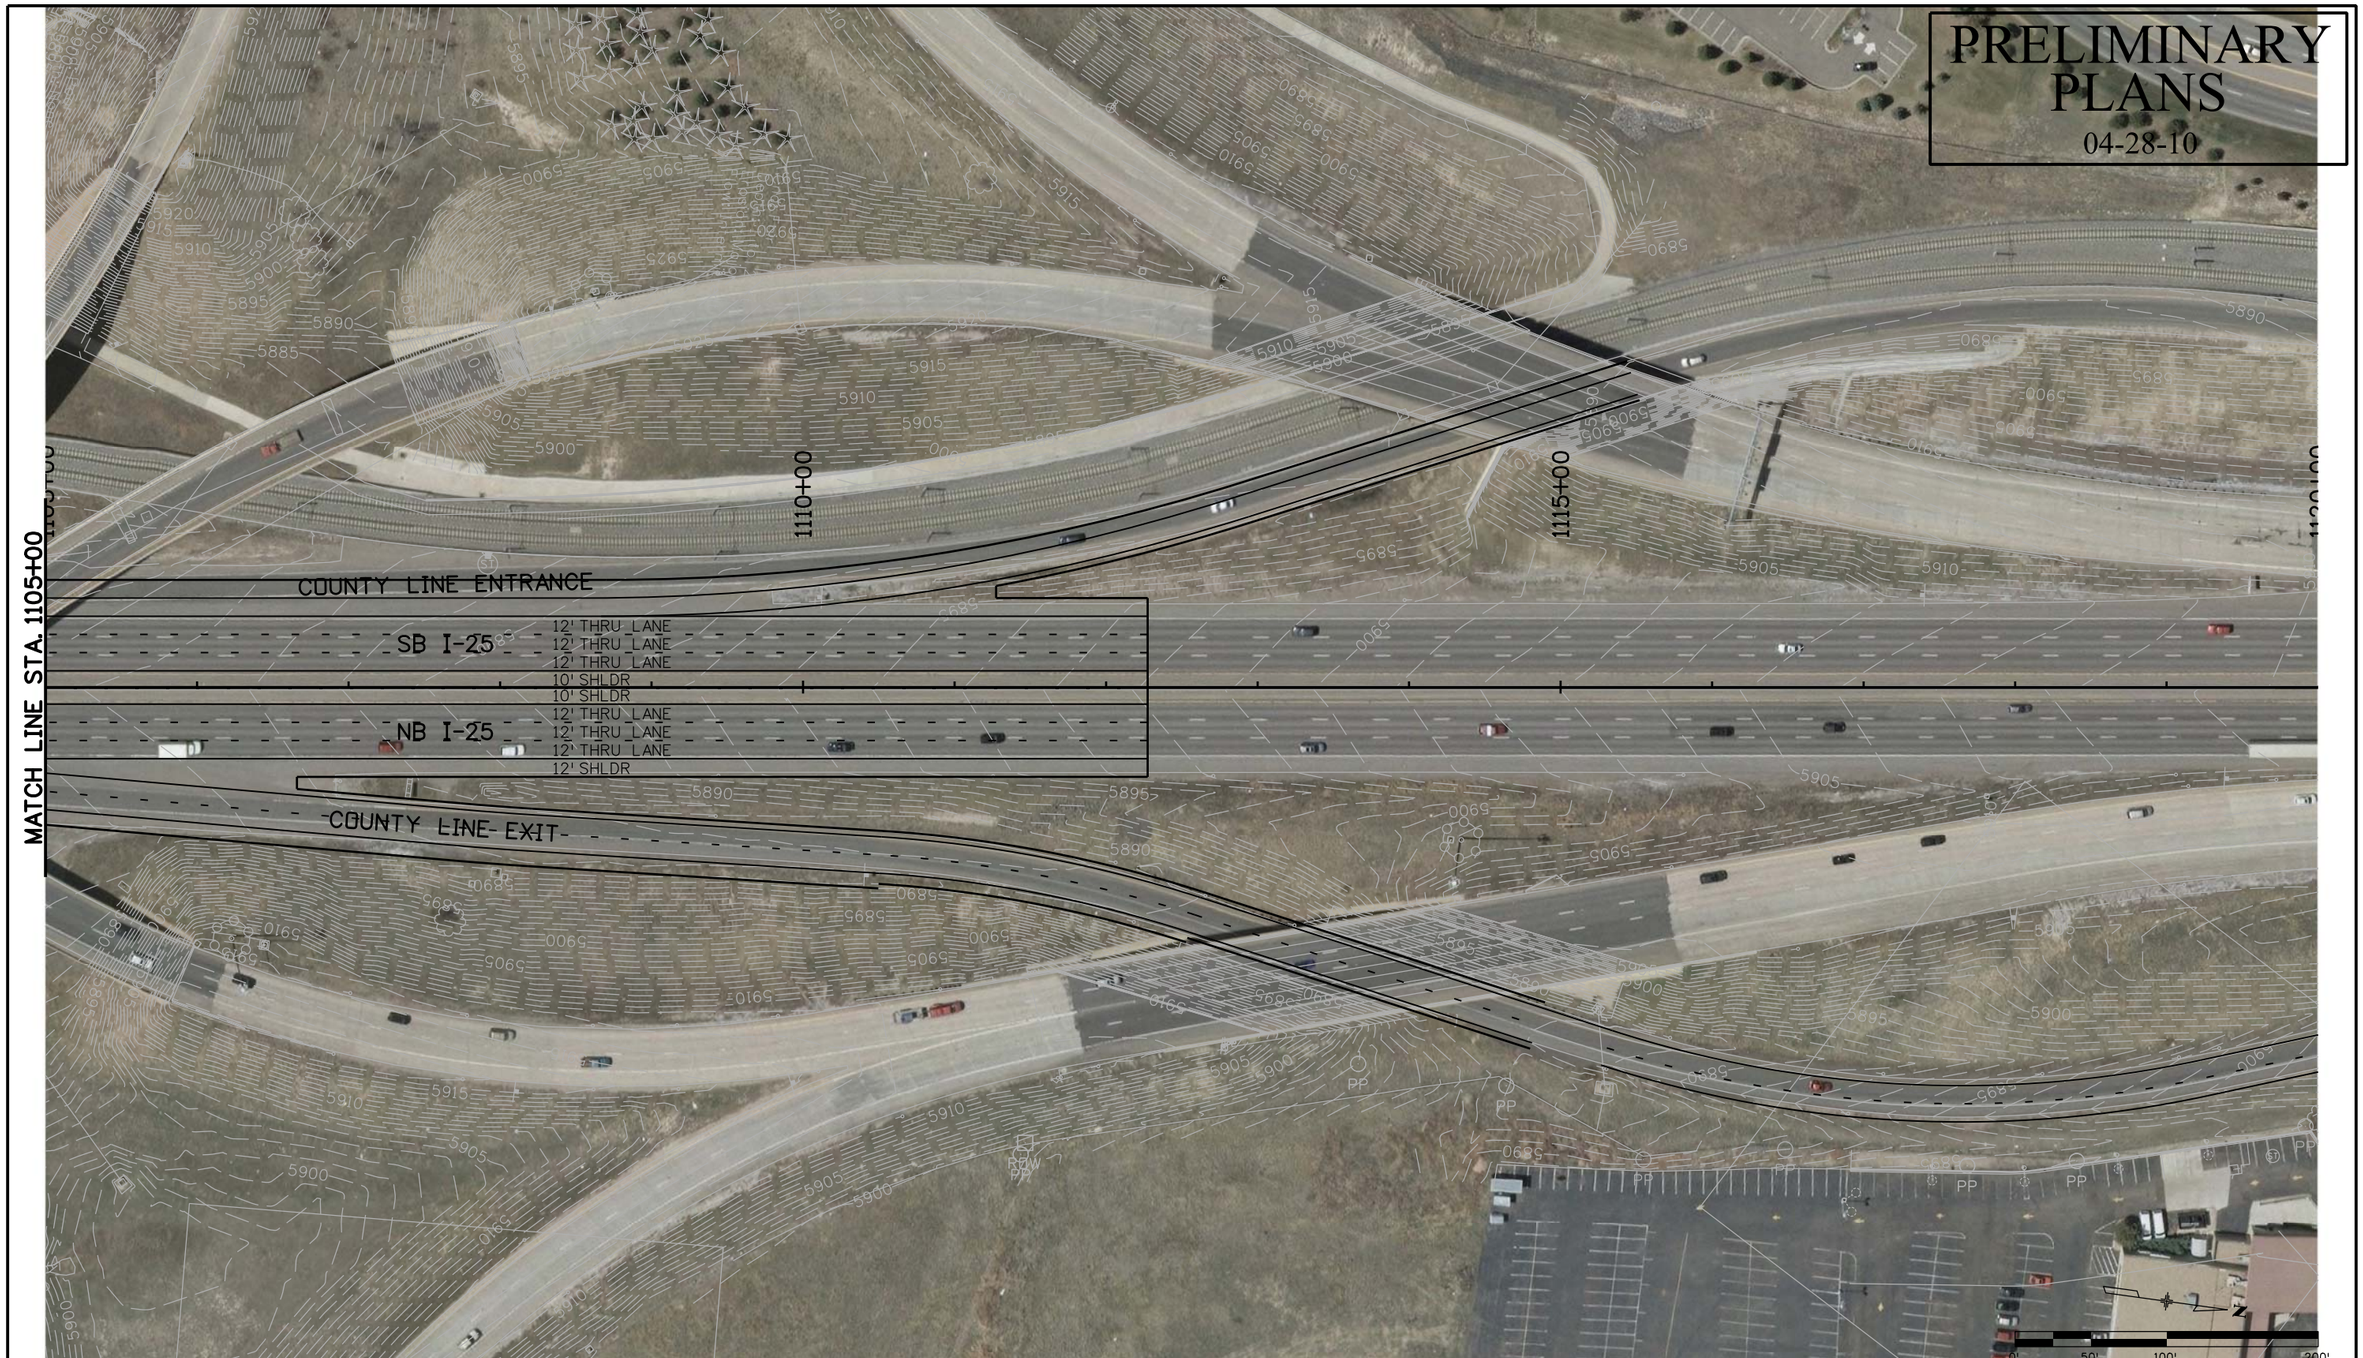

Print Date: 4/27/2010			
File Name: 16602DES_Plan09.dgn			
Horiz. Scale: 1:100	Vert. Scale: As Noted	R-X	
Unit Information	Unit Leader Initials		

Sheet Revisions

Date:	Comments	Init.

As Constructed

No Revisions:

Revised:

Void:

LINCOLN LANE BALANCE PLAN SHEET

Designer:	JMH	Structure Numbers	
Detailer:	JMH		
Sheet Subset:	PLAN	Subset Sheets:	9 of 10

Project No./Code

C 0252-399

16602

Sheet Number

Jennica 4:22:53 PM I:\10028\16602\Design\Drawings\16602DES_Plan09.dgn