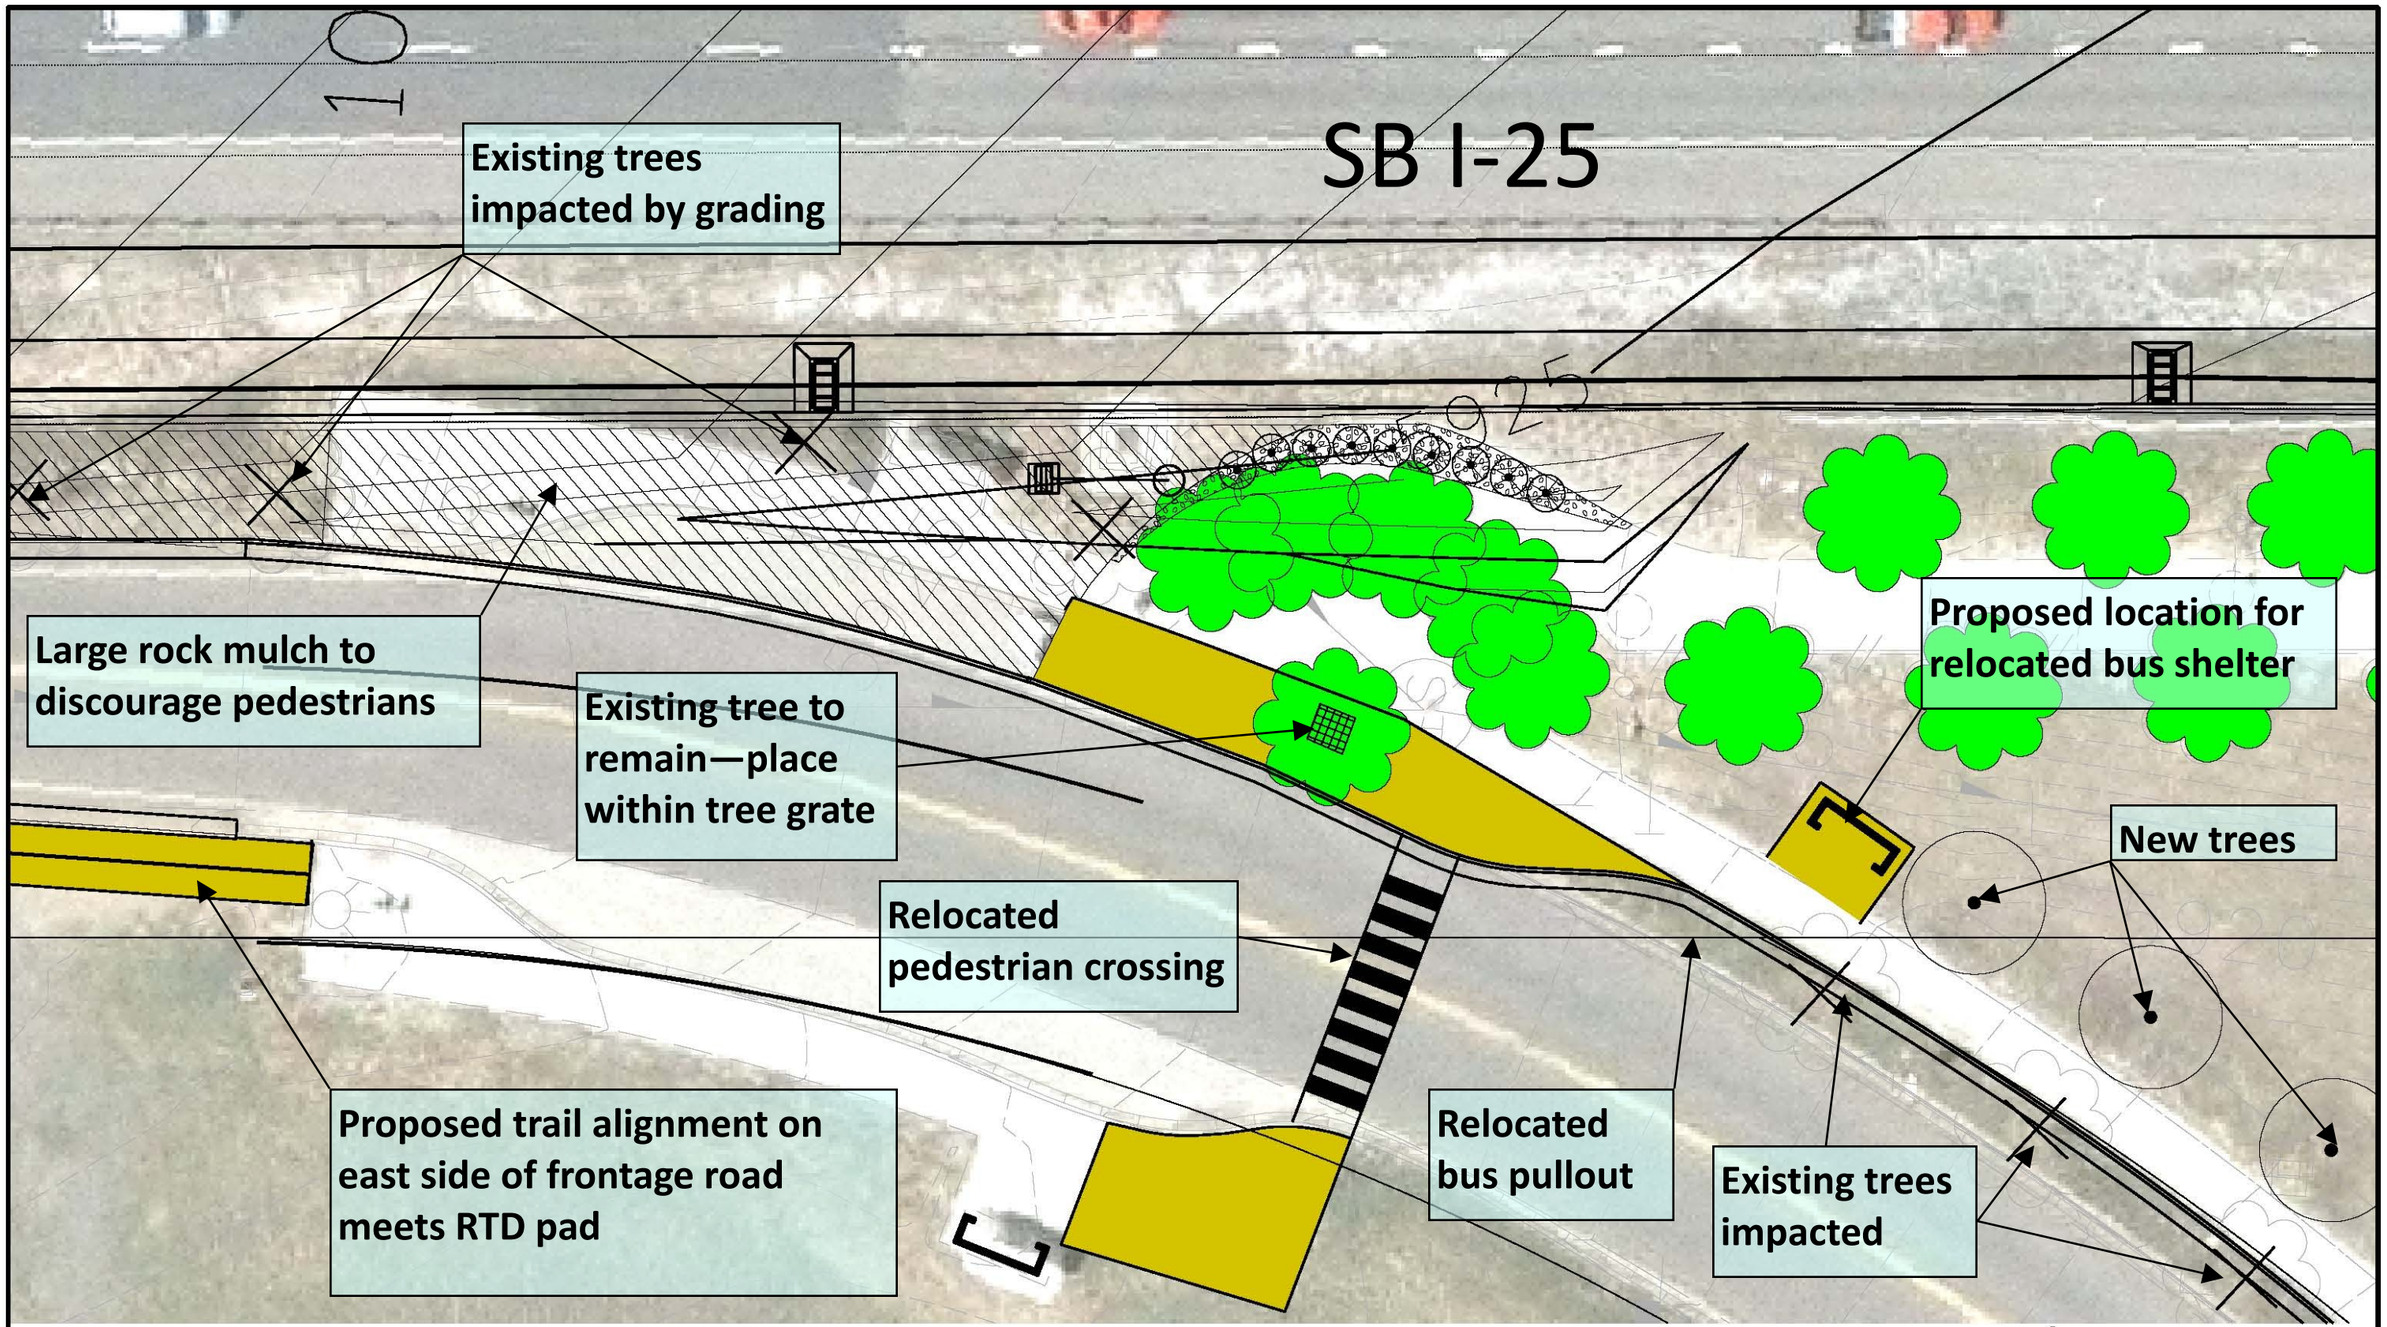

NEW TRAIL LAYOUT

I-25 LINCOLN AVE. TO COUNTY LINE ROAD
PRELIMINARY RTD PARK AND RIDE LAYOUT

01-05-2011

pkm design group, inc.
7353 S. Alton Way, Suite 125
Centennial, Colorado 80112
phone 303.804.0080
fax 303.804.0070
www.pkmdg.com

0' 50' 100' 200'