NOTES:

1. Do not impact trees outside project limits or limits of disturbance line or as noted on the plans. (see erosion control plans), including proposed ROW and Easement lines.
2. This only shows non-SB40 tree impacts

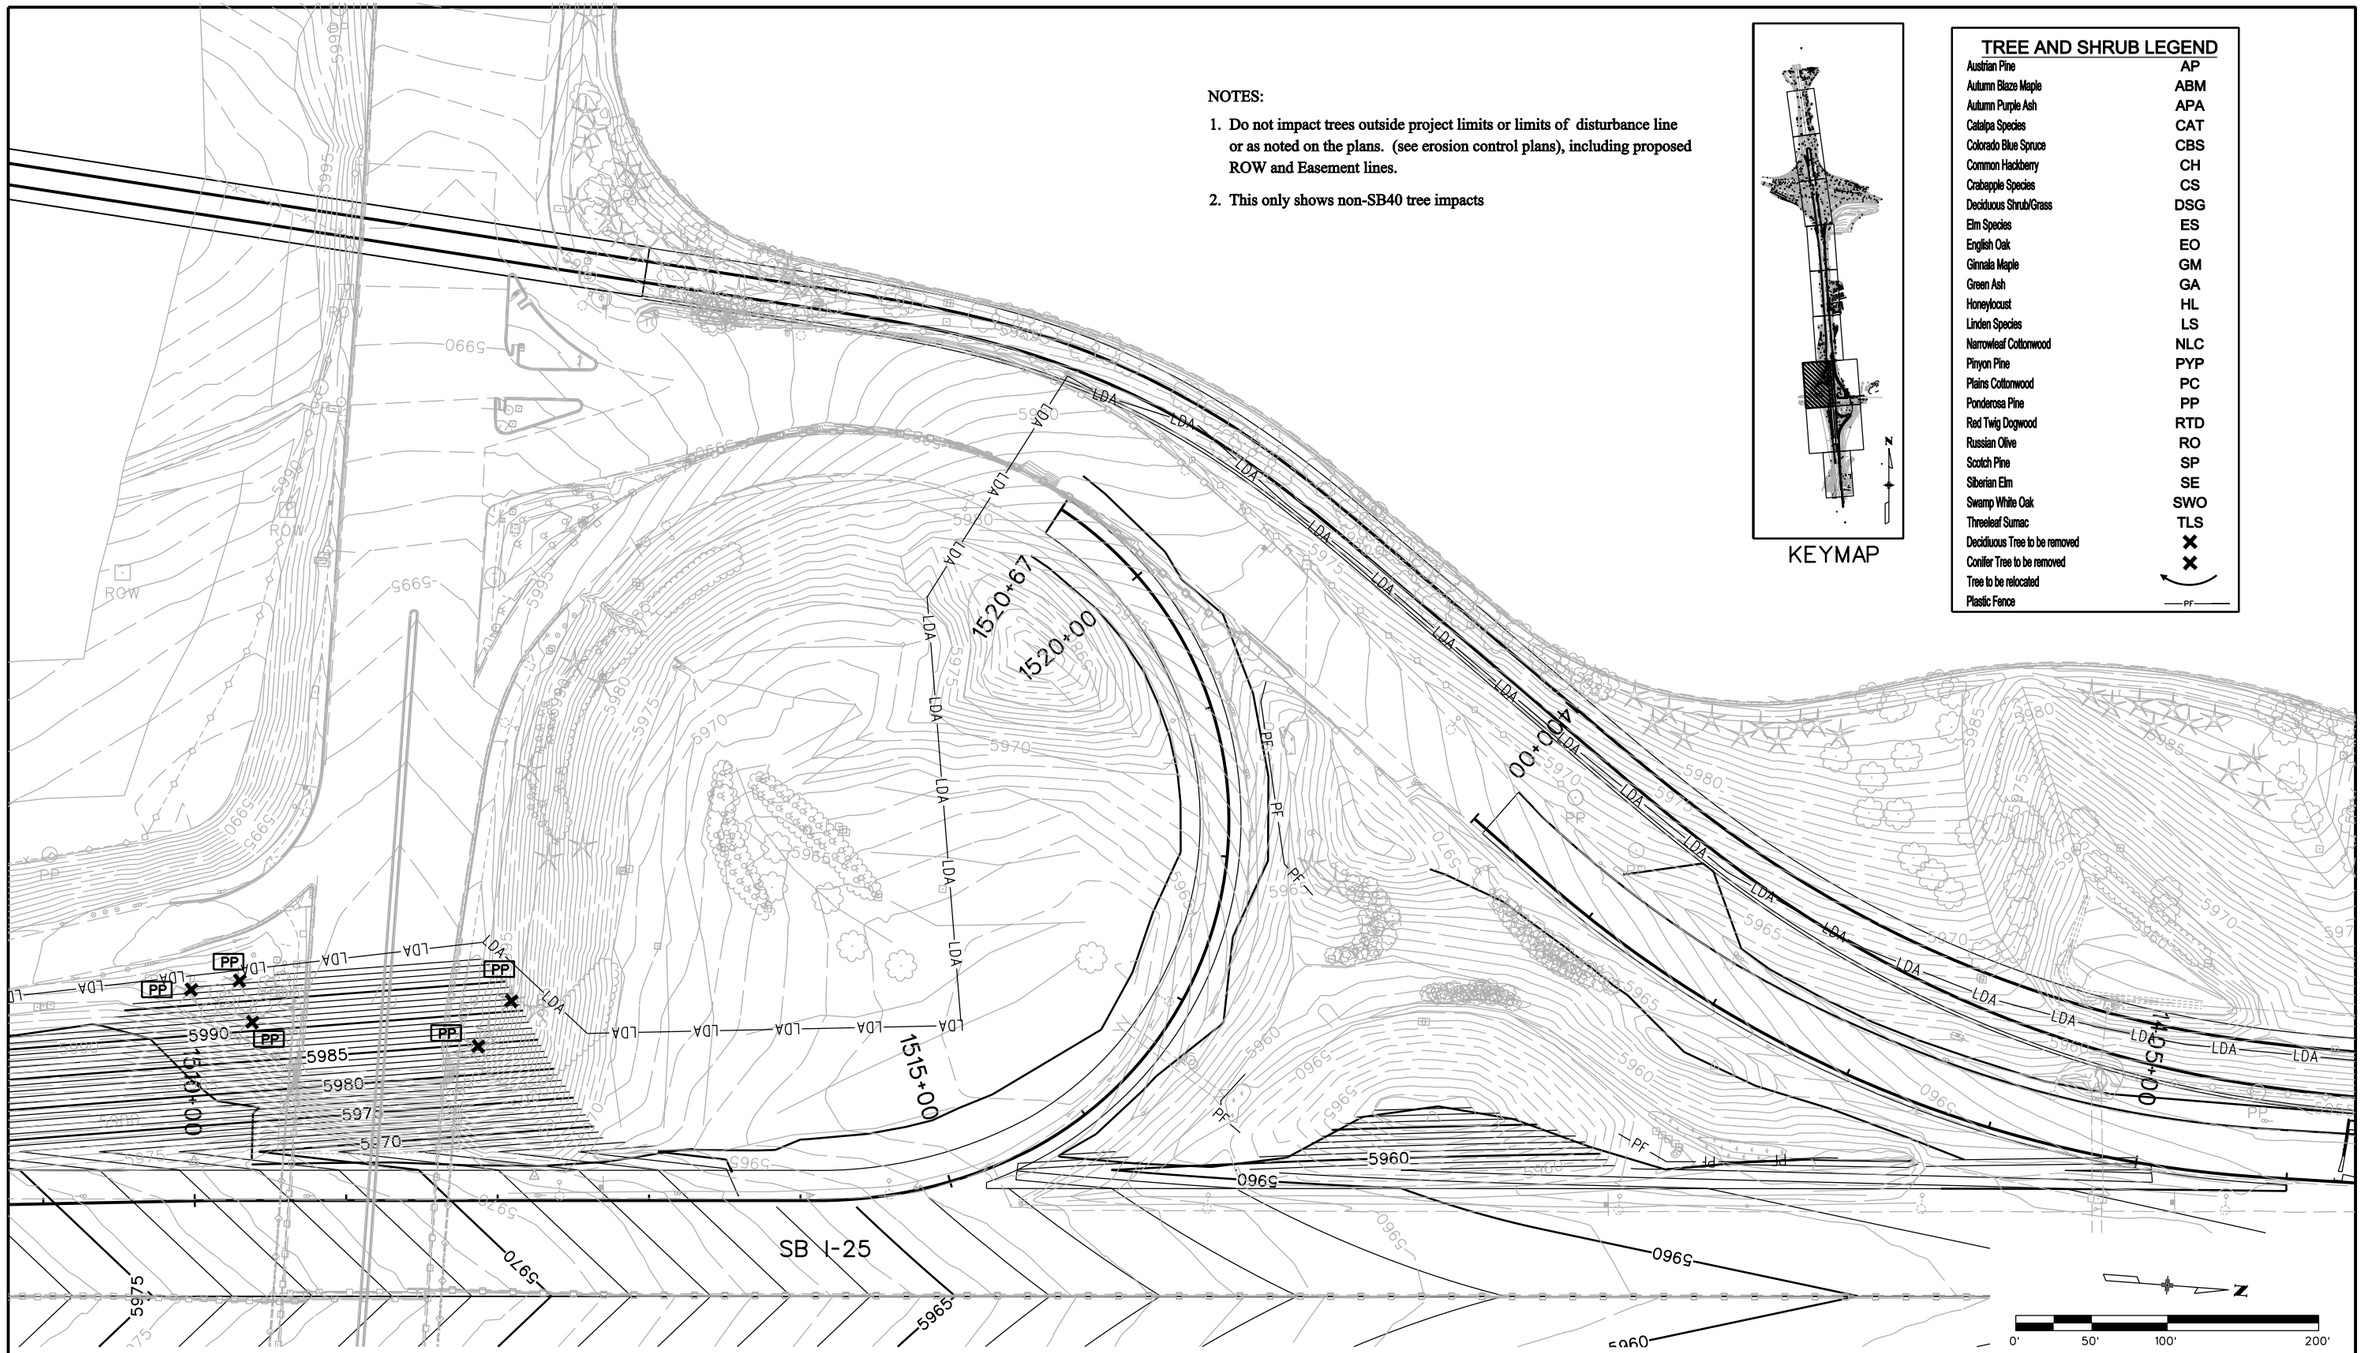





KEYMAP

## TREE AND SHRUB LEGEND

| | |
|---|---|
| Austrian Pine | AP |
| Autumn Blaze Maple | ABM |
| Autumn Purple Ash | APA |
| Catalpa Species | CAT |
| Colorado Blue Spruce | CBS |
| Common Hackberry | CH |
| Crabapple Species | CS |
| Deciduous Shrub/Grass | DSG |
| Elm Species | ES |
| English Oak | EO |
| Ginnala Maple | GM |
| Green Ash | GA |
| Honeylocust | HL |
| Linden Species | LS |
| Narrowleaf Cottonwood | NLC |
| Pinyon Pine | PYP |
| Plains Cottonwood | PC |
| Ponderosa Pine | PP |
| Red Twig Dogwood | RTD |
| Russian Olive | RO |
| Scotch Pine | SP |
| Siberian Elm | SE |
| Swamp White Oak | SWO |
| Threeleaf Sumac | TLS |
| Deciduous Tree to be removed | ✕ |
| Conifer Tree to be removed | ✕ |
| Tree to be relocated | |
| Plastic Fence | —PF— |

| | | | | | |
|---|---|---|---|---|---|
| Print Date: 9/15/2011 | Sheet Revisions | | | As Constructed | I-25 LINCOLN LANE BALANCE<br>I-25 MAINLINE<br>TREE REMOVAL PLAN SHEET | Project No./Code |
| File Name: 16602_TREE REMOVAL-PLAN04.dgn | Date: | Comments | Init. | No Revisions: | | C 0252-399 |
| Horiz. Scale: 1:100 Vert. Scale: As Noted | | | | Revised: | Designer: CCS / Structure Numbers | 16602 |
| Unit Information Unit Leader Initials | | | | Void: | Detailer: PAF | Sheet Number |
| | | | | | Sheet Subset: REMOVALS / Subset Sheets: 4 of 11 | |

Colorado Department of Transportation
Arapahoe Residency
7328 S. Revere Parkway, Suite 204A
Centennial, CO 80112
Phone: 303-365-7230 FAX: 303-790-1037
Region 1 CAD

Pamela Foster 1:39:40 PM Z:\Projects\FHU\I-25 Lincoln County Line\Landscape_Environmental\Drawings\TREE REMOVAL SHEETS DGN's\16602_TREE REMOVAL-PLAN04.dgn

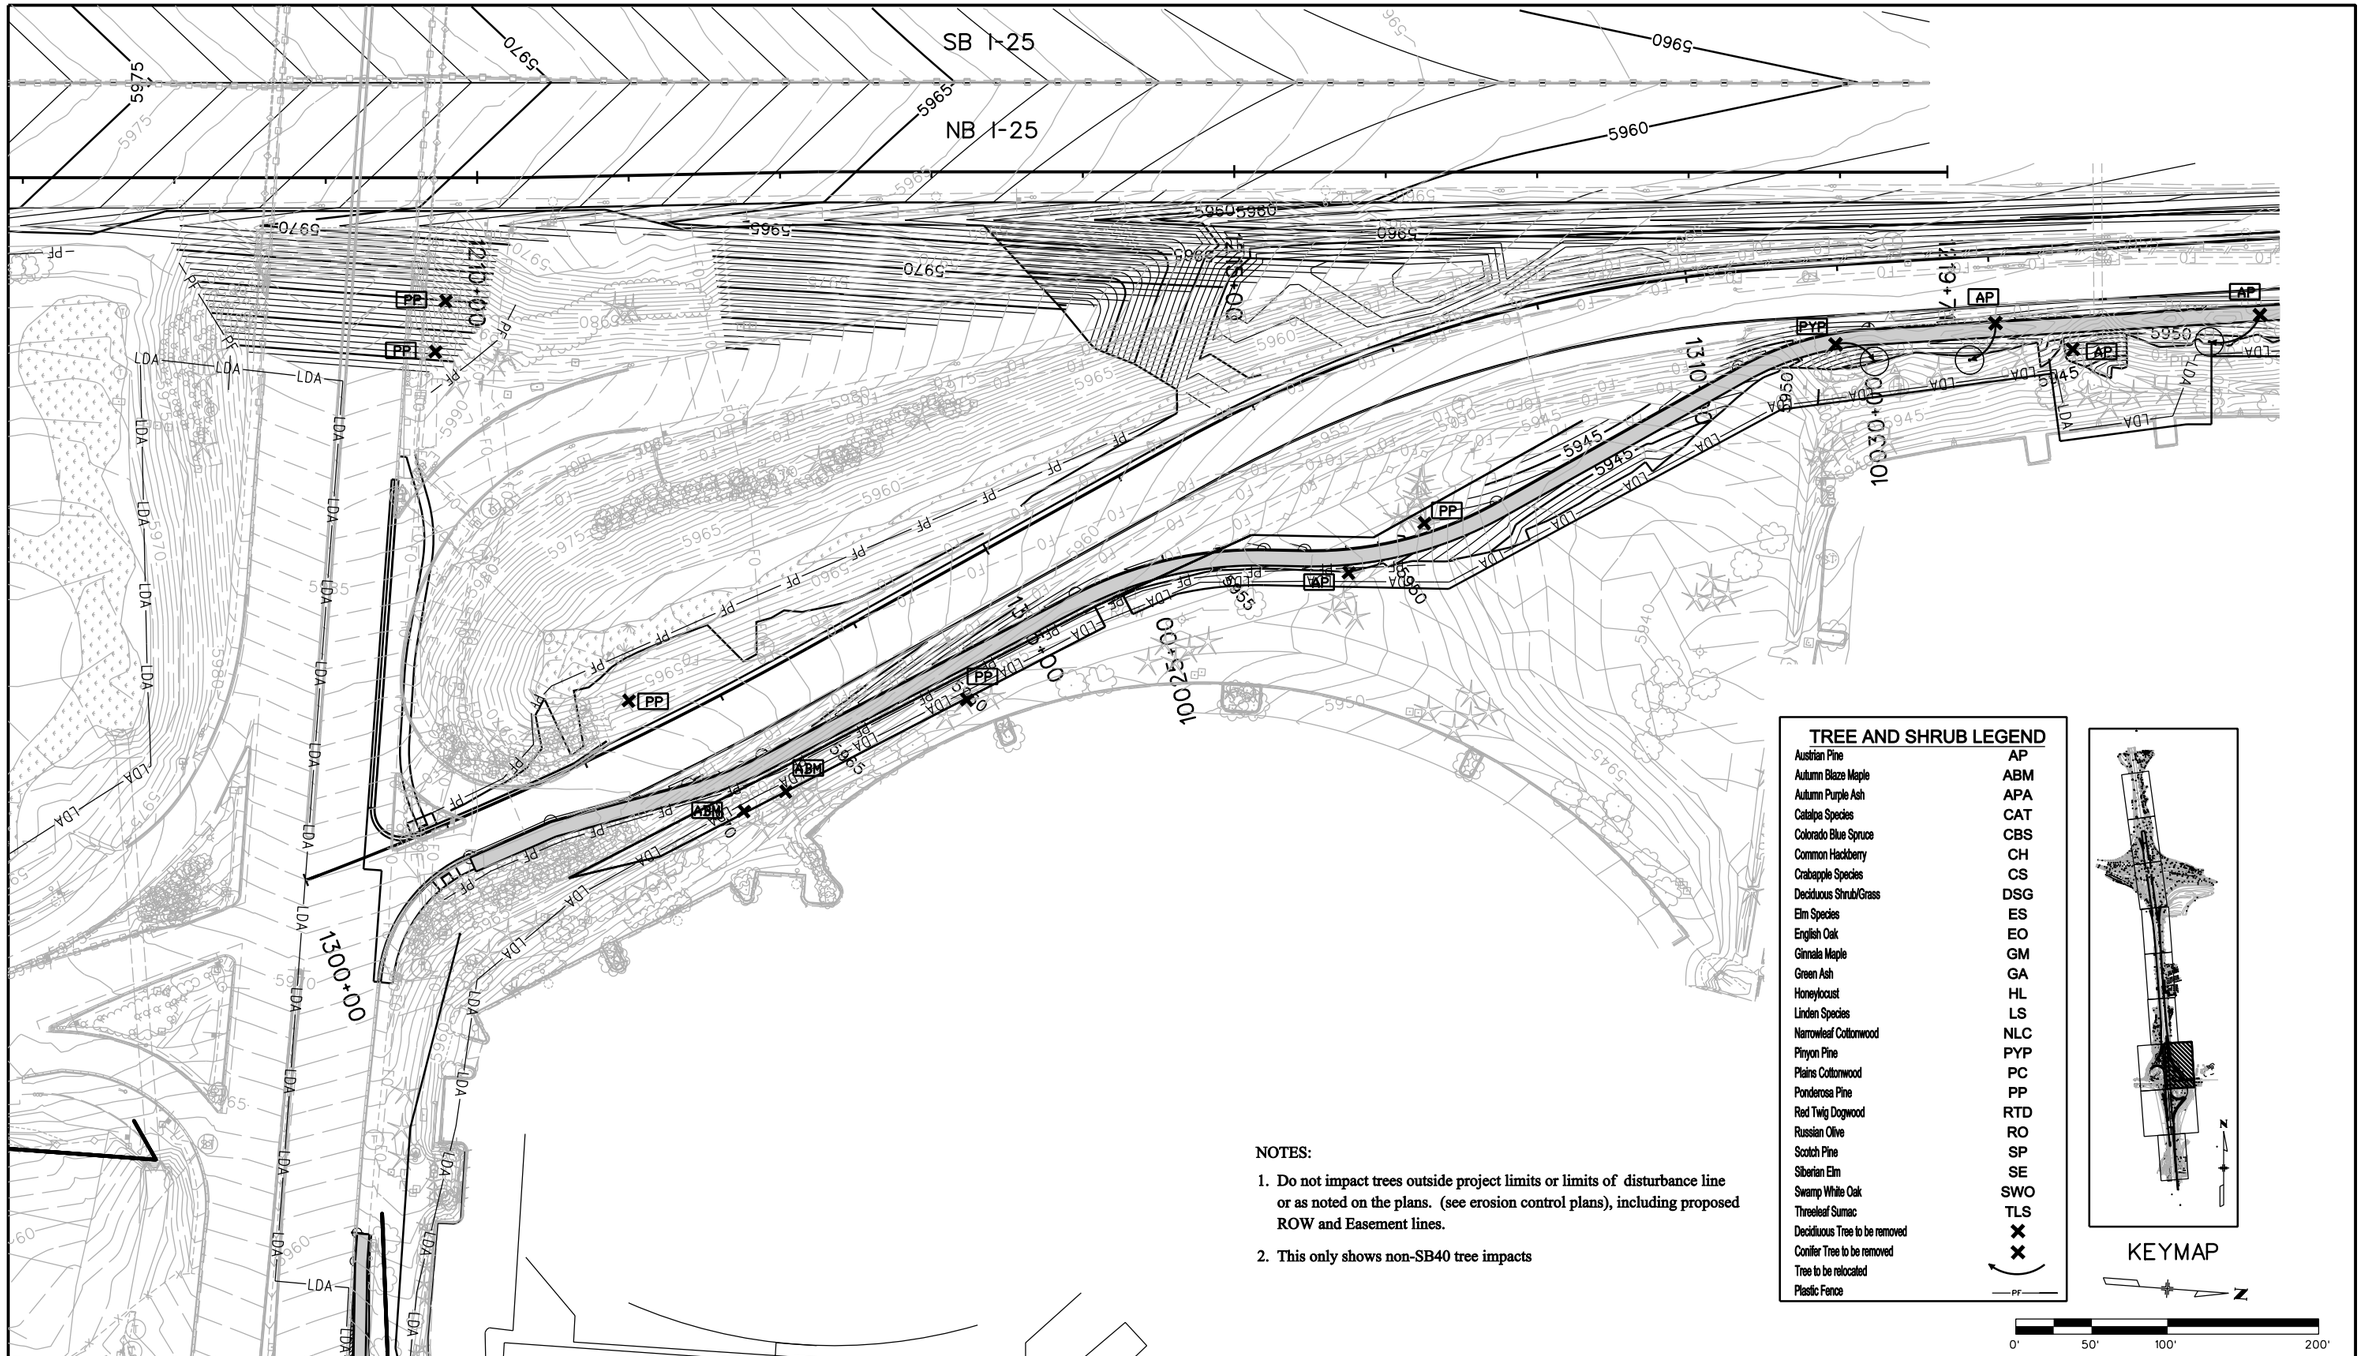
SB I-25
NB I-25
1200+00
1300+00
1000+00
1001
1002
