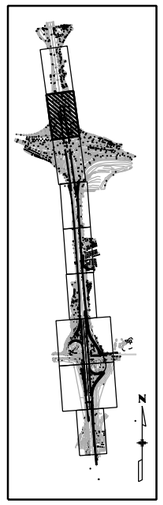

KEYMAP

TREE AND SHRUB LEGEND

Austrian Pine	AP
Autumn Blaze Maple	ABM
Autumn Purple Ash	APA
Catalpa Species	CAT
Colorado Blue Spruce	CBS
Common Hackberry	CH
Crabapple Species	CS
Deciduous Shrub/Grass	DSG
Elm Species	ES
English Oak	EO
Ginnala Maple	GM
Green Ash	GA
Honeylocust	HL
Linden Species	LS
Narrowleaf Cottonwood	NLC
Pinyon Pine	PYP
Plains Cottonwood	PC
Ponderosa Pine	PP
Red Twig Dogwood	RTD
Russian Olive	RO
Scotch Pine	SP
Siberian Elm	SE
Swamp White Oak	SWO
Threeleaf Sumac	TLS
Deciduous Tree to be removed	✕
Conifer Tree to be removed	✕
Tree to be relocated	↷
Plastic Fence	PF

NOTES:

1. Do not impact trees outside project limits or limits of disturbance line or as noted on the plans. (see erosion control plans), including proposed ROW and Easement lines.
2. This only shows non-SB40 tree impacts

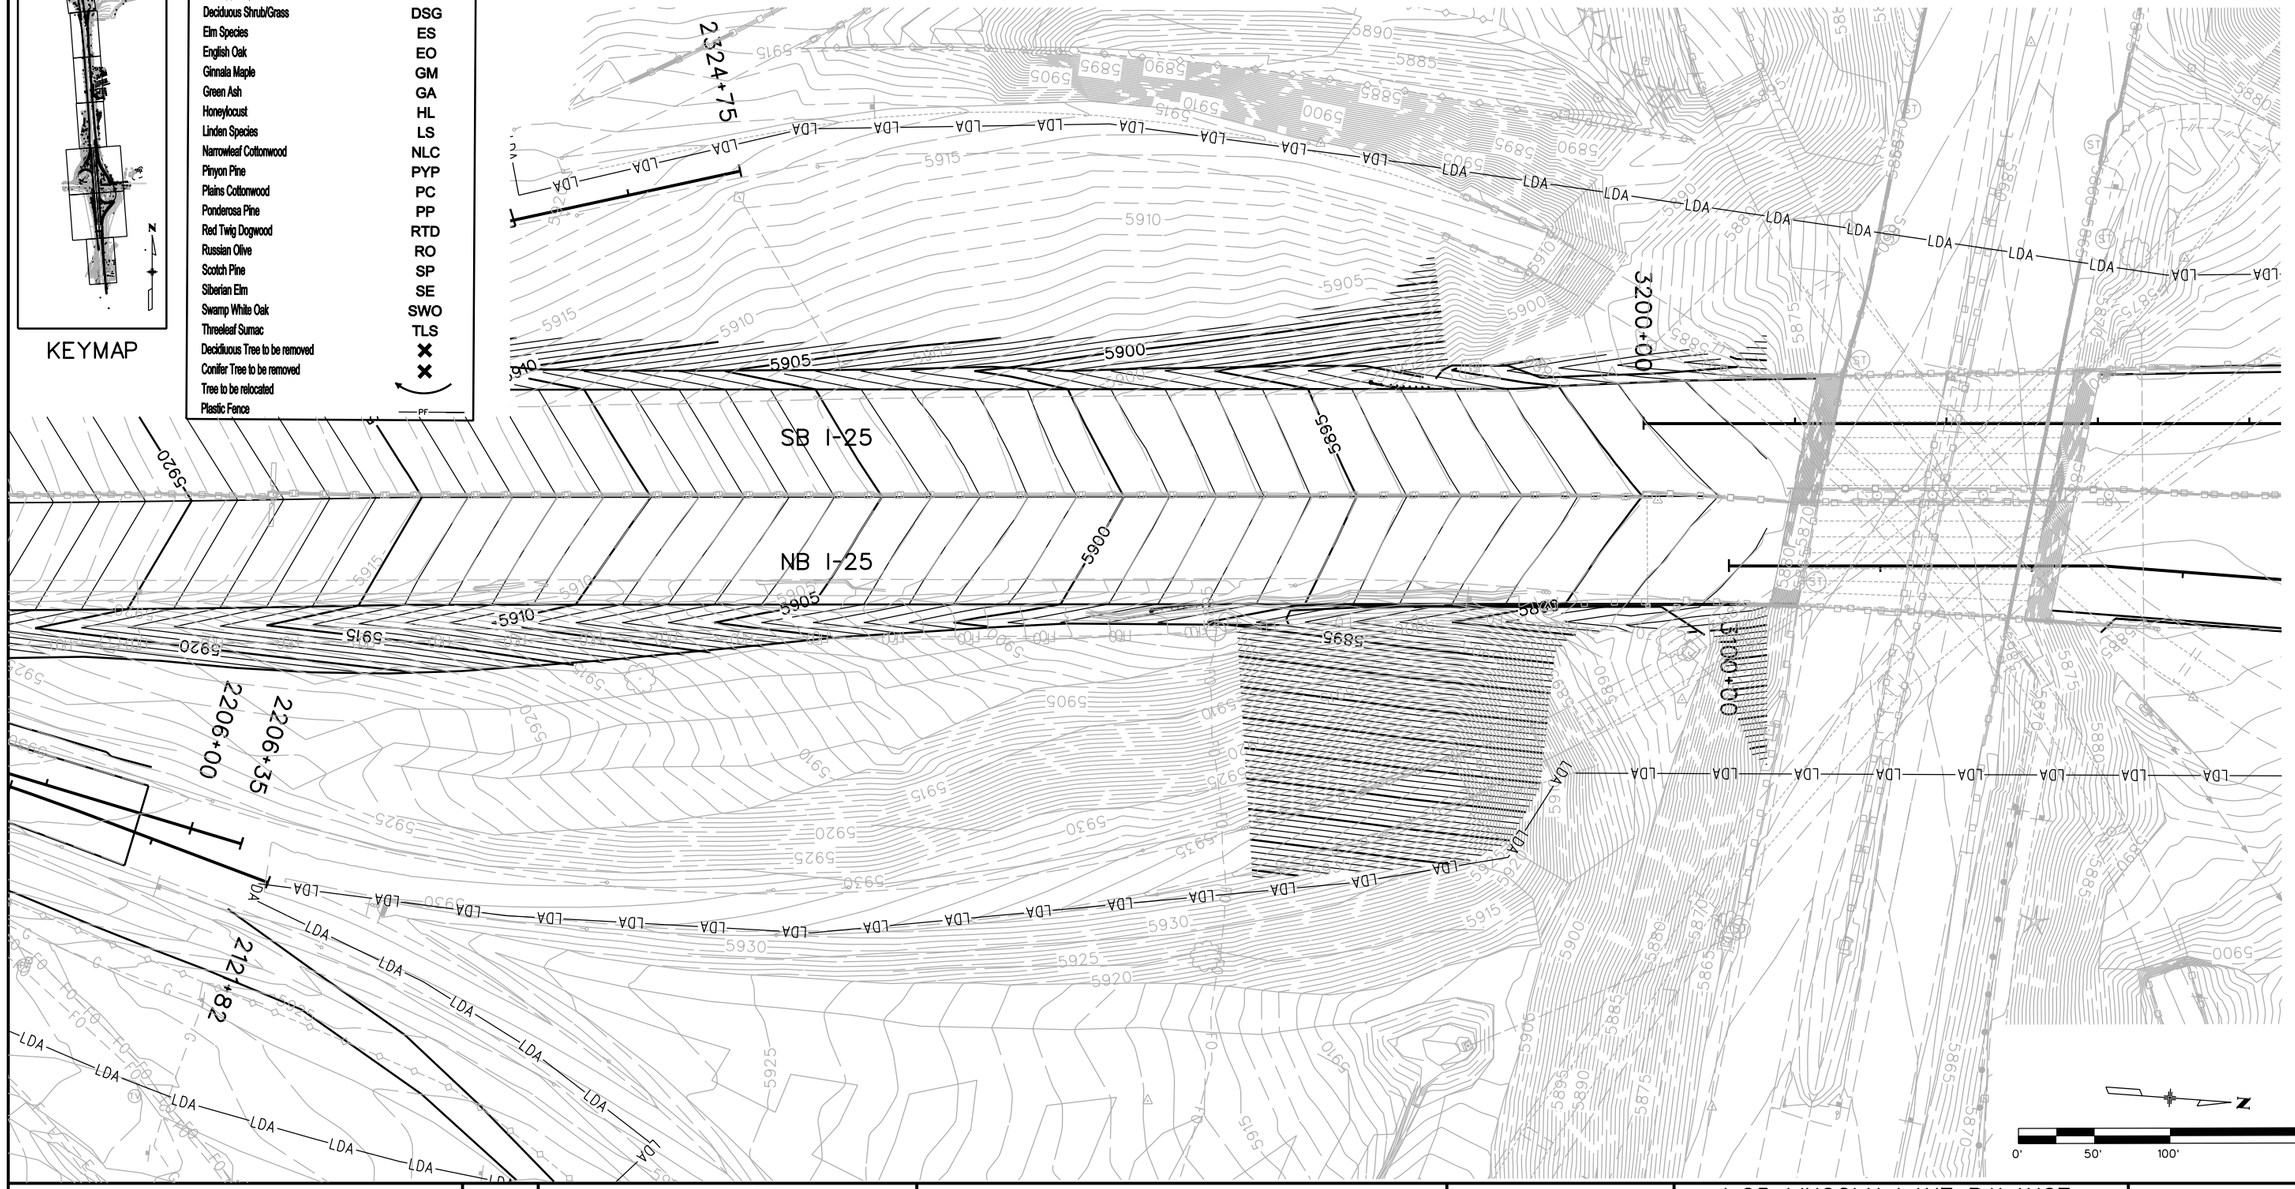

Print Date: 9/15/2011		Sheet Revisions			Colorado Department of Transportation
File Name: 16602_TREE REMOVAL-PLAN09.dgn		Date:	Comments	Init.	Arapahoe Residency 7328 S. Revere Parkway, Suite 204A Centennial, CO 80112 Phone: 303-365-7230 FAX: 303-790-1037
Horiz. Scale: 1:100 Vert. Scale: As Noted					
Unit Information Unit Leader Initials					Region 1 CAD

As Constructed	I-25 LINCOLN LANE BALANCE I-25 MAINLINE TREE REMOVAL PLAN SHEET			Project No./Code
No Revisions:	Designer: CCS	Structure Numbers		C 0252-399
Revised:	Detailer: PAF			16602
Void:	Sheet Subset: REMOVALS	Subset Sheets:	9 of 11	Sheet Number

Pamela Foster 1:43:12 PM Z:\Projects\FHU\I-25 Lincoln County Line\Landscape_Environmental\Drawings\TREE REMOVAL SHEETS DGN's\16602_TREE REMOVAL-PLAN09.dgn

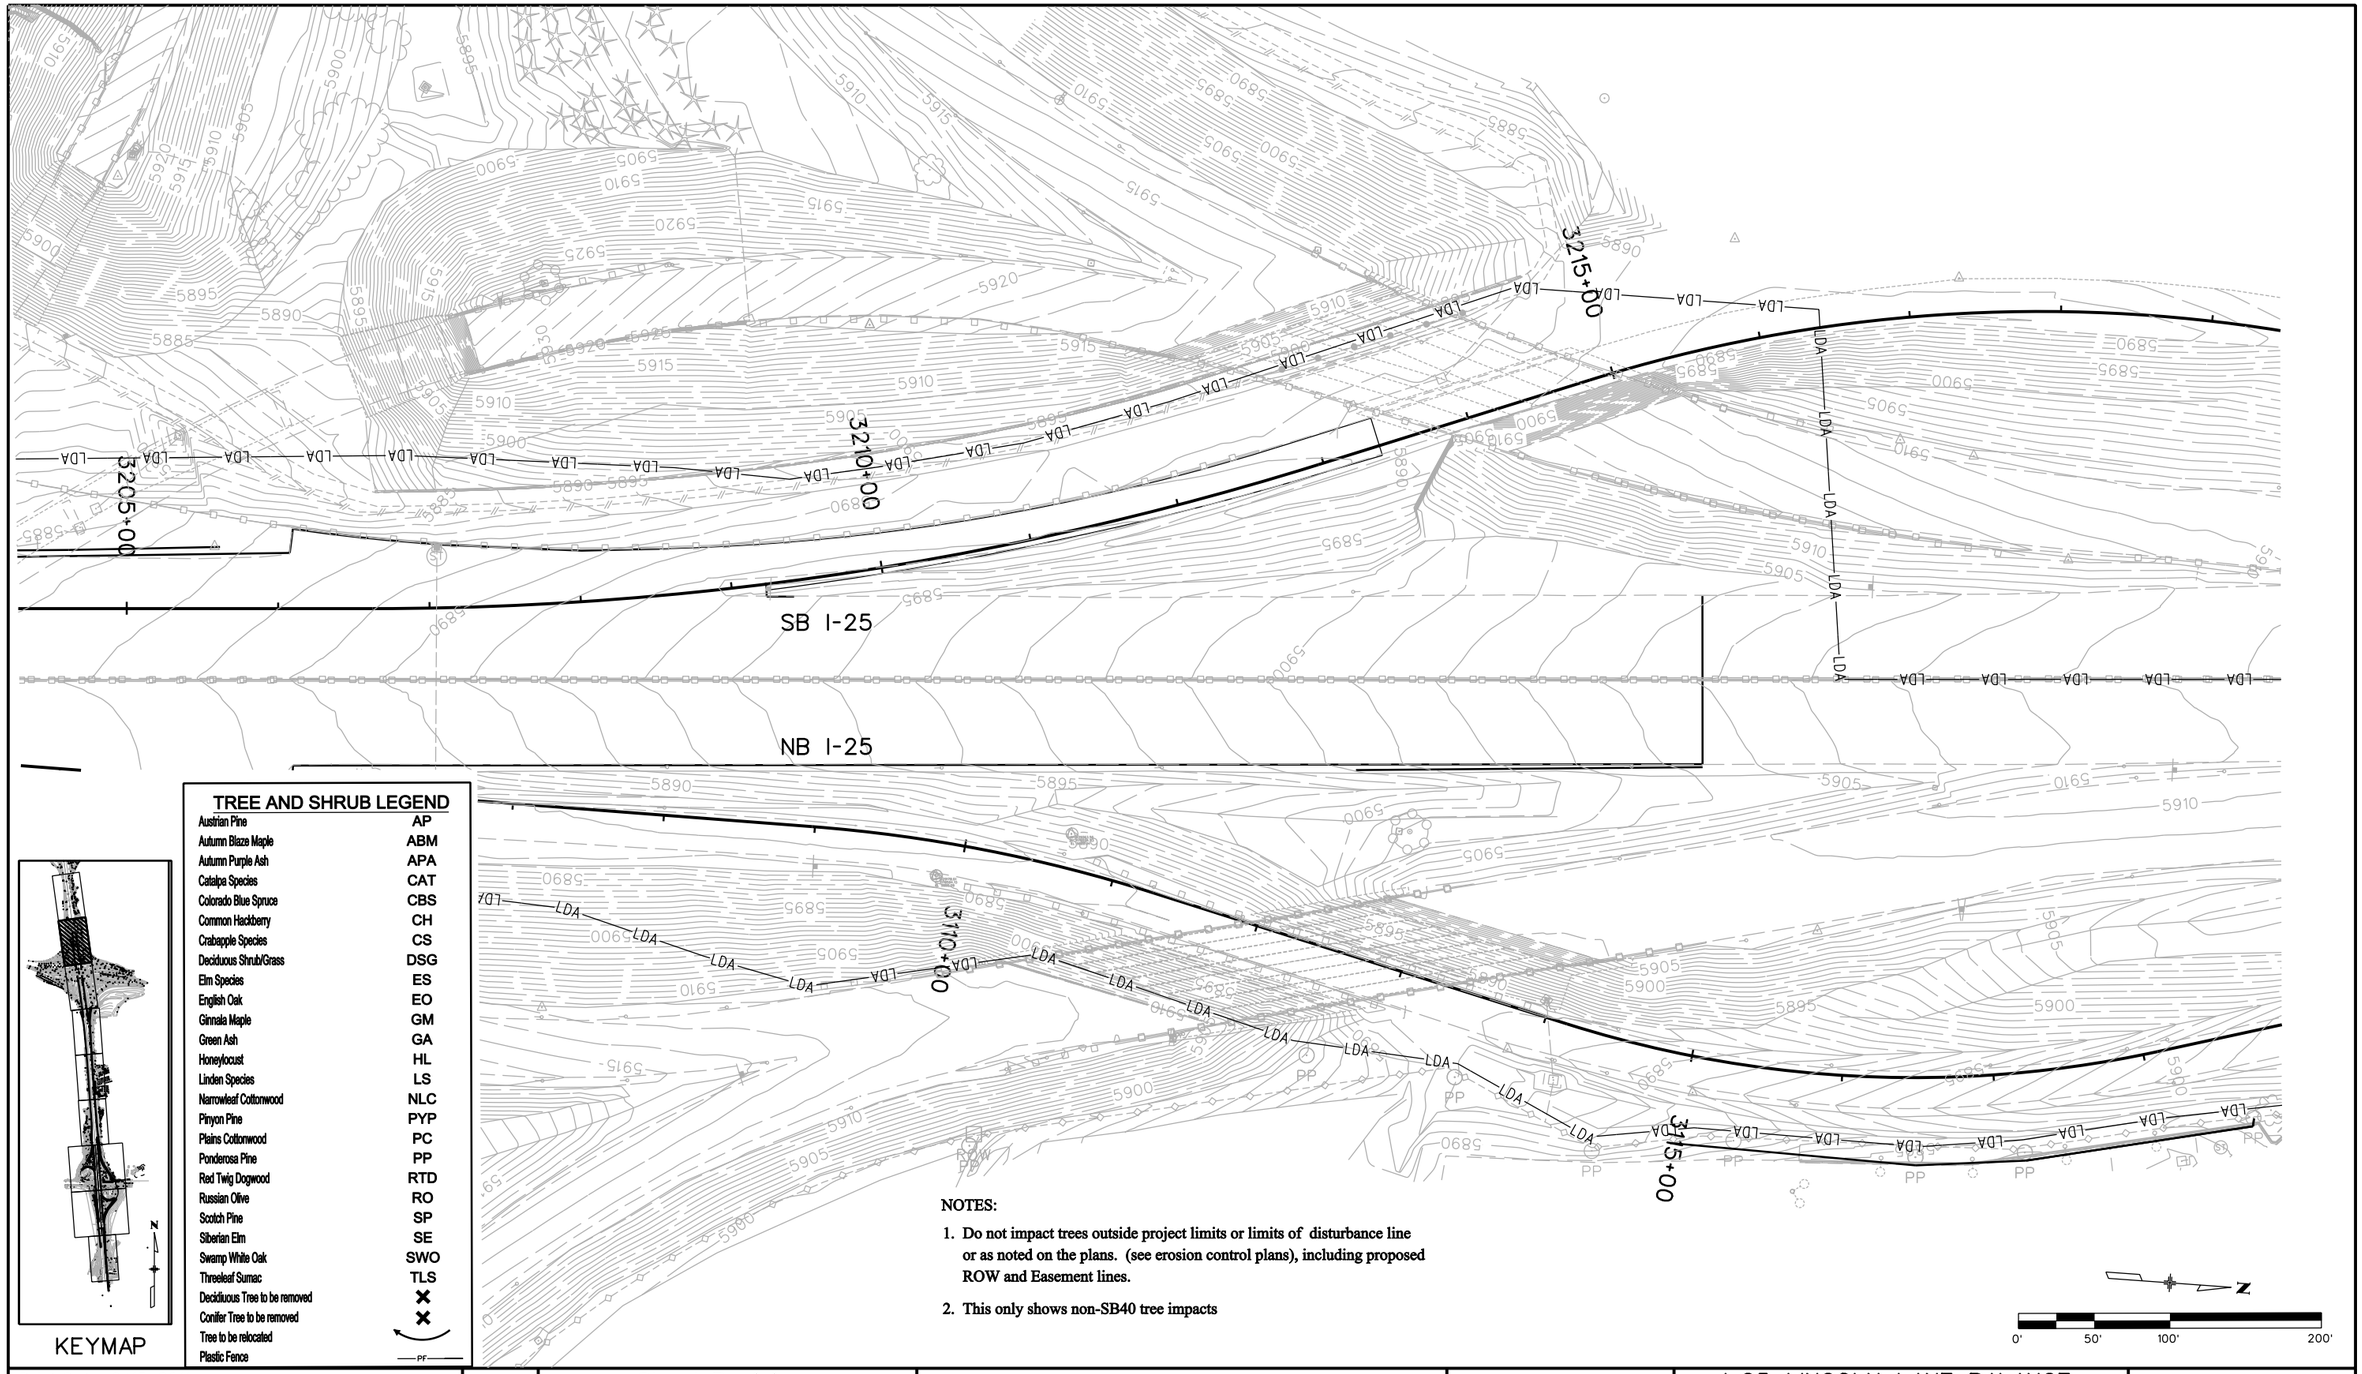

KEYMAP

TREE AND SHRUB LEGEND

Austrian Pine	AP
Autumn Blaze Maple	ABM
Autumn Purple Ash	APA
Catalpa Species	CAT
Colorado Blue Spruce	CBS
Common Hackberry	CH
Crabapple Species	CS
Deciduous Shrub/Grass	DSG
Elm Species	ES
English Oak	EO
Ginnala Maple	GM
Green Ash	GA
Honeylocust	HL
Linden Species	LS
Narrowleaf Cottonwood	NLC
Pinyon Pine	PYP
Plains Cottonwood	PC
Ponderosa Pine	PP
Red Twig Dogwood	RTD
Russian Olive	RO
Scotch Pine	SP
Siberian Elm	SE
Swamp White Oak	SWO
Threeleaf Sumac	TLS
Deciduous Tree to be removed	✖
Conifer Tree to be removed	✖
Tree to be relocated	
Plastic Fence	PF

NOTES:

1. **Do not impact trees outside project limits or limits of disturbance line or as noted on the plans. (see erosion control plans), including proposed ROW and Easement lines.**
2. **This only shows non-SB40 tree impacts**

Print Date: 9/15/2011
File Name: 16602_TREE REMOVAL-PLAN10.dgn
Horiz. Scale: 1:100 Vert. Scale: As Noted
Unit Information Unit Leader Initials

Sheet Revisions		
Date:	Comments	Init.

Colorado Department of Transportation
DEPARTMENT OF TRANSPORTATION
Arapahoe Residency
7328 S. Revere Parkway, Suite 204A
Centennial, CO 80112
Phone: 303-365-7230 FAX: 303-790-1037
Region 1 CAD

As Constructed
No Revisions:
Revised:
Void:

I-25 LINCOLN LANE BALANCE
I-25 MAINLINE
TREE REMOVAL PLAN SHEET

Designer: CCS
Detailer: PAF
Sheet Subset: REMOVALS
Structure Numbers:
Subset Sheets: 10 of 11

Project No./Code
C 0252-399
16602
Sheet Number

Pamela Foster 1:43:49 PM Z:\Projects\FHUV\I-25 Lincoln County Line\Landscape_Environmental\Drawings\TREE REMOVAL SHEETS DGN's\16602_TREE REMOVAL-PLAN10.dgn

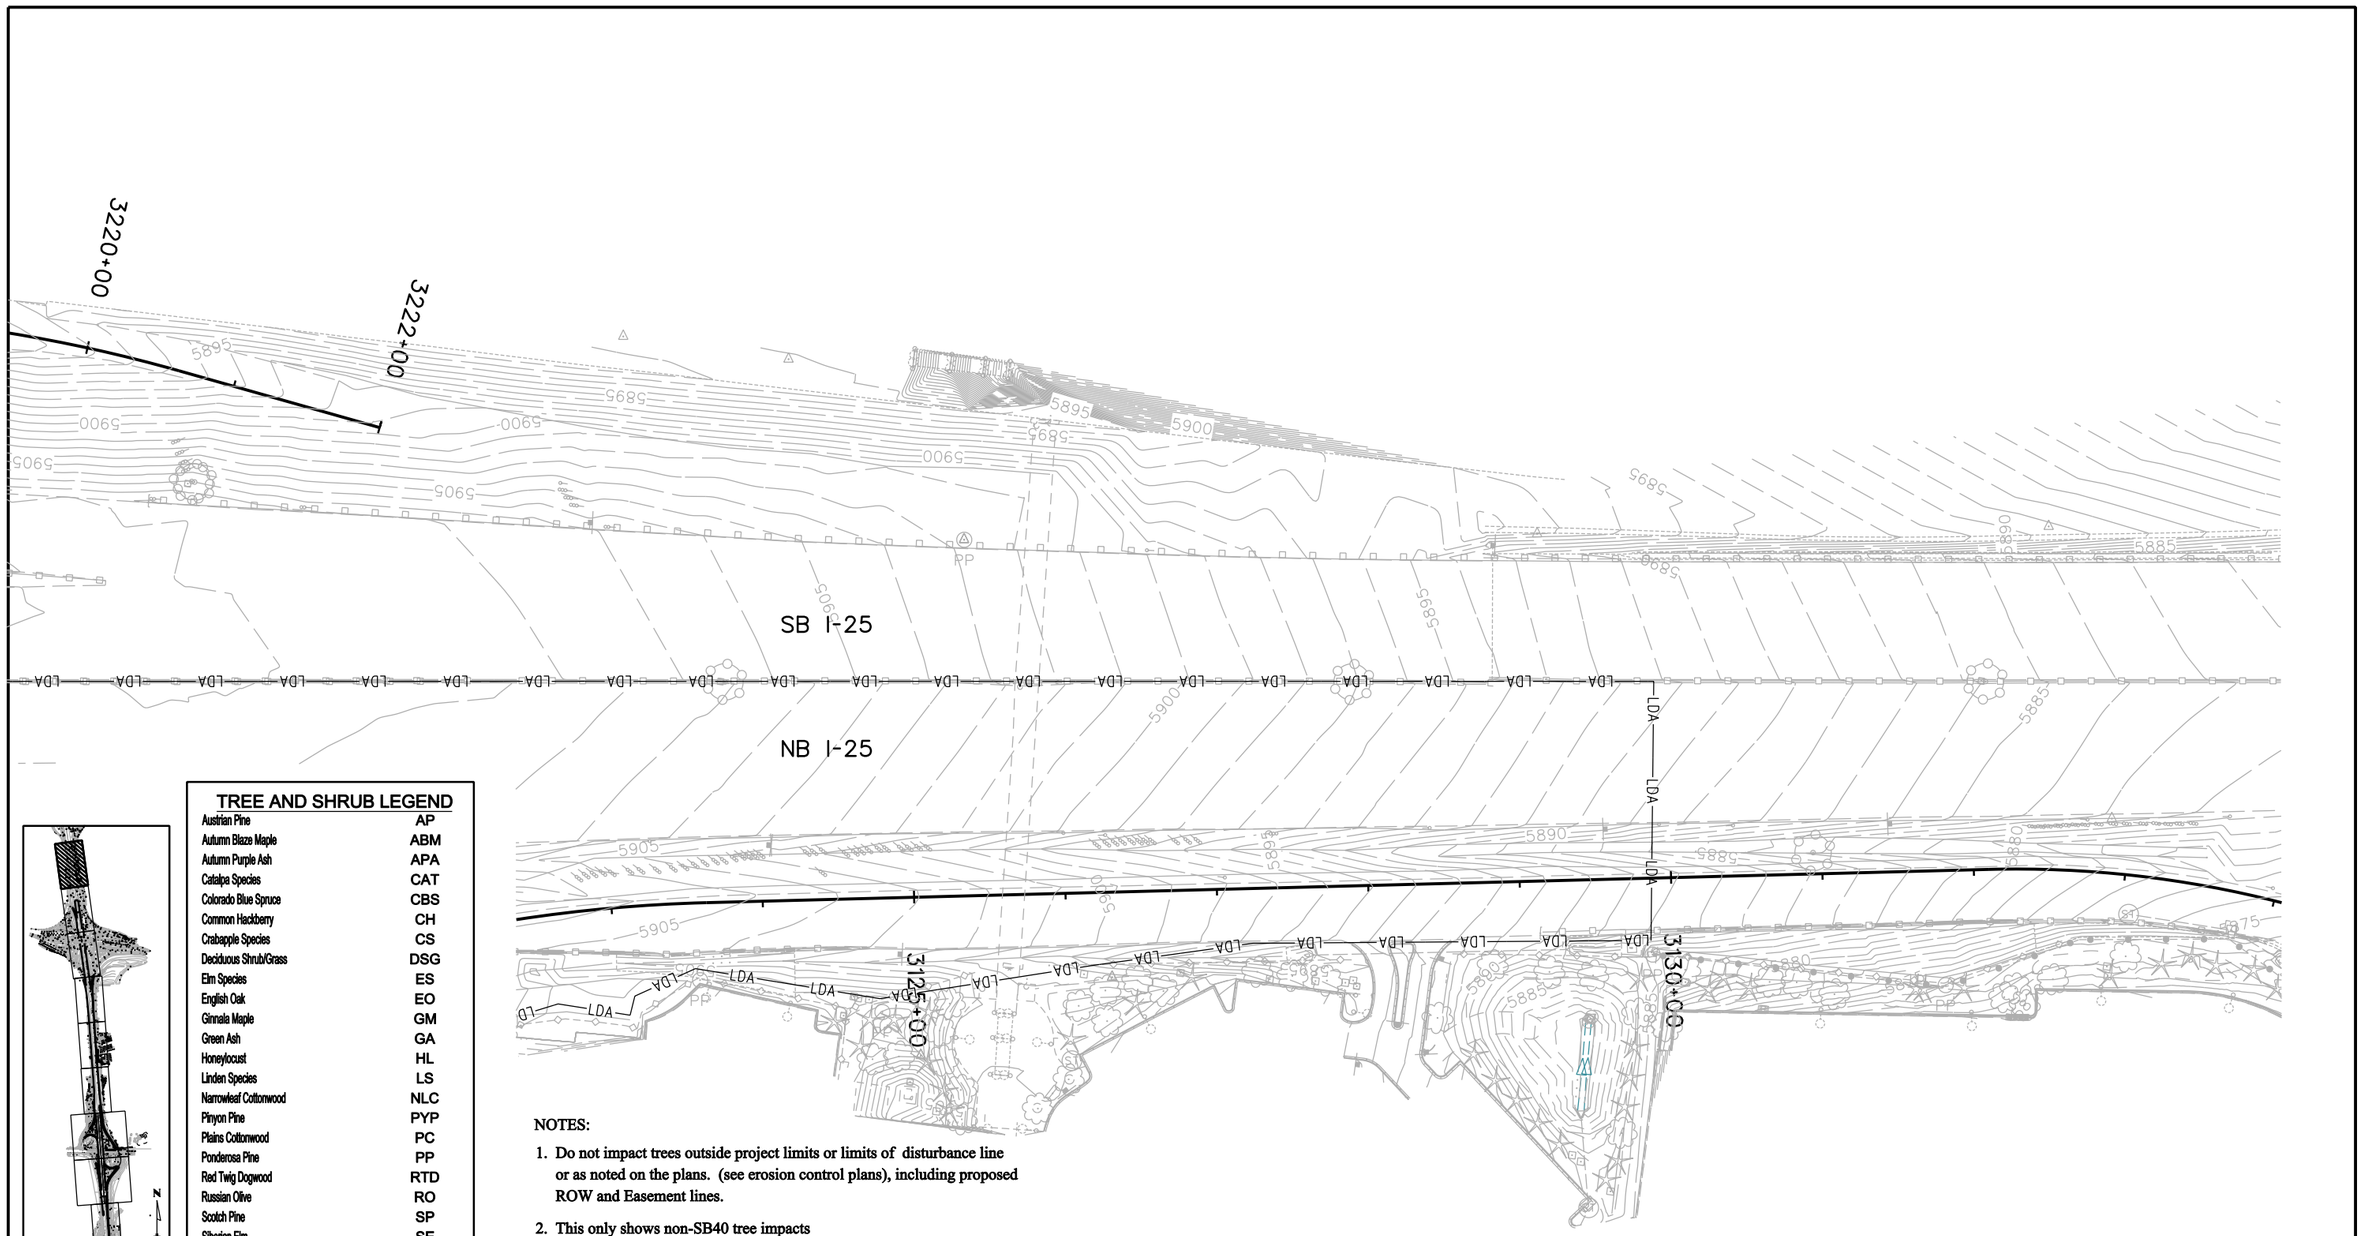

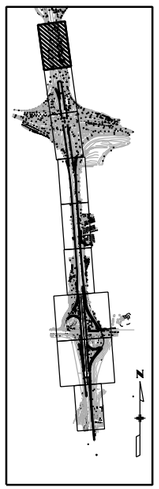

KEYMAP

TREE AND SHRUB LEGEND	
Austrian Pine	AP
Autumn Blaze Maple	ABM
Autumn Purple Ash	APA
Catalpa Species	CAT
Colorado Blue Spruce	CBS
Common Hackberry	CH
Crabapple Species	CS
Deciduous Shrub/Grass	DSG
Elm Species	ES
English Oak	EO
Ginnala Maple	GM
Green Ash	GA
Honeylocust	HL
Linden Species	LS
Narrowleaf Cottonwood	NLC
Pinyon Pine	PYP
Plains Cottonwood	PC
Ponderosa Pine	PP
Red Twig Dogwood	RTD
Russian Olive	RO
Scotch Pine	SP
Siberian Elm	SE
Swamp White Oak	SWO
Threeleaf Sumac	TLS
Deciduous Tree to be removed	✕
Conifer Tree to be removed	✕
Tree to be relocated	
Plastic Fence	PF

NOTES:

1. **Do not impact trees outside project limits or limits of disturbance line or as noted on the plans. (see erosion control plans), including proposed ROW and Easement lines.**
2. **This only shows non-SB40 tree impacts**

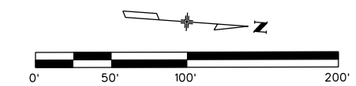

Pamela Foster 2:08:22 PM Z:\Projects\FHU\I-25 Lincoln County Line\Landscape_Environmental\Drawings\TREE REMOVAL SHEETS DGN's\16602_TREE REMOVAL-PLAN11.dgn

Print Date: 9/15/2011
File Name: 16602_TREE REMOVAL-PLAN11.dgn
Horiz. Scale: 1:100 Vert. Scale: As Noted
Unit Information Unit Leader Initials

Sheet Revisions		
Date:	Comments	Init.

Colorado Department of Transportation
Arapahoe Residency
7328 S. Revere Parkway, Suite 204A
Centennial, CO 80112
Phone: 303-365-7230 FAX: 303-790-1037
Region 1 CAD

As Constructed
No Revisions:
Revised:
Void:

I-25 LINCOLN LANE BALANCE
I-25 MAINLINE
TREE REMOVAL PLAN SHEET

Designer: CCS
Detailer: PAF
Sheet Subset: REMOVALS
Structure Numbers:
Subset Sheets: 11 of 11

Project No./Code
C 0252-399
16602
Sheet Number