RESET LOCATION OF
EXISTING GUIDE SIGN STRUCTURE

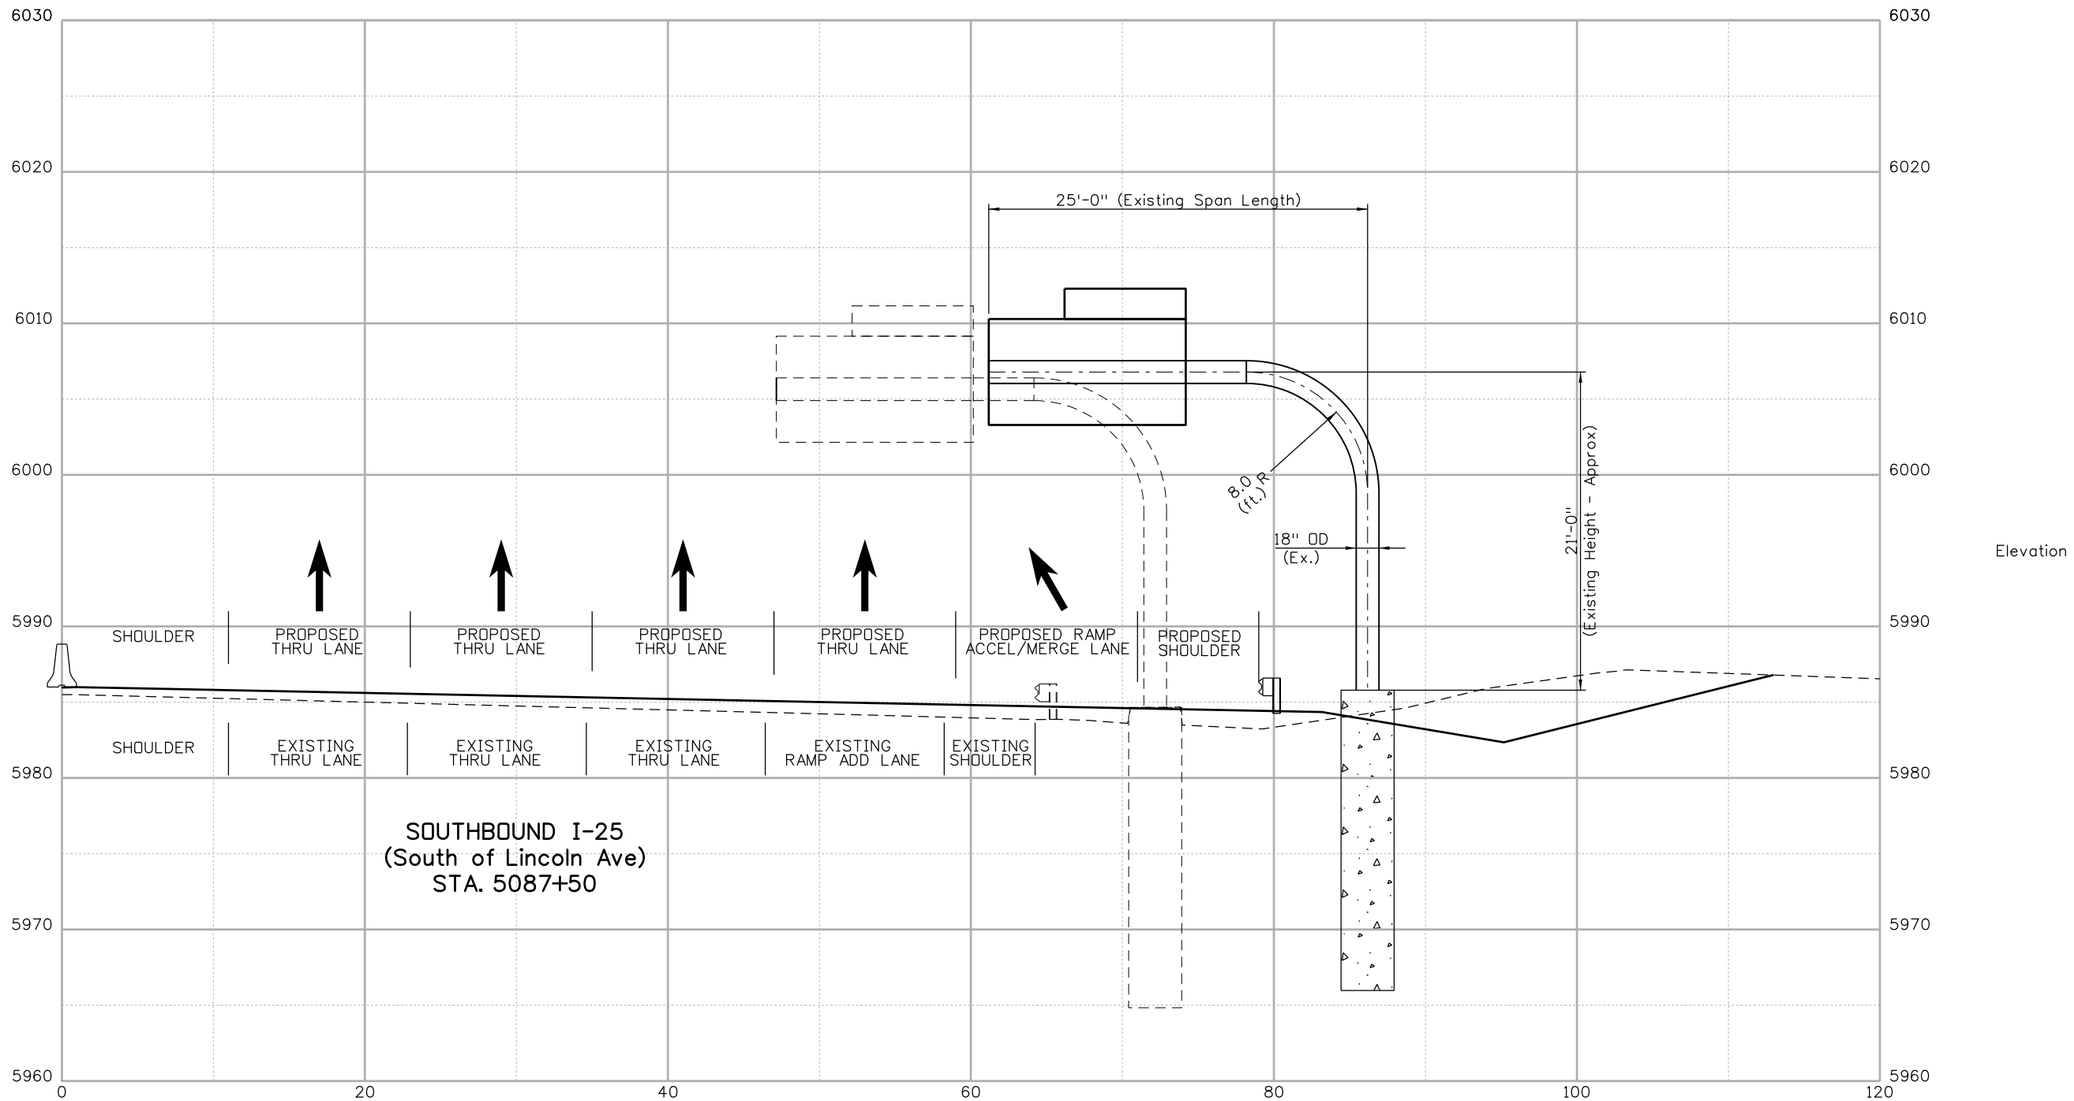

Print Date: 3/2/2011	Sheet Revisions	Colorado Department of Transportation	As Constructed
File Name: 16602TRAF_GuideSignXsect.dgn	Date: / Comments / Init.	7328 S. Revere Parkway Suite 204A Centennial, CO 80112 Phone: 303-365-7234 FAX: 303-790-1037	No Revisions:
Horiz. Scale: 1:10 Vert. Scale: As Noted		Region 1 KLR	Revised:
Unit Information Unit Leader Initials			Void:

I-25 LINCOLN TO COUNTY LINE RESET GUIDE SIGN CROSS SECTION			Project No./Code
Designer:	Structure Numbers		C 0252-399
Detailer:			16602
Sheet Subset:	Subset Sheets:		Sheet Number

larry 9:26:49 AM I:\10028\16602\Traffic_ITS\Drawings\Reference_Files\16602TRAF_GuideSignXsect.dgn