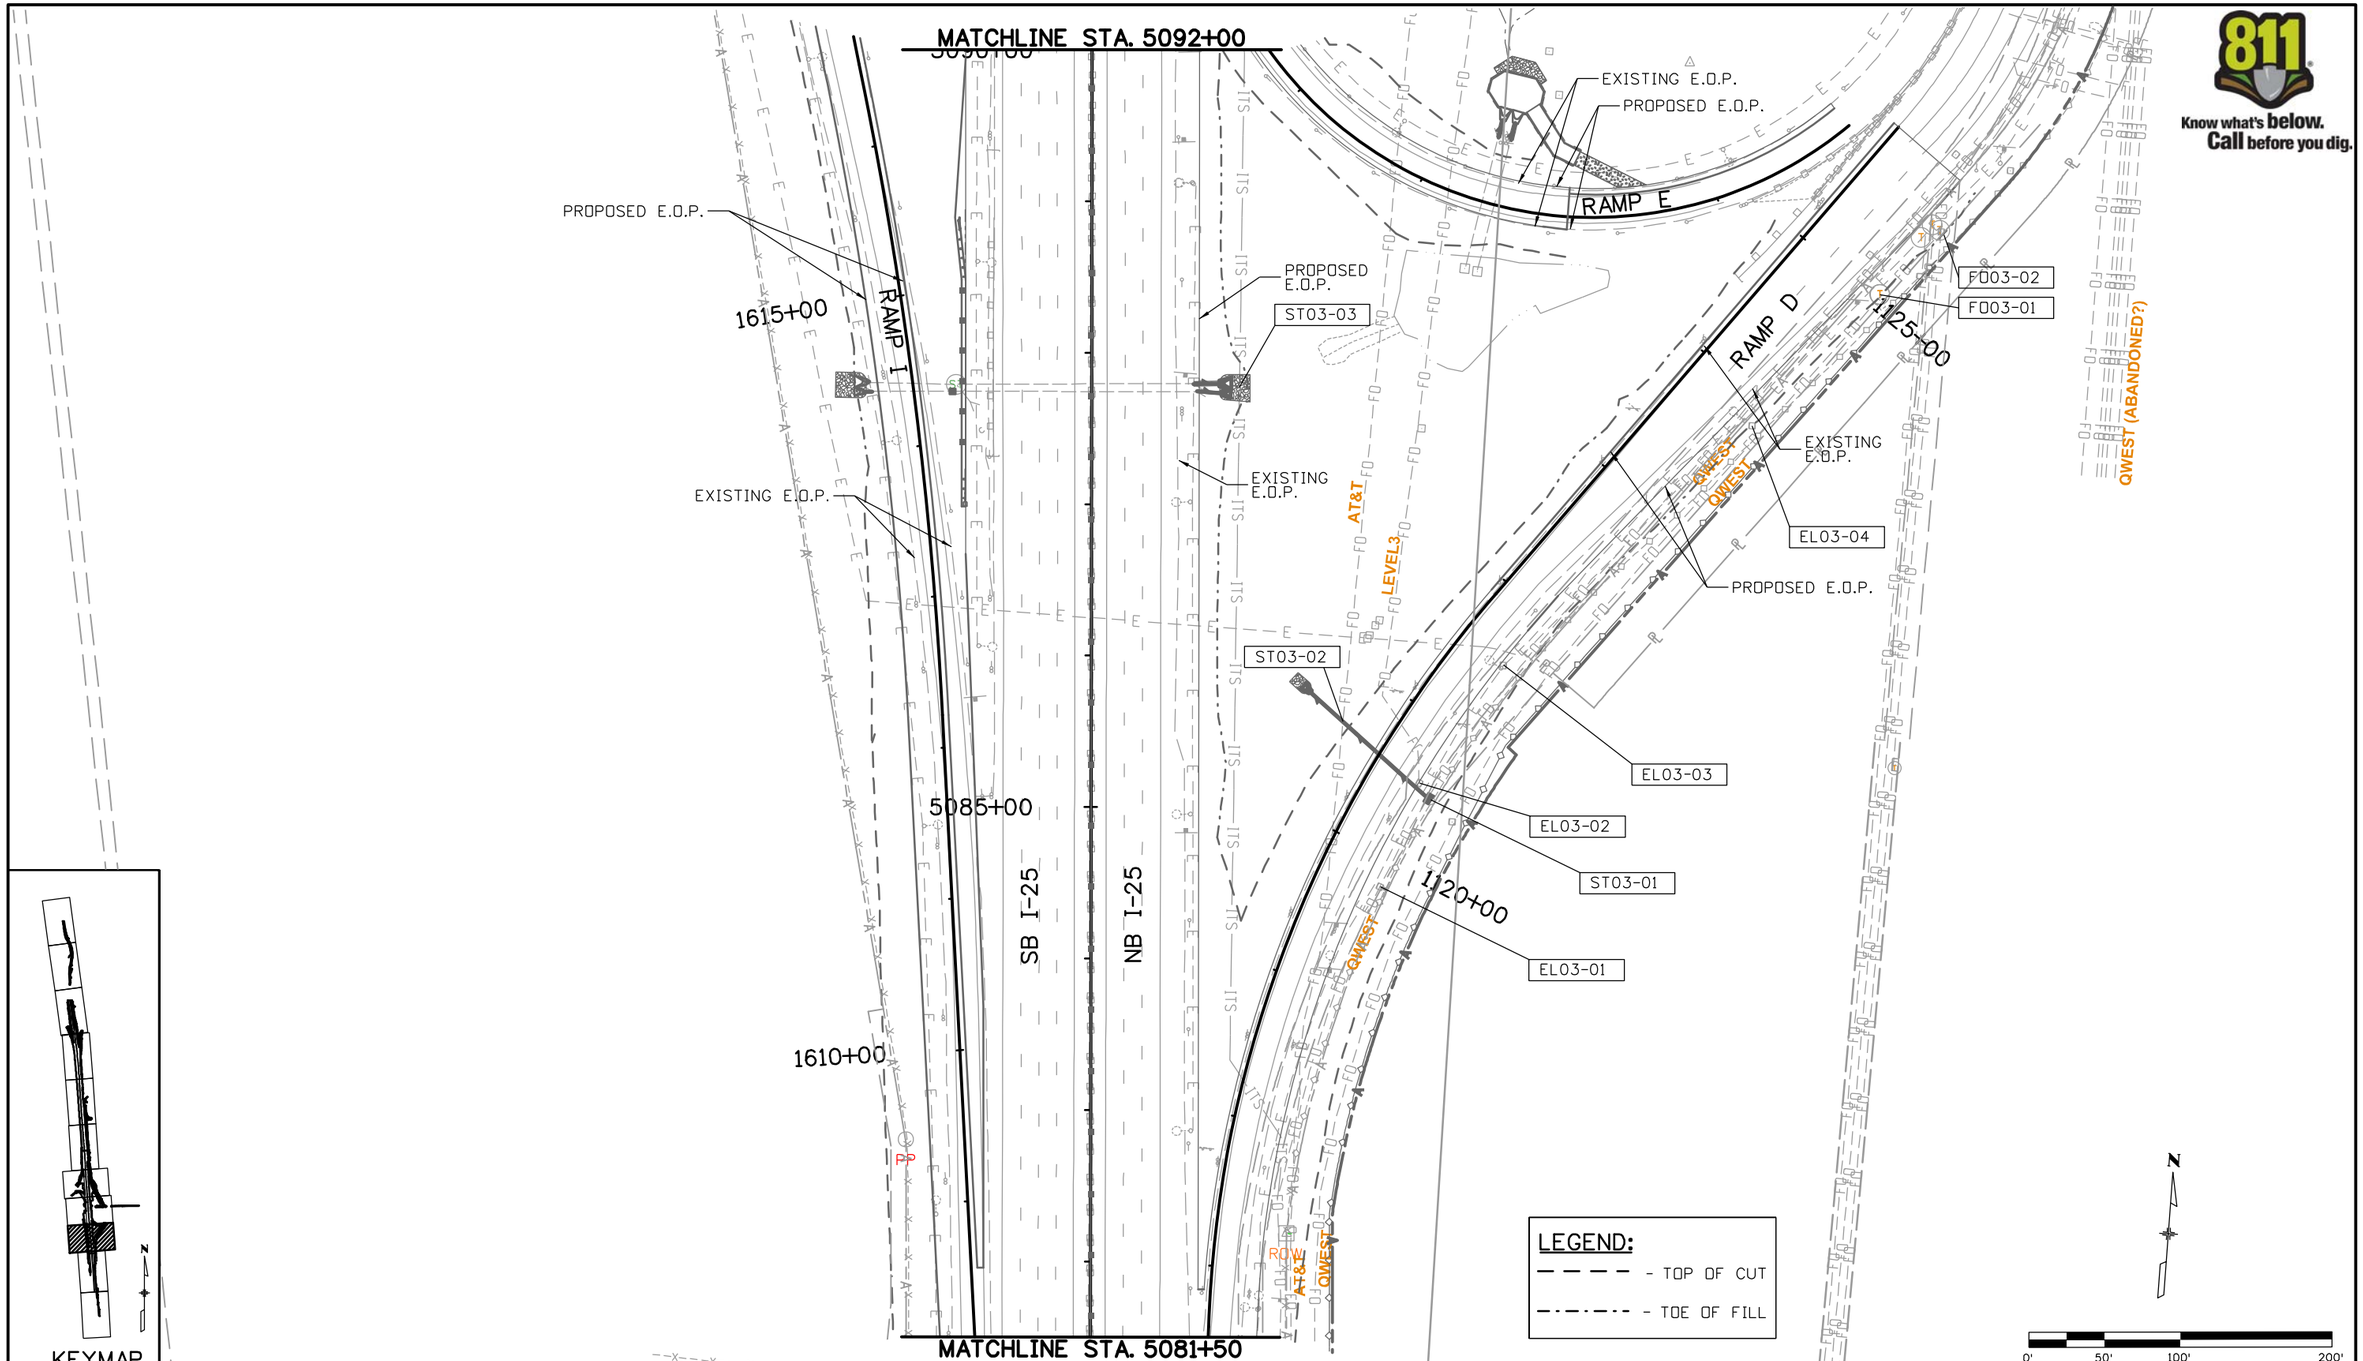

Print Date: 9/26/2011	Sheet Revisions	Colorado Department of Transportation	As Constructed
File Name: 16602UTIL_Plan08.dgn	Date: / Comments / Init.	7328 S. Revere Parkway, Suite 204A, Centennial, CO 80112	No Revisions:
Horiz. Scale: 1:100 Vert. Scale: As Noted		Phone: 303-365-7234 FAX: 303-790-1037	Revised:
Unit Information Unit Leader Initials		Region 1 DRG	Void:

I-25 LINCOLN TO COUNTY LINE
UTILITY PLAN SHEET

Designer:	MEA	Structure Numbers	
Detailer:	MEA		
Sheet Subset:	UTILITY	Subset Sheets:	UT-3 of 14

Project No./Code: C 0252-399

16602

Sheet Number

Marie 3:33:44 PM I:\10028\16602\Utilities\Drawings\16602UTIL_Plan08.dgn