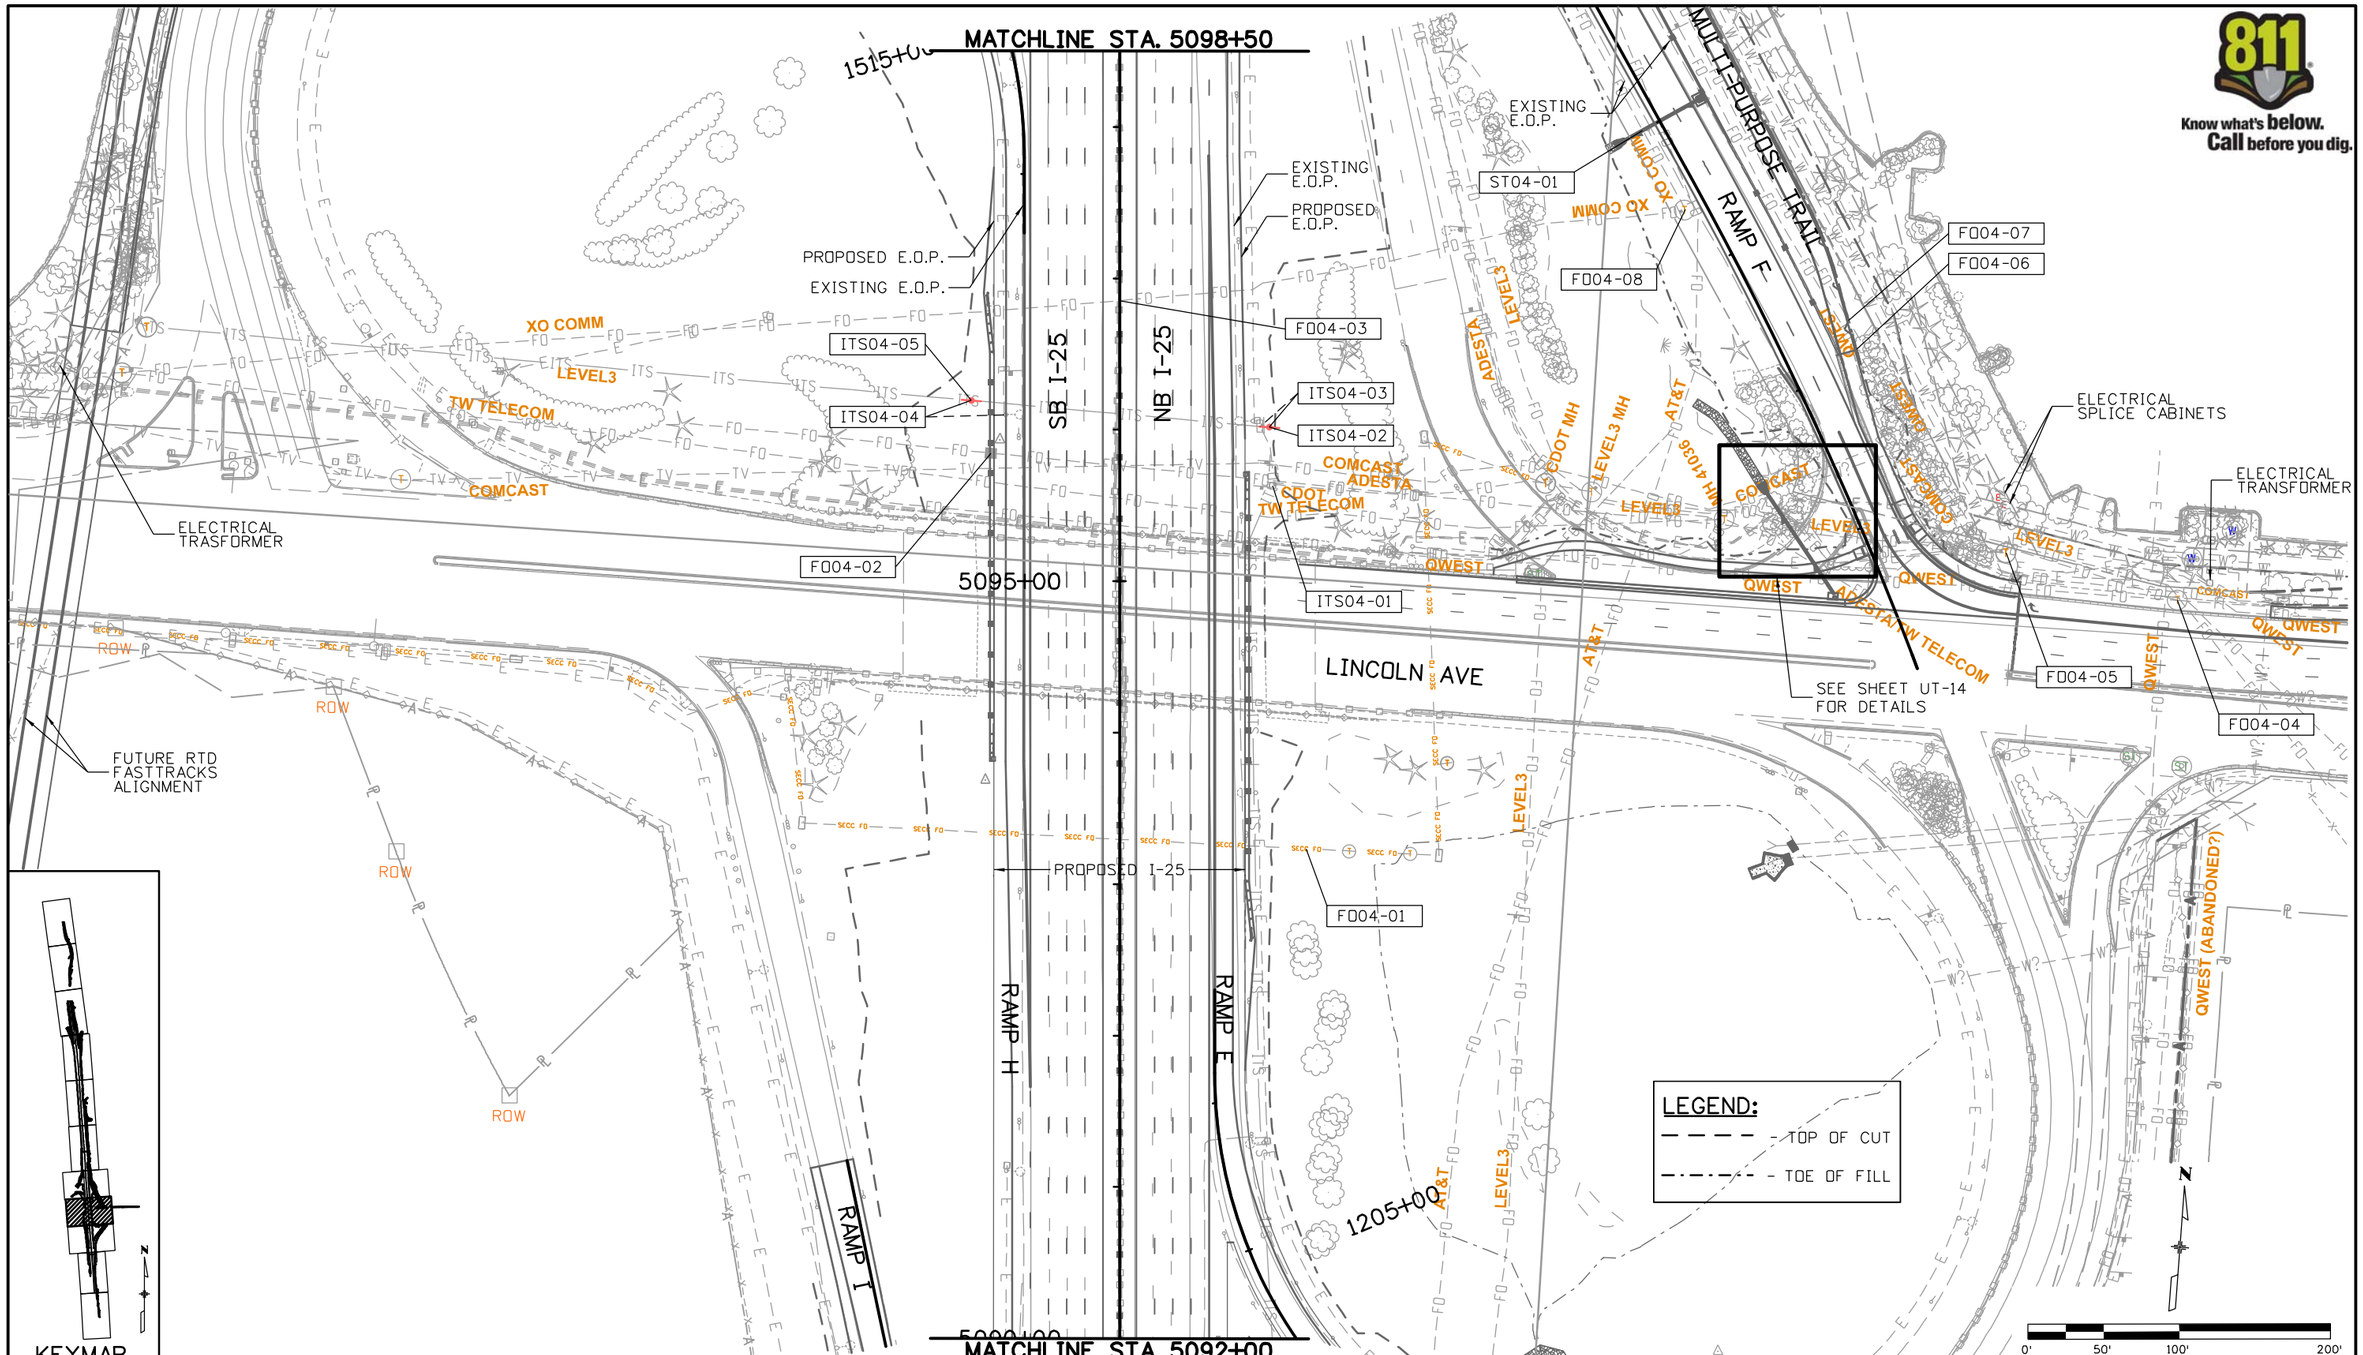

Print Date: 9/26/2011	Sheet Revisions	Colorado Department of Transportation	As Constructed
File Name: 16602UTIL_Plan09.dgn	Date: / Comments / Init.	7328 S. Revere Parkway Suite 204A Centennial, CO 80112 Phone: 303-365-7234 FAX: 303-790-1037	No Revisions:
Horiz. Scale: 1:100 Vert. Scale: As Noted		Region 1 DRG	Revised:
Unit Information Unit Leader Initials			Void:

I-25 LINCOLN TO COUNTY LINE UTILITY PLAN SHEET			Project No./Code
Designer: MEA	Structure Numbers		C 0252-399
Detailer: MEA			16602
Sheet Subset: UTILITY	Subset Sheets: UT-4 of 14		Sheet Number

Marie 3:36:41 PM I:\10028\16602\Utilities\Drawings\16602UTIL_Plan09.dgn