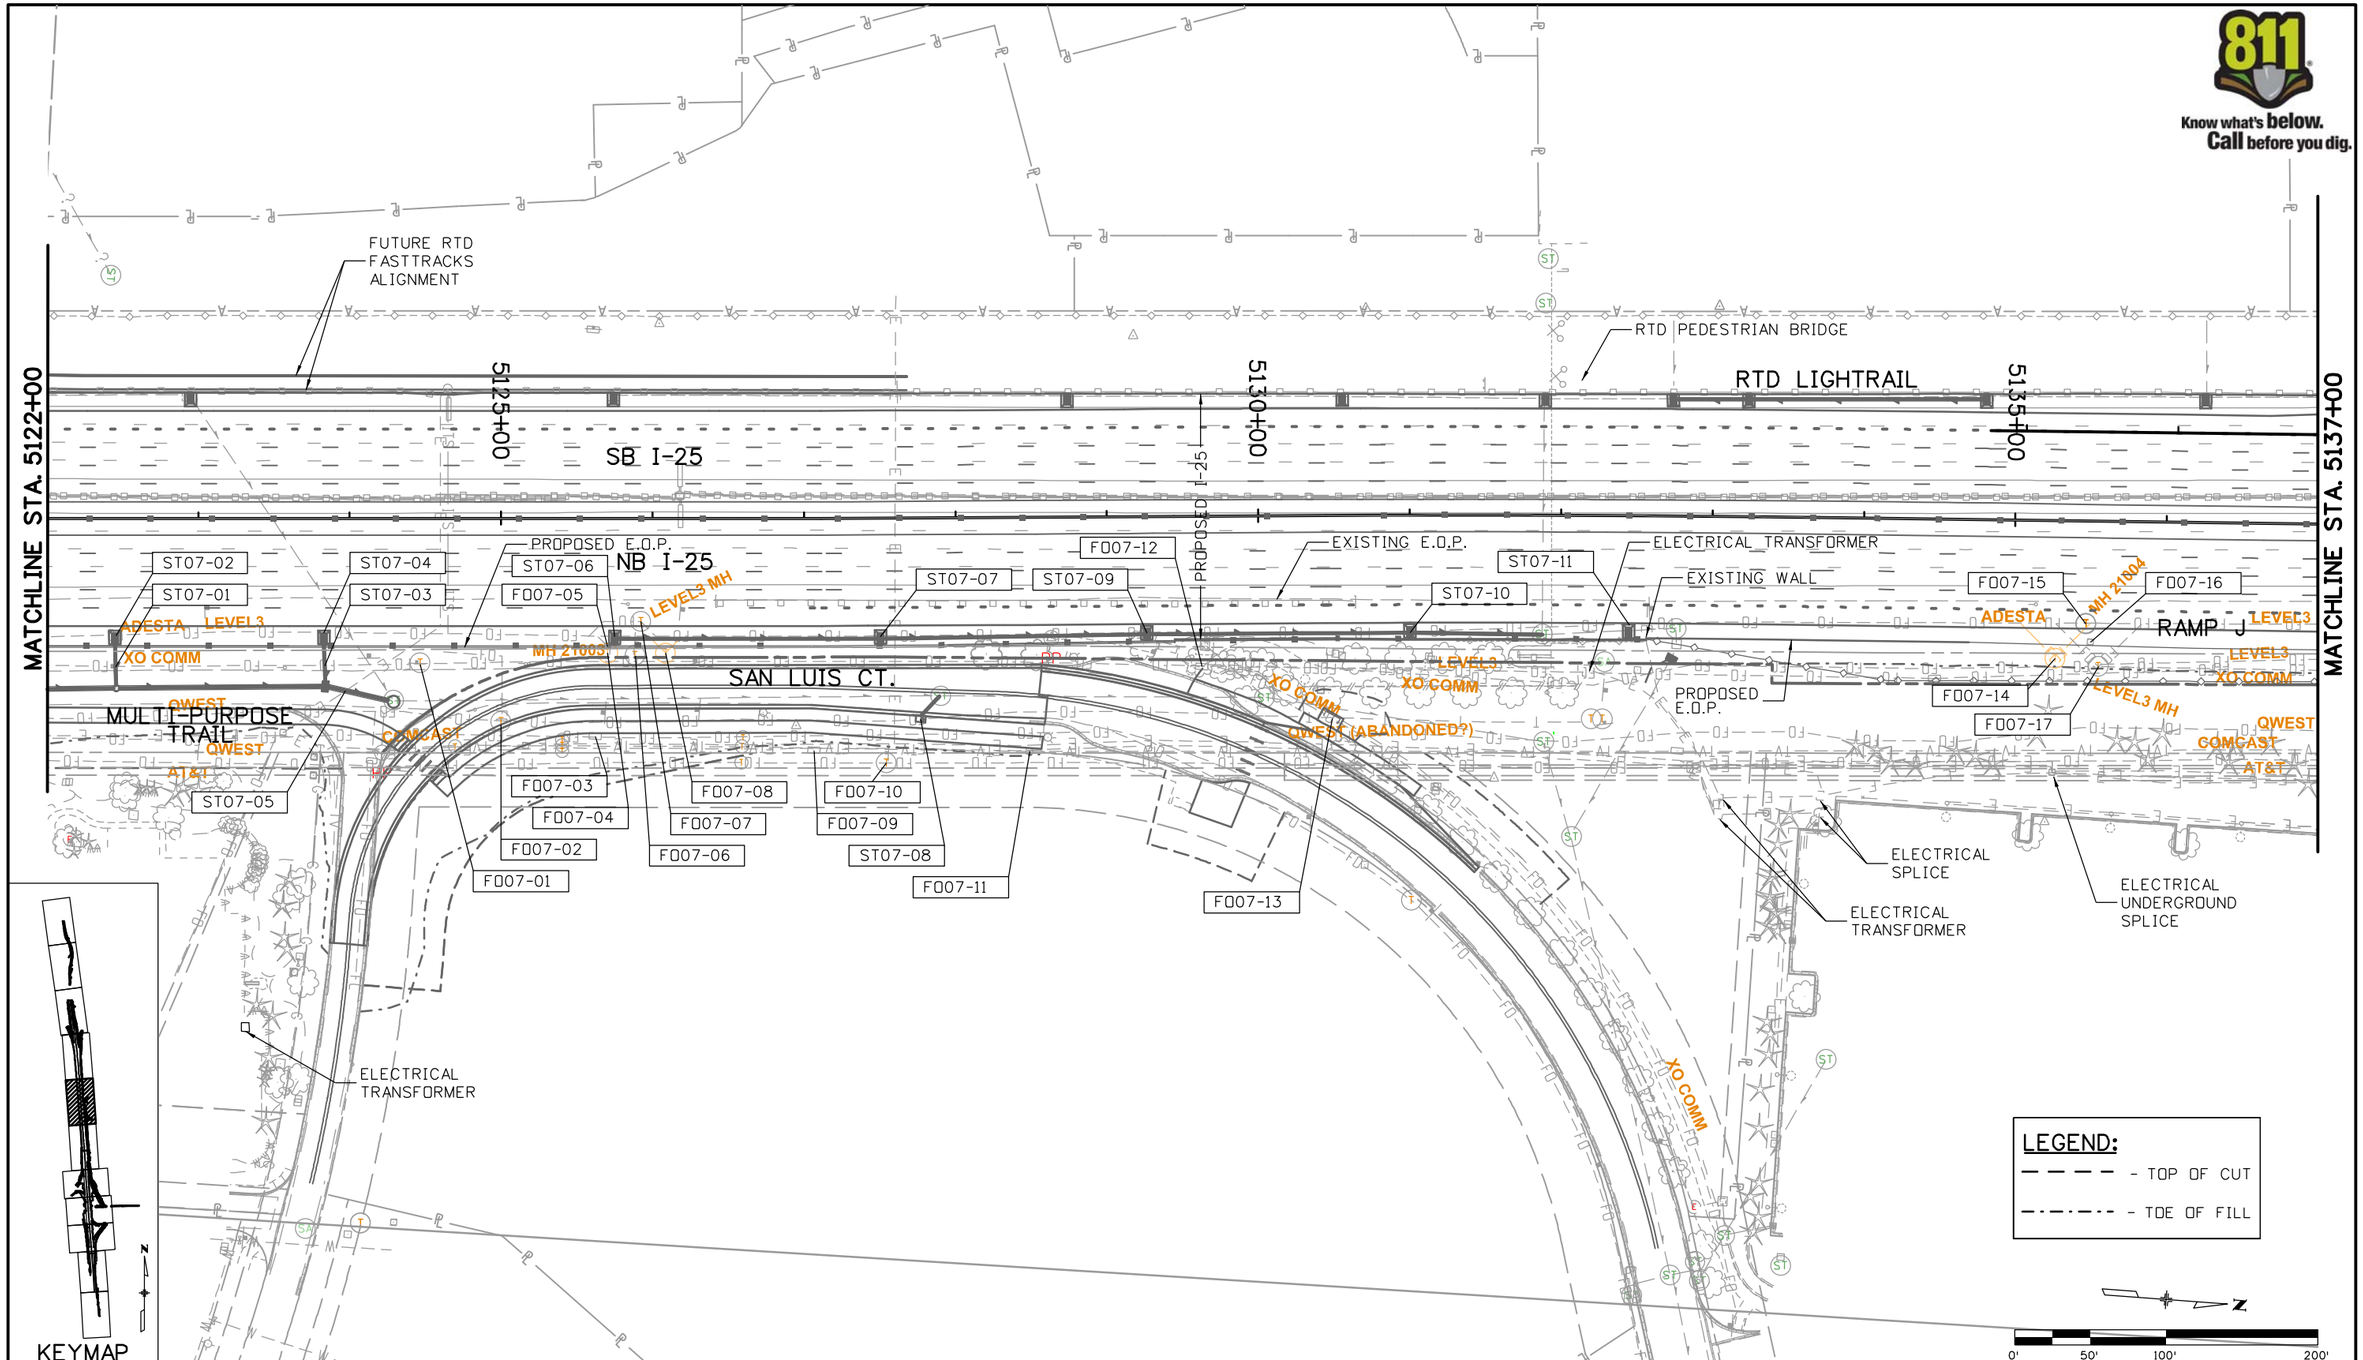

Print Date: 9/26/2011	Sheet Revisions	Colorado Department of Transportation	As Constructed
File Name: 16602UTIL_Plan12.dgn	Date: / Comments / Init.	7328 S. Revere Parkway, Suite 204A, Centennial, CO 80112	No Revisions:
Horiz. Scale: 1:100 Vert. Scale: As Noted		Phone: 303-365-7234 FAX: 303-790-1037	Revised:
Unit Information Unit Leader Initials		Region 1 DRG	Void:

I-25 LINCOLN TO COUNTY LINE			Project No./Code
UTILITY PLAN SHEET			C 0252-399
Designer: MEA	Structure Numbers		16602
Detailer: MEA			Sheet Number
Sheet Subset: UTILITY	Subset Sheets: UT-07 of 14		

Marie 3:44:34 PM I:\10028\16602\Utilities\Drawings\16602UTIL_Plan12.dgn