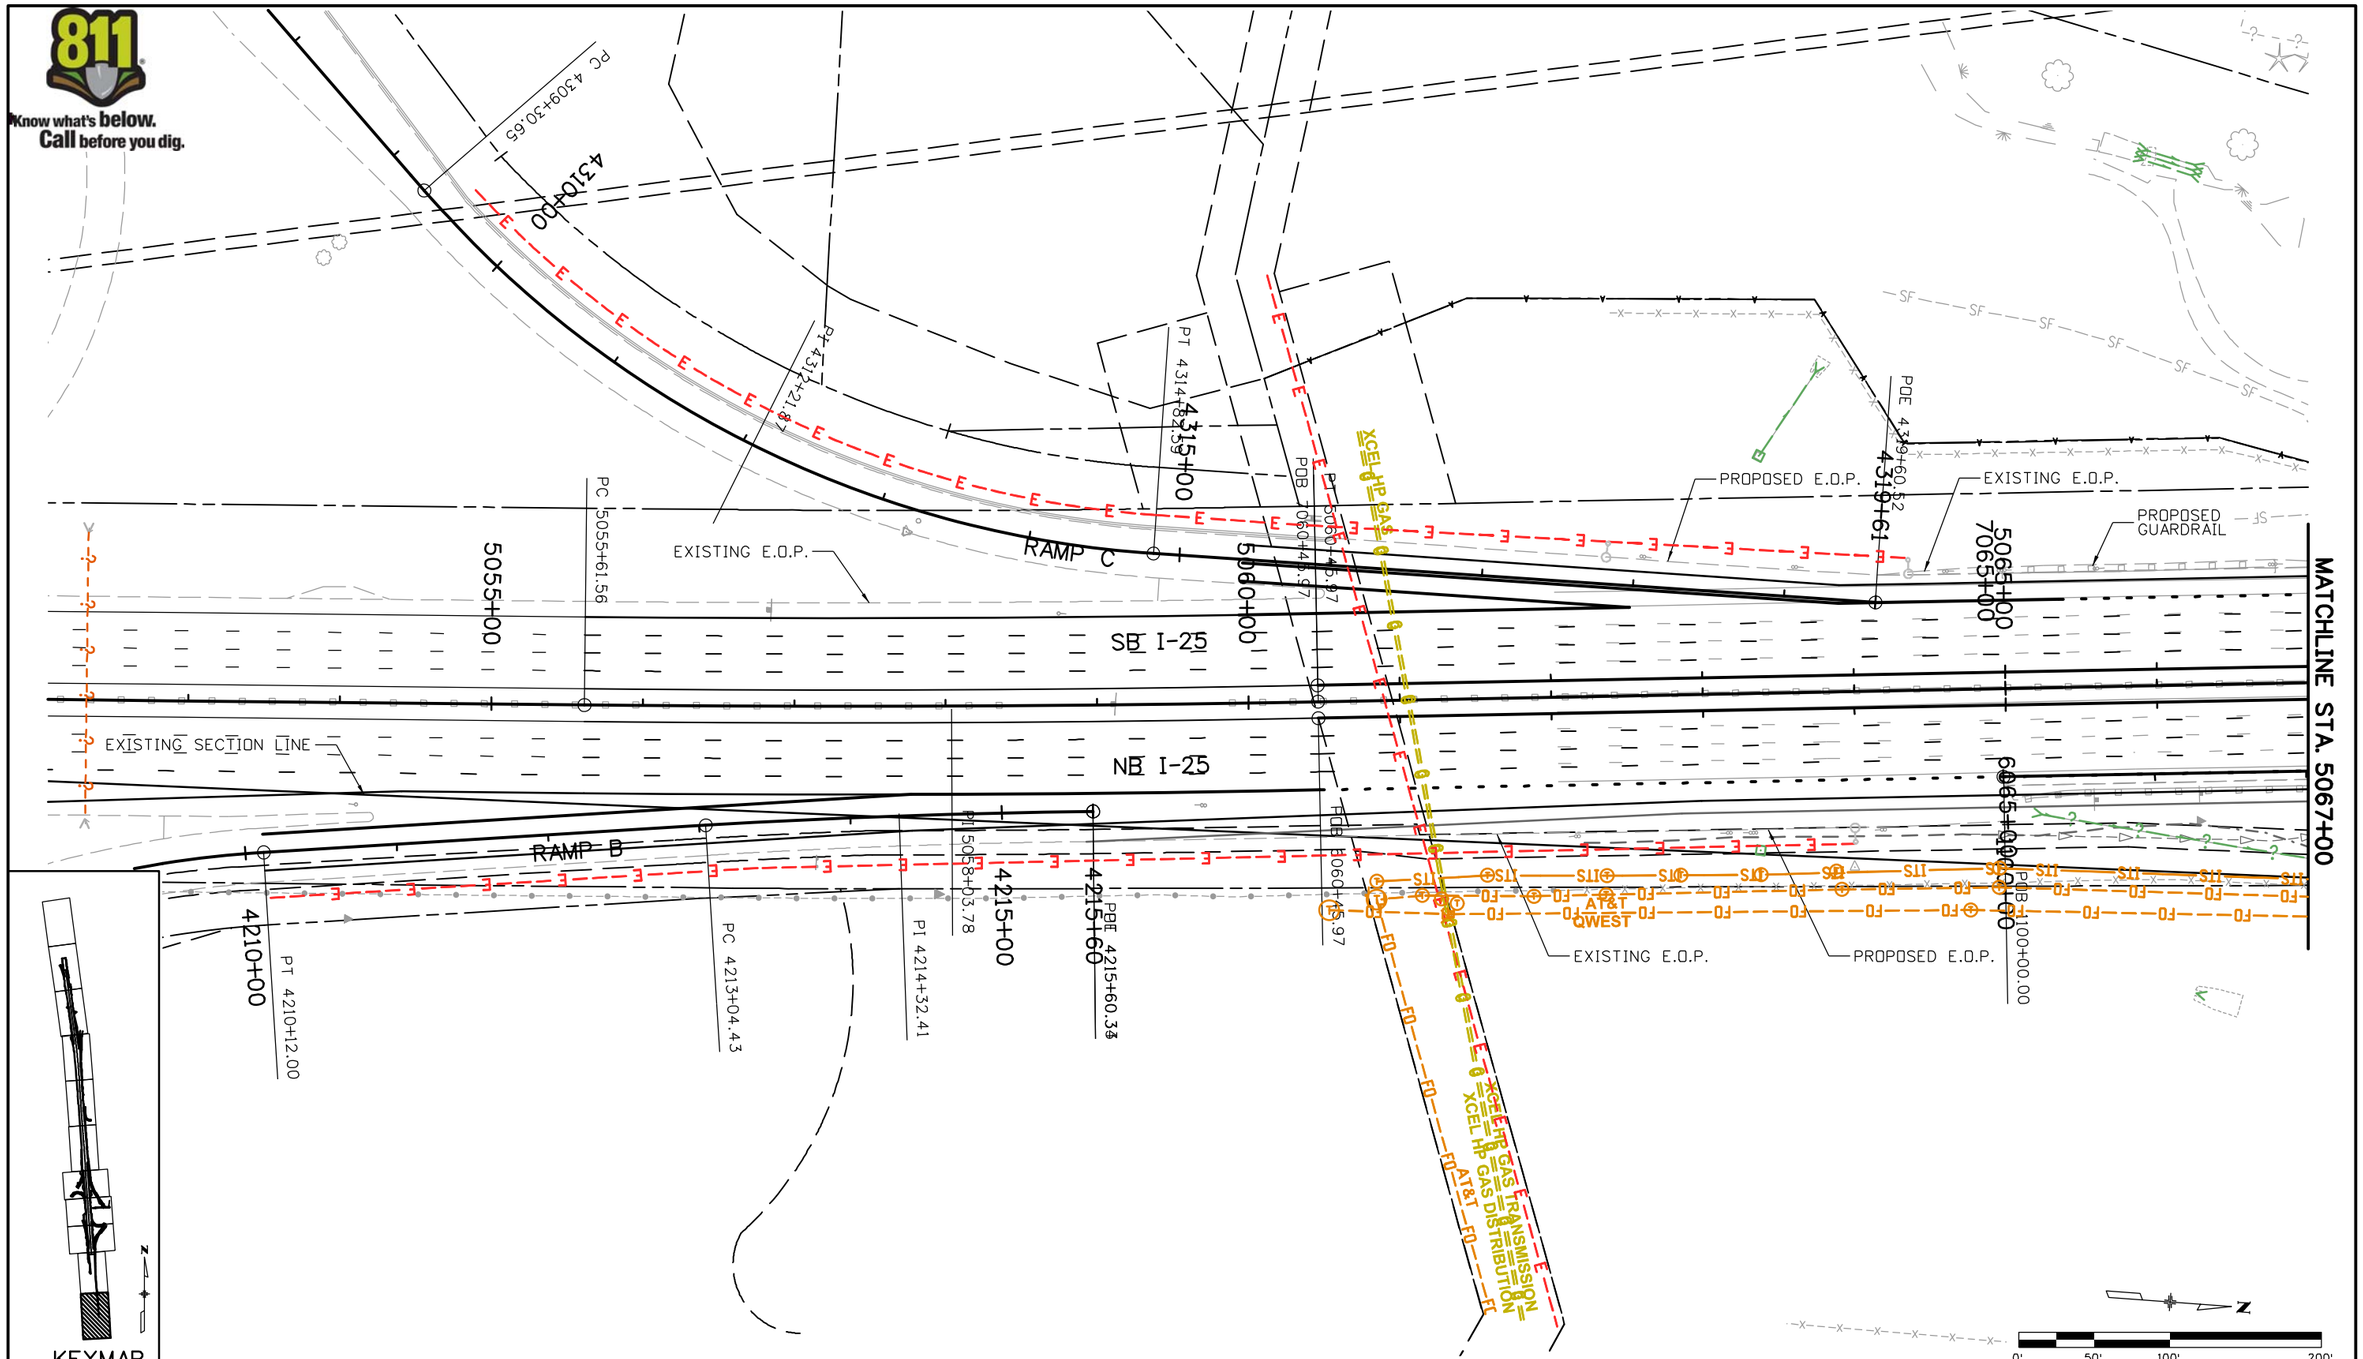

Print Date: 11/10/2010	Sheet Revisions	Colorado Department of Transportation	As Constructed
File Name: 16602UTIL_Plan06.dgn	Date: / Comments / Init.	7328 S. Revere Parkway Suite 204A Centennial, CO 80112 Phone: 303-365-7234 FAX: 303-790-1037	No Revisions:
Horiz. Scale: 1:100 Vert. Scale: As Noted		Region 1 KLR	Revised:
Unit Information Unit Leader Initials			Void:

I-25 LINCOLN TO COUNTY LINE
UTILITY PLAN SHEET

Designer:	MEA	Structure Numbers	
Detailer:	MEA		
Sheet Subset:	UTILITY	Subset Sheets:	UT-01 of 11

Project No./Code
C 0252-399
16602
Sheet Number

Marie 1:00:12 PM I:\10028\16602\Utilities\Drawings\16602UTIL_Plan06.dgn