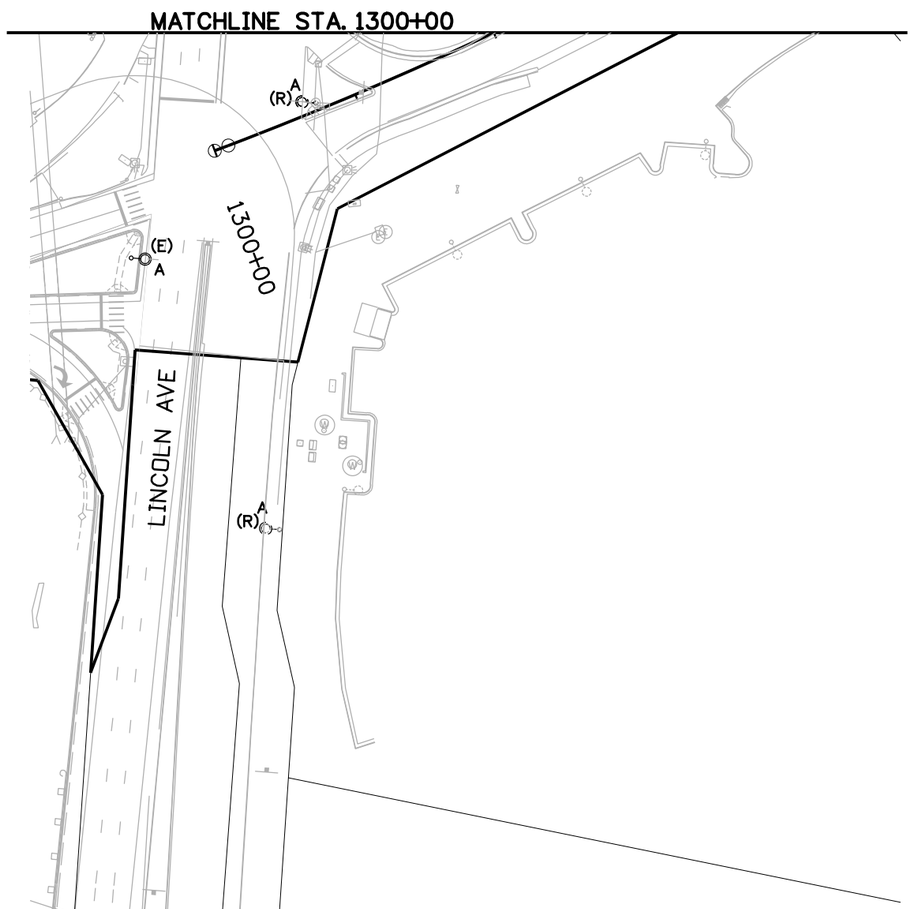

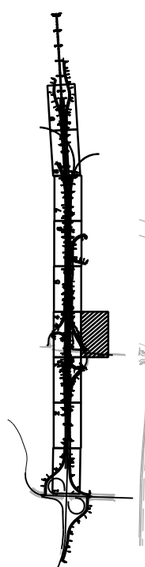

KEYMAP

N

0' 50' 100' 200'

Scanlon Szynskie

Scanlon Szynskie Group, Inc.
3045 S. Parker Road, Suite 225
Aurora, Co 80014-2950
303.696.2602 fax 303.696.0812
www.ssgroupinc.com

SSG Project Number: 09003.00

Print Date: 10/21/2010			
File Name: 16602UTL_EXLTG_Plan08.dgn			
Horiz. Scale: 1:100	Vert. Scale: As Noted		
Unit Information	Unit Leader Initials		

Sheet Revisions

Date:	Comments	Init.

Colorado Department of Transportation
Arapahoe Residency
7328 S. Revere Parkway, Suite 204A
Centennial, CO 80112
Phone: 303-365-7230 FAX: 303-790-1037
Region 1 CAD

As Constructed
No Revisions:
Revised:
Void:

I-25 LINCOLN LANE BALANCE
I-25 MAINLINE
EXISTING LIGHTING PLAN SHEET

Designer:	KBM	Structure Numbers	
Detailer:	ADC		
Sheet Subset: UTILITIES		Subset Sheets:	5 of X

Project No./Code
C 0252-399
16602
Sheet Number

amy 11:08:56 AM N:\FELSBURG\I-25 Lincoln - County Line\elec drawings\16602\Utilities\Drawings\16602UTL_EXLTG_Plan08.dgn