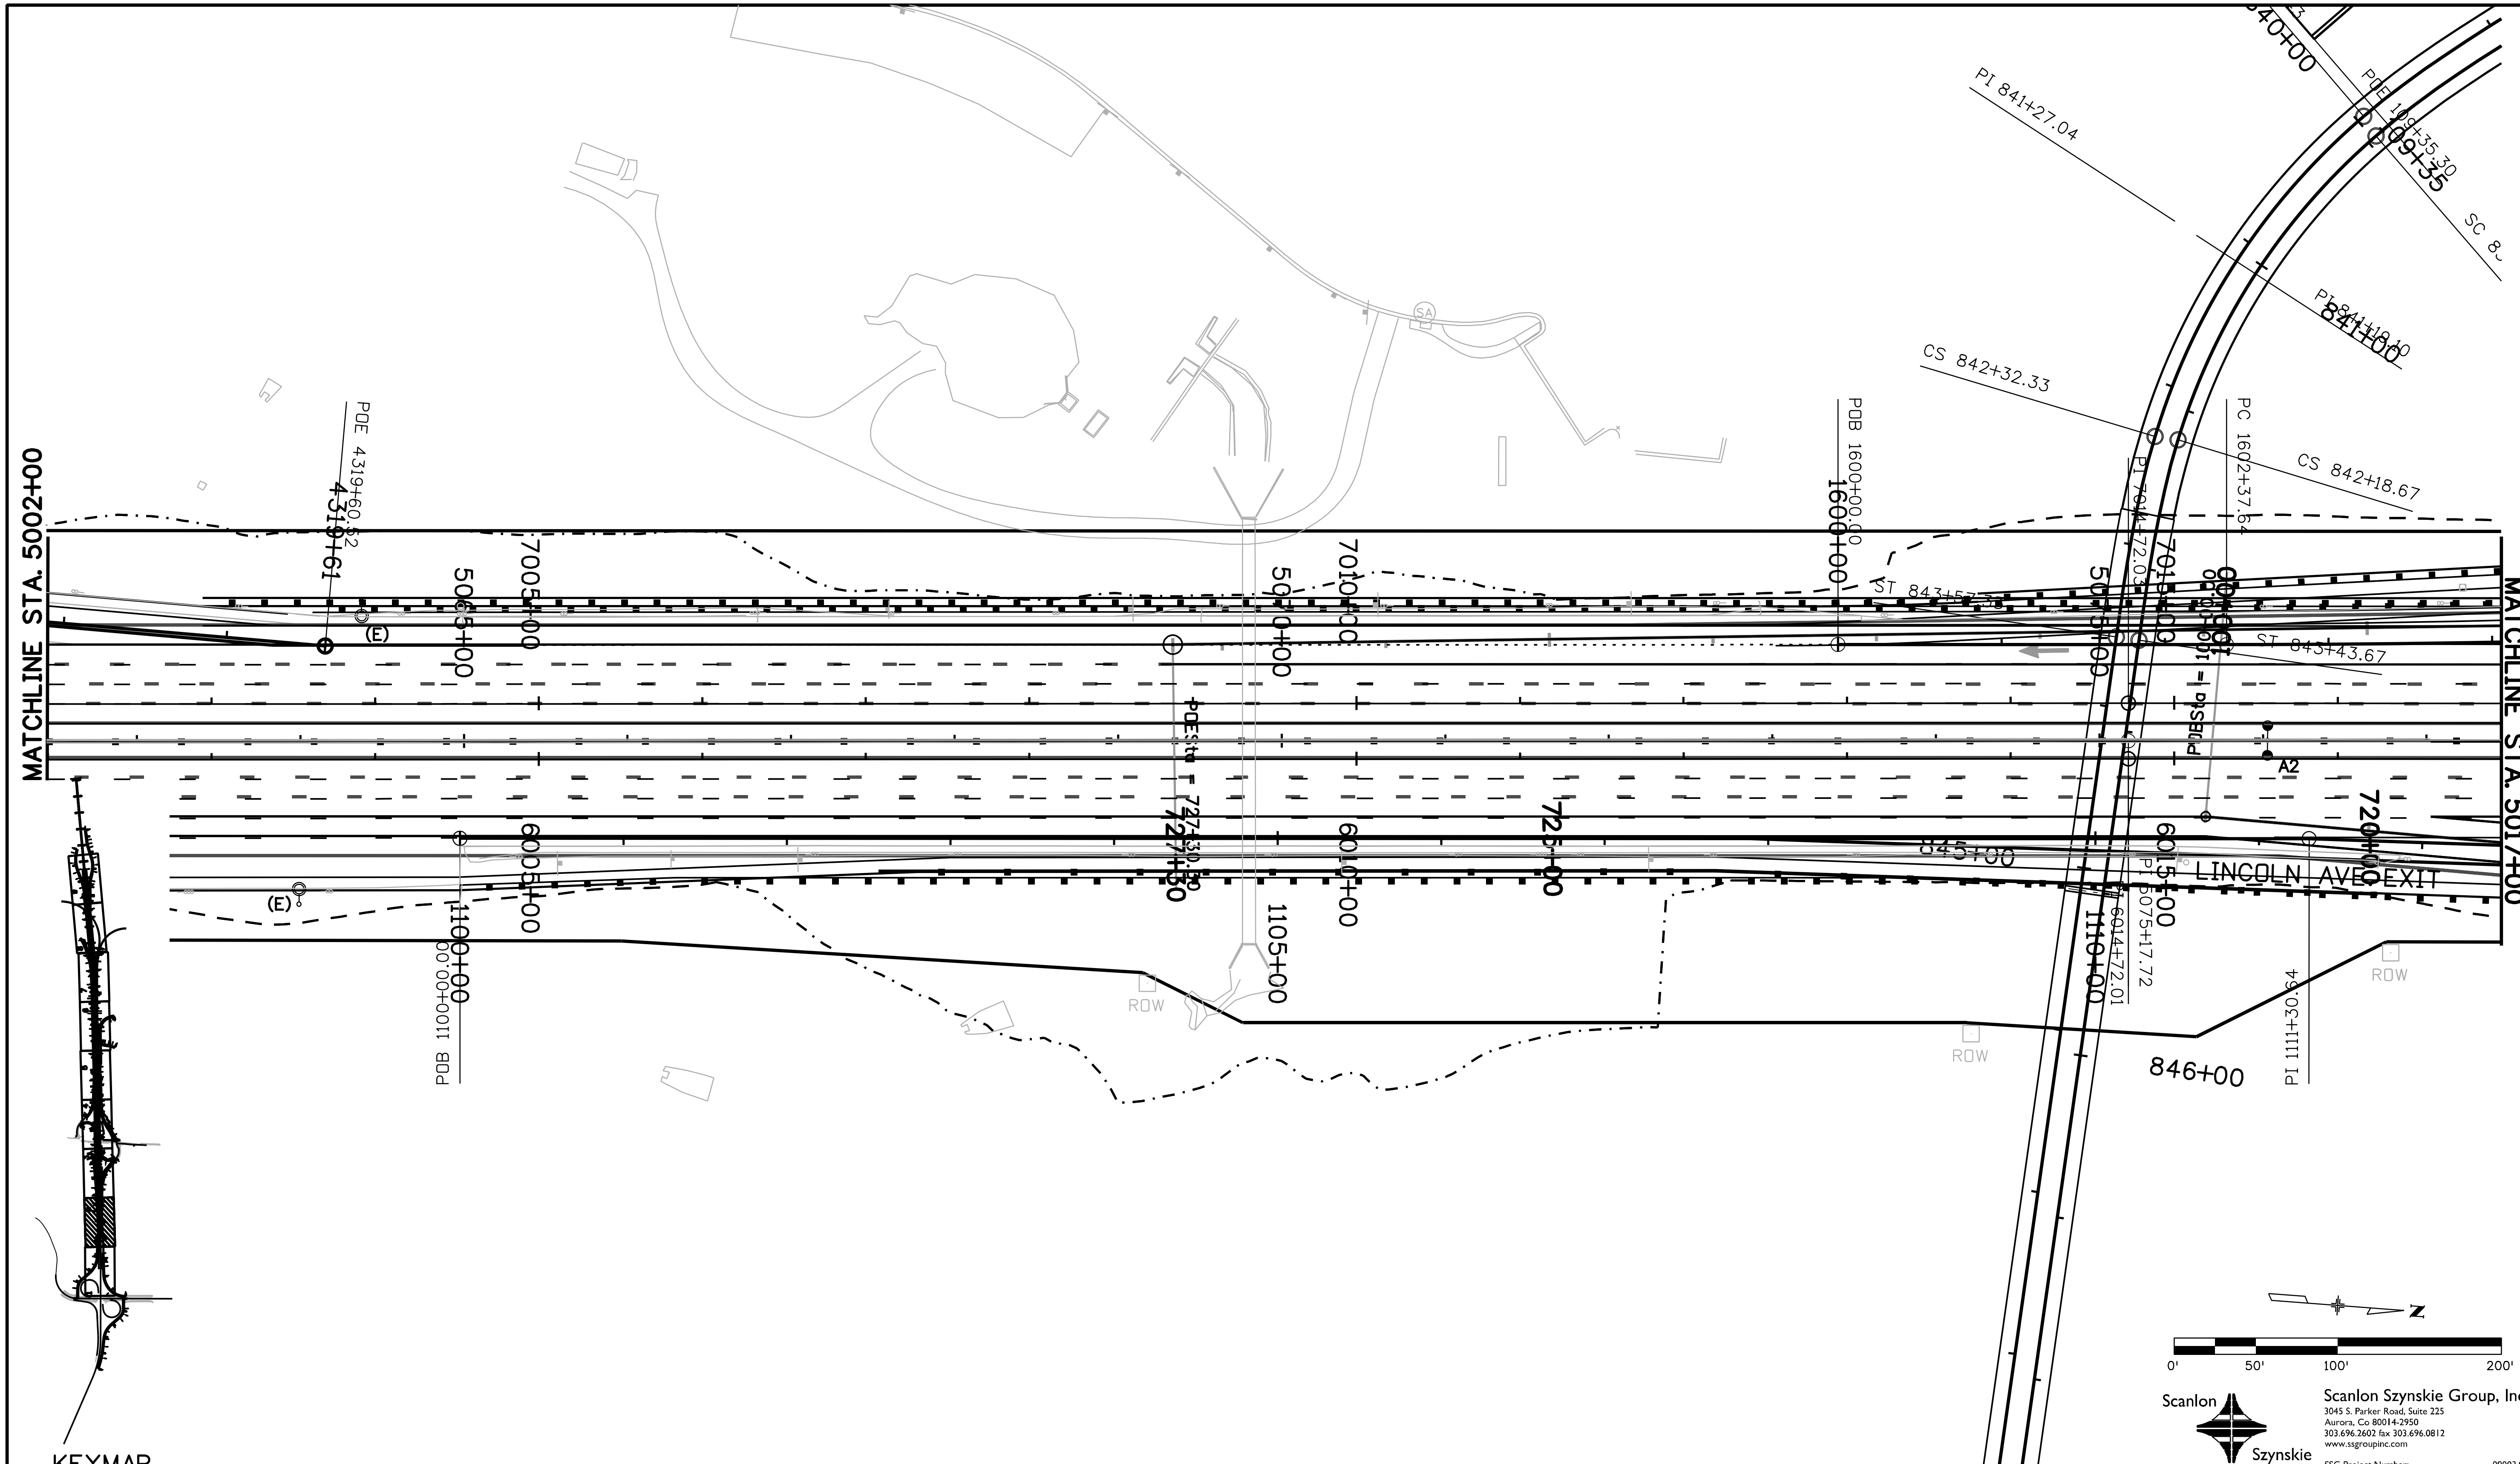

amy 10:32:13 AM N:\FELSBURG\I-25 Lincoln - County Line\elec drawings\16602\Utilities\Drawings\16602UTL_LTG_Plan05.dgn

Print Date: 10/21/2010	
File Name: 16602UTL_LTG_Plan05.dgn	
Horiz. Scale: 1:100	Vert. Scale: As Noted
Unit Information	Unit Leader Initials

Sheet Revisions

Date:	Comments	Init.

Colorado Department of Transportation

Arapahoe Residency
7328 S. Revere Parkway, Suite 204A
Centennial, CO 80112
Phone: 303-365-7230 FAX: 303-790-1037

Region 1 CAD

As Constructed

No Revisions:

Revised:

Void:

I-25 LINCOLN LANE BALANCE
I-25 MAINLINE
LIGHTING PLAN SHEET

Designer: KBM	Structure Numbers		
Detailer: ADC			
Sheet Subset: UTILITIES	Subset Sheets: 2 of X		

Project No./Code
C 0252-399
16602
Sheet Number