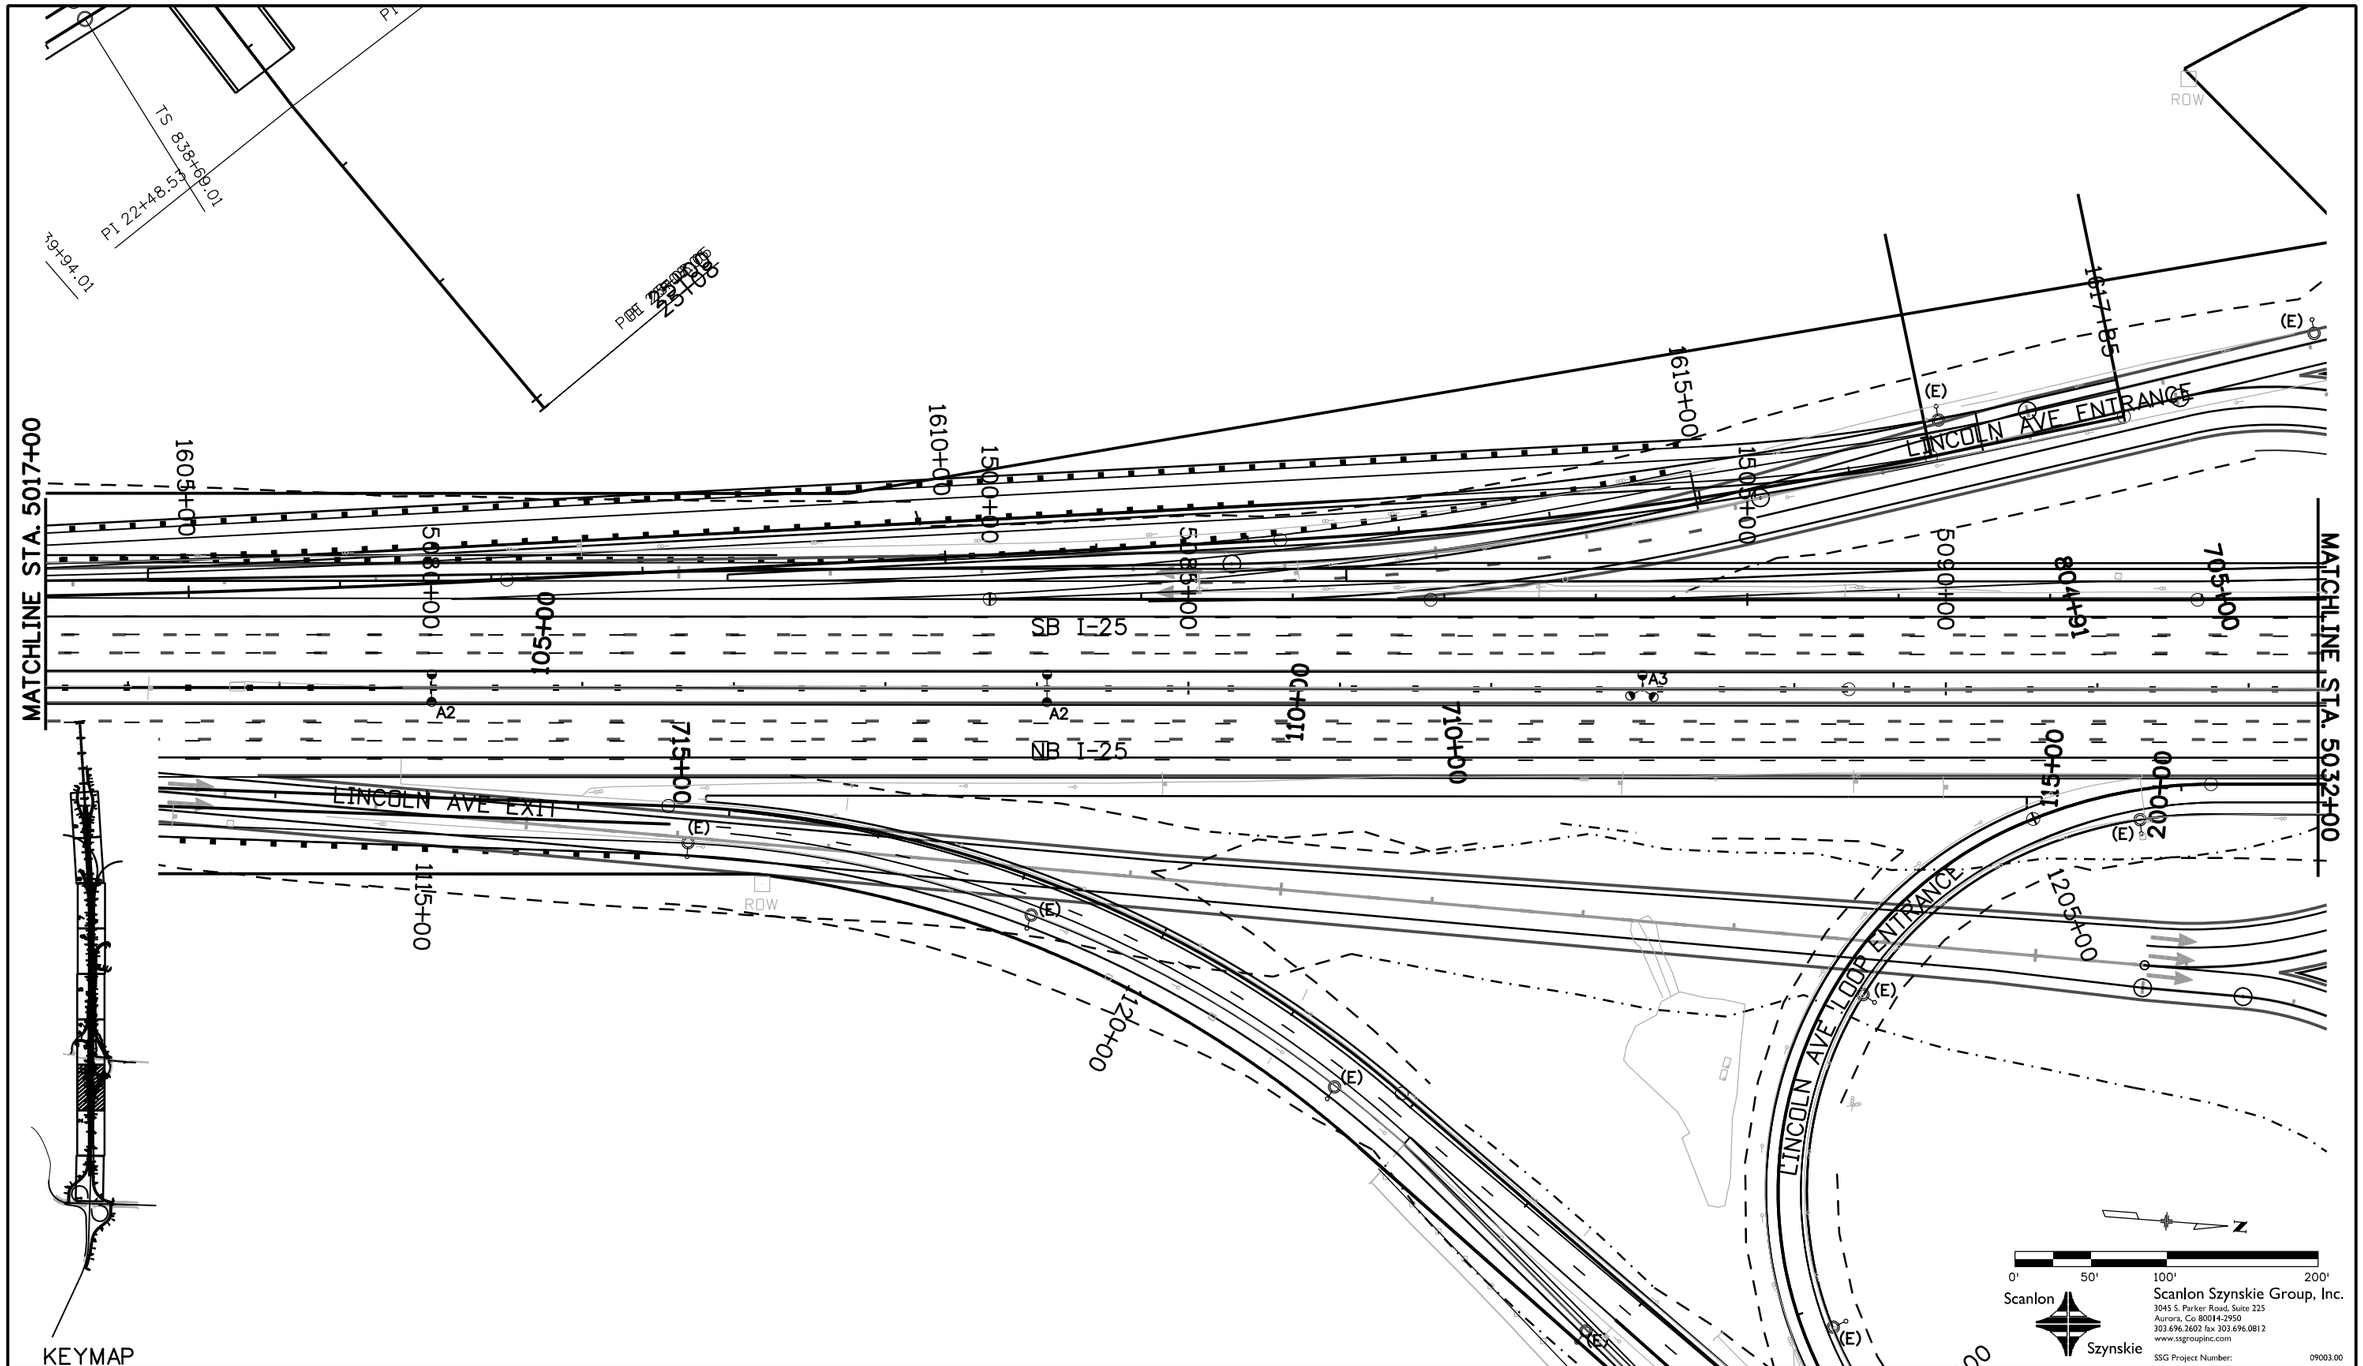

Print Date: 10/21/2010	Sheet Revisions	Colorado Department of Transportation	As Constructed
File Name: 16602UTL_LTG_Plan06.dgn	Date: / Comments / Init.	Arapahoe Residency, 7328 S. Revere Parkway, Suite 204A, Centennial, CO 80112, Phone: 303-365-7230 FAX: 303-790-1037	No Revisions:
Horiz. Scale: 1:100 Vert. Scale: As Noted		Region 1 CAD	Revised:
Unit Information Unit Leader Initials			Void:

I-25 LINCOLN LANE BALANCE I-25 MAINLINE LIGHTING PLAN SHEET			Project No./Code
Designer: KBM	Structure Numbers		C 0252-399
Detailer: ADC			16602
Sheet Subset: UTILITIES	Subset Sheets:	3 of X	Sheet Number

amy 10:42:49 AM N:\FELSBURG\I-25 Lincoln - County Line\elec drawings\16602\Utilities\Drawings\16602UTL_LTG_Plan06.dgn