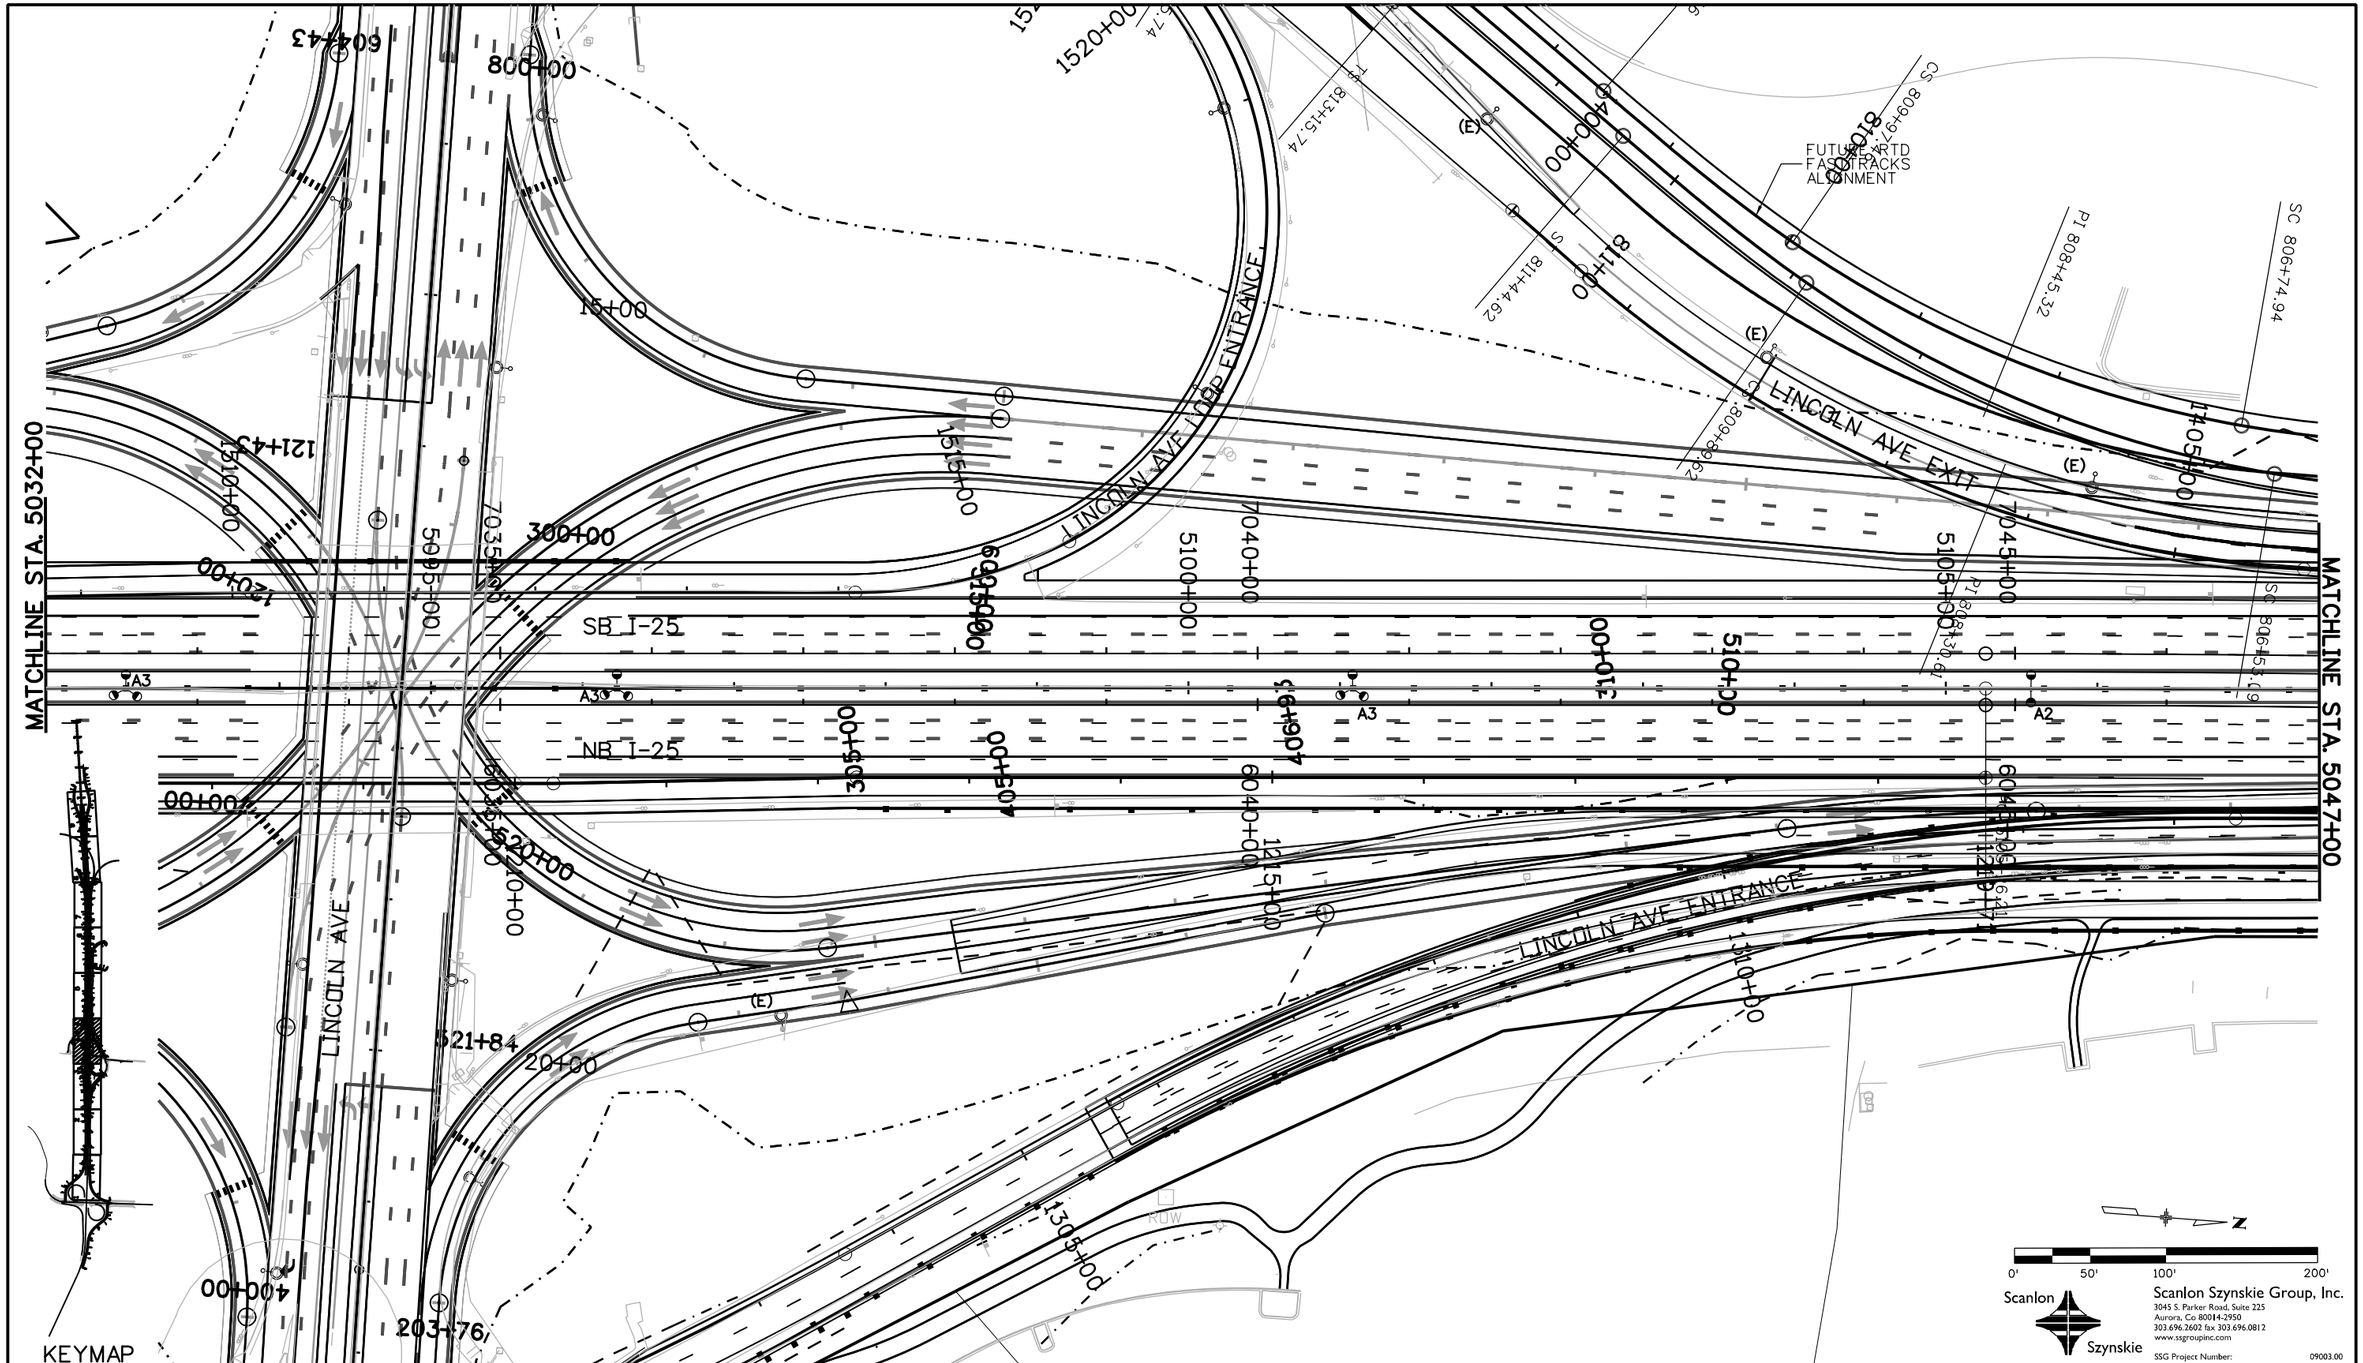

Print Date: 10/21/2010	Sheet Revisions			Colorado Department of Transportation	As Constructed	I-25 LINCOLN LANE BALANCE I-25 MAINLINE LIGHTING PLAN SHEET	Project No./Code
File Name: 16602UTL_LTG_Plan07.dgn	Date:	Comments	Init.	Arapahoe Residency 7328 S. Revere Parkway, Suite 204A Centennial, CO 80112 Phone: 303-365-7230 FAX: 303-790-1037	No Revisions:		C 0252-399
Horiz. Scale: 1:100 Vert. Scale: As Noted					Revised:	Designer: KBM Structure Numbers	16602
Unit Information Unit Leader Initials				Region 1 CAD	Void:	Detailer: ADC	
						Sheet Subset: UTILITIES Subset Sheets: 4 of X	Sheet Number

amy 10:50:41 AM N:\FELSBURG\I-25 Lincoln - County Line\elec drawings\16602\Utilities\Drawings\16602UTL_LTG_Plan07.dgn