Know what's **below.**
Call before you dig.

PRELIMINARY PLANS
08-18-2010

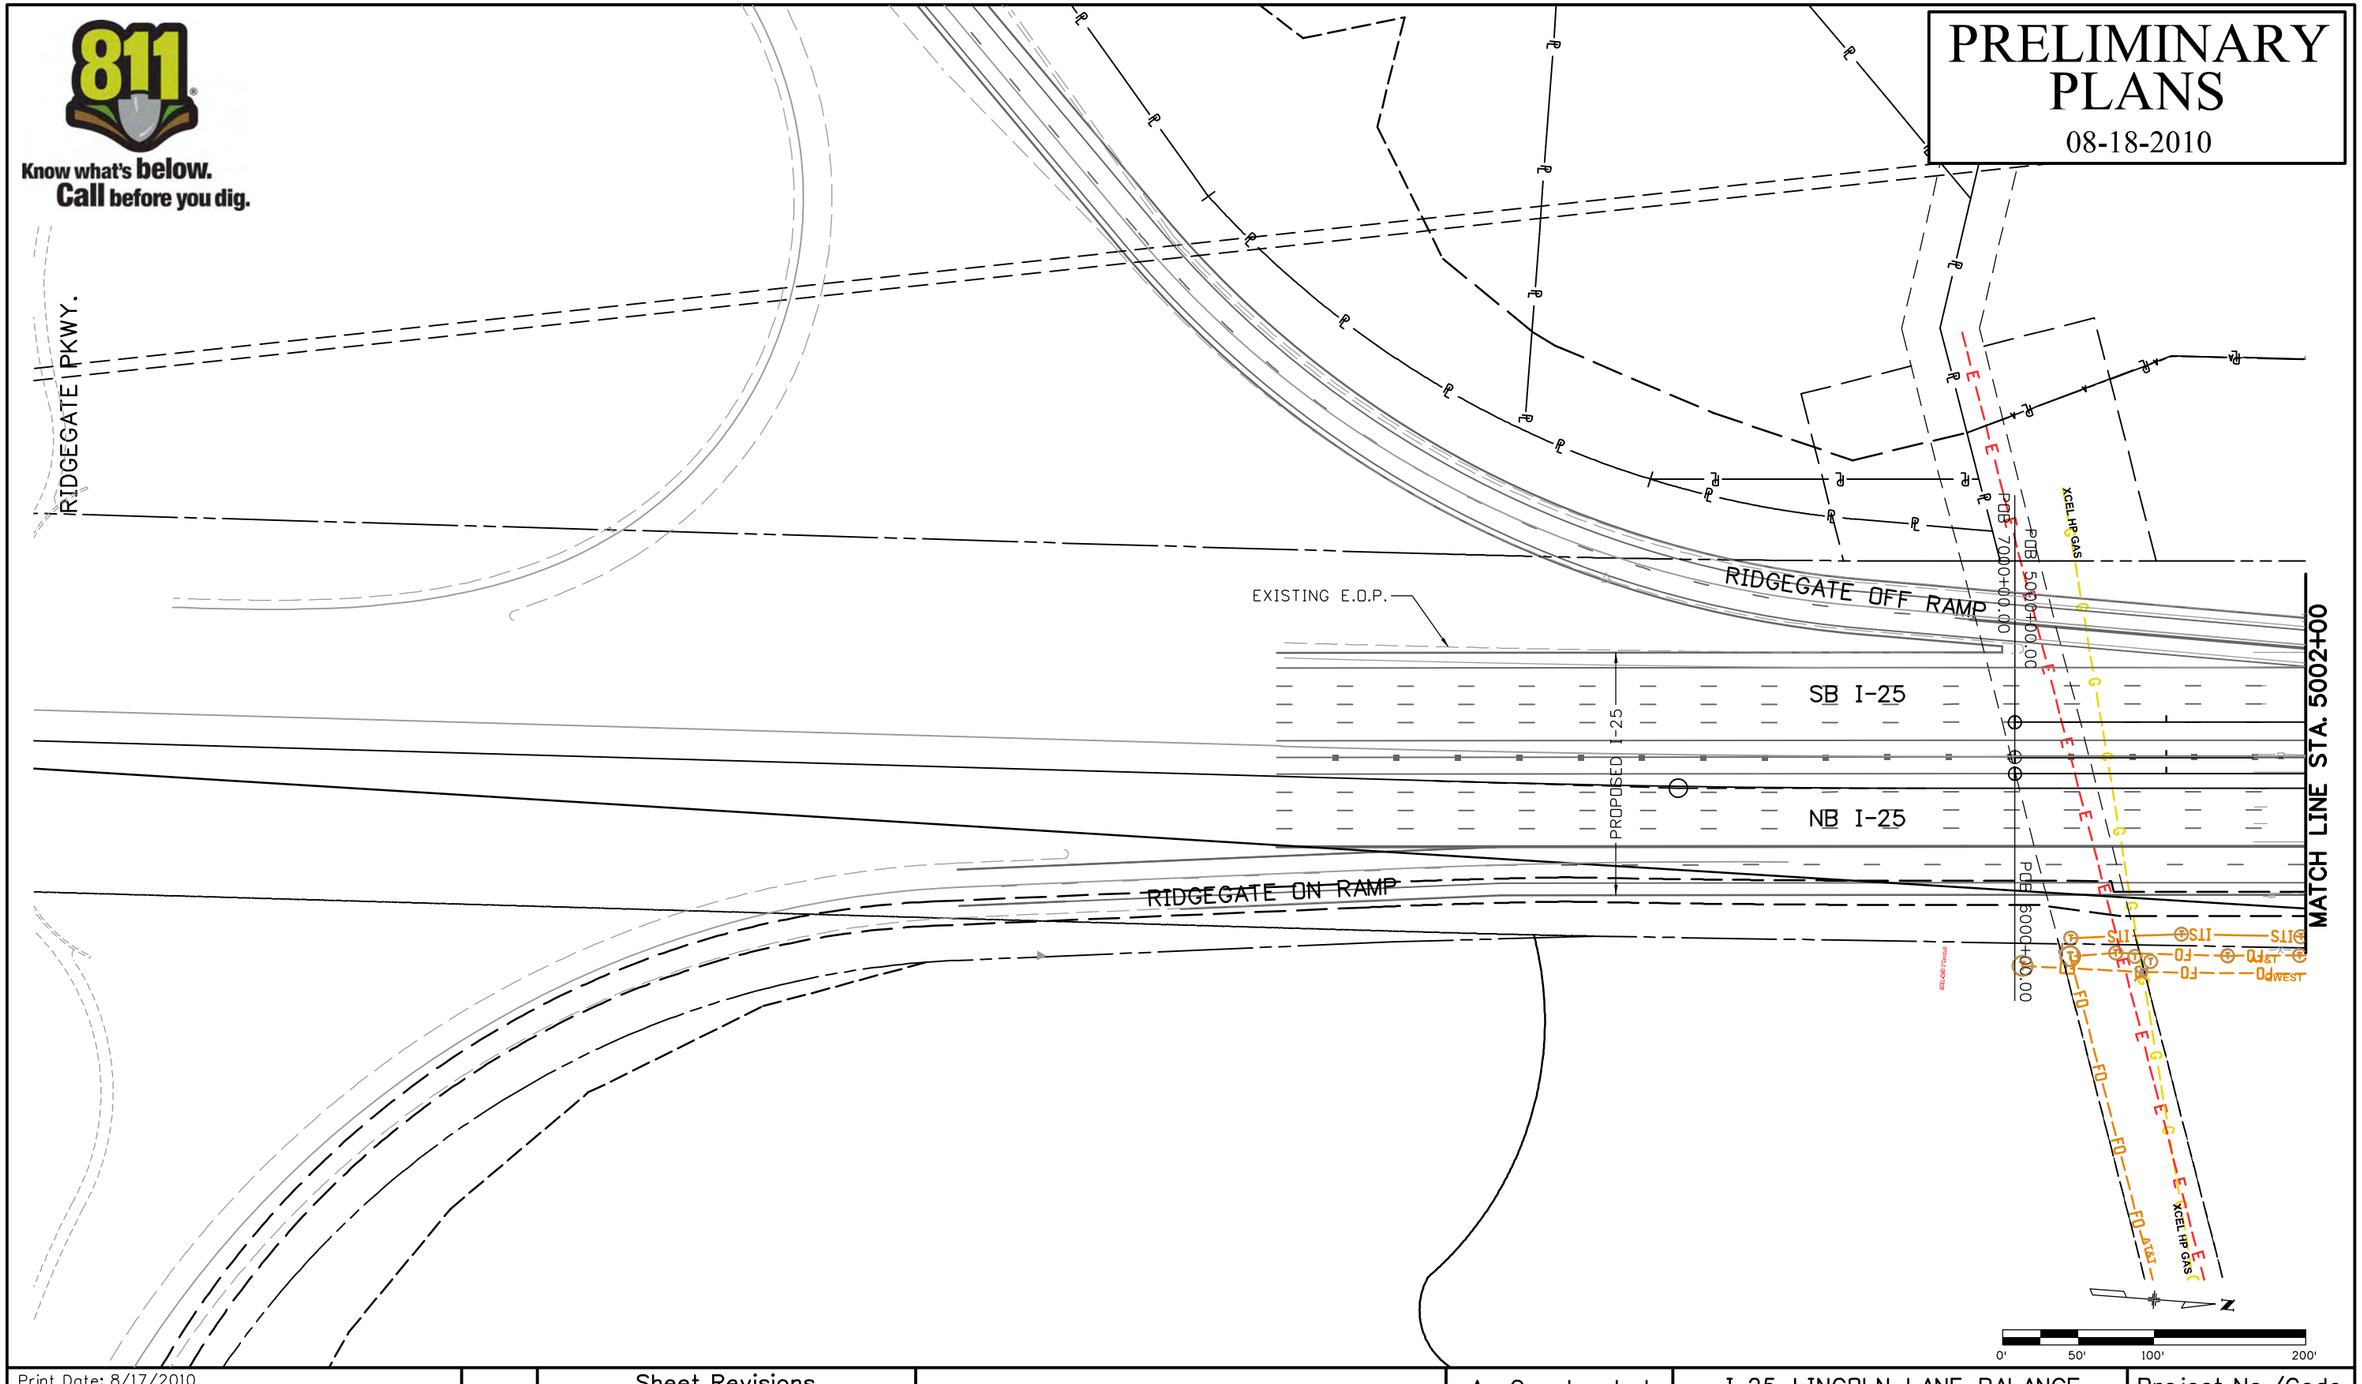

Print Date: 8/17/2010	R-X	Sheet Revisions			Colorado Department of Transportation	As Constructed	I-25 LINCOLN LANE BALANCE PLAN SHEET		Project No./Code
File Name: 16602UTIL_Plan04.dgn		Date:	Comments	Init.	DOT DEPARTMENT OF TRANSPORTATION Arapahoe Residency 7328 S. Revere Parkway, Suite 204A Centennial, CO 80112 Phone: 303-365-7230 FAX: 303-790-1037	No Revisions:			C 0252-399
Horiz. Scale: 1:100 Vert. Scale: As Noted						Revised:	Designer: MEA	Structure Numbers	16602
Unit Information Unit Leader Initials					Region 1 CAD	Void:	Detailer: MEA		Sheet Number
							Sheet Subset: UTILITY	Subset Sheets: 1 of 10	

Marie 10:55:31 AM I:\10028\16602\Utilities\Drawings\16602UTIL_Plan04.dgn

PRELIMINARY PLANS
08-18-2010

Know what's **below.**
Call before you dig.

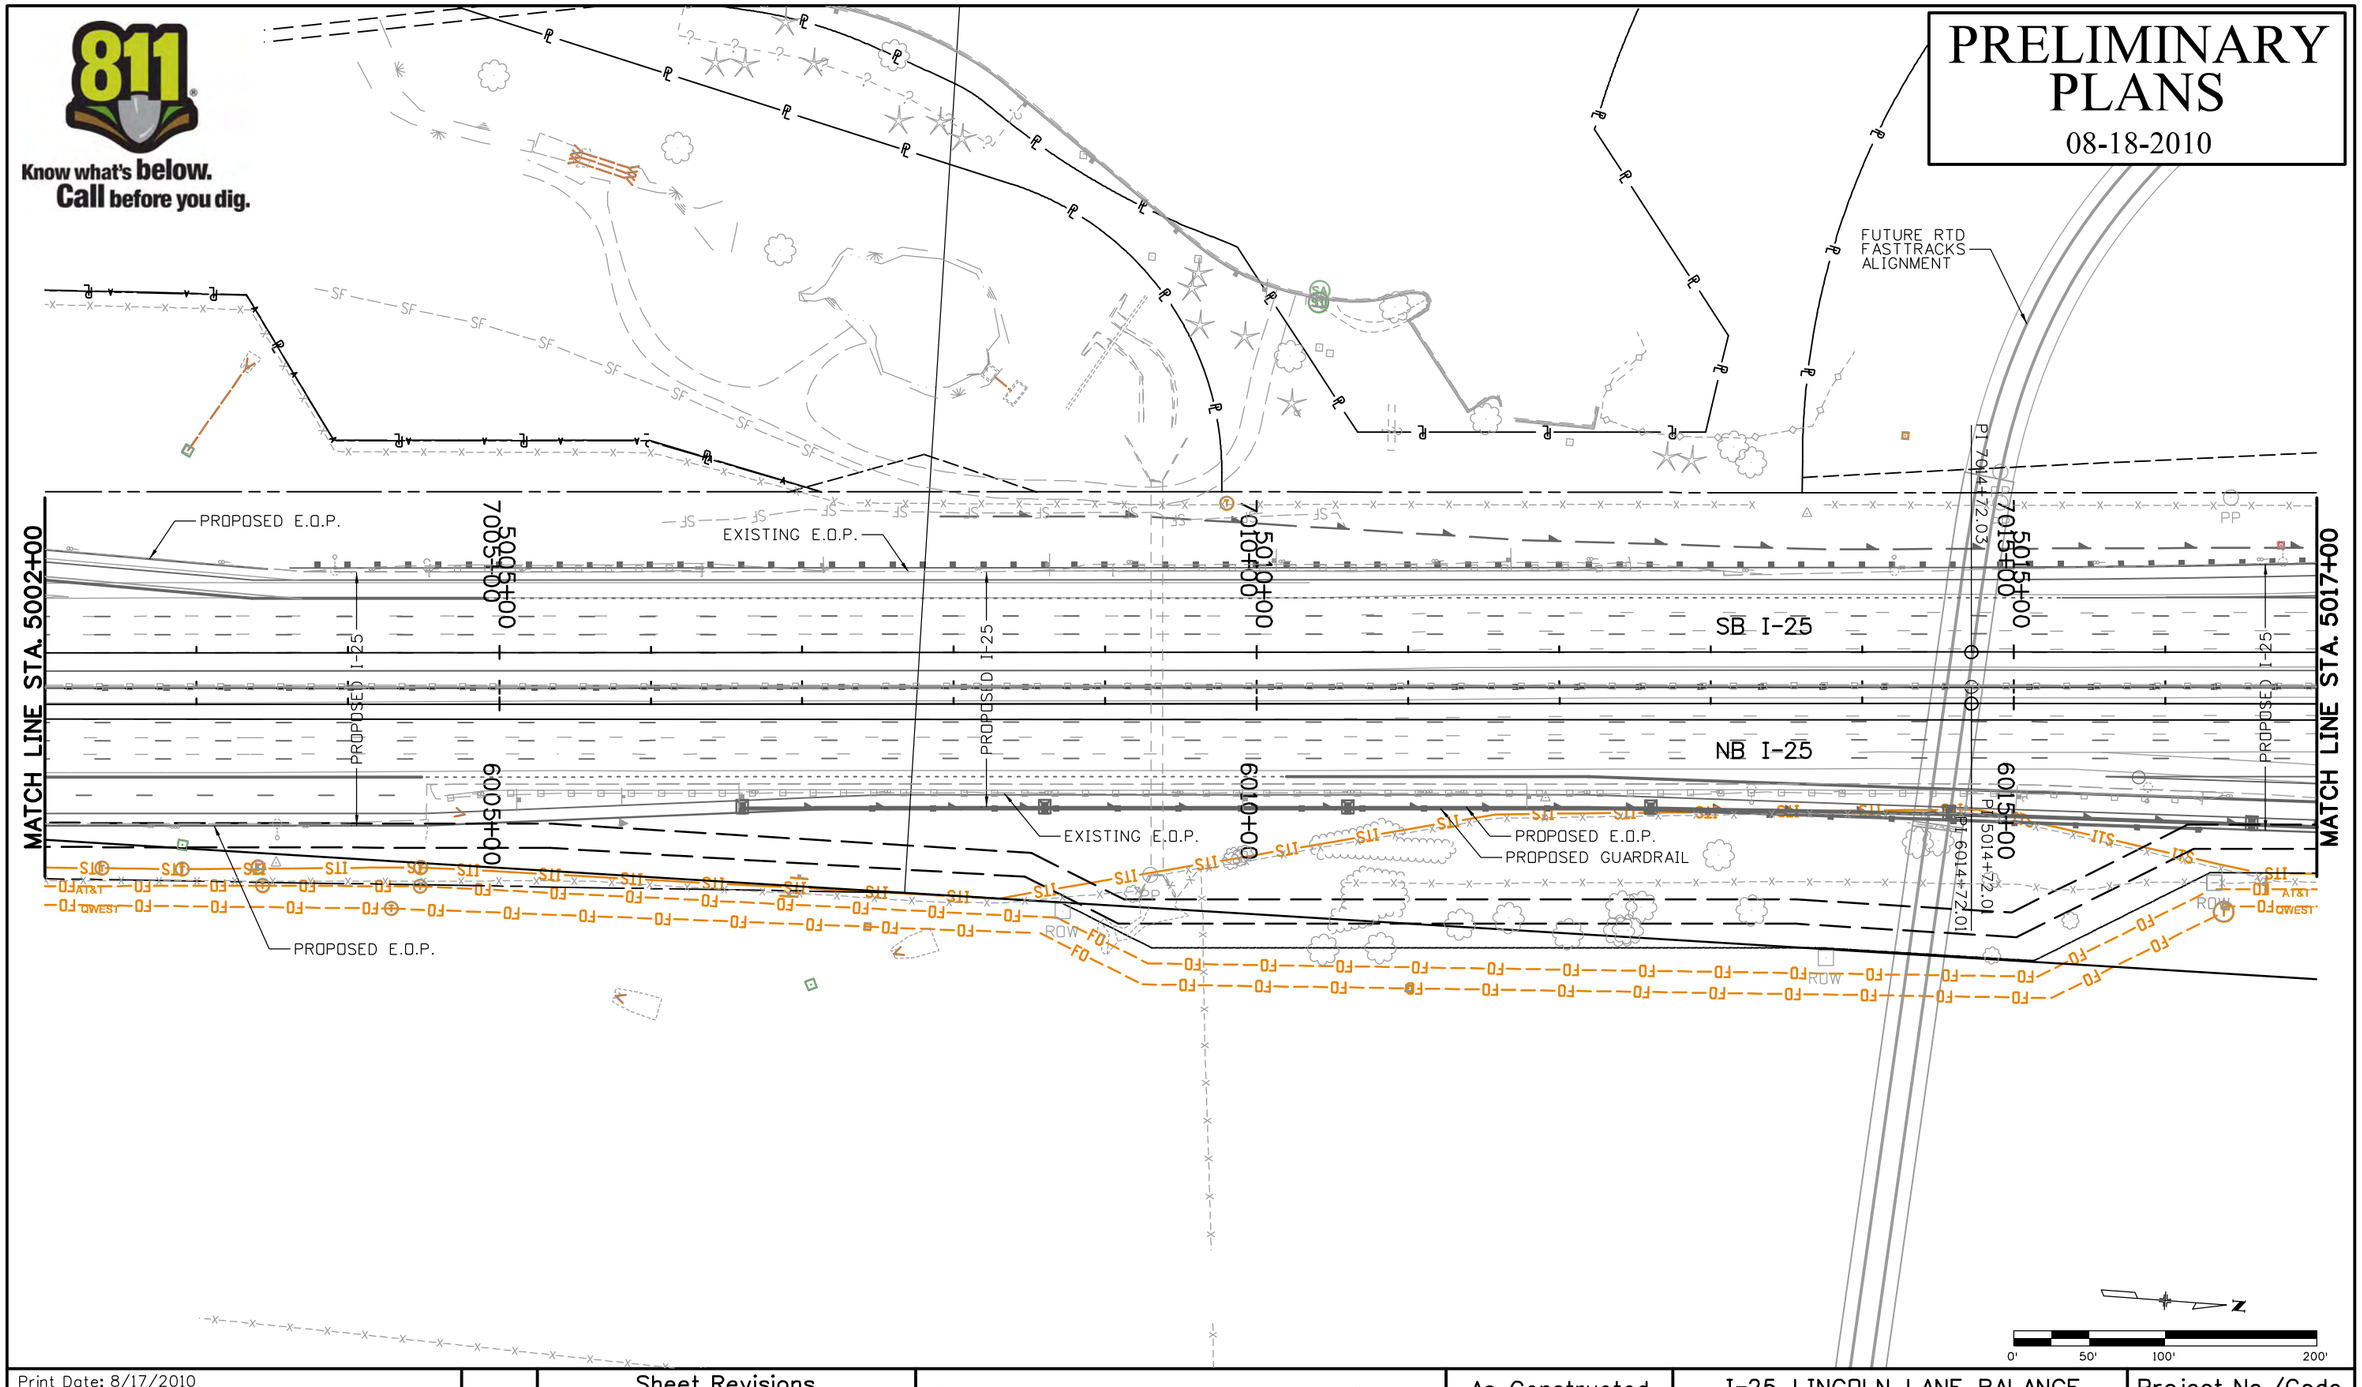

Print Date: 8/17/2010	R-X	Sheet Revisions			Colorado Department of Transportation	As Constructed	I-25 LINCOLN LANE BALANCE PLAN SHEET	Project No./Code
File Name: 16602UTIL_Plan05.dgn		Date:	Comments	Init.	Arapahoe Residency 7328 S. Revere Parkway, Suite 204A Centennial, CO 80112 Phone: 303-365-7230 FAX: 303-790-1037	No Revisions:		C 0252-399
Horiz. Scale: 1:100 Vert. Scale: As Noted						Revised:	Designer: MEA / Structure Numbers	16602
Unit Information Unit Leader Initials					Region 1 CAD	Void:	Detailer: MEA / Sheet Subset: UTILITY / Subset Sheets: 2 of 10	Sheet Number

Marie 10:56:28 AM I:\10028\16602\Utilities\Drawings\16602UTIL_Plan05.dgn

Know what's **below.**
Call before you dig.

PRELIMINARY PLANS

08-18-2010

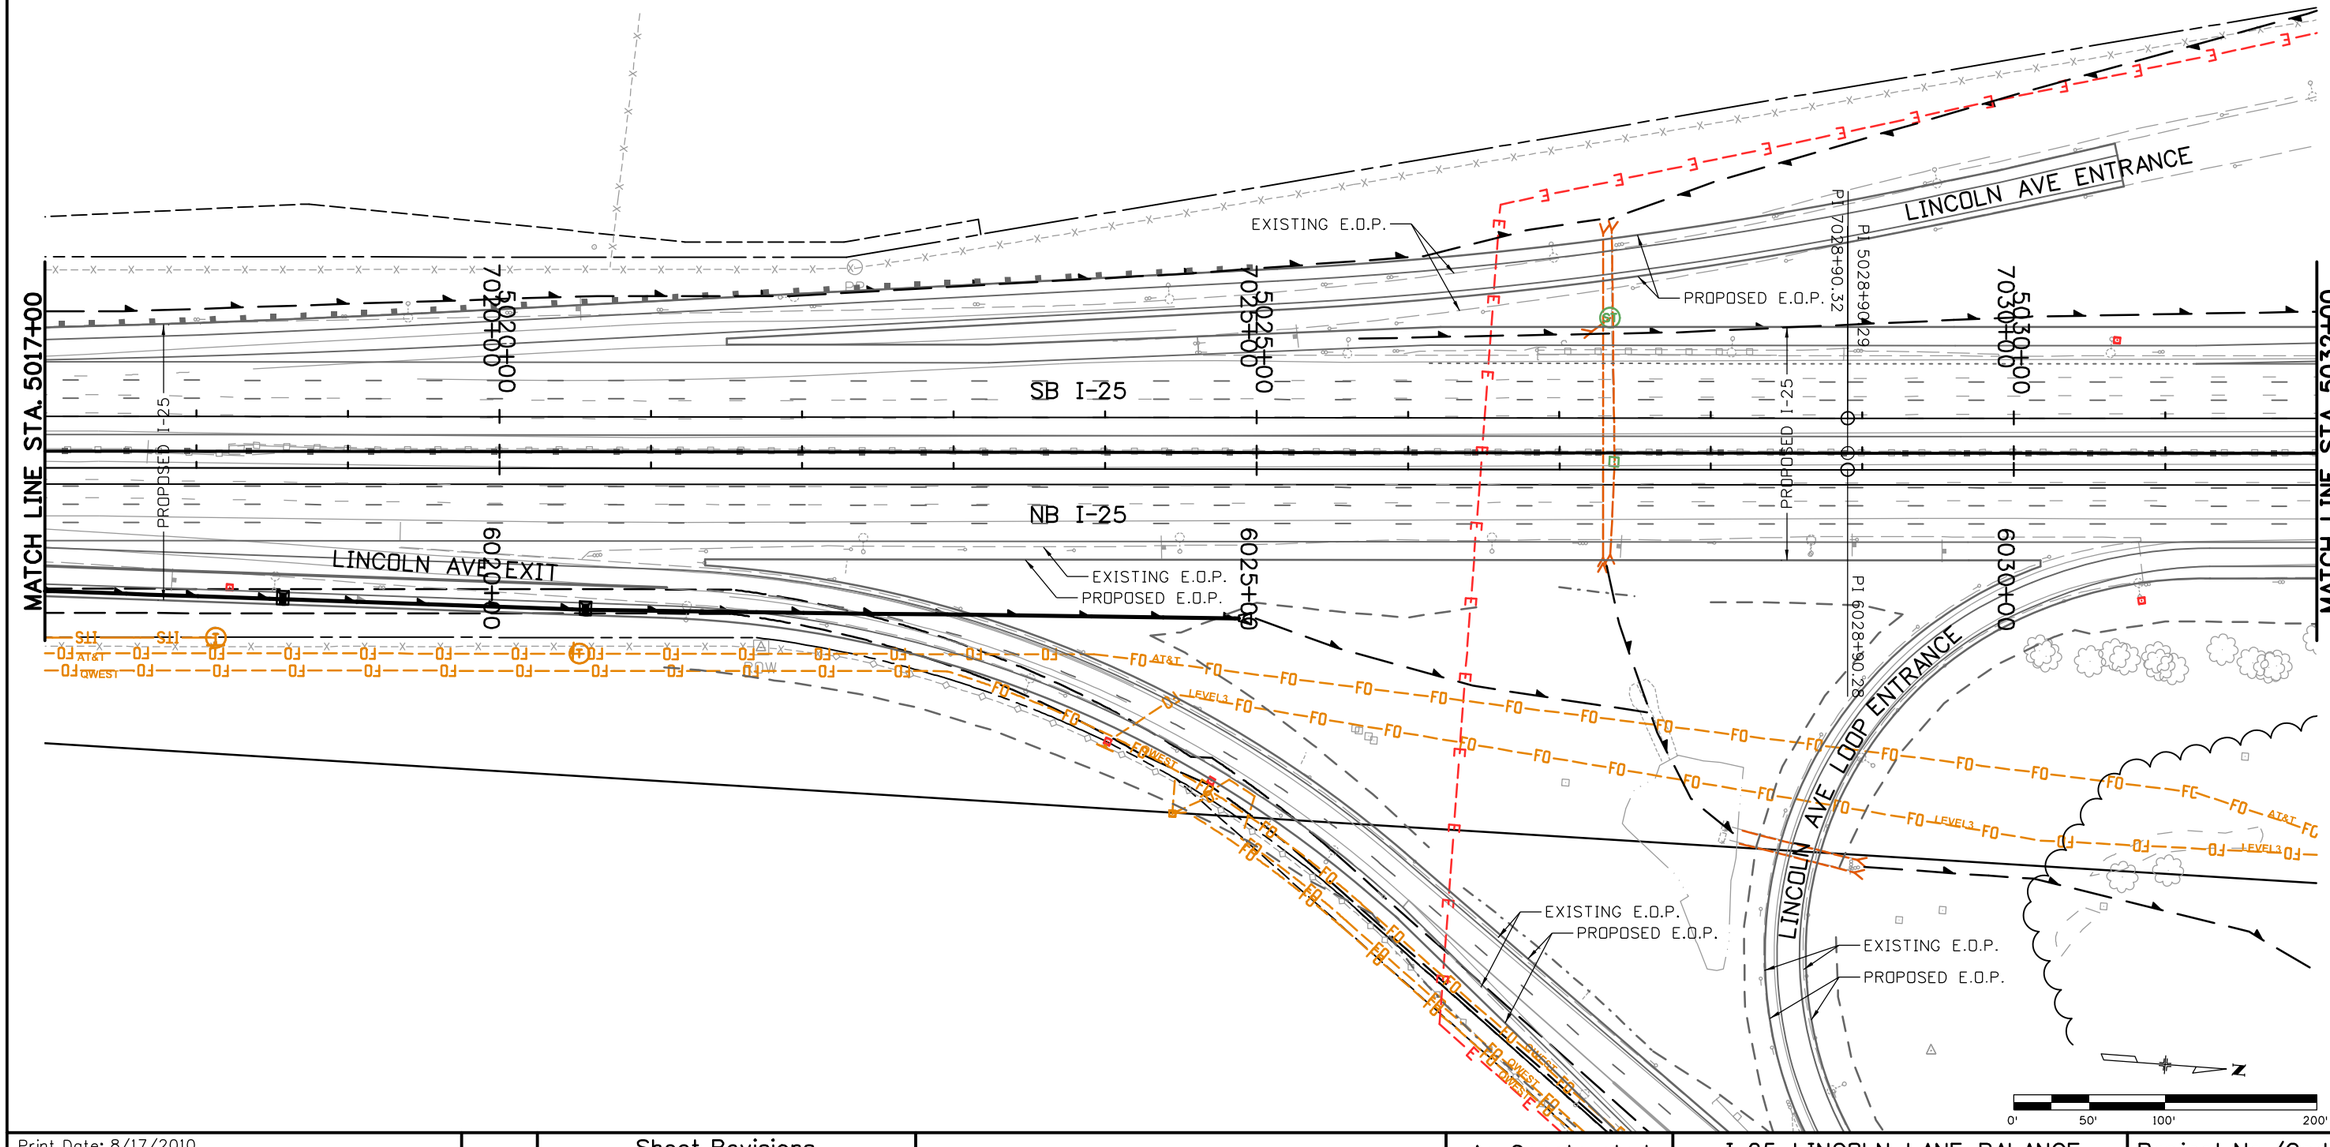

Print Date: 8/17/2010	R-X 0000	Sheet Revisions			Colorado Department of Transportation
File Name: 16602UTIL_Plan06.dgn		Date:	Comments	Init.	Arapahoe Residency 7328 S. Revere Parkway, Suite 204A Centennial, CO 80112 Phone: 303-365-7230 FAX: 303-790-1037
Horiz. Scale: 1:100 Vert. Scale: As Noted					Region 1 CAD
Unit Information Unit Leader Initials					

As Constructed	I-25 LINCOLN LANE BALANCE PLAN SHEET			Project No./Code
No Revisions:				C 0252-399
Revised:	Designer: MEA	Structure Numbers		16602
Void:	Detailer: MEA			Sheet Number
	Sheet Subset: UTILITY	Subset Sheets:	3 of 10	

Marie 3:20:01 PM I:\10028\16602\Utilities\Drawings\16602UTIL_Plan06.dgn

PRELIMINARY PLANS

08-18-2010

Know what's **below.** **Call** before you dig.

MATCH LINE STA. 5032+00

MATCH LINE STA. 5047+00

PROPOSED I-25

SB I-25

NB I-25

LINCOLN AVE

LINCOLN AVE EXIT

LINCOLN AVE LOOP ENTRANCE

LINCOLN AVE ENTRANCE

FUTURE RTD FASTTRACKS ALIGNMENT

PROPOSED TRAIL

EXISTING E.O.P.

PROPOSED E.O.P.

5035+00

5040+00

5045+00

0' 50' 100' 200'

Print Date: 8/17/2010			
File Name: 16602UTIL_Plan07.dgn			
Horiz. Scale: 1:100	Vert. Scale: As Noted		
Unit Information	Unit Leader Initials		

R-X 0000

Sheet Revisions

Date:	Comments	Init.

Colorado Department of Transportation
Arapahoe Residency
7328 S. Revere Parkway, Suite 204A
Centennial, CO 80112
Phone: 303-365-7230 FAX: 303-790-1037
Region 1 CAD

As Constructed	
No Revisions:	
Revised:	
Void:	

I-25 LINCOLN LANE BALANCE
PLAN SHEET

Designer:	MEA	Structure Numbers	
Detailer:	MEA		
Sheet Subset:	UTILITY	Subset Sheets:	4 of 10

Project No./Code
C 0252-399
16602
Sheet Number

Marie 3:16:04 PM I:\10028\16602\Utilities\Drawings\16602UTIL_Plan07.dgn

Know what's **below.**
Call before you dig.

PRELIMINARY PLANS
08-18-2010

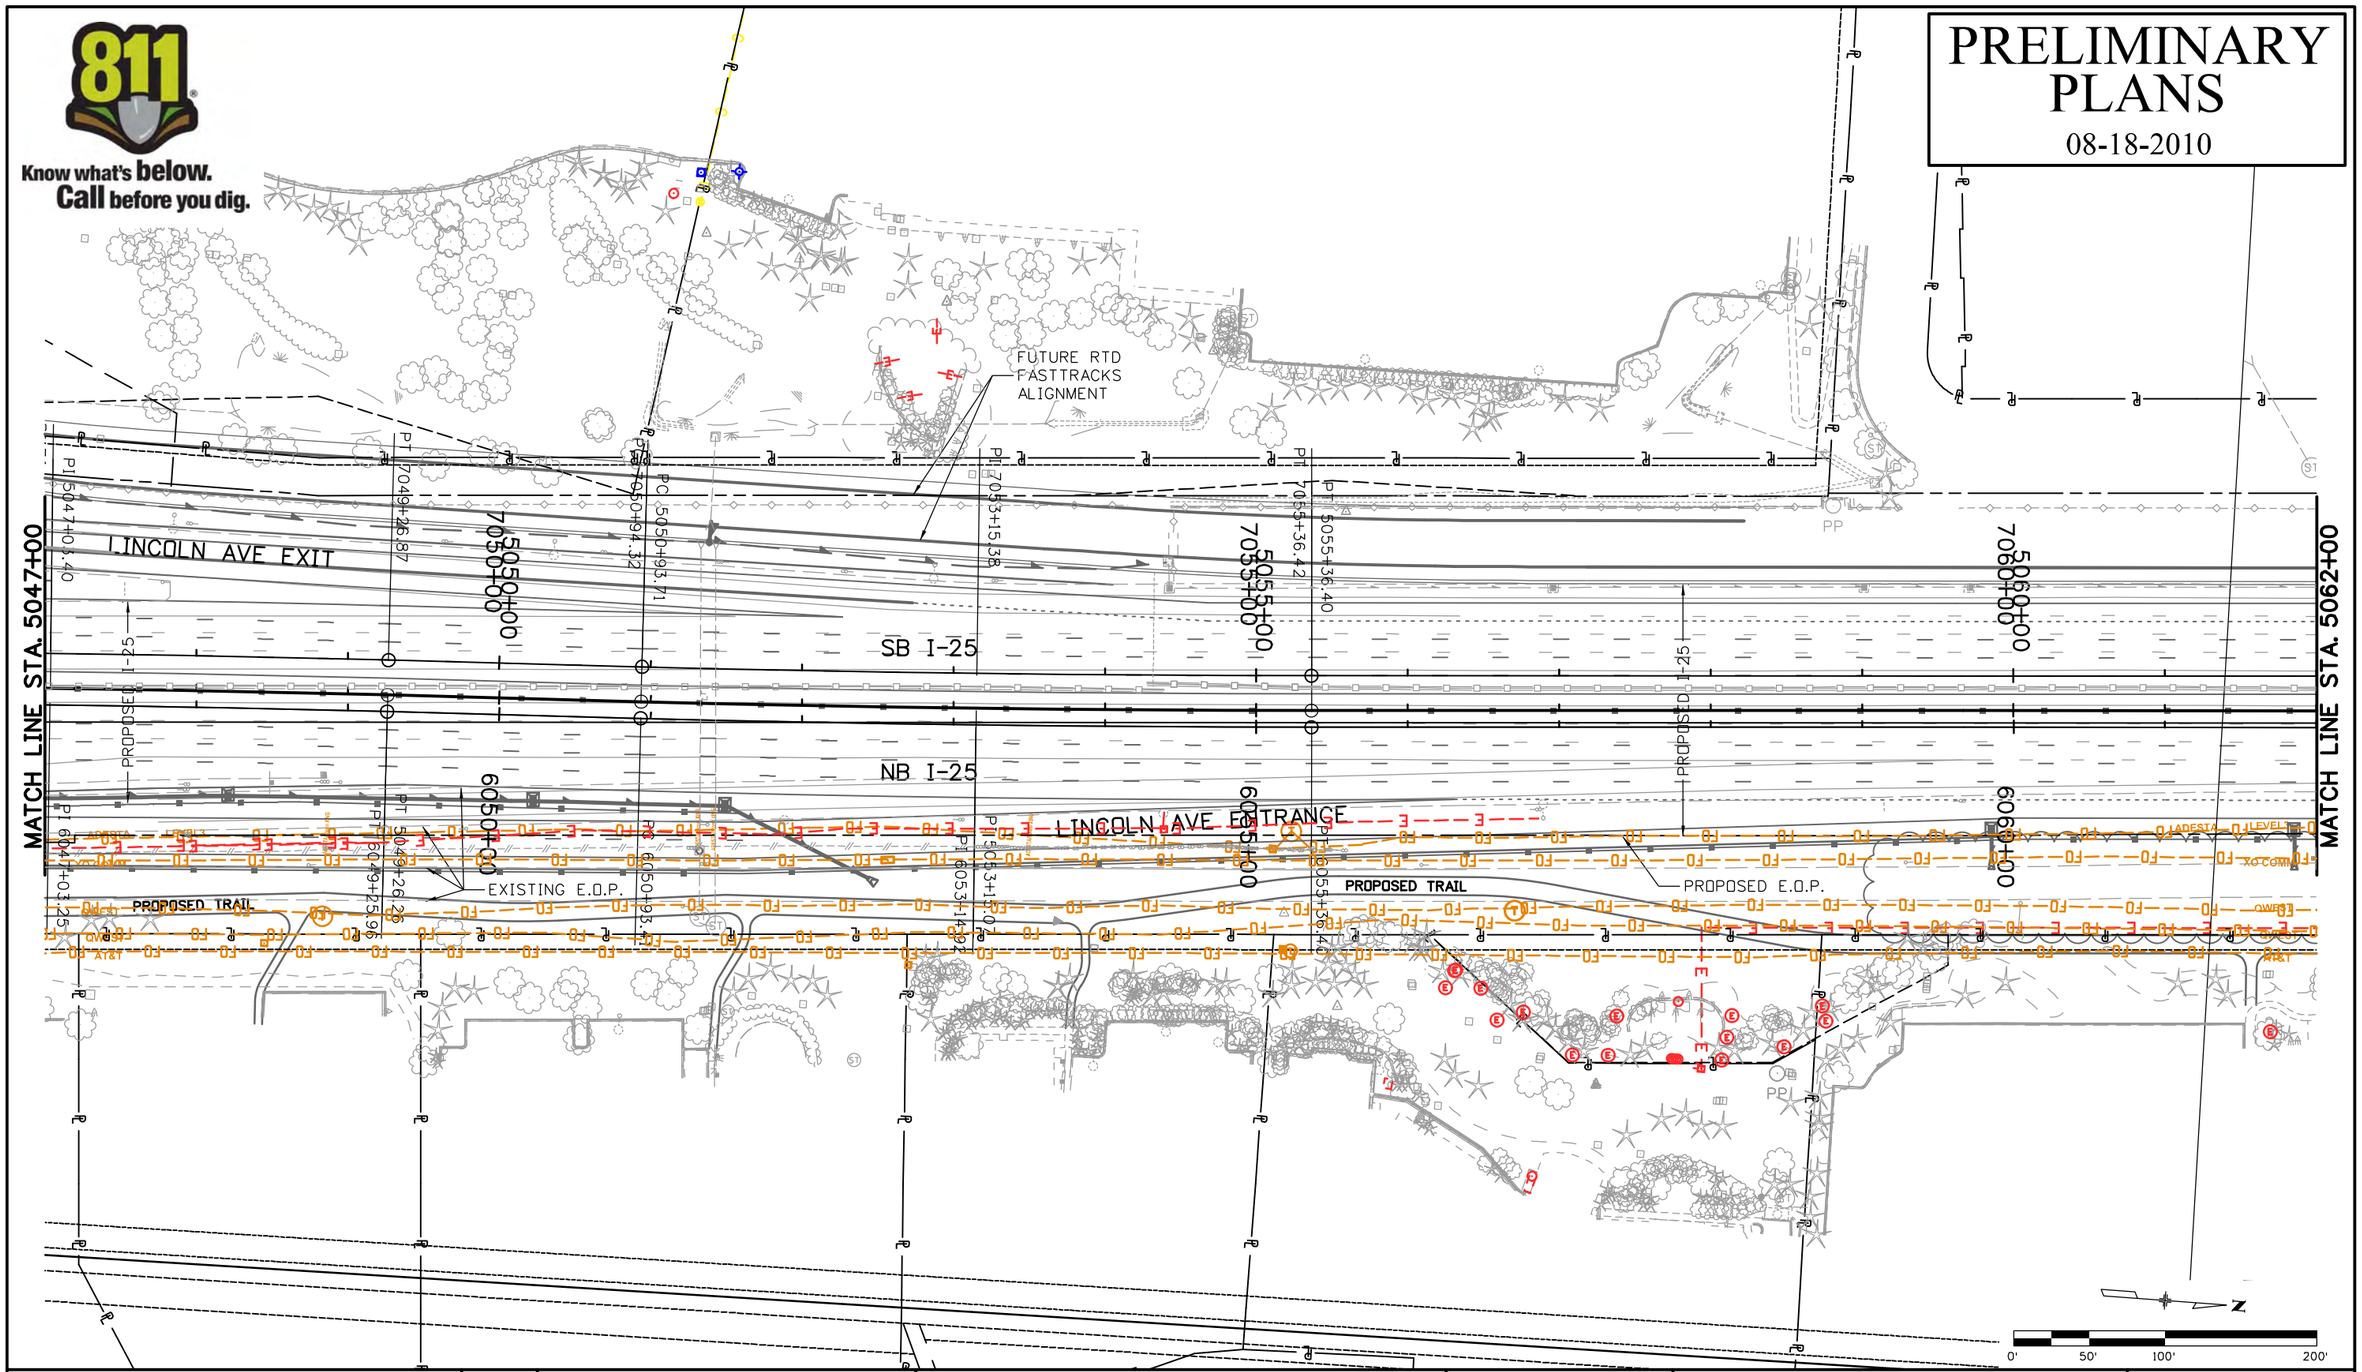

Print Date: 8/17/2010	1000 (R-X)	Sheet Revisions			Colorado Department of Transportation	As Constructed	I-25 LINCOLN LANE BALANCE PLAN SHEET	Project No./Code
File Name: 16602UTIL_Plan08.dgn		Date:	Comments	Init.	Arapahoe Residency 7328 S. Revere Parkway, Suite 204A Centennial, CO 80112 Phone: 303-365-7230 FAX: 303-790-1037	No Revisions:		C 0252-399
Horiz. Scale: 1:100 Vert. Scale: As Noted						Revised:	Designer: MEA / Detailer: MEA / Sheet Subset: UTILITY	16602
Unit Information Unit Leader Initials					Region 1 CAD	Void:	Structure Numbers / Subset Sheets: 5 of 10	Sheet Number

Marie 10:59:00 AM I:\10028\16602\Utilities\Drawings\16602UTIL_Plan08.dgn

Know what's **below.**
Call before you dig.

PRELIMINARY PLANS
08-18-2010

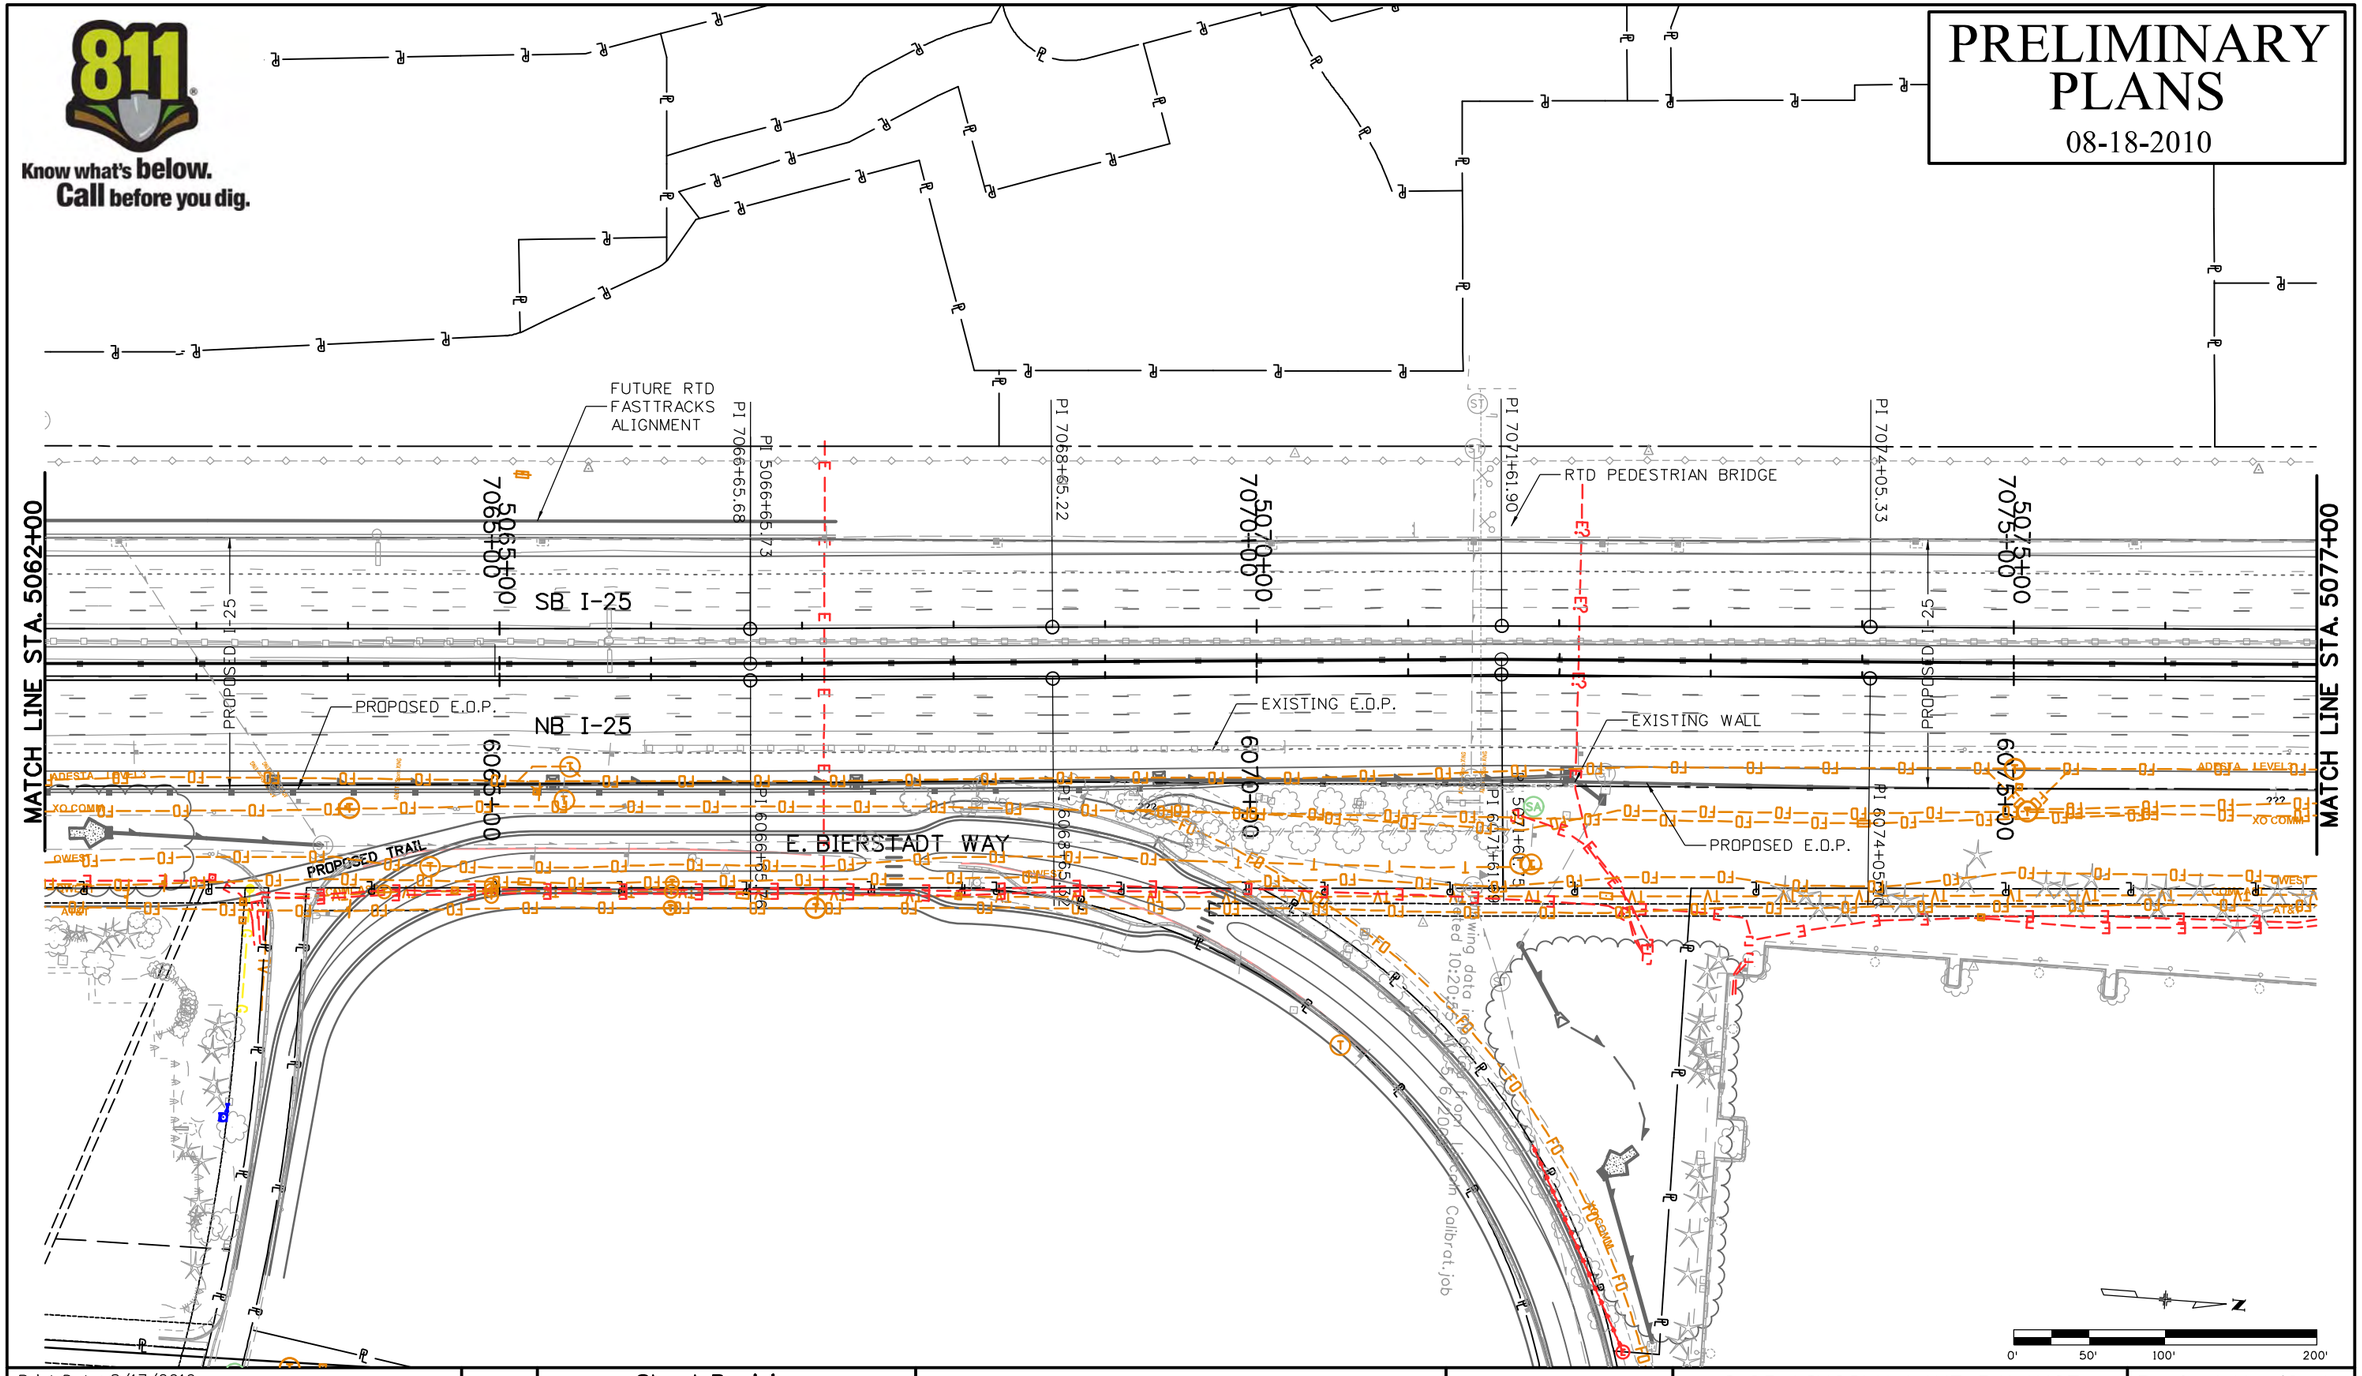

Print Date: 8/17/2010		Sheet Revisions			Colorado Department of Transportation	As Constructed	I-25 LINCOLN LANE BALANCE PLAN SHEET	Project No./Code
File Name: 16602UTIL_Plan09.dgn		Date:	Comments	Init.	Arapahoe Residency 7328 S. Revere Parkway, Suite 204A Centennial, CO 80112 Phone: 303-365-7230 FAX: 303-790-1037	No Revisions:		C 0252-399
Horiz. Scale: 1:100 Vert. Scale: As Noted	R-X 0000					Revised:	Designer: MEA / Structure Numbers	16602
Unit Information Unit Leader Initials					Region 1 CAD	Void:	Detailer: MEA / Sheet Subset: UTILITY / Subset Sheets: 6 of 10	Sheet Number

Marie 11:01:33 AM I:\10028\16602\Utilities\Drawings\16602UTIL_Plan09.dgn

PRELIMINARY PLANS
08-18-2010

811
Know what's below.
Call before you dig.

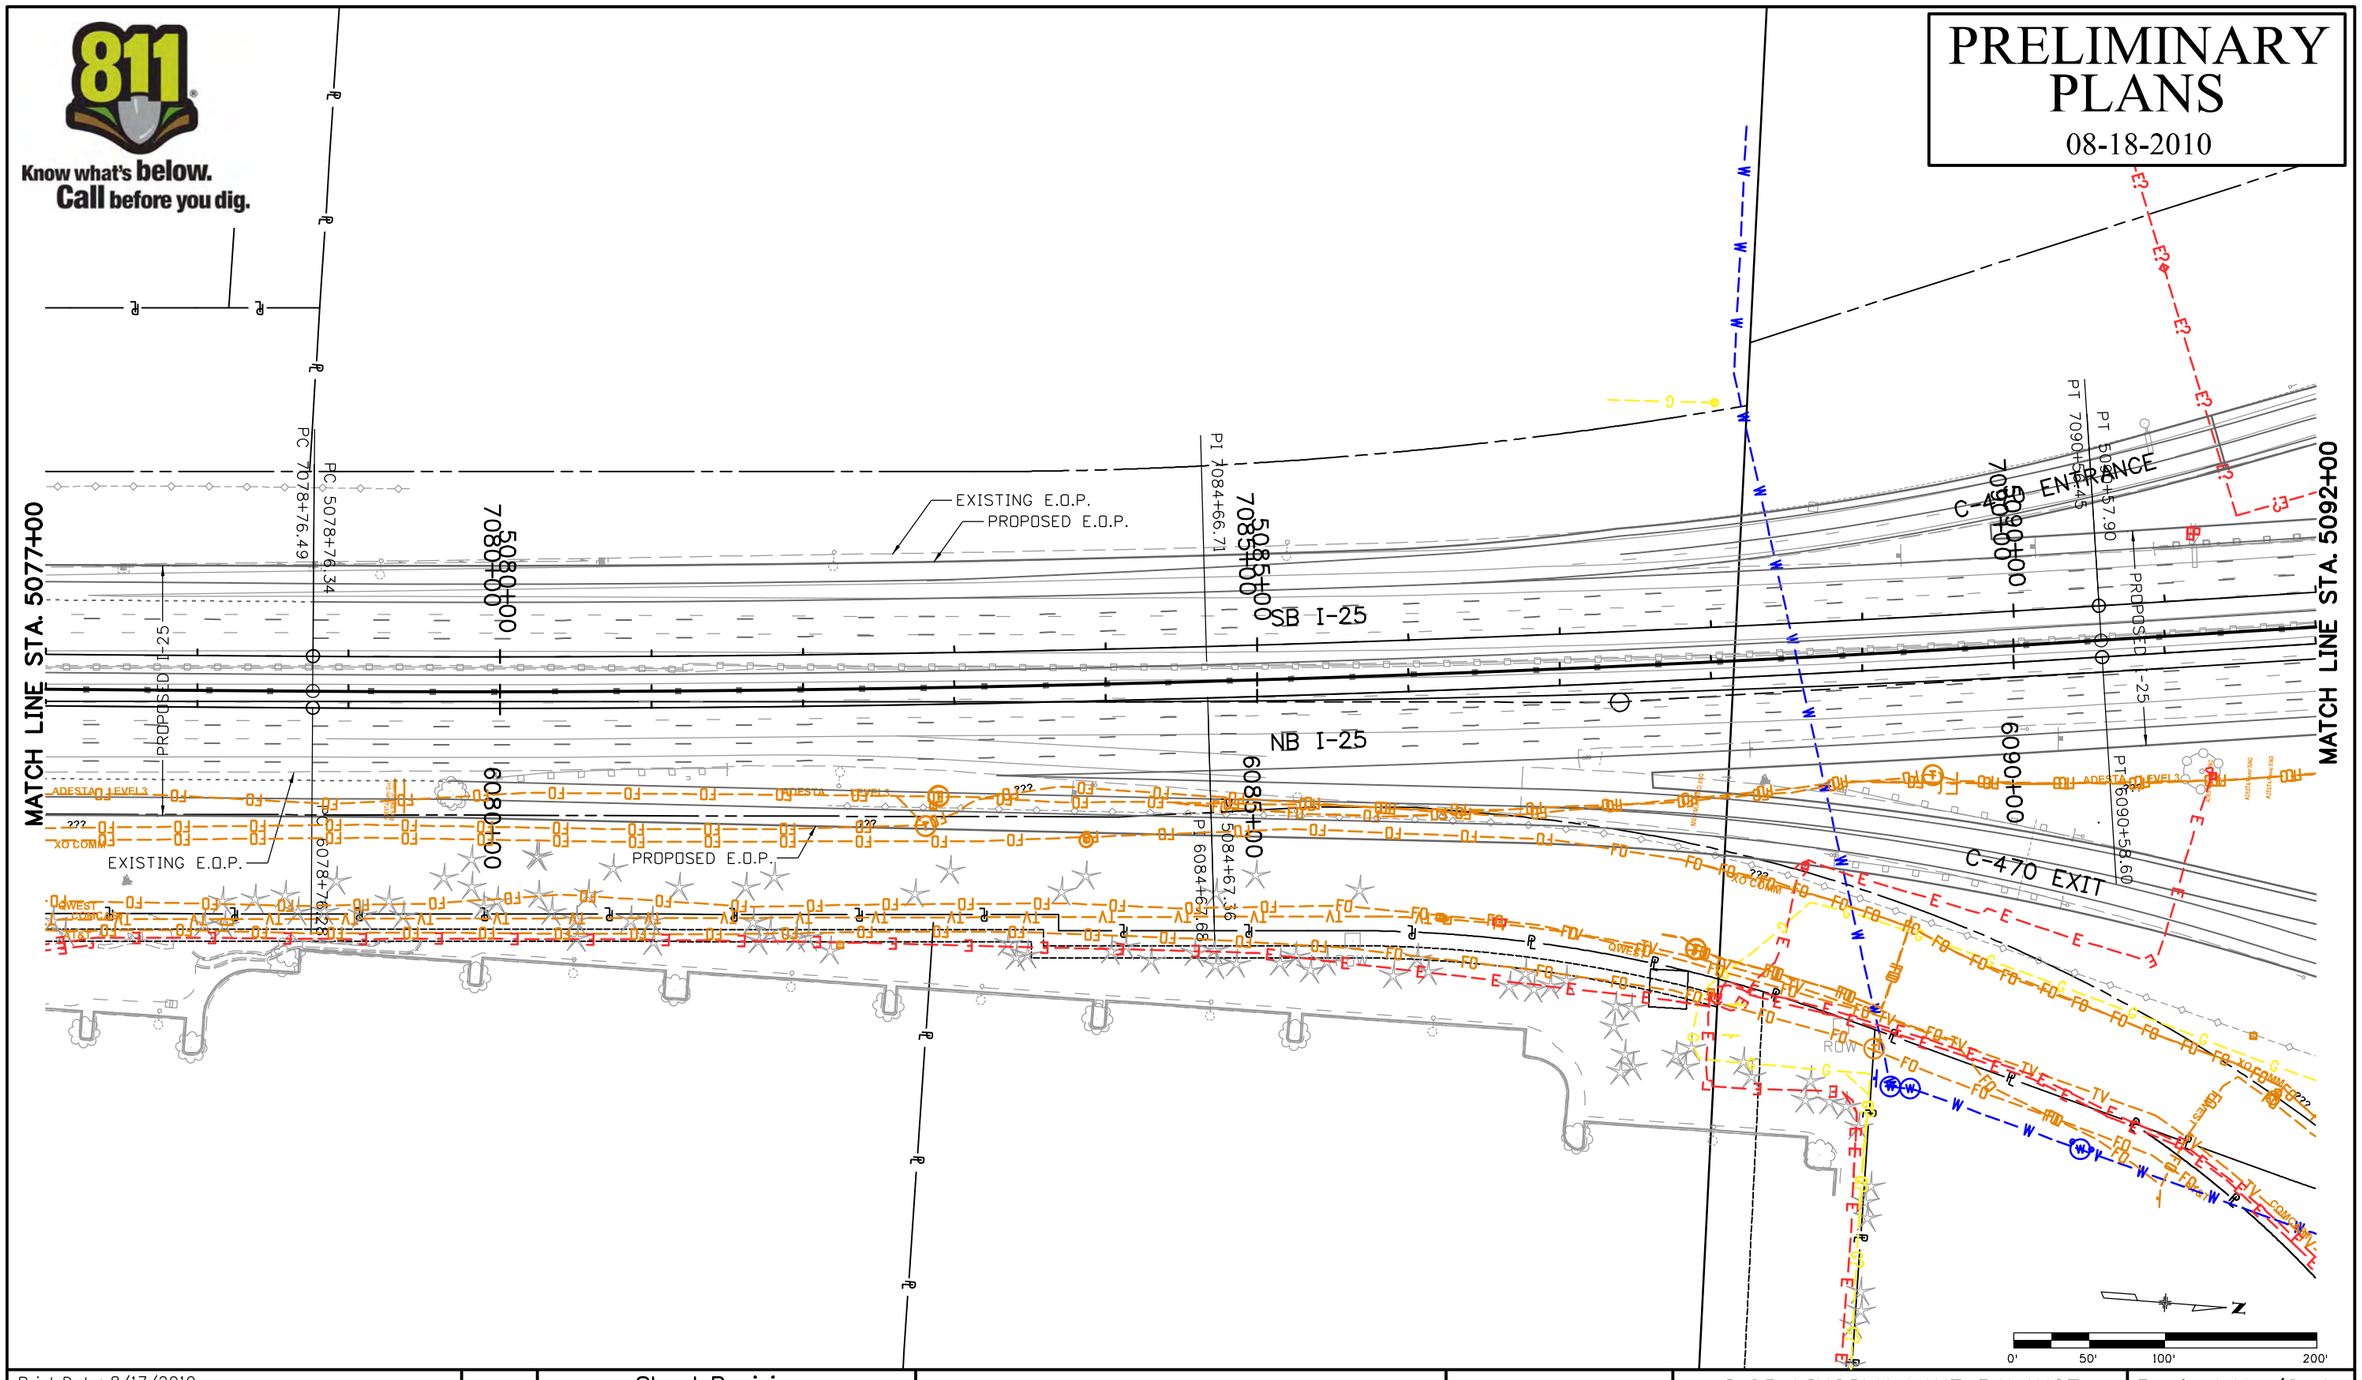

Print Date: 8/17/2010		Sheet Revisions			Colorado Department of Transportation	As Constructed	I-25 LINCOLN LANE BALANCE PLAN SHEET			Project No./Code
File Name: 16602UTIL_Plan10.dgn		Date:	Comments	Init.	Arapahoe Residency 7328 S. Revere Parkway, Suite 204A Centennial, CO 80112 Phone: 303-365-7230 FAX: 303-790-1037	No Revisions:				C 0252-399
Horiz. Scale: 1:100 Vert. Scale: As Noted	R-X					Revised:	Designer: MEA	Structure Numbers		16602
Unit Information Unit Leader Initials	0000				Region 1 CAD	Void:	Detailer: MEA			Sheet Number
							Sheet Subset: UTILITY	Subset Sheets: 7 of 10		

Marie 11:02:20 AM I:\10028\16602\Utilities\Drawings\16602UTIL_Plan10.dgn

PRELIMINARY PLANS

08-18-2010

Know what's **below.** **Call** before you dig.

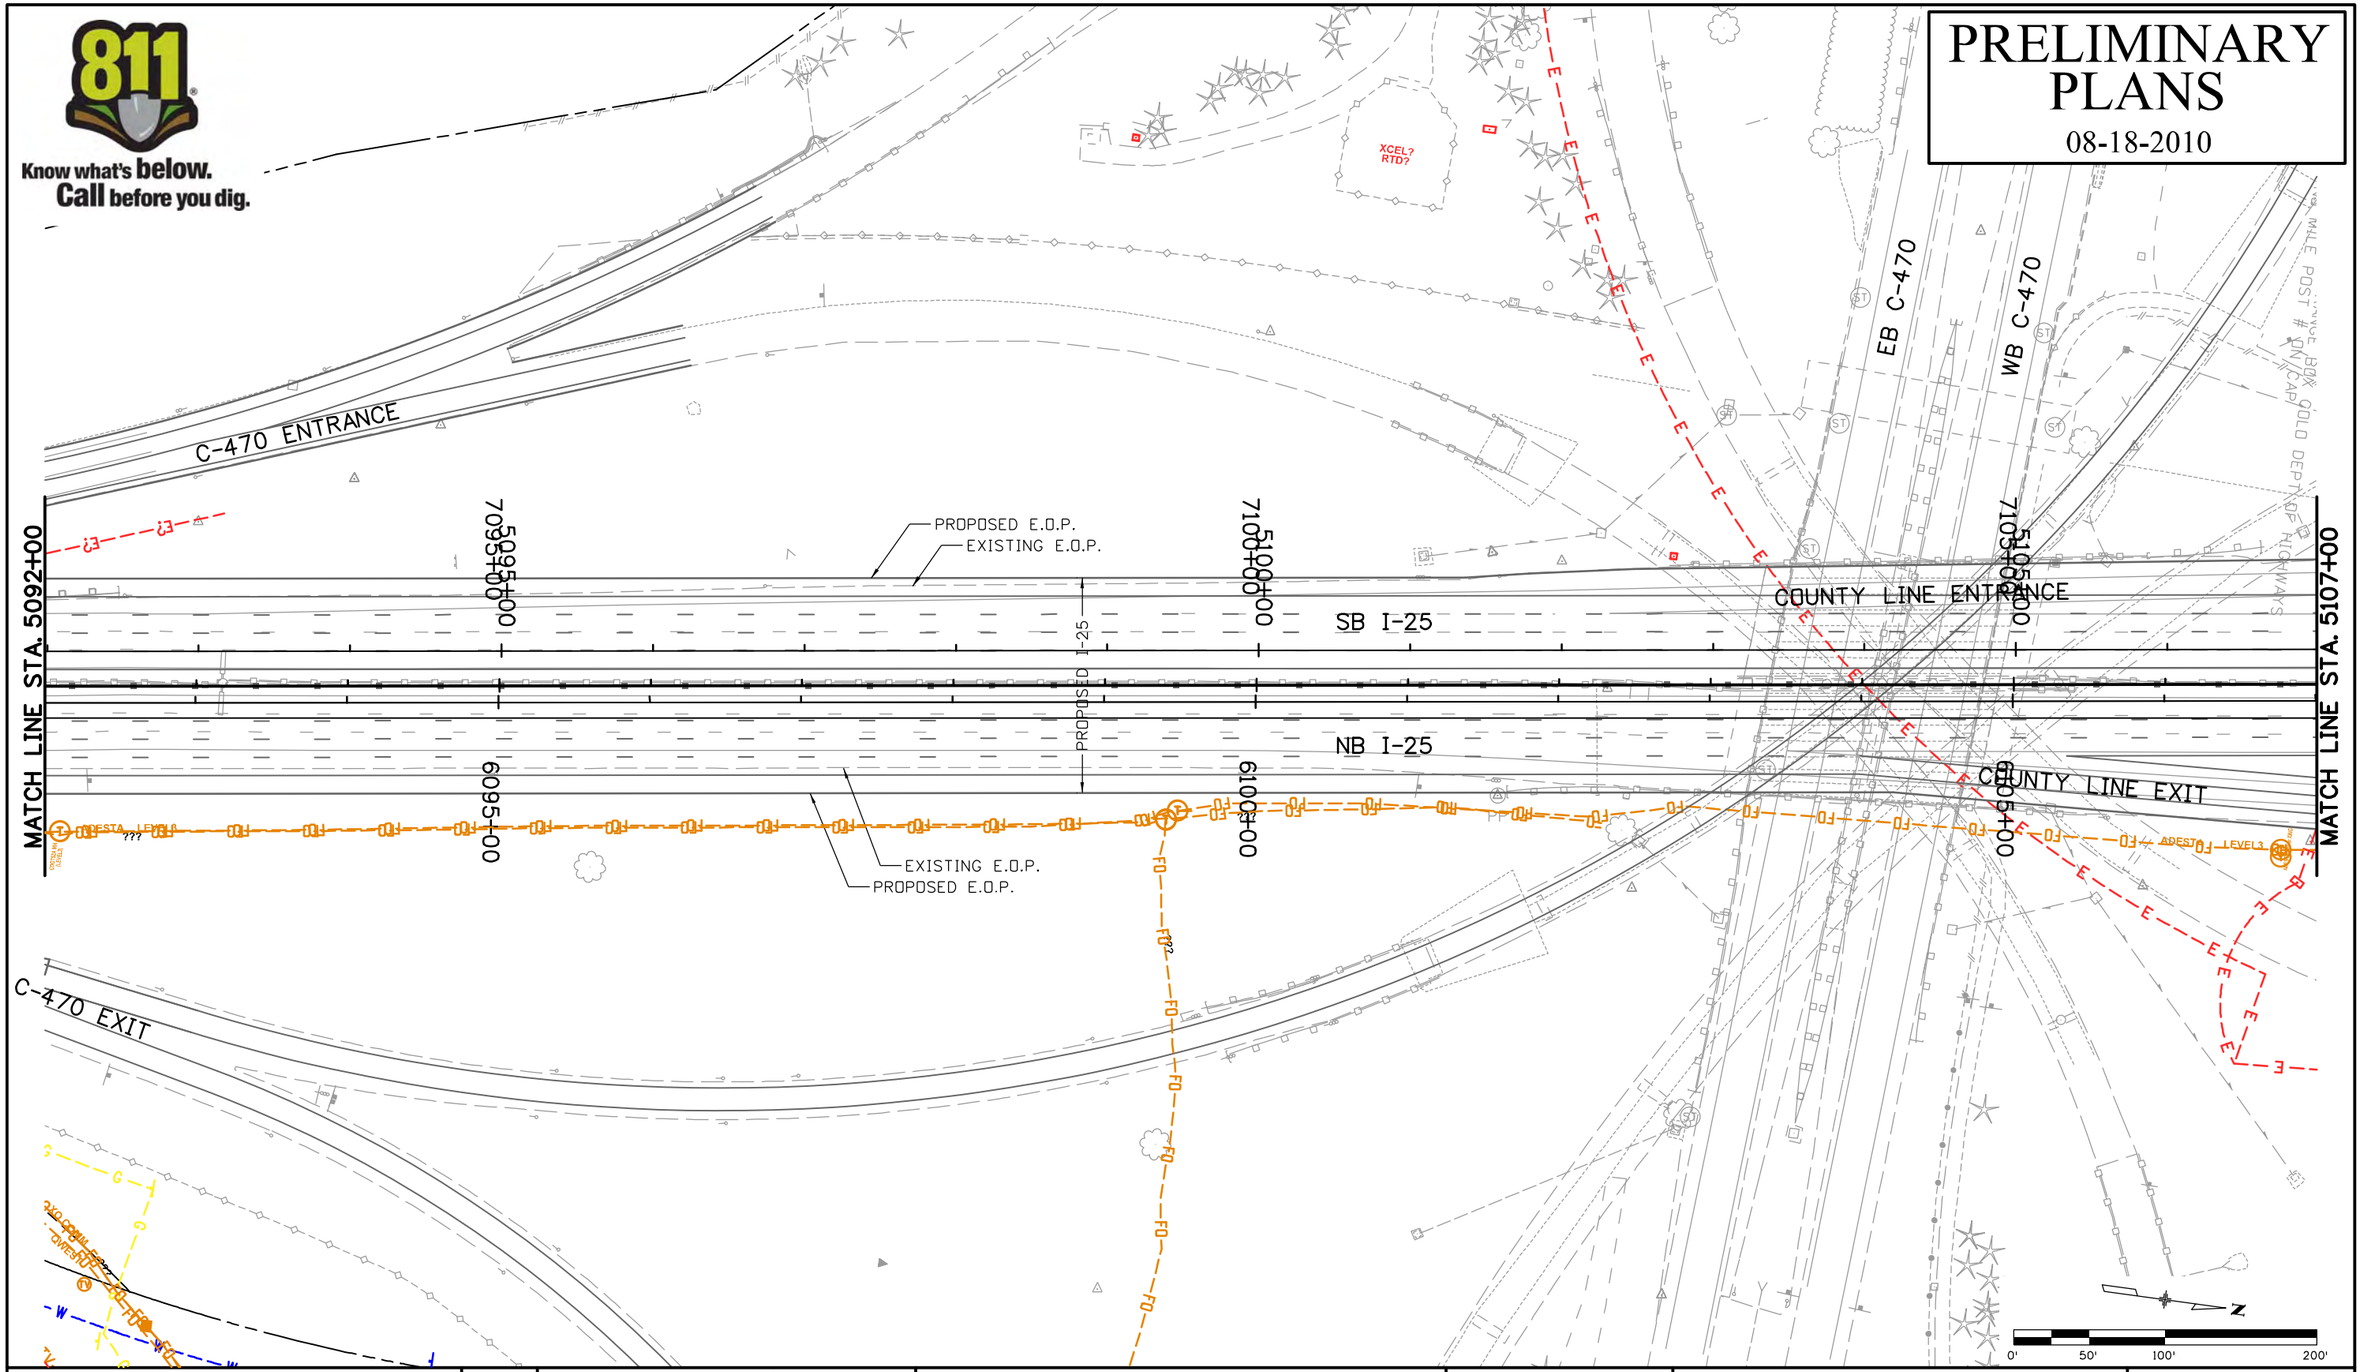

Print Date: 8/17/2010	16000 R-X	Sheet Revisions	
File Name: 16602UTIL_Plan11.dgn		Date:	Comments / Init.
Horiz. Scale: 1:100 Vert. Scale: As Noted			
Unit Information Unit Leader Initials			

Colorado Department of Transportation
Arapahoe Residency
7328 S. Revere Parkway, Suite 204A
Centennial, CO 80112
Phone: 303-365-7230 FAX: 303-790-1037
Region 1 CAD

As Constructed	
No Revisions:	
Revised:	
Void:	

I-25 LINCOLN LANE BALANCE
PLAN SHEET

Designer:	MEA	Structure Numbers	
Detailer:	MEA		
Sheet Subset:	UTILITY	Subset Sheets:	8 of 10

Project No./Code
C 0252-399
16602
Sheet Number

Marie 11:03:03 AM I:\10028\16602\Utilities\Drawings\16602UTIL_Plan11.dgn

PRELIMINARY PLANS

08-18-2010

Know what's **below.** **Call** before you dig.

MATCH LINE STA. 5107+00

COUNTY LINE ENTRANCE

SB I-25

NB I-25

COUNTY LINE EXIT

PROPOSED I-25

EXISTING E.O.P.

PROPOSED E.O.P.

PROPOSED E.O.P.

EXISTING E.O.P.

PI 7117+61.42

PI 6117+62.86

PI 5117+63.56

7110+00

7115+00

7120+00

6110+00

6115+00

6120+00

MATCH LINE STA. 5122+00

0' 50' 100' 200'

Print Date: 8/17/2010			
File Name: 16602UTIL_Plan12.dgn			
Horiz. Scale: 1:100	Vert. Scale: As Noted		
Unit Information	Unit Leader Initials		

R-X 0000

Sheet Revisions

Date:	Comments	Init.

Colorado Department of Transportation
DEPARTMENT OF TRANSPORTATION
Arapahoe Residency
7328 S. Revere Parkway, Suite 204A
Centennial, CO 80112
Phone: 303-365-7230 FAX: 303-790-1037
Region 1 CAD

As Constructed	
No Revisions:	
Revised:	
Void:	

I-25 LINCOLN LANE BALANCE
PLAN SHEET

Designer:	MEA	Structure Numbers	
Detailer:	MEA		
Sheet Subset:	UTILITY	Subset Sheets:	9 of 10

Project No./Code
C 0252-399
16602
Sheet Number

Marie 11:05:49 AM I:\10028\16602\Utilities\Drawings\16602UTIL_Plan12.dgn

Know what's **below.**
Call before you dig.

PRELIMINARY PLANS

08-18-2010

Print Date: 8/17/2010			
File Name: 16602UTIL_Plan13.dgn			
Horiz. Scale: 1:100	Vert. Scale: As Noted		
Unit Information	Unit Leader Initials		

R-X 0000

Sheet Revisions

Date:	Comments	Init.

Colorado Department of Transportation
DEPARTMENT OF TRANSPORTATION
Arapahoe Residency
7328 S. Revere Parkway, Suite 204A
Centennial, CO 80112
Phone: 303-365-7230 FAX: 303-790-1037
Region 1 CAD

As Constructed	
No Revisions:	
Revised:	
Void:	

I-25 LINCOLN LANE BALANCE
PLAN SHEET

Designer:	MEA	Structure Numbers	
Detailer:	MEA		
Sheet Subset:	UTILITY	Subset Sheets:	10 of 10

Project No./Code
C 0252-399
16602
Sheet Number

Marie 11:06:22 AM I:\10028\16602\Utilities\Drawings\16602UTIL_Plan13.dgn

PRELIMINARY PLANS

08-18-2010

Know what's below. Call before you dig.

LINCOLN AVE. SB ENTRANCE HCL & PGL

I-25 SB HCL & PGL

I-25 NB HCL & PGL

I-25 HCL

LINCOLN AVE. ENTRANCE (SEE PL-22)

LINCOLN AVE. LOOP ENTRANCE (SEE SHEET PL-19)

LINCOLN AVE. NB EXIT HCL & PGL

LINCOLN AVE ENTRANCE

LINCOLN AVE LOOP ENTRANCE

LINCOLN AVE EXIT

SB I-25

NB I-25

MATCHLINE LINCOLN AVE. EXIT STA. 1119+00 (SEE PL-17)

KEYMAP

0' 50' 100' 200'

Print Date: 8/17/2010	Sheet Revisions	Colorado Department of Transportation	As Constructed
File Name: 16602UTIL_Plan18.dgn	Date: Comments Init.	Arapahoe Residency, 7328 S. Revere Parkway, Suite 204A, Centennial, CO 80112, Phone: 303-365-7230 FAX: 303-790-1037	No Revisions:
Horiz. Scale: 1:100 Vert. Scale: As Noted		Region 1 CAD	Revised:
Unit Information Unit Leader Initials			Void:

I-25 LINCOLN LANE BALANCE LINCOLN NB EXIT RAMP PLAN SHEET			
Designer: MEA	Structure Numbers	X-XX-XX	Project No./Code: C 0252-399
Detailer: MEA		X-XX-XX	16602
Sheet Subset: UTILITY	Subset Sheets: 18 of XXX		Sheet Number XXX

Marie 1:49:15 PM I:\10028\16602\Utilities\Drawings\16602UTIL_Plan18.dgn

Know what's **below.**
Call before you dig.

PRELIMINARY PLANS
08-18-2010

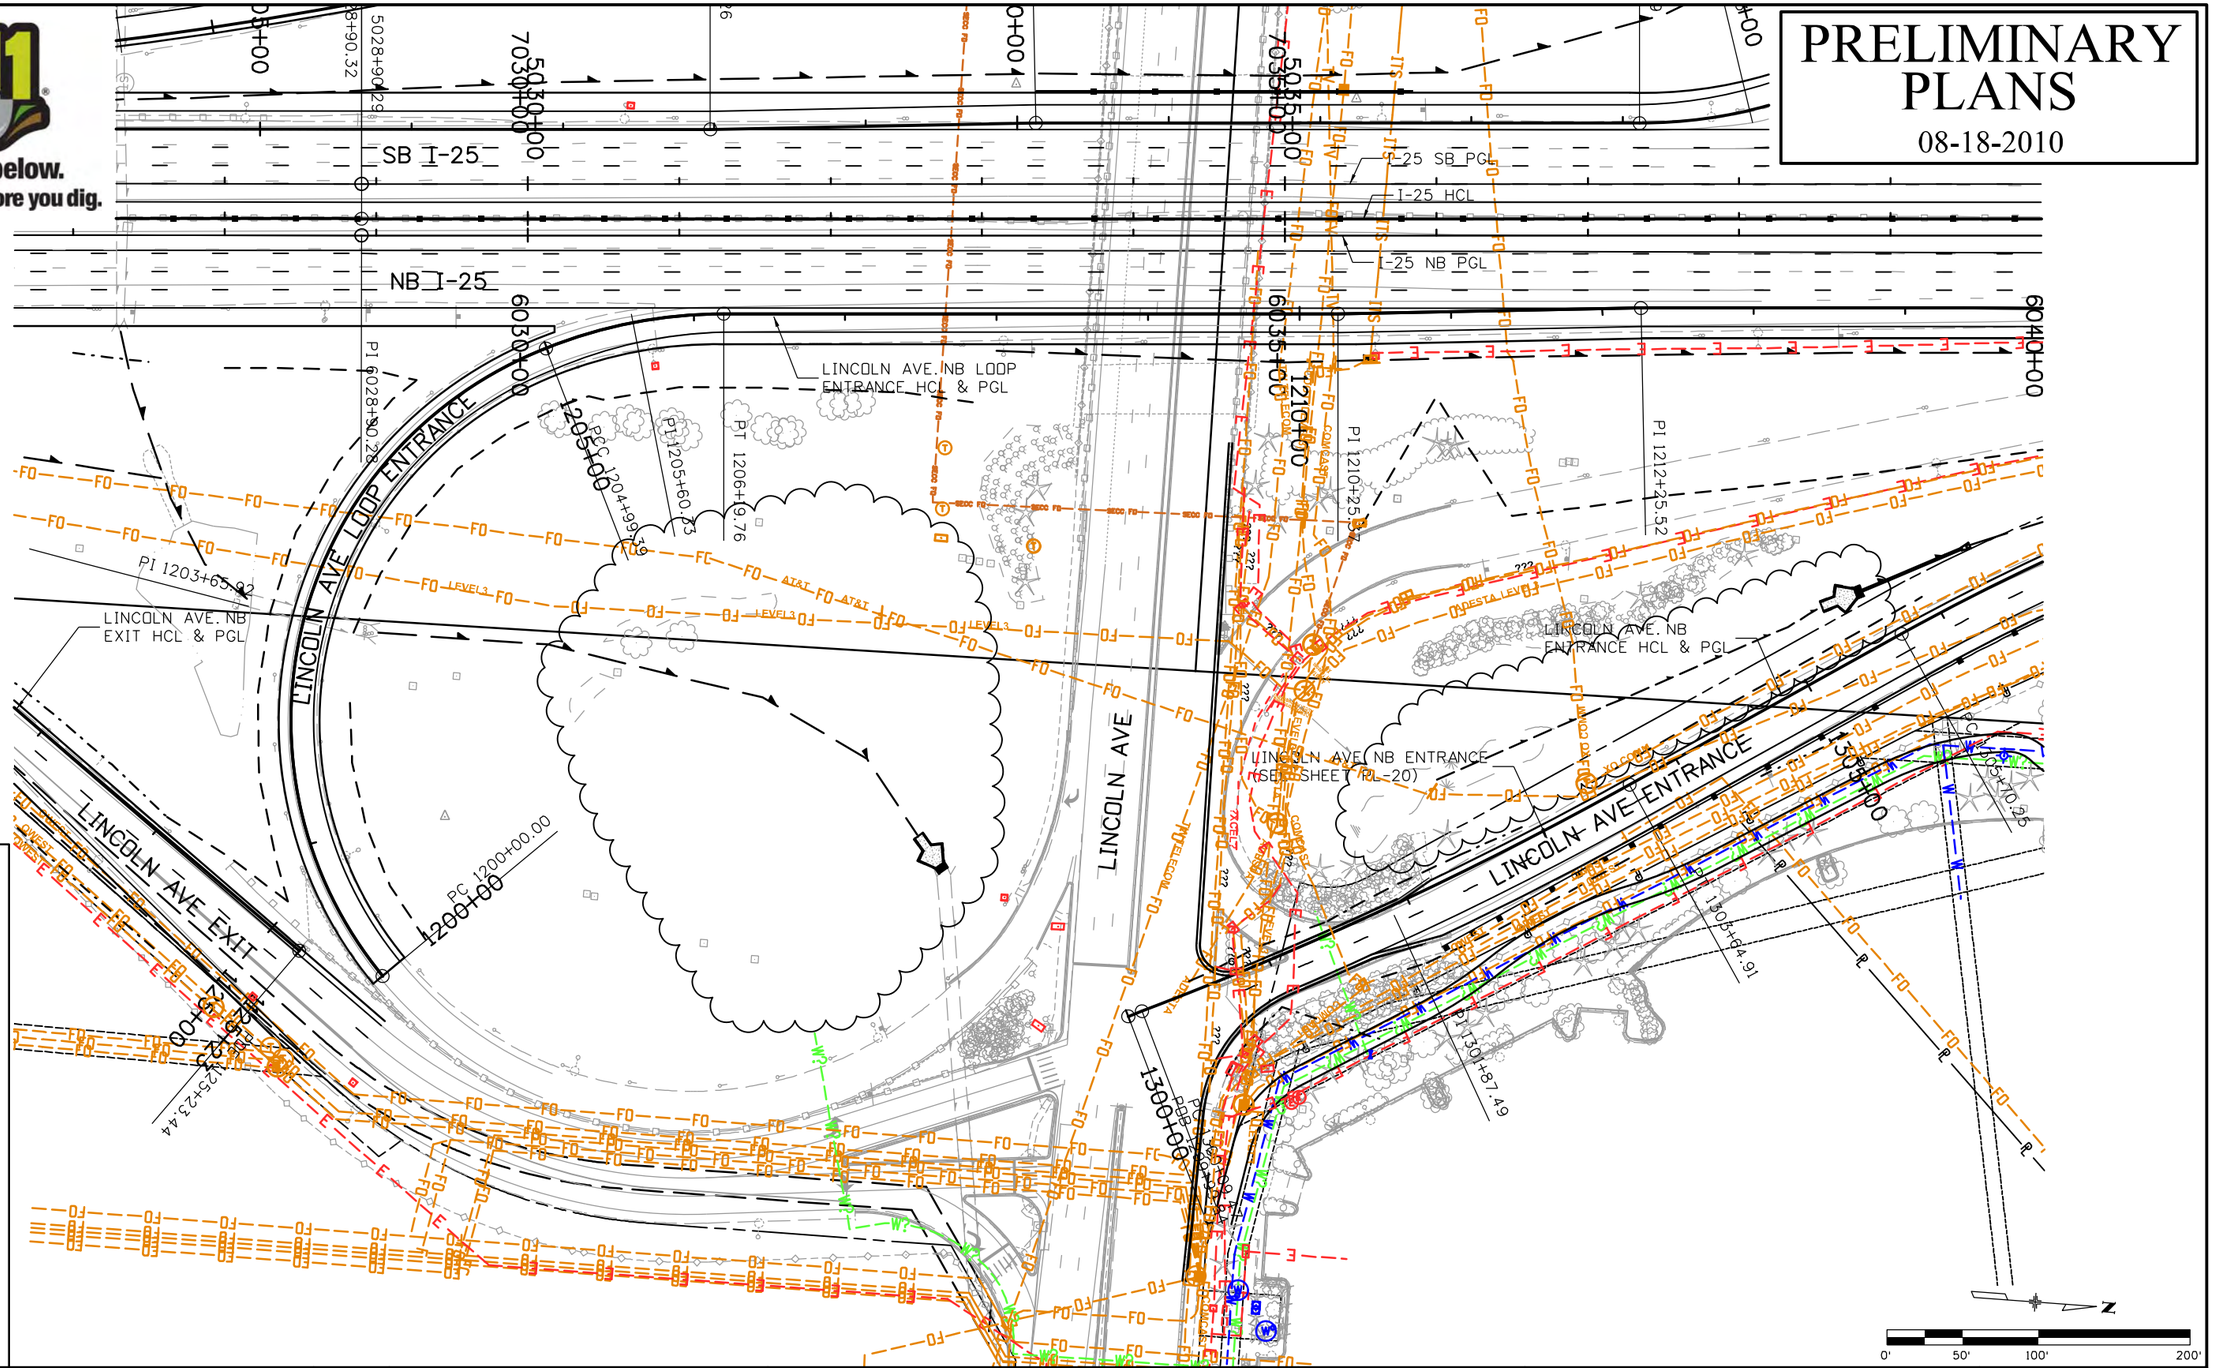

KEYMAP

Print Date: 8/17/2010			
File Name: 16602UTIL_Plan19.dgn			
Horiz. Scale: 1:100	Vert. Scale: As Noted		
Unit Information	Unit Leader Initials		

R-X

Sheet Revisions

Date:	Comments	Init.

Colorado Department of Transportation
DEPARTMENT OF TRANSPORTATION
Arapahoe Residency
7328 S. Revere Parkway, Suite 204A
Centennial, CO 80112
Phone: 303-365-7230 FAX: 303-790-1037
Region 1 CAD

As Constructed

No Revisions:	
Revised:	
Void:	

I-25 LINCOLN LANE BALANCE
LINCOLN AVE. NB LOOP ENTRANCE RAMP PLAN SHEET

Designer:	MEA	Structure Numbers	X-XX-XX
Detailer:	MEA		X-XX-XX
Sheet Subset:	UTILITY	Subset Sheets:	19 of XXX

Project No./Code	
C 0252-399	
16602	
Sheet Number	XXX

Marie 4:04:28 PM I:\10028\16602\Utilities\Drawings\16602UTIL_Plan19.dgn

Know what's **below.**
Call before you dig.

PRELIMINARY PLANS
08-18-2010

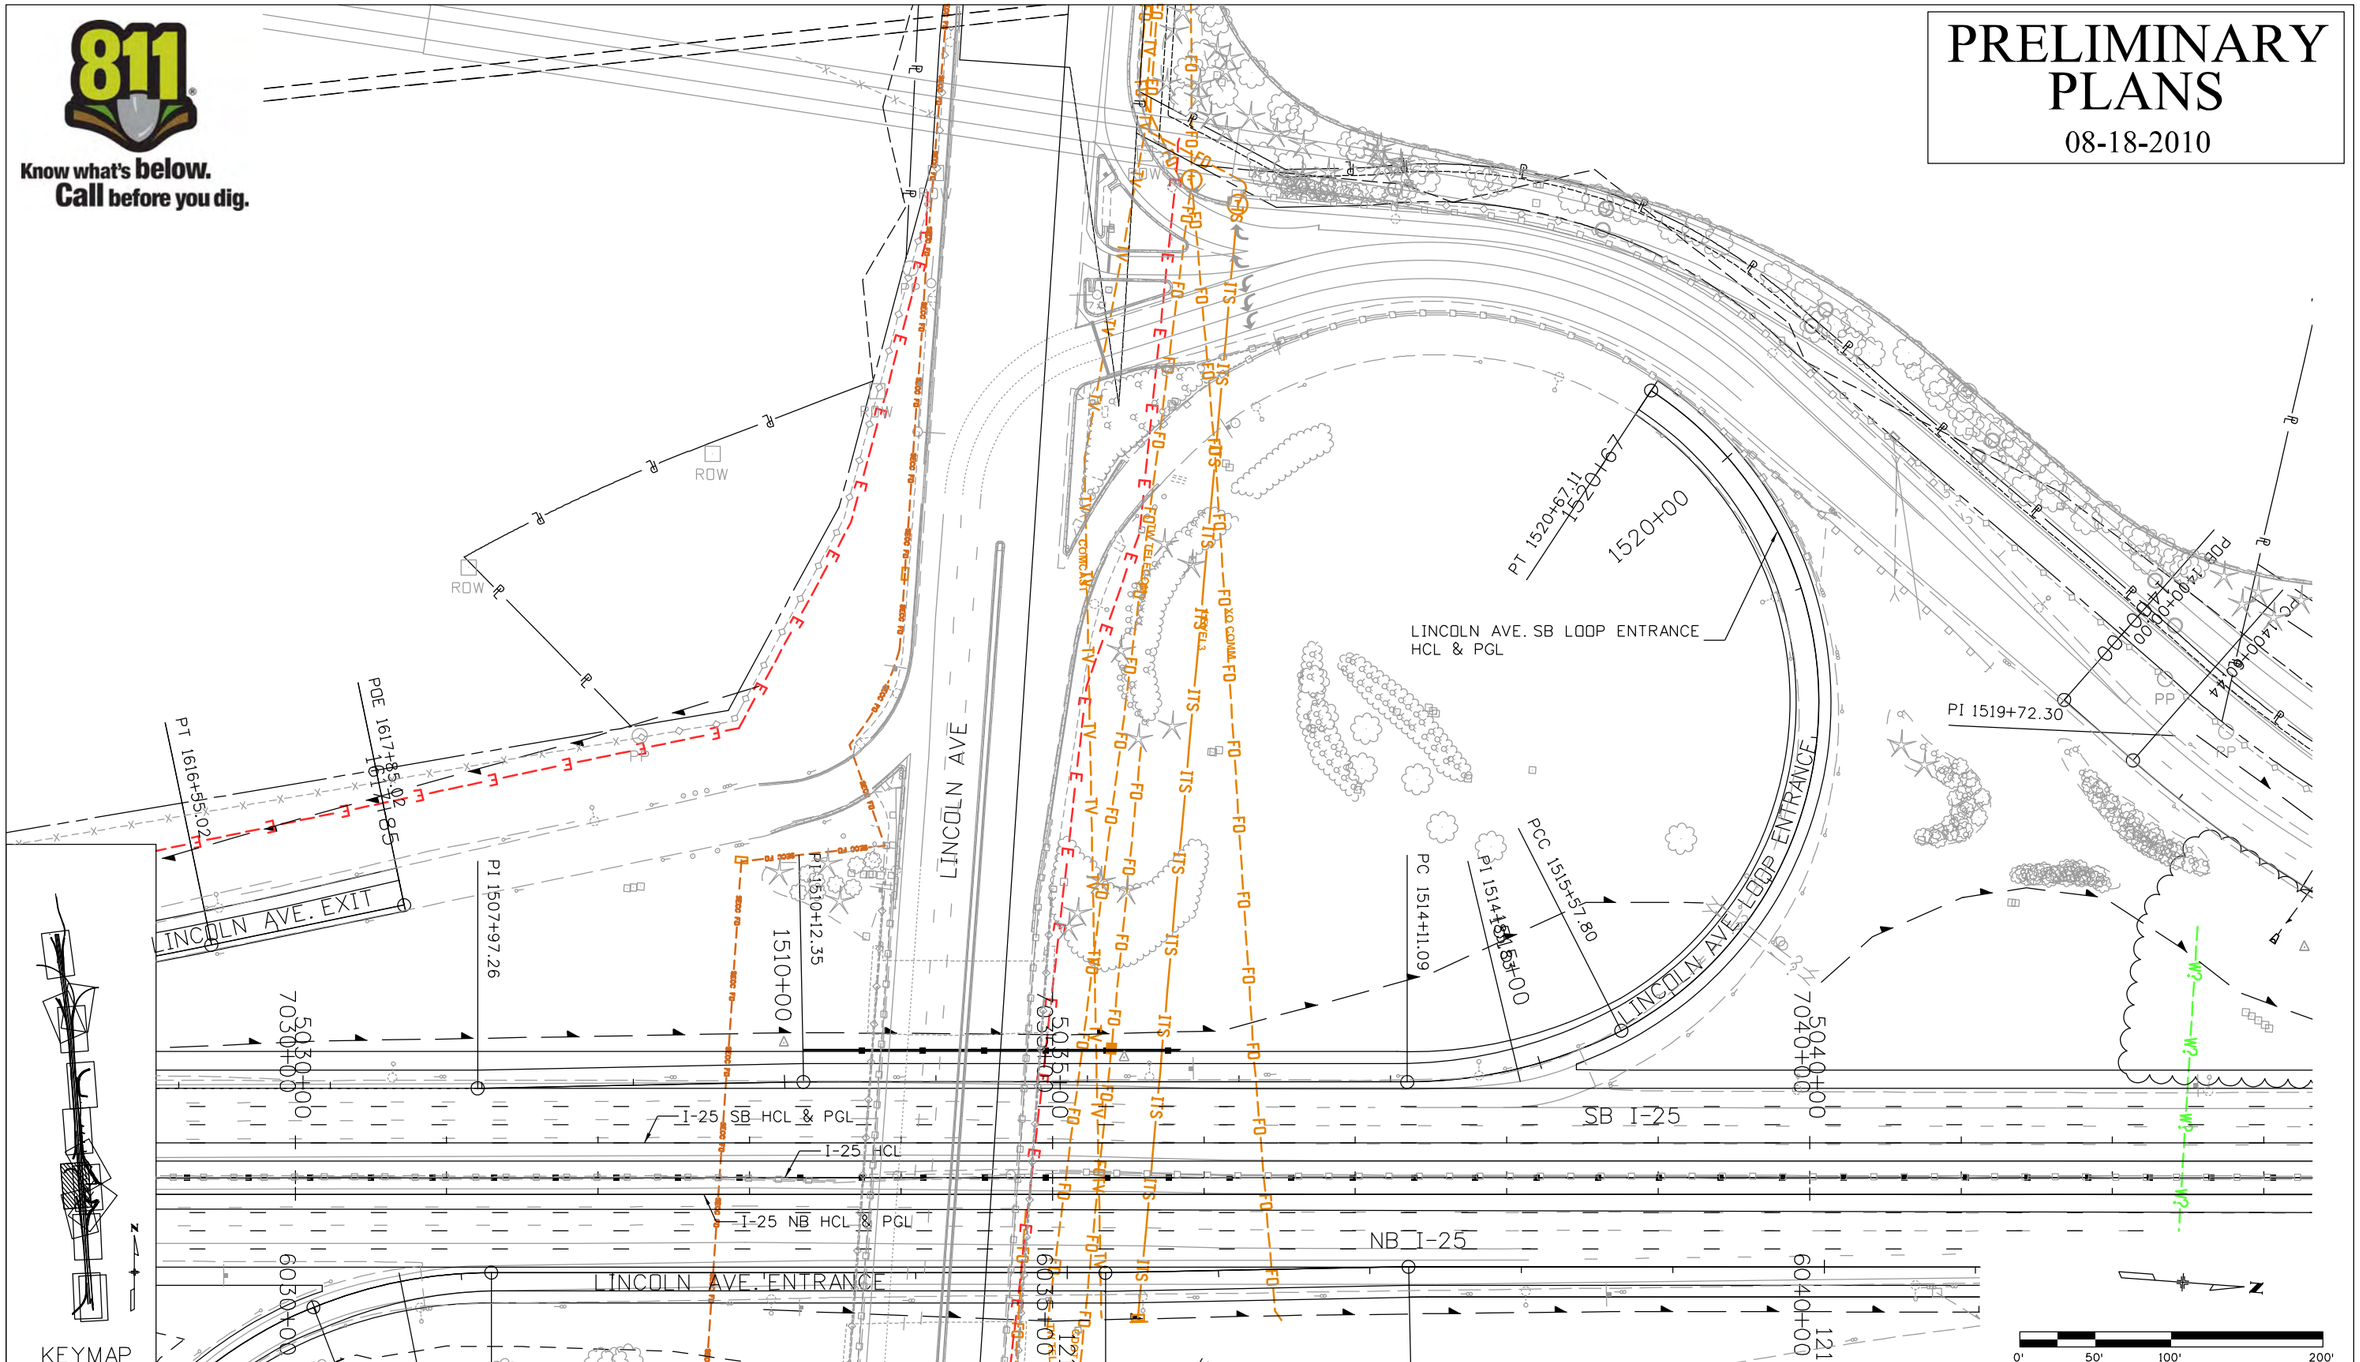

Print Date: 8/17/2010		Sheet Revisions			Colorado Department of Transportation	As Constructed	I-25 LINCOLN LANE BALANCE LINCOLN AVE. SB LOOP ENTRANCE RAMP PLAN SHEET	Project No./Code
File Name: 16602UTIL_Plan23.dgn	R-X	Date:	Comments	Init.	Arapahoe Residency 7328 S. Revere Parkway, Suite 204A Centennial, CO 80112 Phone: 303-365-7230 FAX: 303-790-1037	No Revisions:		C 0252-399
Horiz. Scale: 1:100 Vert. Scale: As Noted						Revised:	Designer: MEA / Structure Numbers: X-XX-XX	16602
Unit Information Unit Leader Initials					Region 1 CAD	Void:	Detailer: MEA / Structure Numbers: X-XX-XX	Sheet Number XXX
							Sheet Subset: UTILITY / Subset Sheets: 23 of XXX	

Marie 4:11:16 PM I:\10028\16602\Utilities\Drawings\16602UTIL_Plan23.dgn

Know what's **below.**
Call before you dig.

PRELIMINARY PLANS
08-18-2010

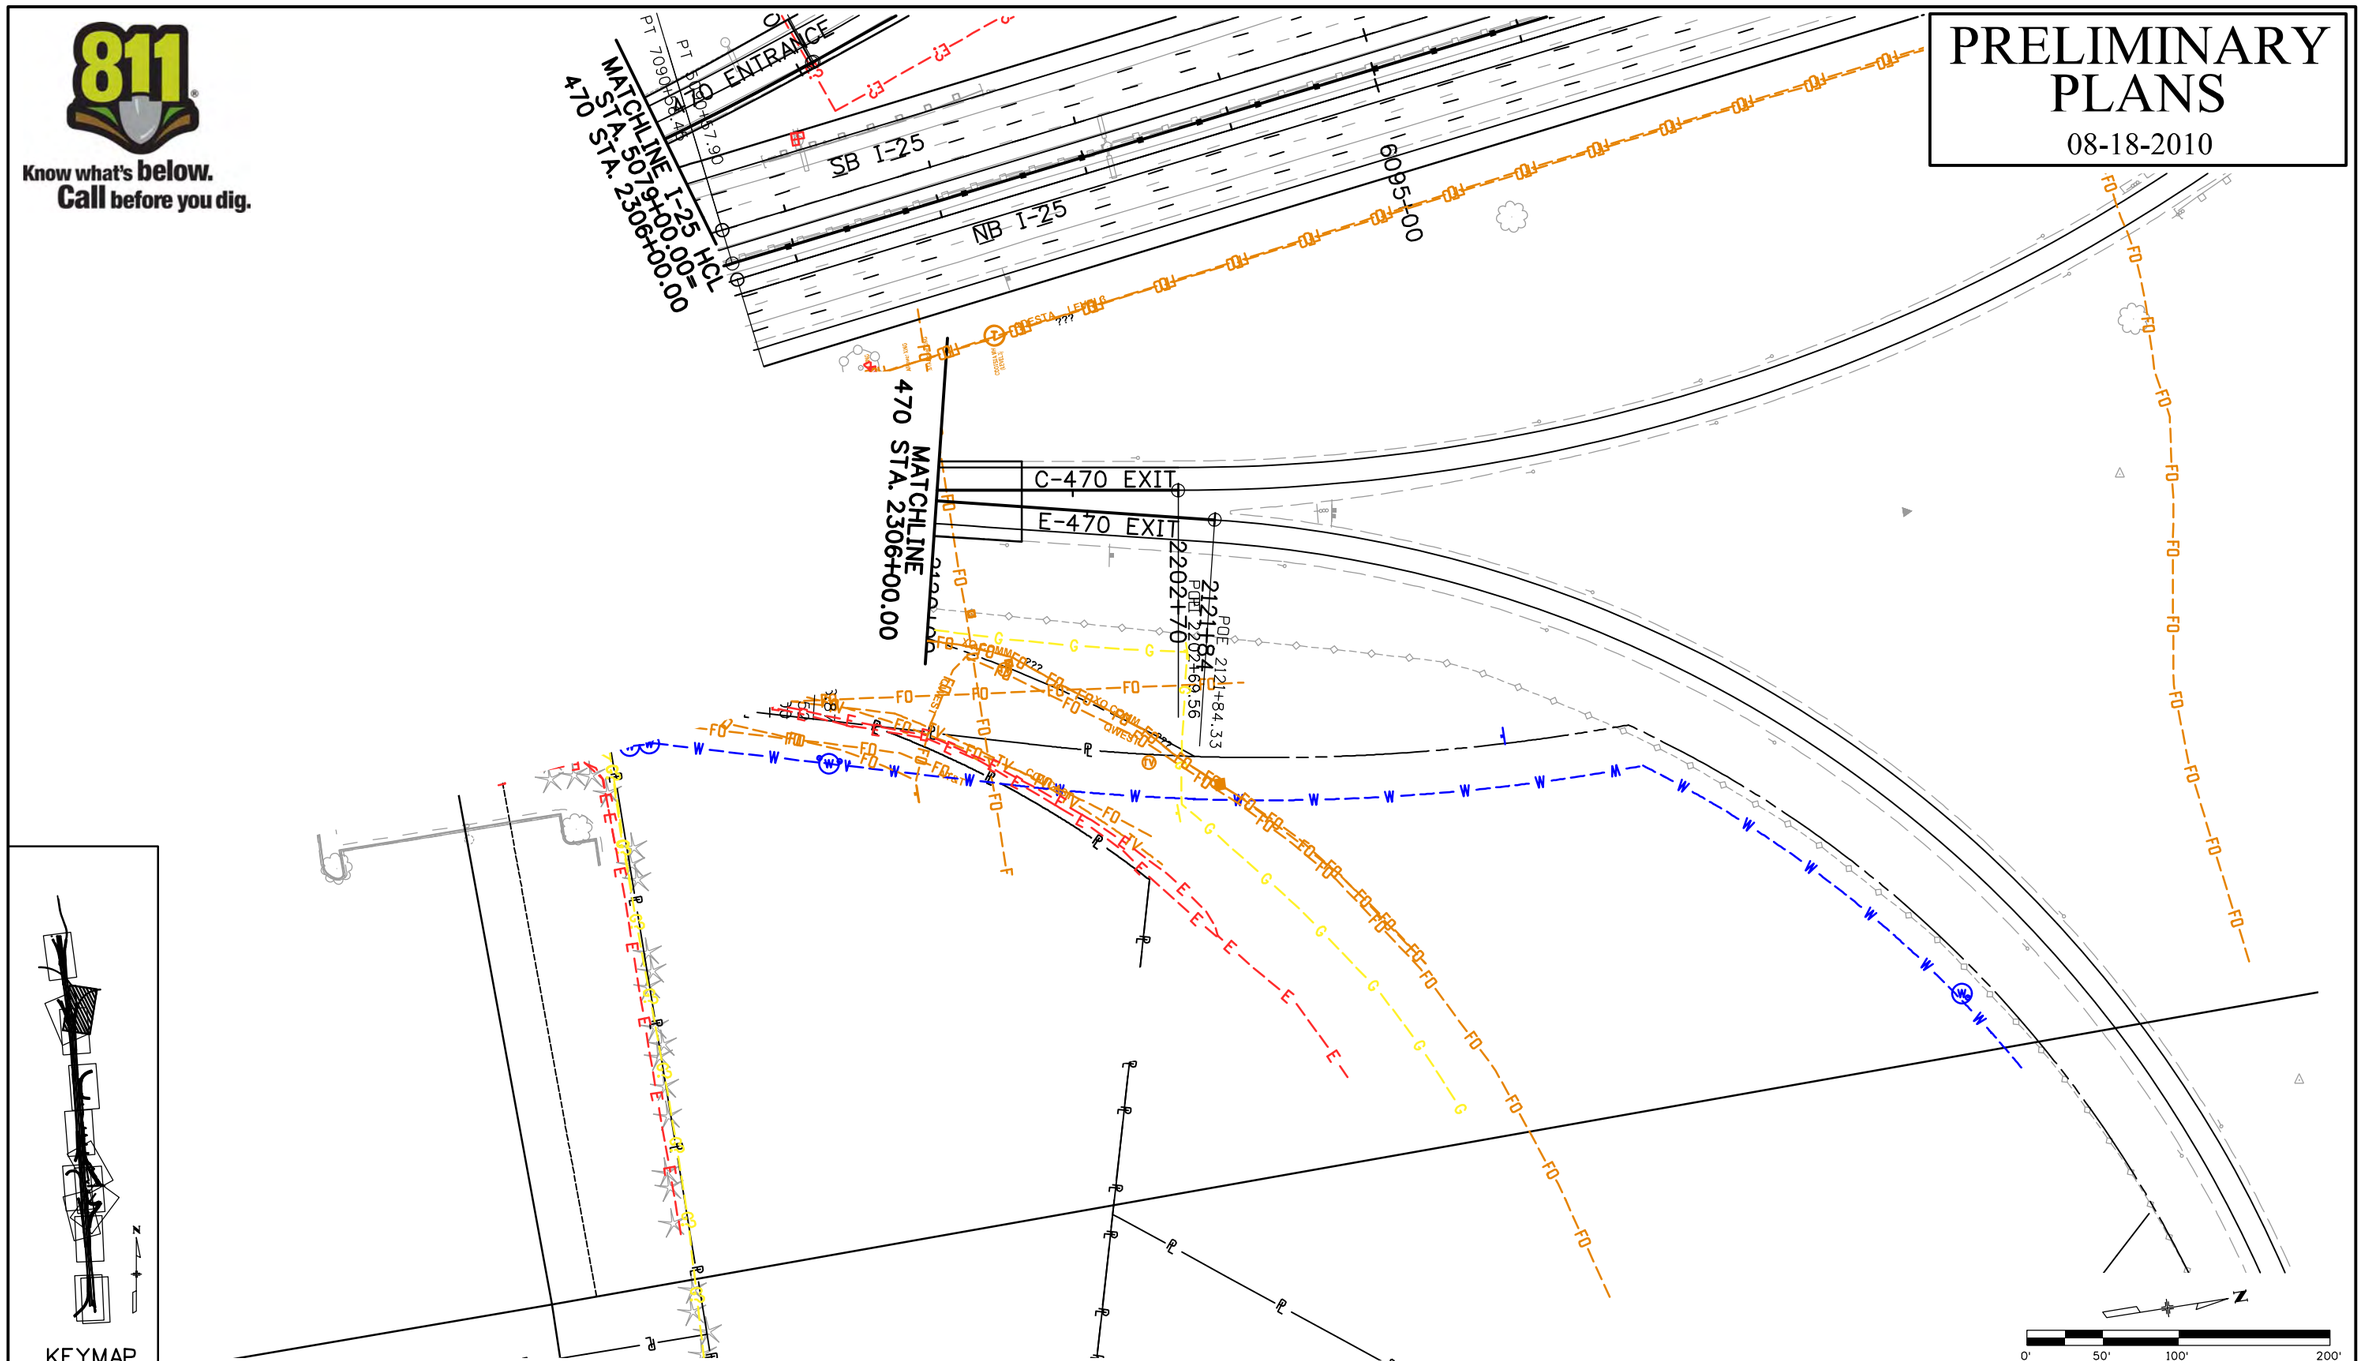

Print Date: 8/17/2010		Sheet Revisions			Colorado Department of Transportation	As Constructed	I-25 LINCOLN LANE BALANCE 470 NB EXIT RAMP PLAN SHEET			Project No./Code
File Name: 16602UTIL_Plan26.dgn		Date:	Comments	Init.	Arapahoe Residency 7328 S. Revere Parkway, Suite 204A Centennial, CO 80112 Phone: 303-365-7230 FAX: 303-790-1037	No Revisions:				C 0252-399
Horiz. Scale: 1:100 Vert. Scale: As Noted	R-X					Revised:	Designer: MEA	Structure Numbers	X-XX-XX	16602
Unit Information Unit Leader Initials					Region 1 CAD	Void:	Detailer: MEA		X-XX-XX	Sheet Number XXX
							Sheet Subset: UTILITY	Subset Sheets:	26 of XXX	

Marie 4:20:37 PM I:\10028\16602\Utilities\Drawings\16602UTIL_Plan26.dgn