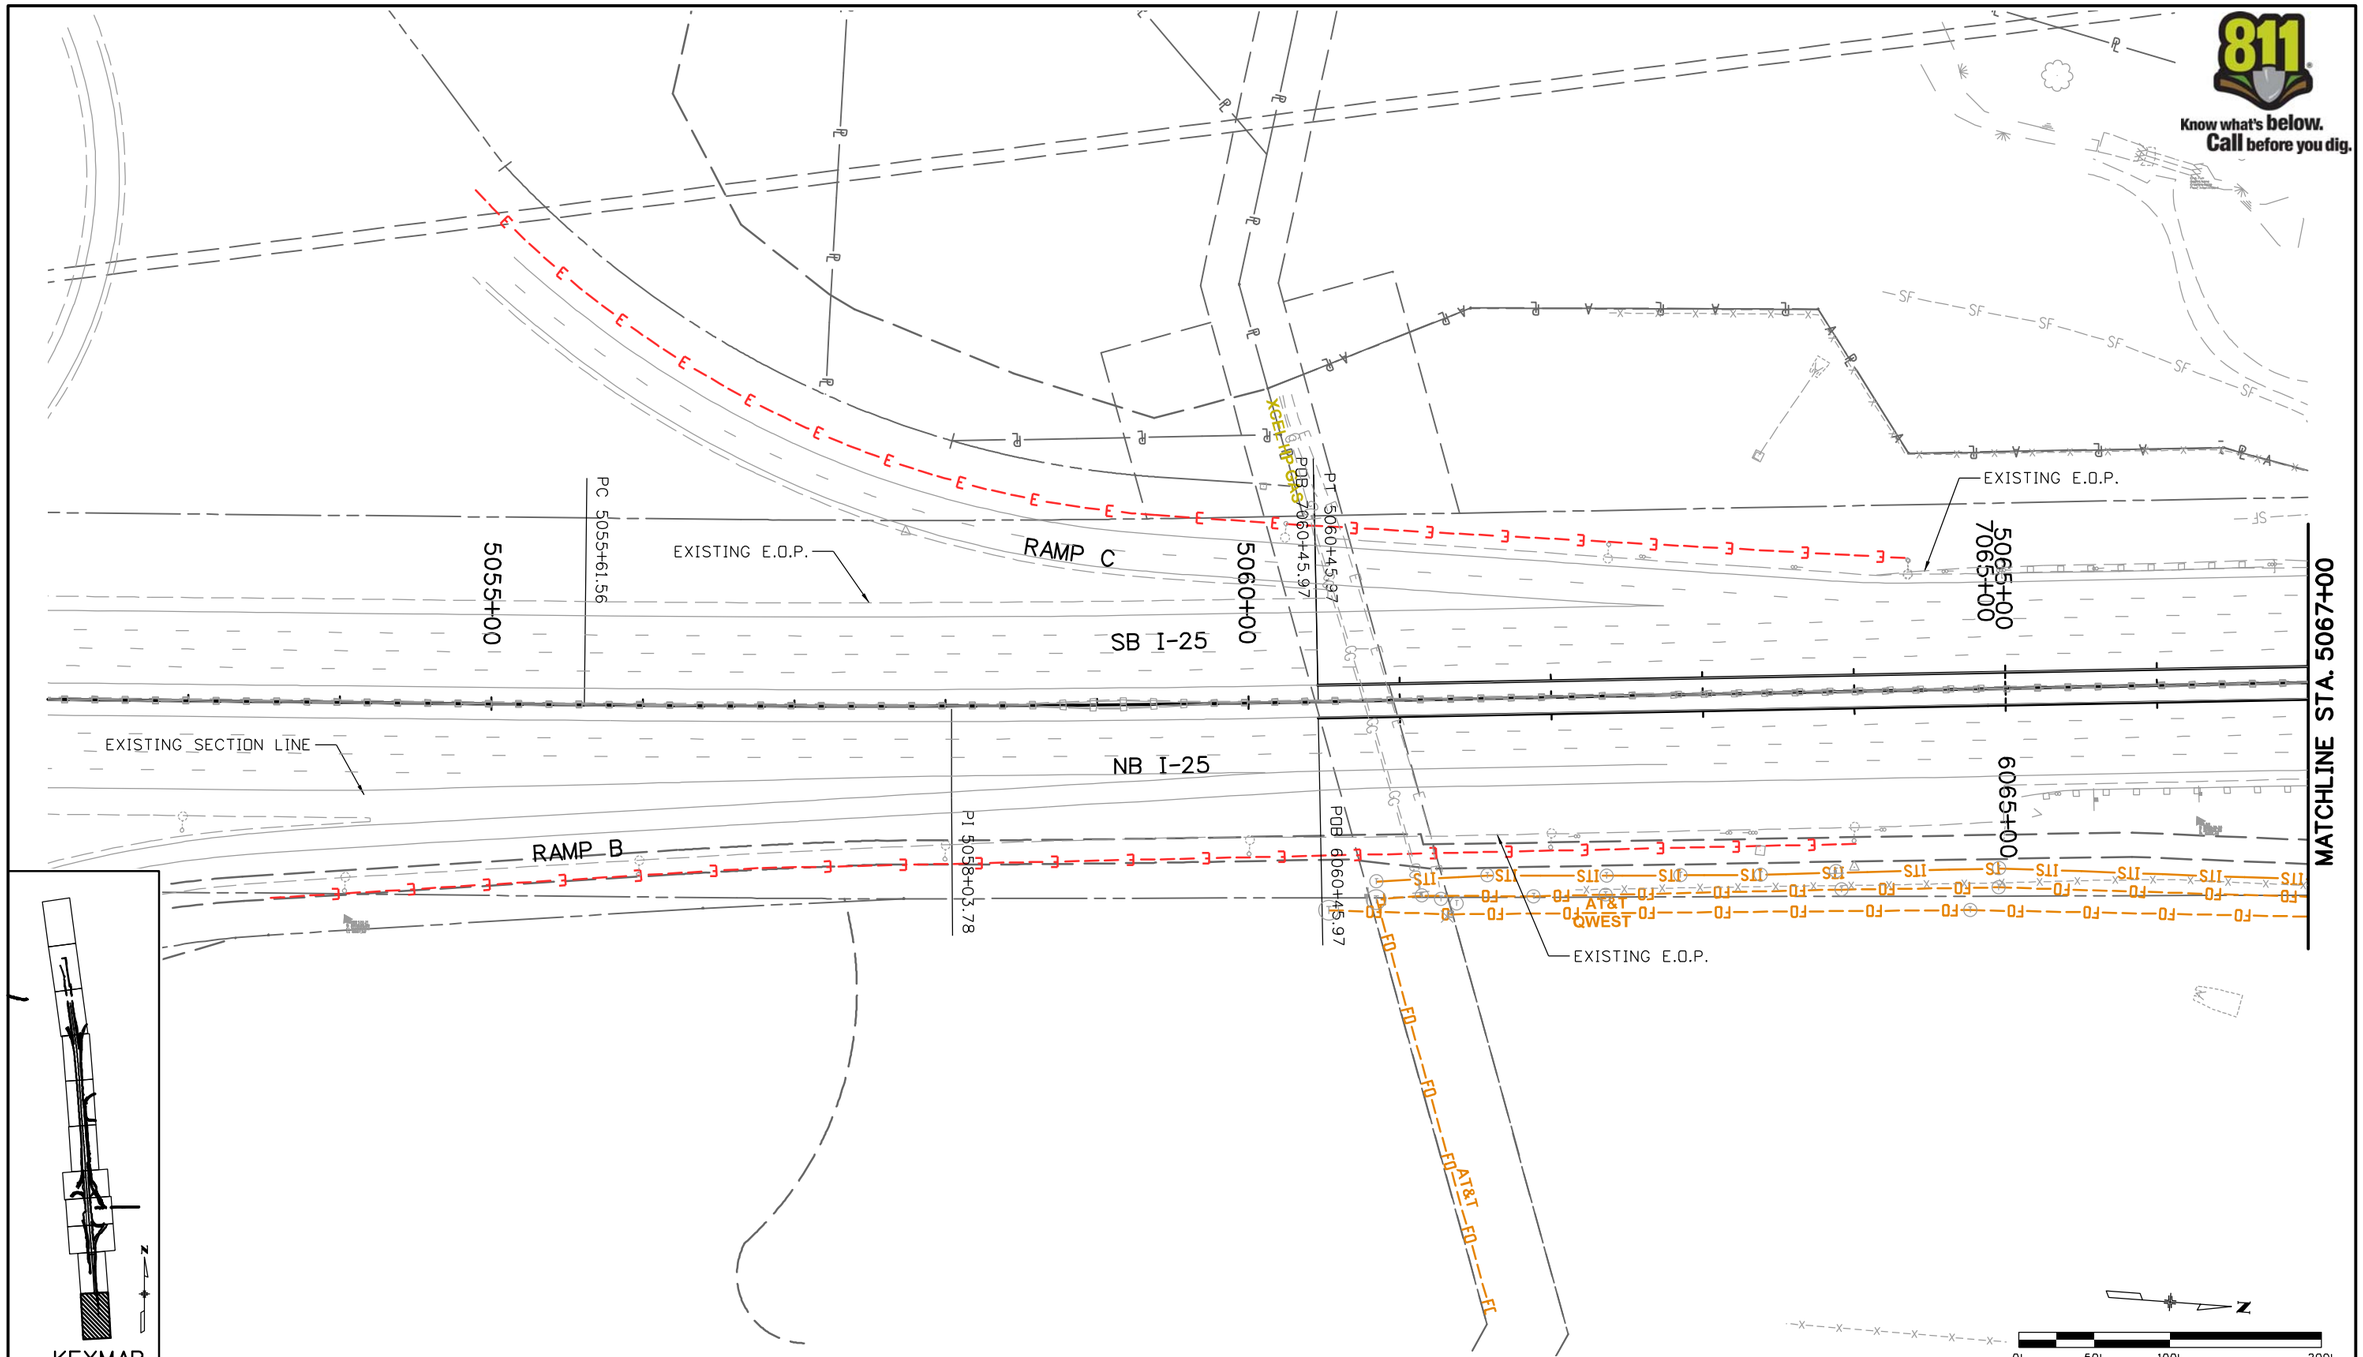

Print Date: 8/31/2011	Sheet Revisions	Colorado Department of Transportation	As Constructed
File Name: 16602UTIL_Plan06.dgn	Date: / Comments / Init.	7328 S. Revere Parkway Suite 204A Centennial, CO 80112 Phone: 303-365-7234 FAX: 303-790-1037	No Revisions:
Horiz. Scale: 1:100 Vert. Scale: As Noted			Revised:
Unit Information Unit Leader Initials		Region 1 KLR	Void:

I-25 LINCOLN TO COUNTY LINE UTILITY PLAN SHEET			
Designer: MEA	Structure Numbers		Project No./Code
Detailer: MEA			C 0252-399
Sheet Subset: UTILITY	Subset Sheets: UT-01 of 11		16602
			Sheet Number

Marie 8:37:52 AM I:\10028\16602\Utilities\Drawings\Potholes\16602UTIL_Plan06.dgn