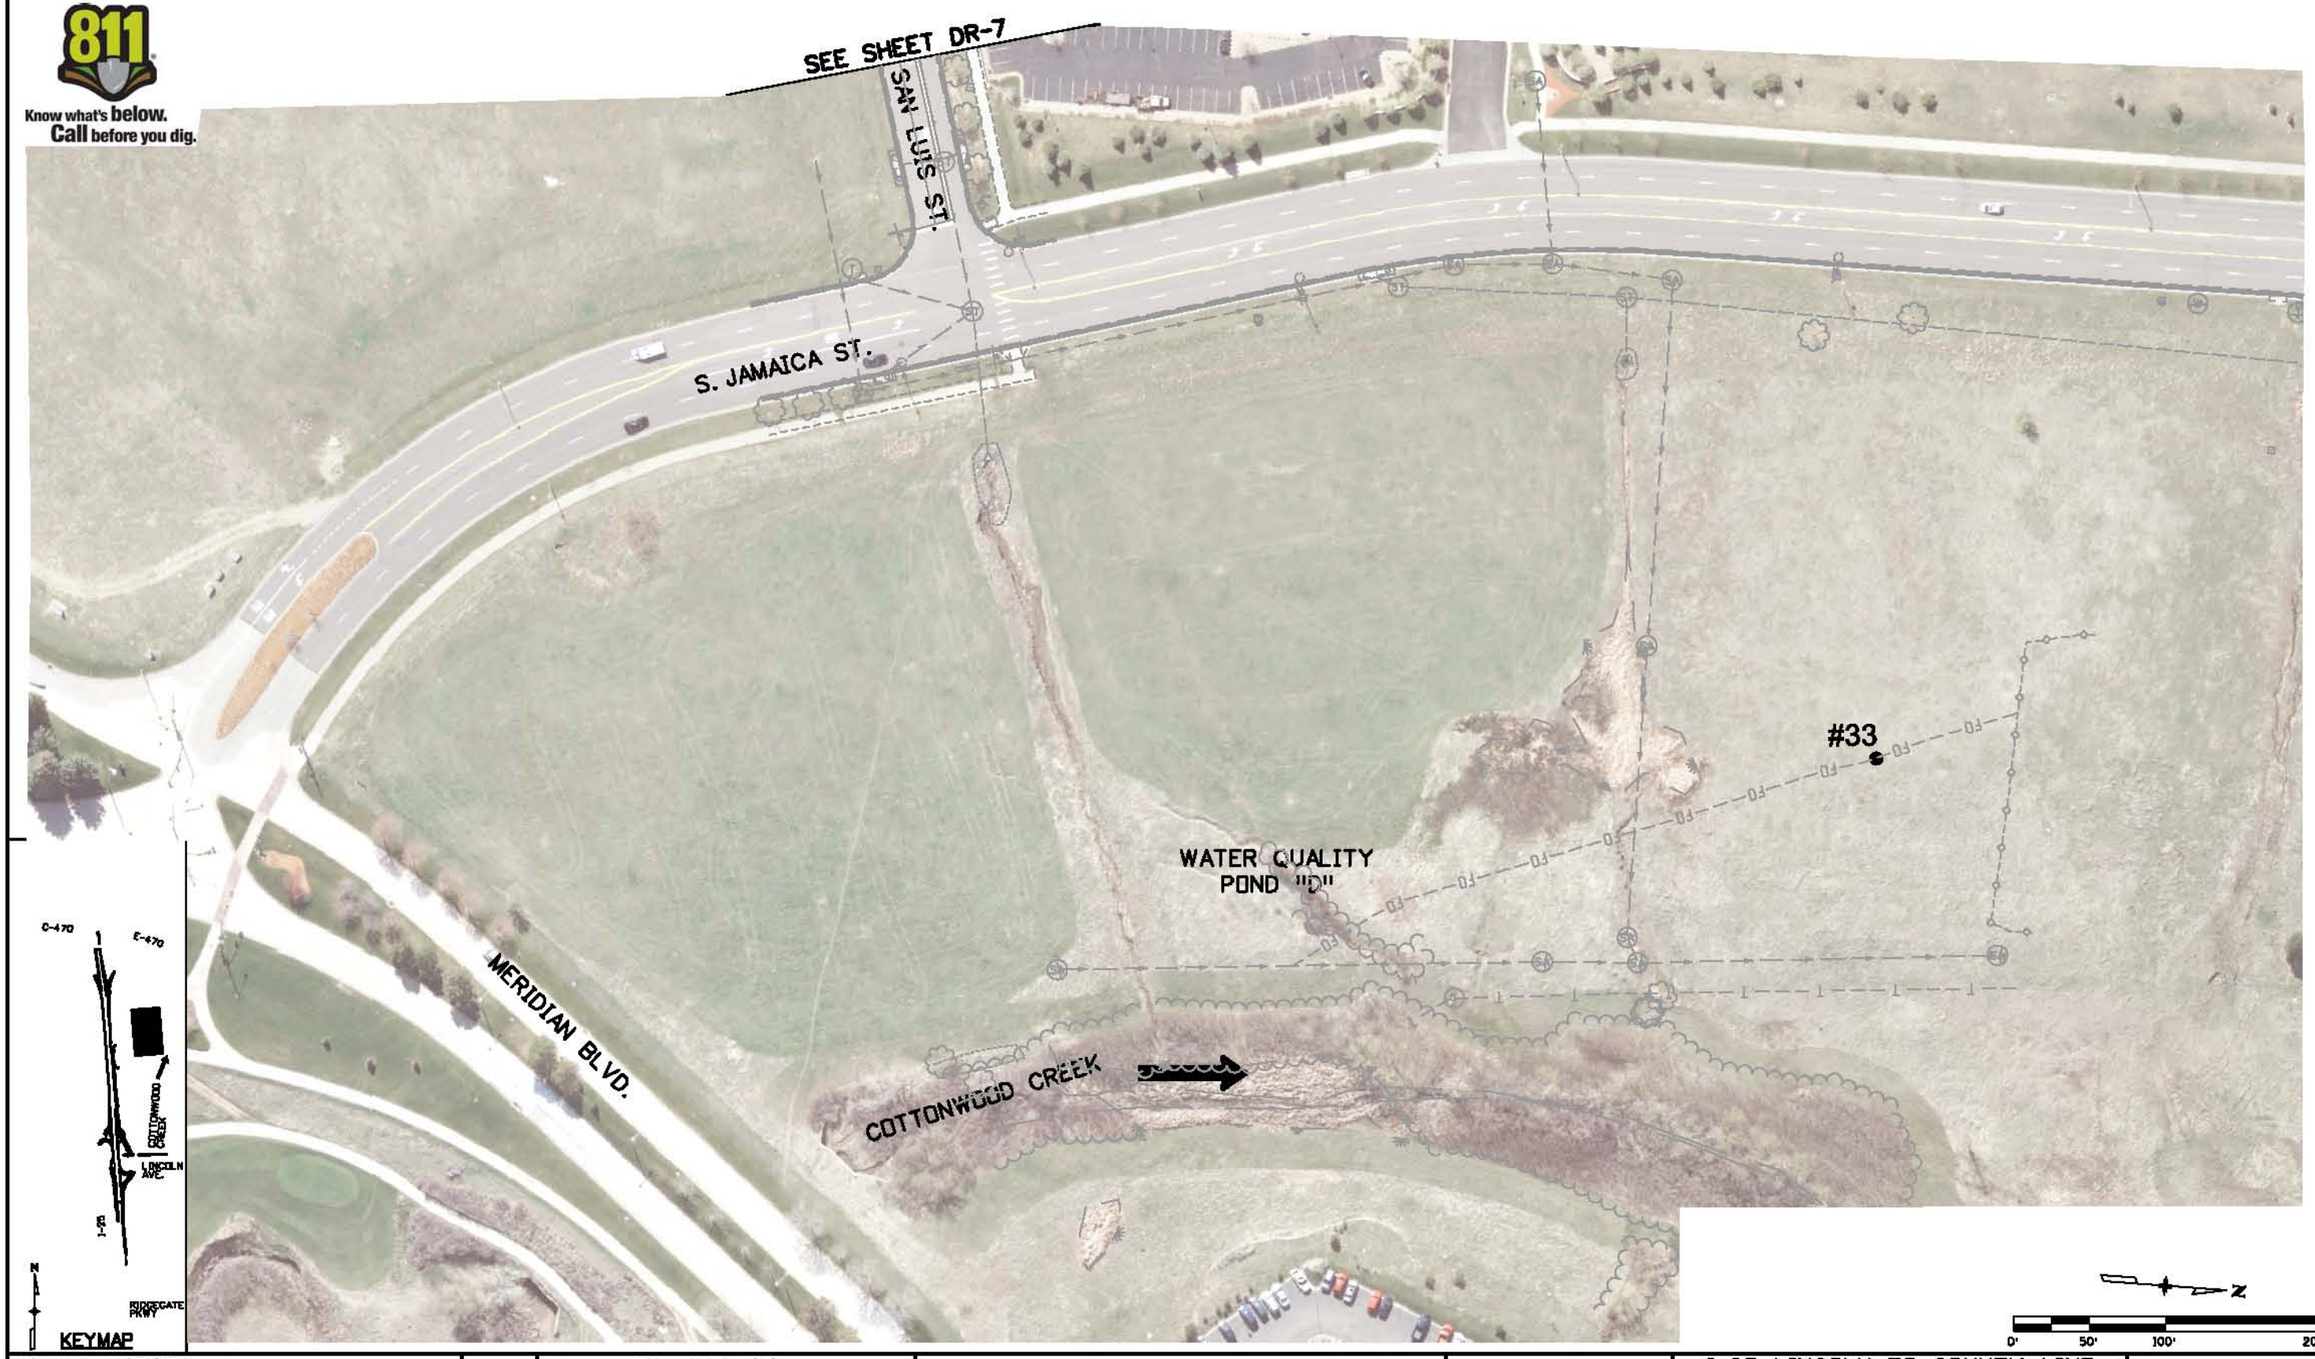

Know what's below. Call before you dig.

Print Date: 8/31/2011	Sheet Revisions		
File Name: 16602UTIL_Plan20.dgn	Date:	Comments	Init.
Horiz. Scale: 1:100 Vert. Scale: As Noted			
Unit Information Unit Leader Initials			

Colorado Department of Transportation
7328 S. Revere Parkway
Suite 204A
Centennial, CO 80112
Phone: 303-365-7234 FAX: 303-790-1037
Region 1 KLR

As Constructed
No Revisions:
Revised:
Void:

I-25 LINCOLN TO COUNTY LINE
UTILITY PLAN SHEET

Designer:	MEA	Structure Numbers	
Detailer:	MEA		
Sheet Subset:	UTILITY	Subset Sheets: UT-12 of 13	

Project No./Code
C 0252-399
16602
Sheet Number

Marie 1:54:07 PM I:\10028\16602\Utilities\Drawings\Patholes\16602UTIL_Plan20.dgn