Utility Co. #	Conflict #	Seg. #
CL	1002	
Station	Lt./Rt.	Sheet #
42+	Rt.	

ILEX BRIDGE DESIGN/BUILD
PRELIMINARY UTILITY INFORMATION SHEET

Utility Company Centurylink
General Location Santa Fe & D street.

Design Consultant

1. Utility Type: ____ Wire/Cable ____ Gas ____ Electric ____ Water ____ Other Phone & Fiber
2. Potholed ? ____ Yes X No; Or Field located and surveyed? Yes X No ____
3. Location: Station: 42+ to Station: 43+ Distance from CL 40' RT/LT Rt.
   Using Stations on Santa Fe Avenue.
4. Description of Utility: Size * Encased Y/N Y. Height: ____ Width: ____ Clearance: ____ Depth: 36" to 48"
   * Various
5. This Utility will be: ____ Left alone X Disturbed ____ Removed ____ Replaced ____ Relocated ____
   Explanation: CDOT want to place water quality vault.
6. This Utility may be relocated to: to be determined
   or between Station: ____ and Station ____ -Distance from CL: ____ Rt./Lt. ____
7. Other proposed action: ____

___ Information "A" attached

Section Completed by: Chuck Seip Date: 1-9-13

Utility Company ____ Owner: ____

1. This facility is planned to be: ✓ left alone ___ removed ___ replaced ___ relocated ___ upgraded
   if possible
   Station: ____ to Station: ____ Distance from CL: ____ Rt./Lt. ____
2. Utility in CDOT (Public) ROW by: ___ Permit ___ Easement ___ License Agreement ___ Not in ROW ✓ Franchise
3. Who is to do the design? X Utility Company ____ Design/Build Contractor
4. Who is to do construction/relocation? X Utility Company ____ Design/Build Contractor
5. Inspection required by Utility Company? X Yes ____ No
6. Number of days required for notification prior to beginning construction: 30 days
7. Estimated number of days required to complete construction: 30 days
8. Utility can only be disconnected for: Never. days/hours
9. Are there any Construction details that are unique to this location? ____ No ____ Yes, describe

___ Information "B" attached

10. Est. Conceptual cost for: Design $ 10,000 + Construction $ ____ = Total $ ____
11. Estimated conceptual cost (including betterment's) to be paid by the utility company: $ ____

Section completed by: Chuck Seip & Scott Dalton Date: 1-9-13

FINAL DECISION: ___ left alone ___ removed ___ replaced ___ relocated ___ upgraded ___ other
Explain: ____

____ Information on back ____ Information "C" attached

Routing if Required

ENTITY	RECD. BY	DATE	ENTITY	RECD. BY DATE	DATE
Design Consultant					
CDOT					
Utility Co.					

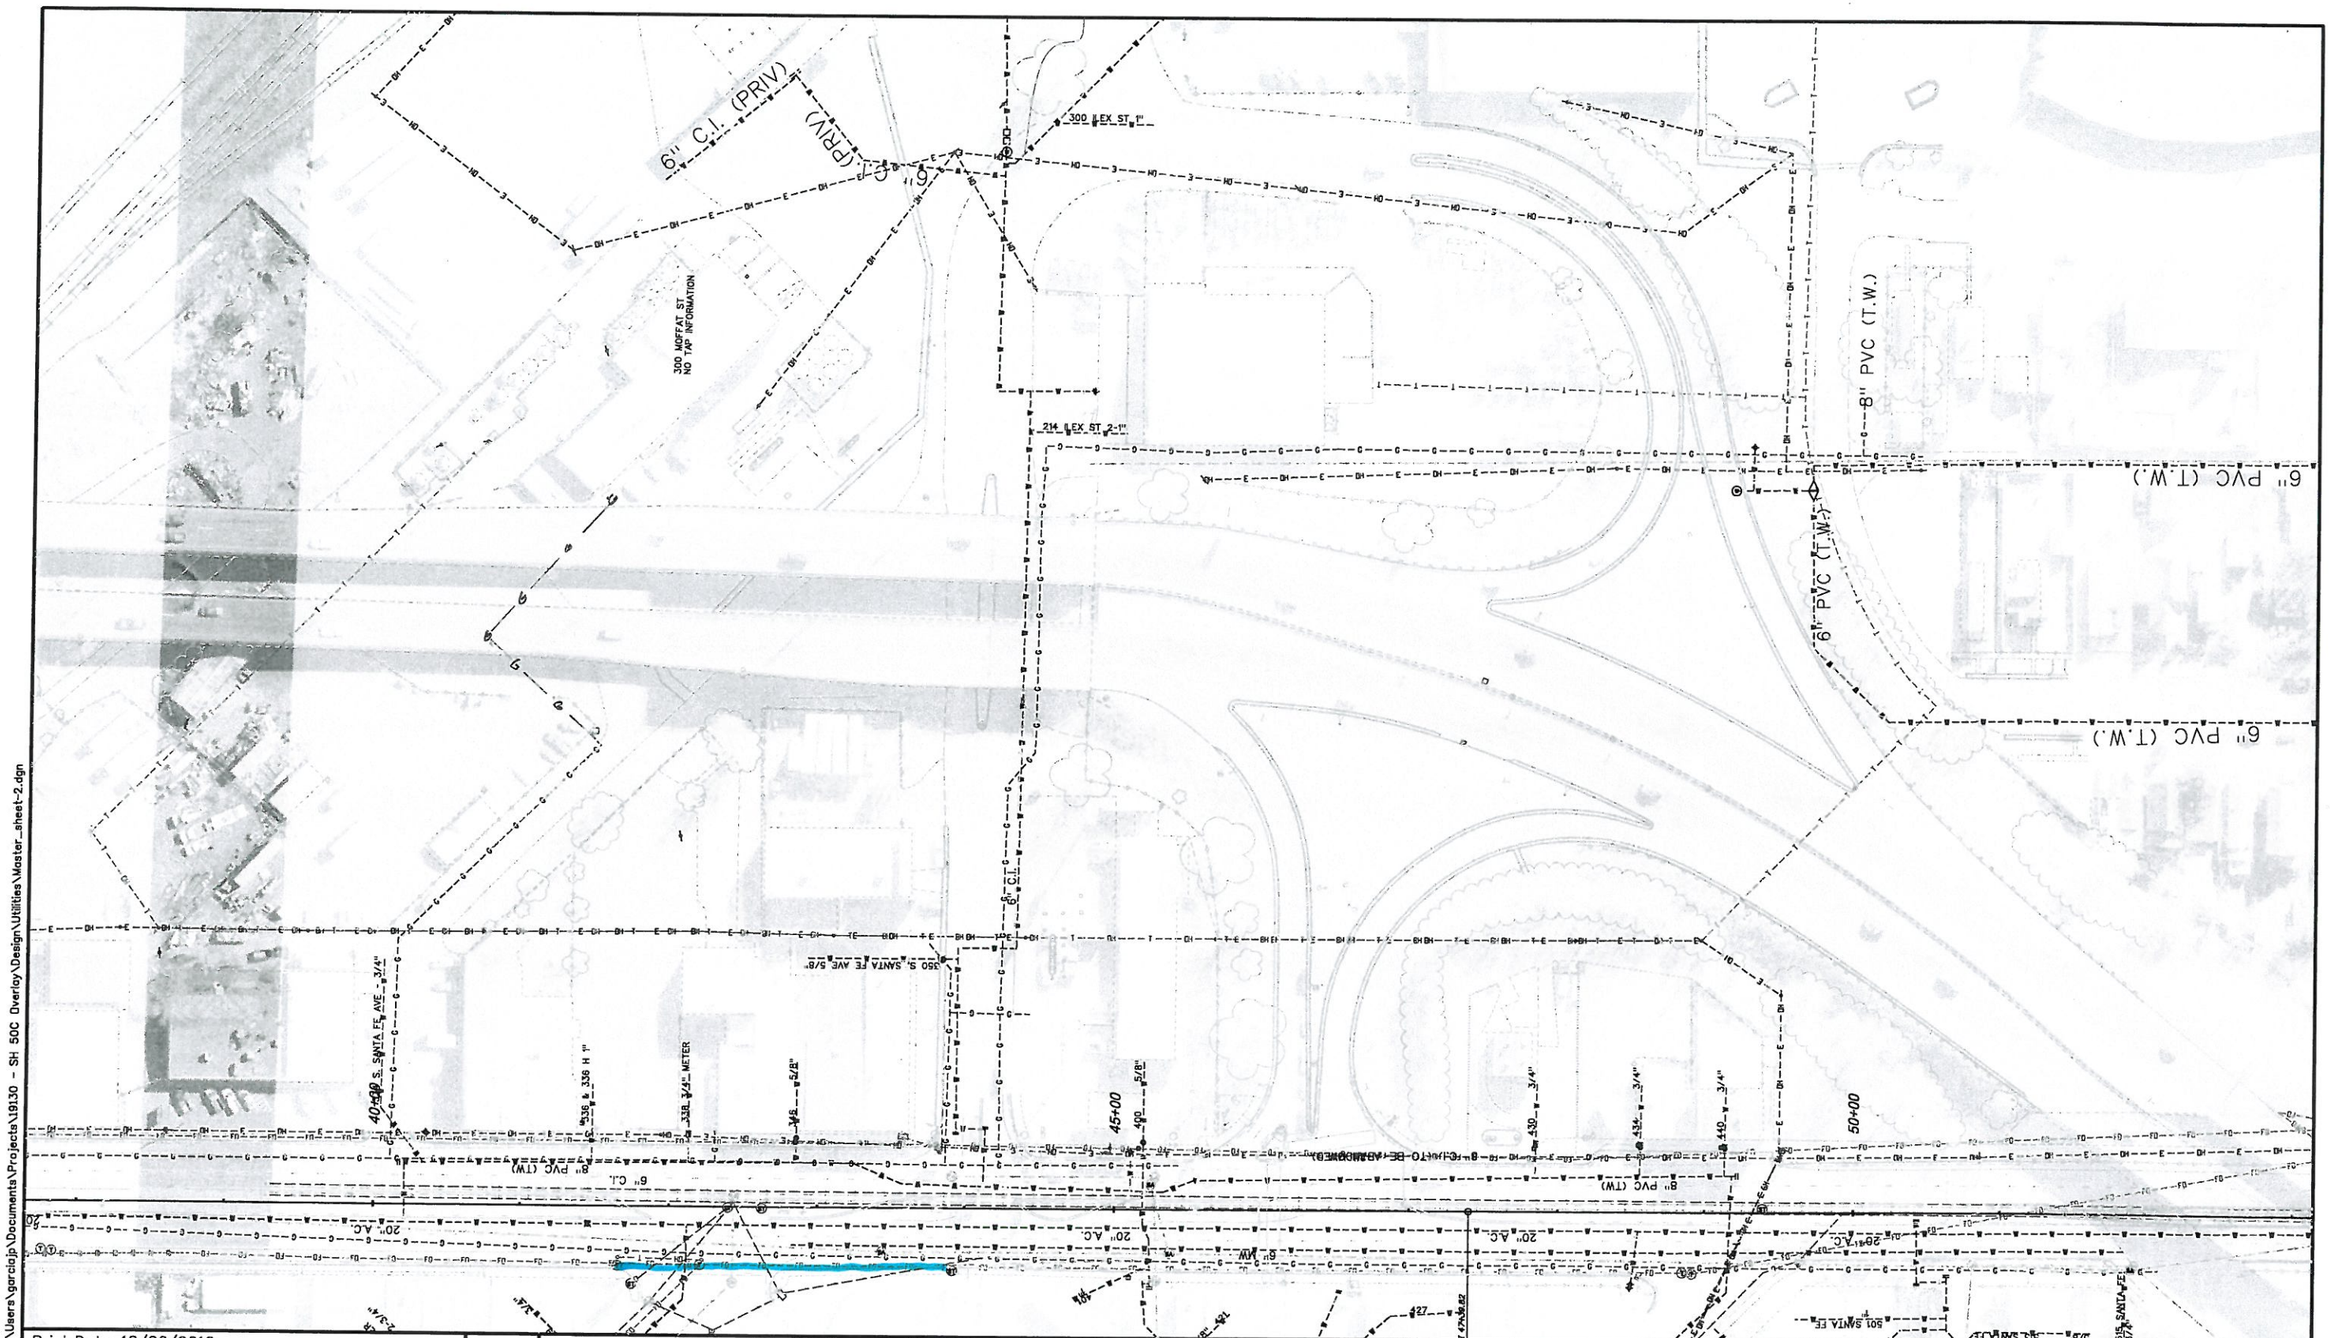
6" C.I. (PRIV)
6" C.I. (PRIV)
300 MOFFAT ST
NO TAP INFORMATION
300 EX ST 1"
214 EX ST 2-1"
8" PVC (T.W.)
6" PVC (T.W.)
6" PVC (T.W.)
6" PVC (T.W.)
350 S. SANTA FE AVE 5/8"
40+00 S. SANTA FE AVE 3/4"
45+00
50+00
20" A.C.
20" A.C.
20" A.C.
20" A.C.
8" PVC (TW)
6" CL
6" PVC (TW)
6" PVC (TW)
6" CL
6" PVC (TW)
6" PVC (TW)
6" PVC (TW)