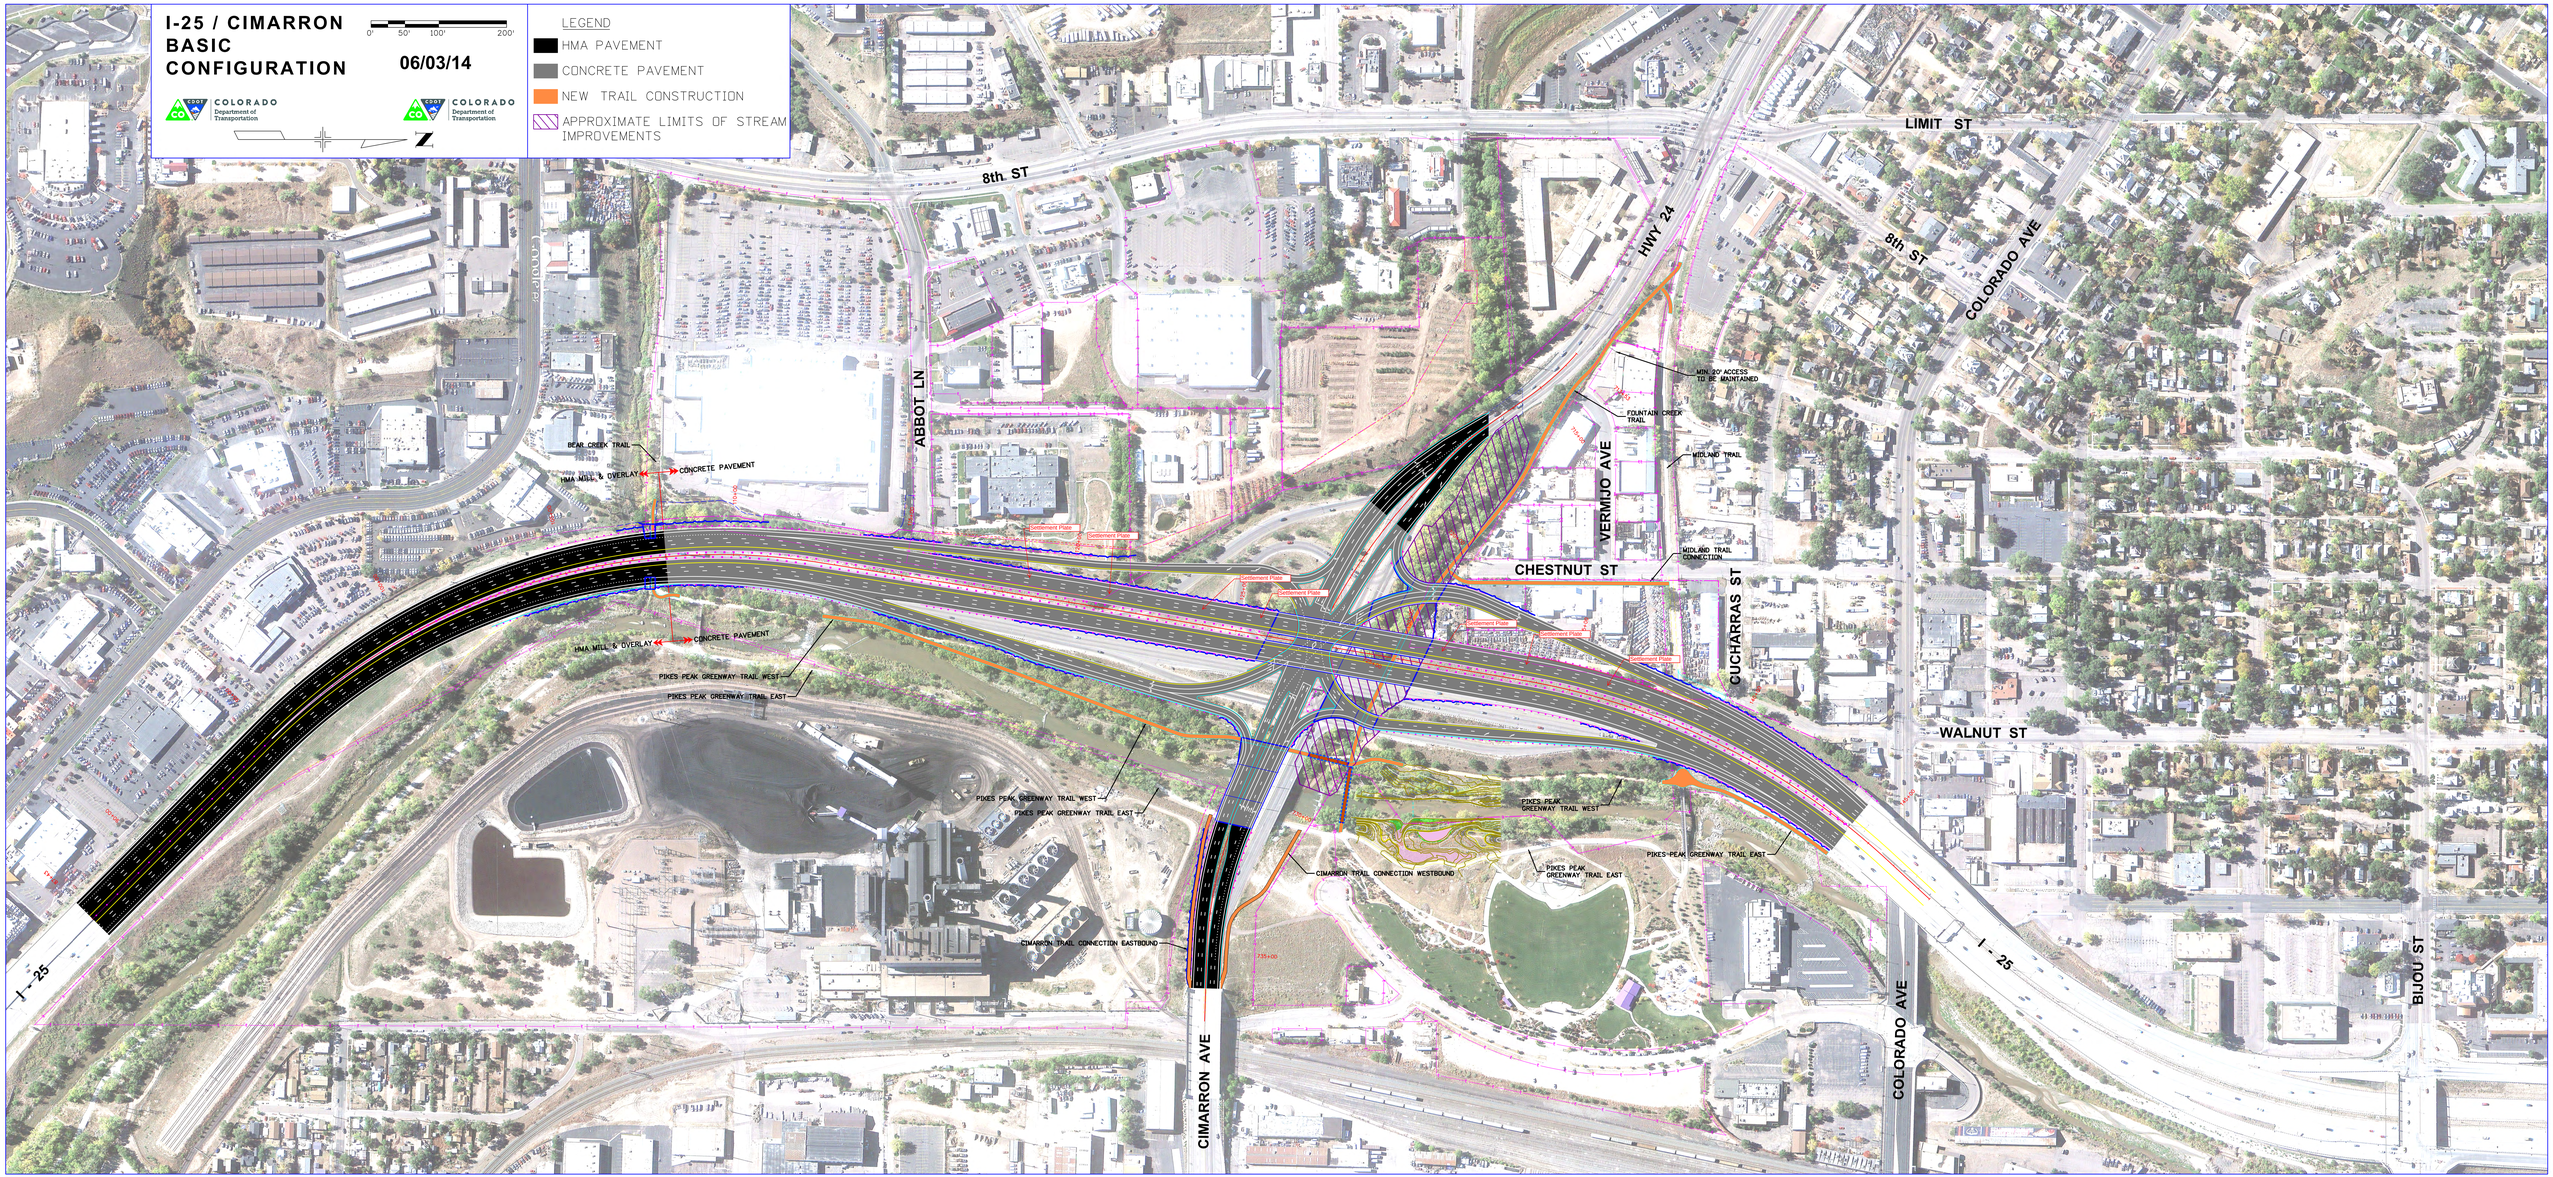
I-25 / CIMARRON
BASIC
CONFIGURATION
06/03/14
0' 50' 100' 200'
COLORADO Department of Transportation
COLORADO Department of Transportation
LEGEND
HMA PAVEMENT
CONCRETE PAVEMENT
NEW TRAIL CONSTRUCTION
APPROXIMATE LIMITS OF STREAM IMPROVEMENTS
8th ST
LIMIT ST
HWY 24
8th ST
COLORADO AVE
ABBOT LN
VERMIJO AVE
CHESTNUT ST
CUCHARRAS ST
WALNUT ST
BIJOU ST
CIMARRON AVE
COLORADO AVE
I - 25
I - 25
BEAR CREEK TRAIL
HMA MILL & OVERLAY
CONCRETE PAVEMENT
HMA MILL & OVERLAY
CONCRETE PAVEMENT
PIKES PEAK GREENWAY TRAIL WEST
PIKES PEAK GREENWAY TRAIL EAST
PIKES PEAK GREENWAY TRAIL WEST
PIKES PEAK GREENWAY TRAIL EAST
CIMARRON TRAIL CONNECTION EASTBOUND
CIMARRON TRAIL CONNECTION WESTBOUND
PIKES PEAK GREENWAY TRAIL WEST
PIKES PEAK GREENWAY TRAIL EAST
PIKES PEAK GREENWAY TRAIL EAST
MIN. 20' ACCESS TO BE MAINTAINED
FOUNTAIN CREEK TRAIL
MIDLAND TRAIL
MIDLAND TRAIL CONNECTION
Settlement Plate