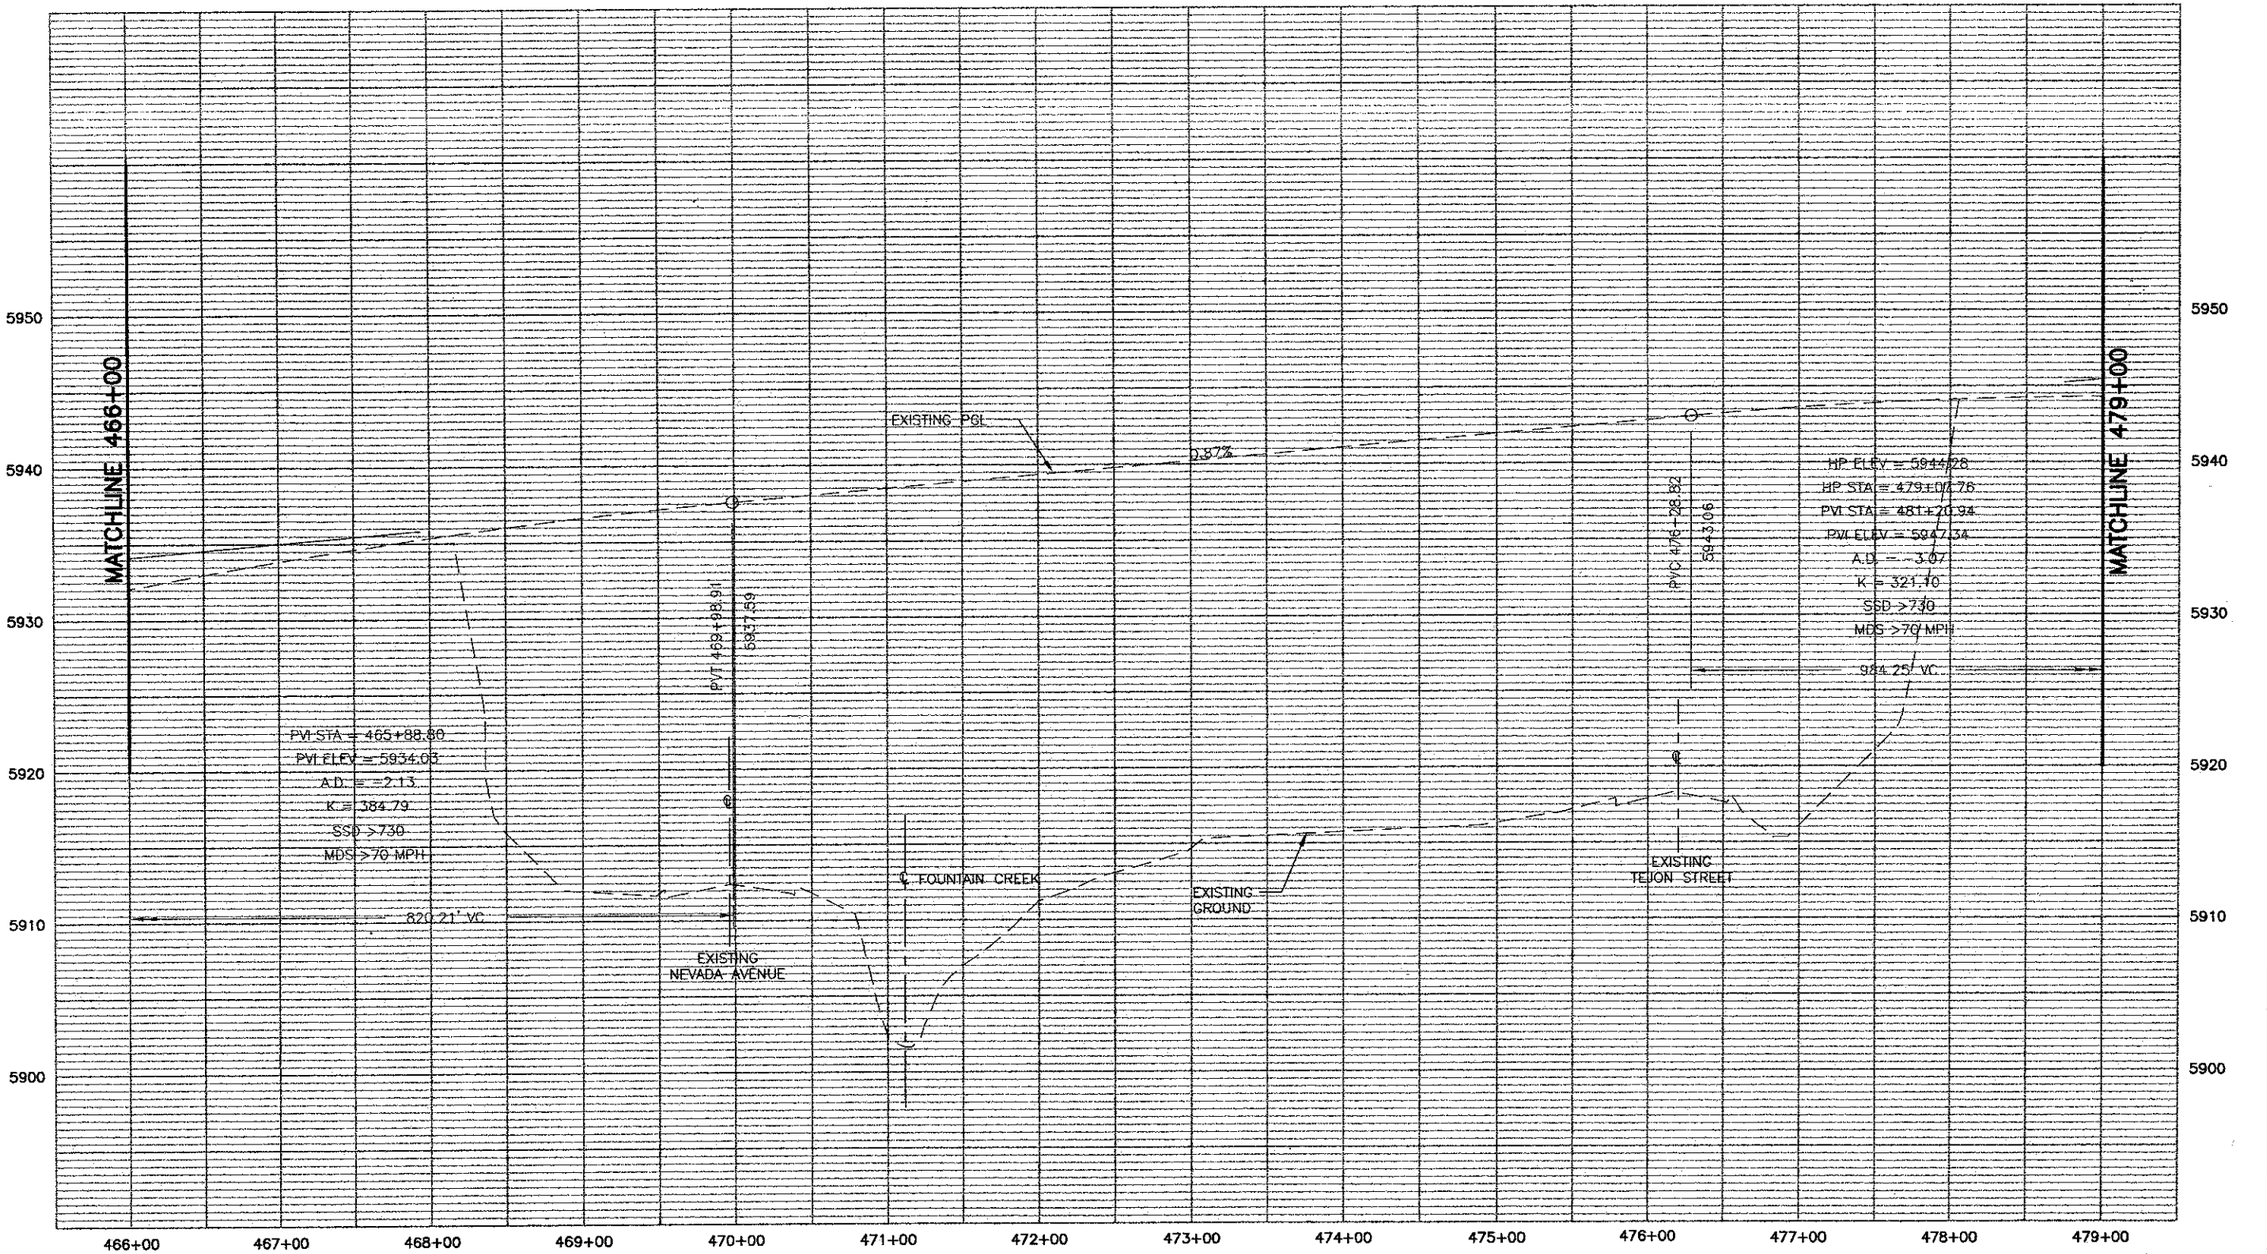

PROFILE – HORIZ–1"= 100'
VERT–1"= 10'

WILSON & COMPANY
Engineers & Architects

Computer File Information			
Creation Date: 11/15/01	Initials: MAK	(R–)	
Last Modification Date: 05/28/02	Initials: MAB	(R–)	
Full Path:	P:\983100913\ACAD\SHEETS	(R–)	
Drawing File Name:	RDPR31--40.DWG	(R–)	
Acad Ver. 2000	Scale: As Shown / Units: English	(R–)	

Sheet Revisions		

Colorado Department of Transportation
DOT
1480 Quail Lake Loop – Suite A
Colorado Springs, Colorado 80906
Phone: (719) 634-2323 Fax: (719) 227-3298
Region No. 2

As Constructed
No Revisions:
Revised:
Void:

I–25 Profile 466+00 to 479+00

Designer:	MAB		
Detailer:	MAB		
Sheet Subset: ROADWAY		Subset Sheet: 34 of	

Project No./Code
XXX XXXX–XXX
XXXXX
Sheet Number 186

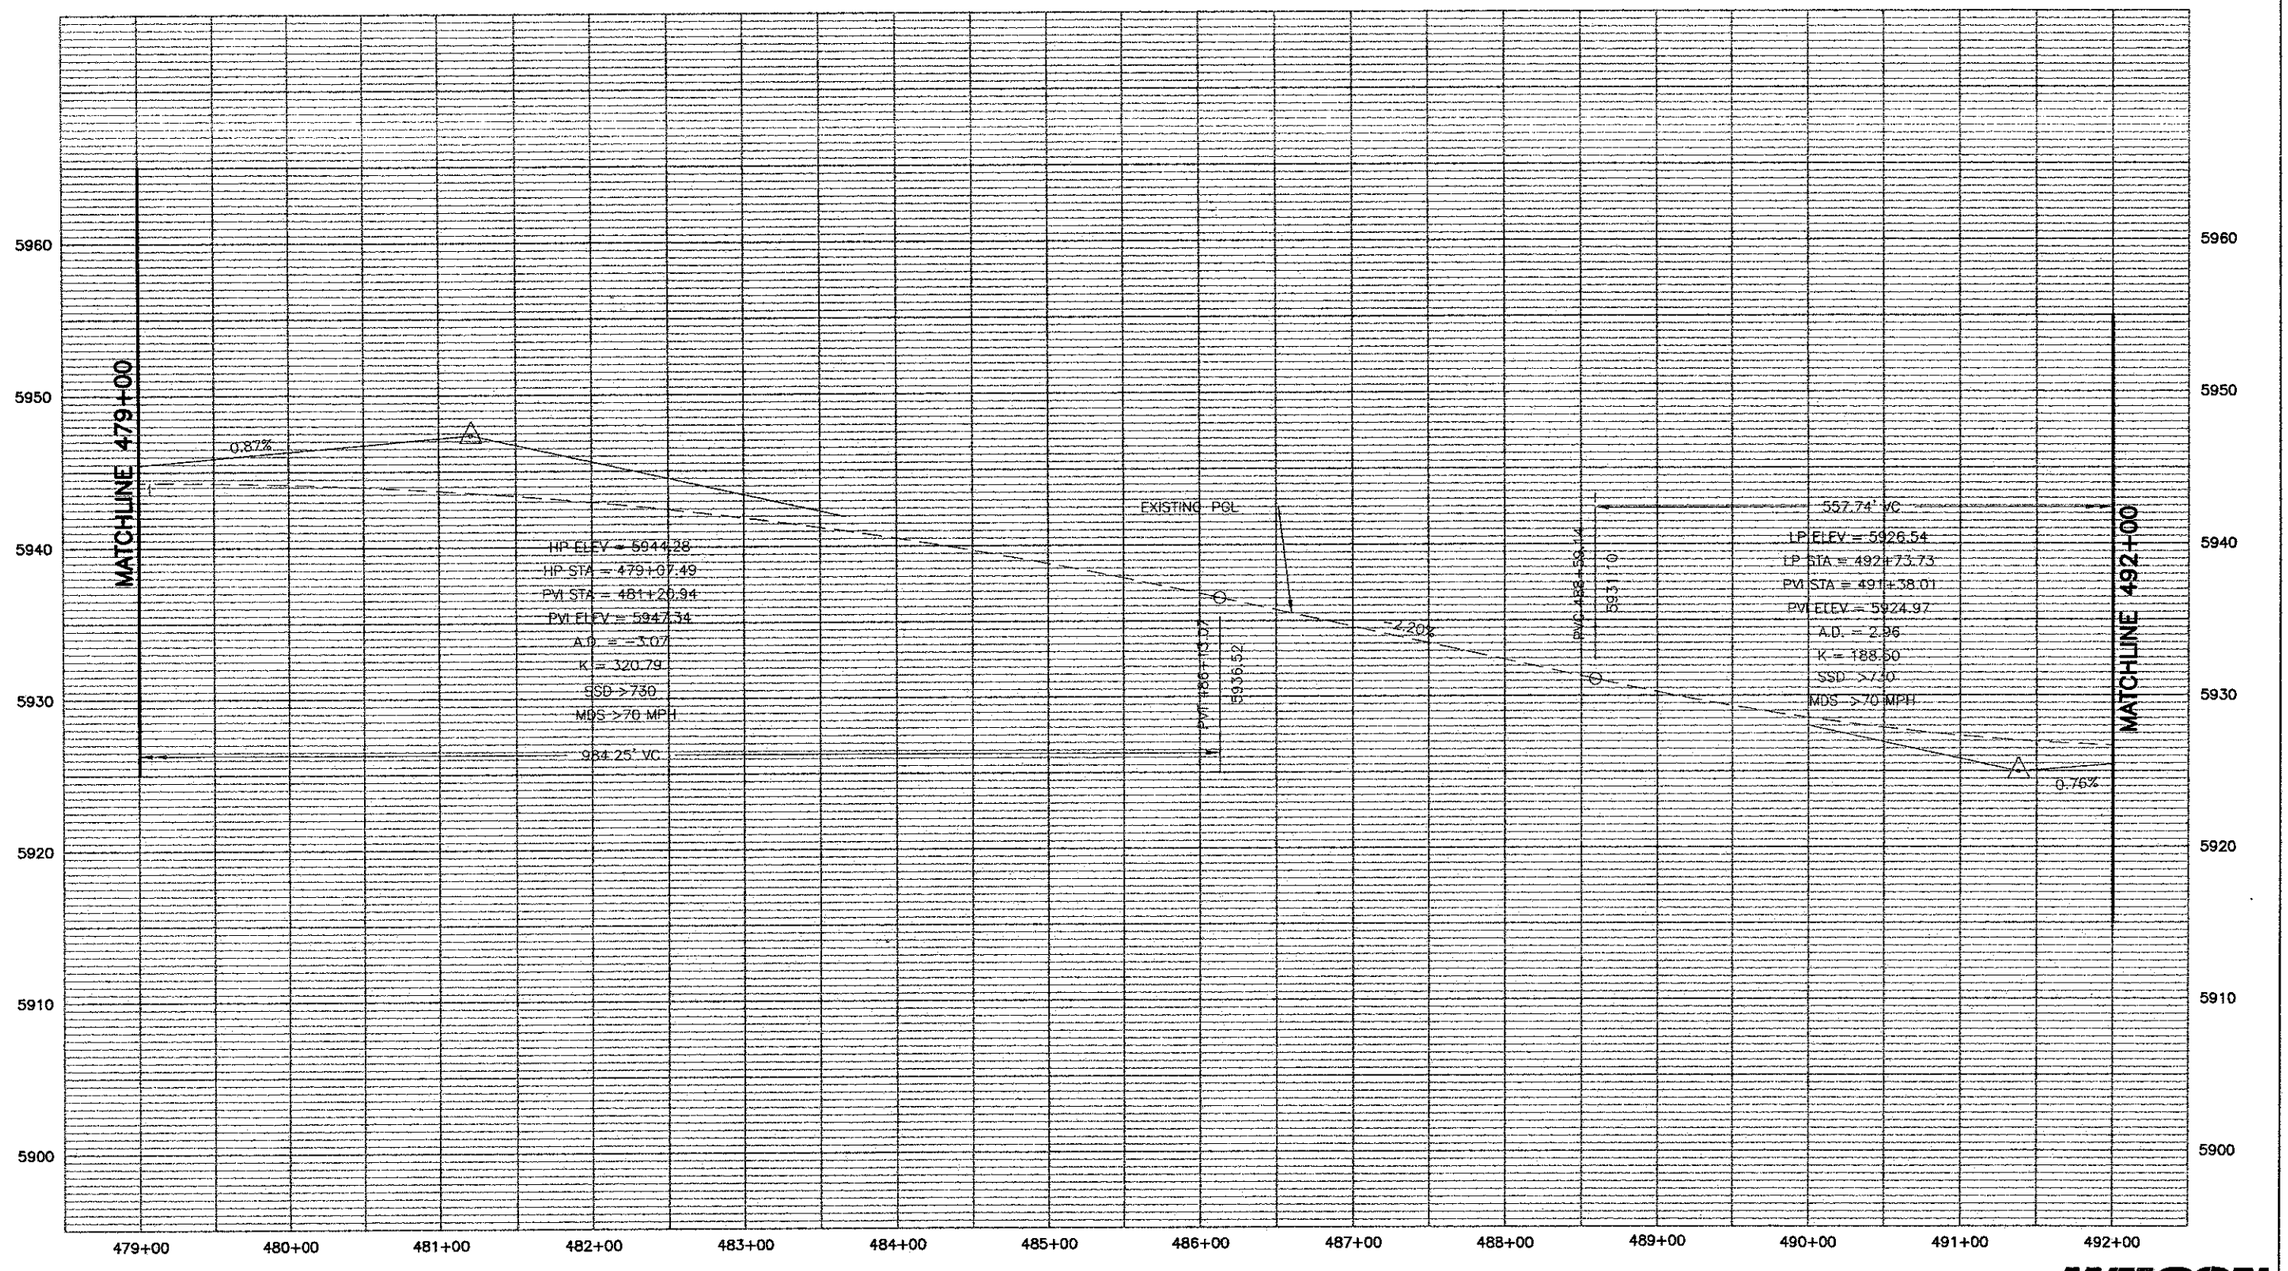

PROFILE – HORIZ–1"= 100'
VERT–1"= 10'

WILSON & COMPANY
Engineers & Architects

Computer File Information			
Creation Date:	11/15/01	Initials:	MAK
Last Modification Date:	05/28/02	Initials:	MAB
Full Path:	P:\983100913\ACAD\SHEETS		
Drawing File Name:	RDPR31–40.DWG		
Acad Ver. 2000	Scale: As Shown	Units: English	

Sheet Revisions		

Colorado Department of Transportation
DOT
1480 Quail Lake Loop – Suite A
Colorado Springs, Colorado 80906
Phone: (719) 634–2323 Fax: (719) 227–3298
Region No. 2

As Constructed
No Revisions:
Revised:
Void:

I–25 Profile 479+00 to 492+00

Designer:	MAB		
Detailer:	MAB		
Sheet Subset: ROADWAY		Subset Sheet: 35 of	

Project No./Code
XXX XXXX–XXX
XXXXX
Sheet Number 189

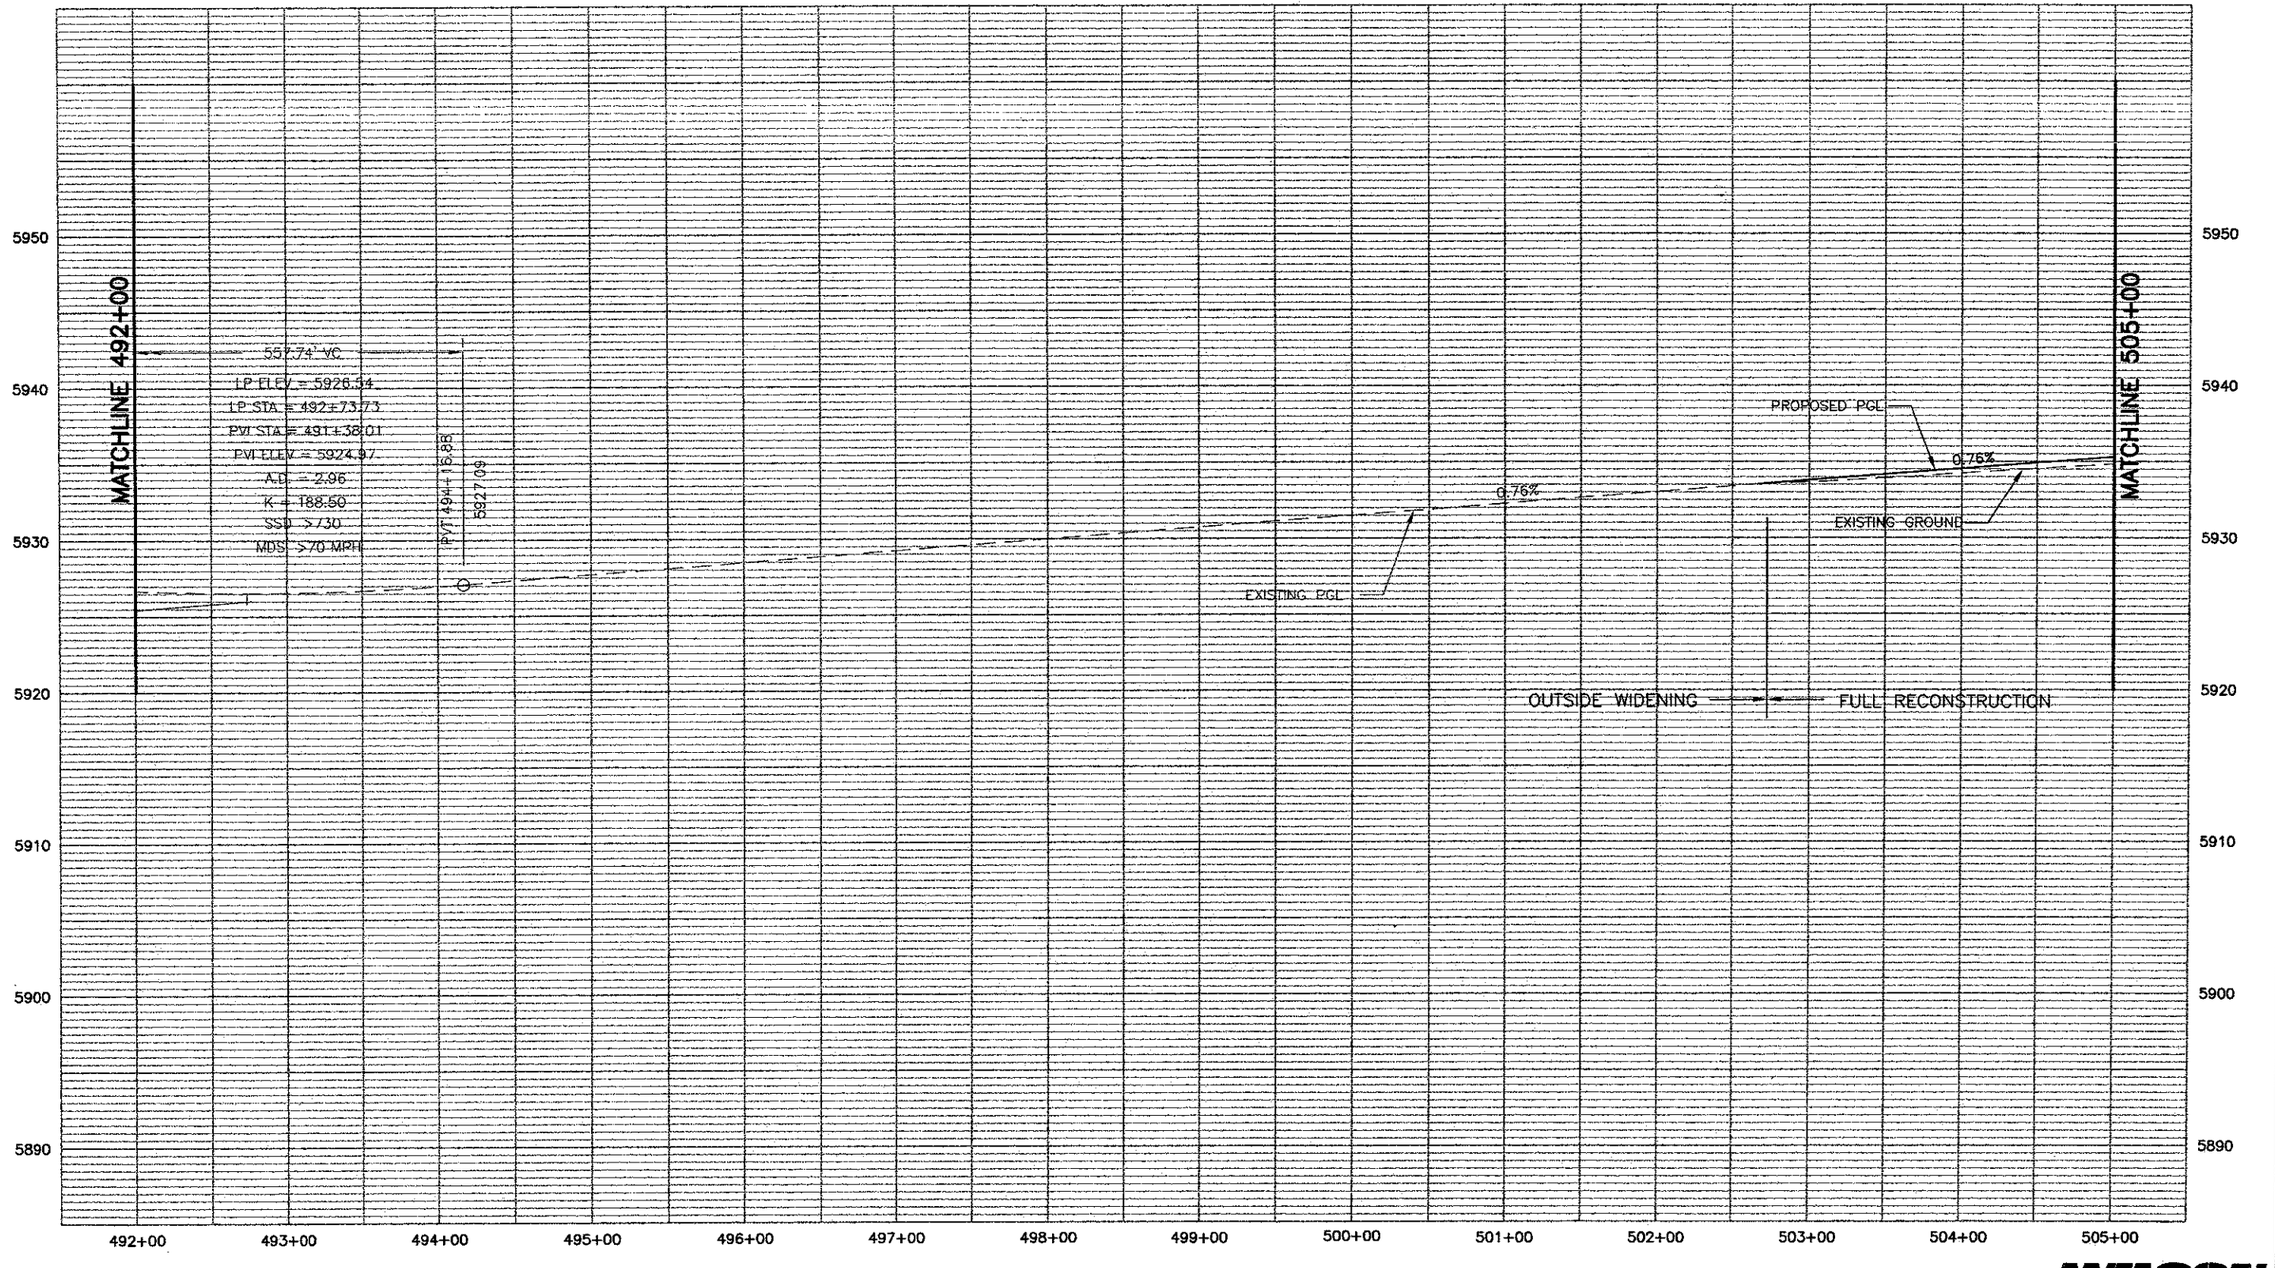

PROFILE – HORIZ–1"= 100'
VERT–1"= 10'

WILSON & COMPANY
Engineers & Architects

Computer File Information			
Creation Date:	11/15/01	Initials:	MAK
Last Modification Date:	06/11/02	Initials:	MAB
Full Path:	P:\983100913\ACAD\SHEETS		
Drawing File Name:	RDPR31-40.DWG		
Acad Ver. 2000	Scale: As Shown	Units: English	

(R–) (R–) (R–) (R–) (R–)

Sheet Revisions		

Colorado Department of Transportation
DOT
DEPARTMENT OF TRANSPORTATION
1480 Quail Lake Loop – Suite A
Colorado Springs, Colorado 80906
Phone: (719) 634-2323 Fax: (719) 227-3298
Region No. 2

As Constructed	I–25 Profile 492+00 to 505+00			Project No./Code
No Revisions:				XXX XXXX–XXX
Revised:	Designer: MAB			XXXXX
Void:	Detailer: MAB			
	Sheet Subset: ROADWAY	Subset Sheet: 36 of		Sheet Number 190

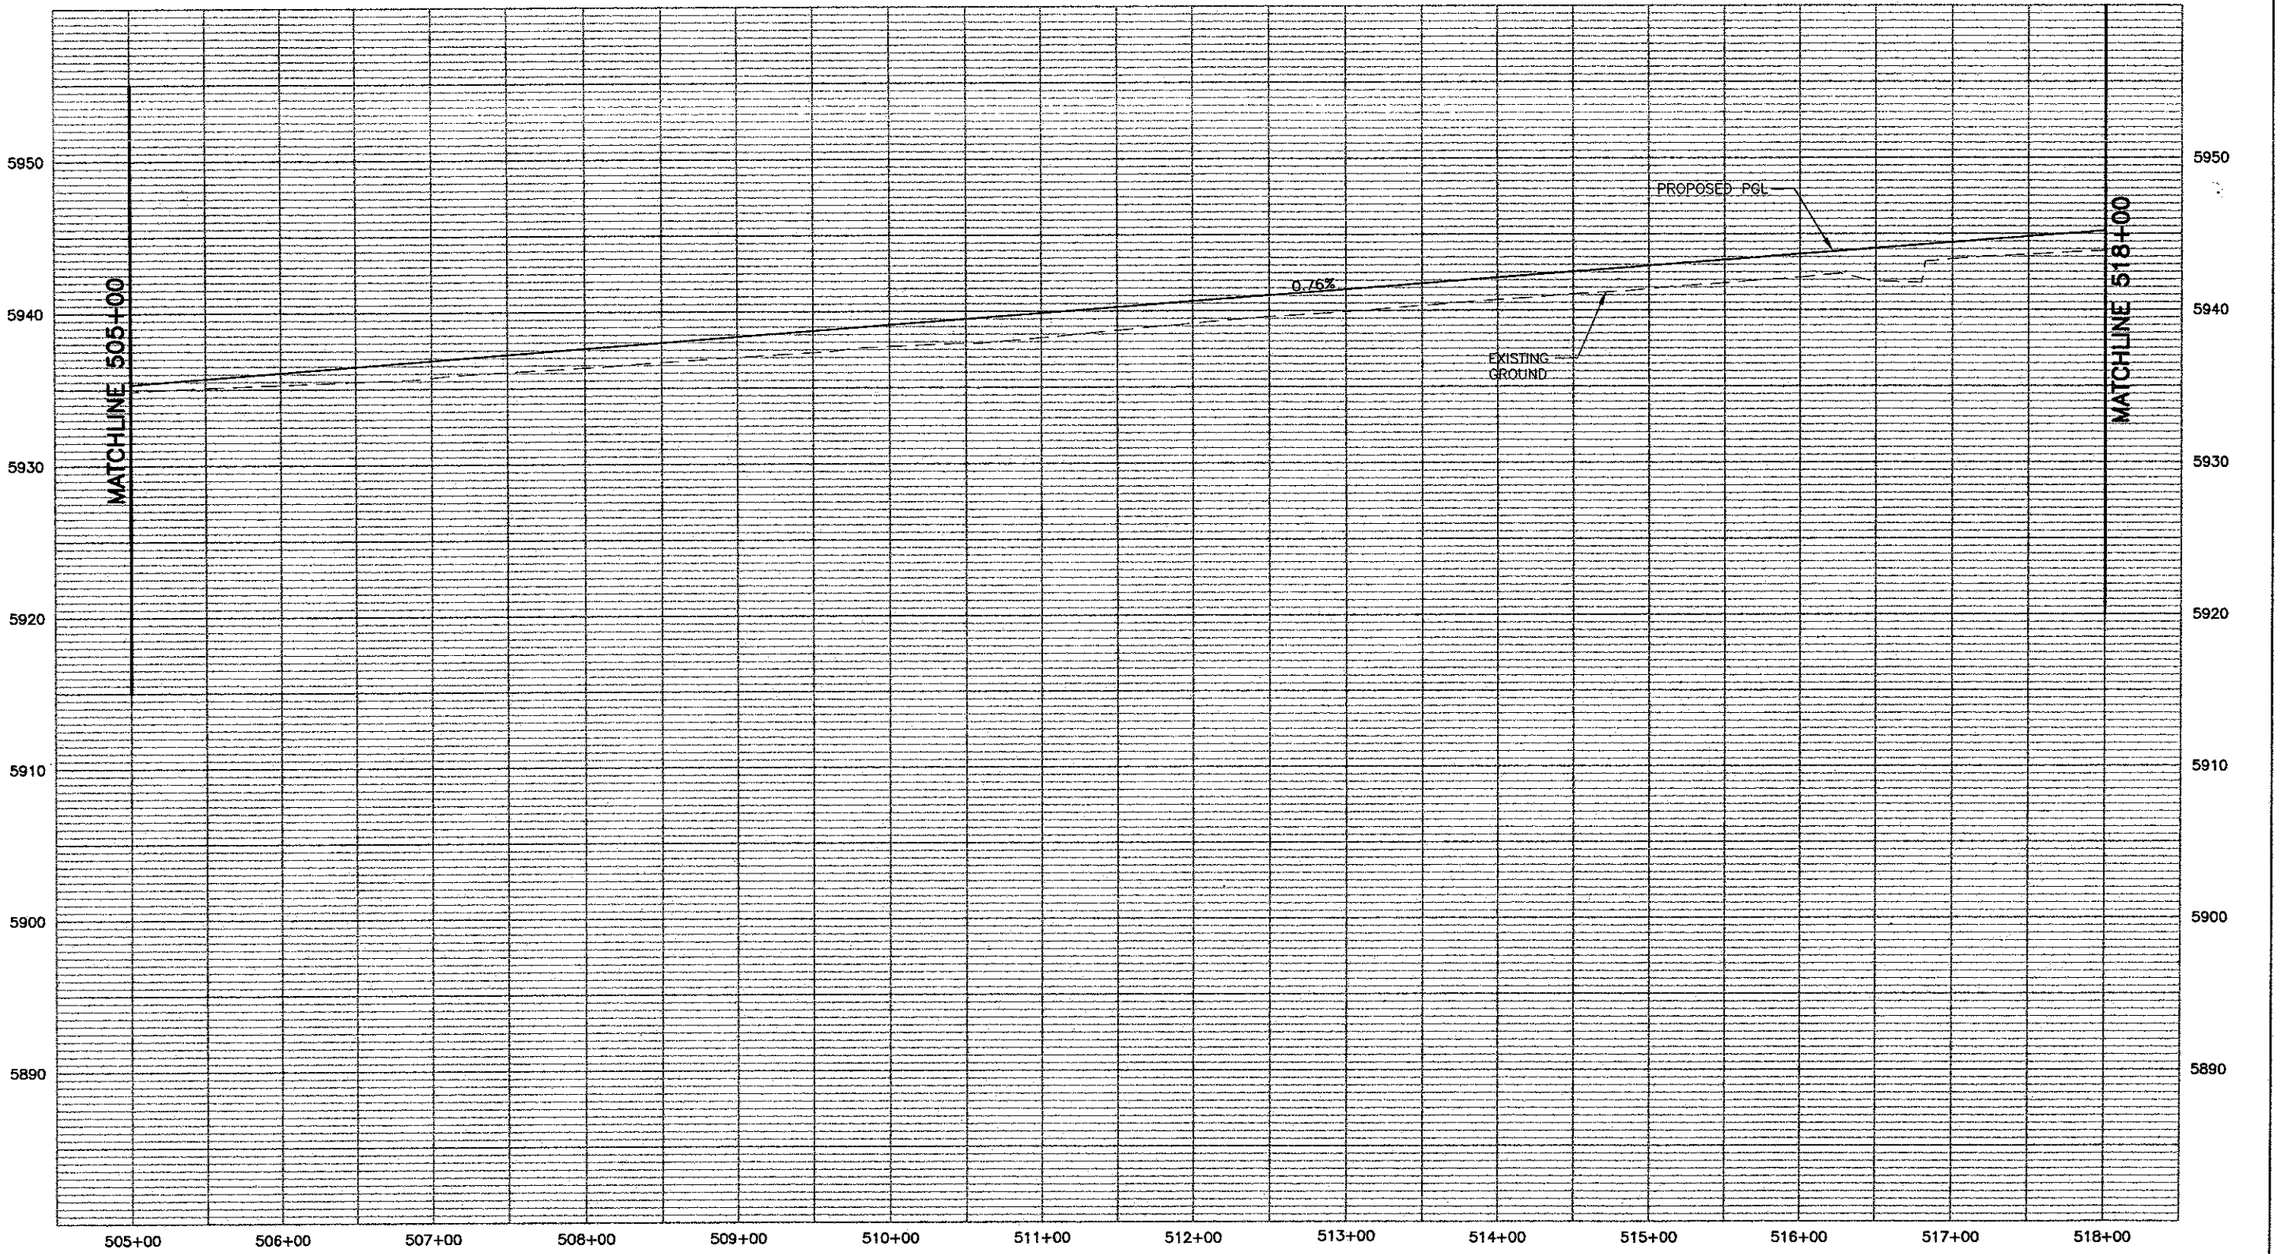

PROFILE – HORIZ–1"= 100'
VERT–1"= 10'

WILSON & COMPANY
Engineers & Architects

Computer File Information			
Creation Date: 11/15/01	Initials: MAK	R–	
Last Modification Date: 05/28/02	Initials: MAB	R–	
Full Path: P:\983100913\ACAD\SHEETS		R–	
Drawing File Name: RDPR31–40.DWG		R–	
Acad Ver. 2000	Scale: As Shown	Units: English	R–

Sheet Revisions		

Colorado Department of Transportation
DOT
1480 Quail Lake Loop – Suite A
Colorado Springs, Colorado 80906
Phone: (719) 634–2323 Fax: (719) 227–3298
Region No. 2

As Constructed
No Revisions:
Revised:
Void:

I–25 Profile
505+00 to 518+00

Designer:	MAB		
Detailer:	MAB		
Sheet Subset: ROADWAY		Subset Sheet: 37	of

Project No./Code
XXX XXXX–XXX
XXXXX
Sheet Number 191

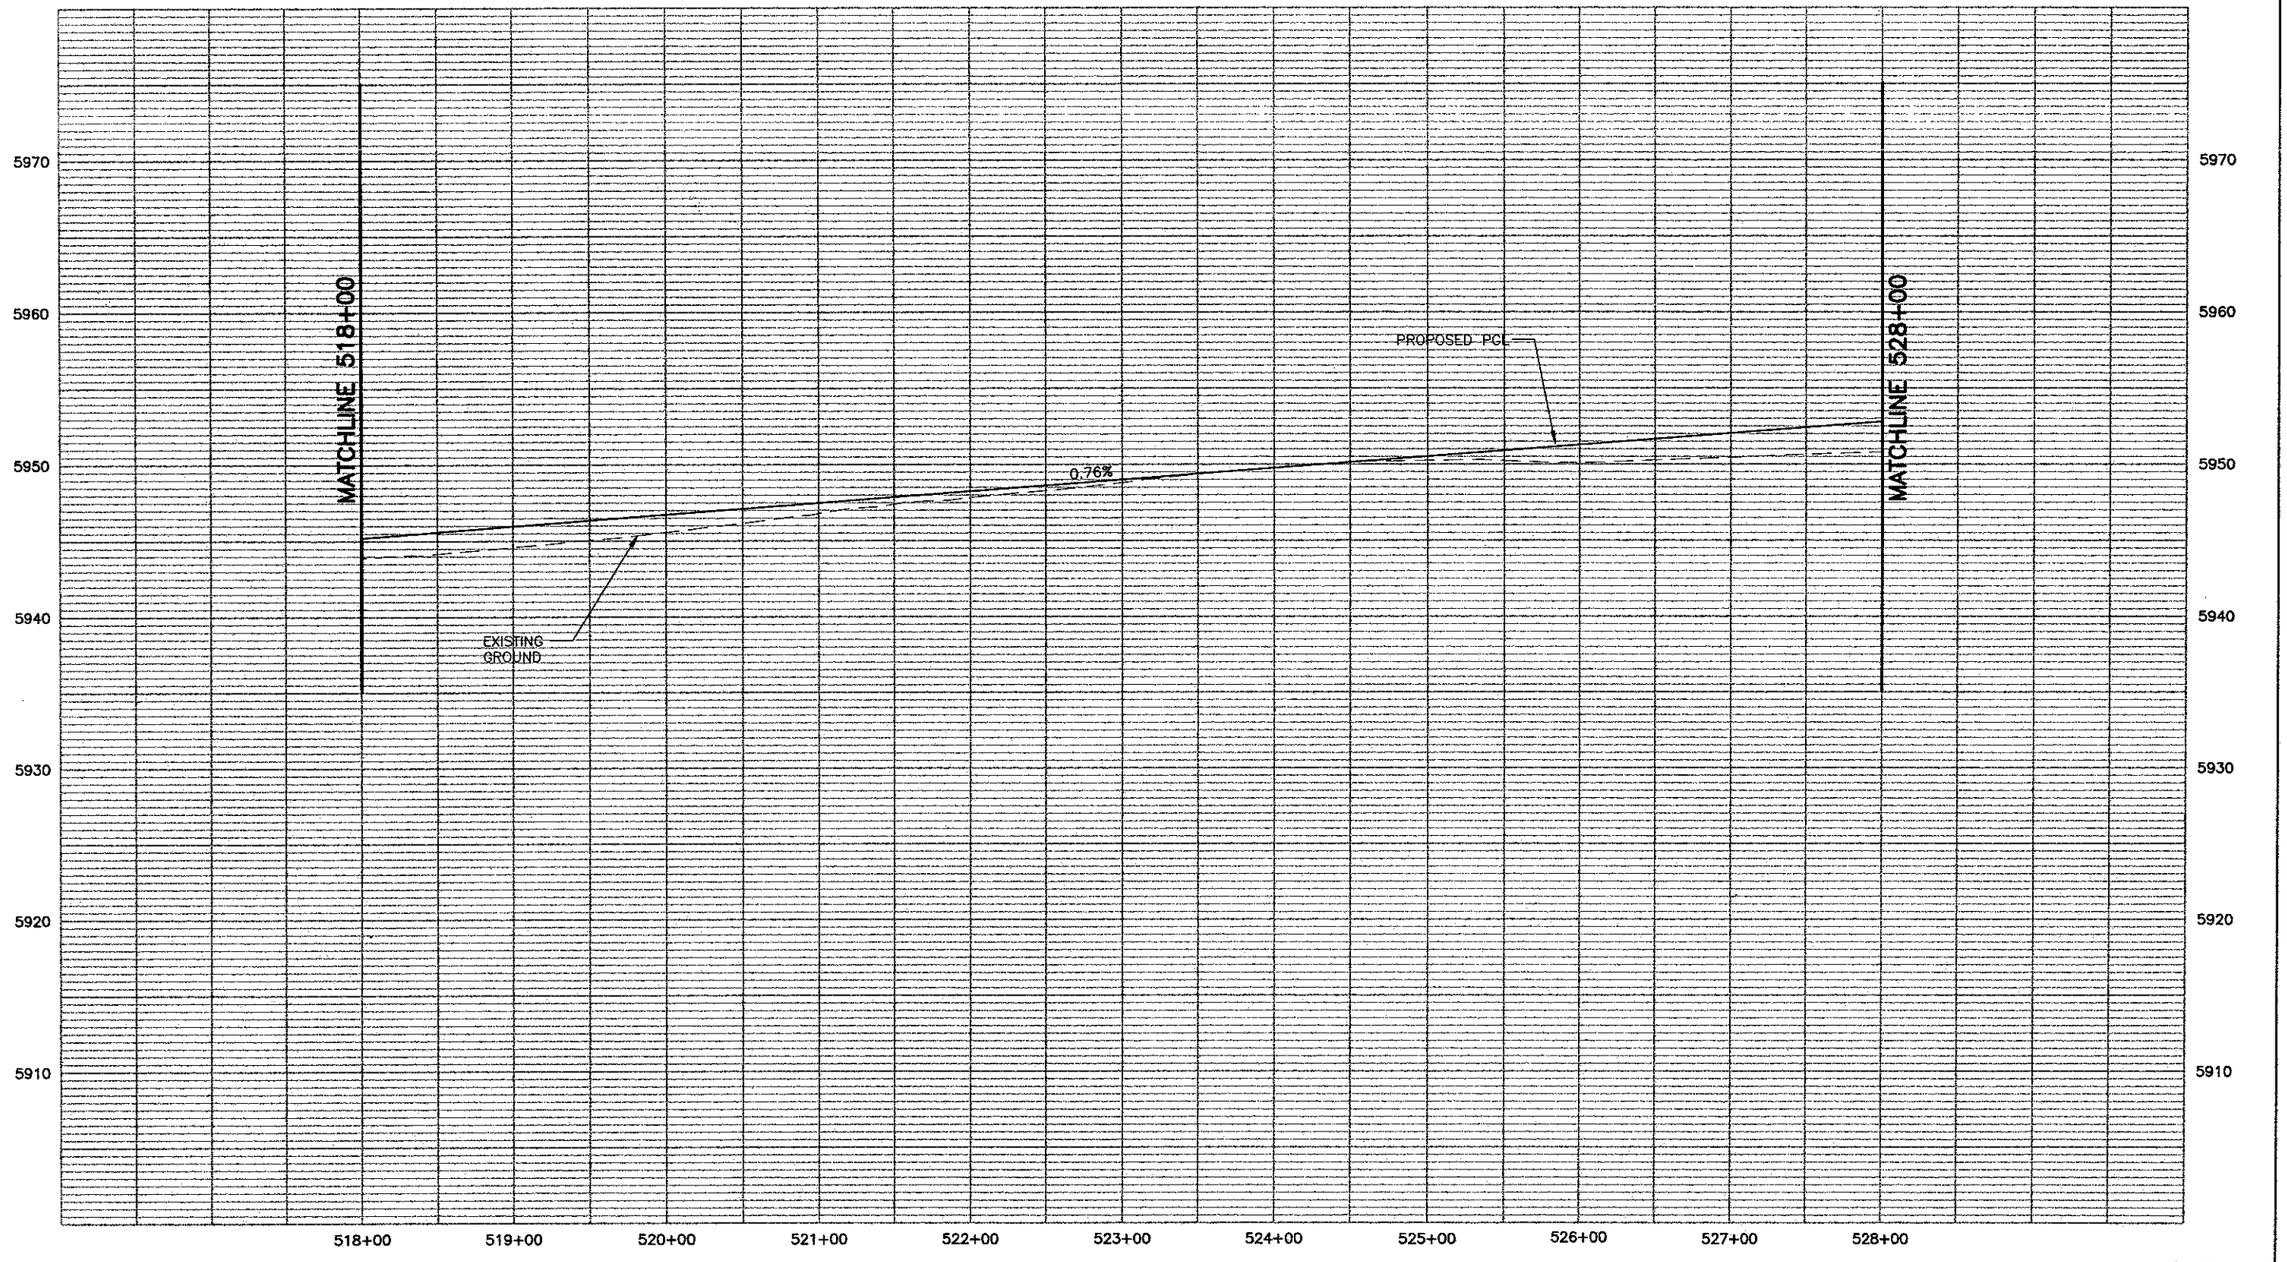

PROFILE – HORIZ-1"= 100'
VERT-1"= 10'

WILSON & COMPANY
Engineers & Architects

Computer File Information			
Creation Date: 11/15/01	Initials: MAK	(R-)	
Last Modification Date: 05/28/02	Initials: MAB	(R-)	
Full Path: P:\983100913\ACAD\SHEETS		(R-)	
Drawing File Name: RDPR31-40.DWG		(R-)	
Acad Ver. 2000	Scale: As Shown	Units: English	(R-)

Sheet Revisions		

Colorado Department of Transportation
CDOT DEPARTMENT OF TRANSPORTATION
1480 Quail Lake Loop – Suite A
Colorado Springs, Colorado 80906
Phone: (719) 634-2323 Fax: (719) 227-3298
Region No. 2

As Constructed	I-25 Profile 518+00 to 528+00			Project No./Code
No Revisions:				XXX XXXX-XXX
Revised:	Designer: MAB			XXXXX
Void:	Detailer: MAB			Sheet Number 192
	Sheet Subset: ROADWAY	Subset Sheet: 38	of	

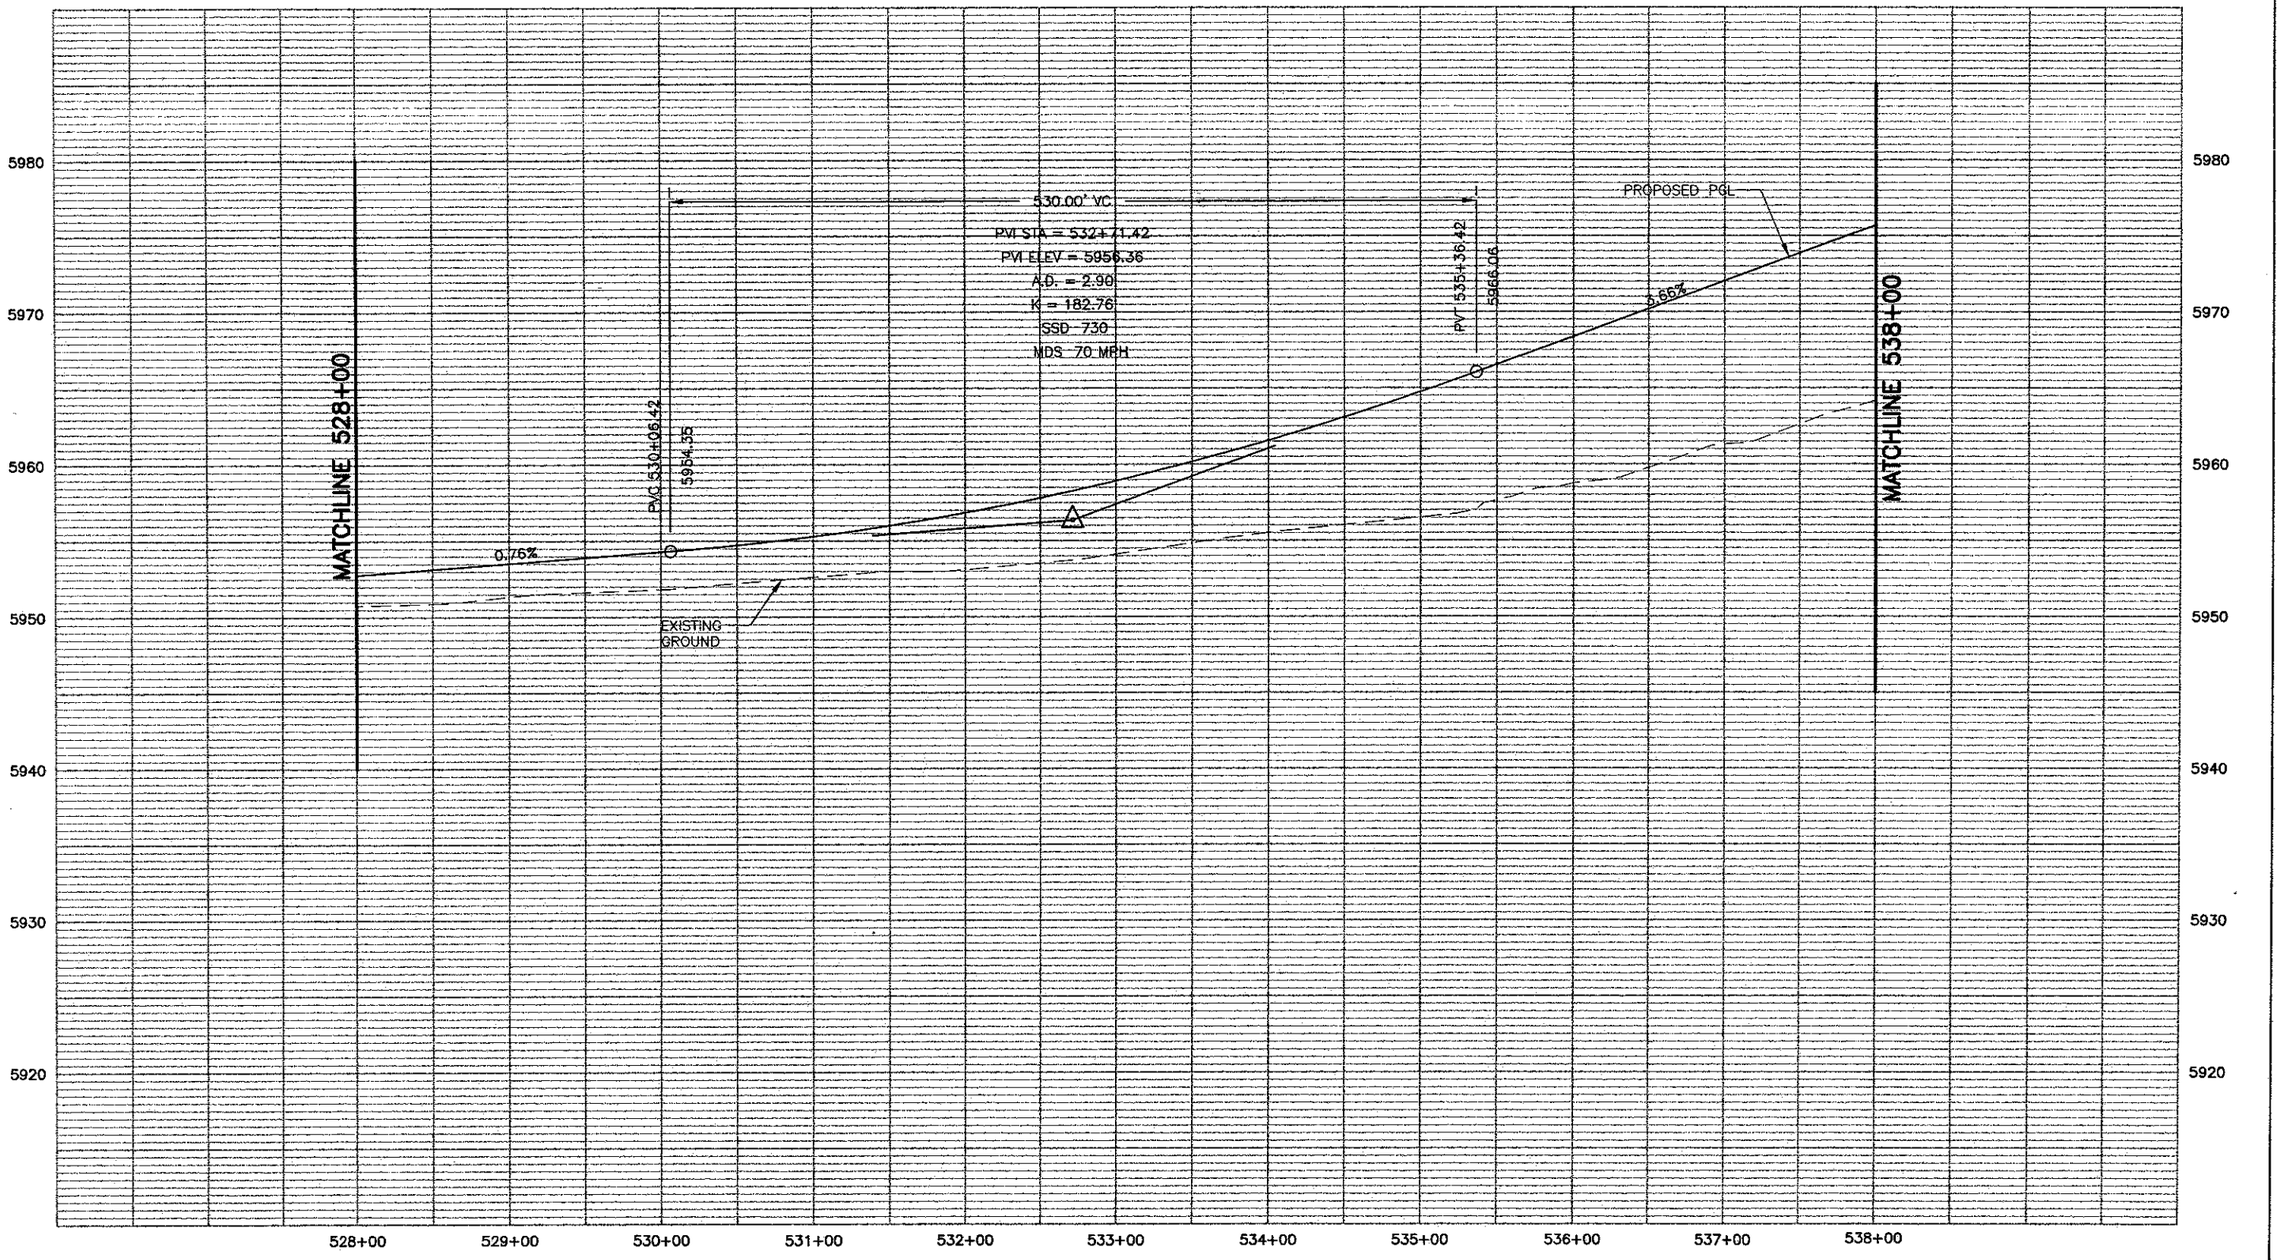

PROFILE – HORIZ–1"= 100'
VERT–1"= 10'

WILSON & COMPANY
Engineers & Architects

Computer File Information			
Creation Date: 11/15/01	Initials: MAK	(R-)	
Last Modification Date: 05/28/02	Initials: MAB	(R-)	
Full Path: P:\983100913\ACAD\SHEETS		(R-)	
Drawing File Name: RDPR31–40.DWG		(R-)	
Acad Ver. 2000	Scale: As Shown Units: English	(R-)	

Sheet Revisions		

Colorado Department of Transportation
DOT
1480 Quail Lake Loop – Suite A
Colorado Springs, Colorado 80906
Phone: (719) 634–2323 Fax: (719) 227–3298
Region No. 2

As Constructed
No Revisions:
Revised:
Void:

I–25 Profile 528+00 to 538+00			
Designer: MAB			
Detailer: MAB			
Sheet Subset: ROADWAY	Subset Sheet: 39 of		

Project No./Code
C 0252–316
12210
Sheet Number 193

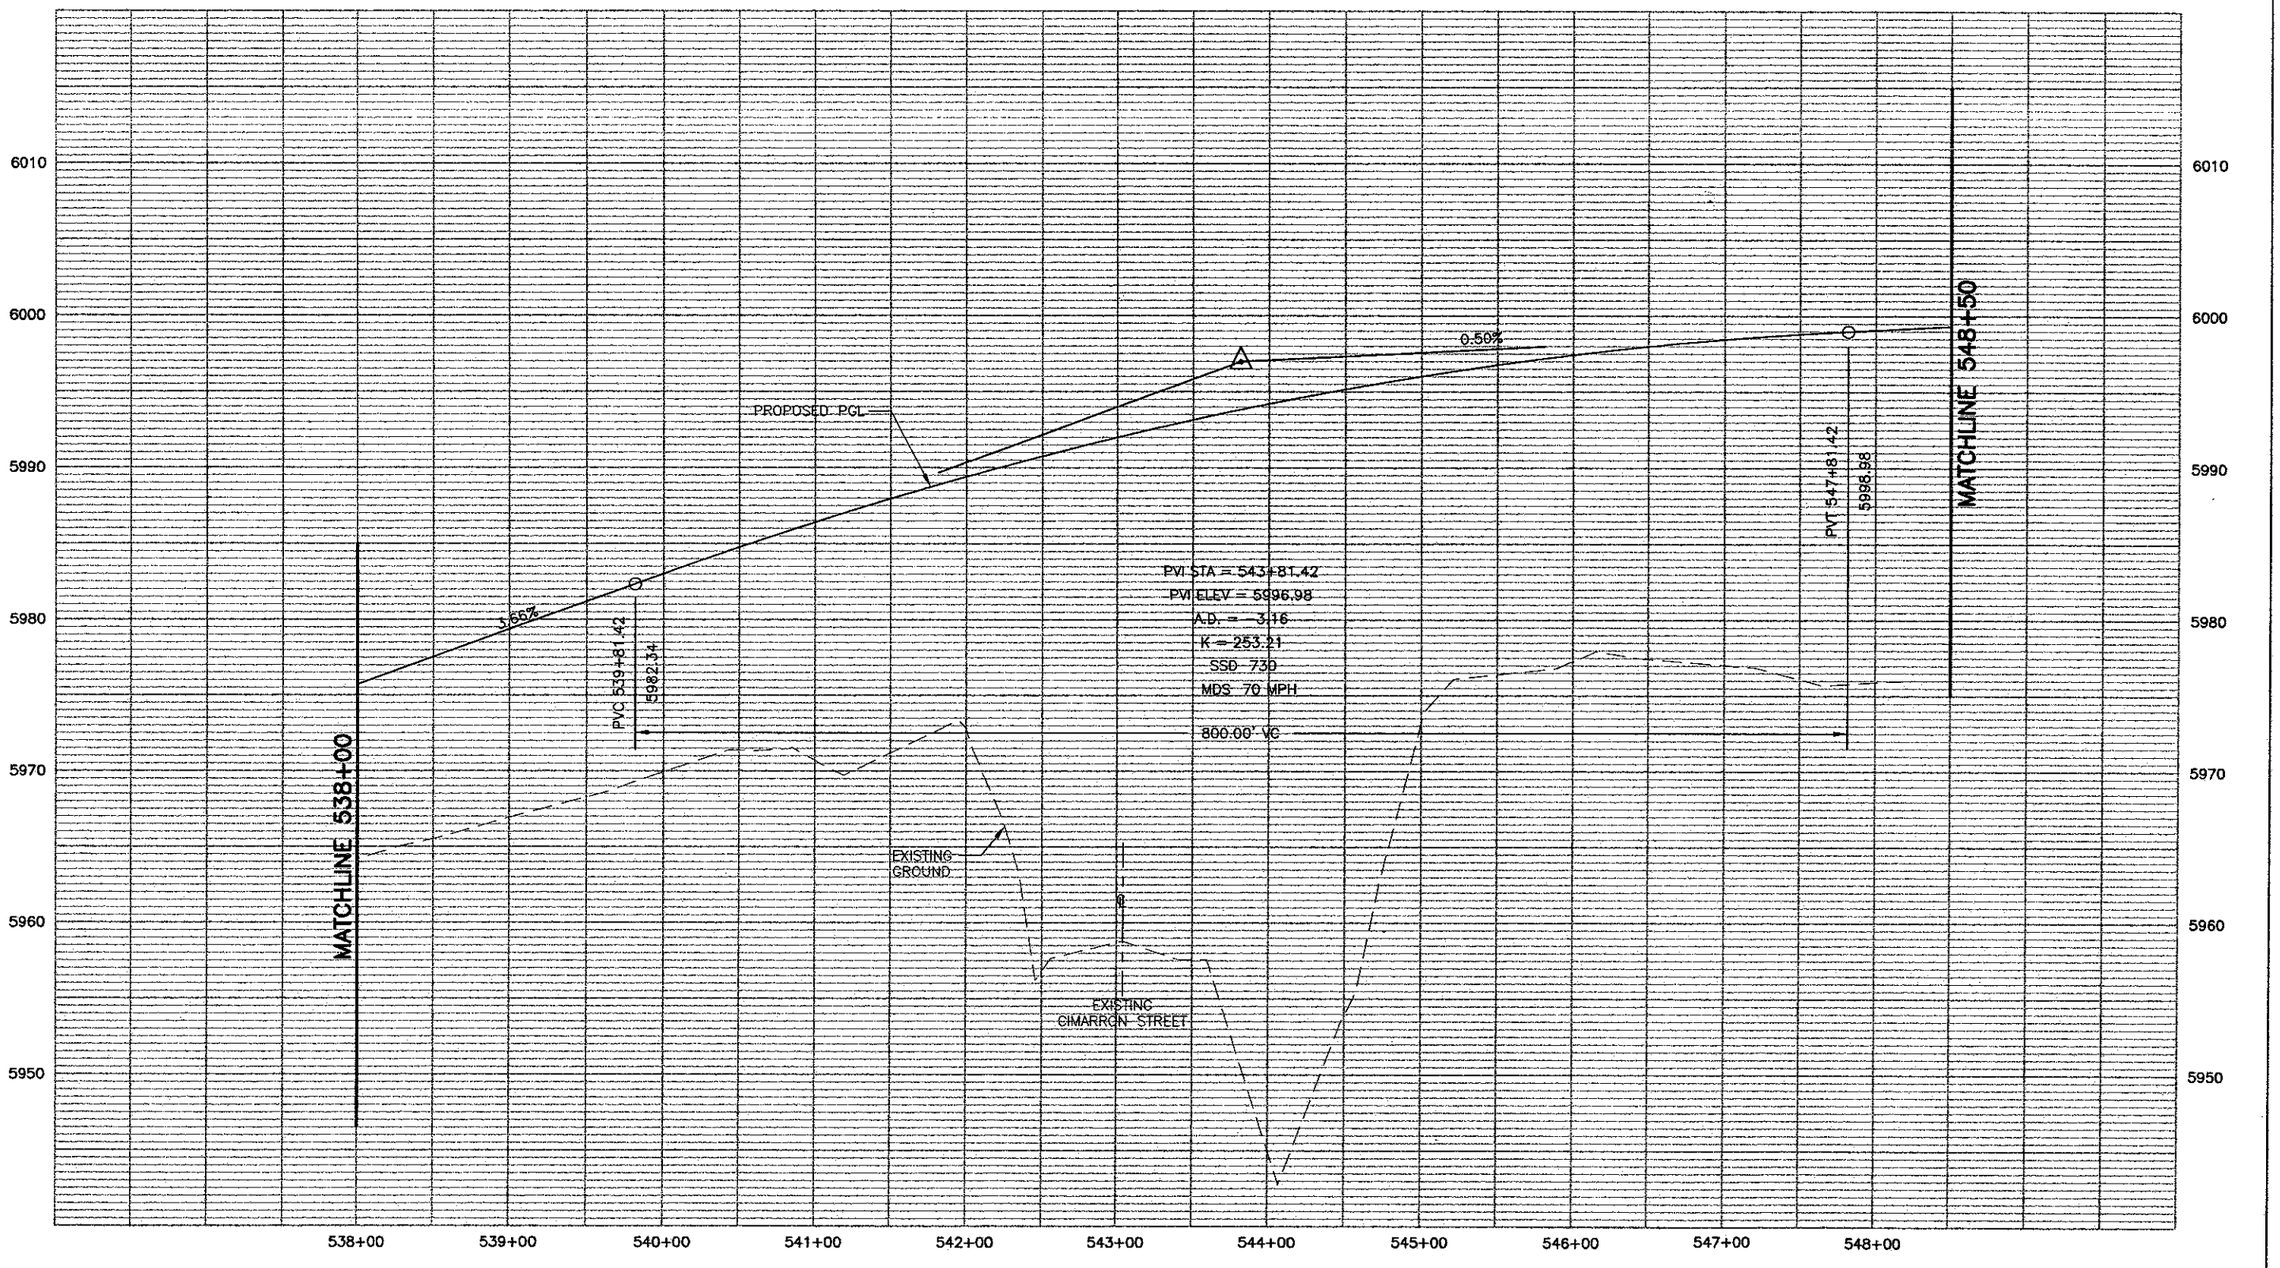

PROFILE – HORIZ–1"= 100'
VERT–1"= 10'

WILSON & COMPANY
Engineers & Architects

Computer File Information			
Creation Date:	11/15/01	Initials:	MAK
Last Modification Date:	05/28/02	Initials:	MAB
Full Path:	P:\983100913\ACAD\SHEETS		
Drawing File Name:	RDPR31-40.DWG		
Acad Ver. 2000	Scale: As Shown	Units: English	

Sheet Revisions		
(R-)		
(R-)		
(R-)		
(R-)		
(R-)		

Colorado Department of Transportation
DOT
1480 Quail Lake Loop – Suite A
Colorado Springs, Colorado 80906
Phone: (719) 634-2323 Fax: (719) 227-3298
Region No. 2

As Constructed	I-25 Profile 538+00 to 548+50	Project No./Code
No Revisions:		XXX XXXX-XXX
Revised:	Designer: MAB	XXXXX
Void:	Detailer: MAB	
	Sheet Subset: ROADWAY	Subset Sheet: 40 of
		Sheet Number 194

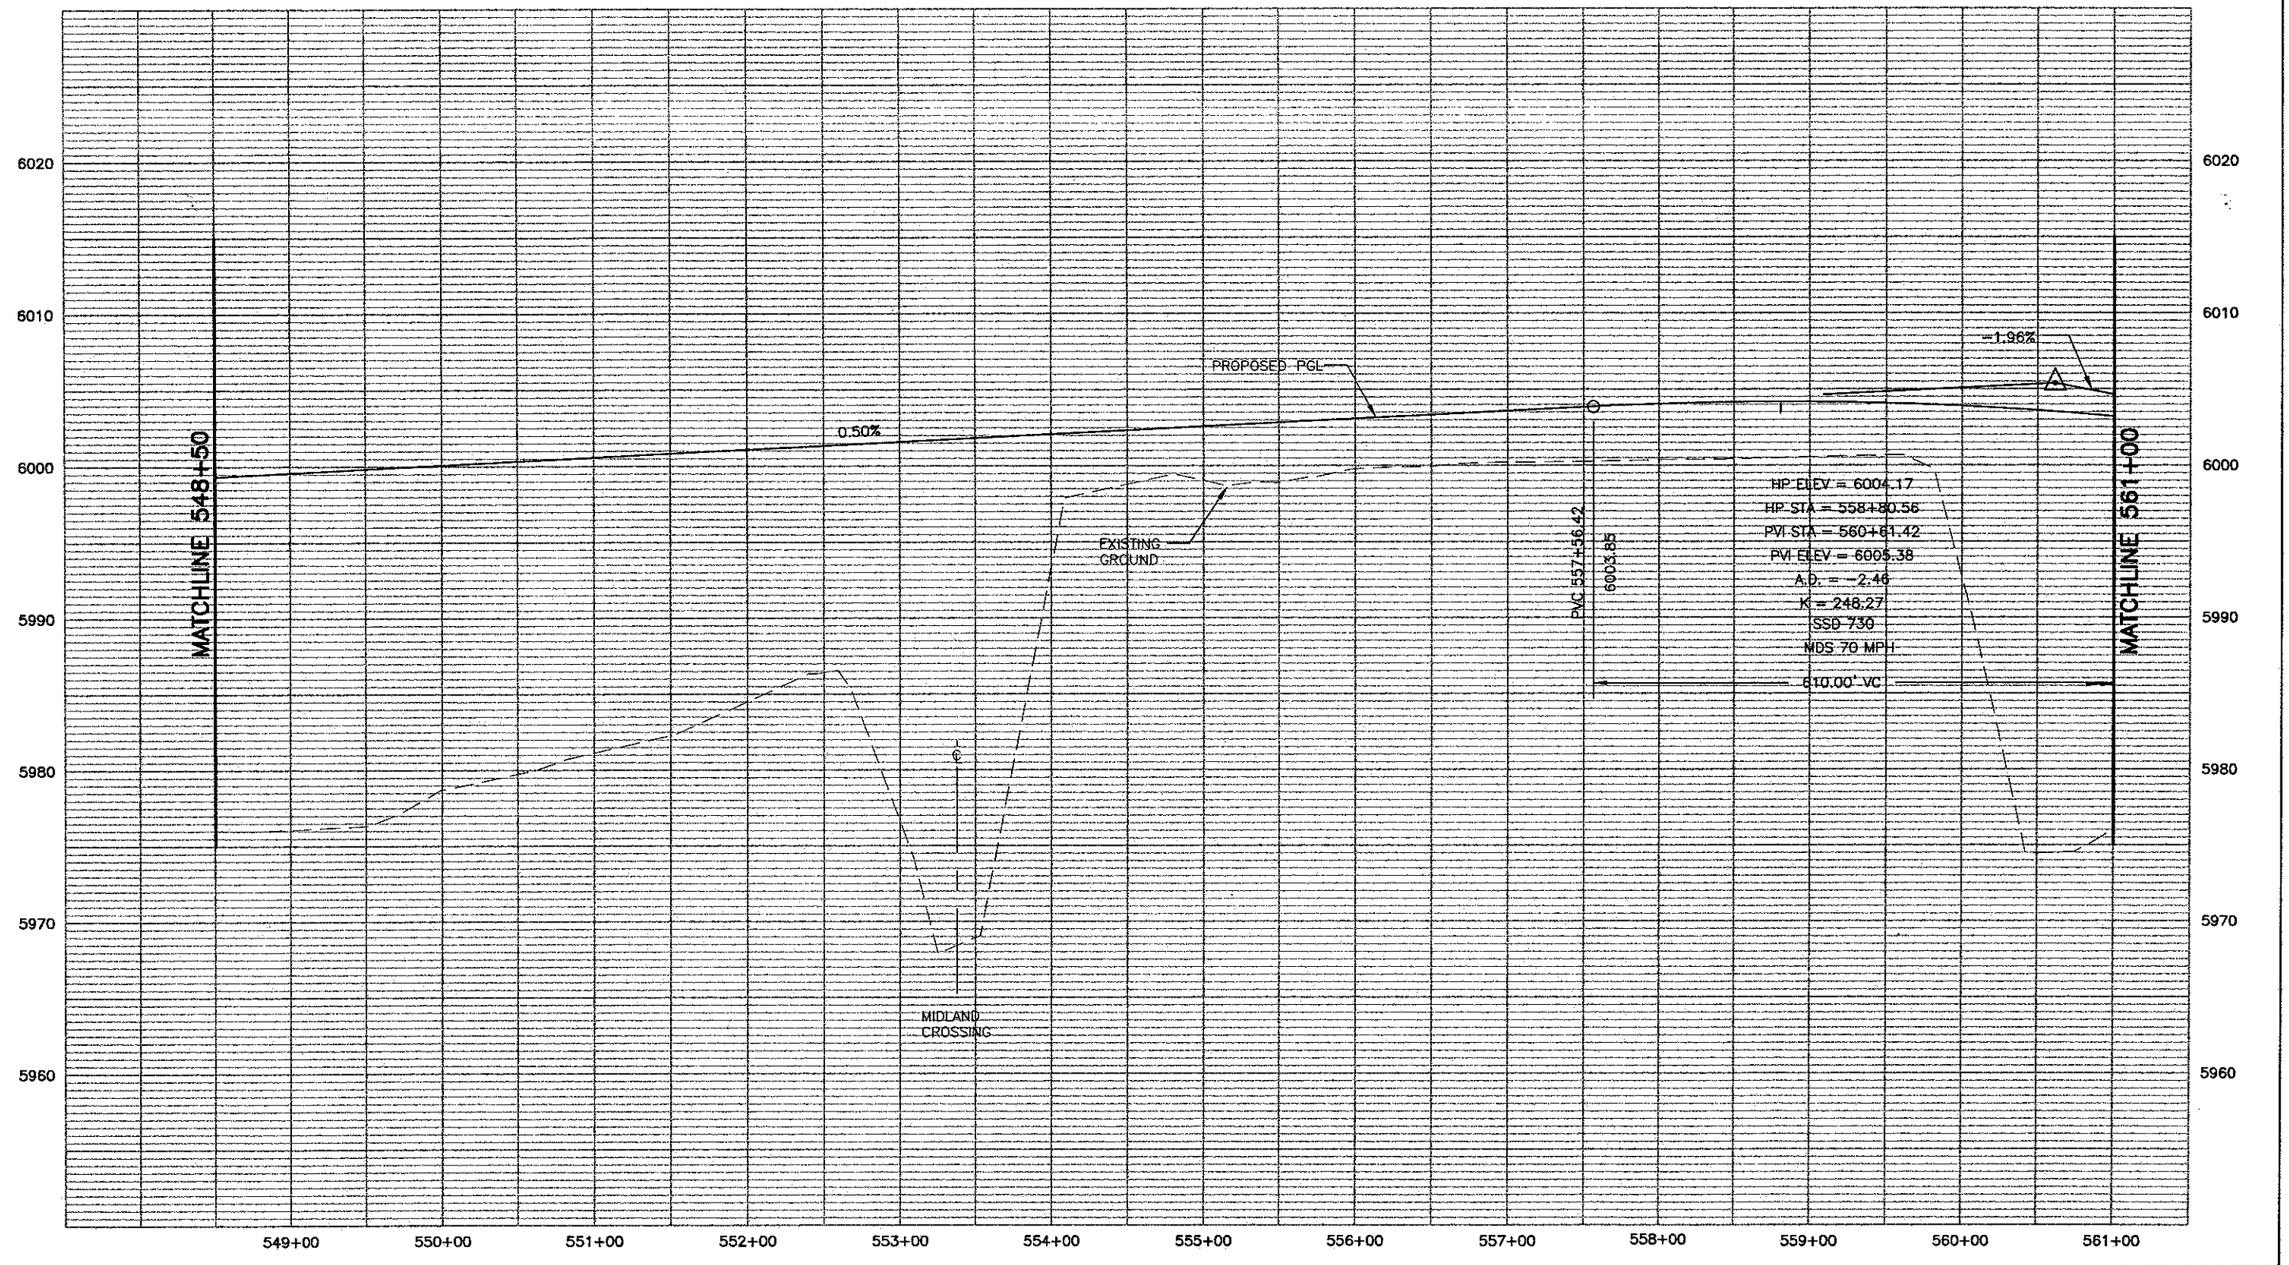

PROFILE - HORIZ-1"= 100'
VERT-1"= 10'

WILSON & COMPANY
Engineers & Architects

Computer File Information			
Creation Date: 11/15/01	Initials: MAK	(R-)	
Last Modification Date: 05/29/02	Initials: MAB	(R-)	
Full Path:	P:\983100913\ACAD\SHEETS	(R-)	
Drawing File Name:	RDPR41-50.DWG	(R-)	
Acad Ver. 2000	Scale: As Shown Units: English	(R-)	

Sheet Revisions		

Colorado Department of Transportation

DOT DEPARTMENT OF TRANSPORTATION

1480 Quail Lake Loop - Suite A
Colorado Springs, Colorado 80906
Phone: (719) 634-2323 Fax: (719) 227-3298

Region No. 2

As Constructed
No Revisions:
Revised:
Void:

I-25 Profile
548+50 to 561+00

Designer:	MAB		
Detailer:	MAB		
Sheet Subset: ROADWAY		Subset Sheet: 41 of	

Project No./Code
XXX XXXX-XXX
XXXXX
Sheet Number 195

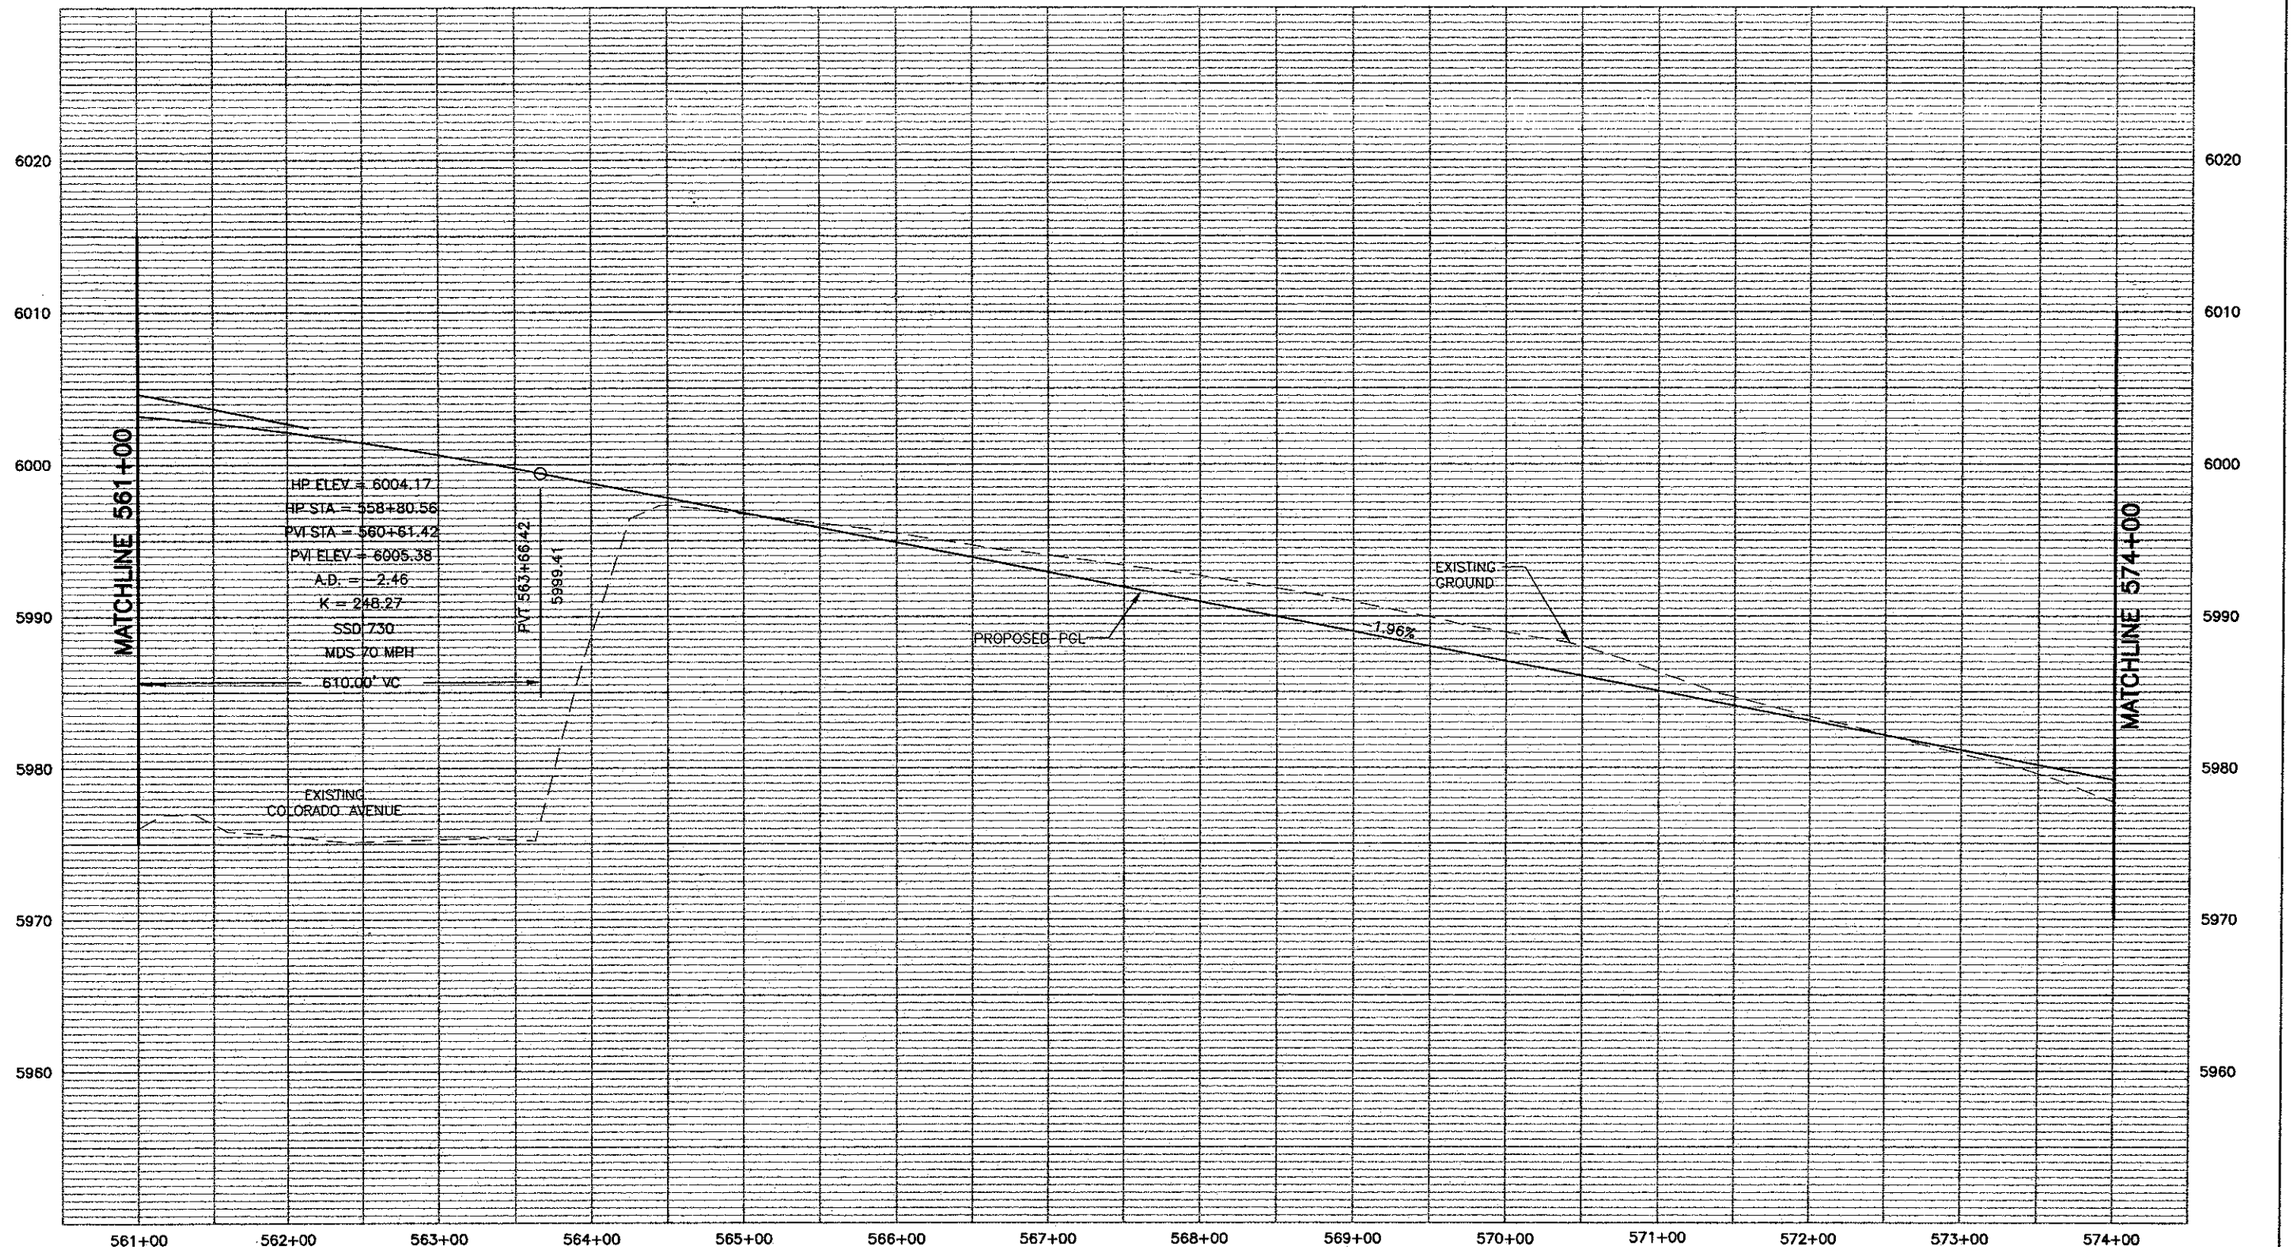

PROFILE – HORIZ–1"= 100'
VERT–1"= 10'

WILSON & COMPANY
Engineers & Architects

Computer File Information			
Creation Date:	11/15/01	Initials:	MAK
Last Modification Date:	05/29/02	Initials:	MAB
Full Path:	P:\983100913\ACAD\SHEETS		
Drawing File Name:	RDPR41-50.DWG		
Acad Ver. 2000	Scale: As Shown	Units: English	

Sheet Revisions		
R–		
R–		
R–		
R–		
R–		

Colorado Department of Transportation
DOT
1480 Quail Lake Loop – Suite A
Colorado Springs, Colorado 80906
Phone: (719) 634-2323 Fax: (719) 227-3298
Region No. 2

As Constructed
No Revisions:
Revised:
Void:

I–25 Profile
561+00 to 574+00

Designer:	MAB		
Detailer:	MAB		
Sheet Subset: ROADWAY		Subset Sheet: 42	of

Project No./Code
XXX XXXX–XXX
XXXXX
Sheet Number 196

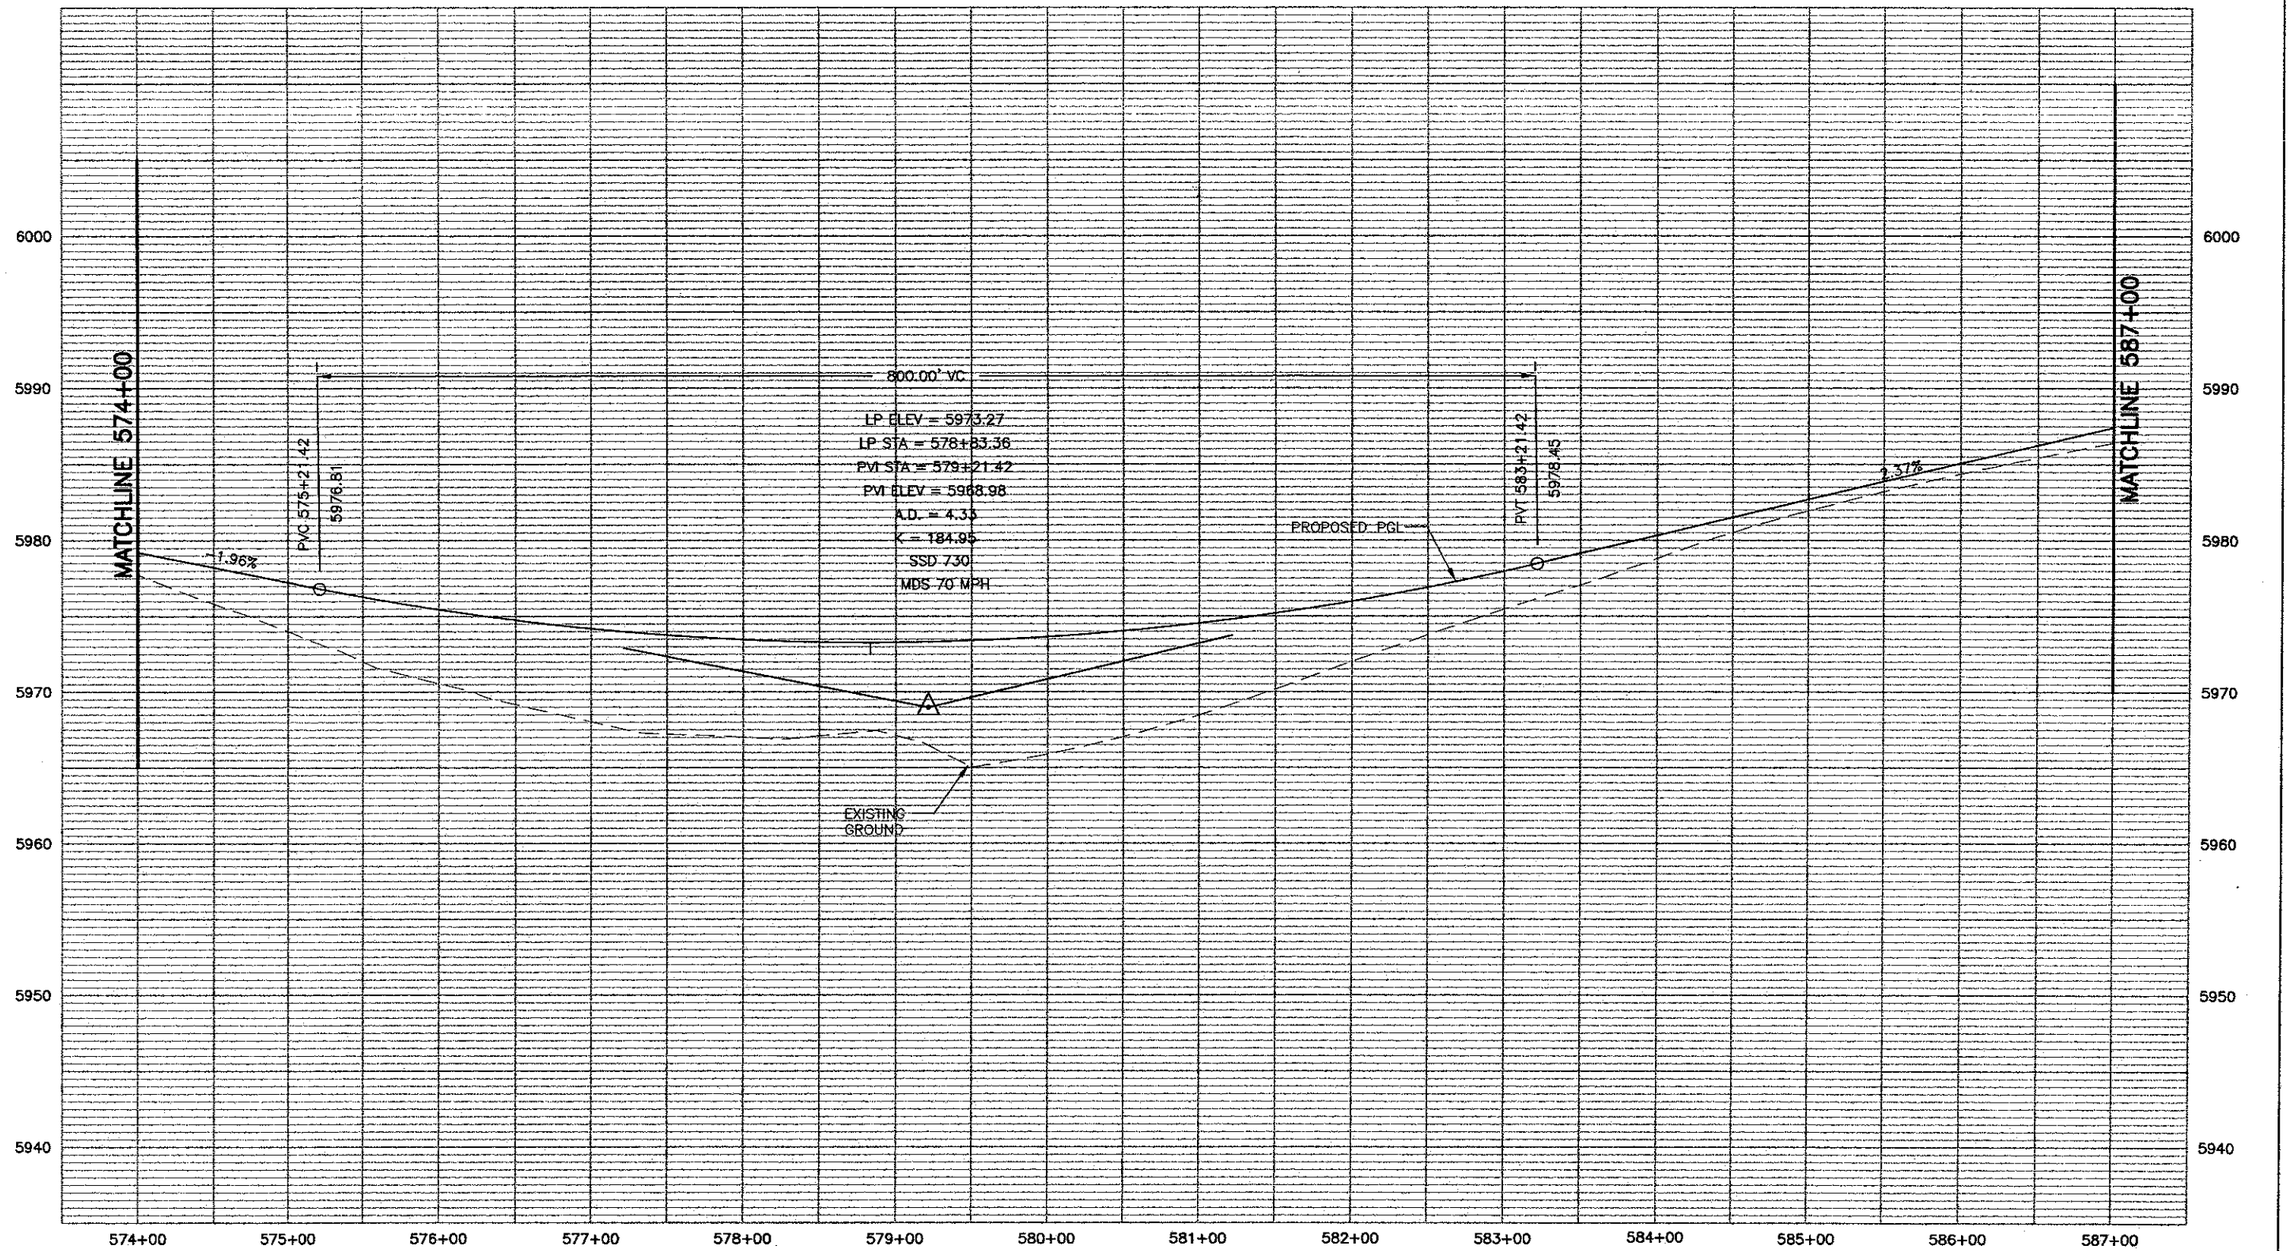

PROFILE – HORIZ–1"= 100'
VERT–1"= 10'

WILSON & COMPANY
Engineers & Architects

Computer File Information			
Creation Date: 11/15/01	Initials: MAK	(R–)	
Last Modification Date: 05/29/02	Initials: MAB	(R–)	
Full Path: P:\9831100913\ACAD\SHEETS		(R–)	
Drawing File Name: RDPR41–50.DWG		(R–)	
Acad Ver. 2000	Scale: As Shown Units: English	(R–)	

Sheet Revisions		

Colorado Department of Transportation
1480 Quail Lake Loop – Suite A
Colorado Springs, Colorado 80906
Phone: (719) 634–2323 Fax: (719) 227–3298
Region No. 2

As Constructed
No Revisions:
Revised:
Void:

I–25 Profile
574+00 to 587+00

Designer: MAB	
Detailer: MAB	
Sheet Subset: ROADWAY	Subset Sheet: 43 of

Project No./Code
XXX XXXX–XXX
XXXXX
Sheet Number 197