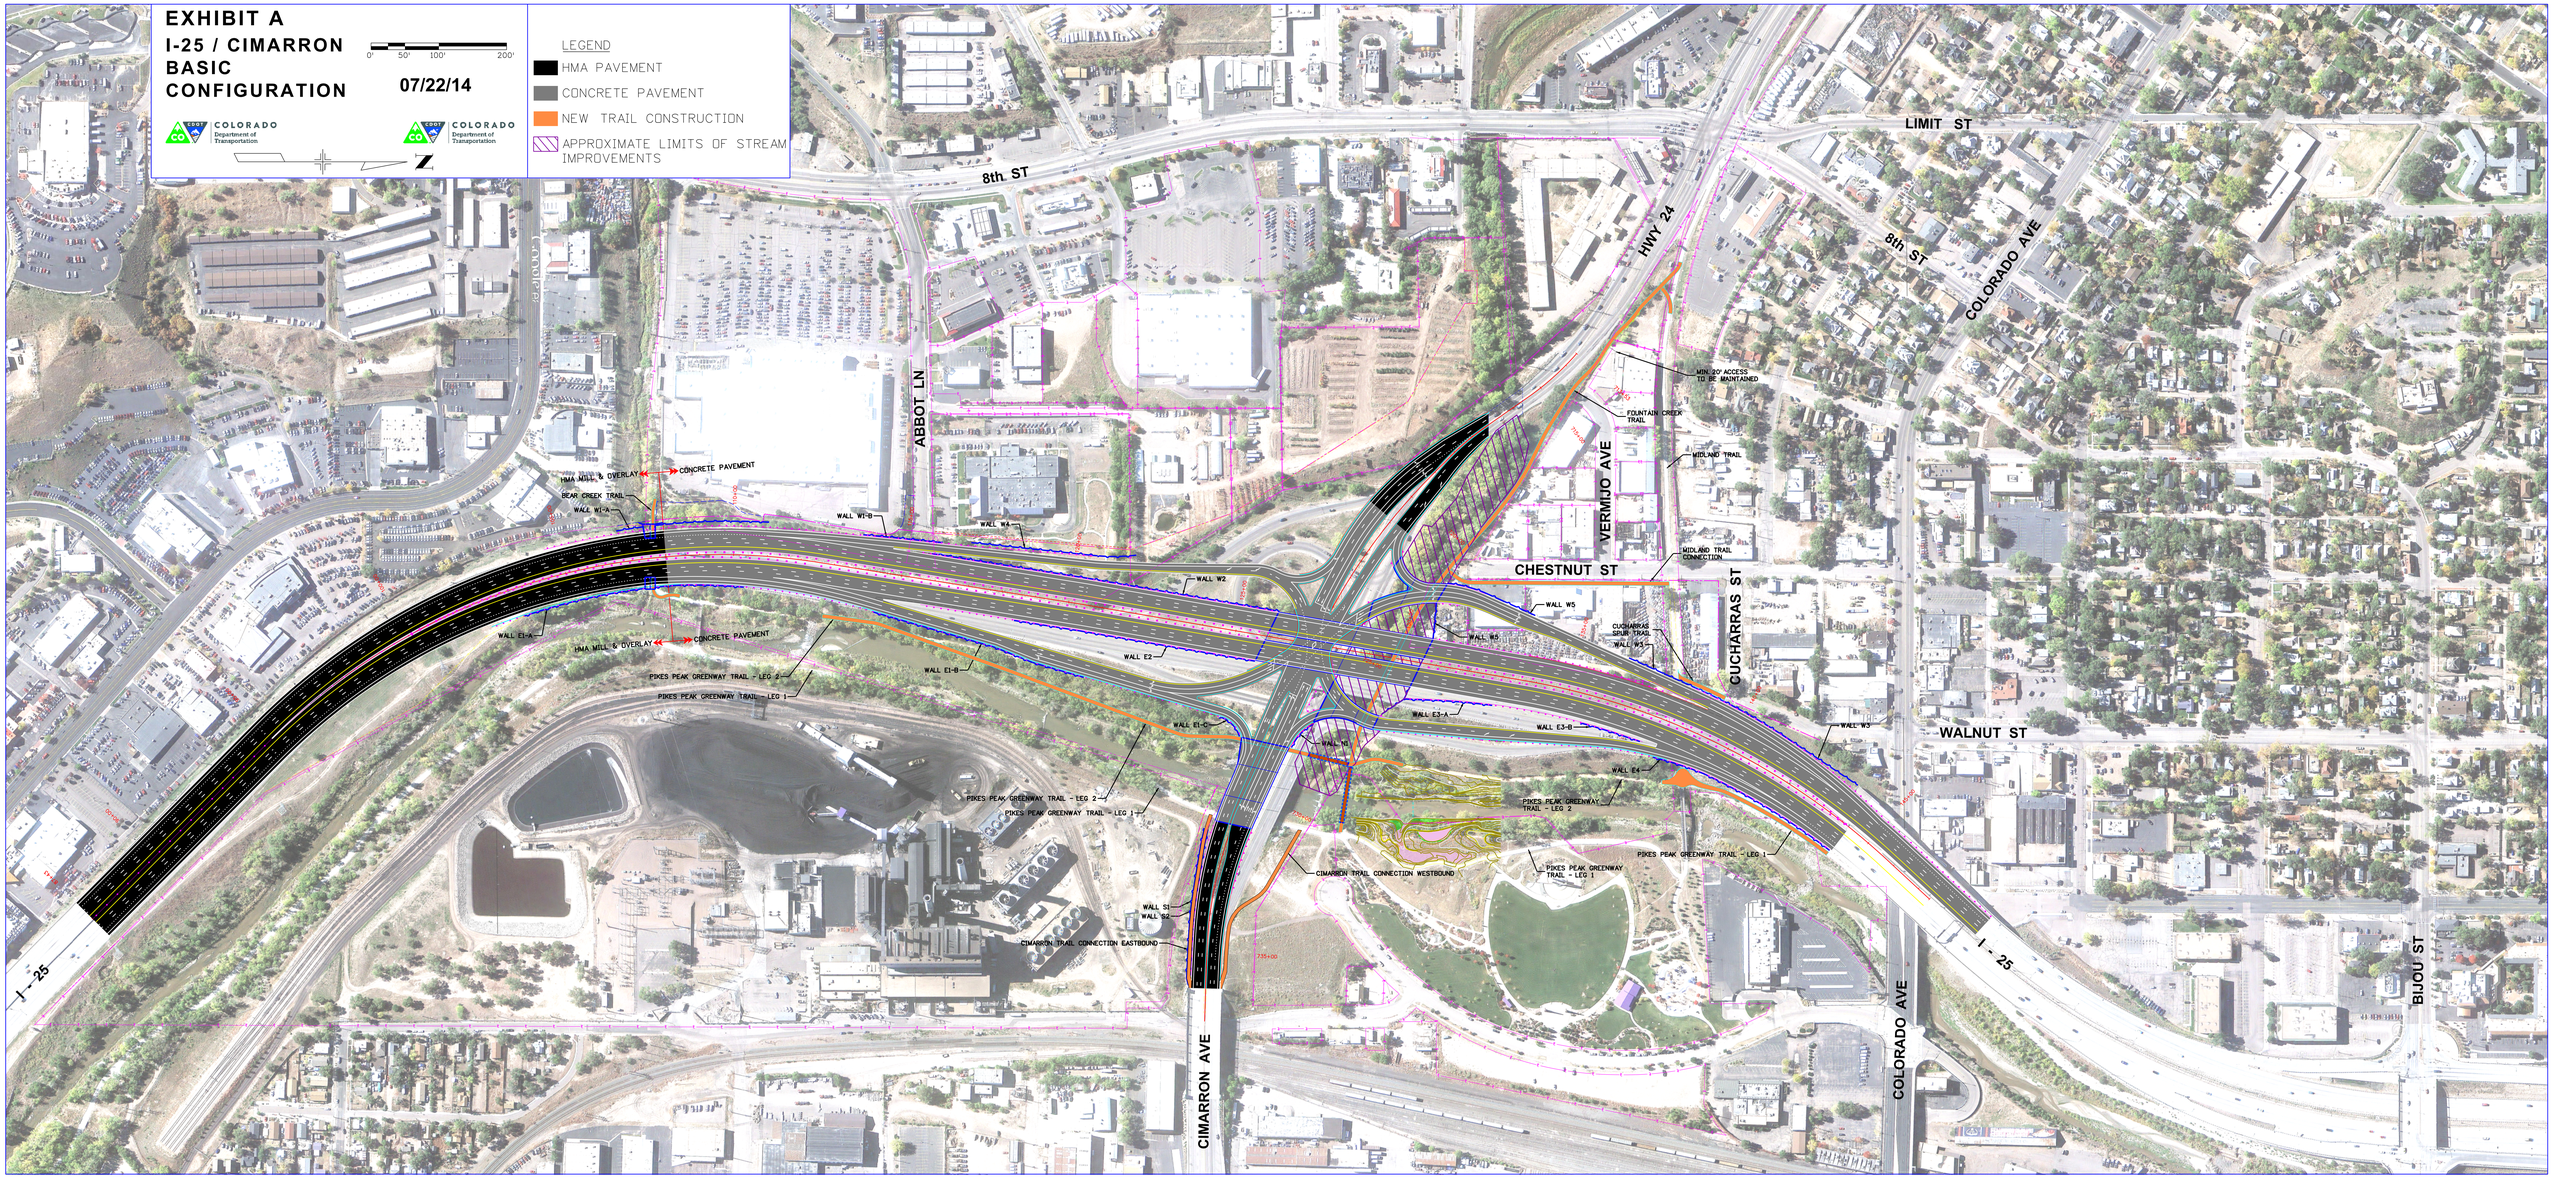
EXHIBIT A
I-25 / CIMARRON
BASIC
CONFIGURATION
07/22/14
0' 50' 100' 200'
COLORADO
Department of
Transportation
LEGEND
HMA PAVEMENT
CONCRETE PAVEMENT
NEW TRAIL CONSTRUCTION
APPROXIMATE LIMITS OF STREAM IMPROVEMENTS
8th ST
LIMIT ST
HWY 24
ABBOT LN
VERMIJO AVE
CHESTNUT ST
CUCHARRAS ST
WALNUT ST
COLORADO AVE
BIJOU ST
CIMARRON AVE
I - 25
CONCRETE PAVEMENT
HMA MILL & OVERLAY
BEAR CREEK TRAIL
WALL W1-A
WALL W1-B
WALL W4
WALL W2
WALL W5
WALL W6
WALL W3
WALL E1-A
WALL E1-B
WALL E2
WALL E1-C
WALL E3-A
WALL E3-B
WALL E4
WALL S1
WALL S2
MIN. 20' ACCESS TO BE MAINTAINED
FOUNTAIN CREEK TRAIL
MIDLAND TRAIL
MIDLAND TRAIL CONNECTION
CUCHARRAS SPUR TRAIL
PIKES PEAK GREENWAY TRAIL - LEG 2
PIKES PEAK GREENWAY TRAIL - LEG 1
CIMARRON TRAIL CONNECTION WESTBOUND
CIMARRON TRAIL CONNECTION EASTBOUND