EXHIBIT A
I-25 / CIMARRON
BASIC CONFIGURATION

COLORADO Department of Transportation

COLORADO Department of Transportation

05/27/14

LEGEND
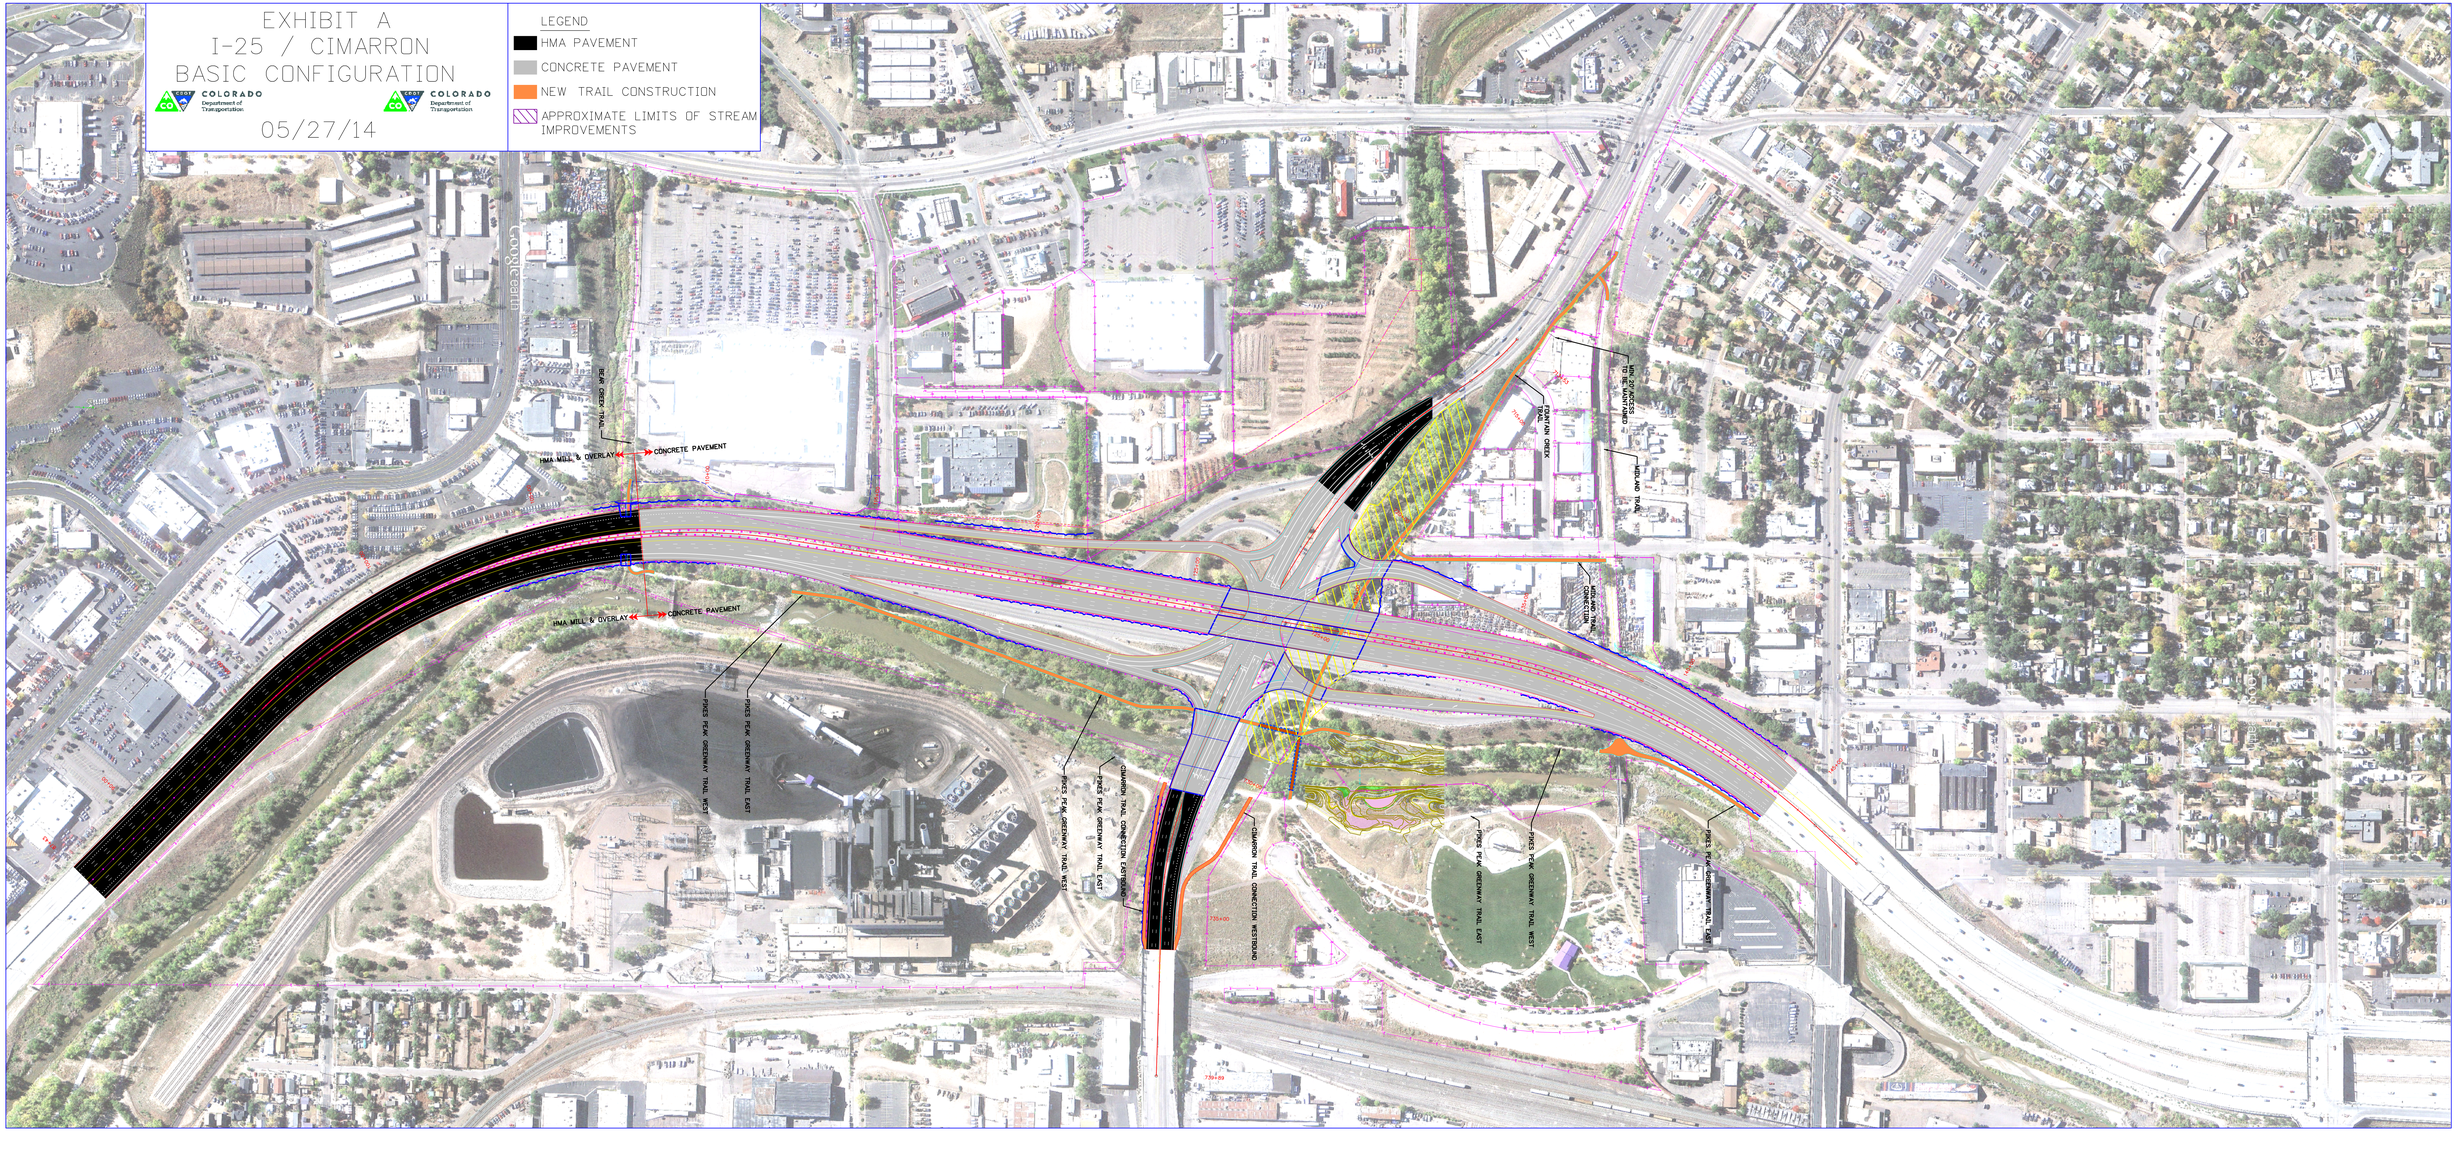
- HMA PAVEMENT
- CONCRETE PAVEMENT
- NEW TRAIL CONSTRUCTION
- APPROXIMATE LIMITS OF STREAM IMPROVEMENTS