EXHIBIT B

I-25 AND CIMARRON ST INTERCHANGE RECONSTRUCTION

BEAR CREEK - FLOODPLAIN HYDRAULIC ANALYSIS FOR FLOODPLAIN DEVELOPMENT PERMIT

COLORADO Department of Transportation — 05/27/14 — COLORADO Department of Transportation

DATUM: NAVD88

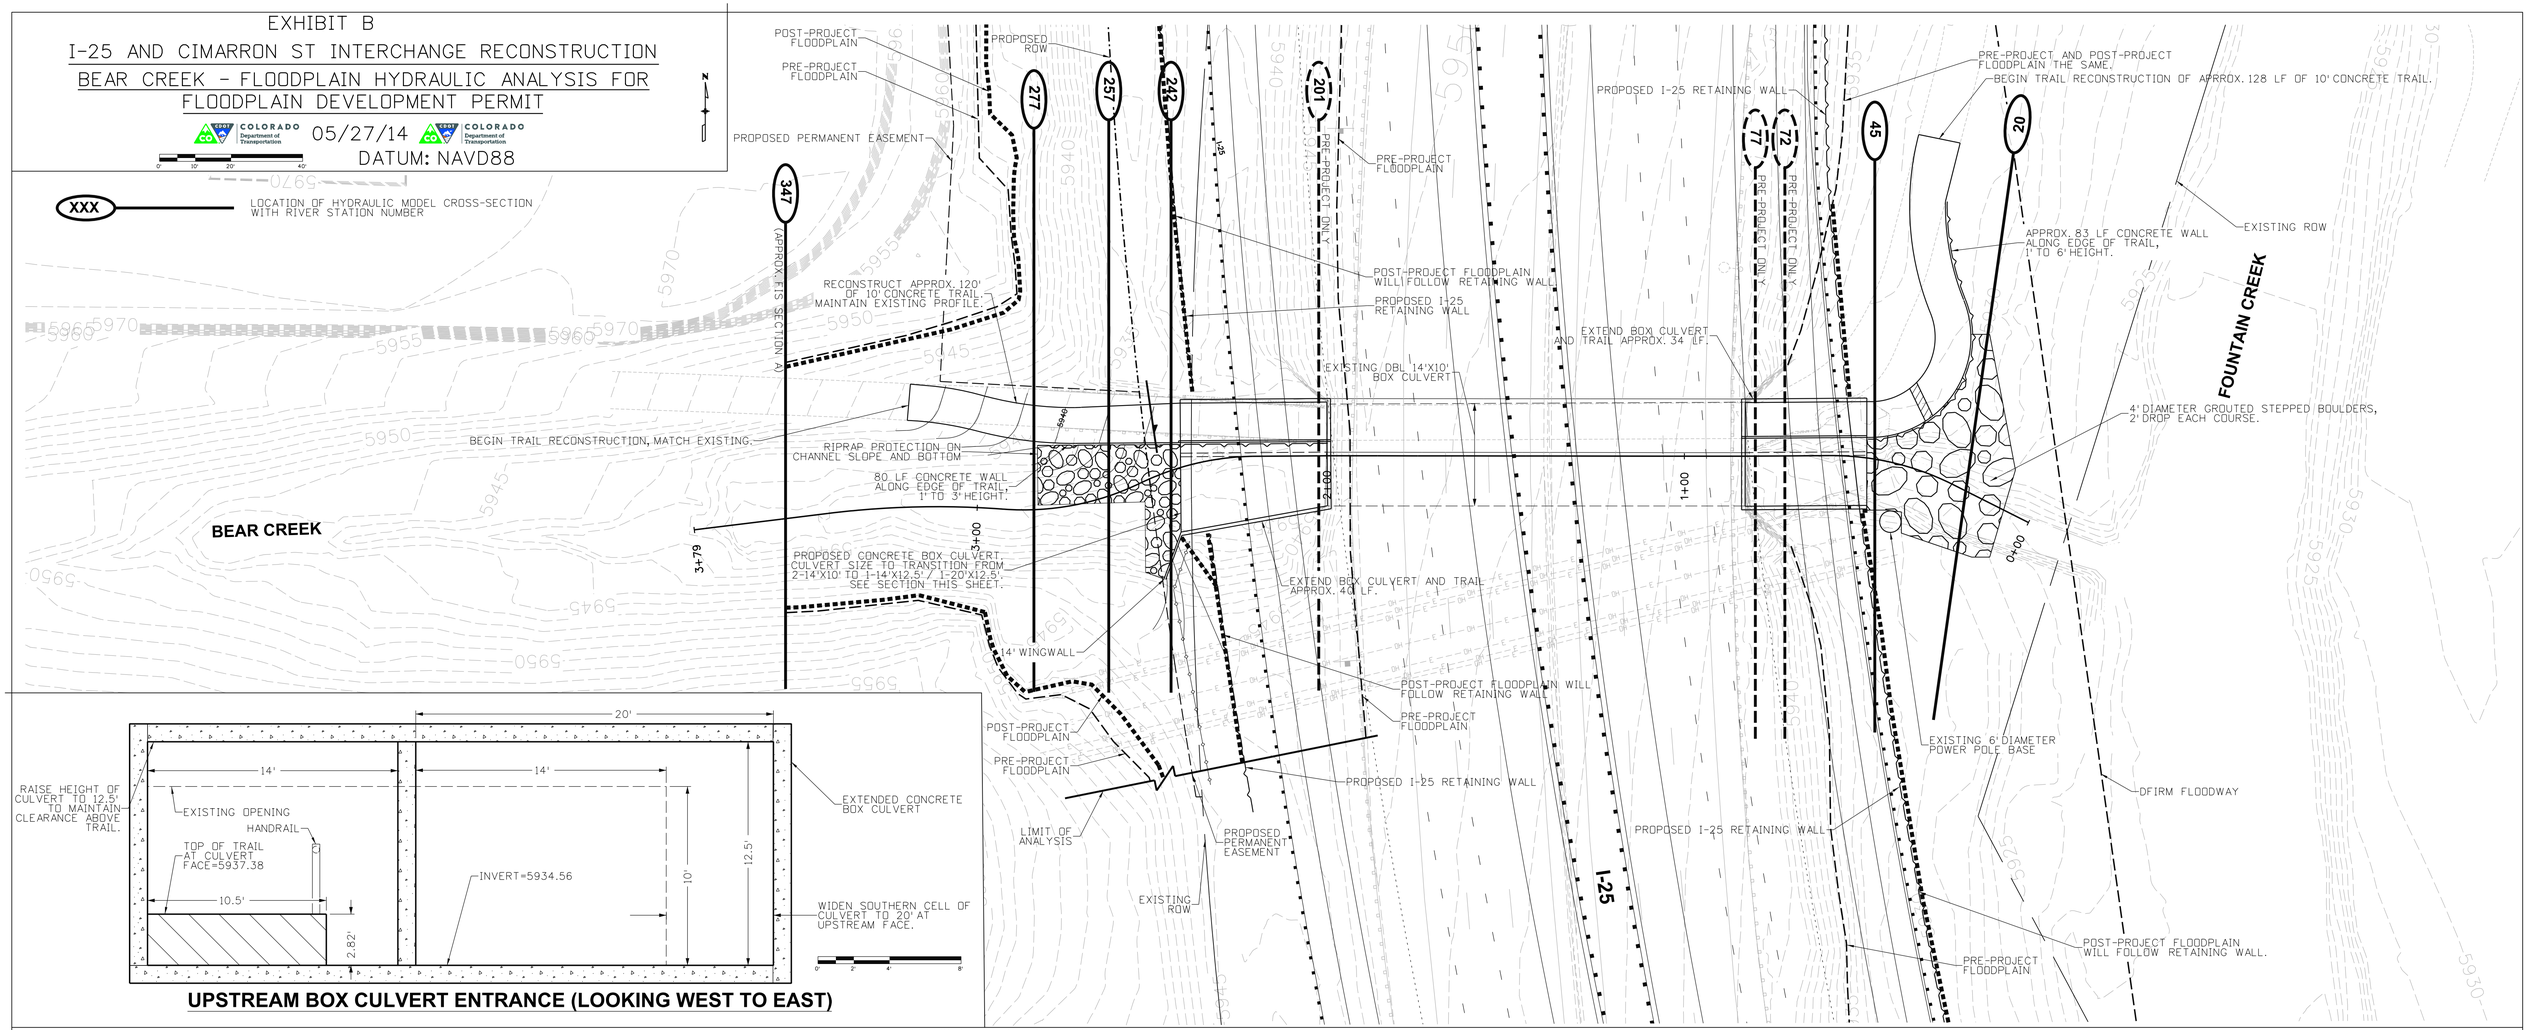

UPSTREAM BOX CULVERT ENTRANCE (LOOKING WEST TO EAST)

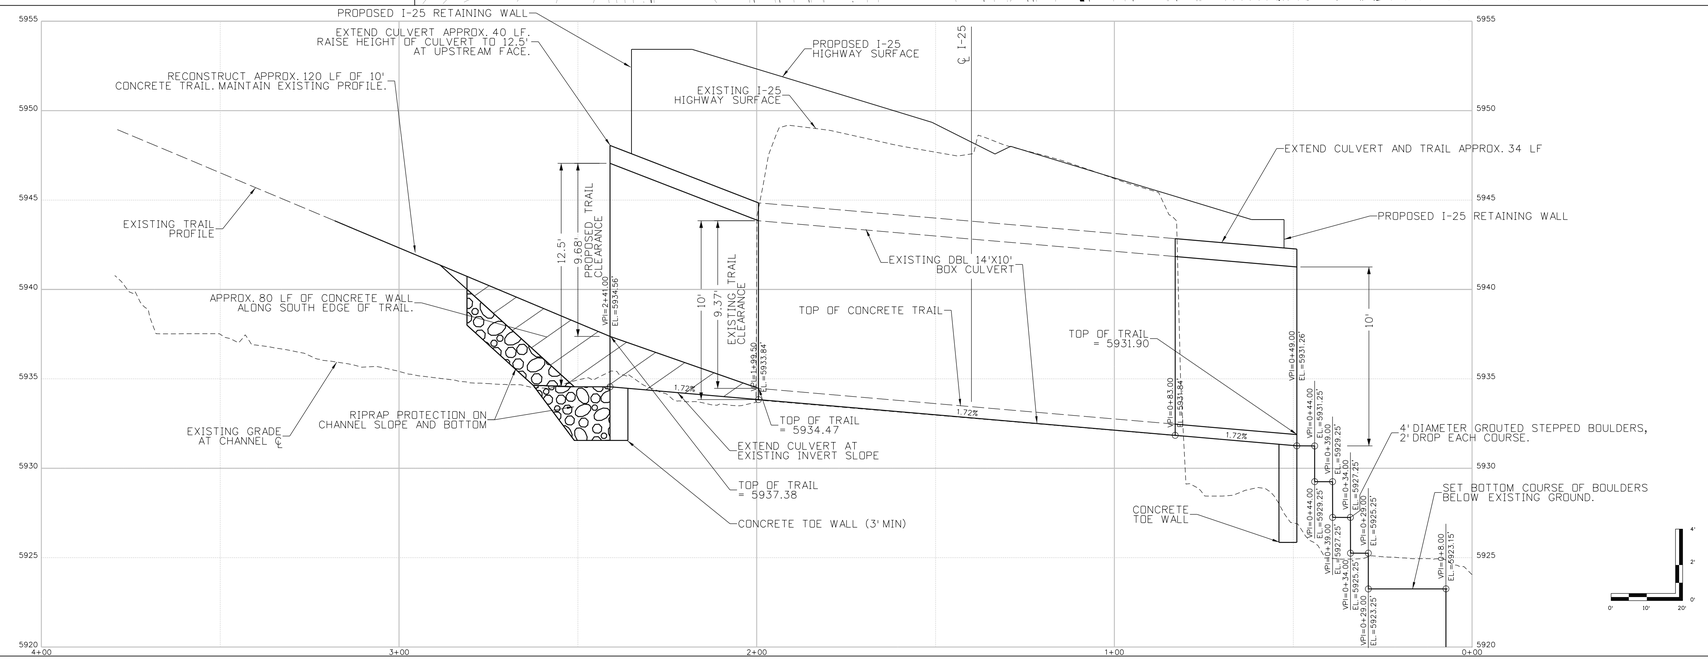

EXHIBIT B