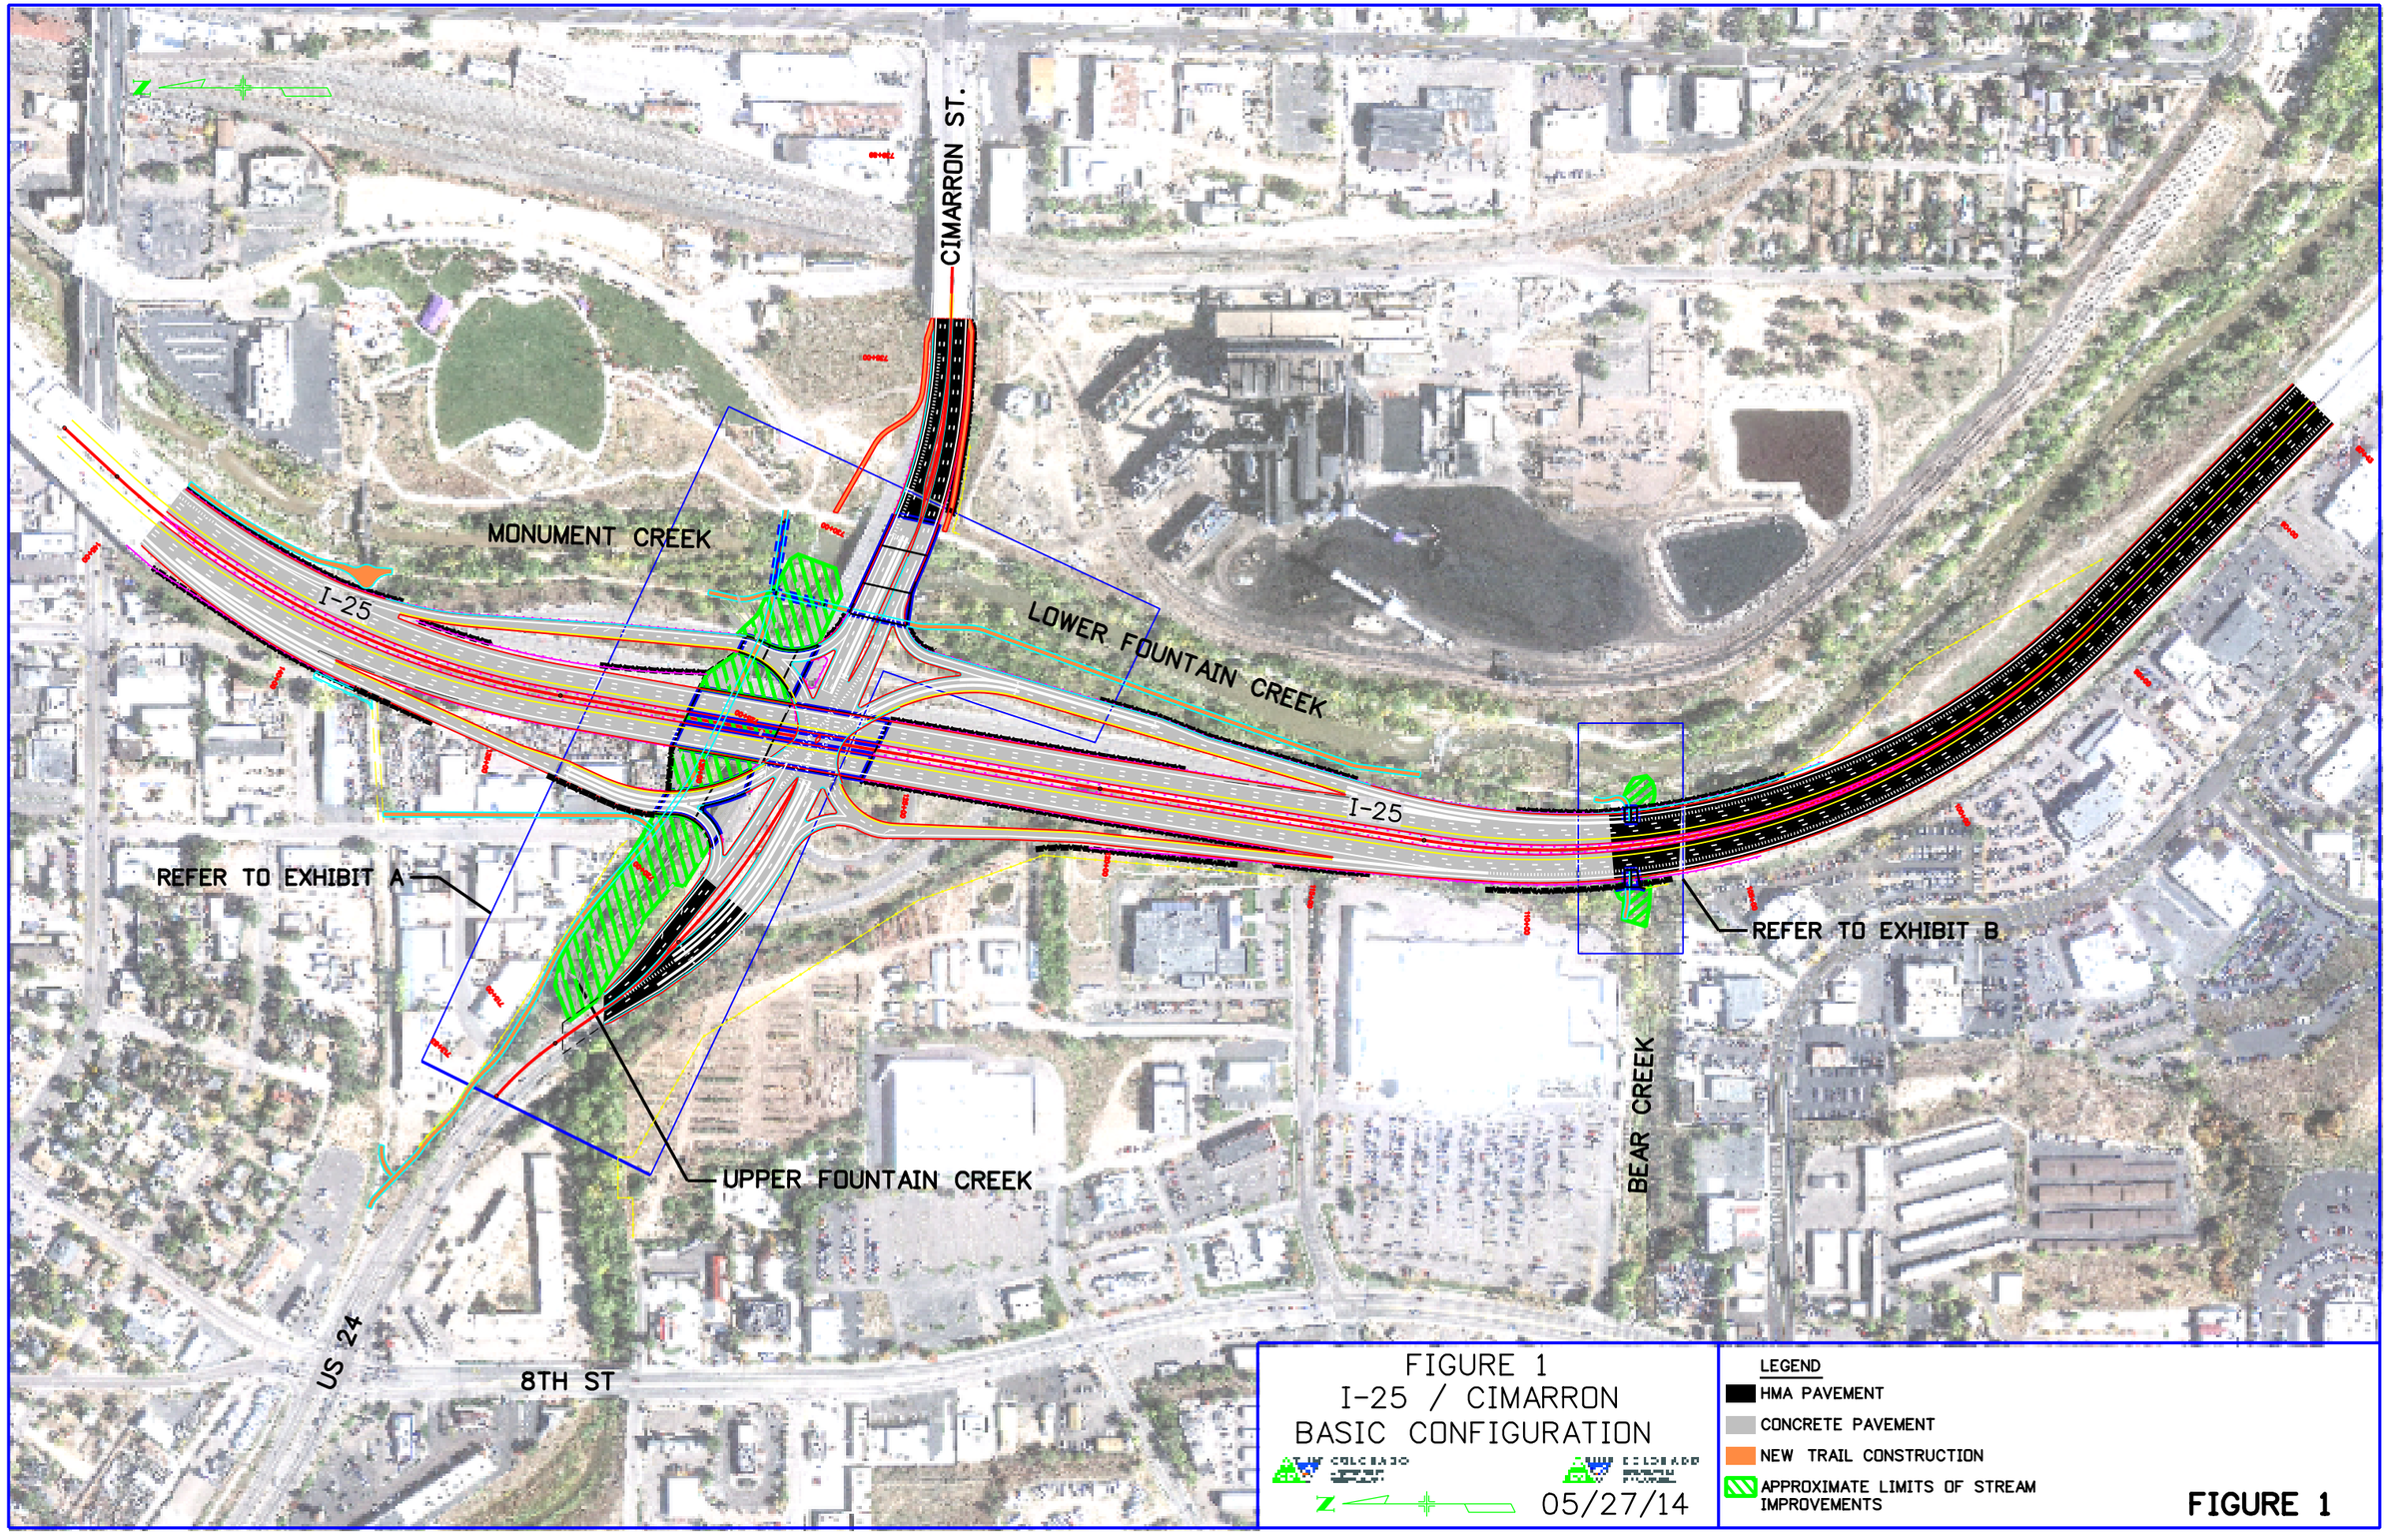

FIGURE 1
I-25 / CIMARRON
BASIC CONFIGURATION

05/27/14

LEGEND
- HMA PAVEMENT
- CONCRETE PAVEMENT
- NEW TRAIL CONSTRUCTION
- APPROXIMATE LIMITS OF STREAM IMPROVEMENTS

FIGURE 1