APPENDIX E

Detailed Alternative Maps

Existing I-25 Alternative

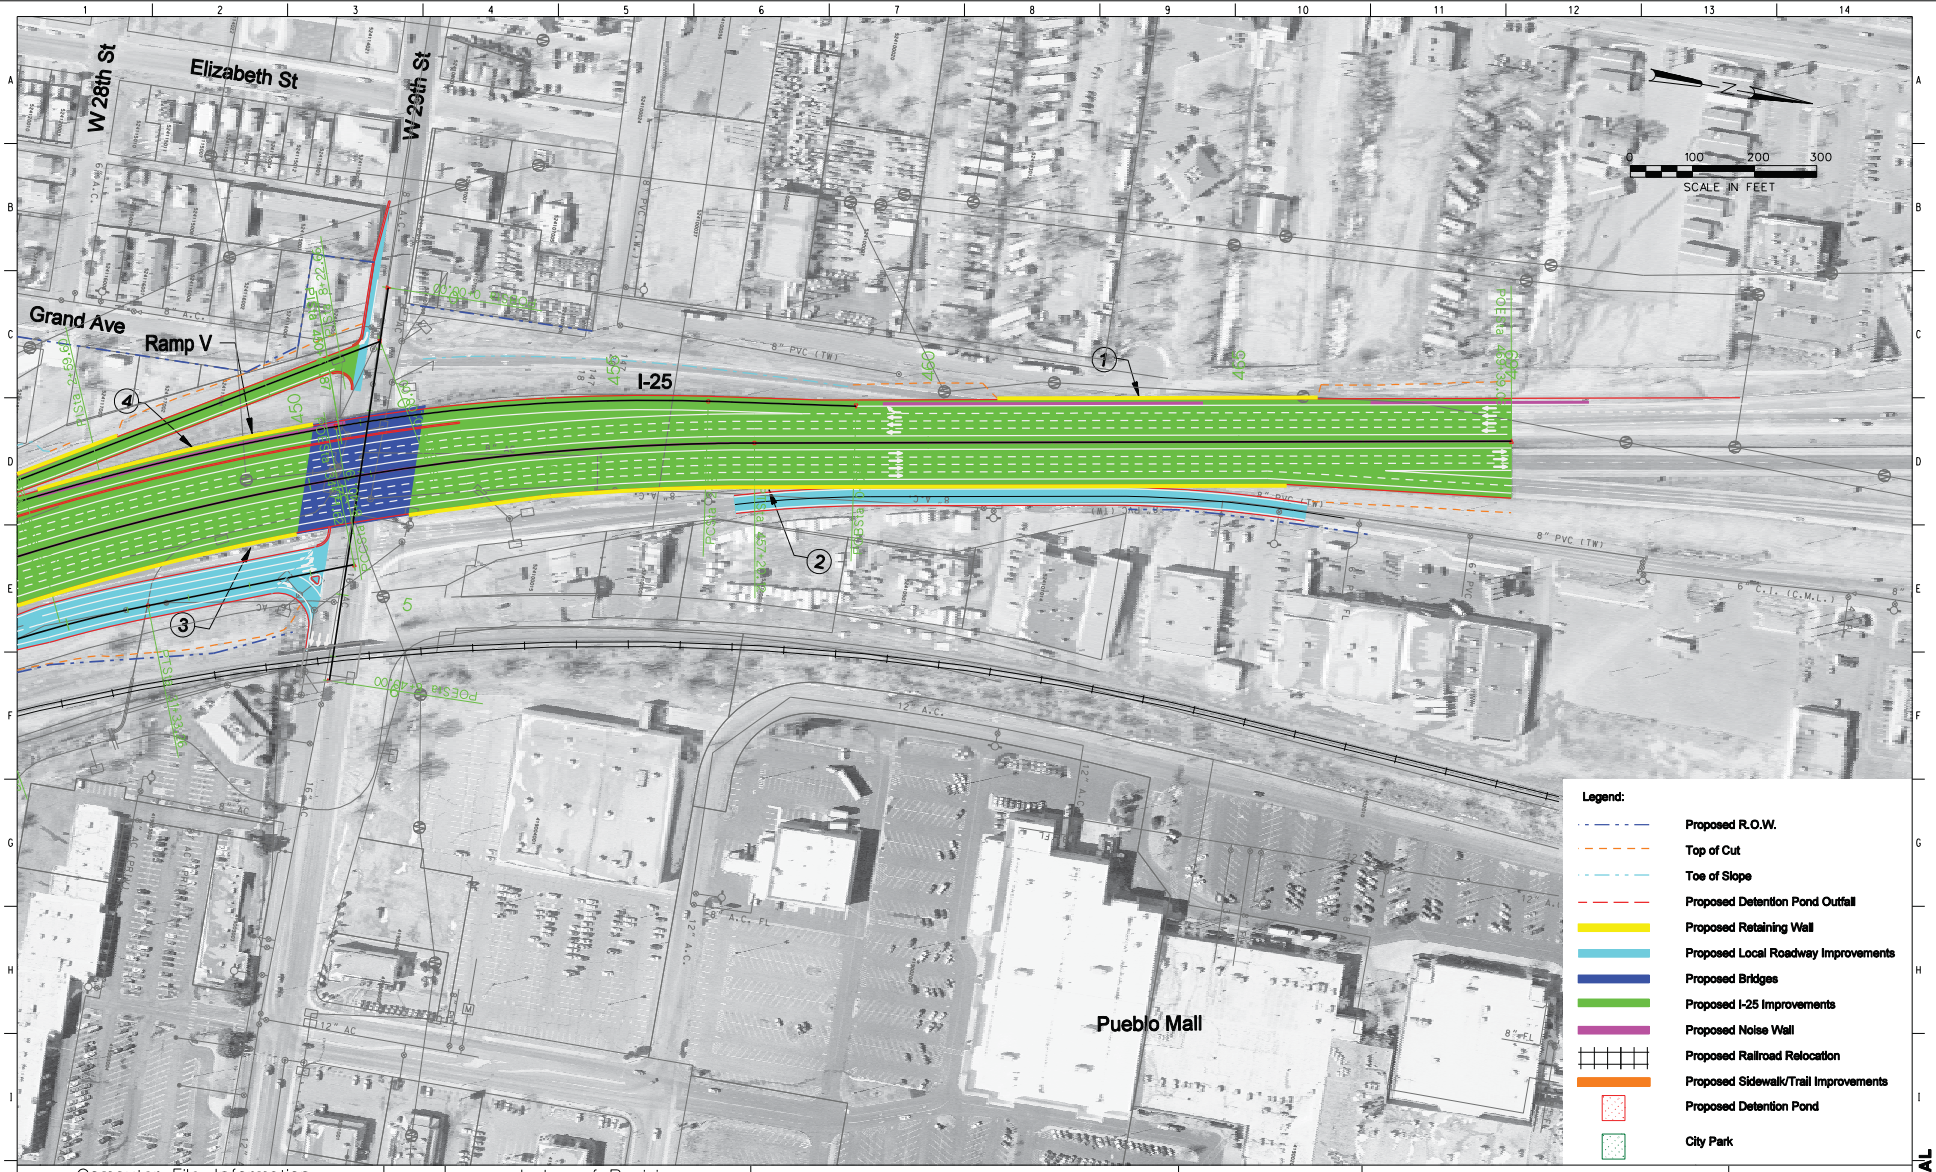

DESIGN	Initial	Date
Designed by		
Checked by		

DETAIL	Initial	Date
Detailed by		
Checked by		

QUANTITIES	Initial	Date
Quantities by		
Checked by		

Revision Dates (Preliminary Stage Only)

Computer File Information	
Creation Date:	Initials:
Last Modification Date:	Initials:
Full Path:	
Drawing File Name:	rdpl17npex.dgn
Acad Ver.	Scale: Units: English

Index of Revisions

the New Pueblo Freeway

COLORADO DEPARTMENT OF TRANSPORTATION
REGION 2

Basic Engineering

No Revisions:

Revised:

Void:

EXISTING ALIGNMENT ALTERNATIVE STA 446+00 TO STA 469+39.06 (POE)

Designer:	S. Asher	Structure Numbers	
Detailer:	R. Swann		
Sheet Subset:		Subset Sheets:	

Project No./Code
IM-0251-156
12831
Sheet Number

CONCEPTUAL

rdpl17npex.dgn 19-DEC-2006 11:28:19

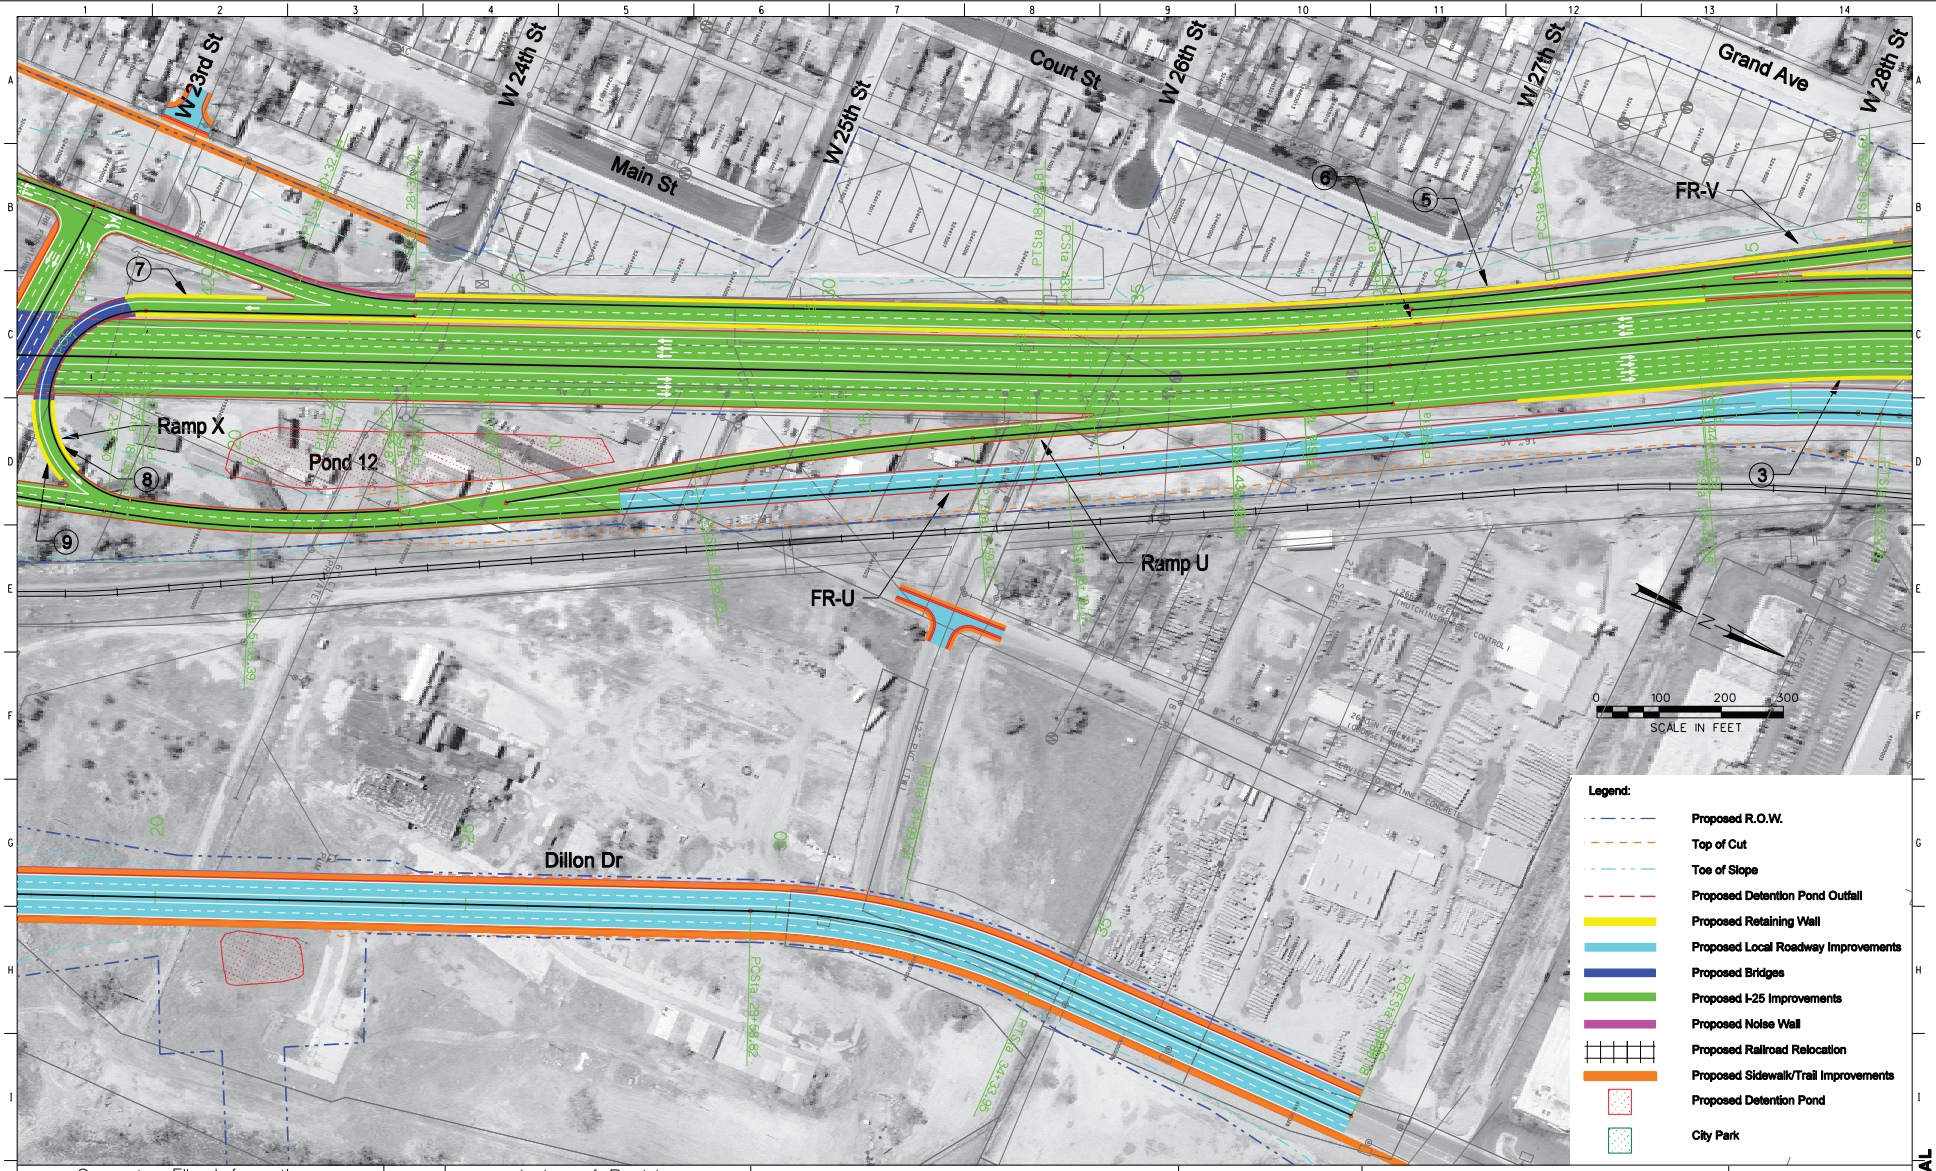

Revision Dates (Preliminary Stage Only)

QUANTITIES: Initial | Date | Quantities by | Checked by

DETAIL: Initial | Date | Detailed by | Checked by

DESIGN: Initial | Date | Designed by | Checked by

Computer File Information		Index of Revisions			
Creation Date:	Initials:				
Last Modification Date:	Initials:				
Full Path:					
Drawing File Name:	rdpl16npex.dgn				
Acad Ver.	Scale: Units: English				

the New Pueblo Freeway

COLORADO DEPARTMENT OF TRANSPORTATION
REGION 2

Basic Engineering	EXISTING ALIGNMENT ALTERNATIVE STA 420+00 TO STA 446+00			Project No./Code
No Revisions:	Designer: S. Asher	Structure Numbers		IM-0251-156
Revised:	Detailer: R. Swann			12831
Void:	Sheet Subset:	Subset Sheets:		Sheet Number

CONCEPTUAL

rdpl16npex.dgn 28-DEC-2006 06:25:08

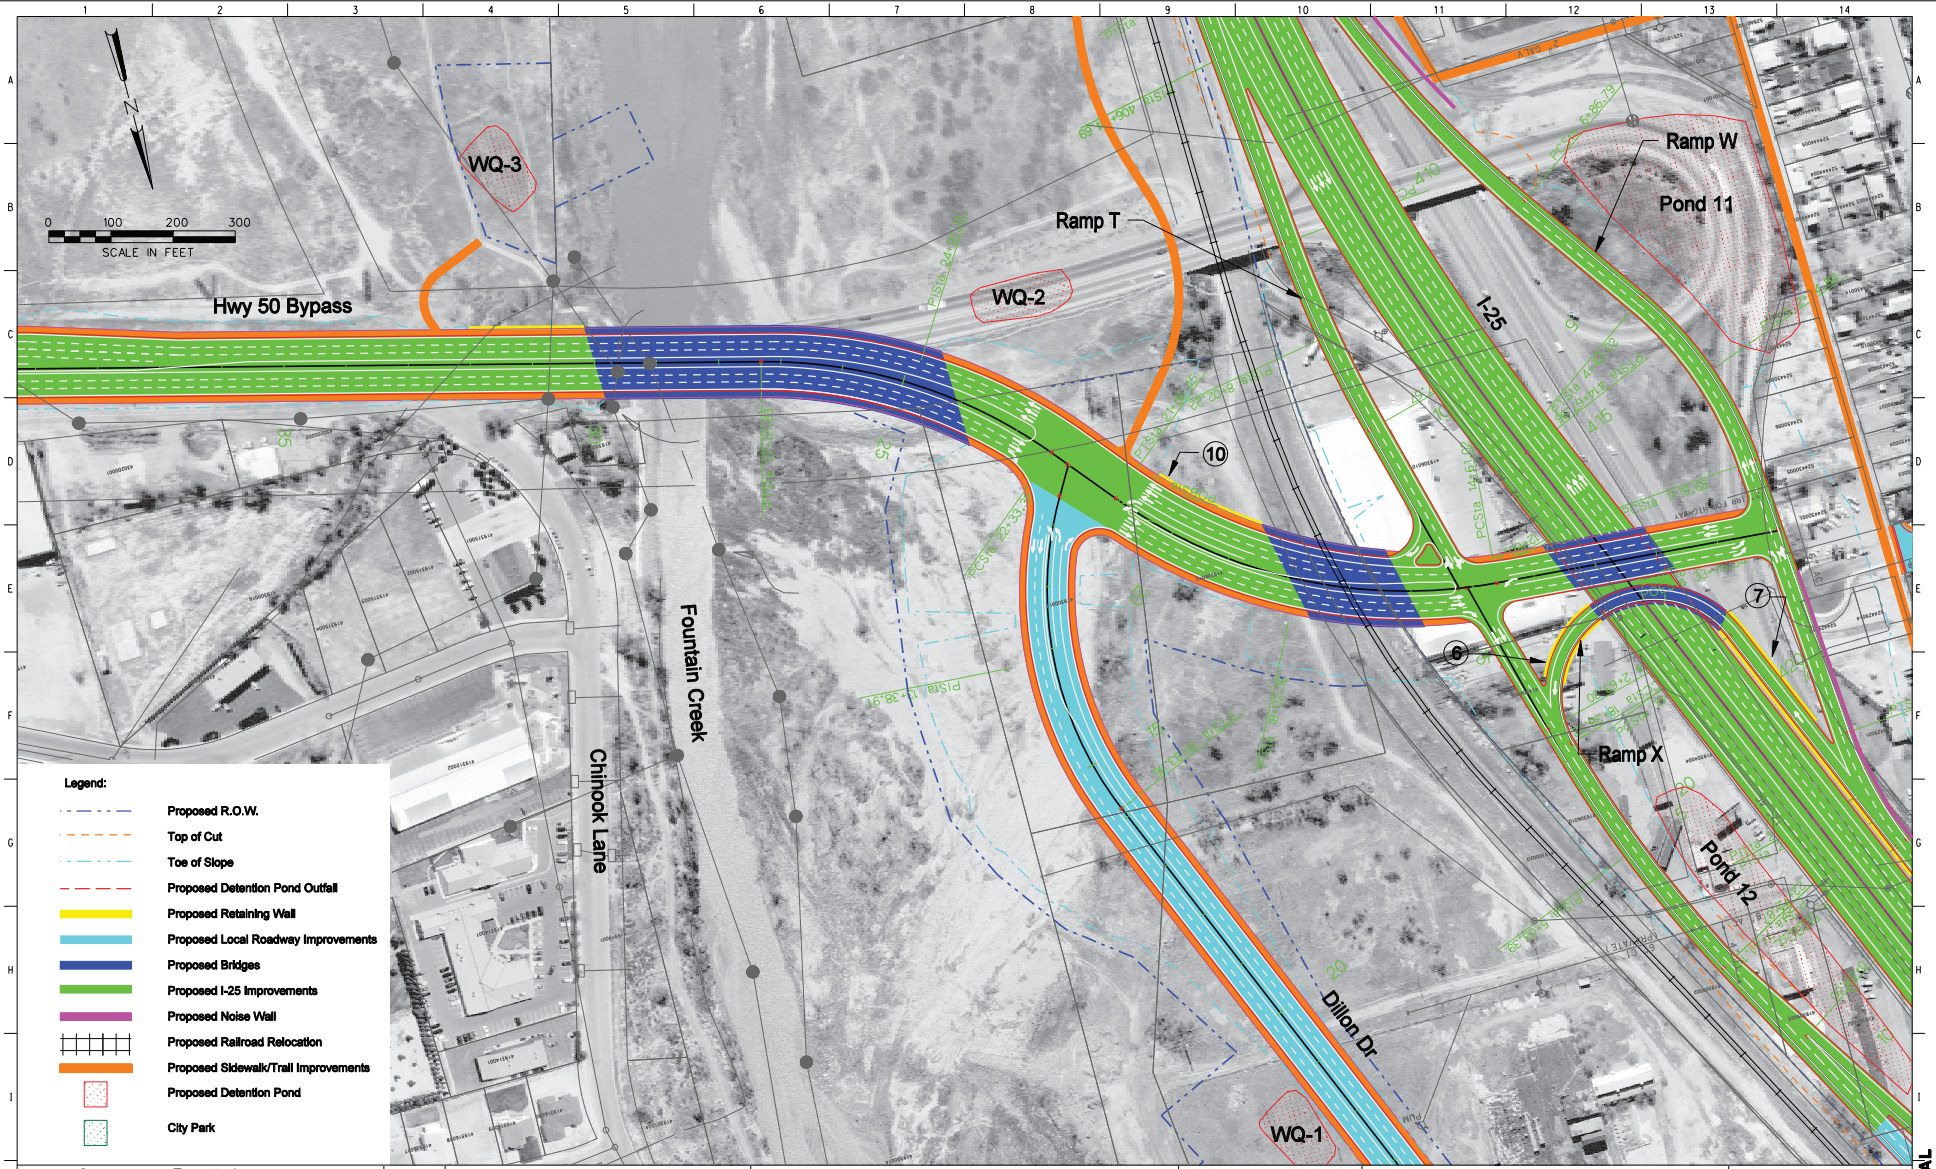

Revision Dates (Preliminary Stage Only)

QUANTITIES: Initial | Date | Quantities by | Checked by

DETAIL: Initial | Date | Detailed by | Checked by

DESIGN: Initial | Date | Designed by | Checked by

Computer File Information			
Creation Date:		Initials:	
Last Modification Date:		Initials:	
Full Path:			
Drawing File Name:	rdpl15npex.dgn		
Acad Ver.	Scale:	Units:	English

Index of Revisions		

the New Pueblo Freeway

COLORADO DEPARTMENT OF TRANSPORTATION
REGION 2

Basic Engineering	EXISTING ALIGNMENT ALTERNATIVE STA 408+00 TO STA 420+00			Project No./Code
No Revisions:	Designer: S. Asher	Structure Numbers		IM-0251-156
Revised:	Detailer: R. Swann			12831
Void:	Sheet Subset:	Subset Sheets:		Sheet Number

CONCEPTUAL

rdpl15npex.dgn 28-DEC-2006 08:10:09

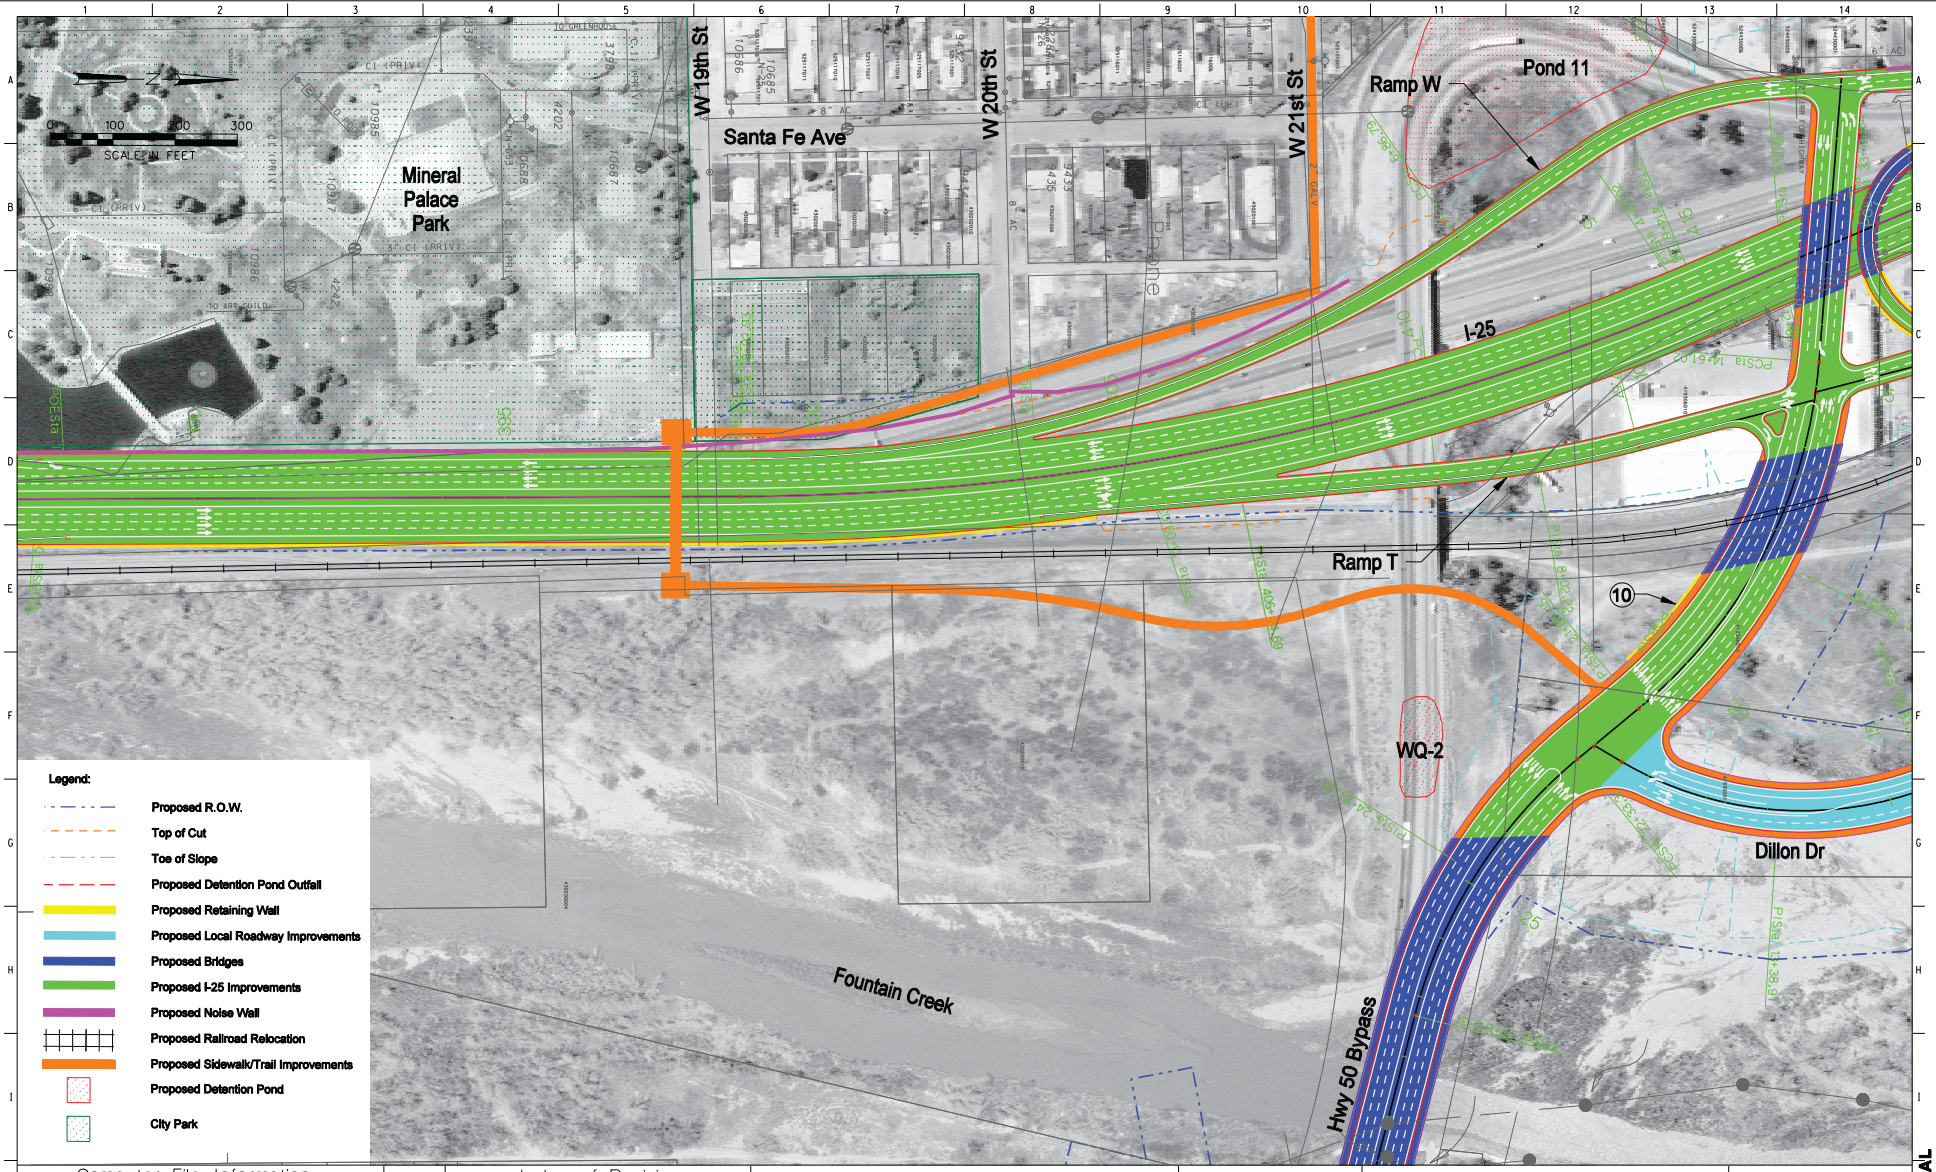

Revision Dates (Preliminary Stage Only)

QUANTITIES — Initial — Date — Quantities by — Checked by

DETAIL — Initial — Date — Detailed by — Checked by

DESIGN — Initial — Date — Designed by — Checked by

Computer File Information		Index of Revisions			
Creation Date:	Initials:				
Last Modification Date:	Initials:				
Full Path:					
Drawing File Name:	rdpl14npex.dgn				
Acad Ver.	Scale: Units: English				

the New Pueblo Freeway

COLORADO DEPARTMENT OF TRANSPORTATION
REGION 2

Basic Engineering

No Revisions:

Revised:

Void:

EXISTING ALIGNMENT ALTERNATIVE
STA 388+00 TO STA 408+00

Designer: S. Asher | Structure Numbers:
Detailer: R. Swann
Sheet Subset: | Subset Sheets:

Project No./Code: IM-0251-156

12831

Sheet Number

CONCEPTUAL

rdpl14npex.dgn 28-DEC-2006 08:02:58

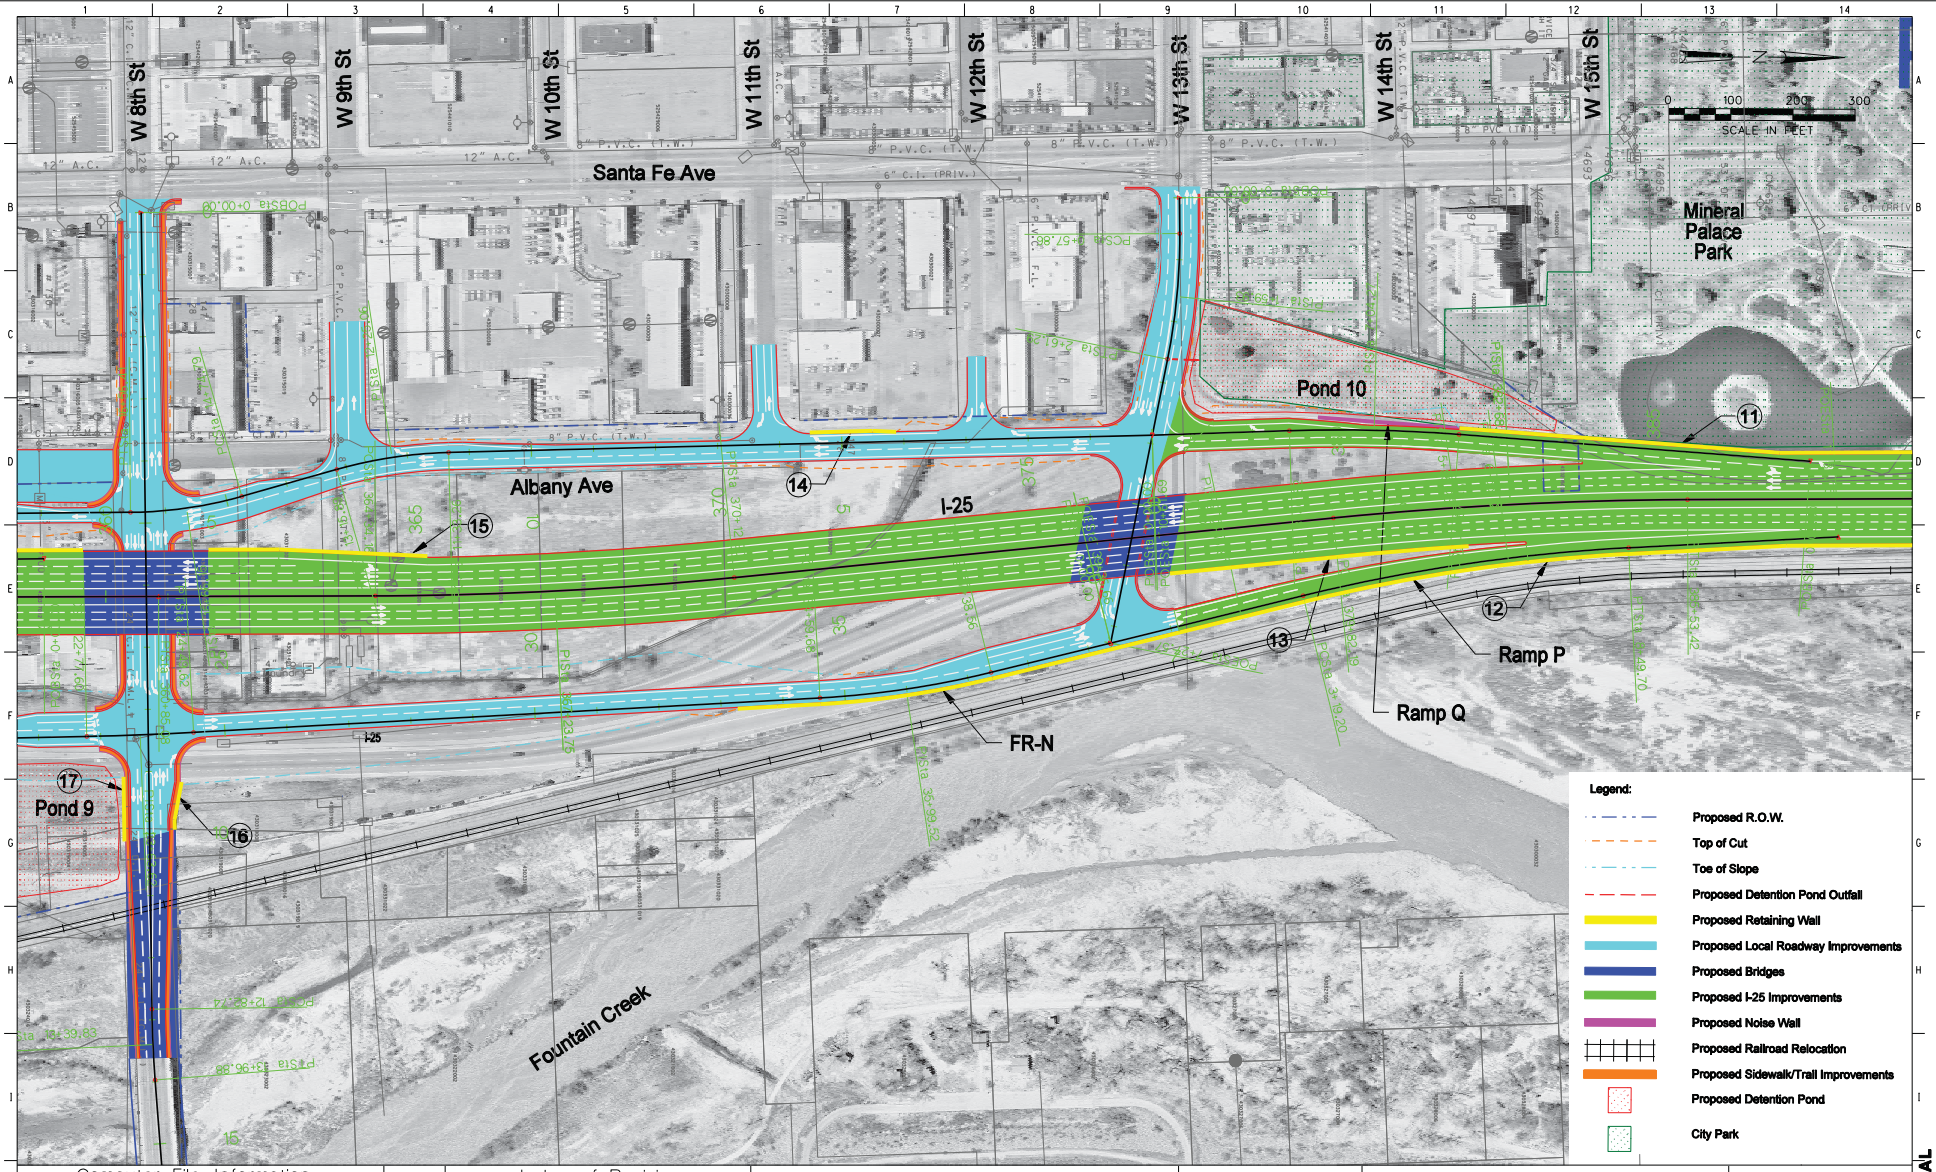

Revision Dates (Preliminary Stage Only)

QUANTITIES: Initial | Date | Quantities by | Checked by

DETAIL: Initial | Date | Detailed by | Checked by

DESIGN: Initial | Date | Designed by | Checked by

Computer File Information	
Creation Date:	Initials:
Last Modification Date:	Initials:
Full Path:	
Drawing File Name:	rdpl13npex.dgn
Acad Ver.	Scale: Units: English

Index of Revisions

the New Pueblo Freeway

COLORADO DEPARTMENT OF TRANSPORTATION
REGION 2

Basic Engineering

No Revisions:

Revised:

Void:

EXISTING ALIGNMENT ALTERNATIVE
STA 360+00 TO STA 388+00

Designer: S. Asher | Structure Numbers:
Detailer: R. Swann
Sheet Subset: | Subset Sheets:

Project No./Code: IM-0251-156

12831

Sheet Number

CONCEPTUAL

rdpl13npex.dgn 15-DEC-2006 15:58:38

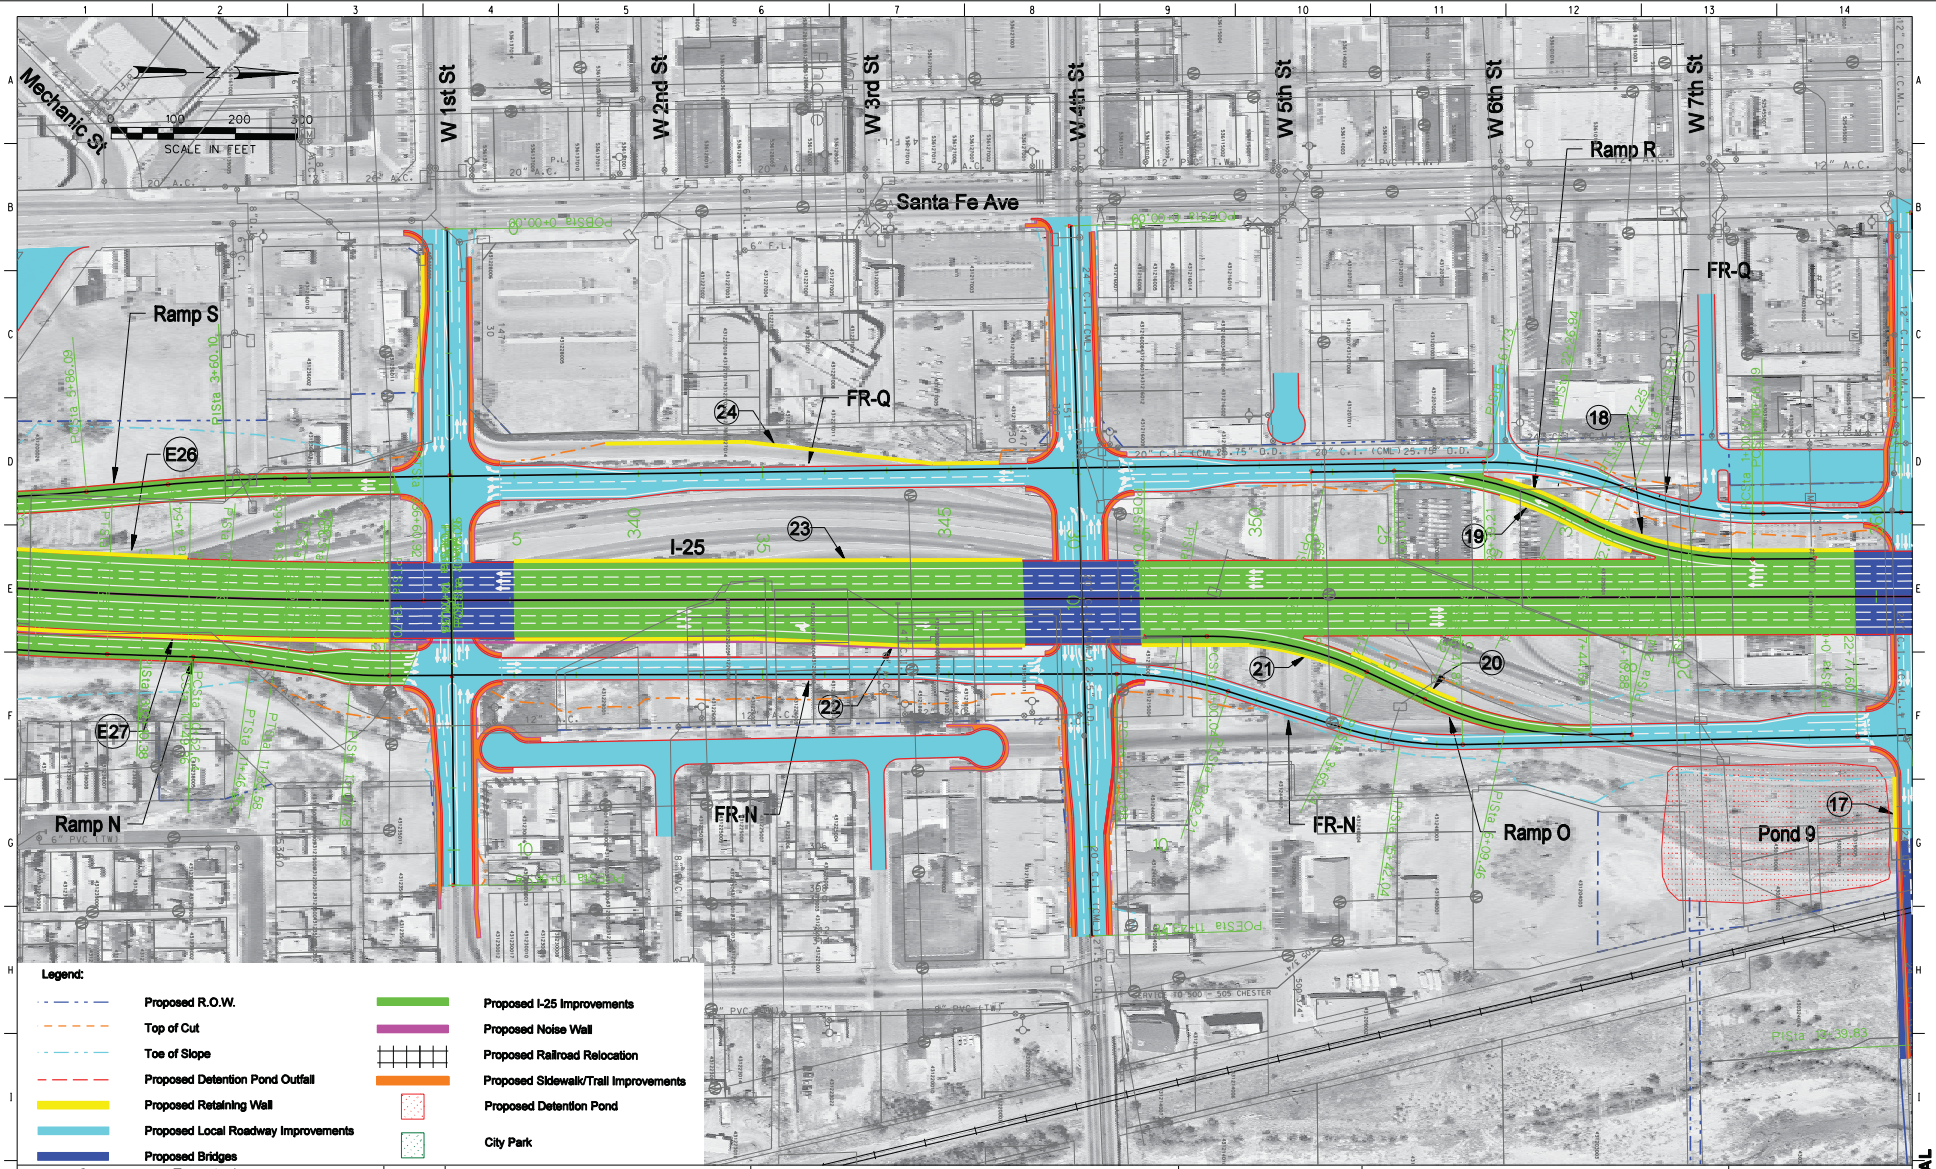

Legend:

- Proposed R.O.W.
- Top of Cut
- Toe of Slope
- Proposed Detention Pond Outfall
- Proposed Retaining Wall
- Proposed Local Roadway Improvements
- Proposed Bridges
- Proposed I-25 Improvements
- Proposed Noise Wall
- Proposed Railroad Relocation
- Proposed Sidewalk/Trail Improvements
- Proposed Detention Pond
- City Park

Computer File Information	
Creation Date:	Initials:
Last Modification Date:	Initials:
Full Path:	
Drawing File Name:	rdpl12npex.dgn
Acad Ver.	Scale: Units: English

Index of Revisions

the New Pueblo Freeway

COLORADO DEPARTMENT OF TRANSPORTATION
REGION 2

Basic Engineering	EXISTING ALIGNMENT ALTERNATIVE STA 331+00 TO STA 360+00	Project No./Code
No Revisions:		IM-0251-156
Revised:	Designer: S. Asher / Detailer: R. Swann / Structure Numbers:	12831
Void:	Sheet Subset: / Subset Sheets:	Sheet Number

CONCEPTUAL

rdpl12npex.dgn 15-DEC-2006 16:55:08

DESIGN: Initial, Date, Designed by, Checked by
DETAIL: Initial, Date, Detailed by, Checked by
QUANTITIES: Initial, Date, Quantities by, Checked by
Revision Dates (Preliminary Stage Only)

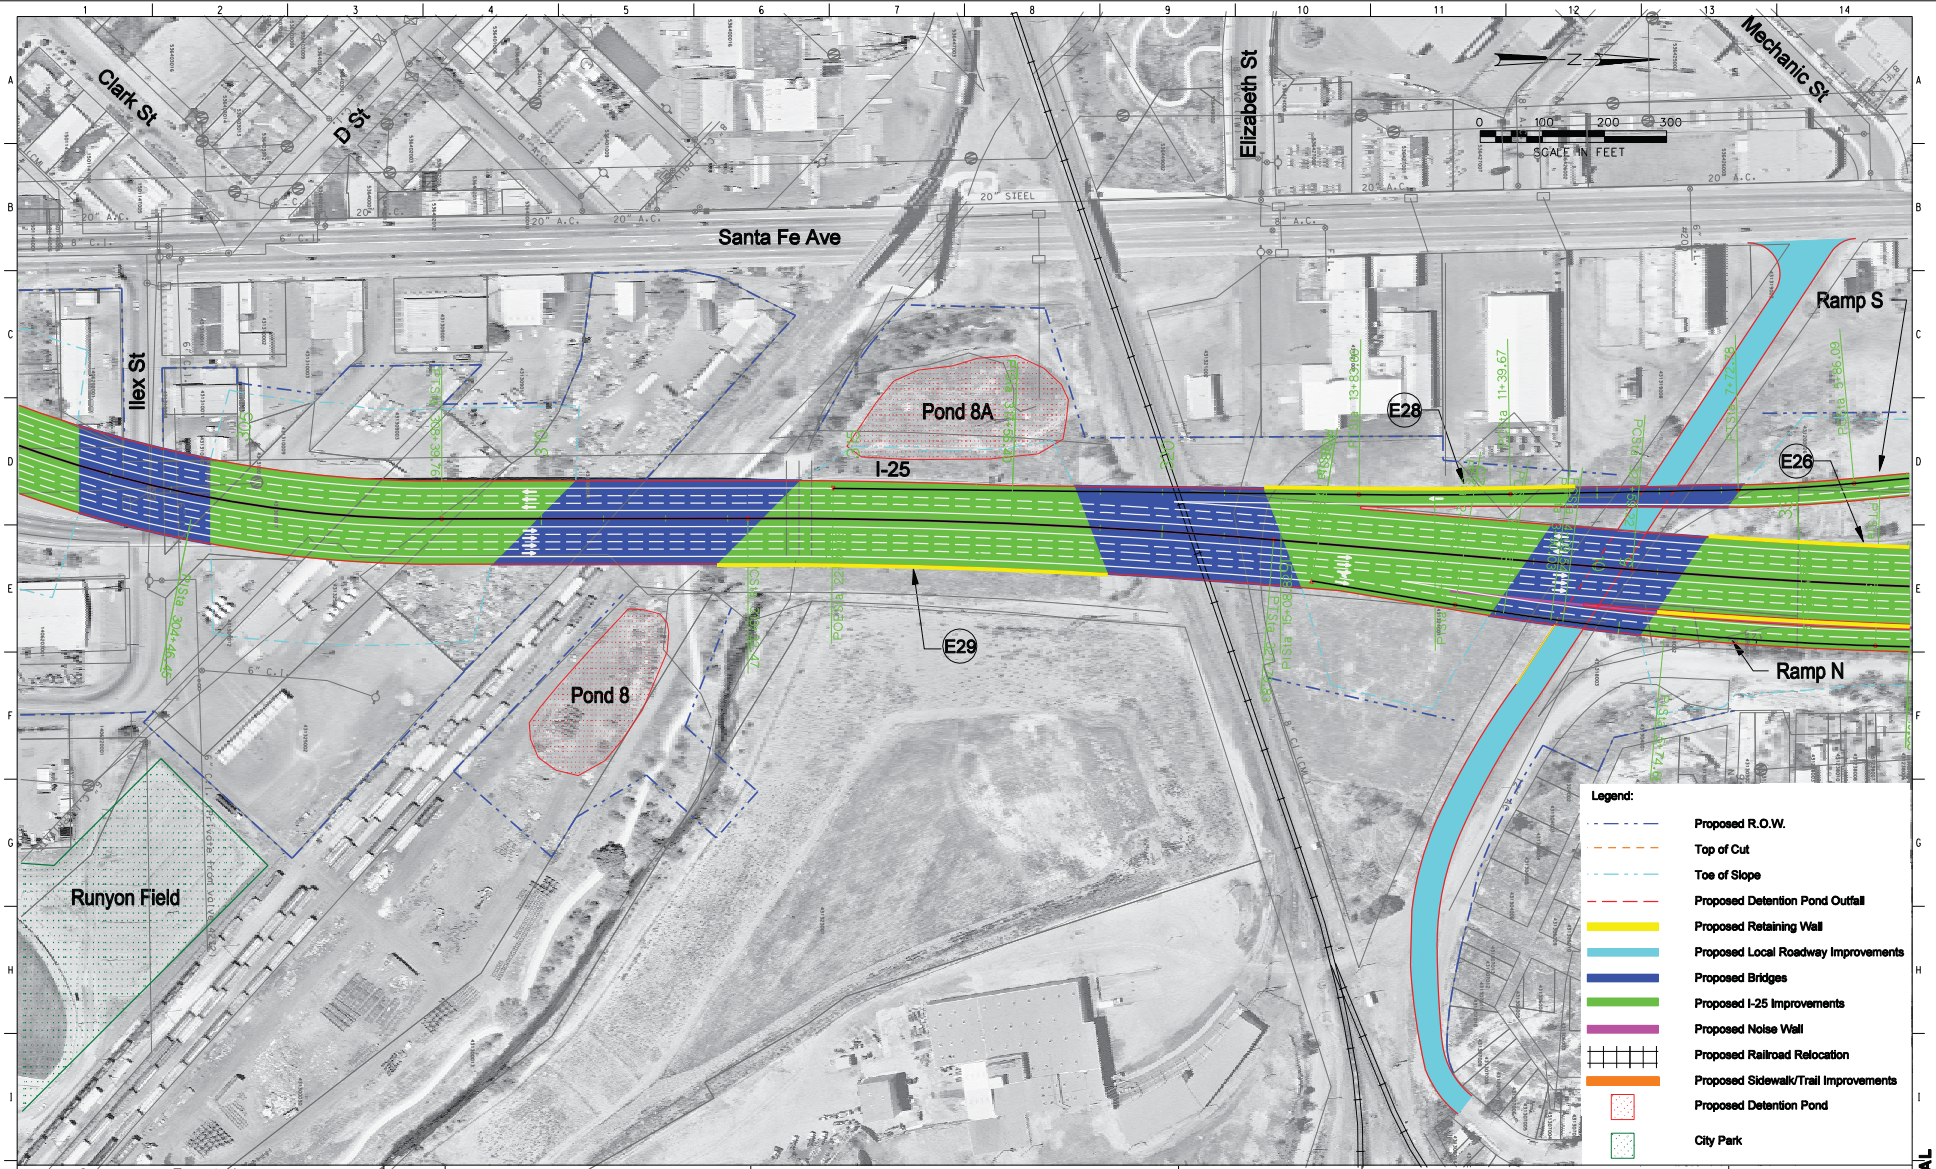

Revision Dates (Preliminary Stage Only)

QUANTITIES: Initial | Date | Quantities by | Checked by

DETAIL: Initial | Date | Detailed by | Checked by

DESIGN: Initial | Date | Designed by | Checked by

Computer File Information	
Creation Date:	Initials:
Last Modification Date:	Initials:
Full Path:	
Drawing File Name:	rdpl11npex.dgn
Acad Ver.	Scale: Units: English

Index of Revisions

the New Pueblo Freeway

COLORADO DEPARTMENT OF TRANSPORTATION
REGION 2

Basic Engineering
No Revisions:
Revised:
Void:

EXISTING ALIGNMENT ALTERNATIVE
STA 302+00 TO STA 331+00

Designer: S. Asher
Detailer: R. Swann
Sheet Subset:
Structure Numbers
Subset Sheets:

Project No./Code
IM-0251-156
12831
Sheet Number

CONCEPTUAL

rdpl11npex.dgn 15-DEC-2006 14:52:32

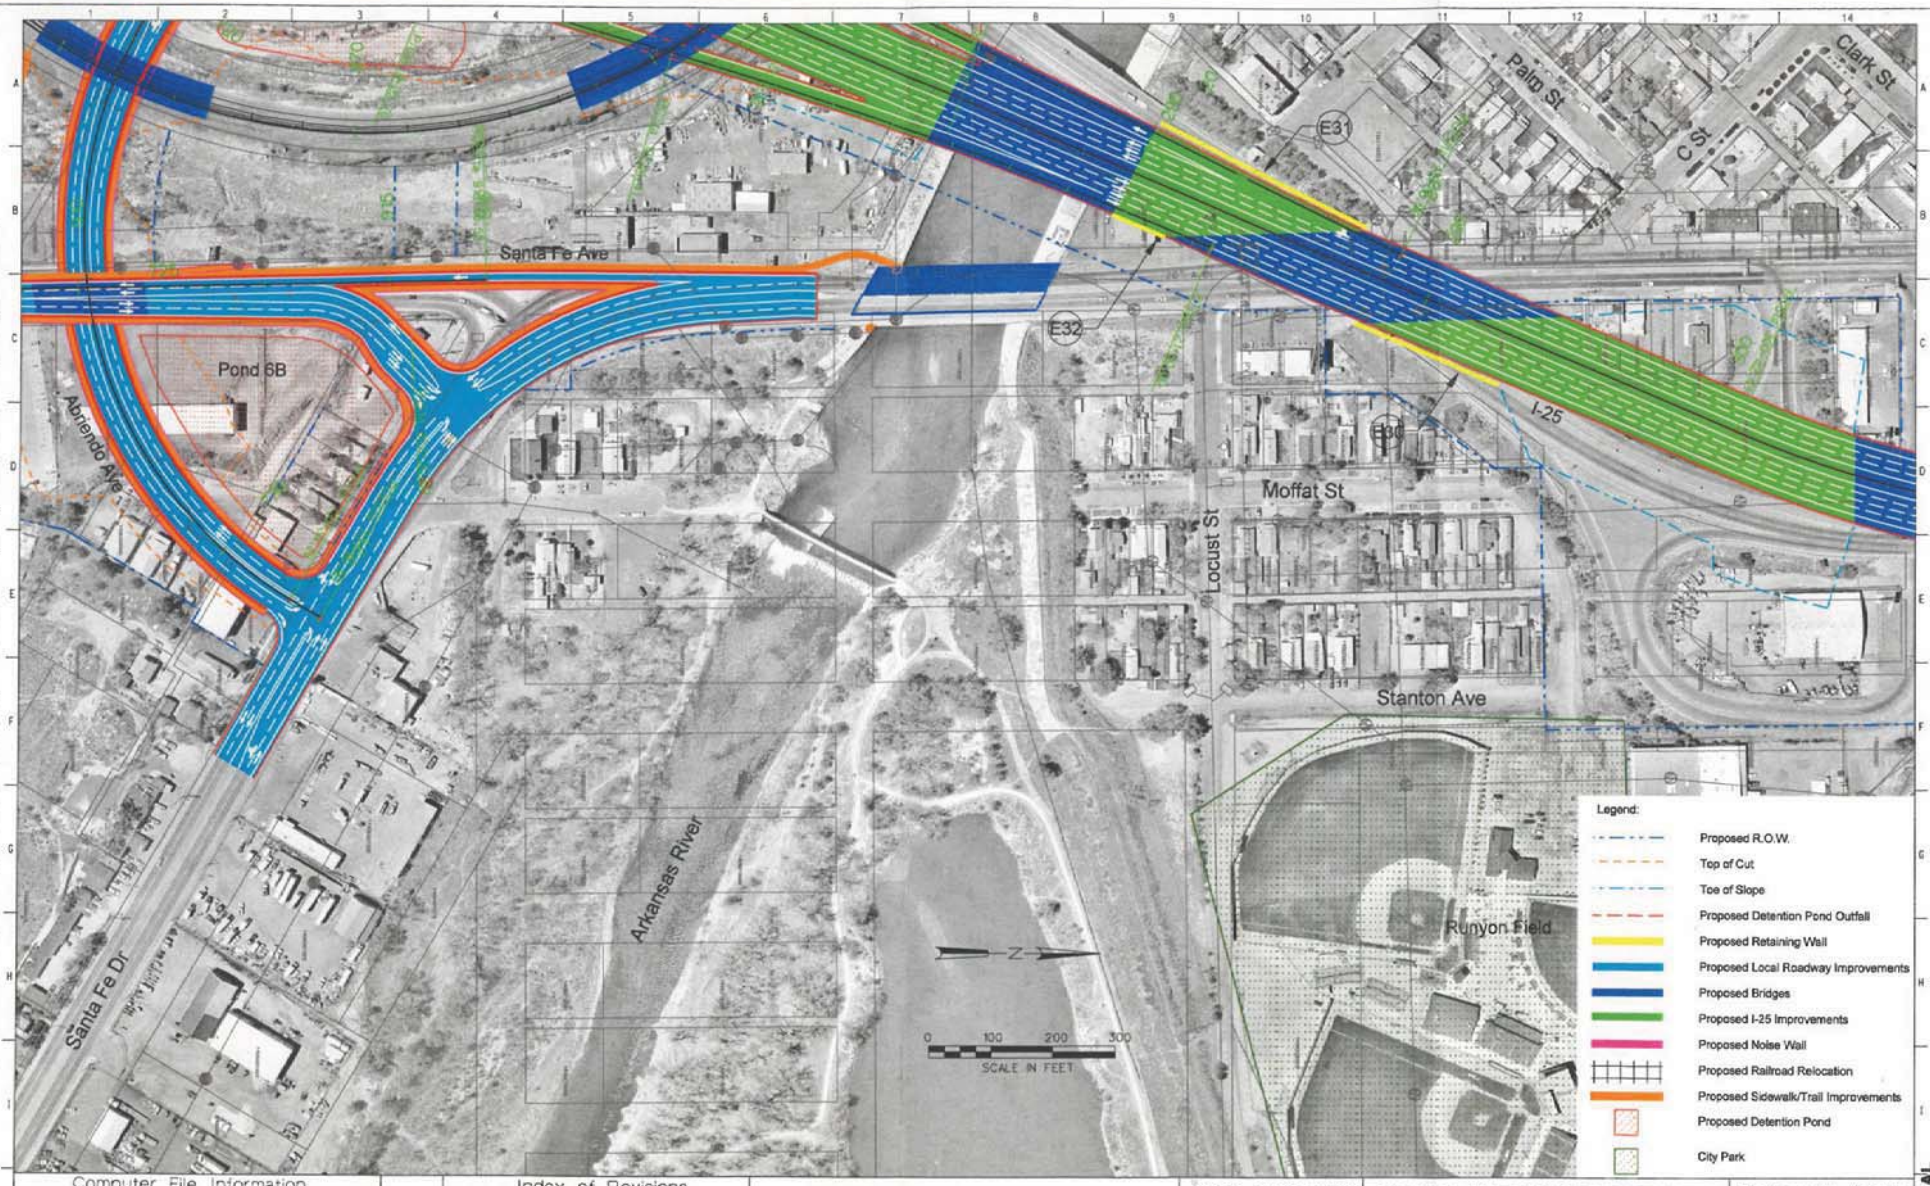

DESIGN: Designed by, Checked by — Initial, Date
DETAIL: Detailed by, Checked by — Initial, Date
QUANTITIES: Quantities by, Checked by — Initial, Date
Revision Dates (Preliminary Stage Only)

Computer File Information		Index of Revisions					
Creation Date:	Initials:						
Last Modification Date:	Initials:						
Full Path:							
Drawing File Name:	rdpl10npex.dgn						
Acad Ver.	Scale: Units: English						

25 the New Pueblo Freeway

COLORADO DEPARTMENT OF TRANSPORTATION
REGION 2

Basic Engineering	EXISTING ALIGNMENT ALTERNATIVE STA 287+00 TO STA 302+00			Project No./Code
No Revisions:	Designer: S. Asher	Structure Numbers		IM-0251-156
Revised:	Detailer: R. Swann			12831
Void:	Sheet Subset:	Subset Sheets:		Sheet Number

CONCEPTUAL

rdpl10npex.dgn 03-JAN-2007 16:39:38

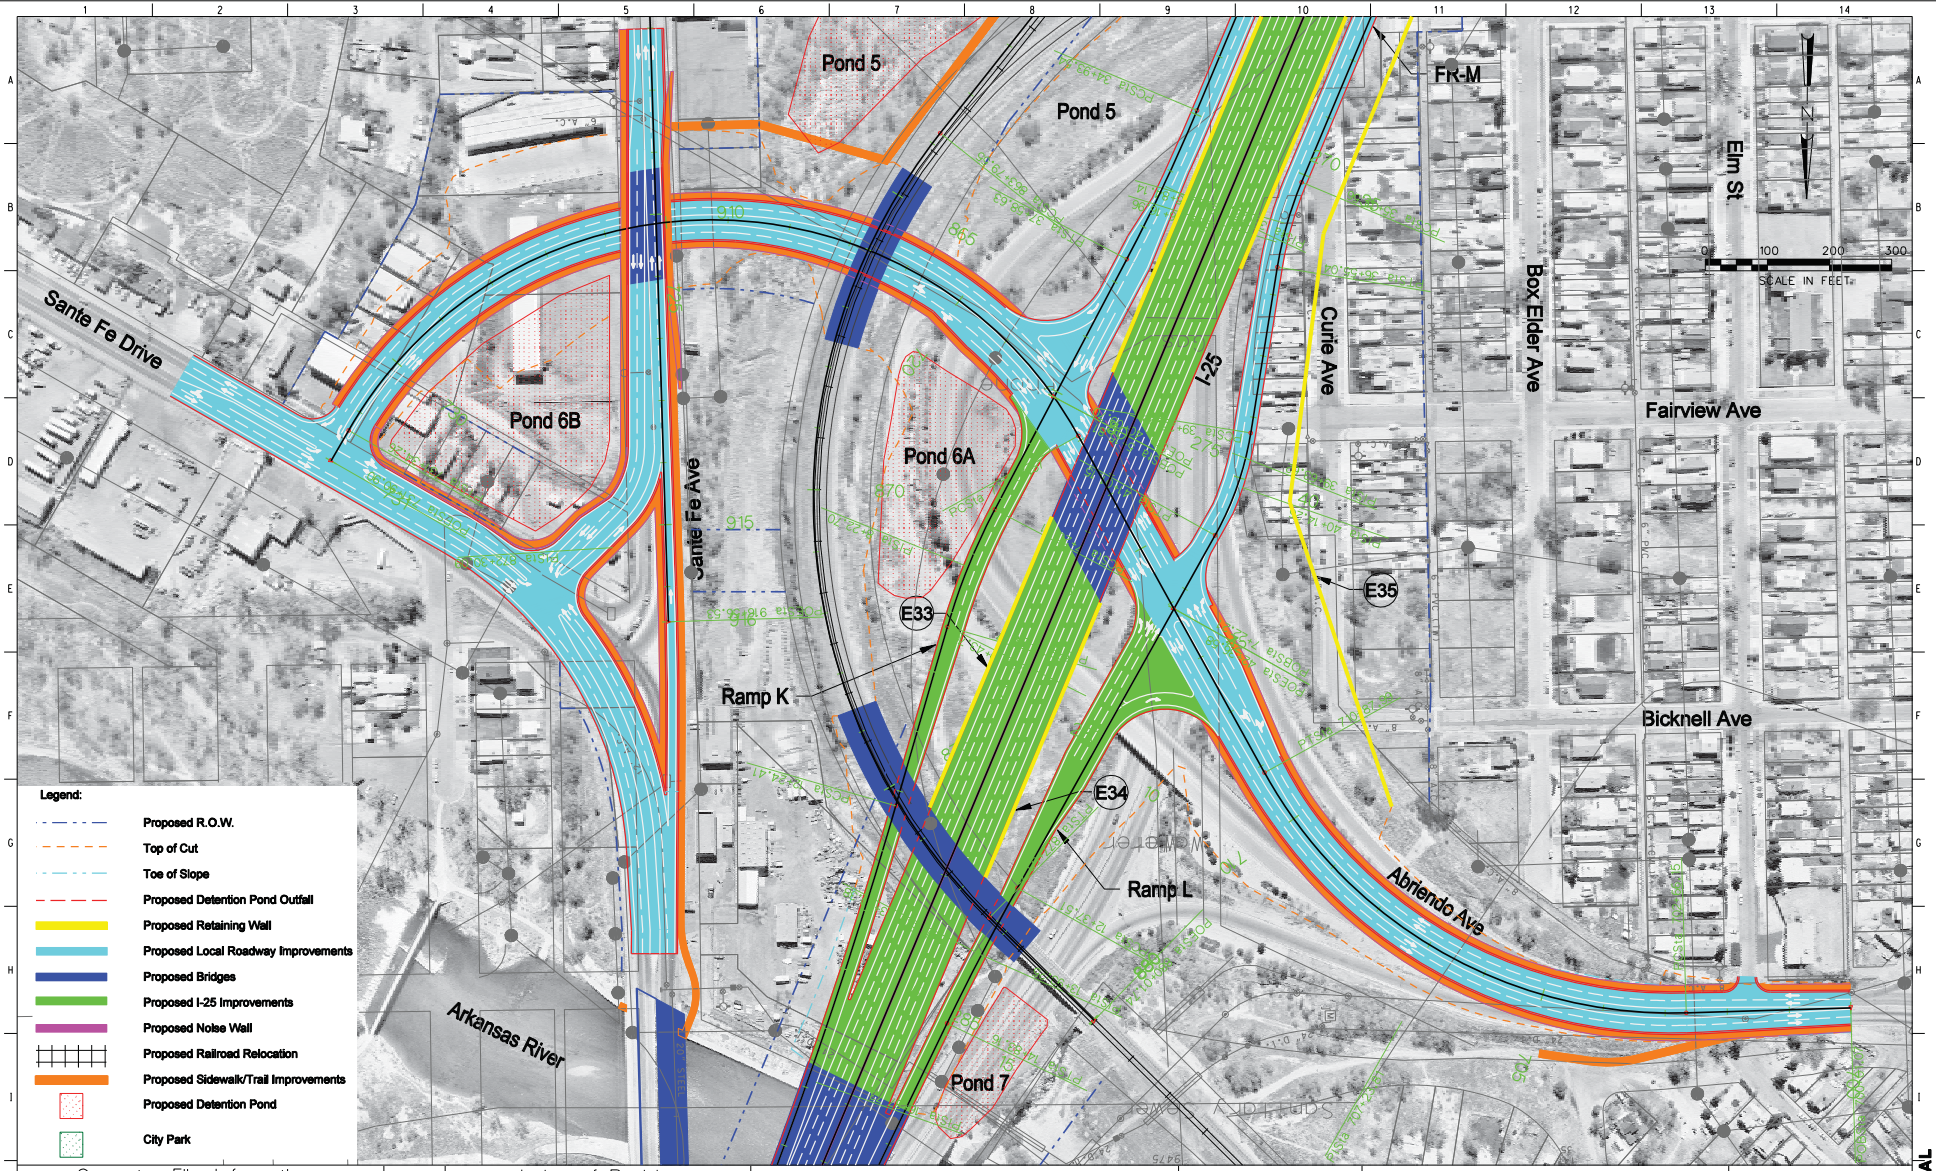

DESIGN — Initial — Date — Designed by — Checked by

DETAIL — Initial — Date — Detailed by — Checked by

QUANTITIES — Initial — Date — Quantities by — Checked by

Revision Dates (Preliminary Stage Only)

Computer File Information		Index of Revisions					
Creation Date:	Initials:						
Last Modification Date:	Initials:						
Full Path:							
Drawing File Name:	rdpl09npex.dgn						
Acad Ver.	Scale: Units: English						

the New Pueblo Freeway

COLORADO DEPARTMENT OF TRANSPORTATION
REGION 2

Basic Engineering	EXISTING ALIGNMENT ALTERNATIVE STA 268+00 TO STA 287+00			Project No./Code
No Revisions:	Designer: S. Asher	Structure Numbers		IM-0251-156
Revised:	Detailer: R. Swann			12831
Void:	Sheet Subset:	Subset Sheets:		Sheet Number

CONCEPTUAL

rdpl09npex.dgn 15-DEC-2006 16:47:18

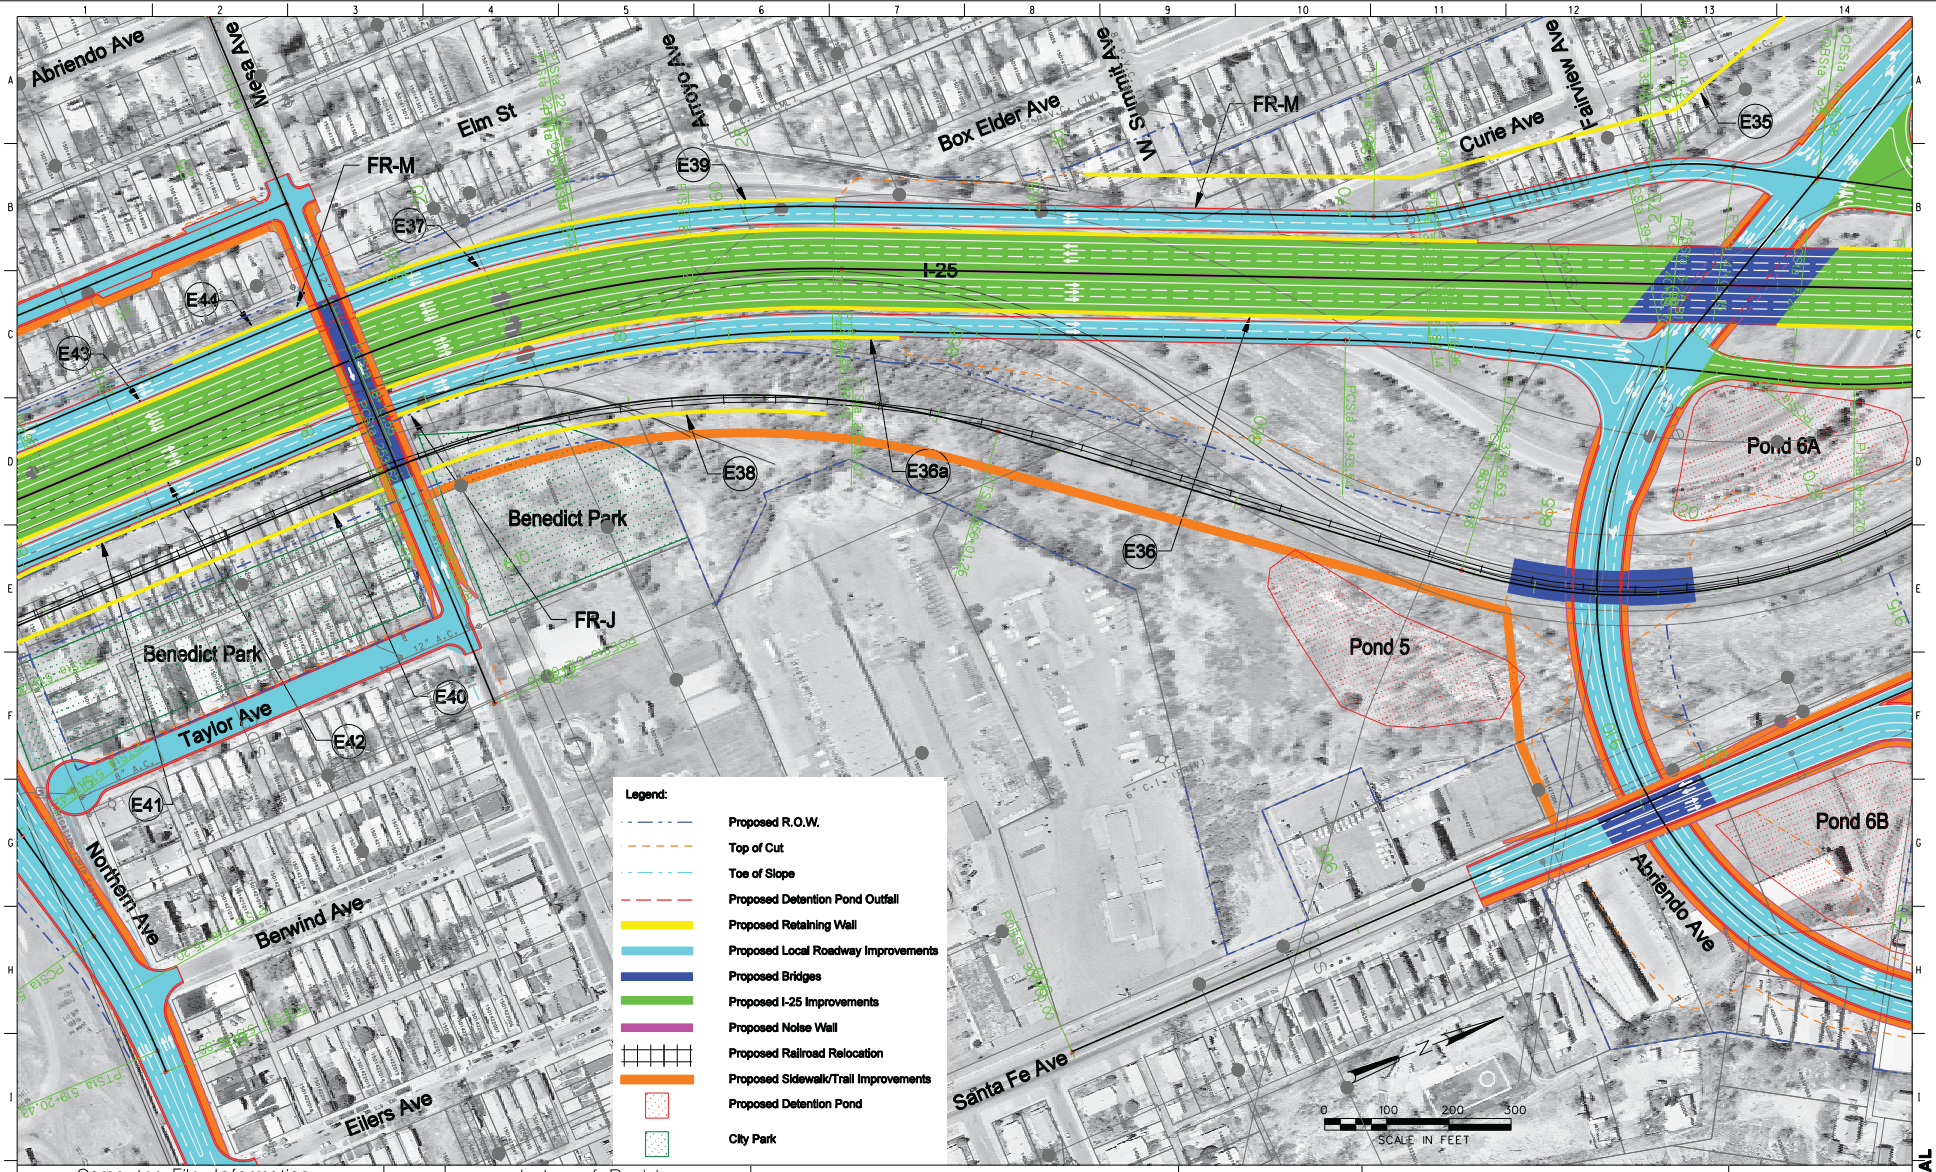

Revision Dates (Preliminary Stage Only)

QUANTITIES: Initial | Date | Quantities by | Checked by

DETAIL: Initial | Date | Detailed by | Checked by

DESIGN: Initial | Date | Designed by | Checked by

Computer File Information		Index of Revisions			
Creation Date:	Initials:				
Last Modification Date:	Initials:				
Full Path:					
Drawing File Name:	rdpl08npex.dgn				
Acad Ver.	Scale: Units: English				

the New Pueblo Freeway

COLORADO DEPARTMENT OF TRANSPORTATION
REGION 2

Basic Engineering	EXISTING ALIGNMENT ALTERNATIVE STA 250+00 TO STA 278+00			Project No./Code
No Revisions:	Designer: S. Asher	Structure Numbers		IM-0251-156
Revised:	Detailer: R. Swann			12831
Void:	Sheet Subset:	Subset Sheets:		Sheet Number

CONCEPTUAL

rdpl08npex.dgn 19-DEC-2006 11:06:59

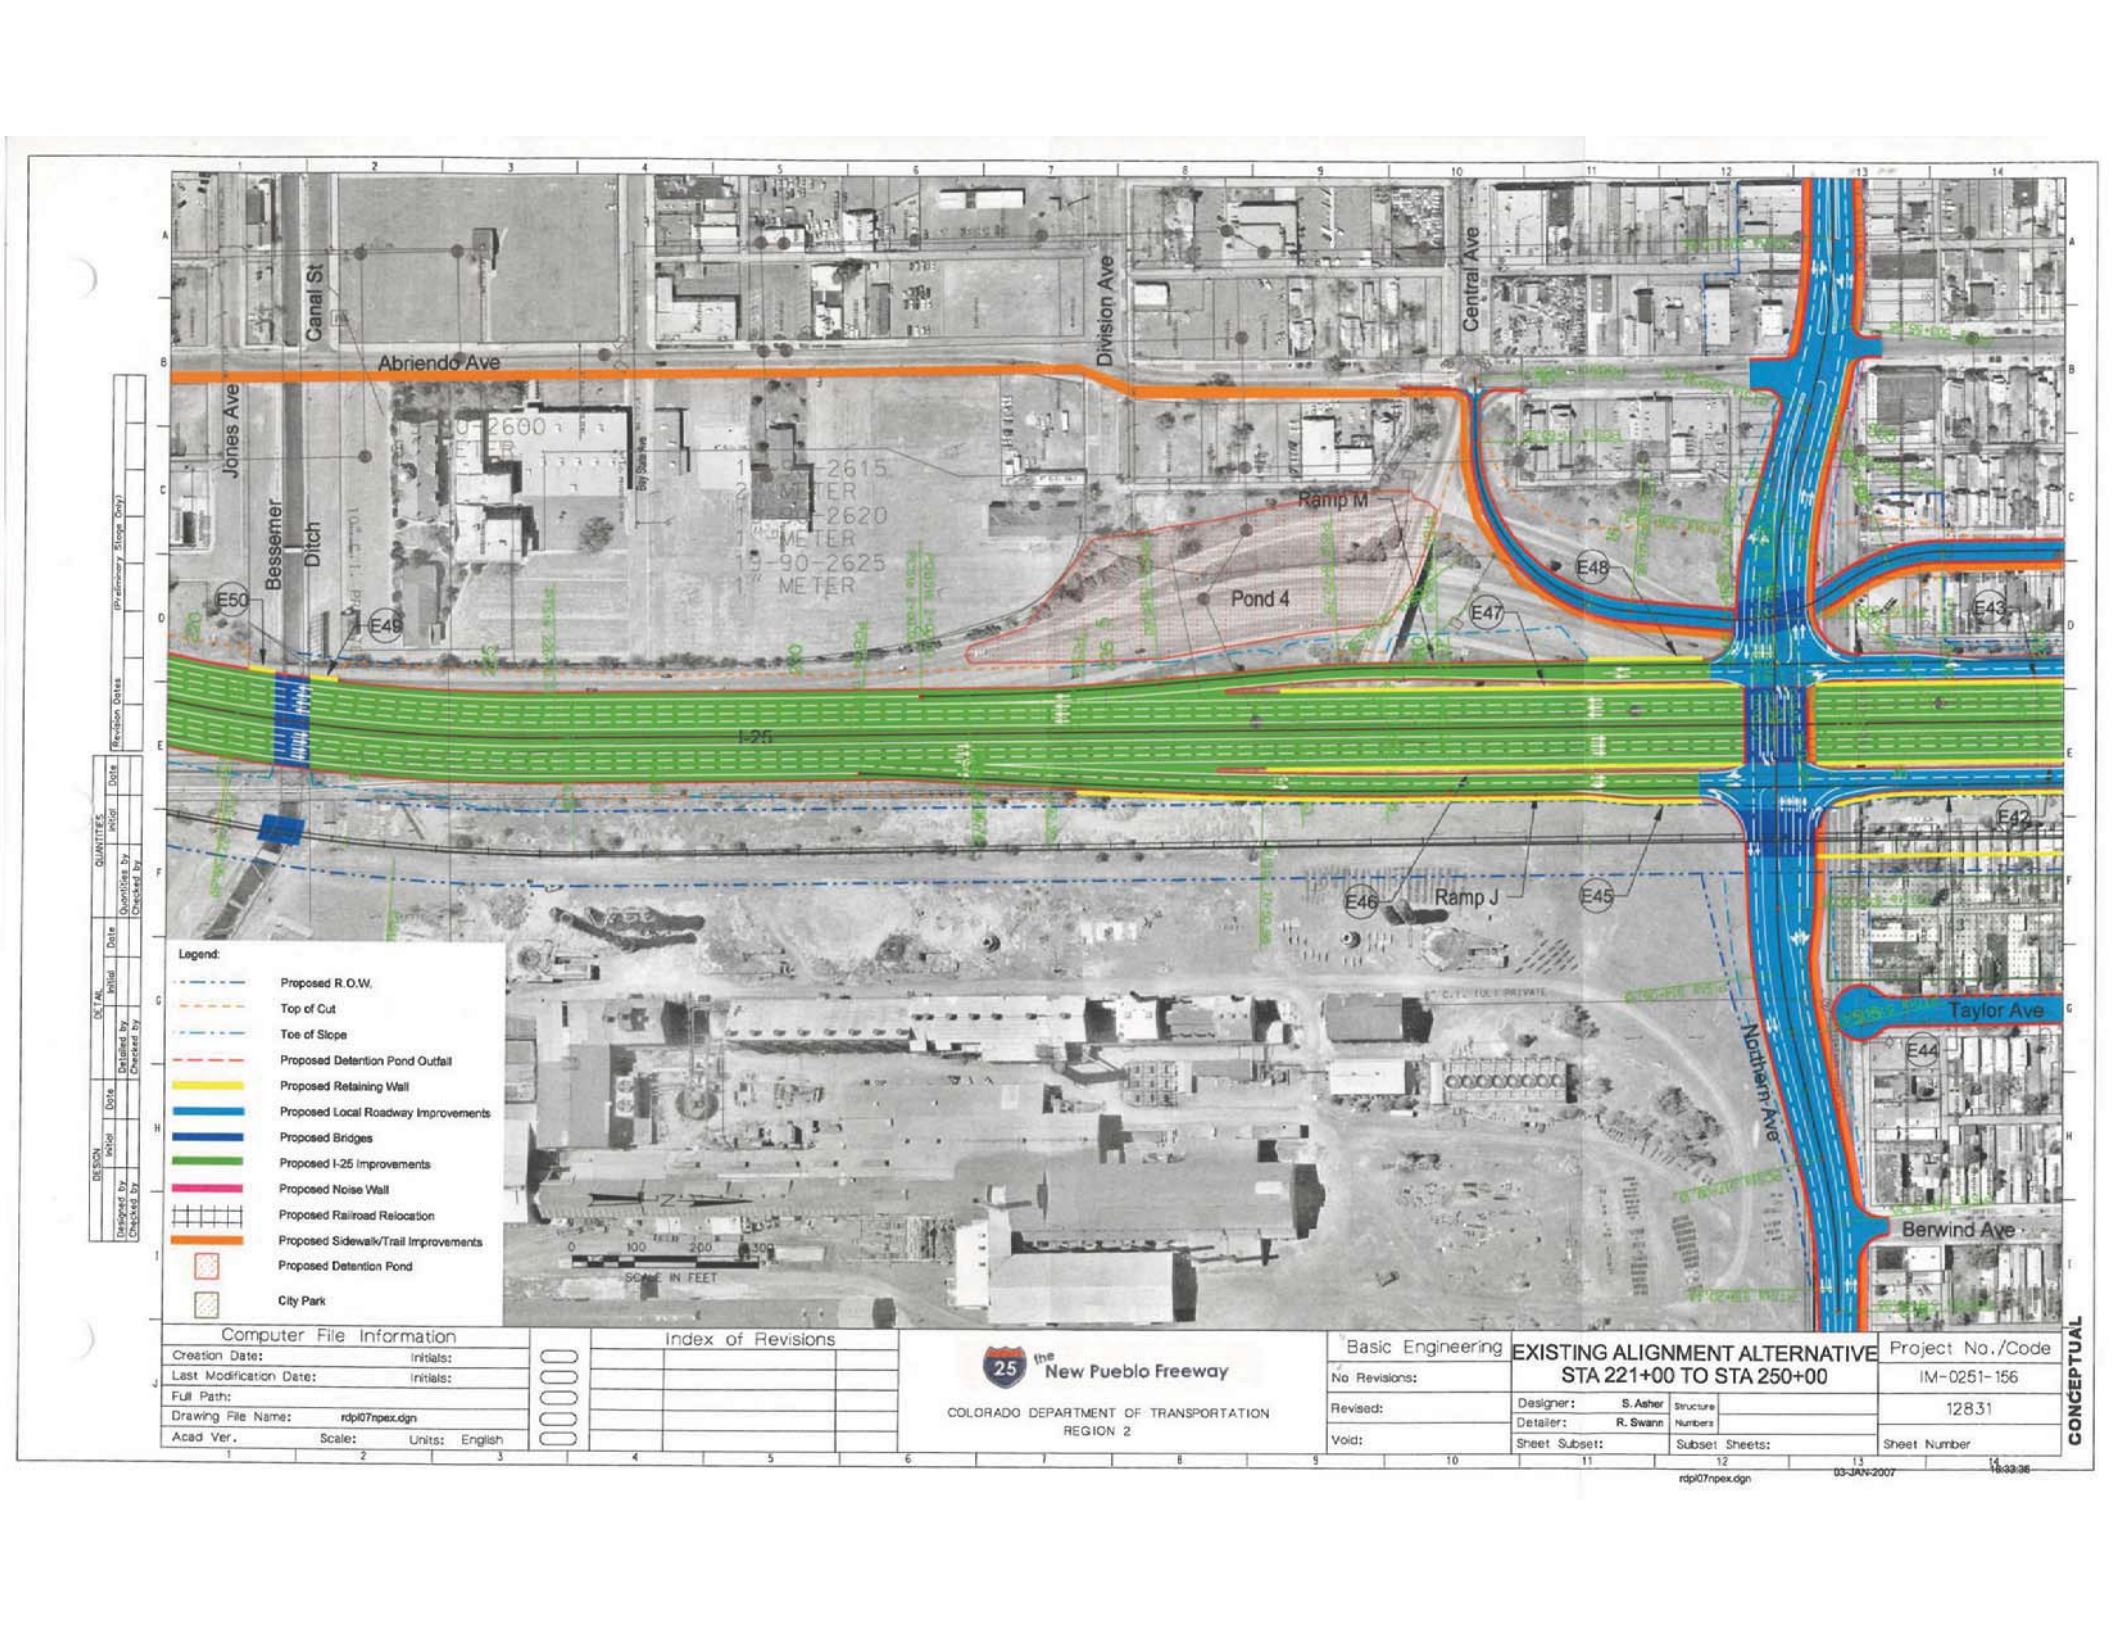
Abriendo Ave
Canal St
Jones Ave
Bessemer Ditch
Division Ave
Central Ave
Ramp M
Pond 4
E50
E49
E48
E47
E43
I-25
E46
Ramp J
E45
E42
Taylor Ave
E44
Northern Ave
Berwind Ave
Legend:
Proposed R.O.W.
Top of Cut
Toe of Slope
Proposed Detention Pond Outfall
Proposed Retaining Wall
Proposed Local Roadway Improvements
Proposed Bridges
Proposed I-25 Improvements
Proposed Noise Wall
Proposed Railroad Relocation
Proposed Sidewalk/Trail Improvements
Proposed Detention Pond
City Park
SCALE IN FEET
Revision Dates
(Preliminary Slope Only)
DESIGN
DETAIL
QUANTITIES
Computer File Information
Creation Date:
Initials:
Last Modification Date:
Initials:
Full Path:
Drawing File Name: rdpl07npex.dgn
Acad Ver.
Scale:
Units: English
Index of Revisions
the New Pueblo Freeway
COLORADO DEPARTMENT OF TRANSPORTATION
REGION 2
Basic Engineering
No Revisions:
Revised:
Void:
EXISTING ALIGNMENT ALTERNATIVE
STA 221+00 TO STA 250+00
Designer: S. Asher
Detailer: R. Swann
Structure Numbers
Sheet Subset:
Subset Sheets:
Project No./Code
IM-0251-156
12831
Sheet Number
CONCEPTUAL
rdpl07npex.dgn
03-JAN-2007
10:33:36

Revision Dates (Preliminary Stage Only)

QUANTITIES: Initial | Date | Quantities by | Checked by

DETAIL: Initial | Date | Detailed by | Checked by

DESIGN: Initial | Date | Designed by | Checked by

Computer File Information		Index of Revisions			
Creation Date:	Initials:				
Last Modification Date:	Initials:				
Full Path:					
Drawing File Name:	rdpl06npex.dgn				
Acad Ver.	Scale: Units: English				

the New Pueblo Freeway

COLORADO DEPARTMENT OF TRANSPORTATION
REGION 2

Basic Engineering	EXISTING ALIGNMENT ALTERNATIVE STA 195+00 TO STA 221+00	Project No./Code
No Revisions:		IM-0251-156
Revised:	Designer: S. Asher / Detailer: R. Swann / Structure Numbers:	12831
Void:	Sheet Subset: / Subset Sheets:	Sheet Number

CONCEPTUAL

rdpl06npex.dgn 15-DEC-2006 16:26:33

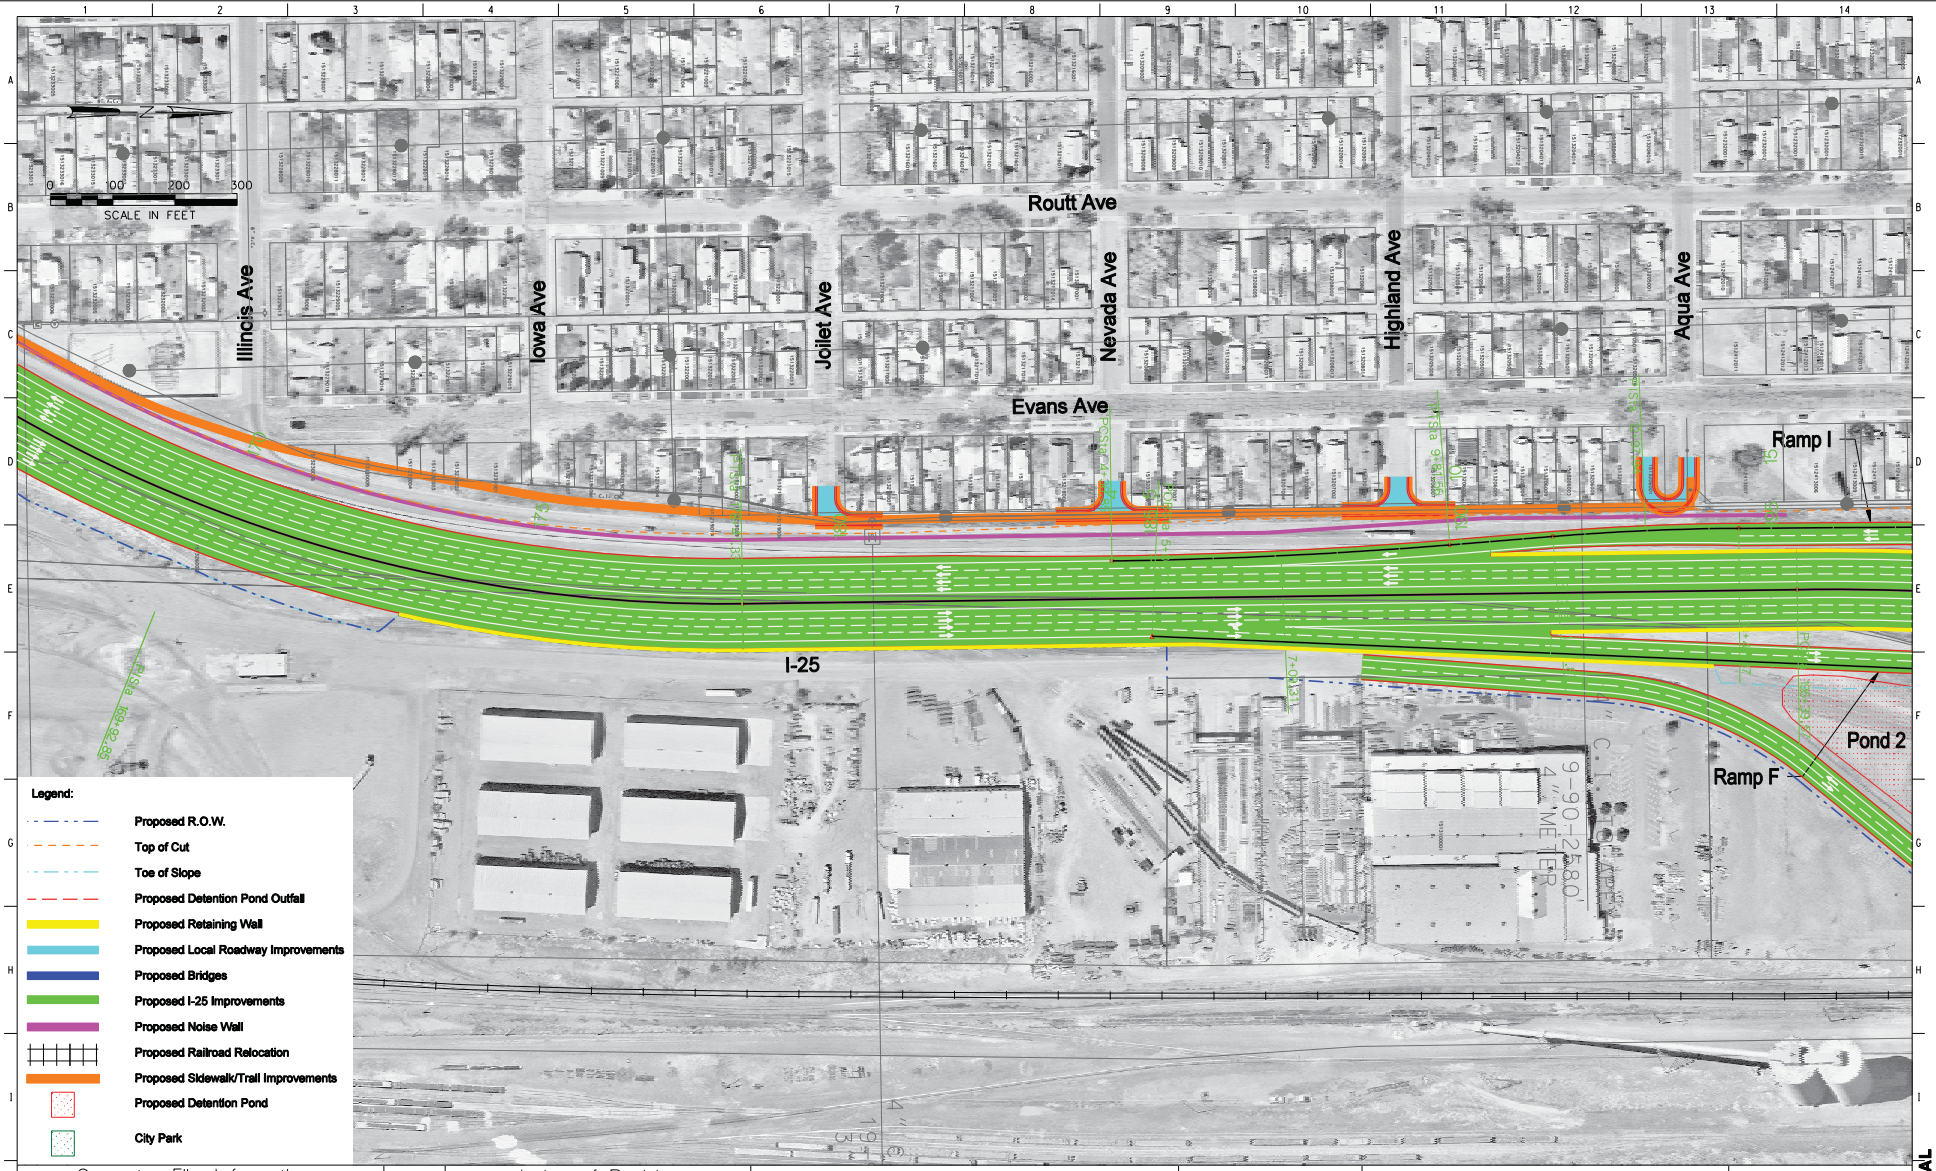

Revision Dates (Preliminary Stage Only)

QUANTITIES: Initial | Date | Quantities by | Checked by

DETAIL: Initial | Date | Detailed by | Checked by

DESIGN: Initial | Date | Designed by | Checked by

Computer File Information		Index of Revisions			
Creation Date:	Initials:				
Last Modification Date:	Initials:				
Full Path:					
Drawing File Name:	rdpl05npex.dgn				
Acad Ver.	Scale: Units: English				

the New Pueblo Freeway

COLORADO DEPARTMENT OF TRANSPORTATION
REGION 2

Basic Engineering	EXISTING ALIGNMENT ALTERNATIVE STA 170+00 TO STA 195+00			Project No./Code
No Revisions:	Designer: S. Asher	Structure Numbers		IM-0251-156
Revised:	Detailer: R. Swann			12831
Void:	Sheet Subset:	Subset Sheets:		Sheet Number

CONCEPTUAL

rdpl05npex.dgn 15-DEC-2006 16:23:49

Revision Dates (Preliminary Stage Only)

QUANTITIES: Initial | Date | Quantities by | Checked by

DETAIL: Initial | Date | Detailed by | Checked by

DESIGN: Initial | Date | Designed by | Checked by

Computer File Information		Index of Revisions			
Creation Date:	Initials:				
Last Modification Date:	Initials:				
Full Path:					
Drawing File Name:	rdpl04npex.dgn				
Acad Ver.	Scale: Units: English				

the New Pueblo Freeway

COLORADO DEPARTMENT OF TRANSPORTATION
REGION 2

Basic Engineering	EXISTING ALIGNMENT ALTERNATIVE STA 145+00 TO STA 170+00	Project No./Code
No Revisions:		IM-0251-156
Revised:	Designer: S. Asher Structure Numbers	12831
Void:	Detailer: R. Swann	Sheet Number
	Sheet Subset: Subset Sheets:	

CONCEPTUAL

rdpl04npex.dgn 15-DEC-2006 16:13:35

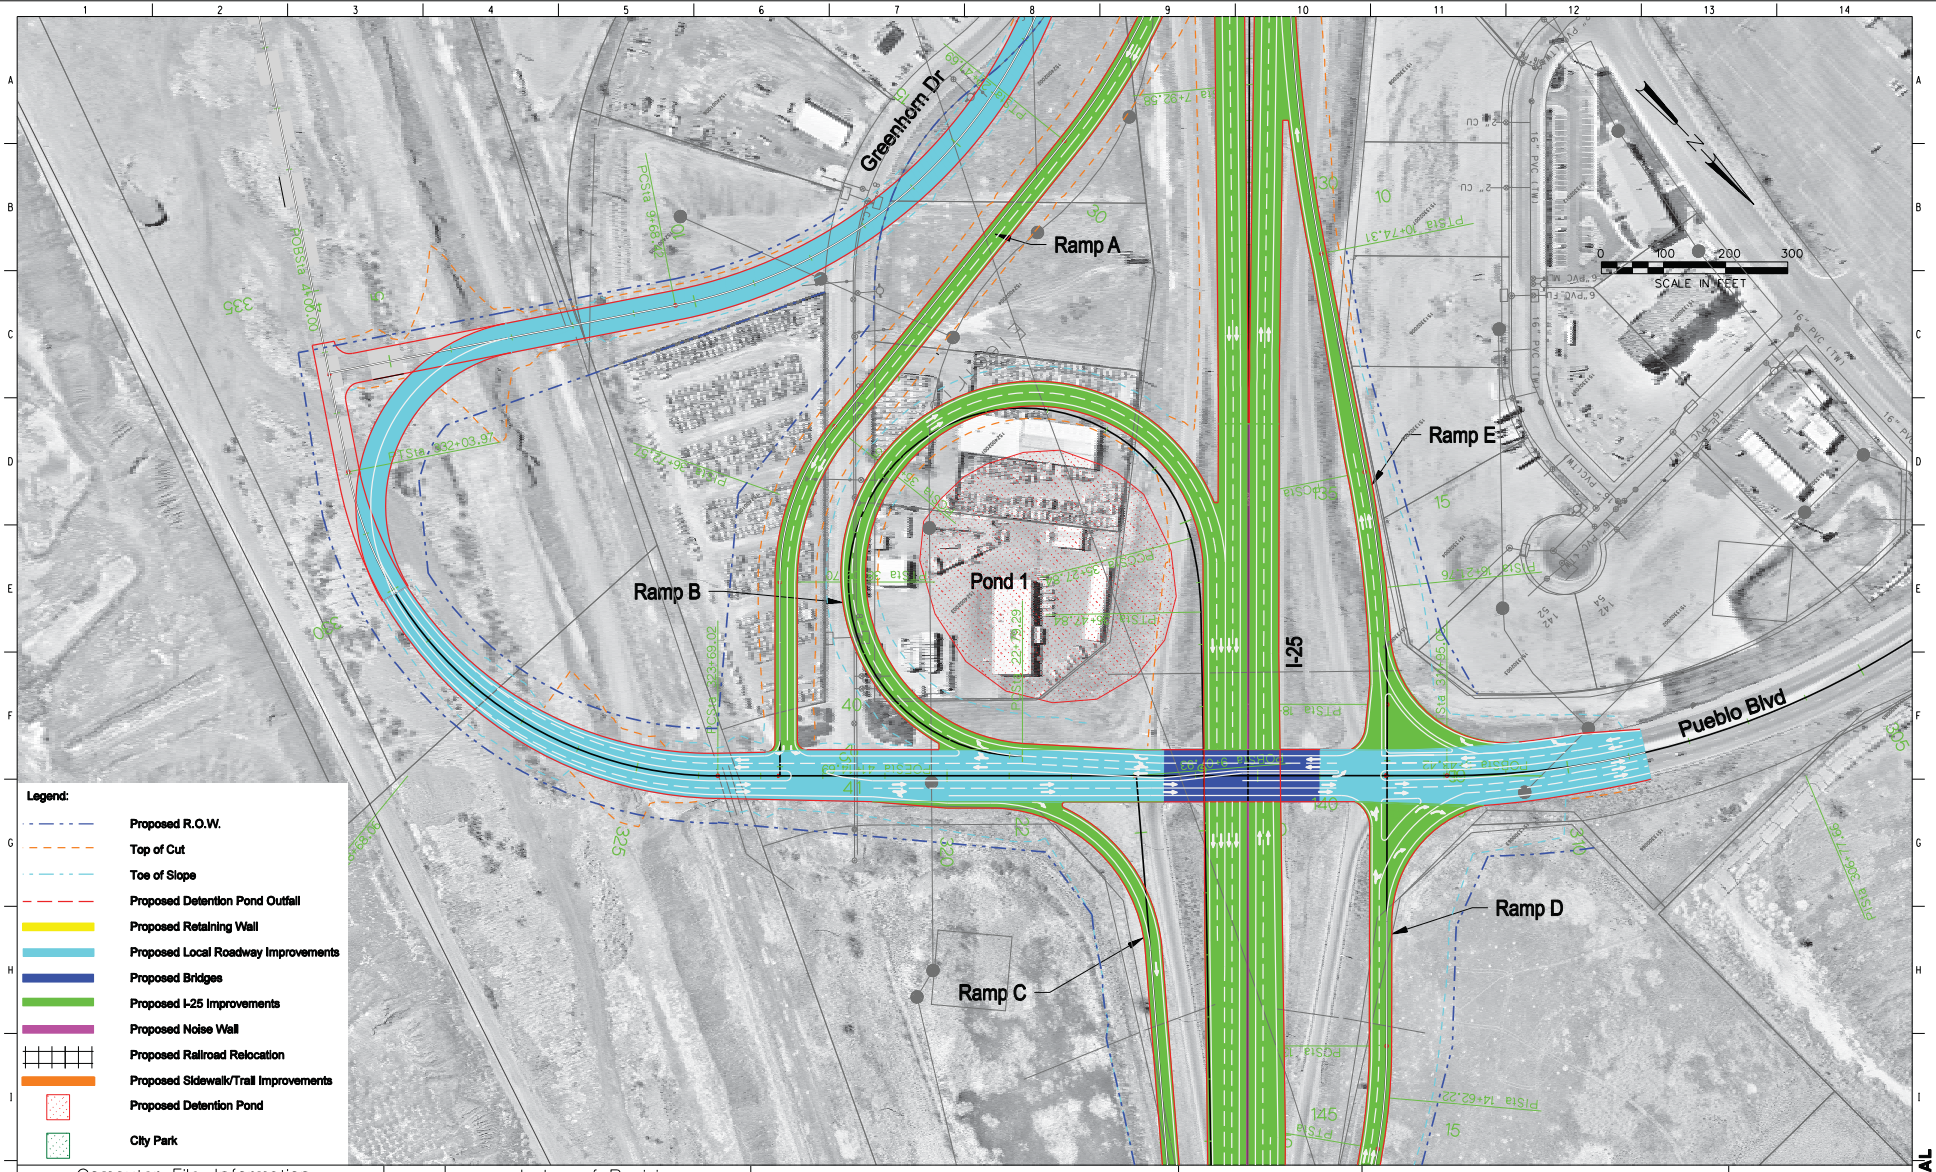

Legend:

- Proposed R.O.W.
- Top of Cut
- Toe of Slope
- Proposed Detention Pond Outfall
- Proposed Retaining Wall
- Proposed Local Roadway Improvements
- Proposed Bridges
- Proposed I-25 Improvements
- Proposed Noise Wall
- Proposed Railroad Relocation
- Proposed Sidewalk/Trail Improvements
- Proposed Detention Pond
- City Park

Revision Dates (Preliminary Stage Only)						

QUANTITIES	Initial	Date
Quantities by		
Checked by		

DETAIL	Initial	Date
Detailed by		
Checked by		

DESIGN	Initial	Date
Designed by		
Checked by		

Computer File Information	
Creation Date:	Initials:
Last Modification Date:	Initials:
Full Path:	
Drawing File Name:	rdpl03npex.dgn
Acad Ver.	Scale: Units: English

Index of Revisions

the New Pueblo Freeway

COLORADO DEPARTMENT OF TRANSPORTATION
REGION 2

Basic Engineering	
No Revisions:	
Revised:	
Void:	

EXISTING ALIGNMENT ALTERNATIVE STA 128+00 TO STA 145+00

Designer:	S. Asher	Structure Numbers	
Detailer:	R. Swann		
Sheet Subset:		Subset Sheets:	

Project No./Code
IM-0251-156
12831
Sheet Number

CONCEPTUAL

rdpl03npex.dgn 15-DEC-2006 14:43:14

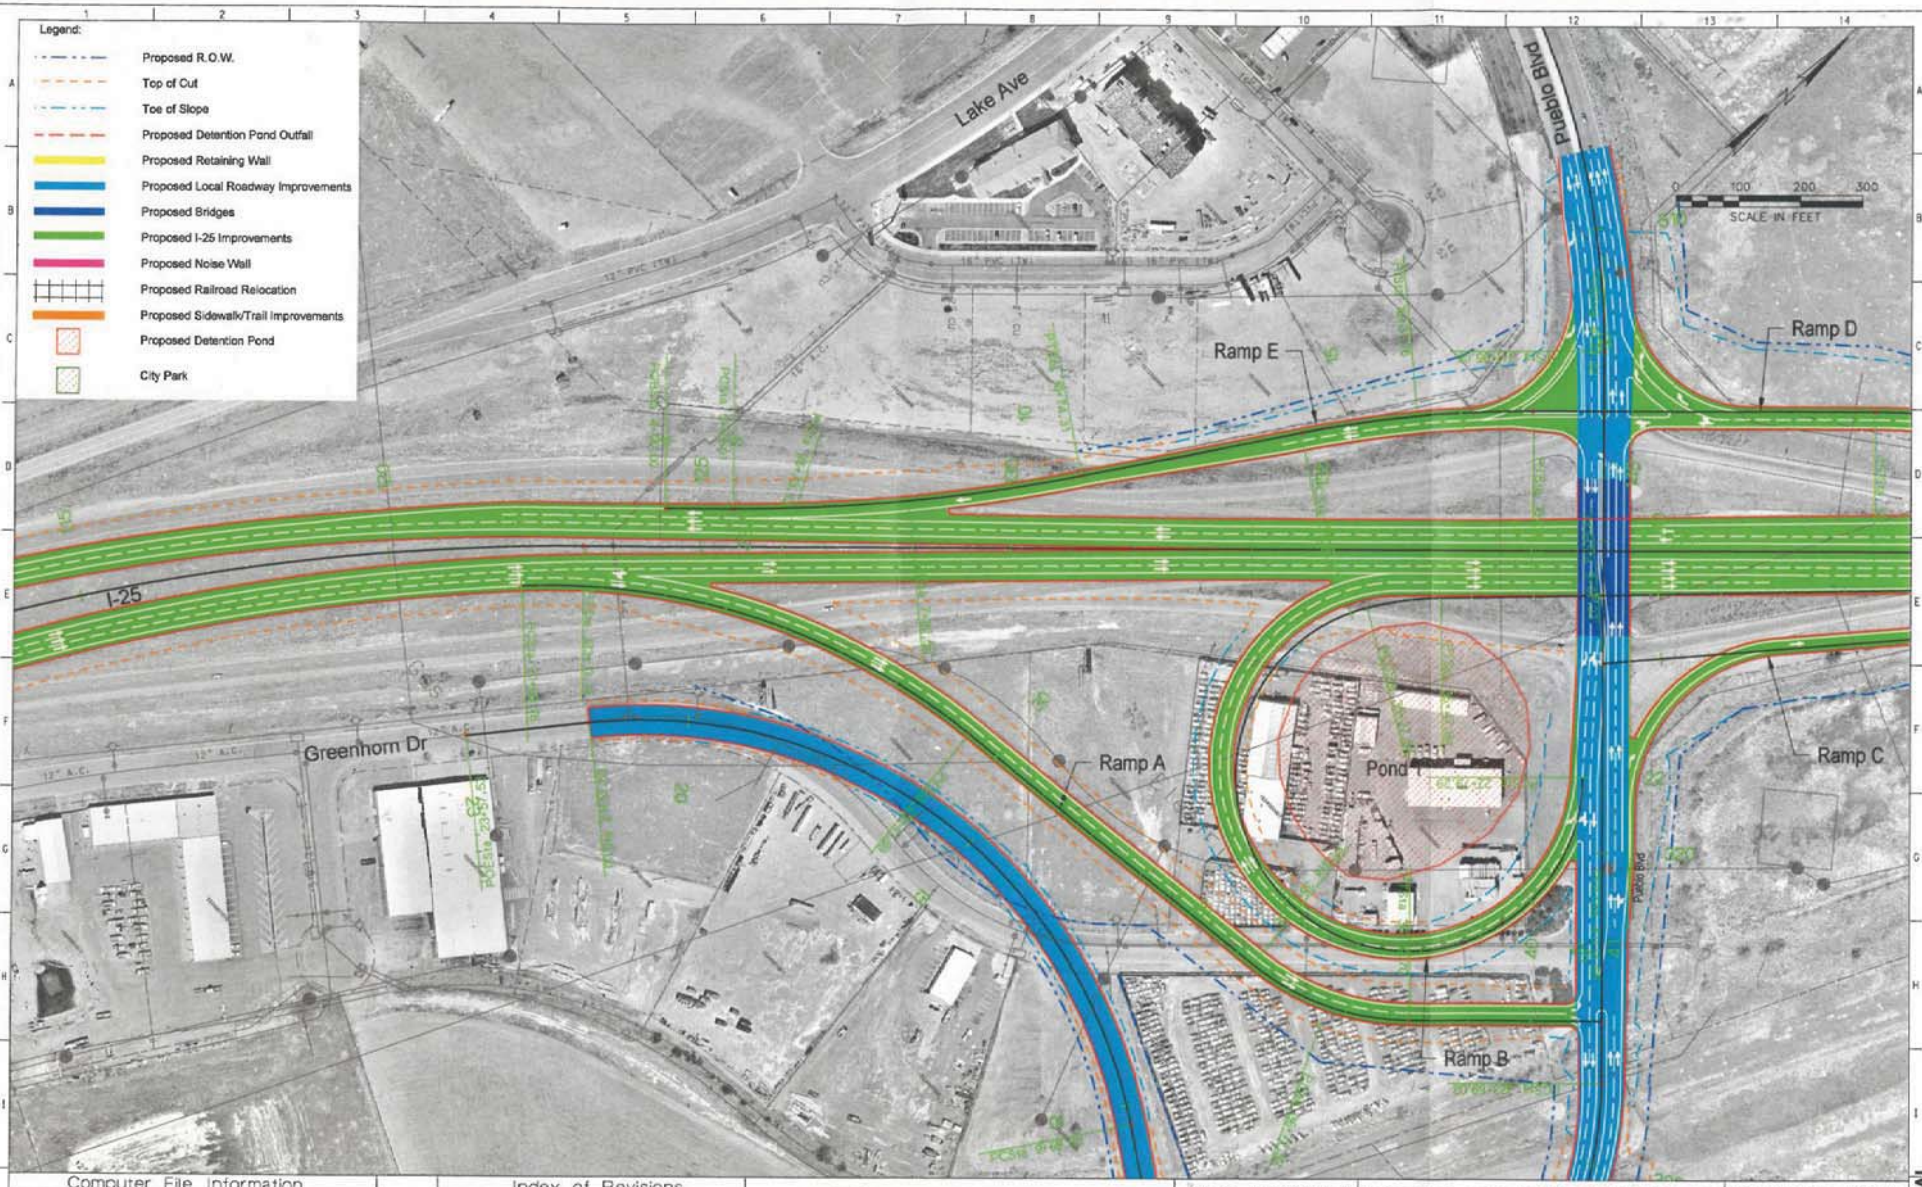

DESIGN | Initial | Date | Designed by | Checked by

DETAIL | Initial | Date | Detailed by | Checked by

QUANTITIES | Initial | Date | Quantities by | Checked by

Revision Dates (Preliminary, Stage, Only)

Computer File Information	
Creation Date:	Initials:
Last Modification Date:	Initials:
Full Path:	
Drawing File Name:	rdpl02npex.dgn
Acad Ver.	Scale: Units: English

Index of Revisions

I-25 The New Pueblo Freeway

COLORADO DEPARTMENT OF TRANSPORTATION
REGION 2

Basic Engineering

No Revisions:

Revised:

Void:

EXISTING ALIGNMENT ALTERNATIVE STA 115+00 TO STA 145+00

Designer:	S. Asher	Structure Numbers	
Detailer:	R. Swann		
Sheet Subset:		Subset Sheets:	

Project No./Code
IM-0251-156

12831

Sheet Number

CONCEPTUAL

rdpl02npex.dgn 03-JAN-2007 10:09:57

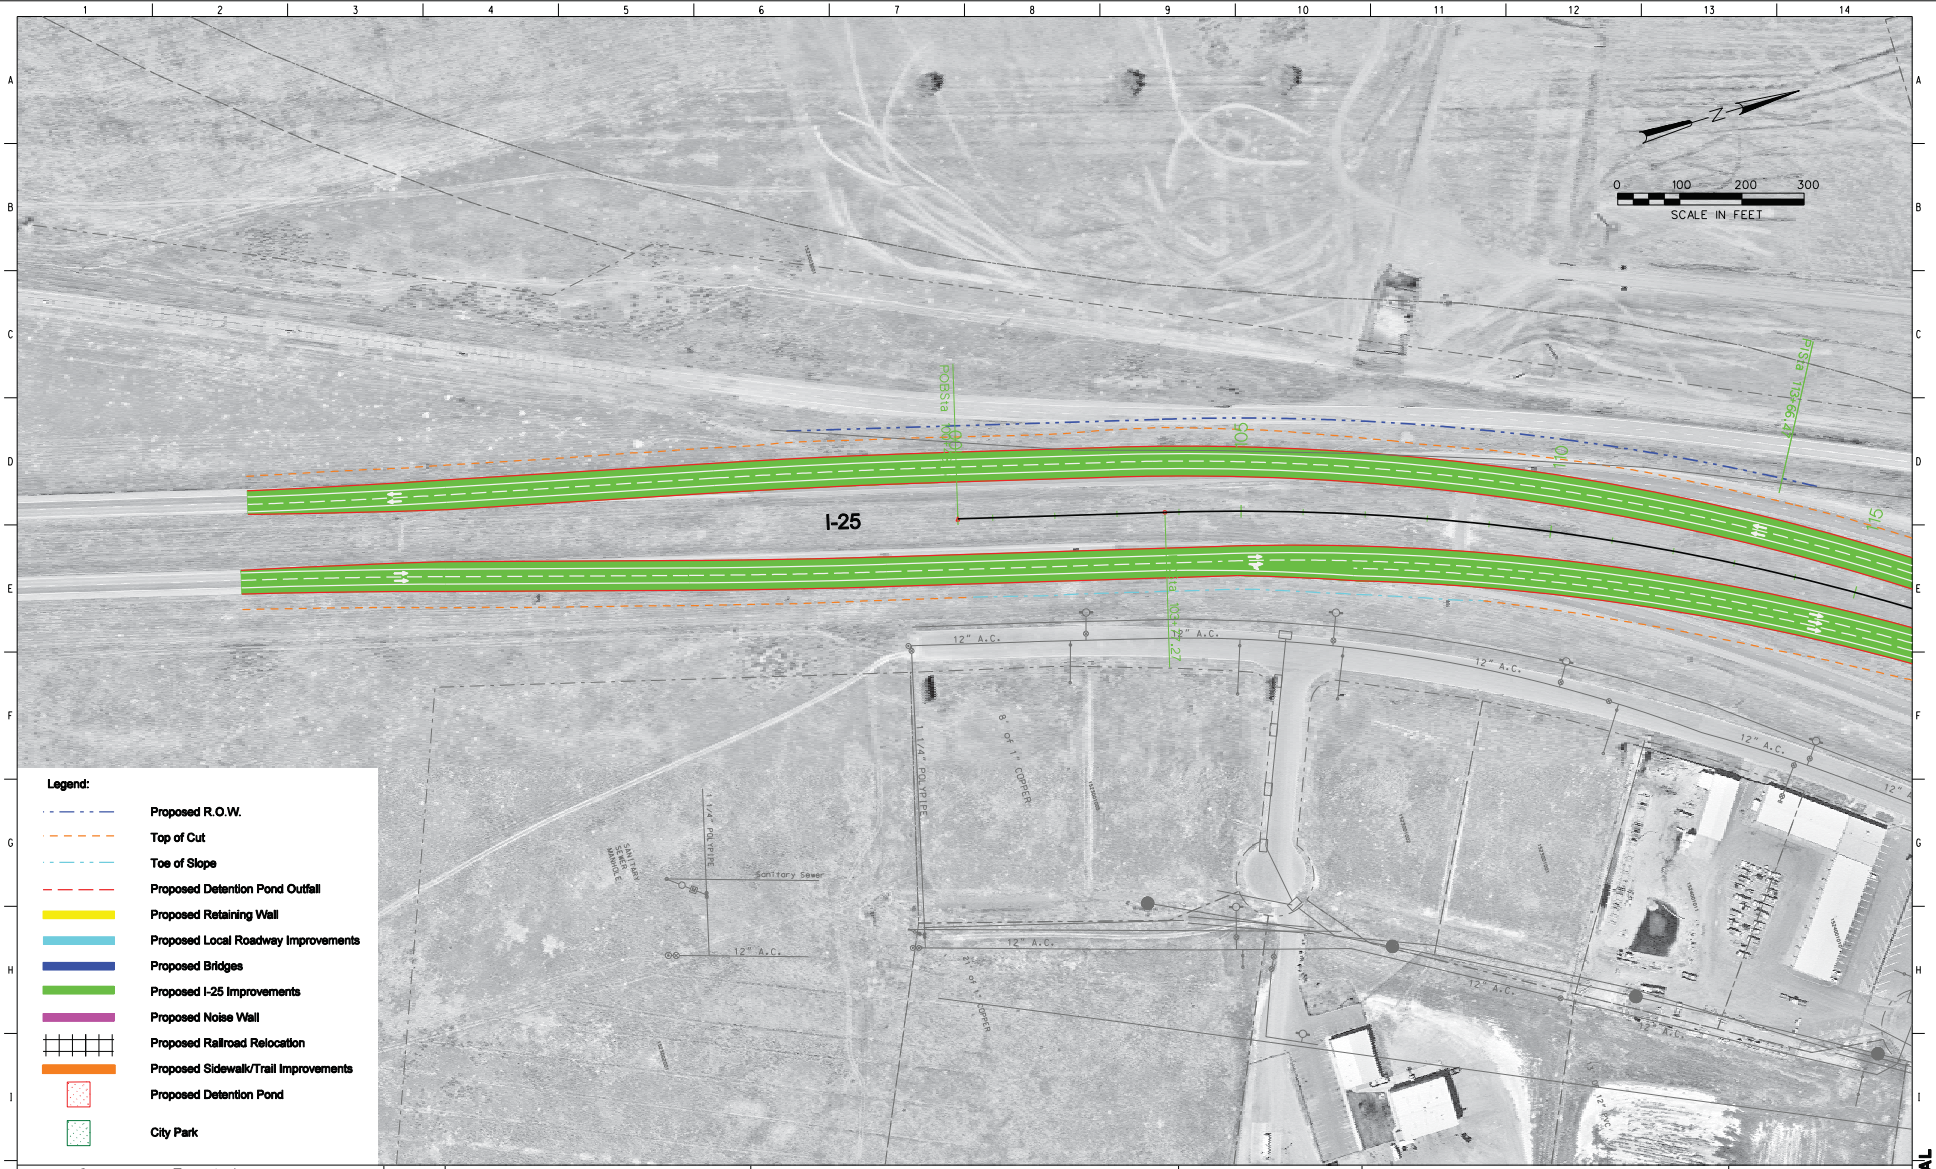

DESIGN: Initial | Date | Designed by | Checked by
DETAIL: Initial | Date | Detailed by | Checked by
QUANTITIES: Initial | Date | Quantities by | Checked by
Revision Dates (Preliminary Stage Only)

Computer File Information		Index of Revisions			
Creation Date:	Initials:				
Last Modification Date:	Initials:				
Full Path:					
Drawing File Name:	rdpl01npex.dgn				
Acad Ver.	Scale: Units: English				

the New Pueblo Freeway

COLORADO DEPARTMENT OF TRANSPORTATION
REGION 2

Basic Engineering	EXISTING ALIGNMENT ALTERNATIVE STA 100+43 (POB) TO STA 115+00	Project No./Code
No Revisions:		IM-0251-156
Revised:	Designer: S. Asher Structure Numbers	12831
Void:	Detailer: R. Swann	Sheet Number
	Sheet Subset: Subset Sheets:	

CONCEPTUAL

rdpl01npex.dgn 14-DEC-2006 13:46:13