Modified I-25 Alternative

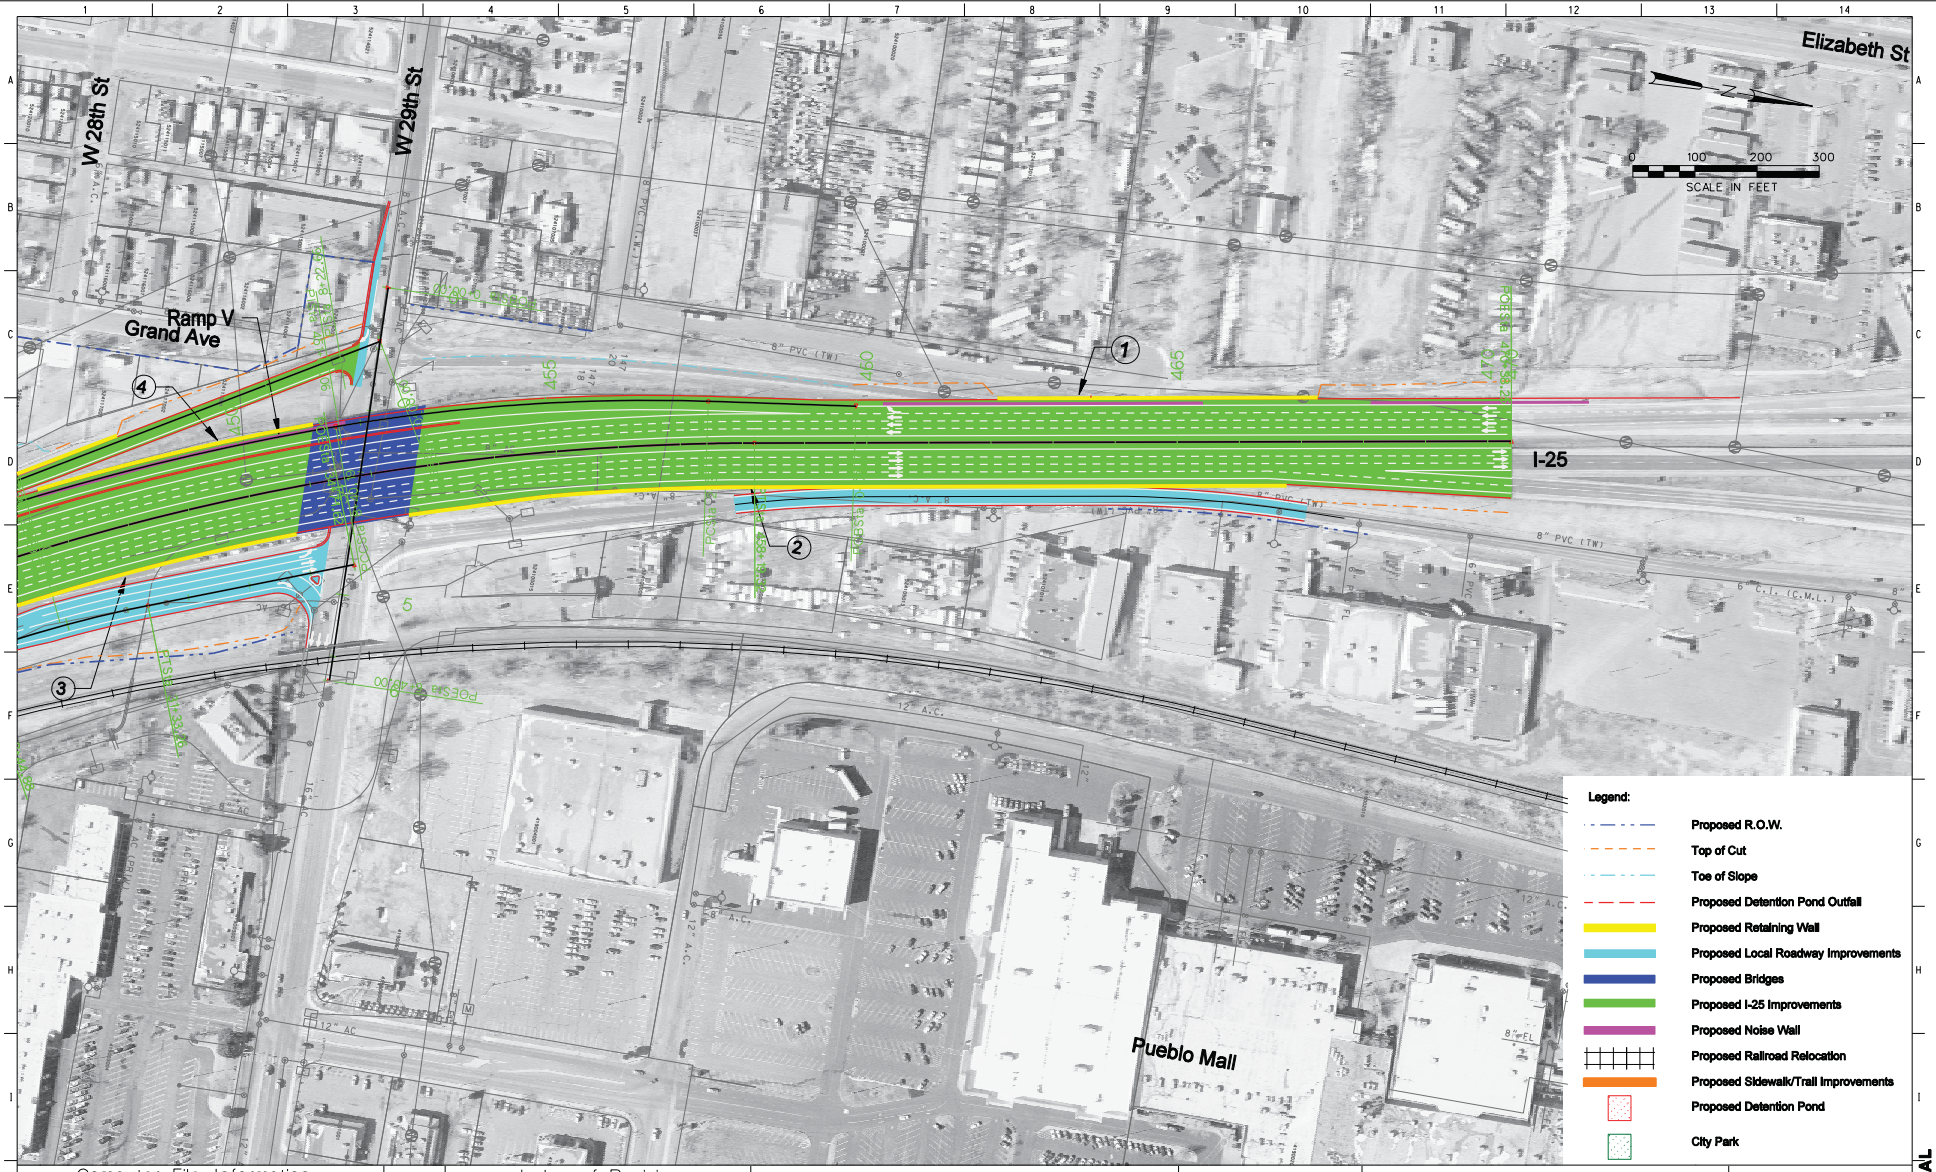

Revision Dates (Preliminary Stage Only)

QUANTITIES: Initial / Date; Quantities by; Checked by

DETAIL: Initial / Date; Detailed by; Checked by

DESIGN: Initial / Date; Designed by; Checked by

Computer File Information		Index of Revisions			
Creation Date:	Initials:				
Last Modification Date:	Initials:				
Full Path:					
Drawing File Name:	rdpl17npmd.dgn				
Acad Ver.	Scale: Units: English				

the New Pueblo Freeway

COLORADO DEPARTMENT OF TRANSPORTATION
REGION 2

Basic Engineering	MODIFIED ALIGNMENT ALTERNATIVE STA 446+00 TO STA 469+39.06 (POE)	Project No./Code
No Revisions:		IM-0251-156
Revised:	Designer: S. Asher; Structure Numbers:	12831
Void:	Detailer: R. Swann	Sheet Number
	Sheet Subset:	Subset Sheets:

CONCEPTUAL

rdpl17npmd.dgn 19-DEC-2006 12:46:17

Revision Dates (Preliminary Stage Only)

QUANTITIES: Initial | Date | Quantities by | Checked by

DETAIL: Initial | Date | Detailed by | Checked by

DESIGN: Initial | Date | Designed by | Checked by

Computer File Information	
Creation Date:	Initials:
Last Modification Date:	Initials:
Full Path:	
Drawing File Name:	rdpl16npmd.dgn
Acad Ver.	Scale: Units: English

Index of Revisions

the New Pueblo Freeway

COLORADO DEPARTMENT OF TRANSPORTATION
REGION 2

Basic Engineering

No Revisions:

Revised:

Void:

MODIFIED ALIGNMENT ALTERNATIVE STA 420+00 TO STA 446+00

Designer: S. Asher | Structure Numbers:

Detailer: R. Swann

Sheet Subset: | Subset Sheets:

Project No./Code: IM-0251-156

12831

Sheet Number

CONCEPTUAL

rdpl16npmd.dgn 28-DEC-2006 08:03:02

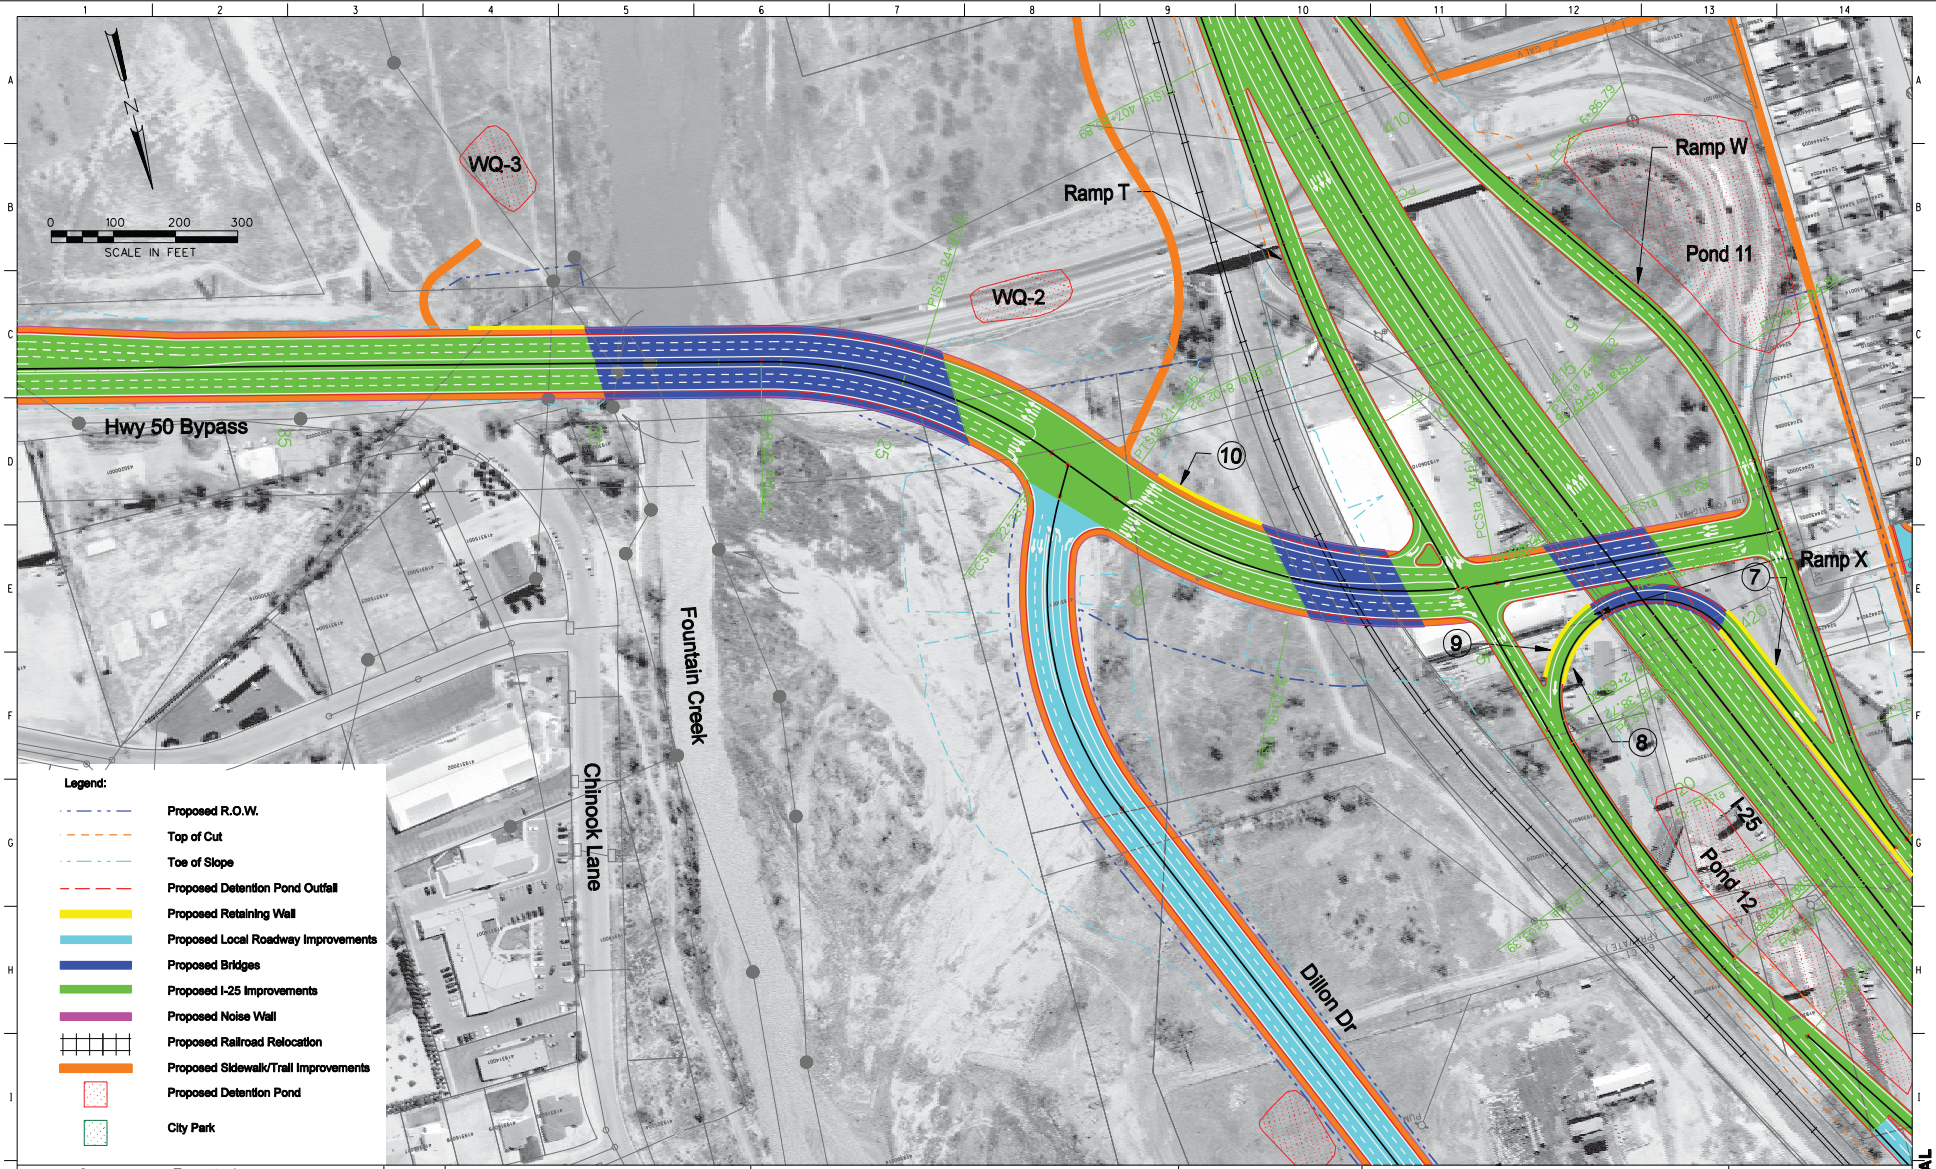

Revision Dates (Preliminary Stage Only)

QUANTITIES: Initial | Date | Quantities by | Checked by

DETAIL: Initial | Date | Detailed by | Checked by

DESIGN: Initial | Date | Designed by | Checked by

Computer File Information		Index of Revisions			
Creation Date:	Initials:				
Last Modification Date:	Initials:				
Full Path:					
Drawing File Name:	rdpl15npmd.dgn				
Acad Ver.	Scale: Units: English				

the New Pueblo Freeway

COLORADO DEPARTMENT OF TRANSPORTATION
REGION 2

Basic Engineering	MODIFIED ALIGNMENT ALTERNATIVE STA 408+00 TO STA 420+00			Project No./Code
No Revisions:	Designer: S. Asher	Structure Numbers		IM-0251-156
Revised:	Detailer: R. Swann			12831
Void:	Sheet Subset:	Subset Sheets:		Sheet Number

CONCEPTUAL

rdpl15npmd.dgn 19-DEC-2006 09:43:58

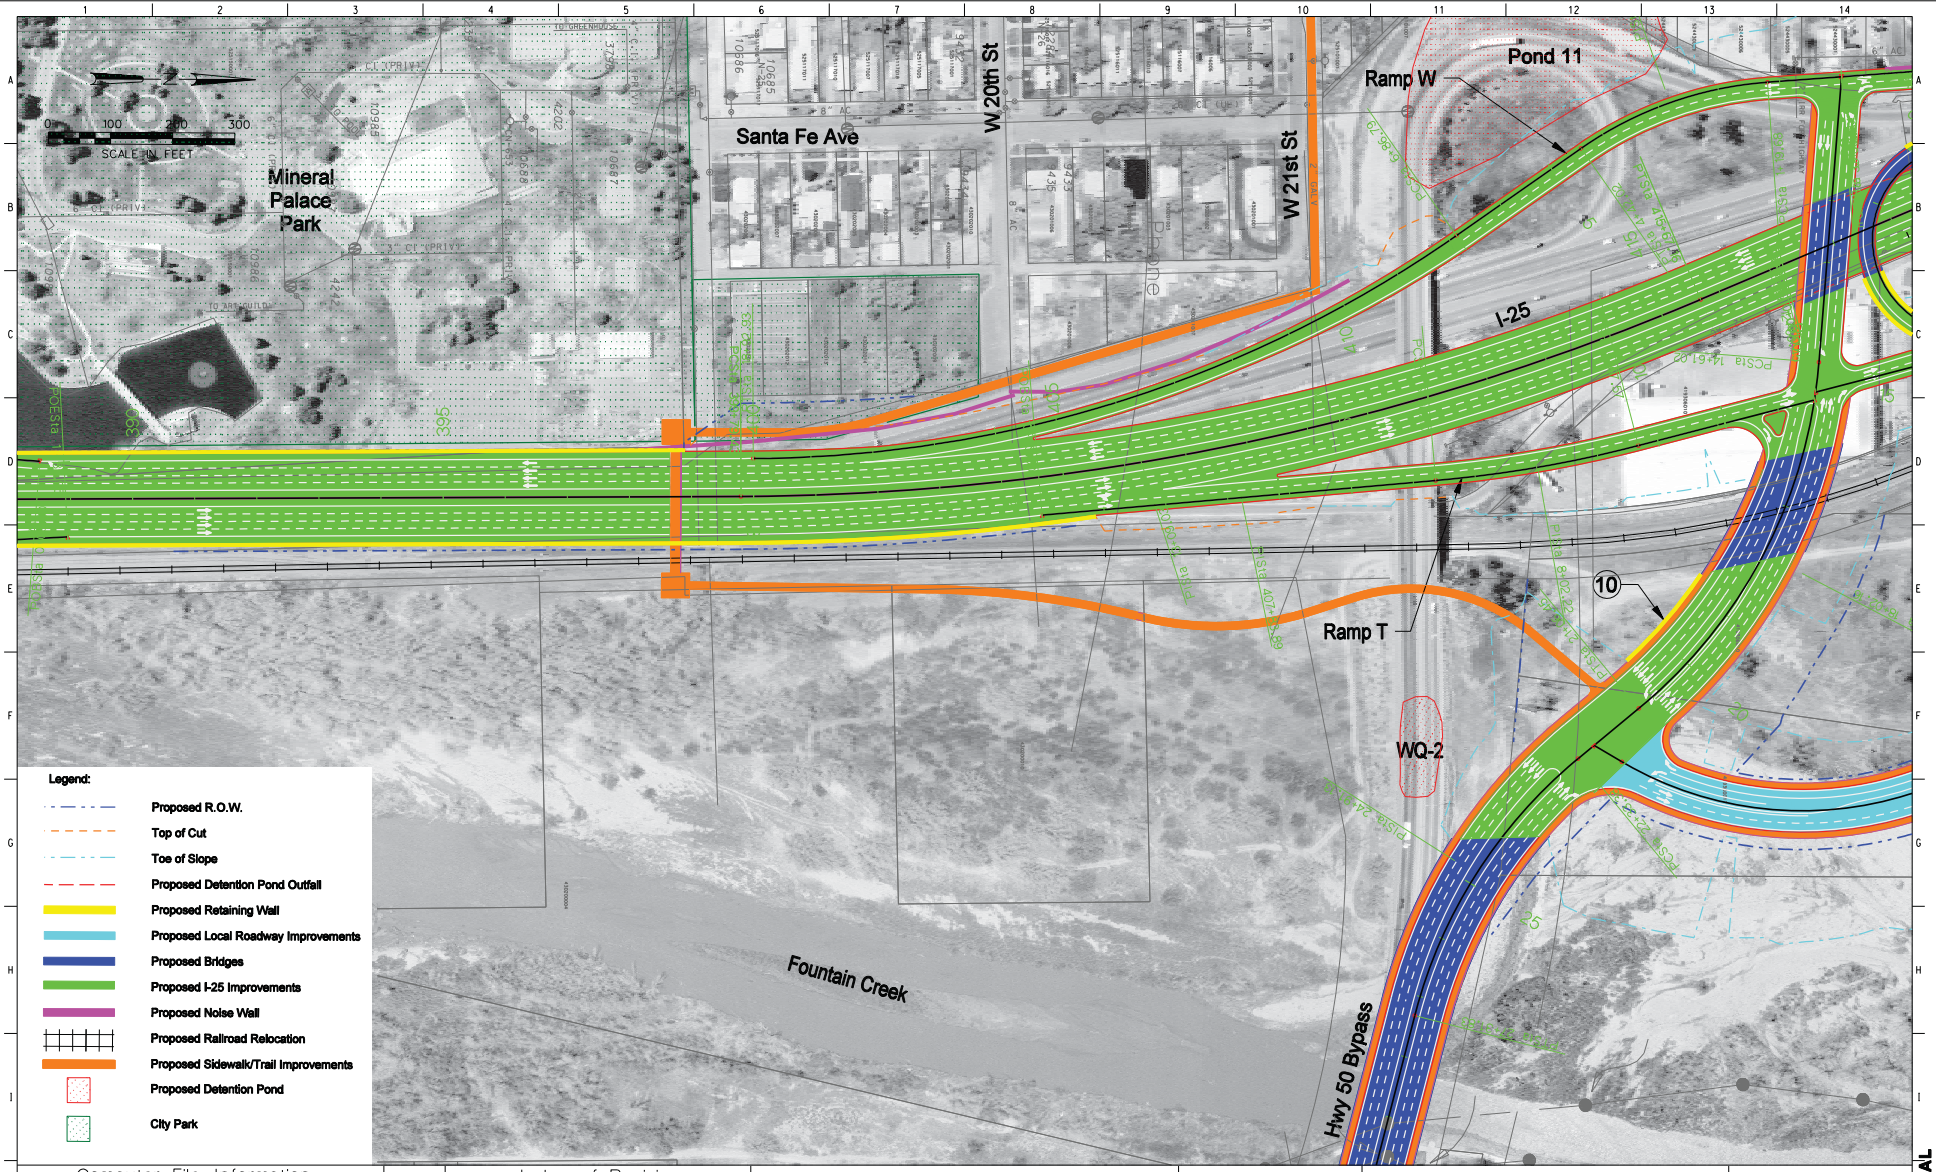

(Preliminary Stage Only)

Revision Dates

QUANTITIES	Initial	Date
Quantities by		
Checked by		

DETAIL	Initial	Date
Detailed by		
Checked by		

DESIGN	Initial	Date
Designed by		
Checked by		

Computer File Information	
Creation Date:	Initials:
Last Modification Date:	Initials:
Full Path:	
Drawing File Name:	rdpl14npmd.dgn
Acad Ver.	Scale: Units: English

Index of Revisions

the New Pueblo Freeway

COLORADO DEPARTMENT OF TRANSPORTATION
REGION 2

Basic Engineering	MODIFIED ALIGNMENT ALTERNATIVE STA 388+00 TO STA 408+00	Project No./Code
No Revisions:		IM-0251-156
Revised:	Designer: S. Asher / Detailer: R. Swann	12831
Void:	Sheet Subset: / Subset Sheets:	Sheet Number

CONCEPTUAL

rdpl14npmd.dgn 19-DEC-2006 08:31:48

DESIGN Initial Date — Designed by — Checked by

DETAIL Initial Date — Detailed by — Checked by

QUANTITIES Initial Date — Quantities by — Checked by

Revision Dates (Preliminary Slope Only)

Computer File Information	
Creation Date:	Initials:
Last Modification Date:	Initials:
Full Path:	
Drawing File Name:	rdpl13npmd.dgn
Acad Ver.	Scale: Units: English

Index of Revisions

25 the New Pueblo Freeway

COLORADO DEPARTMENT OF TRANSPORTATION
REGION 2

Basic Engineering

No Revisions:

Revised:

Void:

MODIFIED ALIGNMENT ALTERNATIVE STA 360+00 TO STA 388+00

Designer:	S. Asher	Structure Numbers	
Detailer:	R. Swann		
Sheet Subset:		Subset Sheets:	

Project No./Code: IM-0251-156

12831

Sheet Number

CONCEPTUAL

rdpl13npmd.dgn 03-JAN-2007 16:55:58

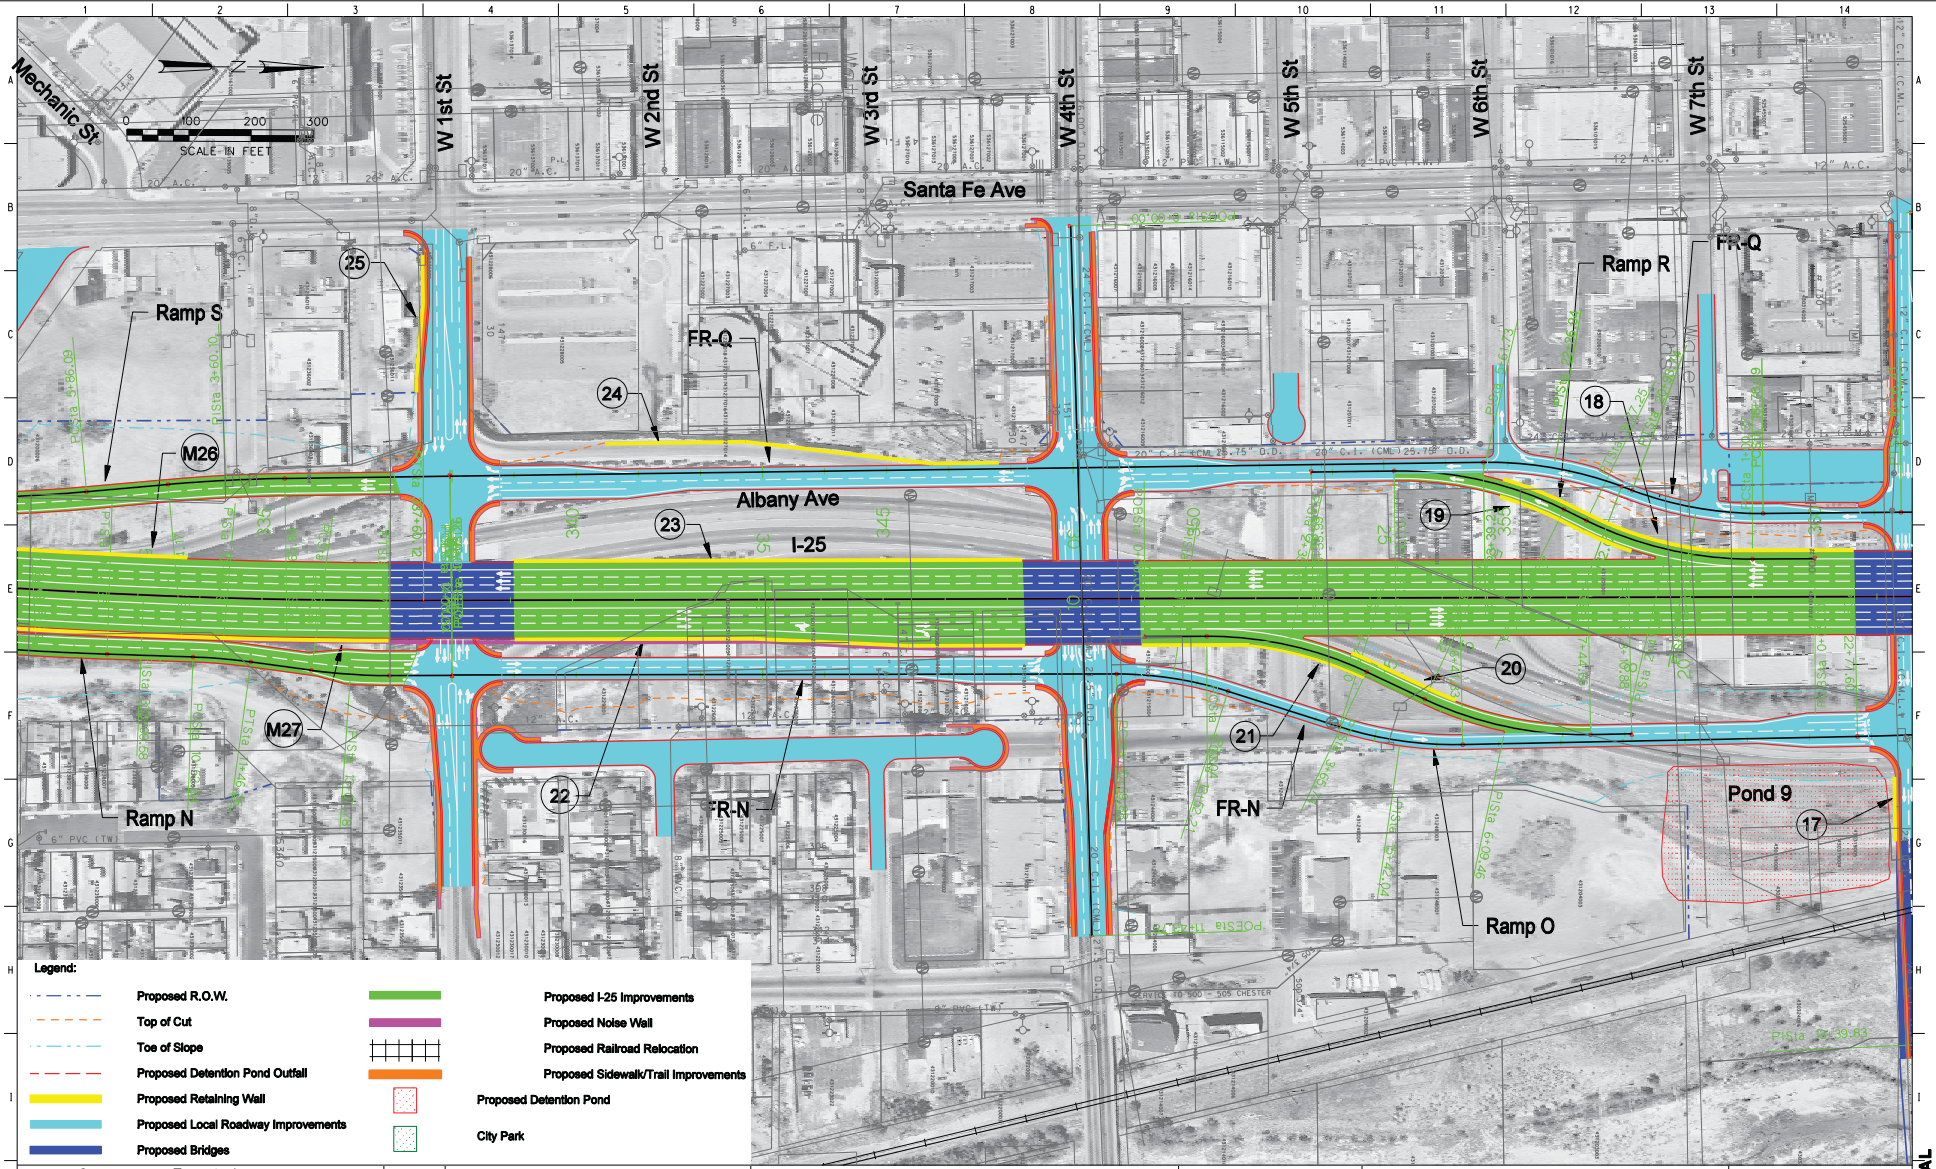

Legend:

- Proposed R.O.W.
- Top of Cut
- Toe of Slope
- Proposed Detention Pond Outfall
- Proposed Retaining Wall
- Proposed Local Roadway Improvements
- Proposed Bridges
- Proposed I-25 Improvements
- Proposed Noise Wall
- Proposed Railroad Relocation
- Proposed Sidewalk/Trail Improvements
- Proposed Detention Pond
- City Park

Computer File Information	
Creation Date:	Initials:
Last Modification Date:	Initials:
Full Path:	
Drawing File Name:	rdpl12npmd.dgn
Acad Ver.	Scale: Units: English

Index of Revisions

the New Pueblo Freeway

COLORADO DEPARTMENT OF TRANSPORTATION
REGION 2

Basic Engineering	MODIFIED ALIGNMENT ALTERNATIVE STA 331+00 TO STA 360+00	Project No./Code
No Revisions:		IM-0251-156
Revised:	Designer: S. Asher / Detailer: R. Swann / Structure Numbers:	12831
Void:	Sheet Subset: / Subset Sheets:	Sheet Number

CONCEPTUAL

rdpl12npmd.dgn 15-DEC-2006 16:57:18

DESIGN: Initial, Date, Designed by, Checked by
DETAIL: Initial, Date, Detailed by, Checked by
QUANTITIES: Initial, Date, Quantities by, Checked by
Revision Dates (Preliminary Stage Only)

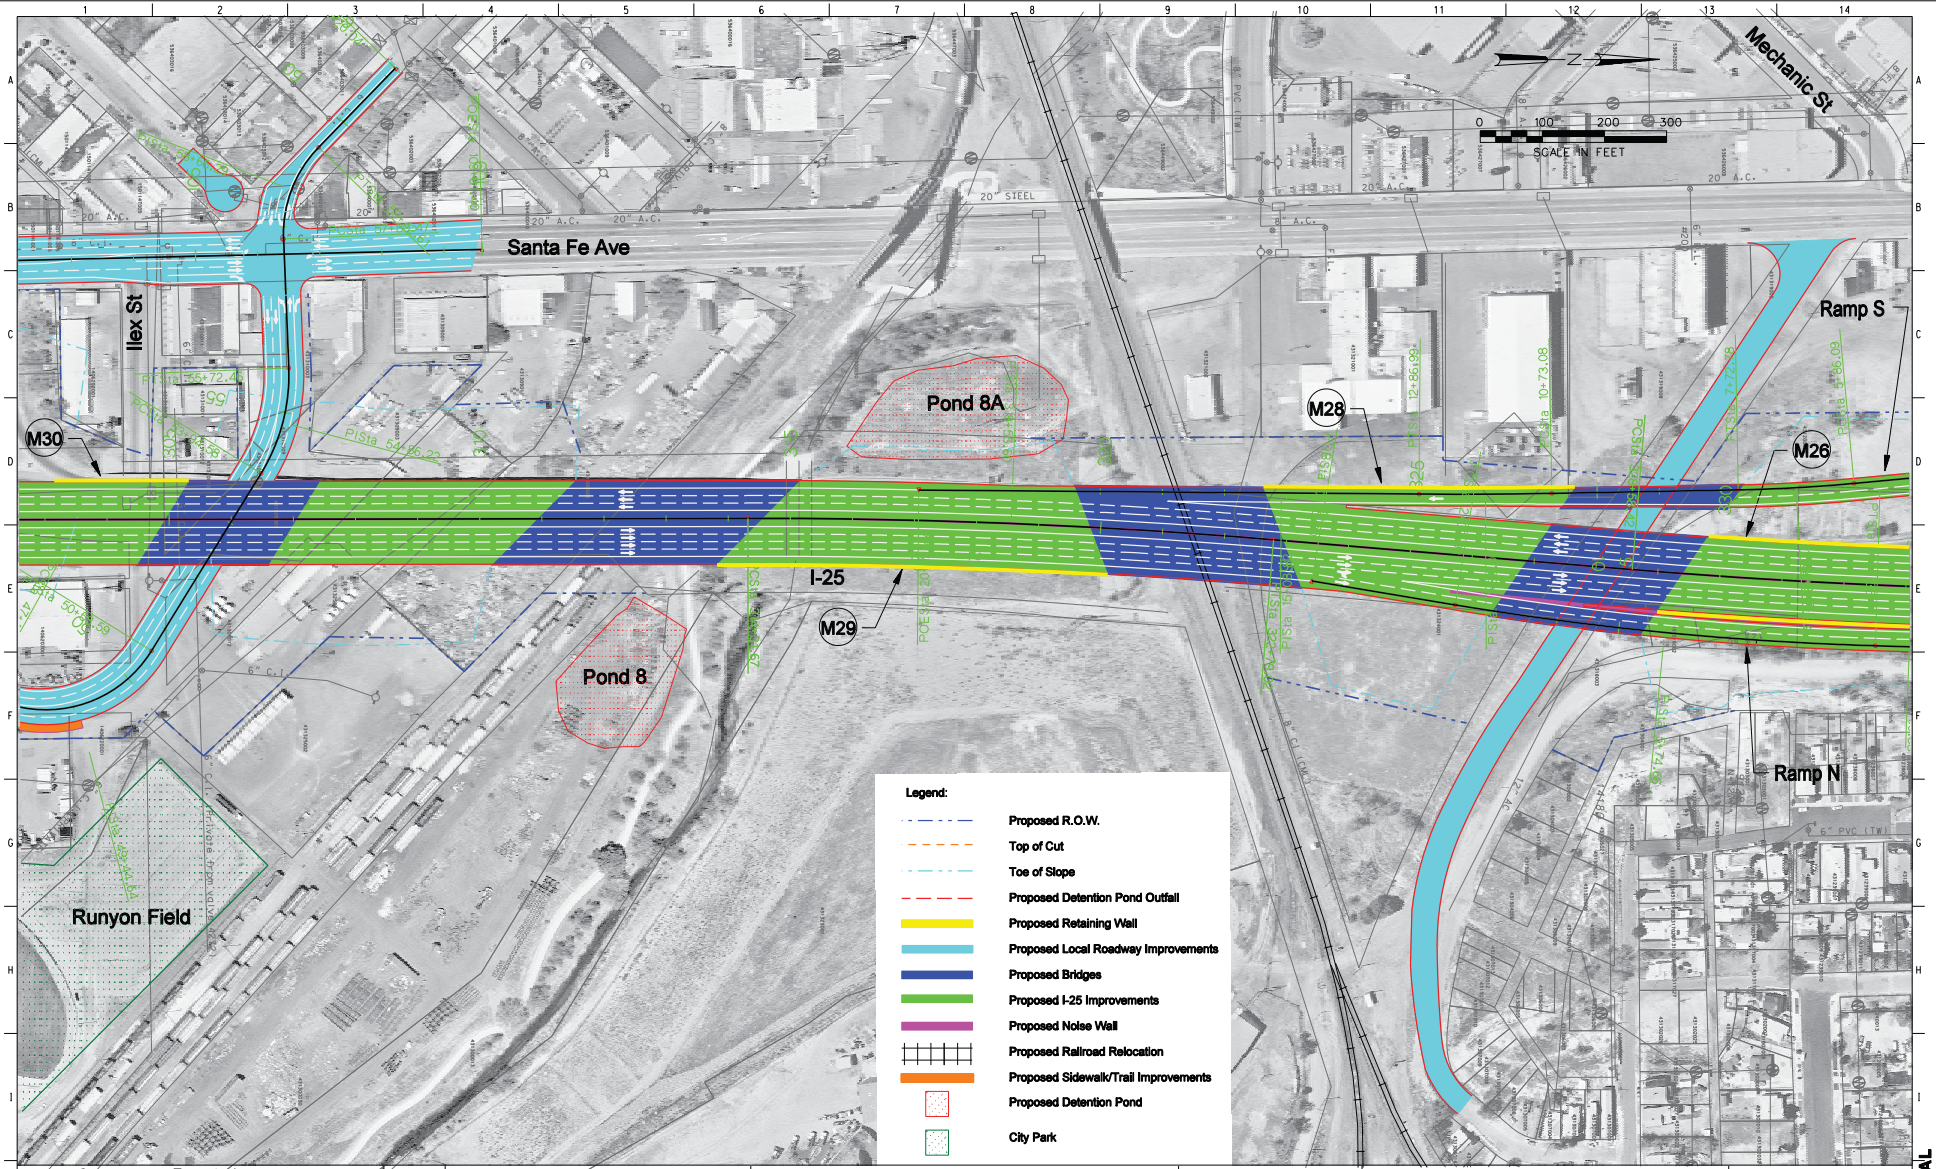

(Preliminary Stage Only)

Revision Dates

QUANTITIES: Initial | Date | Quantities by | Checked by

DETAIL: Initial | Date | Detailed by | Checked by

DESIGN: Initial | Date | Designed by | Checked by

Computer File Information	
Creation Date:	Initials:
Last Modification Date:	Initials:
Full Path:	
Drawing File Name:	rdpl11npmd.dgn
Acad Ver.	Scale: Units: English

Index of Revisions

the New Pueblo Freeway

COLORADO DEPARTMENT OF TRANSPORTATION
REGION 2

Basic Engineering

No Revisions:	
Revised:	
Void:	

MODIFIED ALIGNMENT ALTERNATIVE STA 302+00 TO STA 331+00

Designer:	S. Asher	Structure Numbers	
Detailer:	R. Swann		
Sheet Subset:		Subset Sheets:	

Project No./Code	IM-0251-156
	12831
Sheet Number	

CONCEPTUAL

rdpl11npmd.dgn 15-DEC-2006 14:53:50

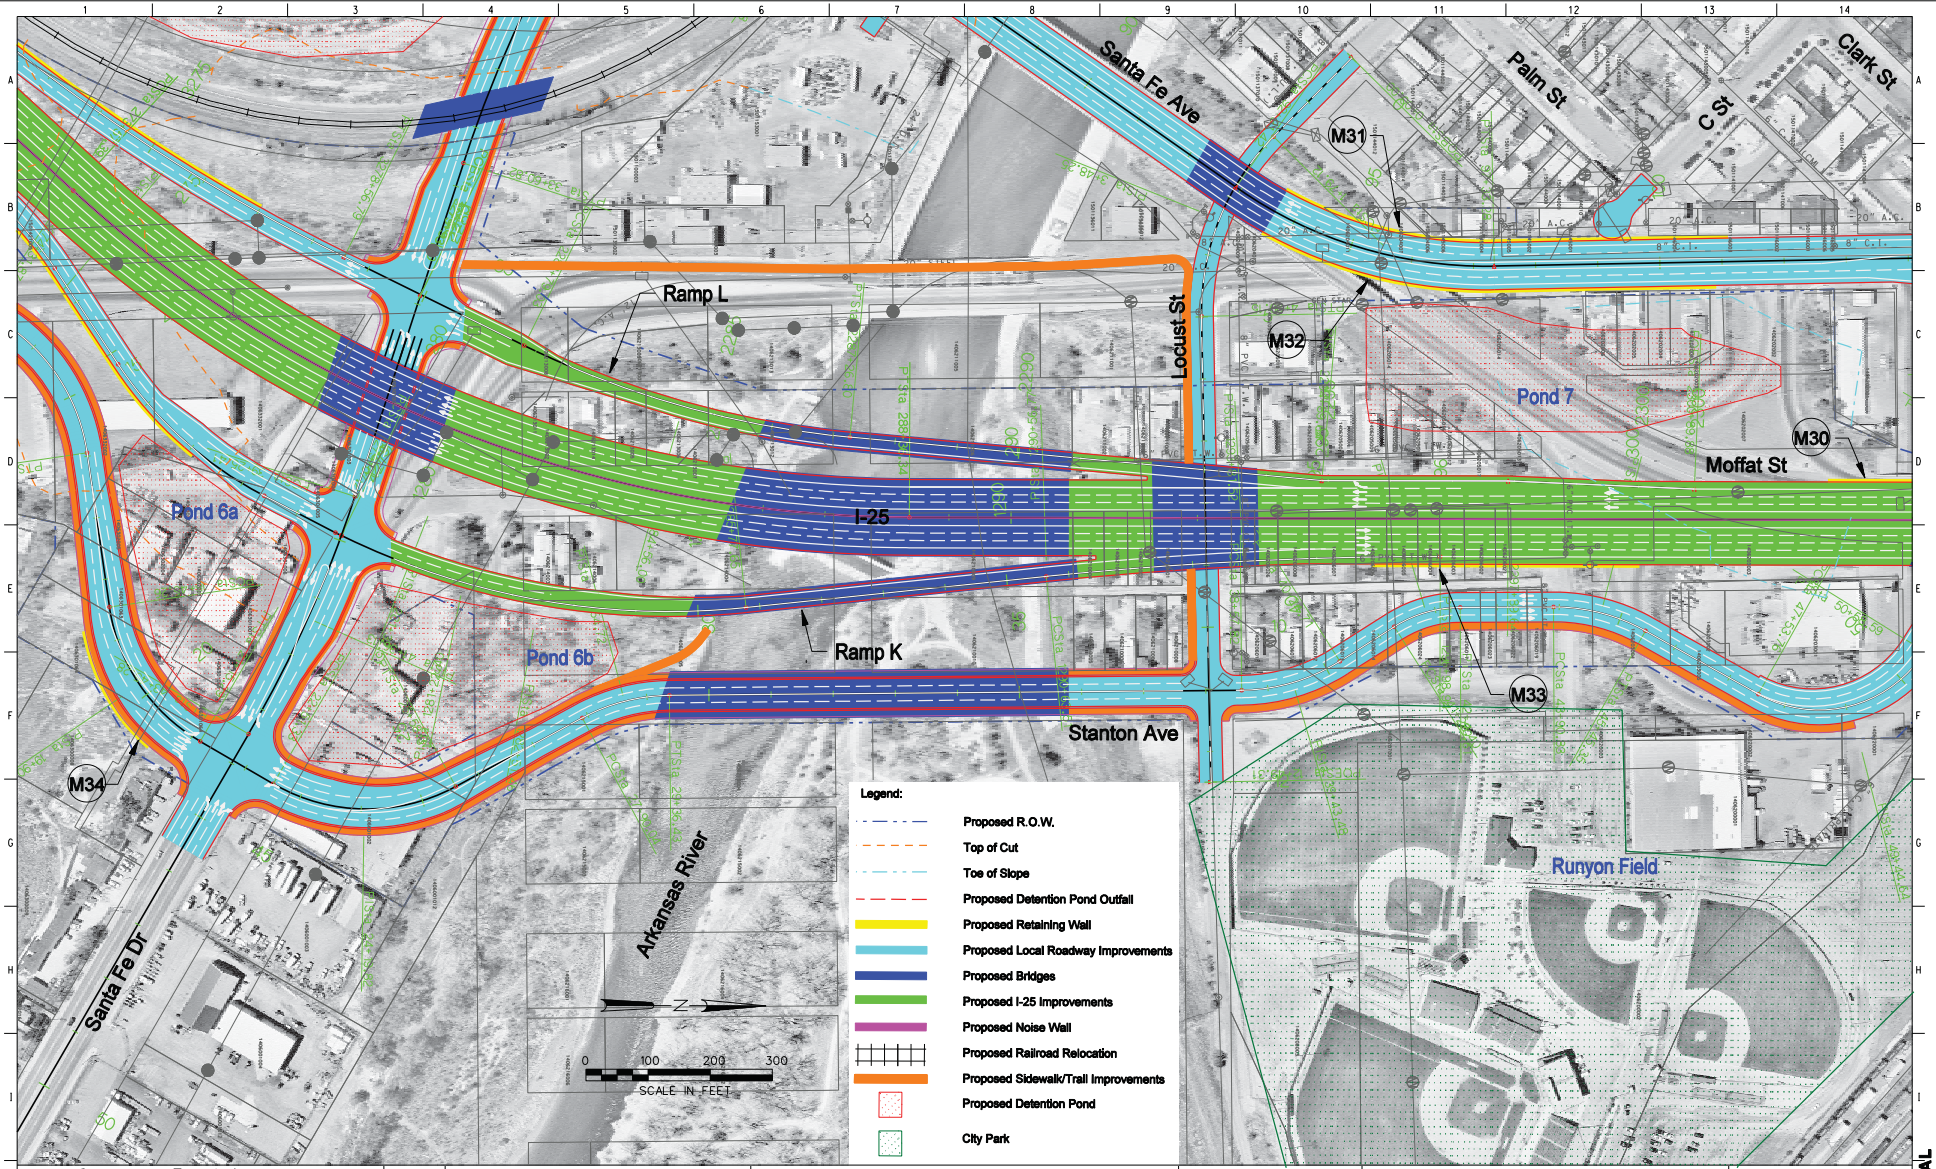

Revision Dates (Preliminary Stage Only)

QUANTITIES: Initial | Date | Quantities by | Checked by

DETAIL: Initial | Date | Detailed by | Checked by

DESIGN: Initial | Date | Designed by | Checked by

Computer File Information	
Creation Date:	Initials:
Last Modification Date:	Initials:
Full Path:	
Drawing File Name:	rdpl10npmd.dgn
Acad Ver.	Scale: Units: English

Index of Revisions

the New Pueblo Freeway

COLORADO DEPARTMENT OF TRANSPORTATION
REGION 2

Basic Engineering

No Revisions:

Revised:

Void:

MODIFIED ALIGNMENT ALTERNATIVE STA 287+00 TO STA 302+00

Designer: S. Asher | Structure Numbers:

Detailer: R. Swann

Sheet Subset: | Subset Sheets:

Project No./Code: IM-0251-156

12831

Sheet Number

CONCEPTUAL

rdpl10npmd.dgn 28-DEC-2006 07:50:18

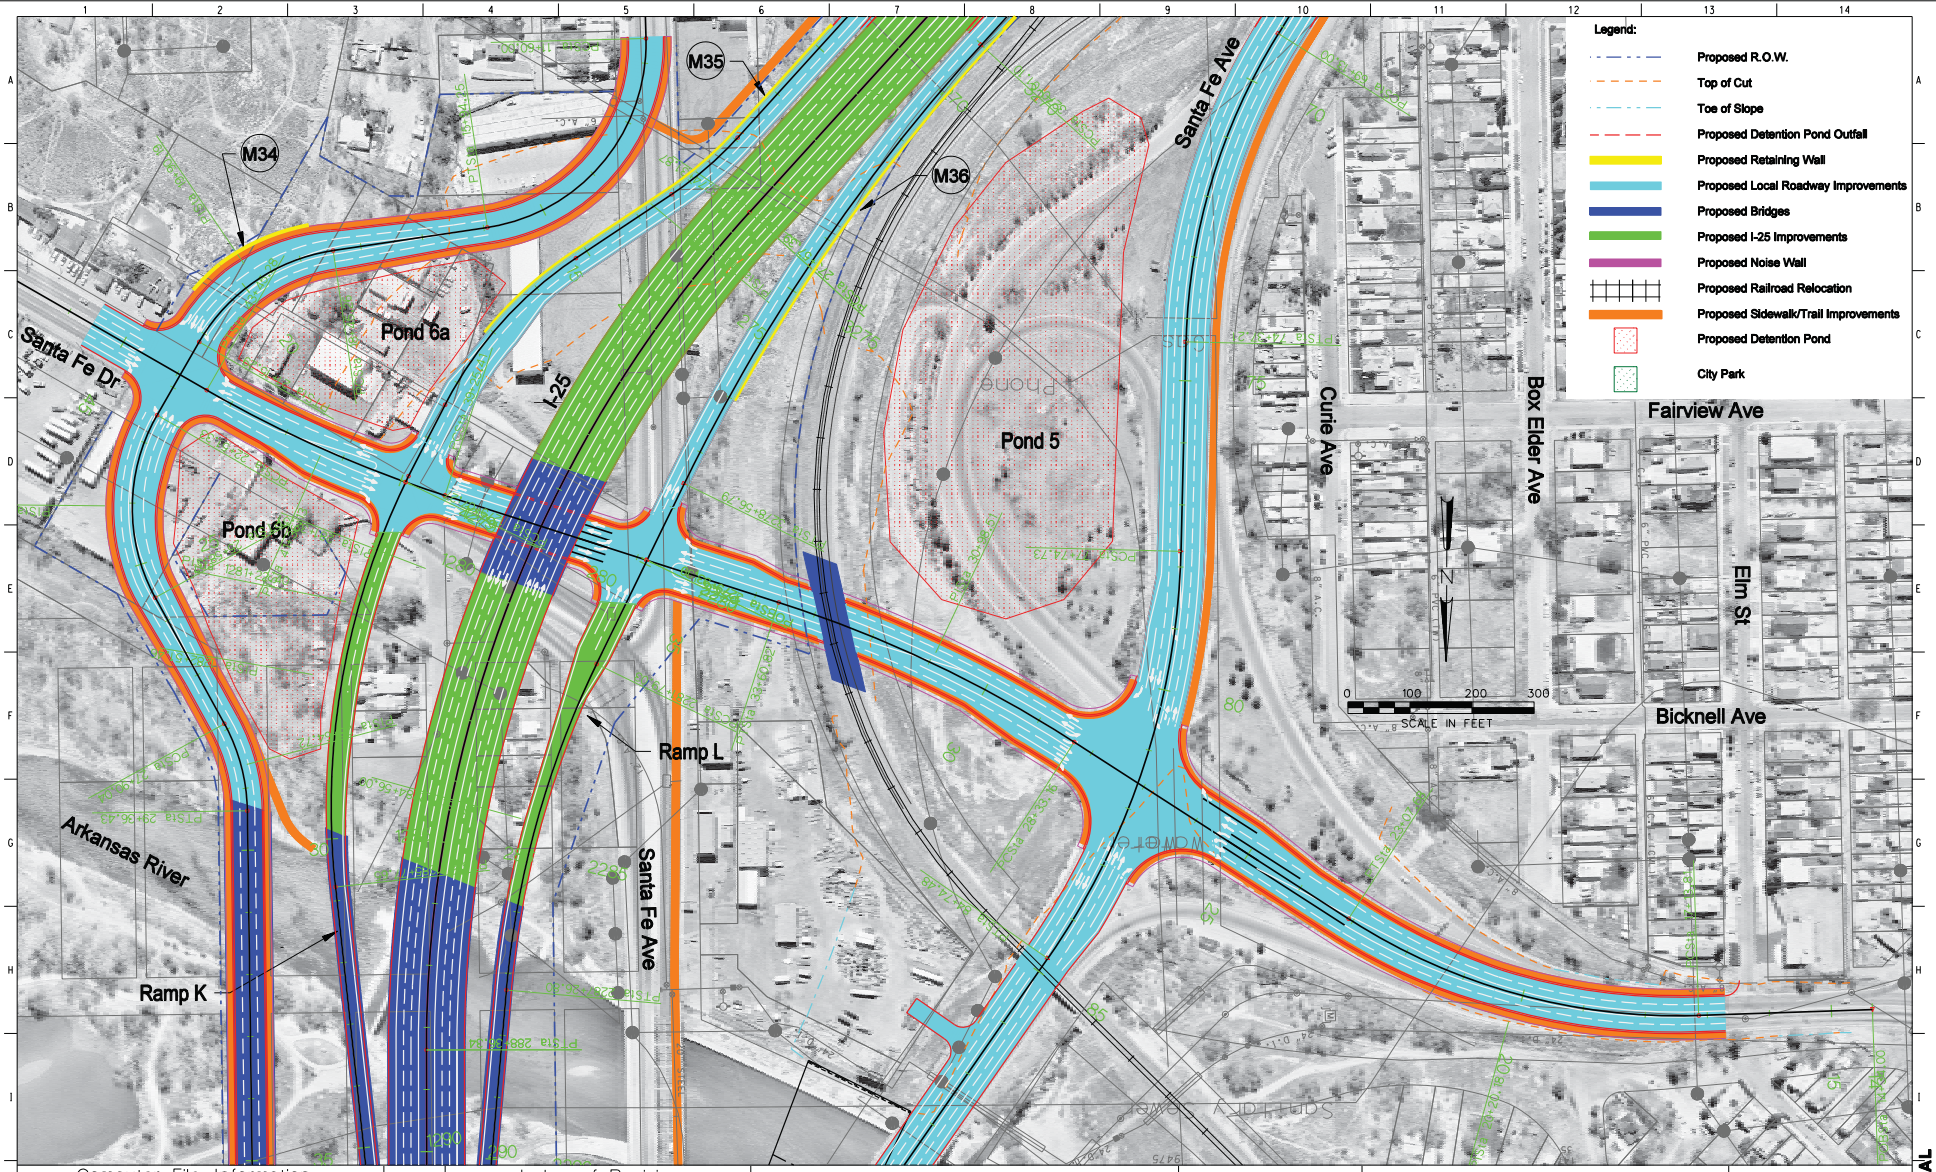

Revision Dates (Preliminary Stage Only)

QUANTITIES	Initial	Date
Quantities by		
Checked by		

DETAIL	Initial	Date
Detailed by		
Checked by		

DESIGN	Initial	Date
Designed by		
Checked by		

Computer File Information	
Creation Date:	Initials:
Last Modification Date:	Initials:
Full Path:	
Drawing File Name:	rdpl09npmd.dgn
Acad Ver.	Scale: Units: English

Index of Revisions

the New Pueblo Freeway

COLORADO DEPARTMENT OF TRANSPORTATION
REGION 2

Basic Engineering	MODIFIED ALIGNMENT ALTERNATIVE STA 268+00 TO STA 287+00	Project No./Code
No Revisions:		IM-0251-156
Revised:	Designer: S. Asher / Detailer: R. Swann / Structure Numbers:	12831
Void:	Sheet Subset: / Subset Sheets:	Sheet Number

CONCEPTUAL

rdpl09npmd.dgn 15-DEC-2006 16:48:39

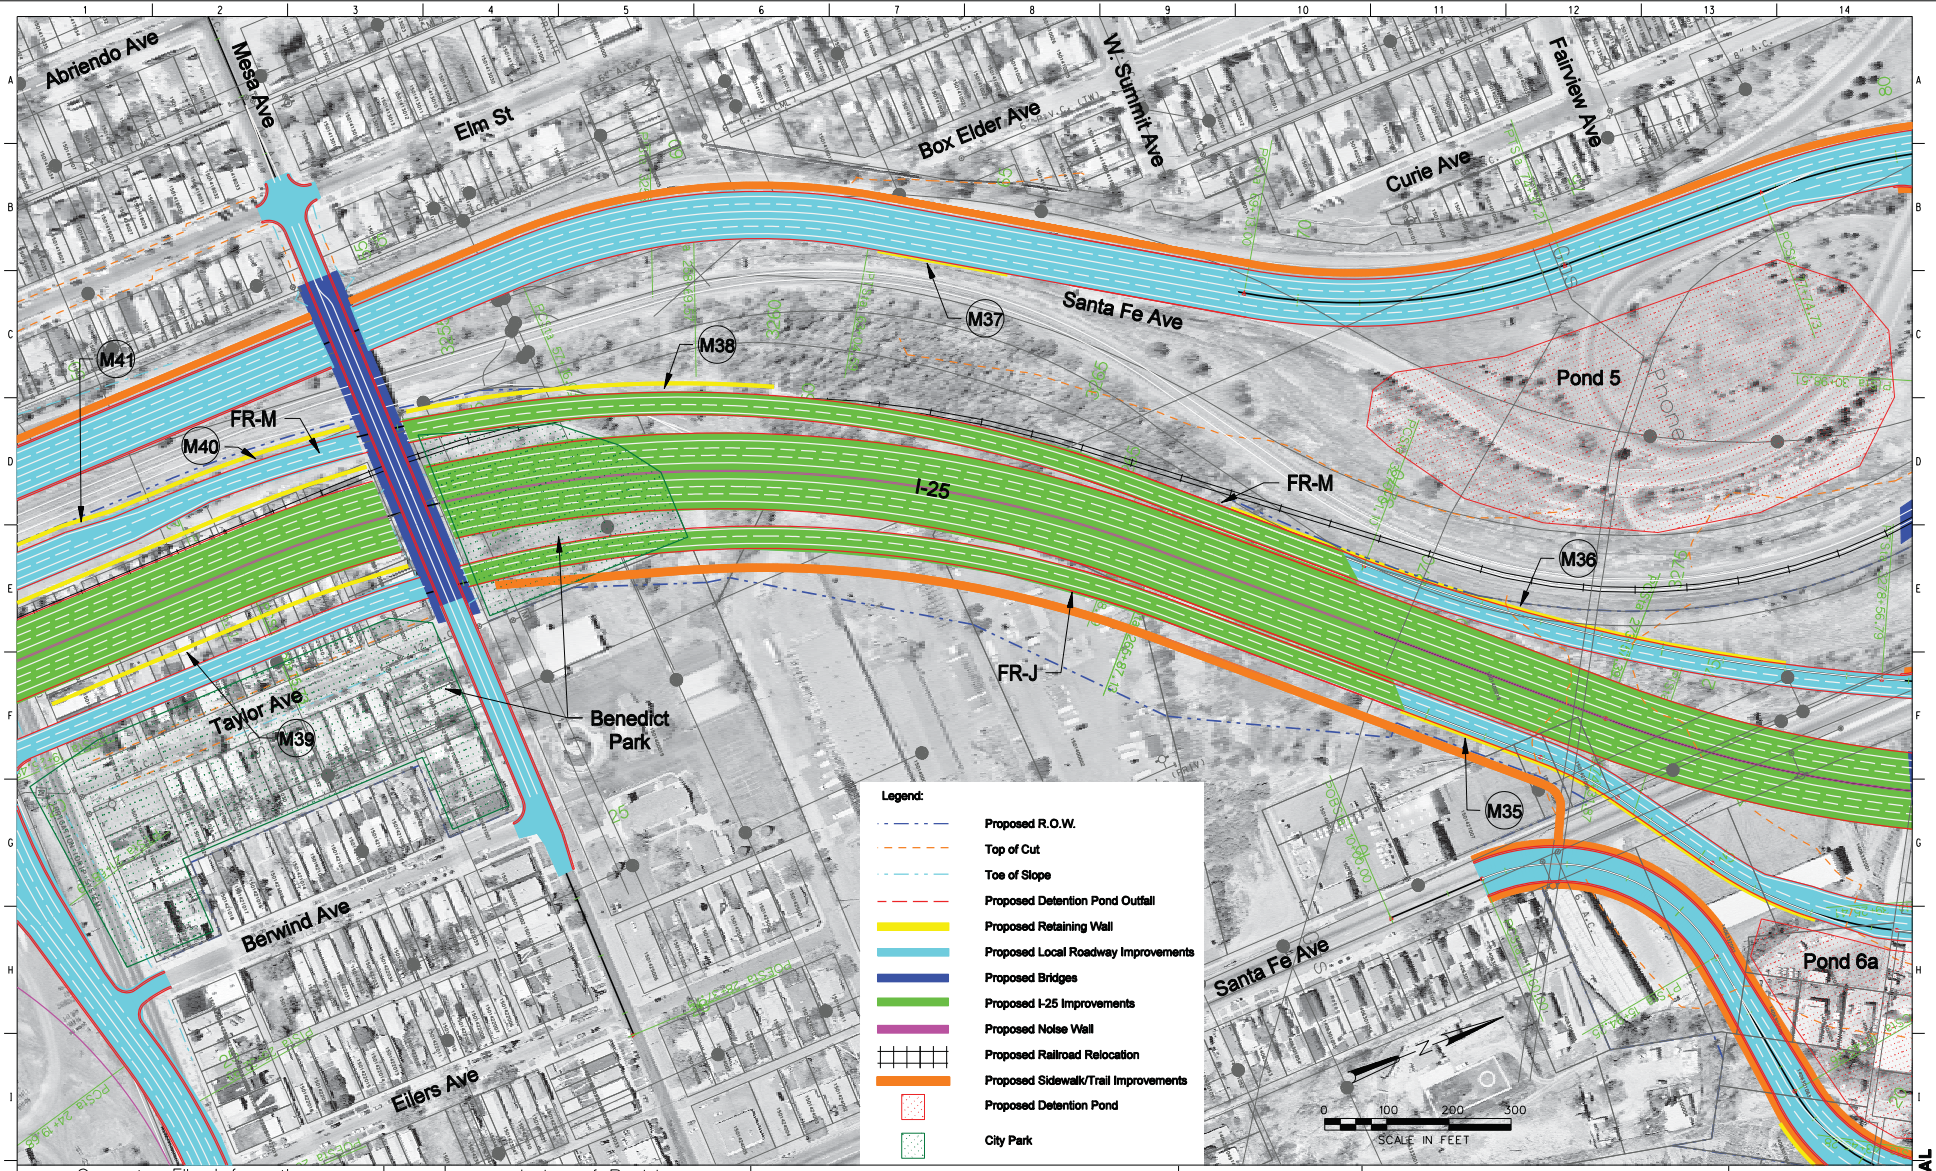

Revision Dates (Preliminary Stage Only)

QUANTITIES: Initial | Date | Quantities by | Checked by

DETAIL: Initial | Date | Detailed by | Checked by

DESIGN: Initial | Date | Designed by | Checked by

Computer File Information		Index of Revisions			
Creation Date:	Initials:				
Last Modification Date:	Initials:				
Full Path:					
Drawing File Name:	rdpl08npmd.dgn				
Acad Ver.	Scale: Units: English				

25 the New Pueblo Freeway

COLORADO DEPARTMENT OF TRANSPORTATION
REGION 2

Basic Engineering	MODIFIED ALIGNMENT ALTERNATIVE STA 250+00 TO STA 278+00			Project No./Code
No Revisions:	Designer: S. Asher	Structure Numbers		IM-0251-156
Revised:	Detailer: R. Swann			12831
Void:	Sheet Subset:	Subset Sheets:		Sheet Number

CONCEPTUAL

rdpl08npmd.dgn 28-DEC-2006 07:40:49

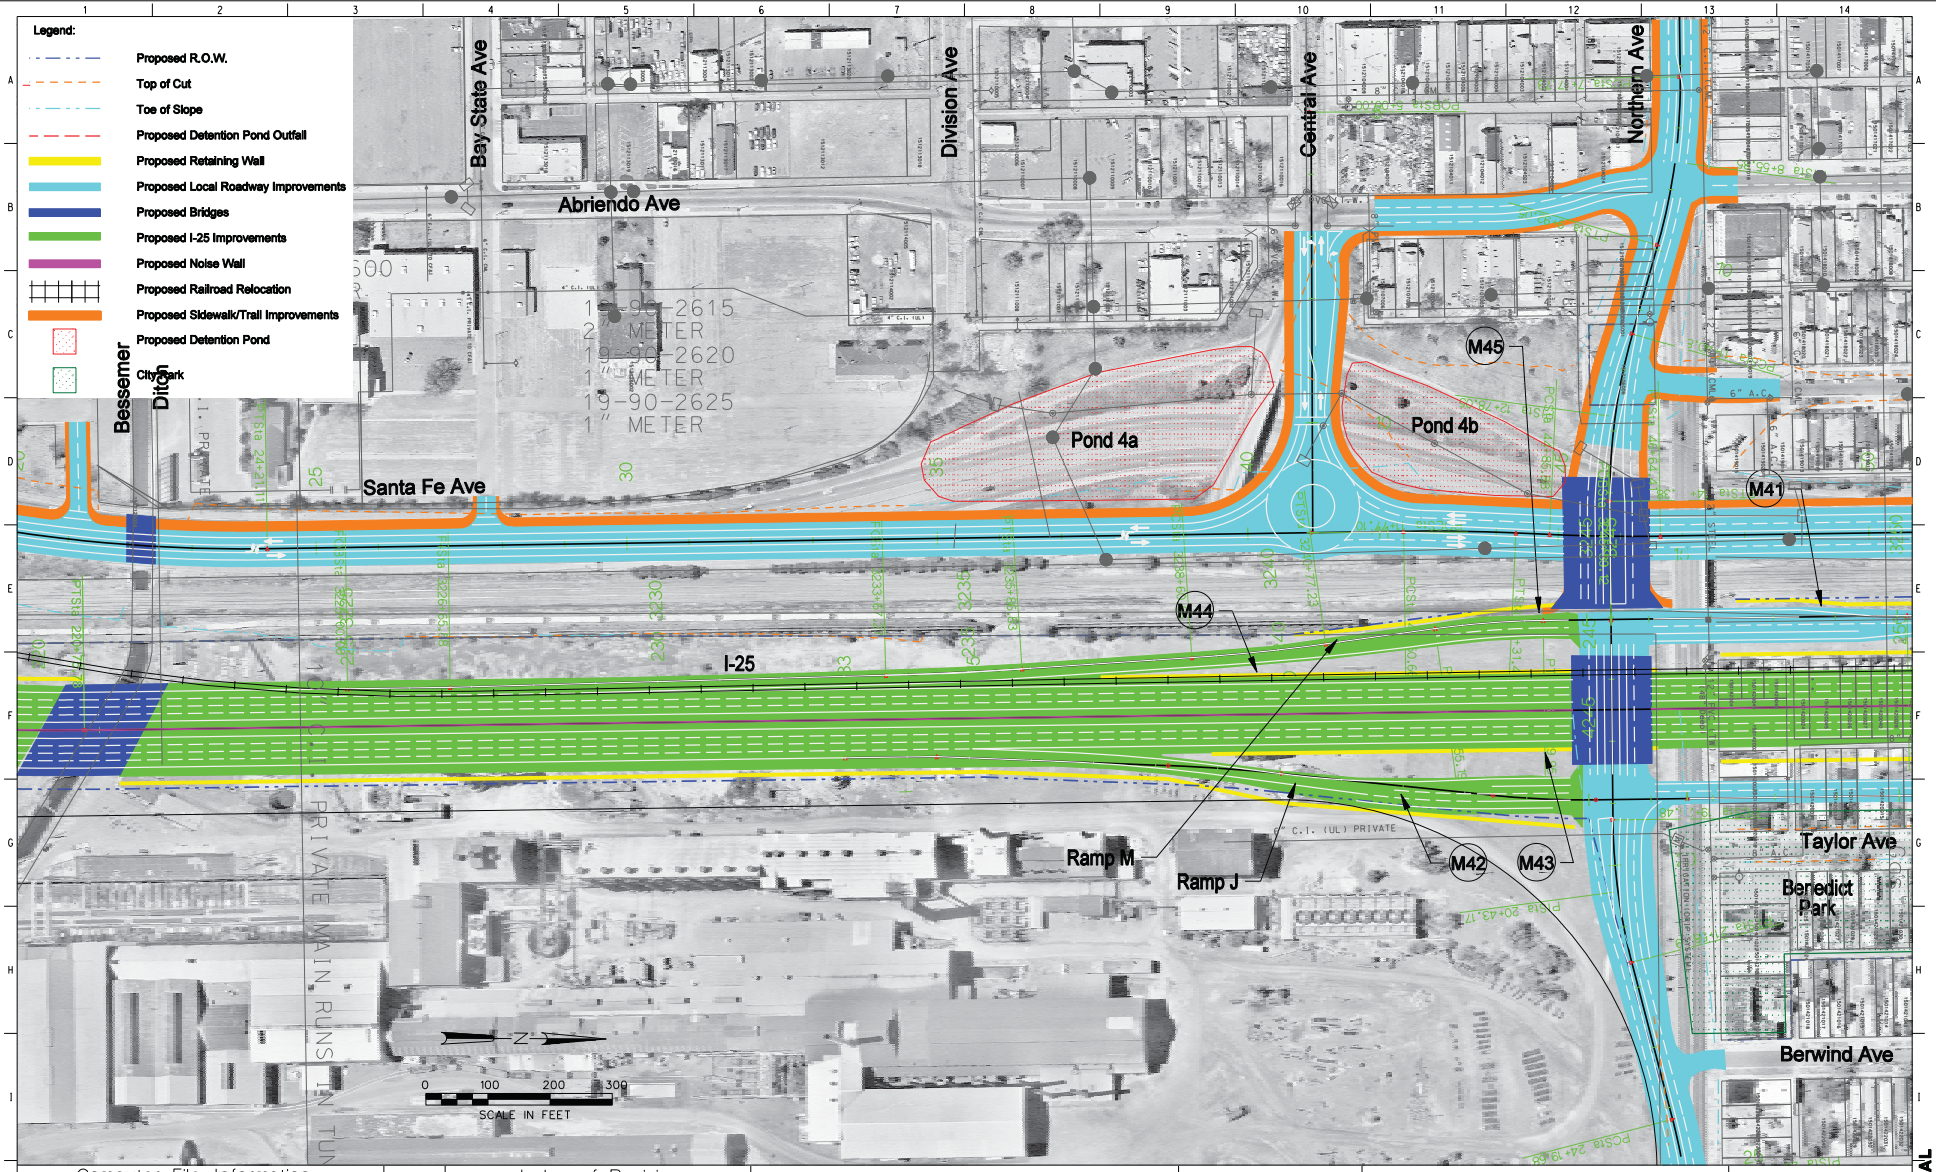

Revision Dates (Preliminary Stage Only)	Date

QUANTITIES	Initial	Date
Quantities by		
Checked by		

DETAIL	Initial	Date
Detailed by		
Checked by		

DESIGN	Initial	Date
Designed by		
Checked by		

Computer File Information	
Creation Date:	Initials:
Last Modification Date:	Initials:
Full Path:	
Drawing File Name:	rdpl07npmd.dgn
Acad Ver.	Scale: Units: English

Index of Revisions		

the New Pueblo Freeway

COLORADO DEPARTMENT OF TRANSPORTATION
REGION 2

Basic Engineering	MODIFIED ALIGNMENT ALTERNATIVE STA 221+00 TO STA 250+00	Project No./Code
No Revisions:		IM-0251-156
Revised:	Designer: S. Asher / Detailer: R. Swann / Structure Numbers:	12831
Void:	Sheet Subset: / Subset Sheets:	Sheet Number

CONCEPTUAL

rdpl07npmd.dgn 28-DEC-2006 07:10:23

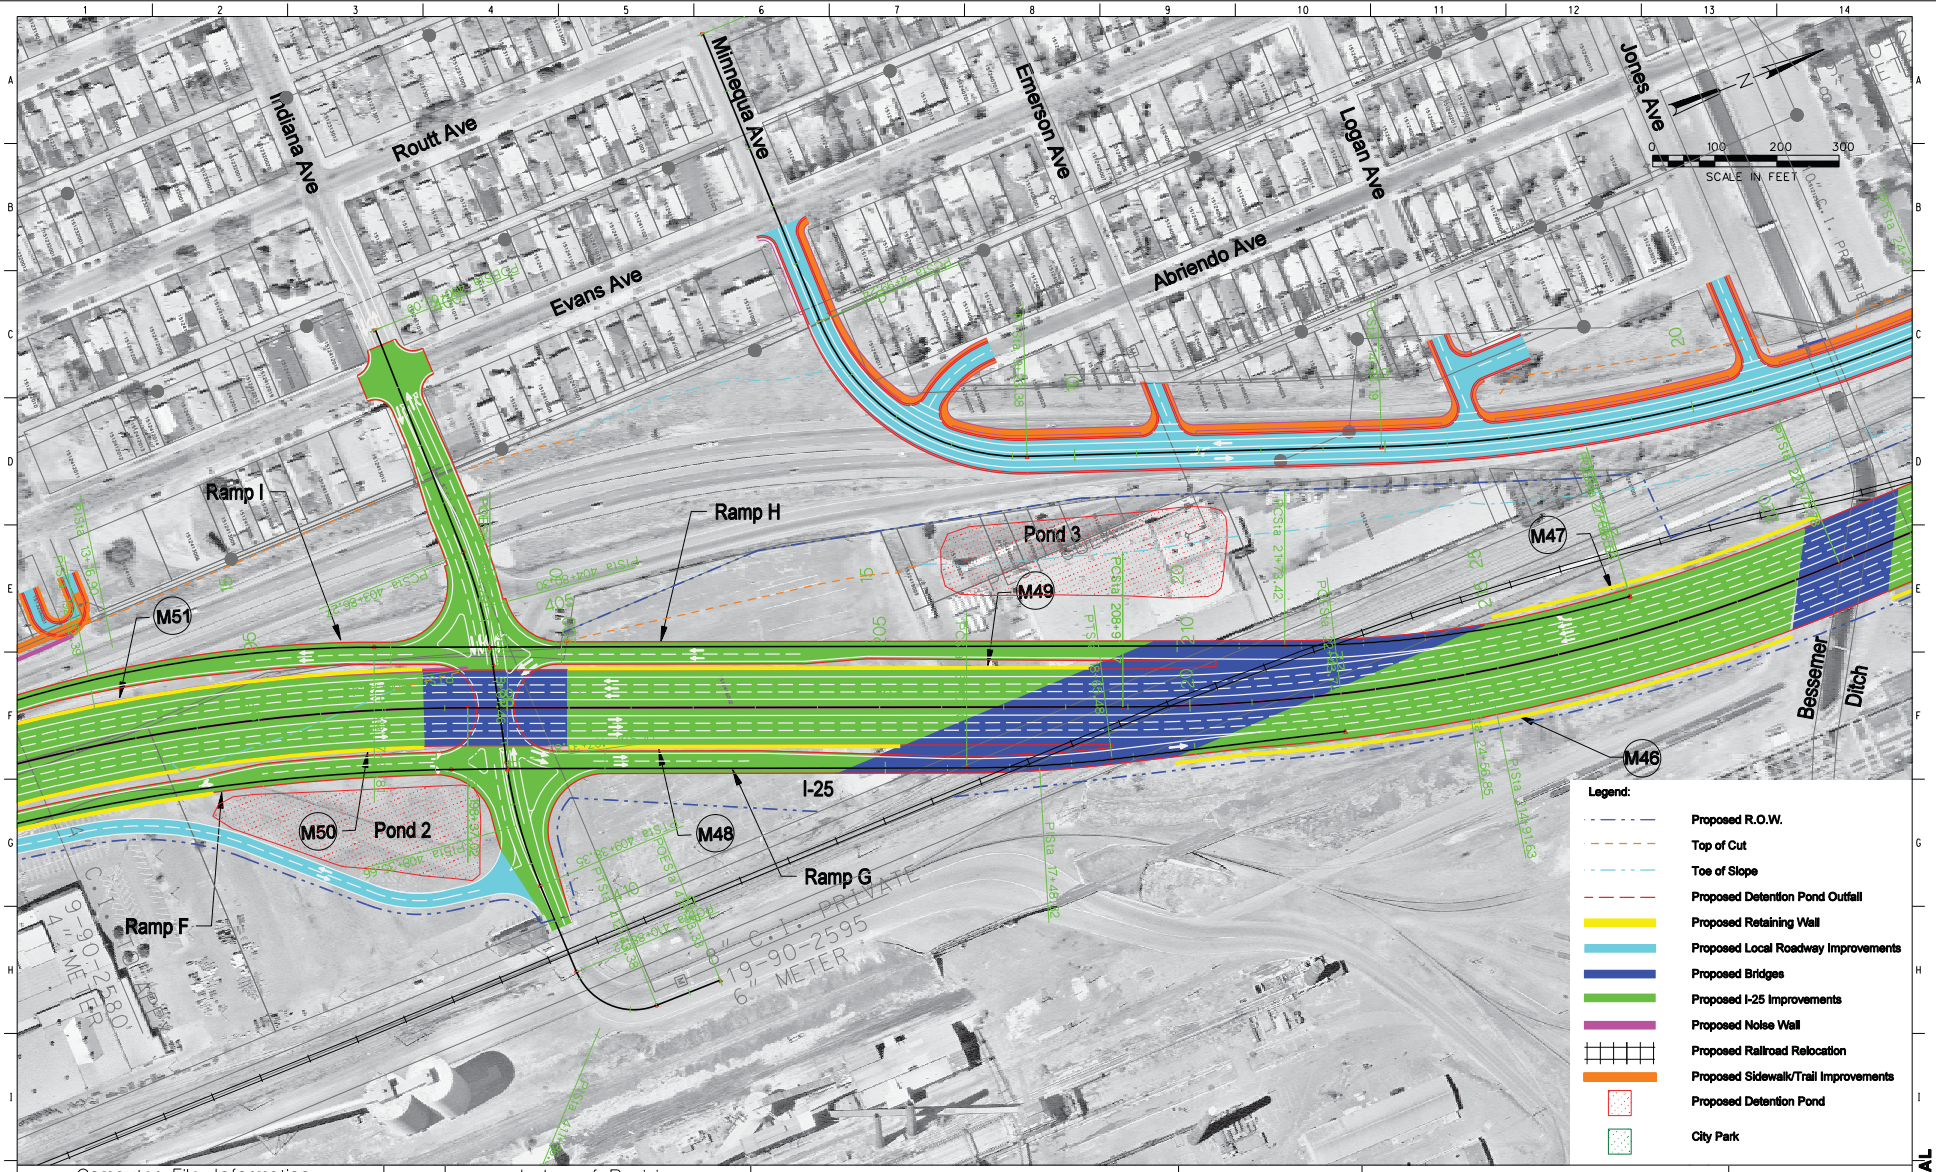

Revision Dates (Preliminary Stage Only)	Date

QUANTITIES	Initial	Date
Quantities by:		
Checked by:		

DETAIL	Initial	Date
Detailed by:		
Checked by:		

DESIGN	Initial	Date
Designed by:		
Checked by:		

Computer File Information	
Creation Date:	Initials:
Last Modification Date:	Initials:
Full Path:	
Drawing File Name:	rdpl06npmd.dgn
Acad Ver.	Scale: Units: English

Index of Revisions		

the New Pueblo Freeway

COLORADO DEPARTMENT OF TRANSPORTATION
REGION 2

Basic Engineering	MODIFIED ALIGNMENT ALTERNATIVE STA 195+00 TO STA 221+00			Project No./Code
No Revisions:	Designer: S. Asher	Structure Numbers		IM-0251-156
Revised:	Detailer: R. Swann			12831
Void:	Sheet Subset:	Subset Sheets:		Sheet Number

CONCEPTUAL

rdpl06npmd.dgn 15-DEC-2006 16:29:48

Revision Dates (Preliminary Stage Only)

QUANTITIES: Initial | Date | Quantities by | Checked by

DETAIL: Initial | Date | Detailed by | Checked by

DESIGN: Initial | Date | Designed by | Checked by

Computer File Information		Index of Revisions			
Creation Date:	Initials:				
Last Modification Date:	Initials:				
Full Path:					
Drawing File Name:	rdpl05npmd.dgn				
Acad Ver.	Scale: Units: English				

the New Pueblo Freeway

COLORADO DEPARTMENT OF TRANSPORTATION
REGION 2

Basic Engineering	MODIFIED ALIGNMENT ALTERNATIVE STA 170+00 TO STA 195+00			Project No./Code
No Revisions:	Designer: S. Asher	Structure Numbers		IM-0251-156
Revised:	Detailer: R. Swann			12831
Void:	Sheet Subset:	Subset Sheets:		Sheet Number

CONCEPTUAL

rdpl05npmd.dgn 15-DEC-2006 16:26:17

Revision Dates (Preliminary Stage Only)

QUANTITIES: Initial | Date | Quantities by | Checked by

DETAIL: Initial | Date | Detailed by | Checked by

DESIGN: Initial | Date | Designed by | Checked by

Computer File Information		Index of Revisions			
Creation Date:	Initials:				
Last Modification Date:	Initials:				
Full Path:					
Drawing File Name:	rdpl04npmd.dgn				
Acad Ver.	Scale: Units: English				

the New Pueblo Freeway

COLORADO DEPARTMENT OF TRANSPORTATION
REGION 2

Basic Engineering	MODIFIED ALIGNMENT ALTERNATIVE STA 145+00 TO STA 170+00	Project No./Code
No Revisions:		IM-0251-156
Revised:	Designer: S. Asher Structure Numbers	12831
Void:	Detailer: R. Swann	Sheet Number
	Sheet Subset: Subset Sheets:	

CONCEPTUAL

rdpl04npmd.dgn 15-DEC-2006 16:18:38

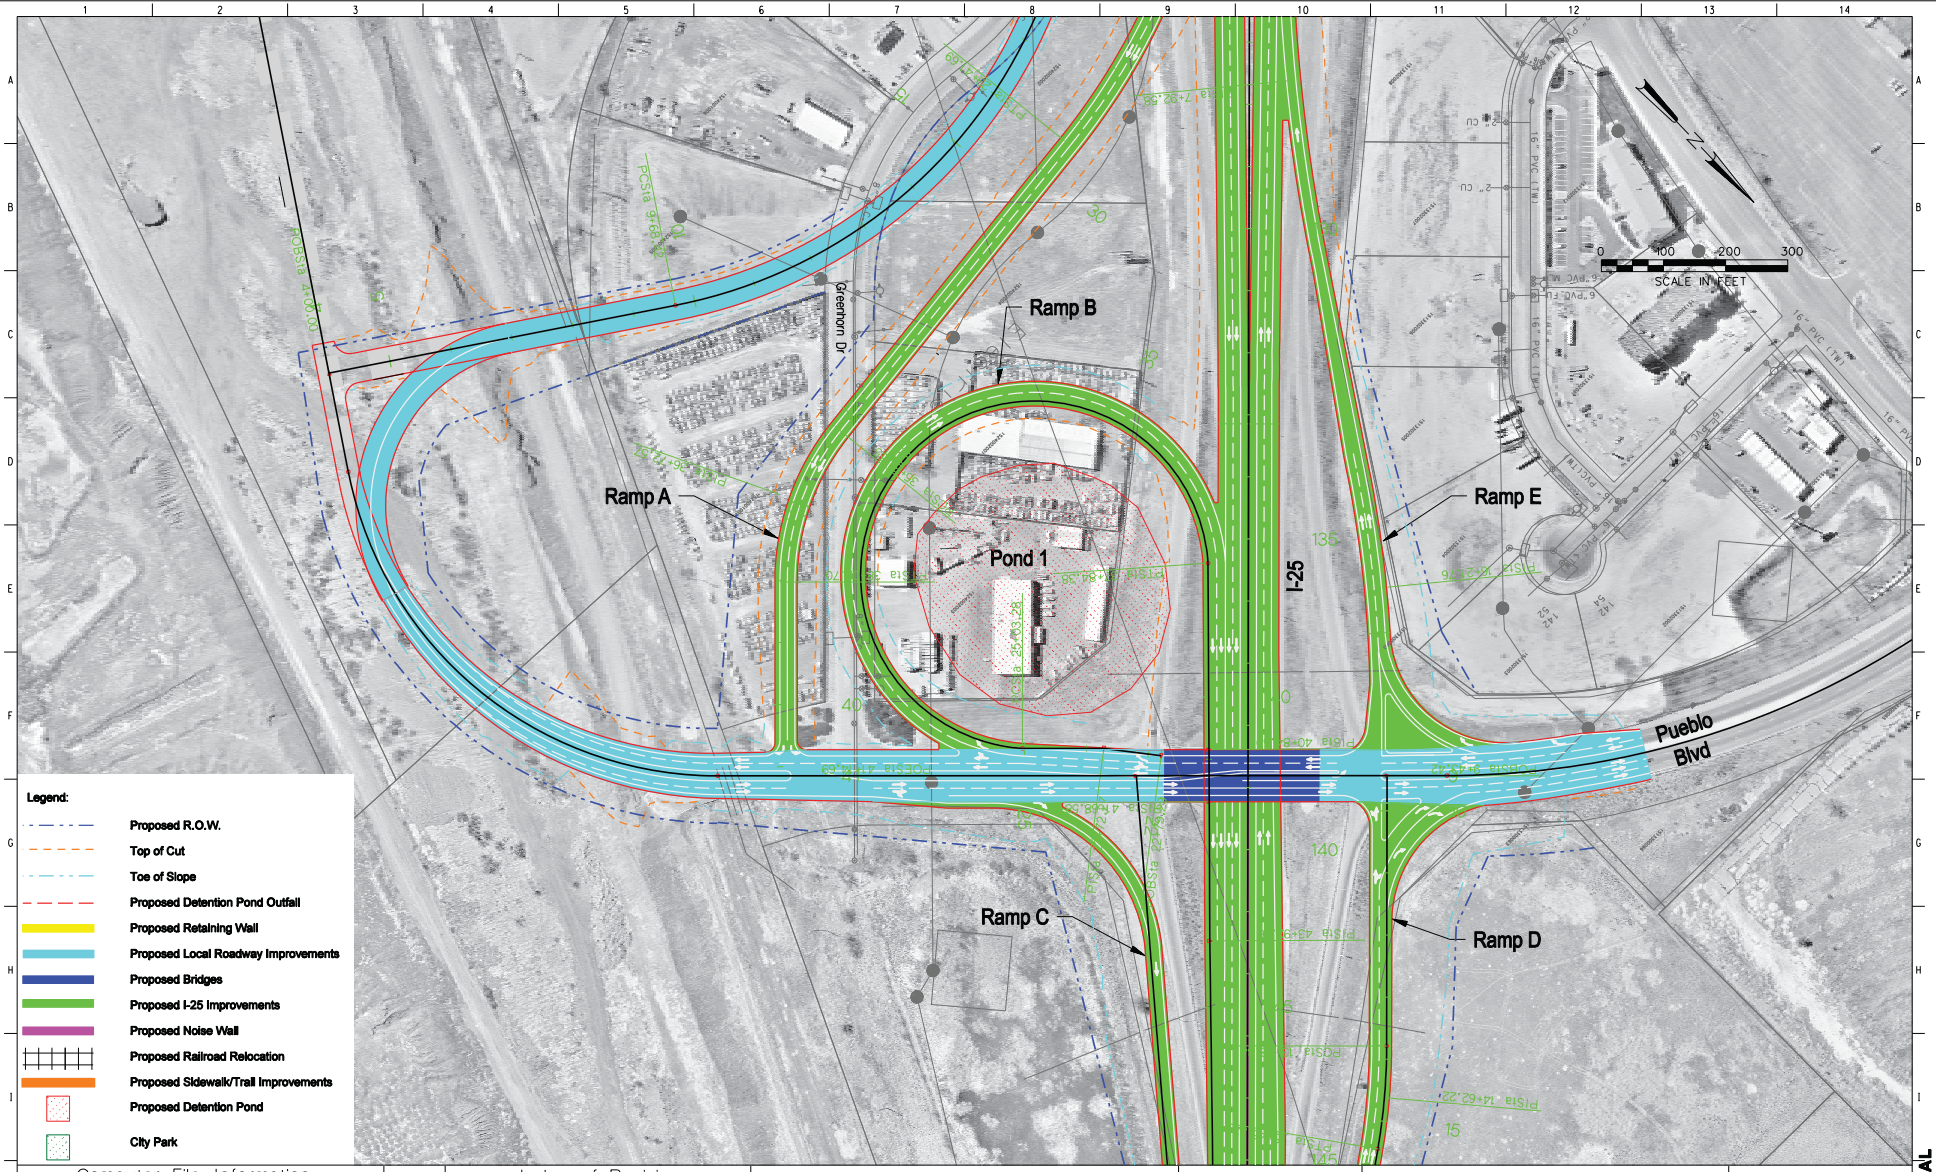

Legend:

- Proposed R.O.W.
- Top of Cut
- Toe of Slope
- Proposed Detention Pond Outfall
- Proposed Retaining Wall
- Proposed Local Roadway Improvements
- Proposed Bridges
- Proposed I-25 Improvements
- Proposed Noise Wall
- Proposed Railroad Relocation
- Proposed Sidewalk/Trail Improvements
- Proposed Detention Pond
- City Park

Revision Dates (Preliminary Stage Only)												

QUANTITIES	Initial	Date
Quantities by		
Checked by		

DETAIL	Initial	Date
Detailed by		
Checked by		

DESIGN	Initial	Date
Designed by		
Checked by		

Computer File Information	
Creation Date:	Initials:
Last Modification Date:	Initials:
Full Path:	
Drawing File Name:	rdpl03npmd.dgn
Acad Ver.	Scale: Units: English

Index of Revisions

the New Pueblo Freeway

COLORADO DEPARTMENT OF TRANSPORTATION
REGION 2

Basic Engineering	MODIFIED ALIGNMENT ALTERNATIVE STA 128+00 TO STA 145+00			Project No./Code
No Revisions:	Designer: S. Asher	Structure Numbers		IM-0251-156
Revised:	Detailer: R. Swann			12831
Void:	Sheet Subset:	Subset Sheets:		Sheet Number

CONCEPTUAL

rdpl03npmd.dgn 27-DEC-2006 17:23:09

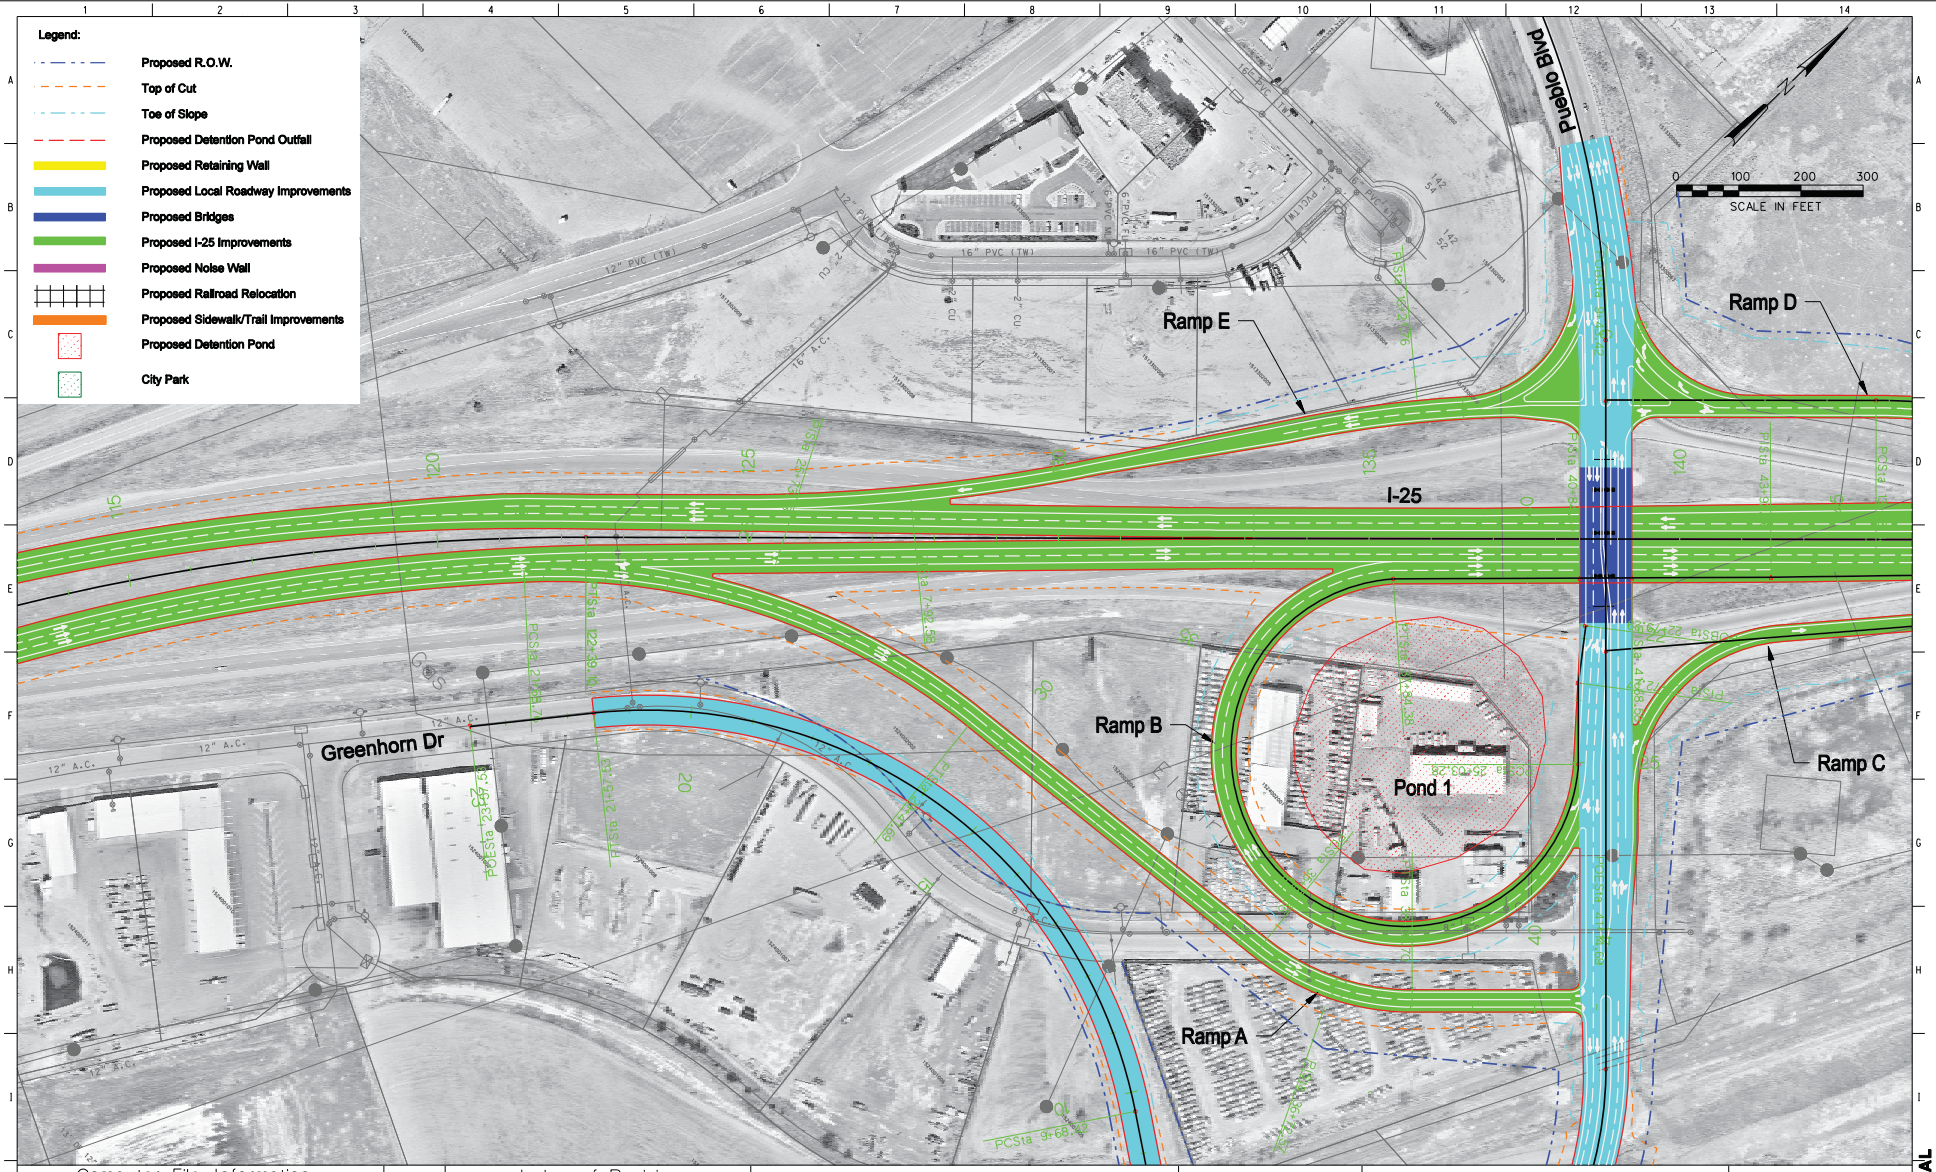

Revision Dates (Preliminary Stage Only)

QUANTITIES: Initial | Date | Quantities by | Checked by

DETAIL: Initial | Date | Detailed by | Checked by

DESIGN: Initial | Date | Designed by | Checked by

Computer File Information		Index of Revisions			
Creation Date:	Initials:				
Last Modification Date:	Initials:				
Full Path:					
Drawing File Name:	rdpl02npmd.dgn				
Acad Ver.	Scale: Units: English				

the New Pueblo Freeway

COLORADO DEPARTMENT OF TRANSPORTATION
REGION 2

Basic Engineering	MODIFIED ALIGNMENT ALTERNATIVE STA 115+00 TO STA 145+00			Project No./Code
No Revisions:	Designer: S. Asher	Structure Numbers		IM-0251-156
Revised:	Detailer: R. Swann			12831
Void:	Sheet Subset:	Subset Sheets:		Sheet Number

CONCEPTUAL

rdpl02npmd.dgn 19-DEC-2006 12:11:53

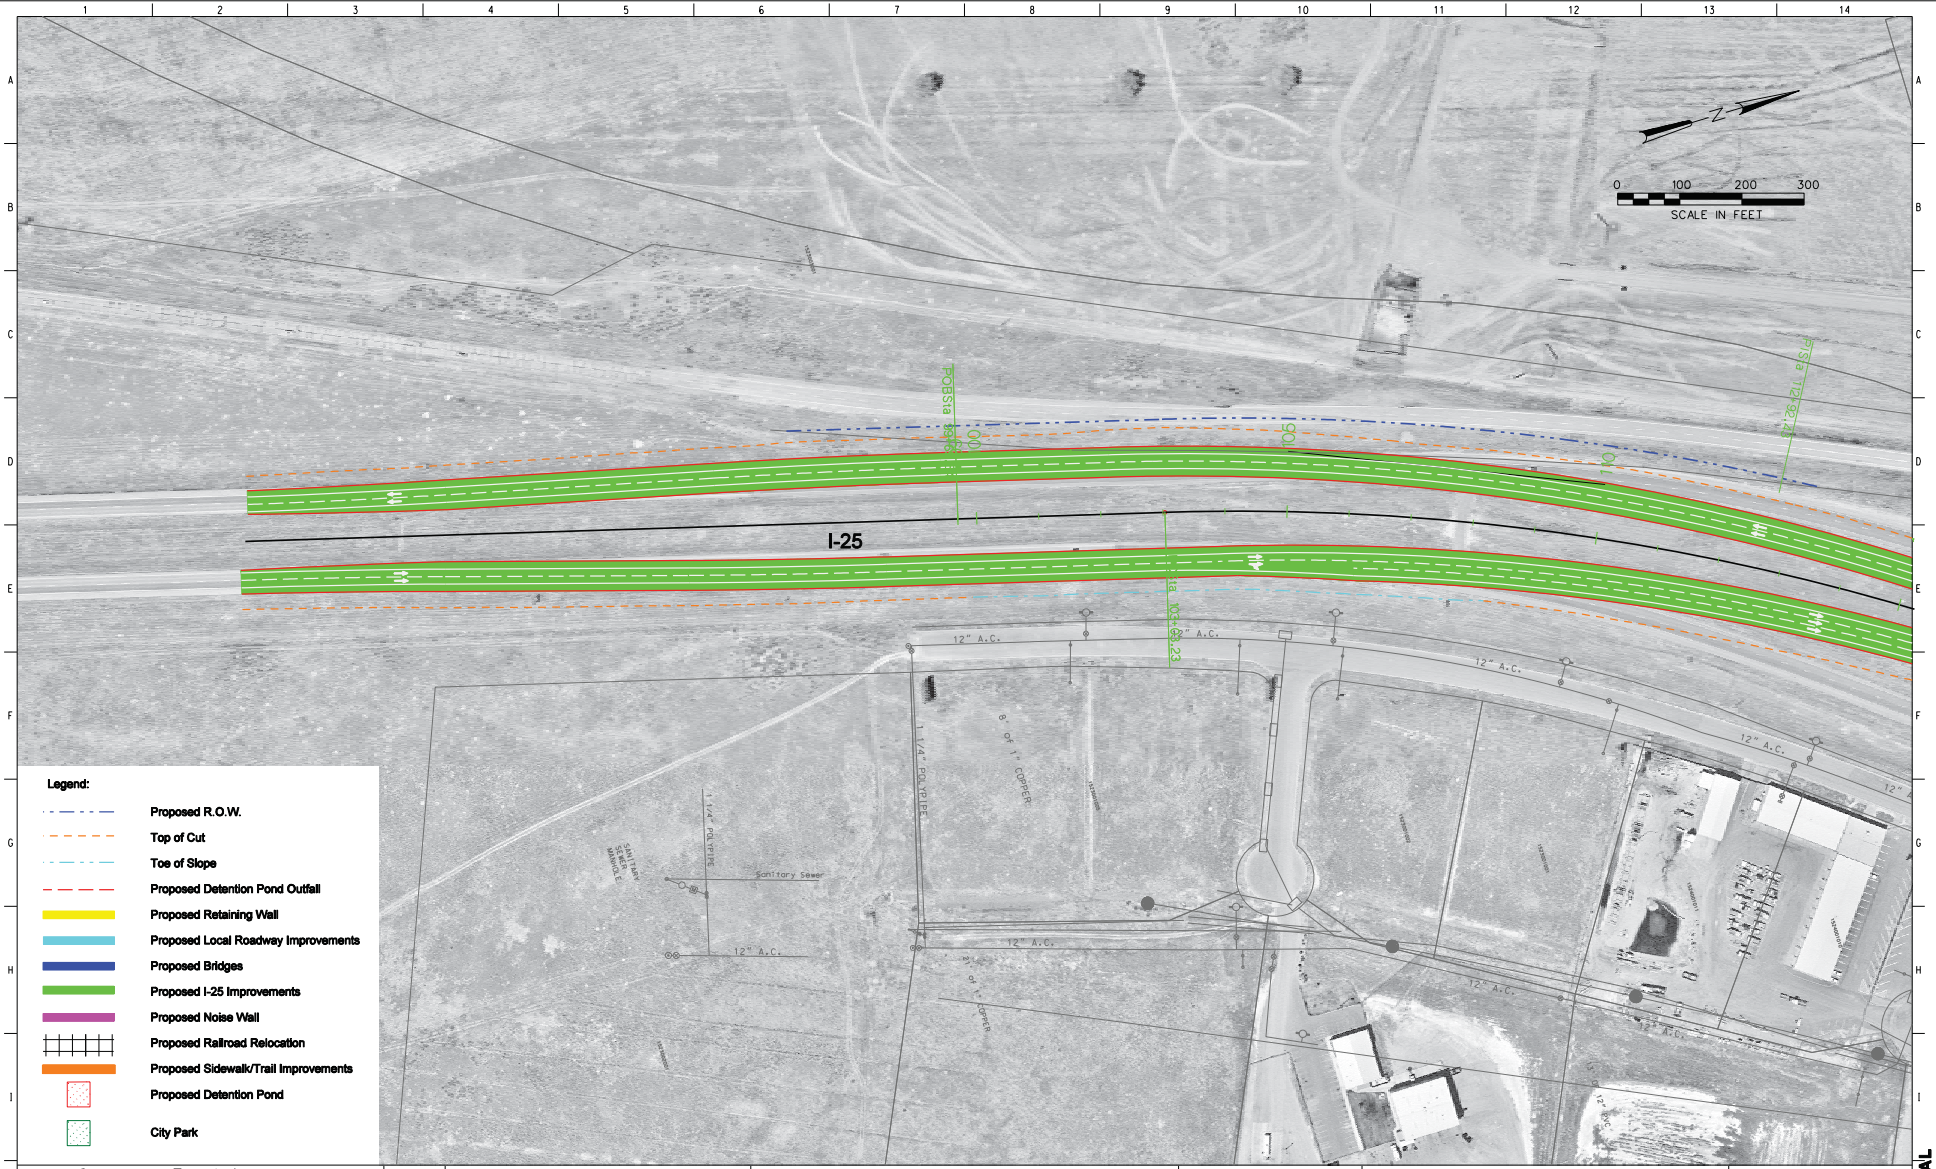

Revision Dates (Preliminary Stage Only)						

QUANTITIES	Initial	Date
Quantities by		
Checked by		

DETAIL	Initial	Date
Detailed by		
Checked by		

DESIGN	Initial	Date
Designed by		
Checked by		

Computer File Information	
Creation Date:	Initials:
Last Modification Date:	Initials:
Full Path:	
Drawing File Name:	rdpl01npmd.dgn
Acad Ver.	Scale: Units: English

Index of Revisions		

the New Pueblo Freeway

COLORADO DEPARTMENT OF TRANSPORTATION
REGION 2

Basic Engineering	MODIFIED ALIGNMENT ALTERNATIVE STA 100+43.68 (POB) TO STA 115+00			Project No./Code
No Revisions:	Designer: S. Asher	Structure Numbers		IM-0251-156
Revised:	Detailer: R. Swann			12831
Void:	Sheet Subset:	Subset Sheets:		Sheet Number

CONCEPTUAL

rdpl01npmd.dgn 15-DEC-2006 08:16:19