APPENDIX E

Detailed Alternative Maps

Existing I-25 Alternative

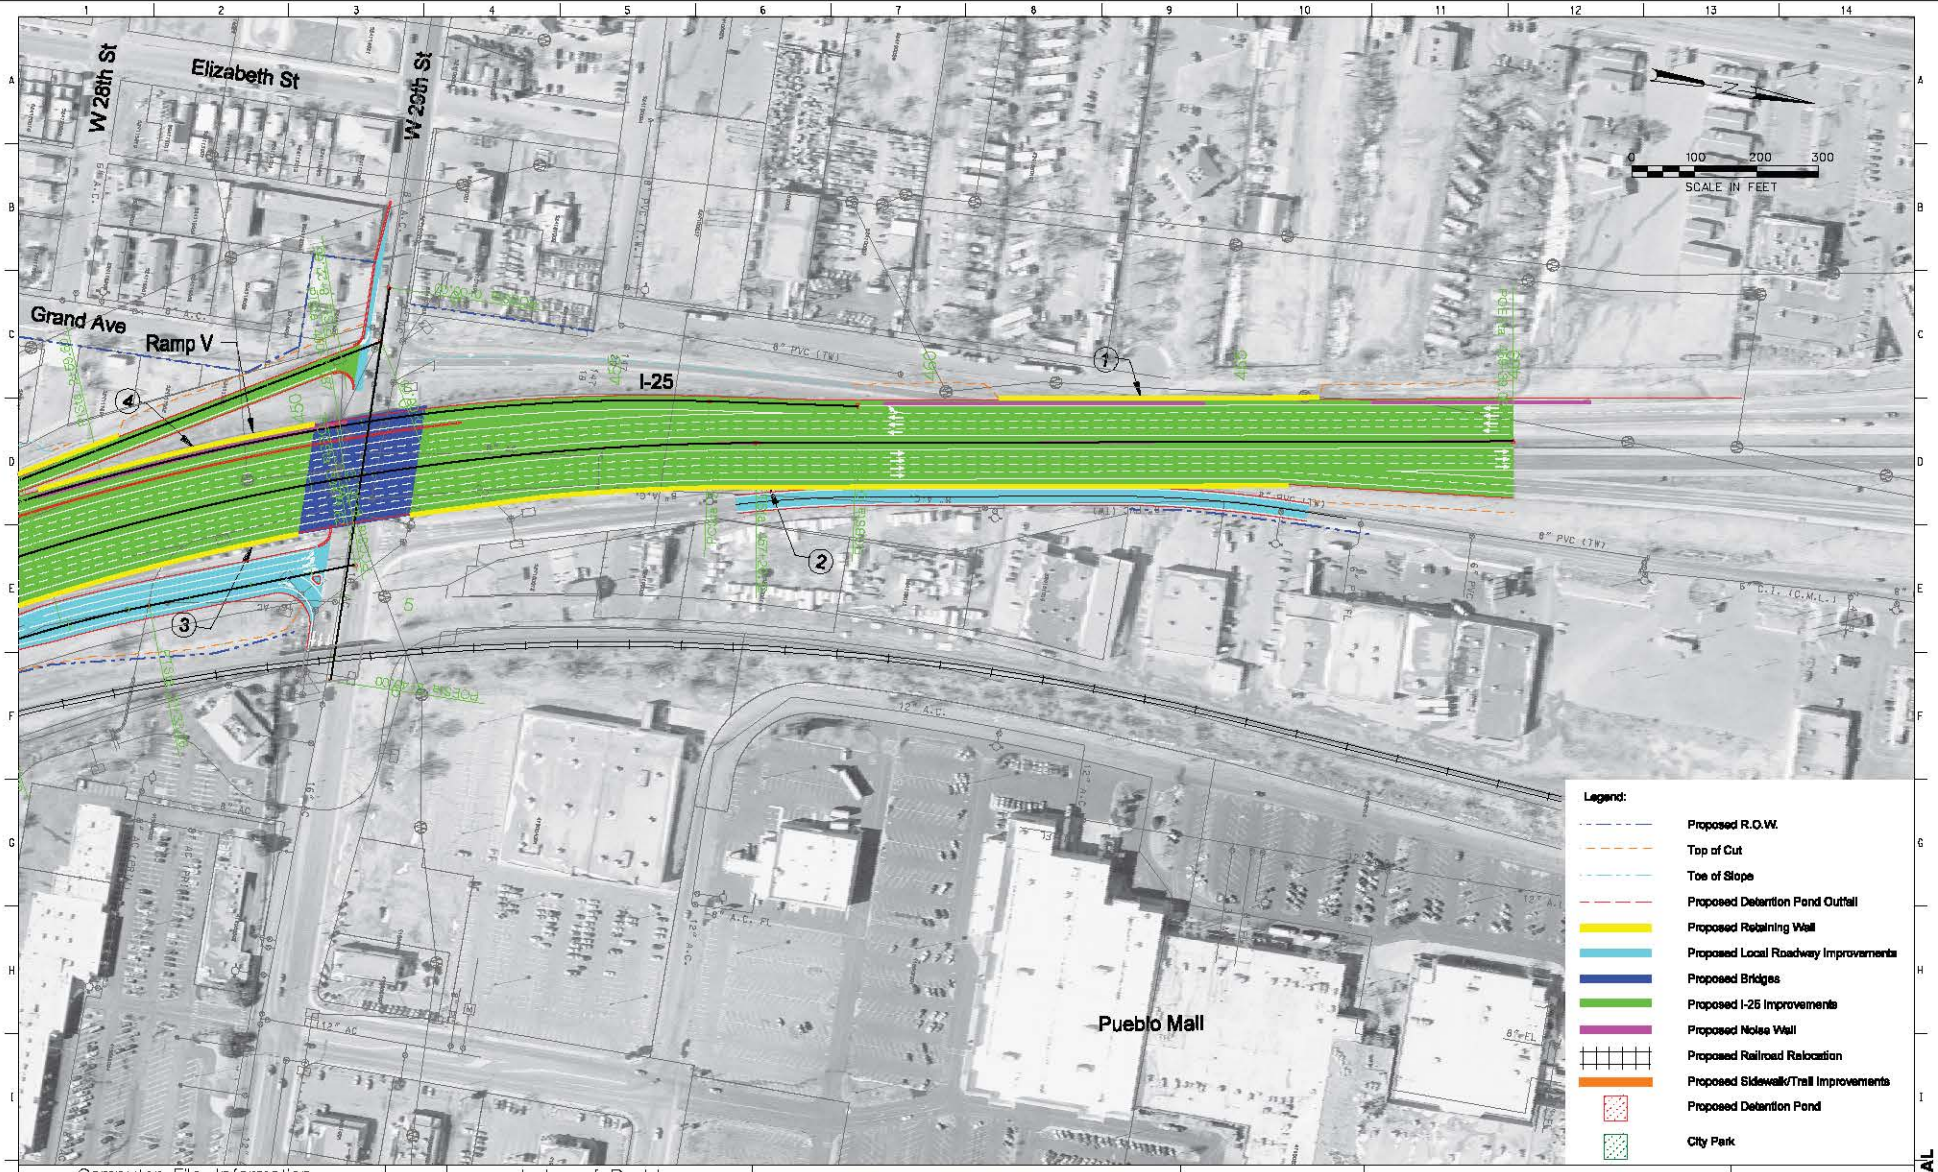

Computer File Information		Index of Revisions
Creation Date:	Initials:	
Last Modification Date:	Initials:	
Full Path:		
Drawing File Name: rdpl17npex.dgn		
Acad Ver.	Scale: Units: English	

the New Pueblo Freeway

COLORADO DEPARTMENT OF TRANSPORTATION
REGION 2

Basic Engineering	EXISTING ALIGNMENT ALTERNATIVE STA 446+00 TO STA 469+39.06 (POE)	Project No./Code
No Revisions:		IM-0251-156
Revised:	Designer: S. Asher / Structure Numbers	12831
Void:	Detailer: R. Swann / Sheet Subset: / Subset Sheets:	Sheet Number

CONCEPTUAL

19-DEC-2008 11:26:18

rdpl17npex.dgn

DESIGN			DETAIL			QUANTITIES		
Designed by	Initial	Date	Detailed by	Initial	Date	Quantities by	Initial	Date
Checked by			Checked by			Checked by		

Revision Dates (Preliminary Stage Only)

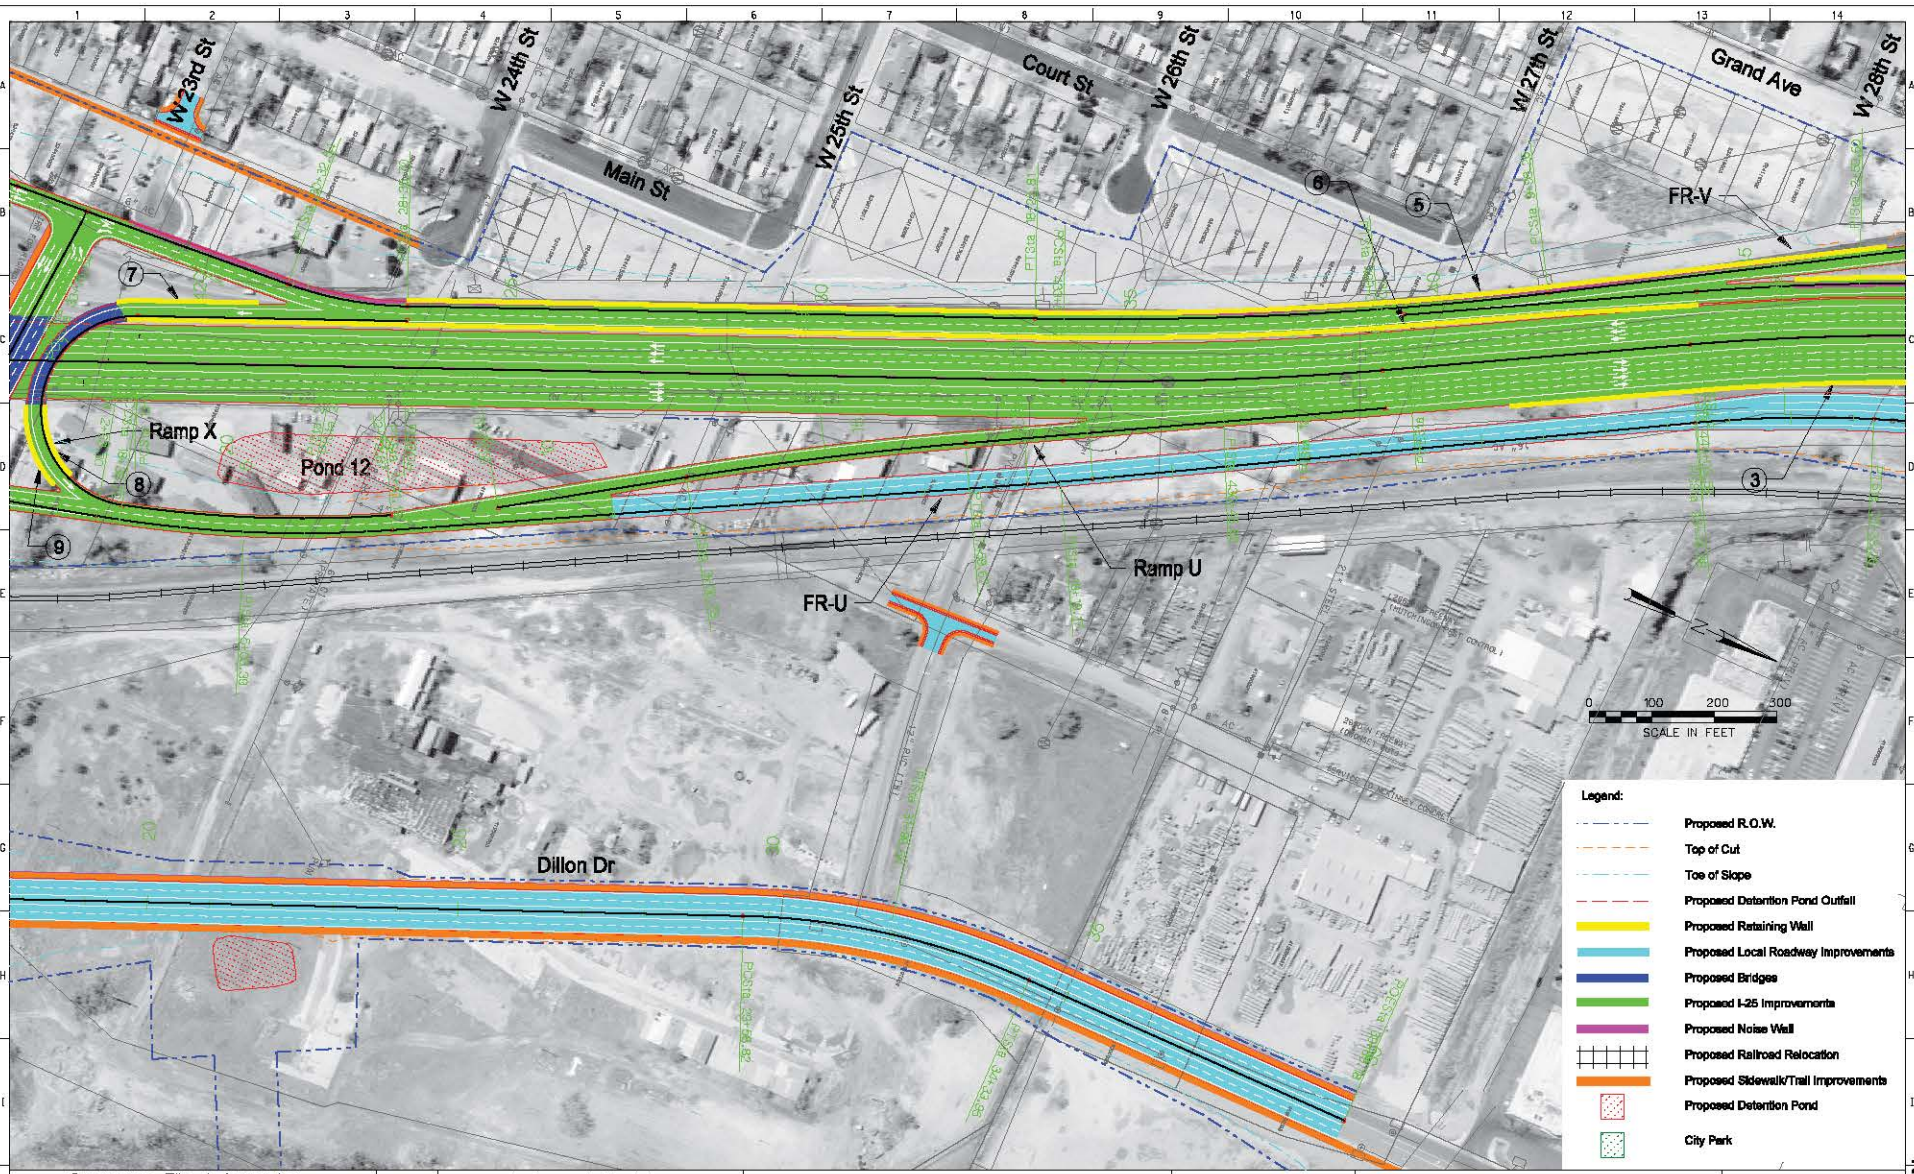

(Preliminary Stage Only)

Revision Dates

QUANTITIES: Initial | Date | Quantities by | Checked by

DETAIL: Initial | Date | Detailed by | Checked by

DESIGN: Initial | Date | Designed by | Checked by

Computer File Information		Index of Revisions					
Creation Date:	Initials:						
Last Modification Date:	Initials:						
Full Path:							
Drawing File Name:	rdp16npex.dgn						
Acad Ver.	Scale: Units: English						

the New Pueblo Freeway

COLORADO DEPARTMENT OF TRANSPORTATION
REGION 2

Basic Engineering	EXISTING ALIGNMENT ALTERNATIVE STA 420+00 TO STA 446+00			Project No./Code
No Revisions:				IM-0251-156
Revised:	Designer: S. Asher	Structure Numbers		12831
Void:	Detailer: R. Swann			Sheet Number
	Sheet Subset:	Subset Sheets:		

CONCEPTUAL

rdp16npex.dgn 28-DEC-2006 08:25:06

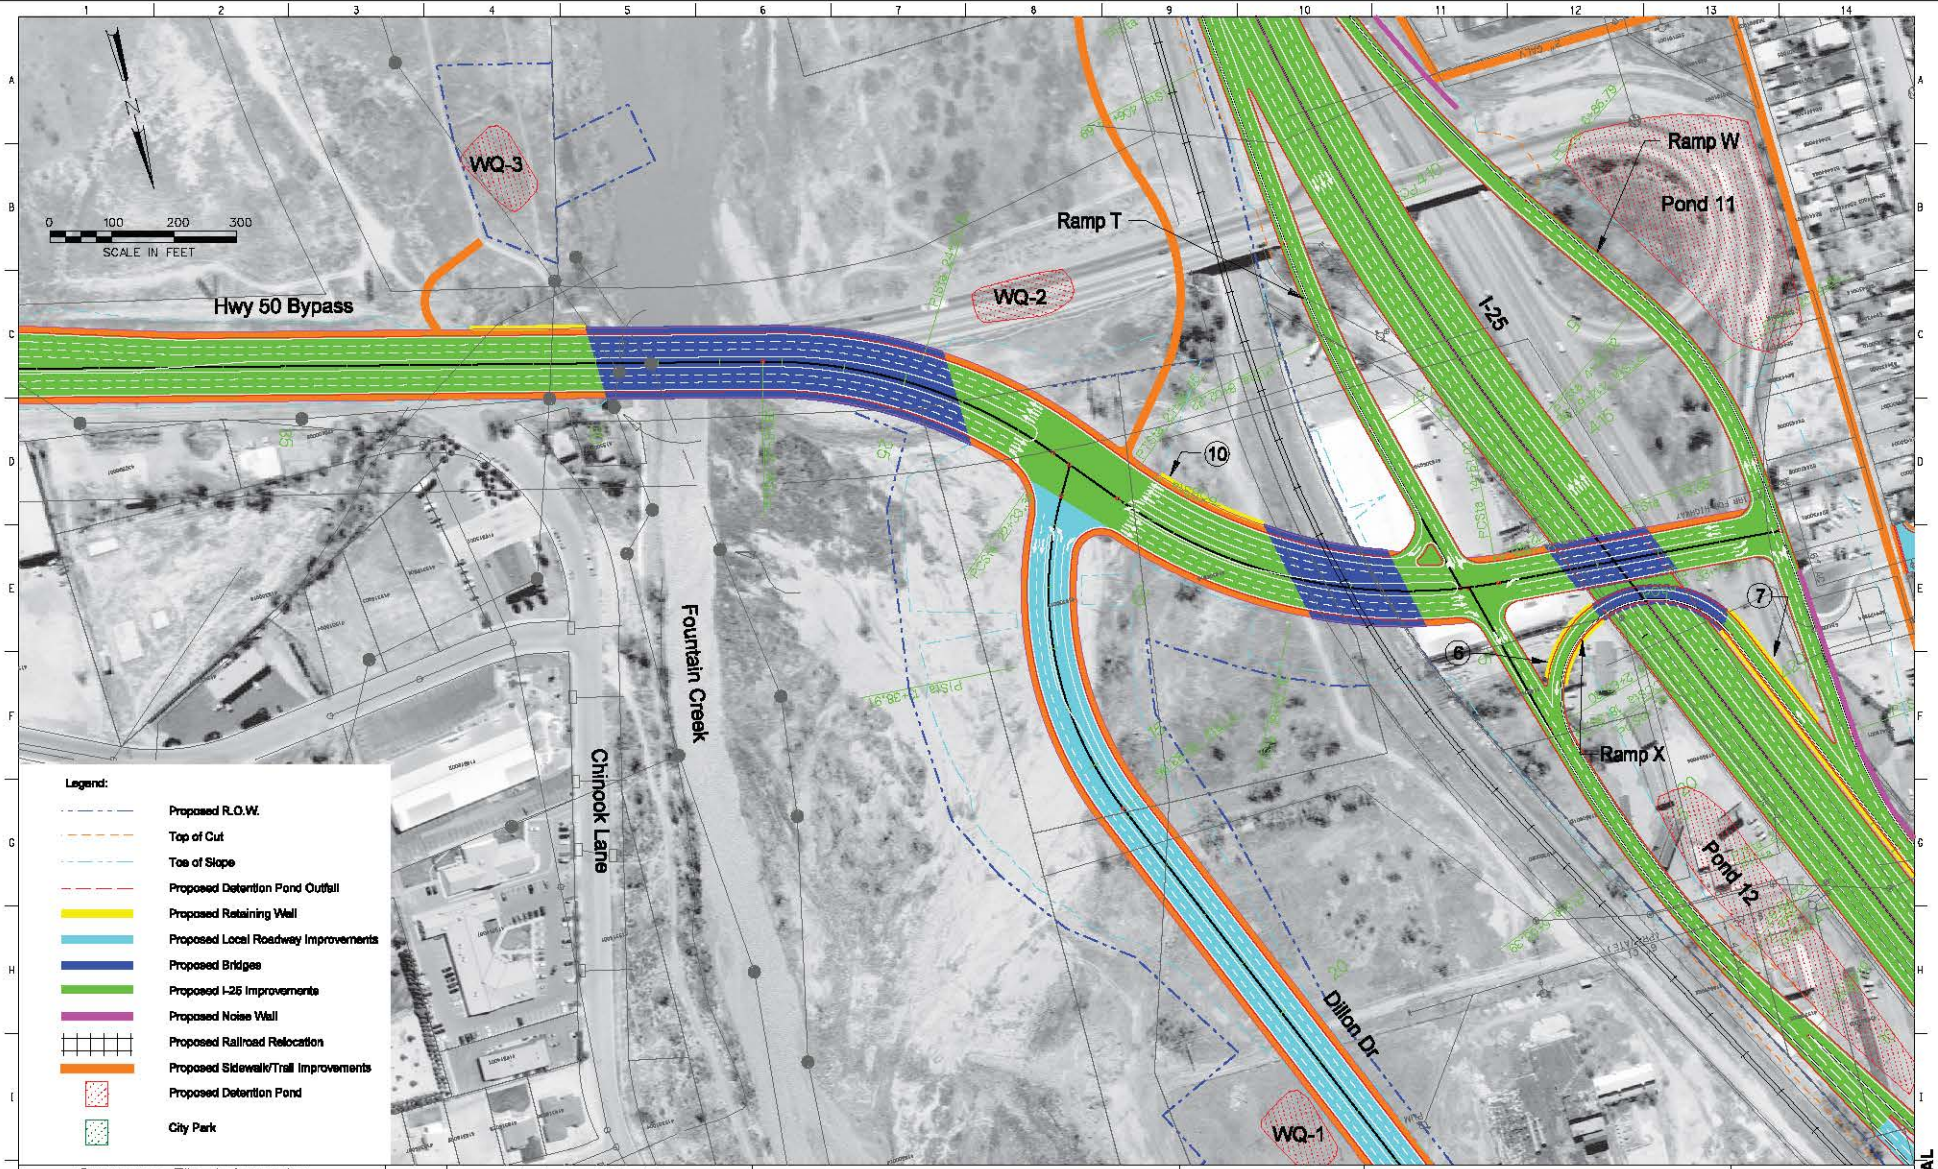

Revision Dates (Preliminary Stage Only)

QUANTITIES: Initial | Date | Quantities by | Checked by

DETAIL: Initial | Date | Detailed by | Checked by

DESIGN: Initial | Date | Designed by | Checked by

Computer File Information		Index of Revisions			
Creation Date:	Initials:				
Last Modification Date:	Initials:				
Full Path:					
Drawing File Name:	rdp15npex.dgn				
Acad Ver.	Scale: Units: English				

the New Pueblo Freeway

COLORADO DEPARTMENT OF TRANSPORTATION
REGION 2

Basic Engineering	EXISTING ALIGNMENT ALTERNATIVE STA 408+00 TO STA 420+00			Project No./Code
No Revisions:				IM-0251-156
Revised:	Designer: S. Asher	Structure Numbers		12831
Void:	Detailer: R. Swann			Sheet Number
	Sheet Subset:	Subset Sheets:		

CONCEPTUAL

rdp15npex.dgn 28-DEC-2006 08:10:09

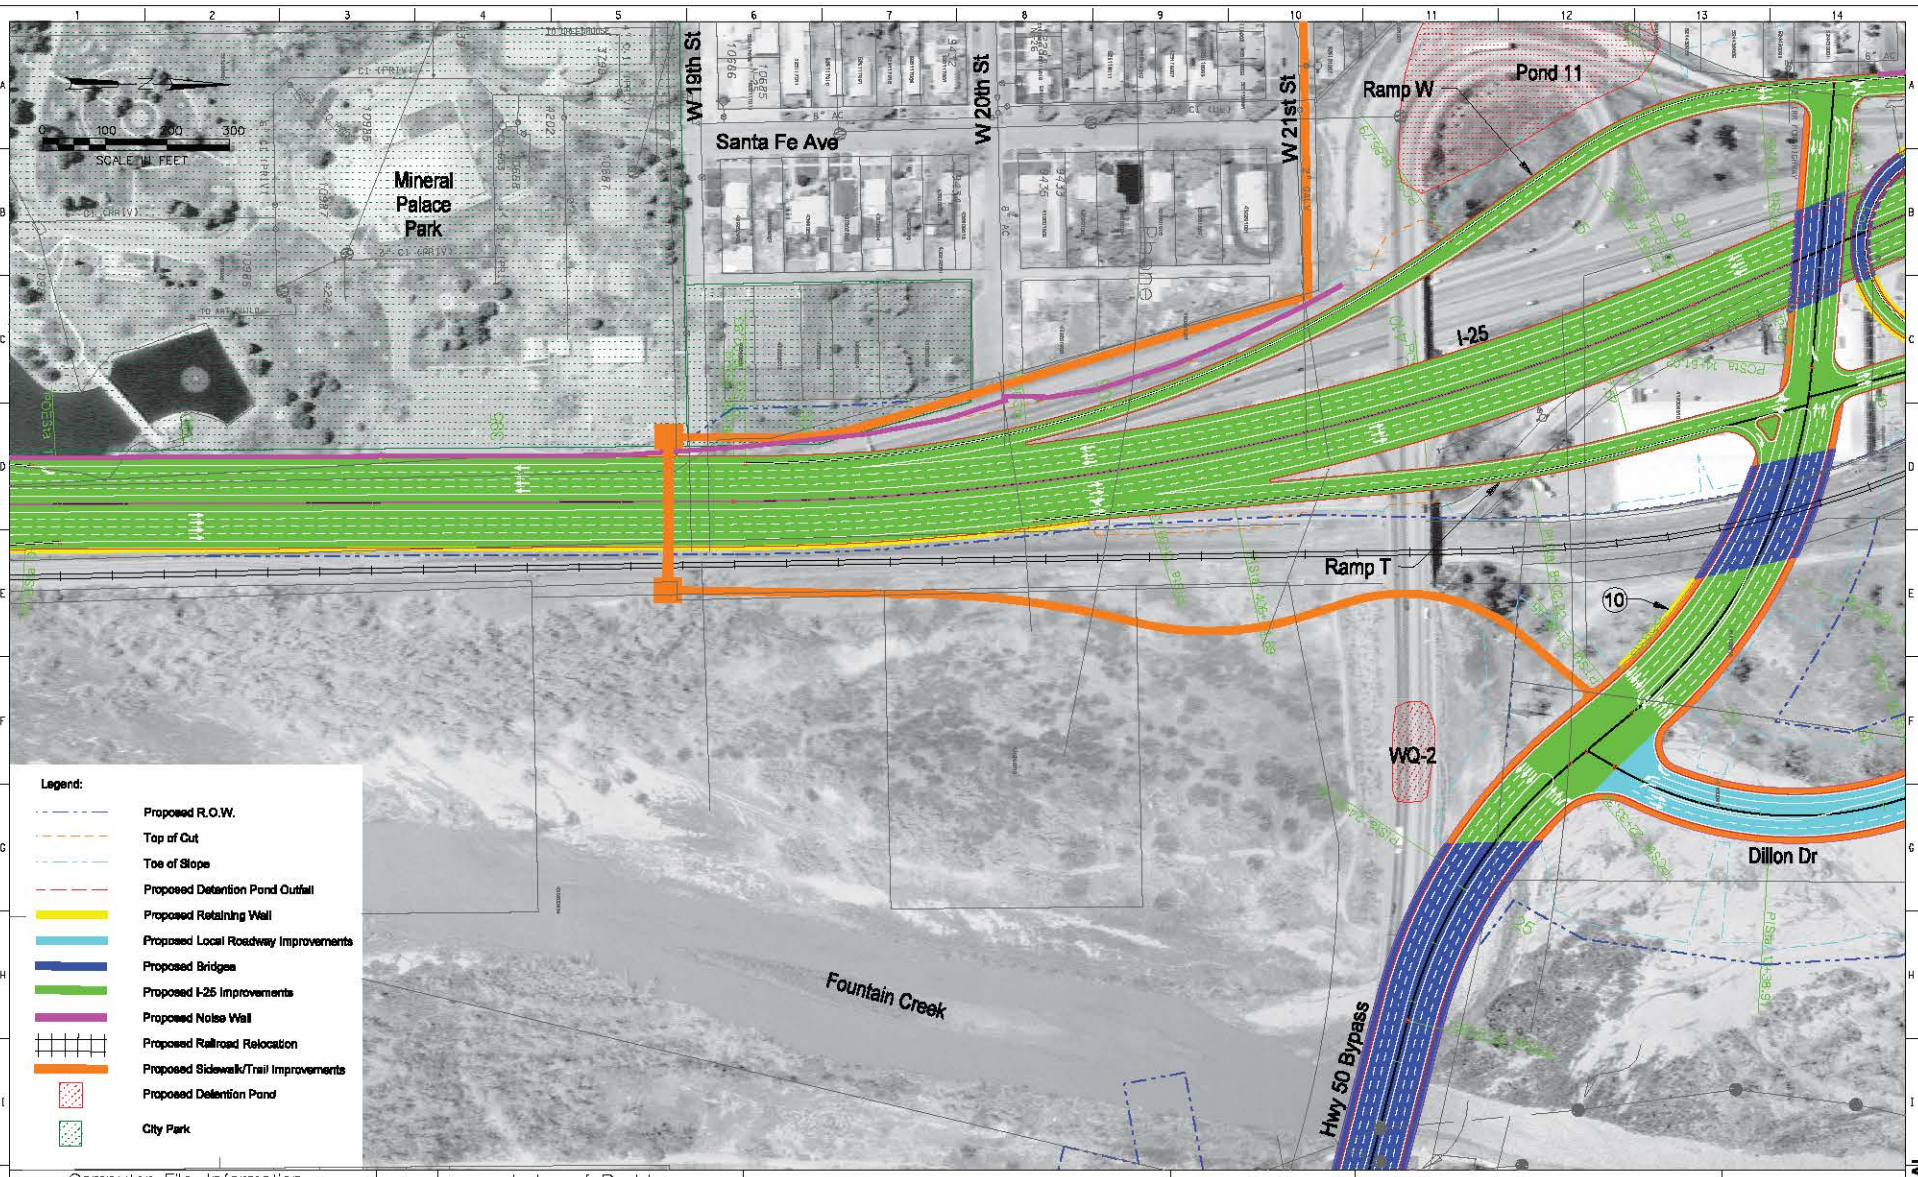

Computer File Information		Index of Revisions	Basic Engineering	EXISTING ALIGNMENT ALTERNATIVE STA 388+00 TO STA 408+00	Project No./Code
Creation Date:	Initials:		No Revisions:		IM-0251-156
Last Modification Date:	Initials:		Revised:	Designer: S. Asher / Structure Numbers	12831
Full Path:			Void:	Detailer: R. Swann	
Drawing File Name: rdpl14npex.dgn				Sheet Subset: / Subset Sheets:	Sheet Number
Acad Ver. / Scale: / Units: English					

the New Pueblo Freeway

COLORADO DEPARTMENT OF TRANSPORTATION
REGION 2

CONCEPTUAL

rdpl14npex.dgn 28-DEC-2008 09:02:56

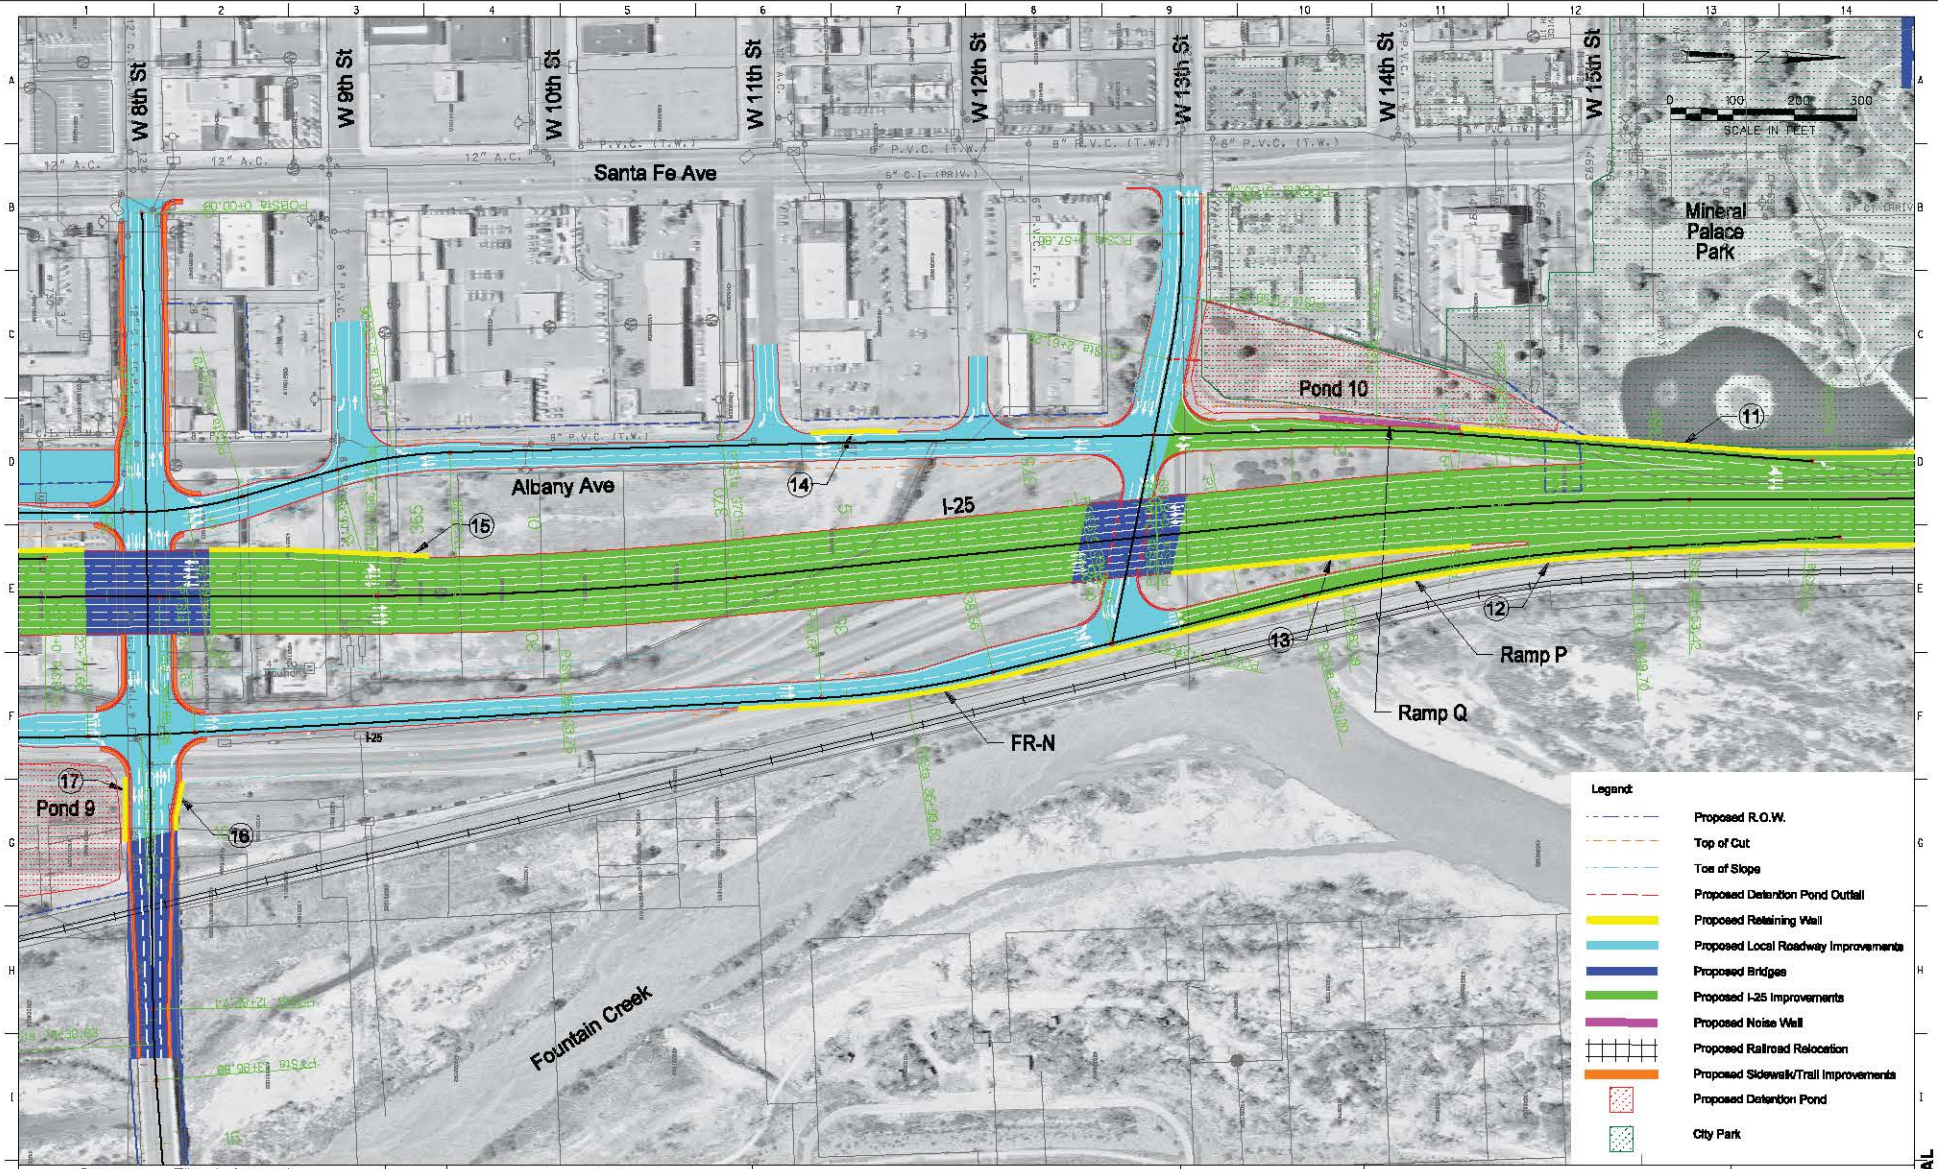

(Preliminary Stage Only)

Revision Dates

QUANTITIES	Initial	Date
Quantities by		
Checked by		

DETAIL	Initial	Date
Detailed by		
Checked by		

DESIGN	Initial	Date
Designed by		
Checked by		

Computer File Information	
Creation Date:	Initials:
Last Modification Date:	Initials:
Full Path:	
Drawing File Name:	rdp13mpex.dgn
Acad Ver.	Scale: Units: English

Index of Revisions		

the New Pueblo Freeway

COLORADO DEPARTMENT OF TRANSPORTATION
REGION 2

Basic Engineering	EXISTING ALIGNMENT ALTERNATIVE STA 360+00 TO STA 388+00			Project No./Code
No Revisions:	Designer: S. Asher	Structure Numbers		IM-0251-156
Revised:	Detailer: R. Swann			12831
Void:	Sheet Subset:	Subset Sheets:		Sheet Number

CONCEPTUAL

rdp13mpex.dgn 18-DEC-2008 15:56:38

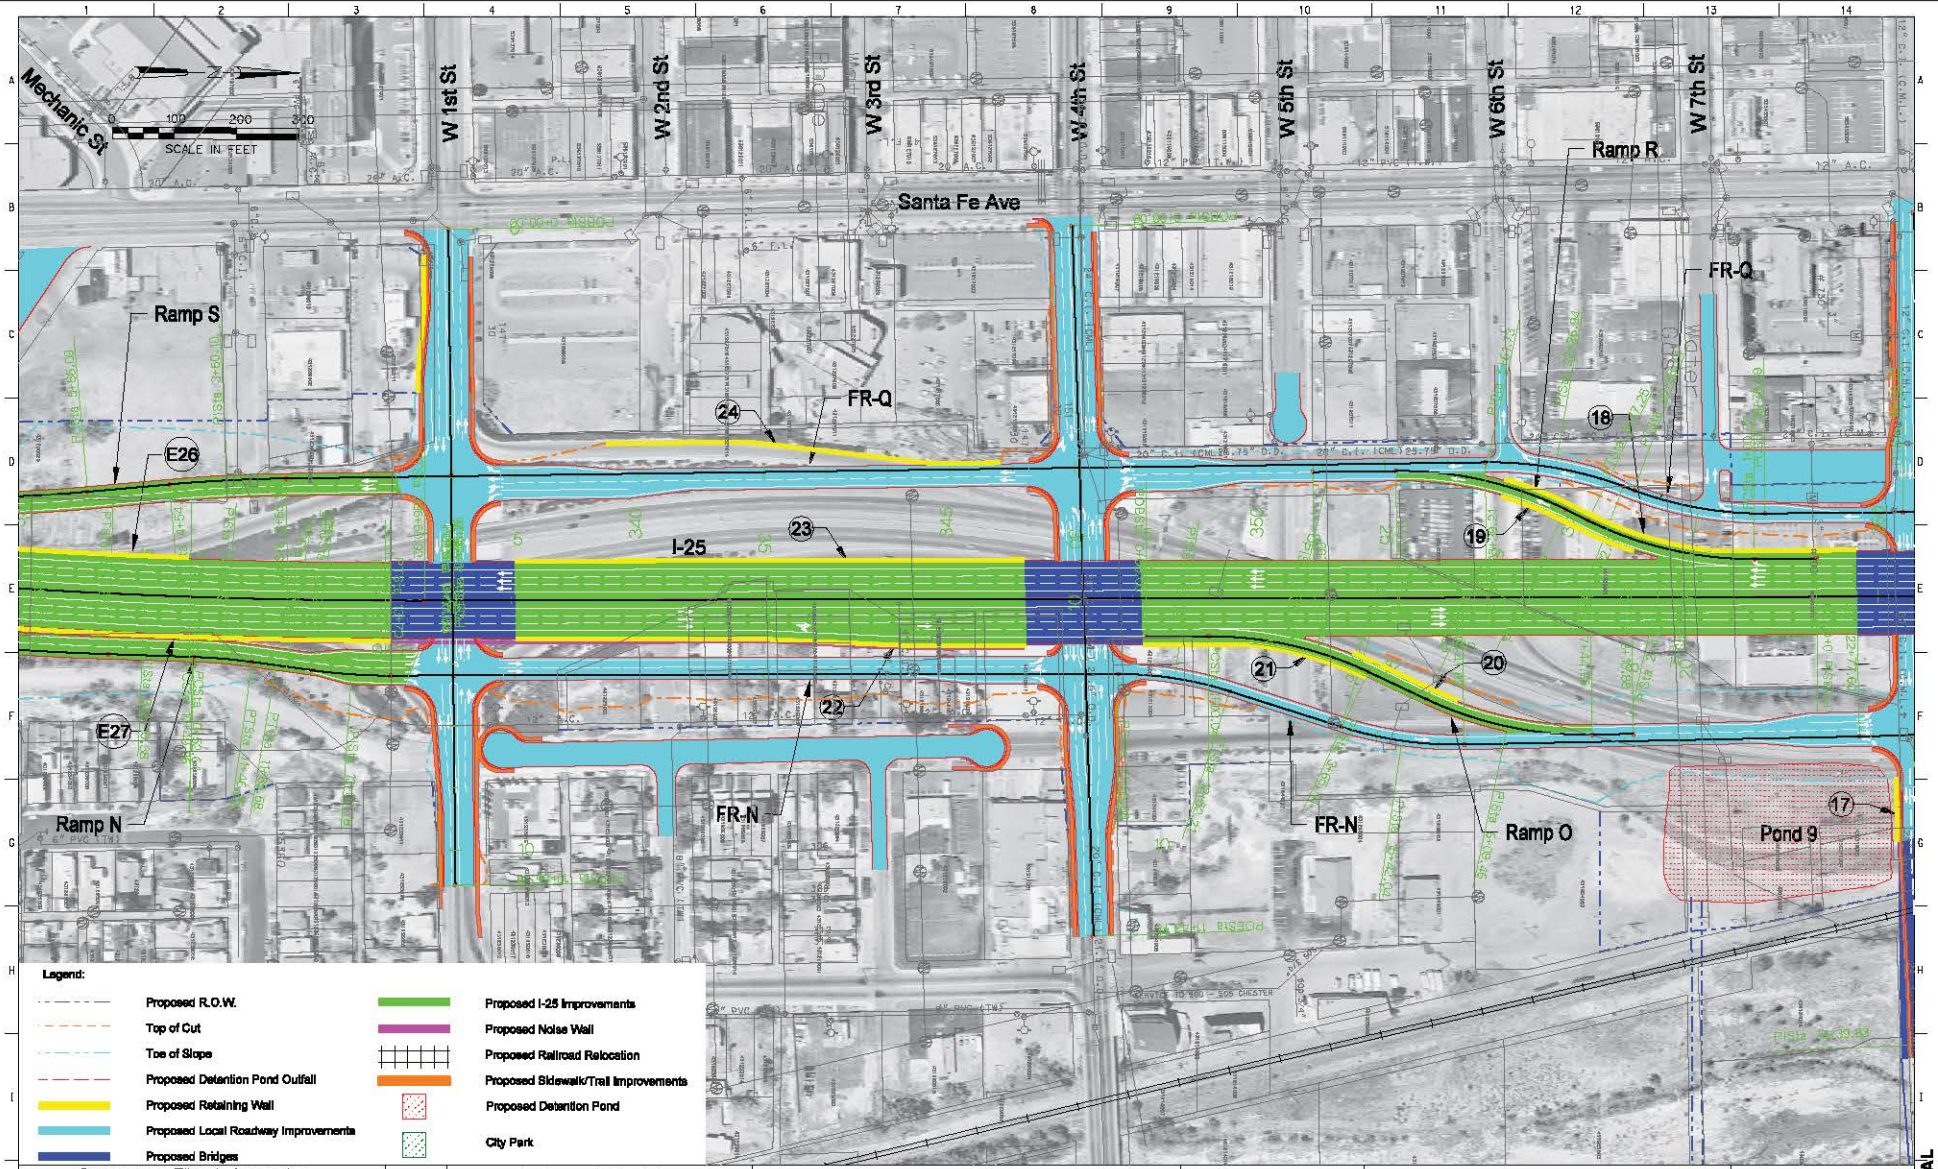

Legend:

- Proposed R.O.W.
- Top of Cut
- Toe of Slope
- Proposed Detention Pond Outfall
- Proposed Retaining Wall
- Proposed Local Roadway Improvements
- Proposed Bridges
- Proposed I-25 Improvements
- Proposed Noise Wall
- Proposed Railroad Relocation
- Proposed Sidewalk/Trail Improvements
- Proposed Detention Pond
- City Park

DESIGN: Initial / Date — Designed by — Checked by

DETAIL: Initial / Date — Detailed by — Checked by

QUANTITIES: Initial / Date — Quantities by — Checked by

Revision Dates (Preliminary Stage Only)

Computer File Information	
Creation Date:	Initials:
Last Modification Date:	Initials:
Full Path:	
Drawing File Name:	rdp12inpex.dgn
Acad Ver.	Scale: Units: English

Index of Revisions

the New Pueblo Freeway

COLORADO DEPARTMENT OF TRANSPORTATION
REGION 2

Basic Engineering	
No Revisions:	
Revised:	
Void:	

EXISTING ALIGNMENT ALTERNATIVE
STA 331+00 TO STA 360+00

Designer:	S. Asher	Structure Numbers	
Detailer:	R. Swann		
Sheet Subset:		Subset Sheets:	

Project No./Code
IM-0251-156
12831
Sheet Number

CONCEPTUAL

rdp12inpex.dgn 18-DEC-2008 15:55:06

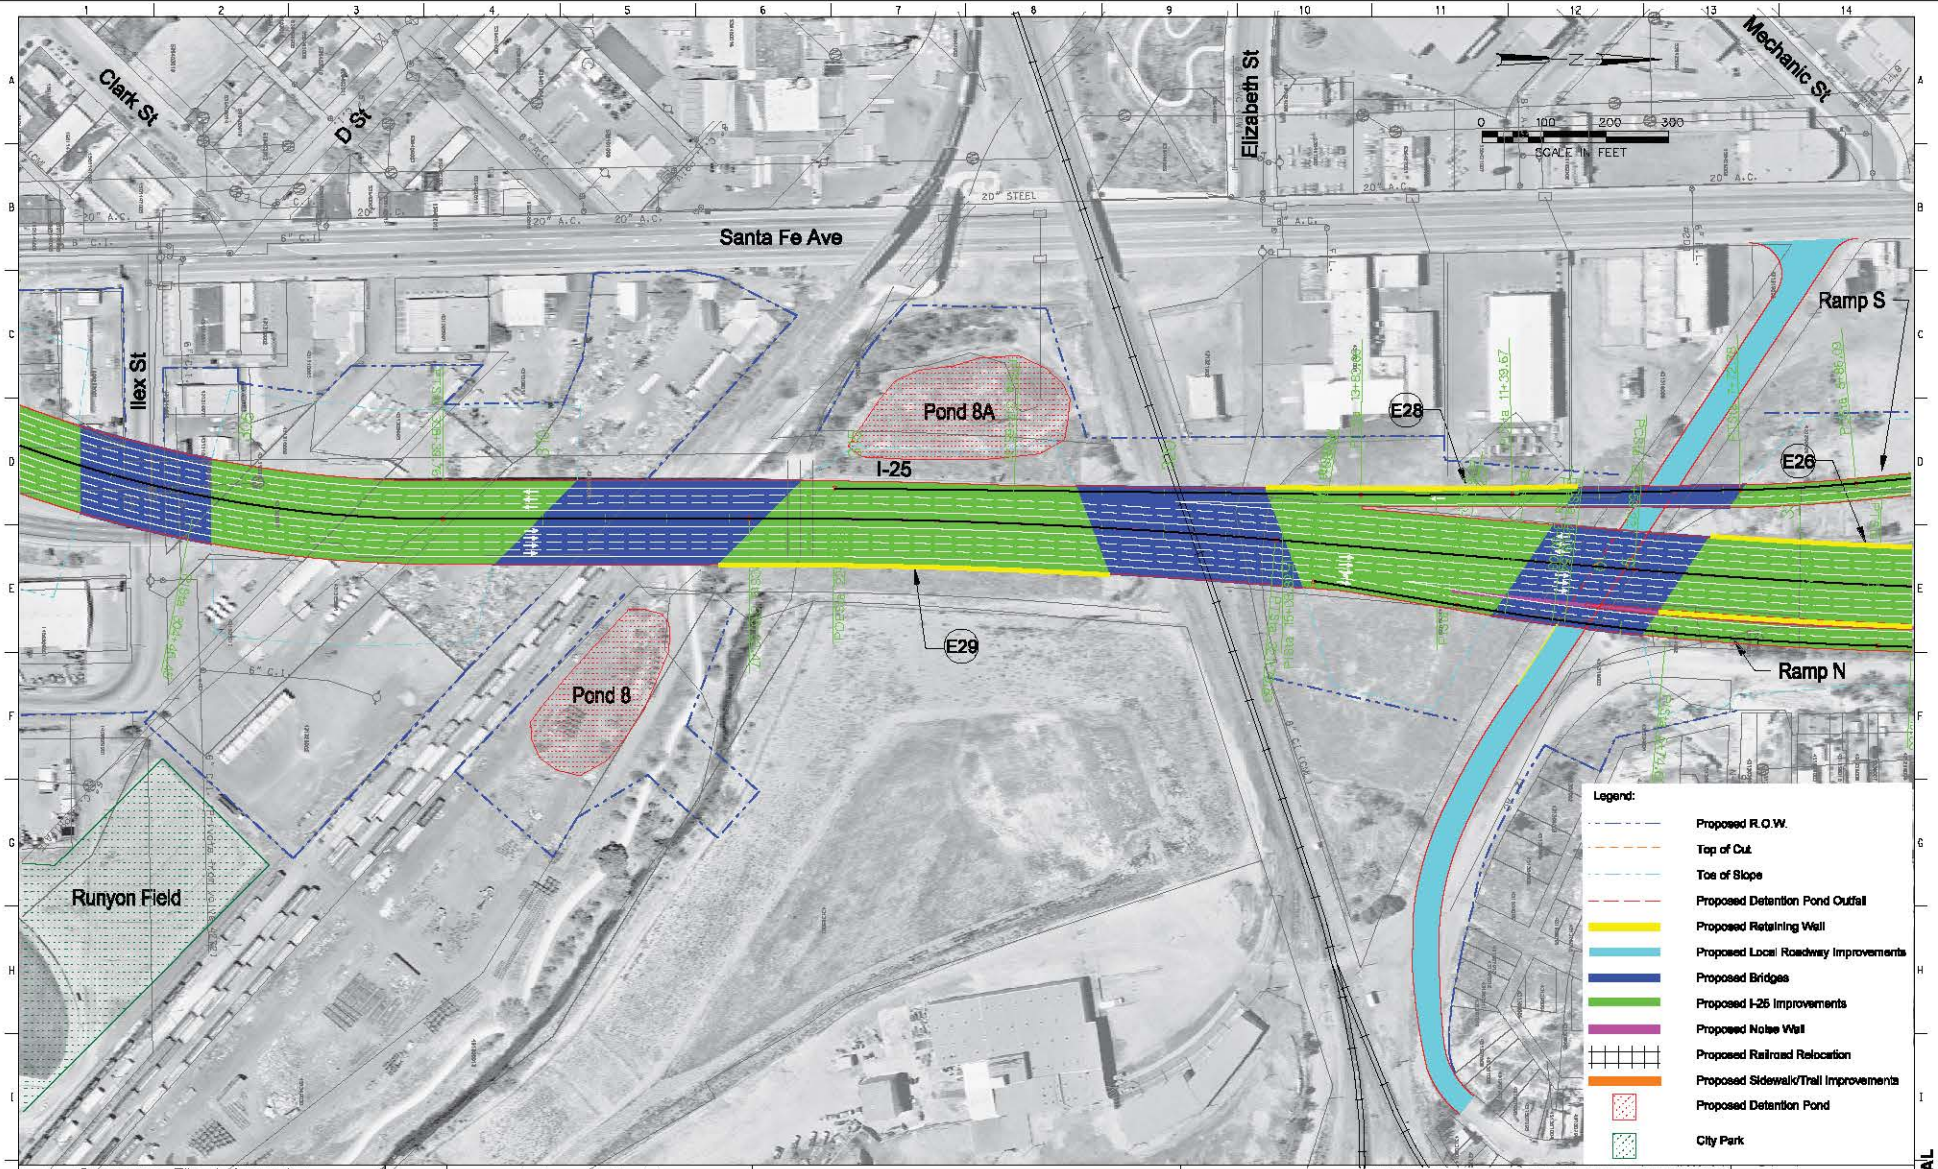

(Preliminary Slope Only)

Revision Dates

QUANTITIES: Quantities by / Checked by / Initial / Date

DETAIL: Detailed by / Checked by / Initial / Date

DESIGN: Designed by / Checked by / Initial / Date

Computer File Information	
Creation Date:	Initials:
Last Modification Date:	Initials:
Full Path:	
Drawing File Name:	rdpl11npex.dgn
Acad Ver.	Scale: Units: English

Index of Revisions

the 25 New Pueblo Freeway

COLORADO DEPARTMENT OF TRANSPORTATION
REGION 2

Basic Engineering

No Revisions:

Revised:

Void:

EXISTING ALIGNMENT ALTERNATIVE
STA 302+00 TO STA 331+00

Designer: S. Asher
Detailer: R. Swann
Sheet Subset:
Structure Numbers
Subset Sheets:

Project No./Code: IM-0251-156

12831

Sheet Number

CONCEPTUAL

rdpl11npex.dgn 16-DEC-2008 16:32:32

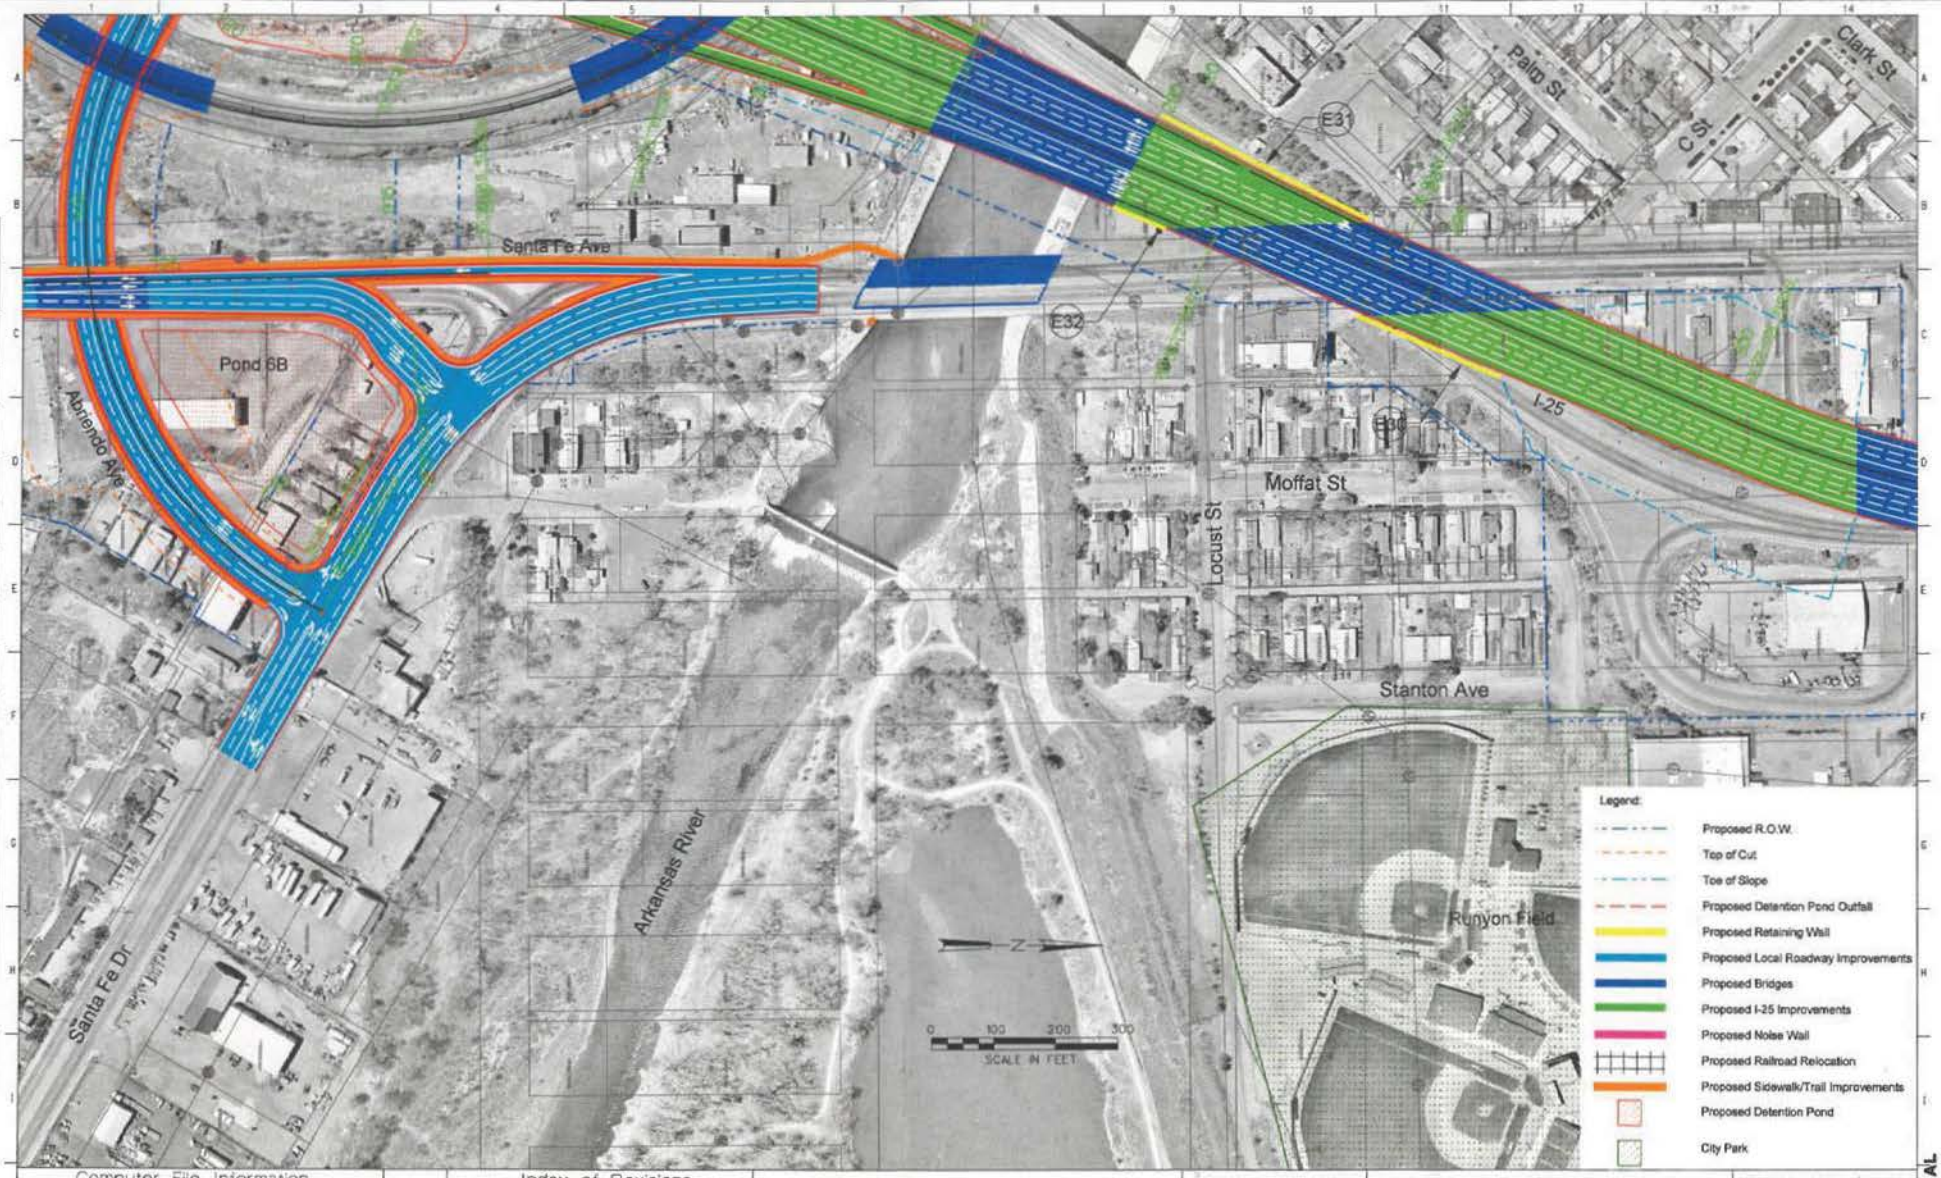

Computer File Information		Index of Revisions			Basic Engineering	EXISTING ALIGNMENT ALTERNATIVE STA 287+00 TO STA 302+00	Project No./Code
Creation Date:	Initials:				No Revisions:		IM-0251-156
Last Modification Date:	Initials:				Revised:	Designer: S. Asher / Structure Numbers	12831
Full Path:						Detailer: R. Swann	
Drawing File Name: rdpl10npex.dgn					Void:	Sheet Subset: / Subset Sheets:	Sheet Number
Acad Ver.	Scale: Units: English						

25 the New Pueblo Freeway

COLORADO DEPARTMENT OF TRANSPORTATION
REGION 2

CONCEPTUAL

03-JAN-2007 16:30:38

rdpl10npex.dgn

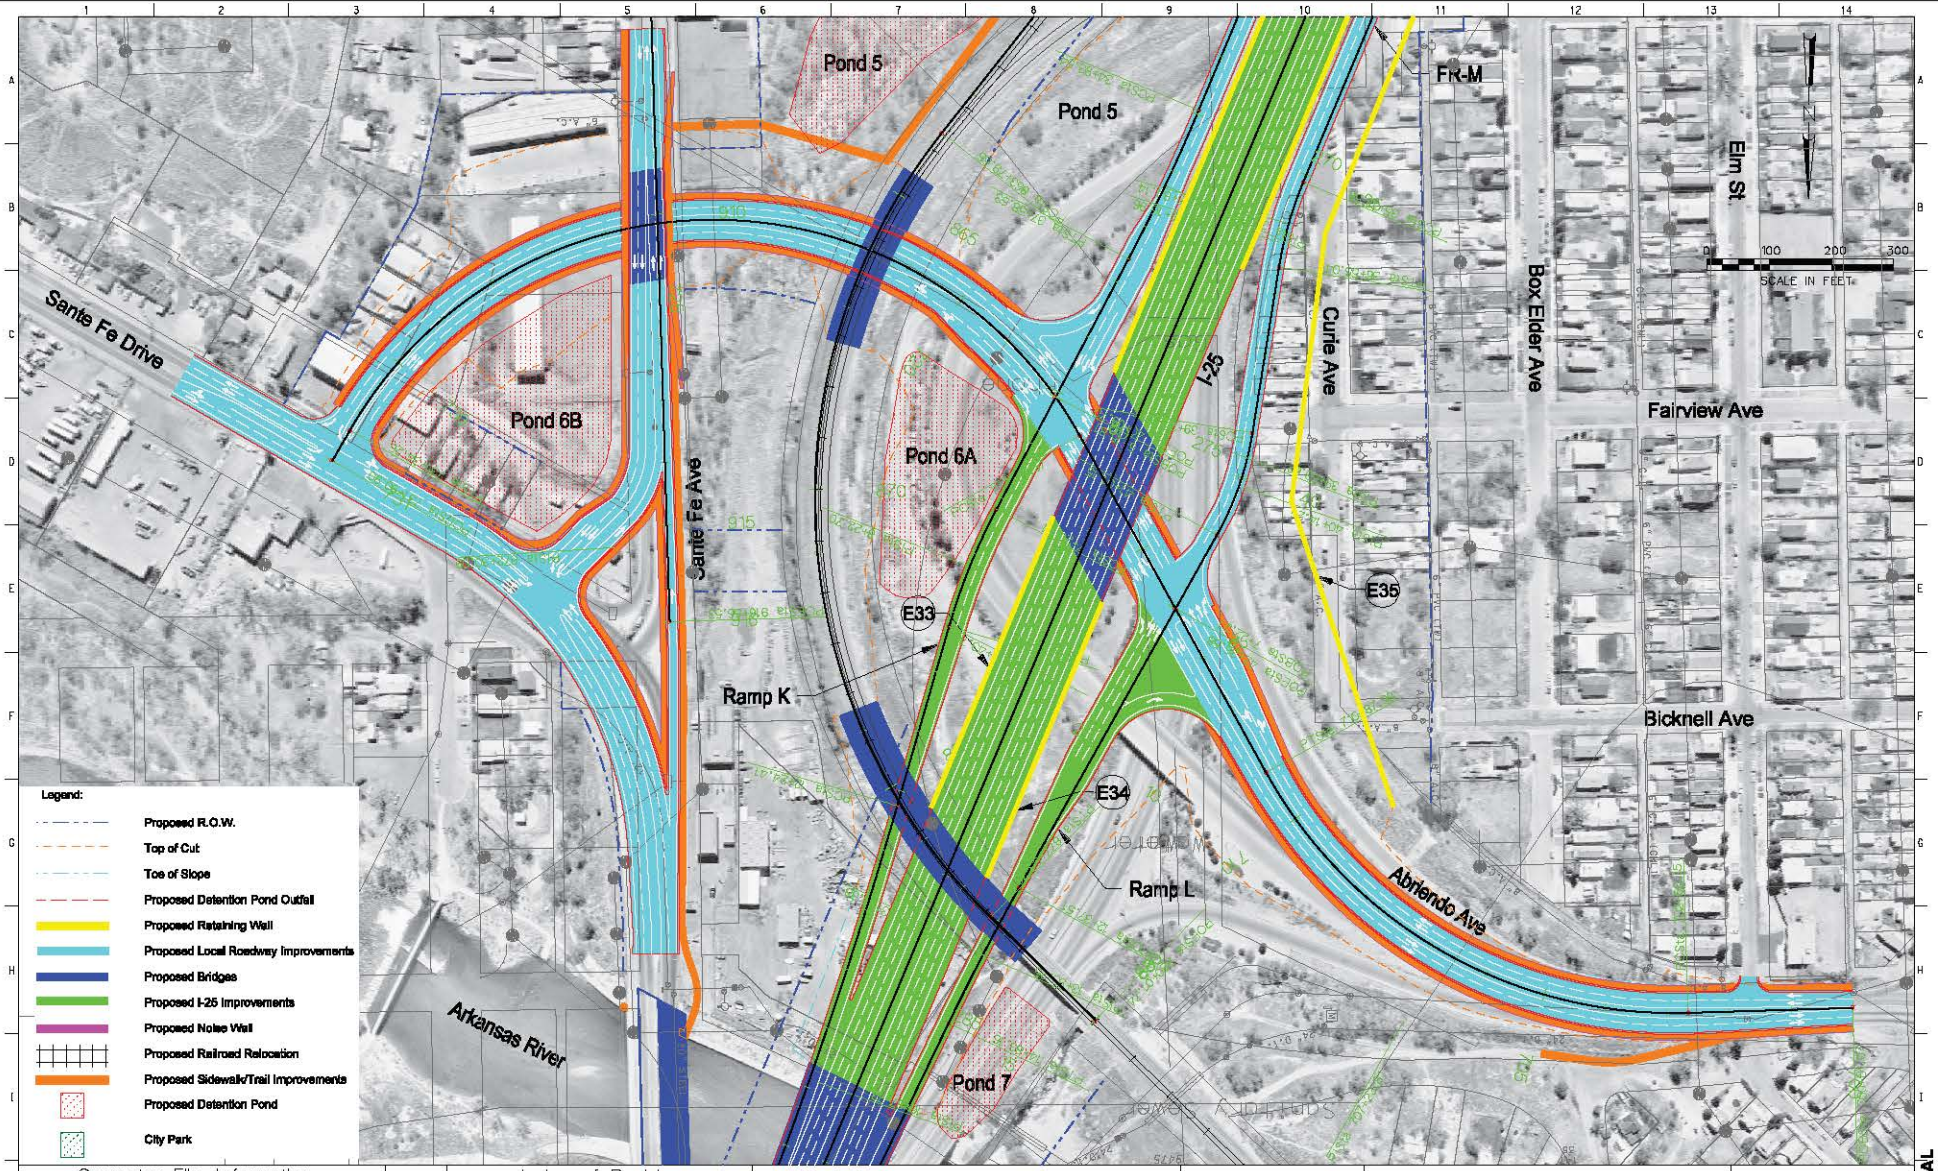

Revision Dates (Preliminary Stage Only)

QUANTITIES: Initial | Date | Quantities by | Checked by

DETAIL: Initial | Date | Detailed by | Checked by

DESIGN: Initial | Date | Designed by | Checked by

Computer File Information		Index of Revisions			
Creation Date:	Initials:				
Last Modification Date:	Initials:				
Full Path:					
Drawing File Name:	rdp109npex.dgn				
Acad Ver.	Scale: Units: English				

the New Pueblo Freeway

COLORADO DEPARTMENT OF TRANSPORTATION
REGION 2

Basic Engineering	EXISTING ALIGNMENT ALTERNATIVE STA 268+00 TO STA 287+00			Project No./Code
No Revisions:				IM-0251-156
Revised:	Designer: S. Asher	Structure Numbers		12831
Void:	Detailer: R. Swann			Sheet Number
	Sheet Subset:	Subset Sheets:		

CONCEPTUAL

rdp109npex.dgn 18-DEC-2008 15:47:18

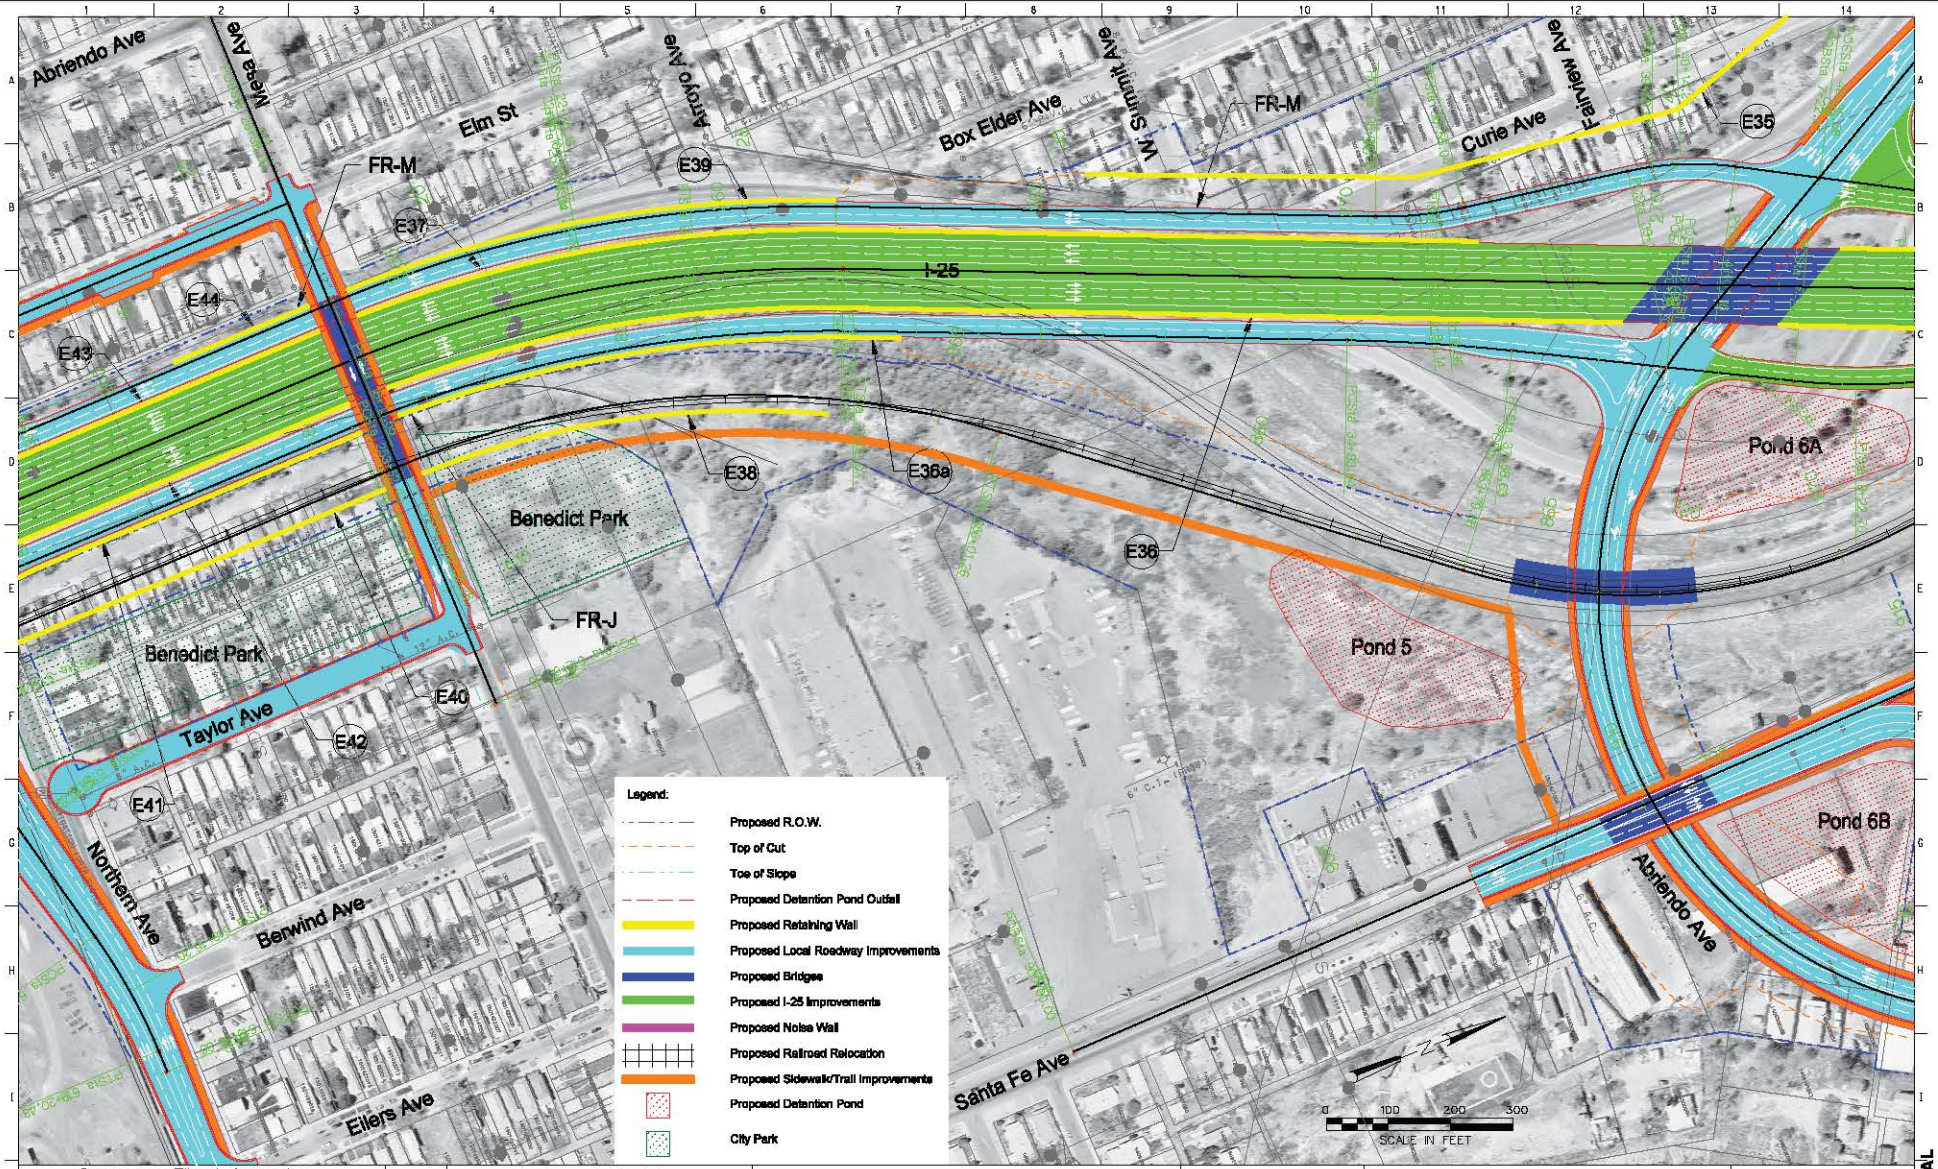

Revision Dates (Preliminary Stage Only)

QUANTITIES: Initial | Date | Quantities by | Checked by

DETAIL: Initial | Date | Detailed by | Checked by

DESIGN: Initial | Date | Designed by | Checked by

Computer File Information		Index of Revisions					
Creation Date:	Initials:						
Last Modification Date:	Initials:						
Full Path:							
Drawing File Name:	rdpl08npex.dgn						
Acad Ver.	Scale: Units: English						

the New Pueblo Freeway

COLORADO DEPARTMENT OF TRANSPORTATION
REGION 2

Basic Engineering	EXISTING ALIGNMENT ALTERNATIVE STA 250+00 TO STA 278+00			Project No./Code
No Revisions:				IM-0251-156
Revised:	Designer: S. Asher	Structure Numbers		12831
Void:	Detailer: R. Swann			Sheet Number
	Sheet Subset:	Subset Sheets:		

CONCEPTUAL

rdpl08npex.dgn 19-DEC-2008 11:06:58

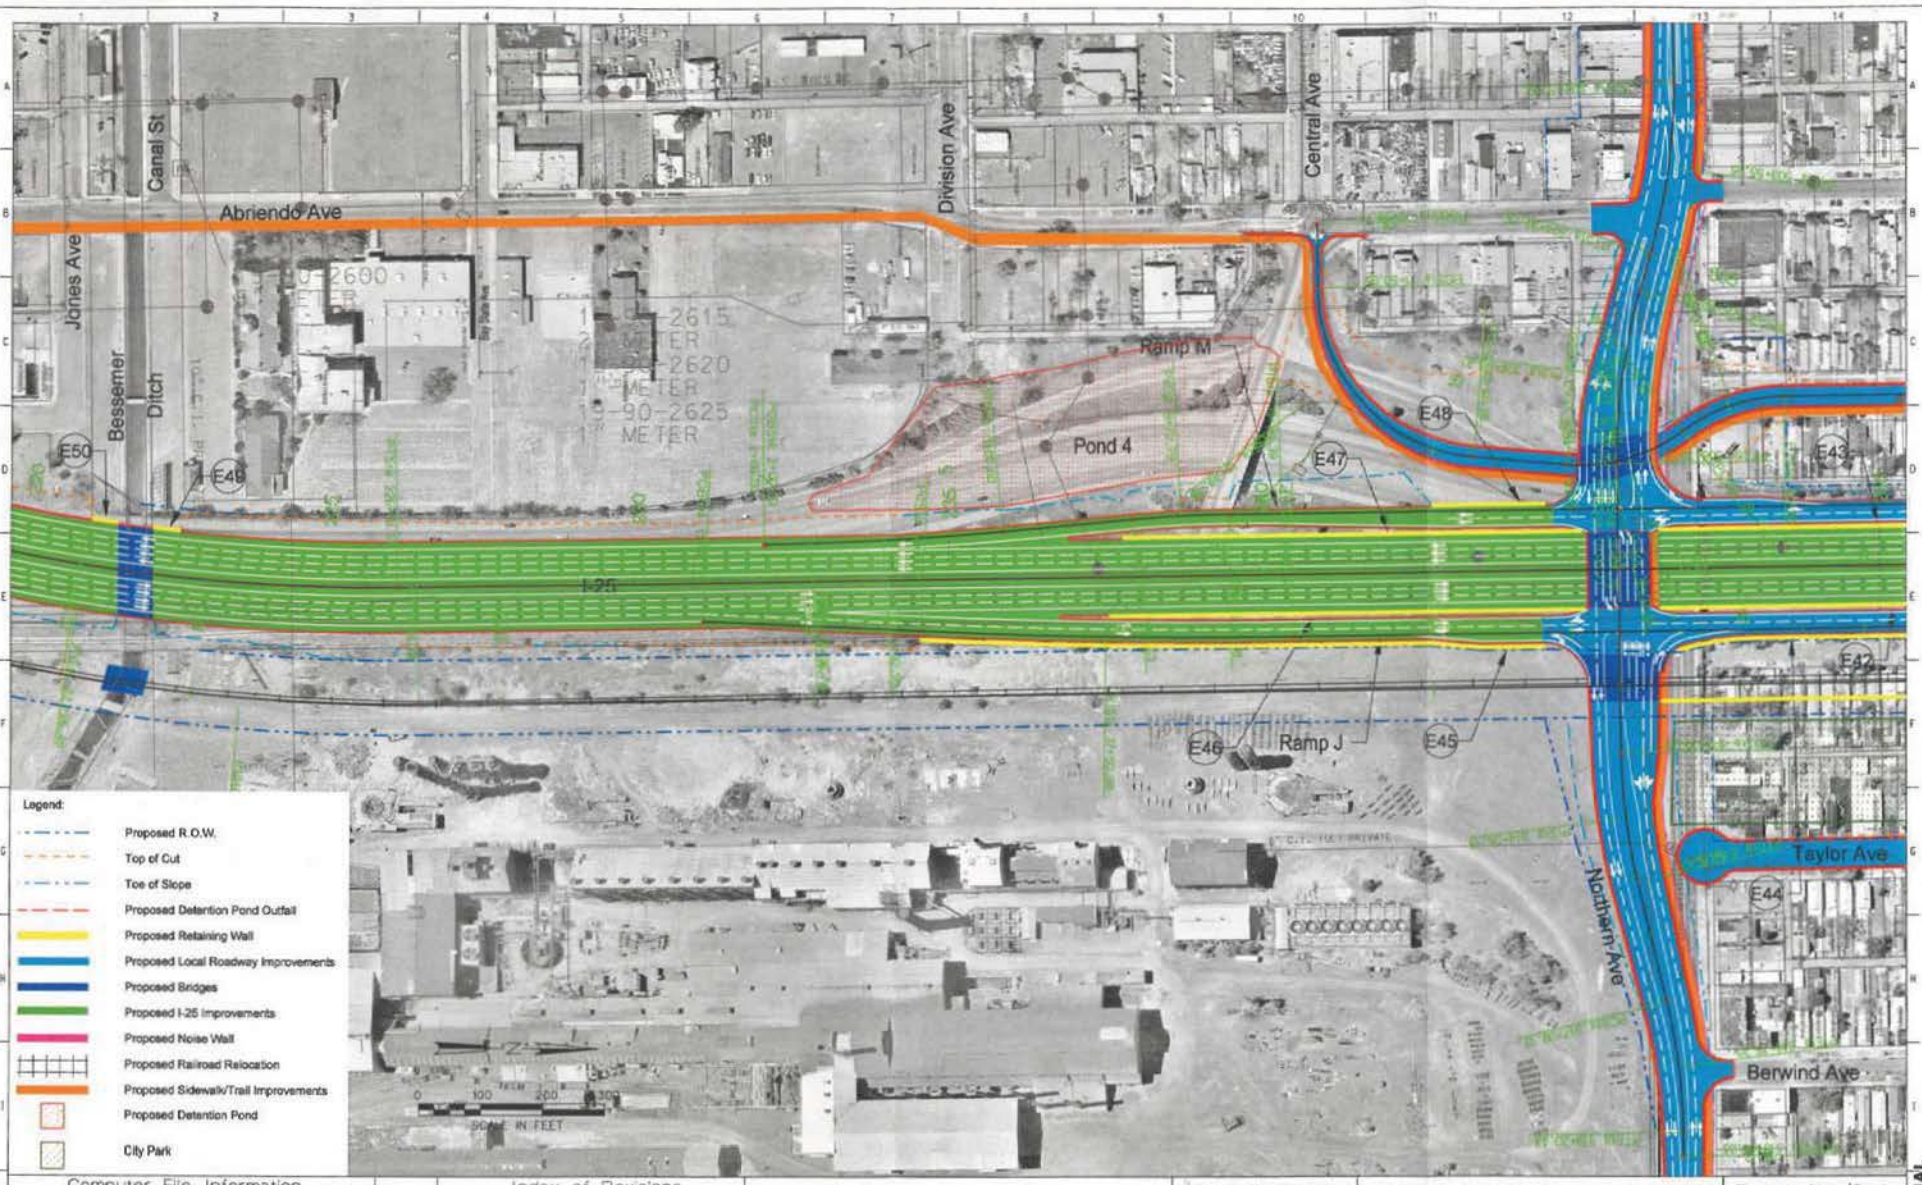

Computer File Information		Index of Revisions			Basic Engineering	EXISTING ALIGNMENT ALTERNATIVE STA 221+00 TO STA 250+00	Project No./Code
Creation Date:	Initials:				No Revisions:		IM-0251-156
Last Modification Date:	Initials:				Revised:	Designer: S. Asher / Detailer: R. Swann / Structure Numbers	12831
Full Path:					Void:	Sheet Subset: / Subset Sheets:	Sheet Number
Drawing File Name: rdpl07npex.dgn							
Acad Ver.	Scale: Units: English						

25 the New Pueblo Freeway

COLORADO DEPARTMENT OF TRANSPORTATION
REGION 2

CONCEPTUAL

rdpl07npex.dgn 03-JAN-2007 16:33:36

(Preliminary Stage Only)

Revision Dates	Date

QUANTITIES	Initial	Date
Quantities by		
Checked by		

DETAIL	Initial	Date
Detailed by		
Checked by		

DESIGN	Initial	Date
Designed by		
Checked by		

Computer File Information	
Creation Date:	Initials:
Last Modification Date:	Initials:
Full Path:	
Drawing File Name:	rdp108npex.dgn
Acad Ver.	Scale: Units: English

Index of Revisions		

the New Pueblo Freeway

COLORADO DEPARTMENT OF TRANSPORTATION
REGION 2

Basic Engineering	EXISTING ALIGNMENT ALTERNATIVE STA 195+00 TO STA 221+00			Project No./Code
No Revisions:	Designer: S. Asher	Structure Numbers		IM-0251-156
Revised:	Detailer: R. Swann			12831
Void:	Sheet Subset:	Subset Sheets:		Sheet Number

CONCEPTUAL

rdp108npex.dgn 16-DEC-2008 15:29:33

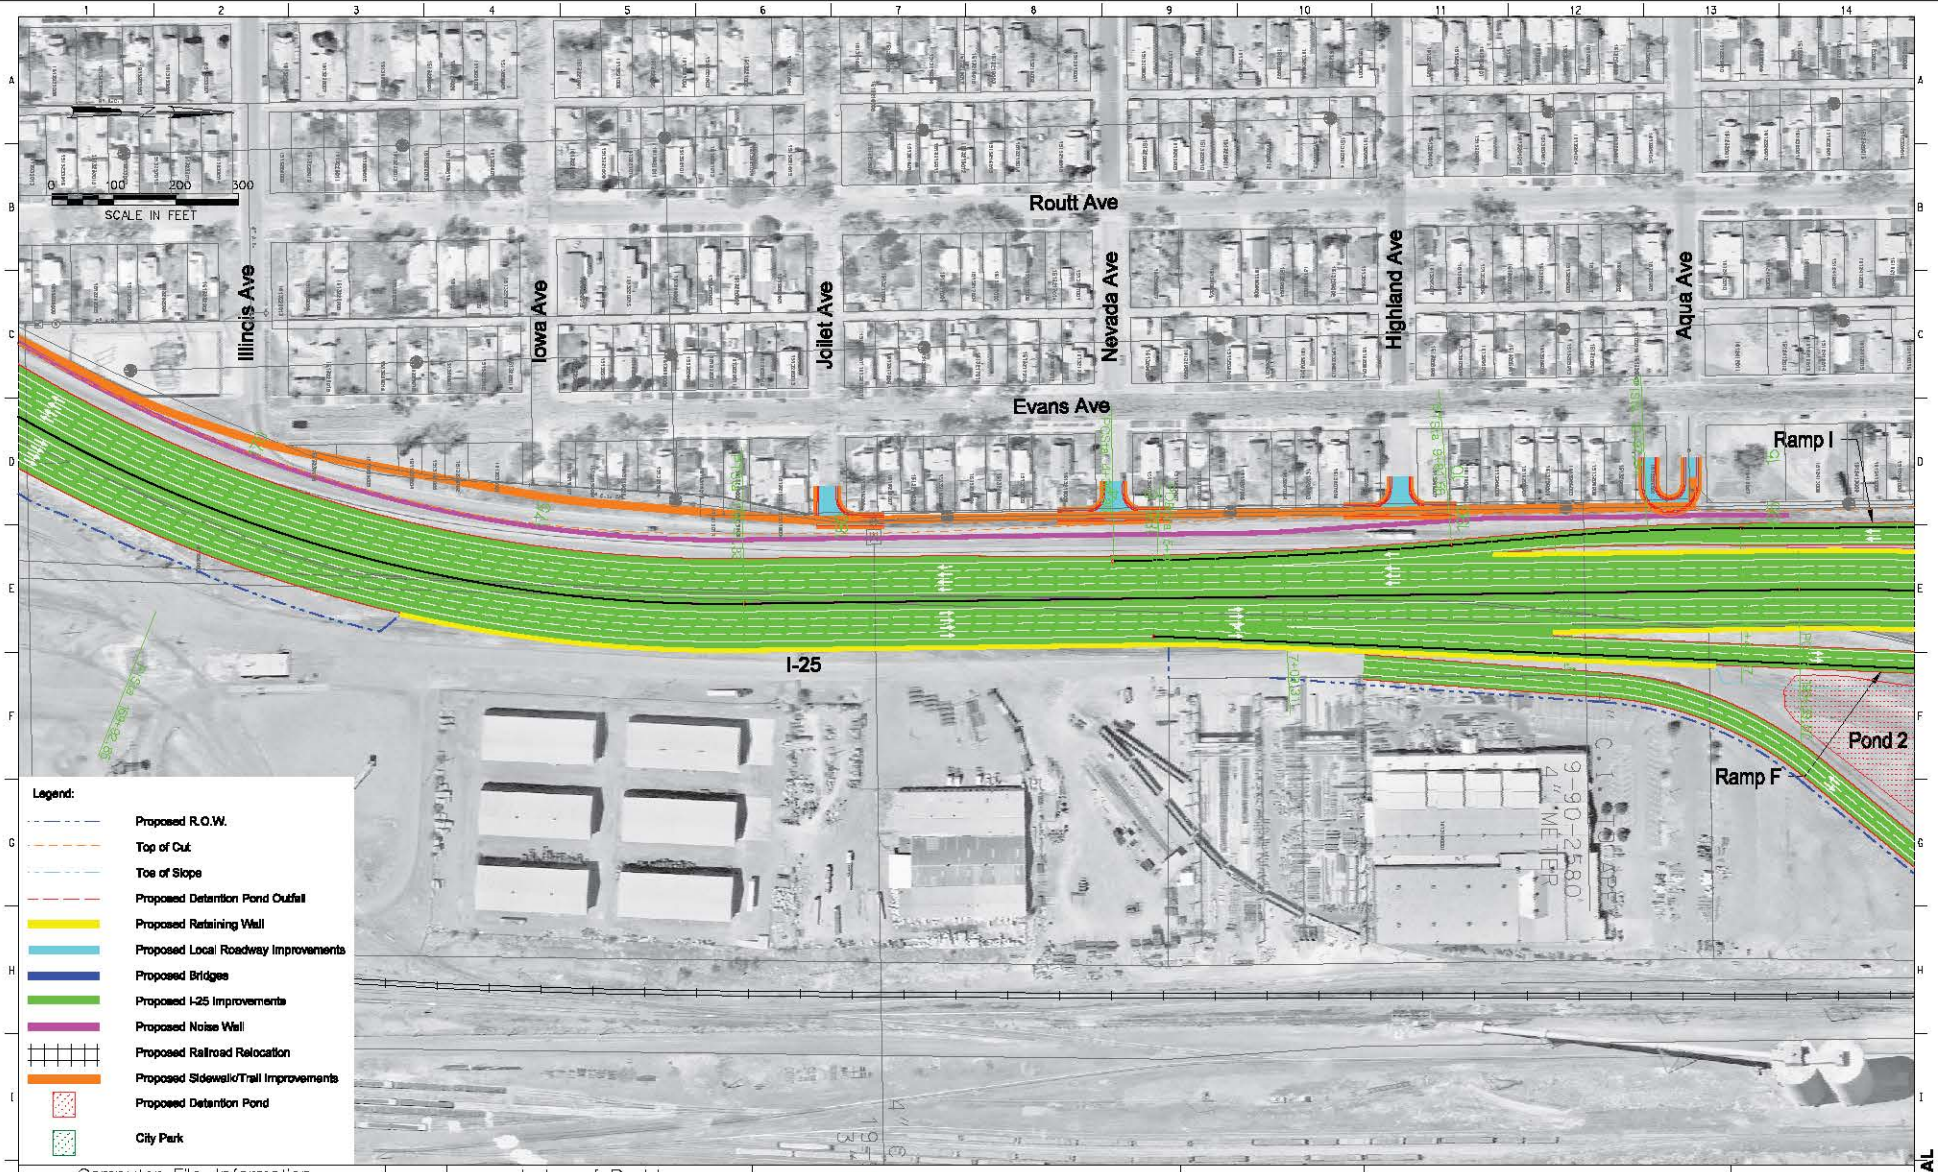

Computer File Information		Index of Revisions			Basic Engineering	EXISTING ALIGNMENT ALTERNATIVE STA 170+00 TO STA 195+00	Project No./Code
Creation Date:	Initials:				No Revisions:		IM-0251-156
Last Modification Date:	Initials:				Revised:	Designer: S. Asher / Structure Numbers	12831
Full Path:						Detailer: R. Swann	
Drawing File Name: rdpl05npex.dgn					Void:	Sheet Subset: / Subset Sheets:	Sheet Number
Acad Ver.	Scale: Units: English						

the New Pueblo Freeway

COLORADO DEPARTMENT OF TRANSPORTATION
REGION 2

CONCEPTUAL

Revision Dates (Preliminary Stage Only)

DESIGN			DETAIL			QUANTITIES		
Designed by	Initial	Date	Detailed by	Initial	Date	Quantities by	Initial	Date
Checked by			Checked by			Checked by		

rdpl05npex.dgn 16-DEC-2008 15:23:49

Computer File Information		Index of Revisions	Basic Engineering	EXISTING ALIGNMENT ALTERNATIVE STA 145+00 TO STA 170+00	Project No./Code
Creation Date:	Initials:		No Revisions:		IM-0251-156
Last Modification Date:	Initials:		Revised:	Designer: S. Asher / Structure Numbers	12831
Full Path:				Detailer: R. Swann	
Drawing File Name: rdpl04npex.dgn			Void:	Sheet Subset: / Subset Sheets:	Sheet Number
Acad Ver.	Scale: Units: English				

the New Pueblo Freeway

COLORADO DEPARTMENT OF TRANSPORTATION
REGION 2

CONCEPTUAL

rdpl04npex.dgn 15-DEC-2008 15:13:35

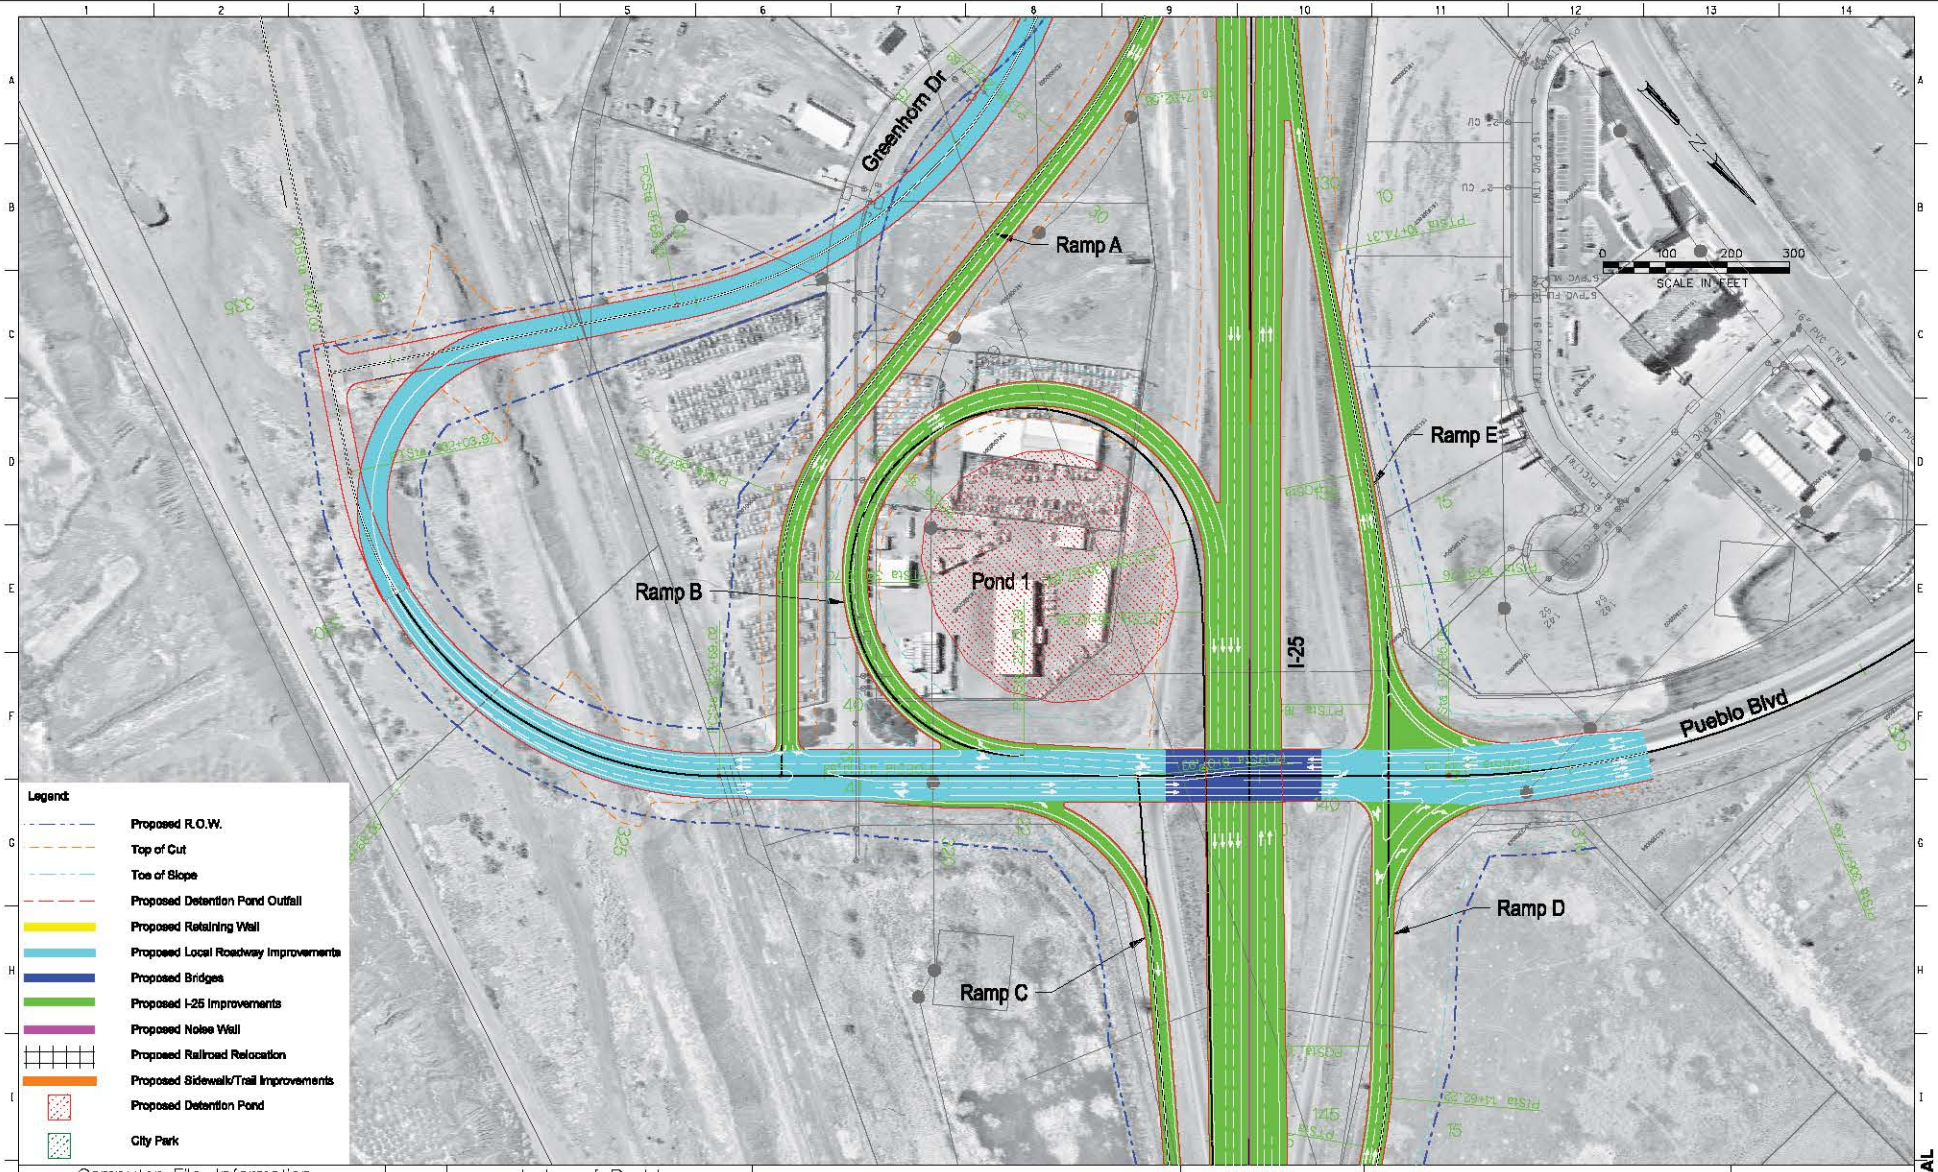

Computer File Information		Index of Revisions	Basic Engineering	EXISTING ALIGNMENT ALTERNATIVE STA 128+00 TO STA 145+00	Project No./Code
Creation Date:	Initials:		No Revisions:		IM-0251-156
Last Modification Date:	Initials:		Revised:	Designer: S. Asher / Structure Numbers	12831
Full Path:				Detailer: R. Swann	
Drawing File Name: rdpl03npex.dgn			Void:	Sheet Subset: / Subset Sheets:	Sheet Number
Acad Ver. / Scale: / Units: English					

the New Pueblo Freeway

COLORADO DEPARTMENT OF TRANSPORTATION
REGION 2

CONCEPTUAL

rdpl03npex.dgn 16-DEC-2008 14:43:14

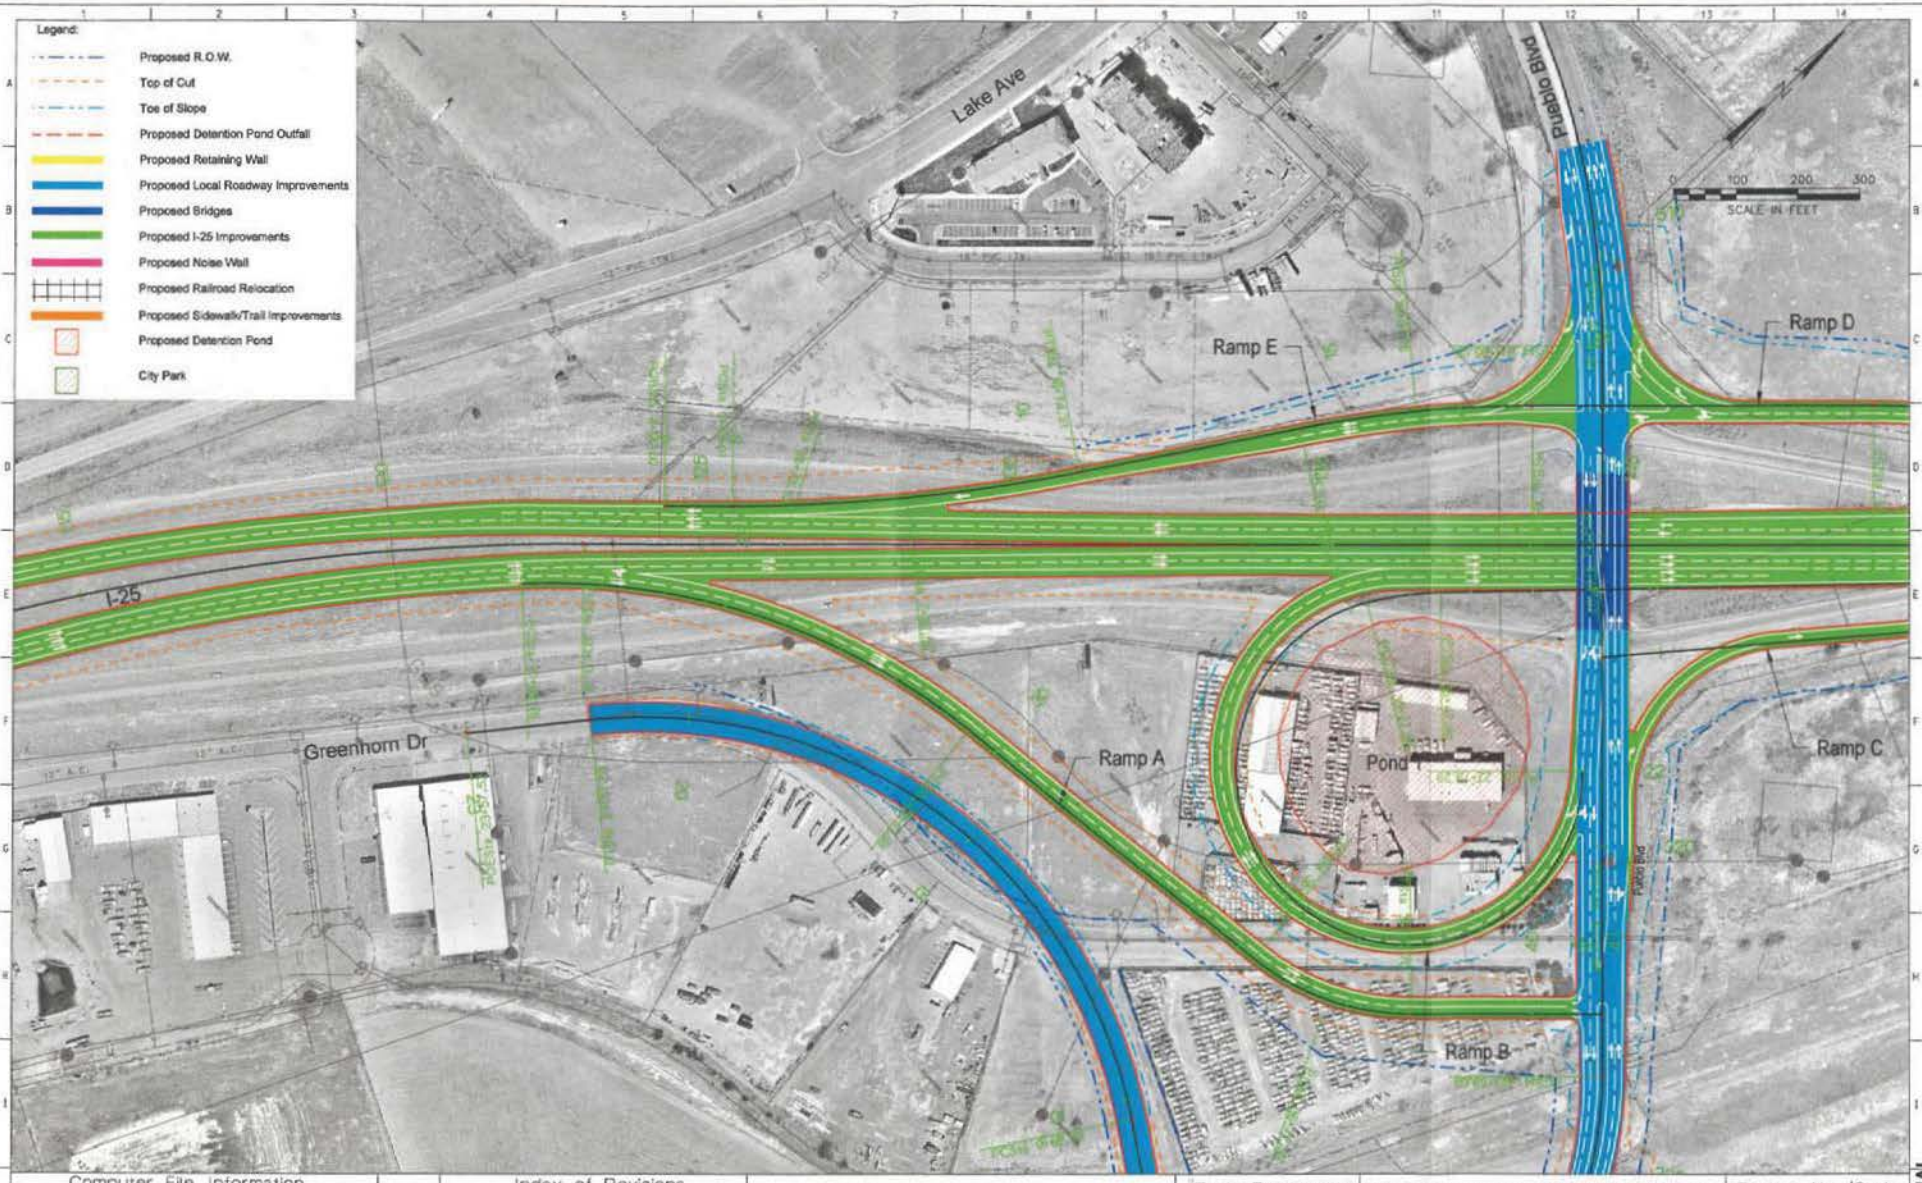

DESIGN Initial Date — Designed by — Checked by
DETAIL Initial Date — Detailed by — Checked by
QUANTITIES Initial Date — Quantities by — Checked by
Revision Dates — (Preliminary Stage Only)

Computer File Information		Index of Revisions					
Creation Date:	Initials:						
Last Modification Date:	Initials:						
Full Path:							
Drawing File Name:	rdpl02npex.dgn						
Acad Ver.	Scale: Units: English						

the 25 New Pueblo Freeway

COLORADO DEPARTMENT OF TRANSPORTATION
REGION 2

Basic Engineering	EXISTING ALIGNMENT ALTERNATIVE STA 115+00 TO STA 145+00			Project No./Code
No Revisions:	Designer: S. Asher	Structure Numbers		IM-0251-156
Revised:	Detailer: R. Swann			12831
Void:	Sheet Subset:	Subset Sheets:		Sheet Number

CONCEPTUAL

rdpl02npex.dgn 03-JAN-2007 10:09:57

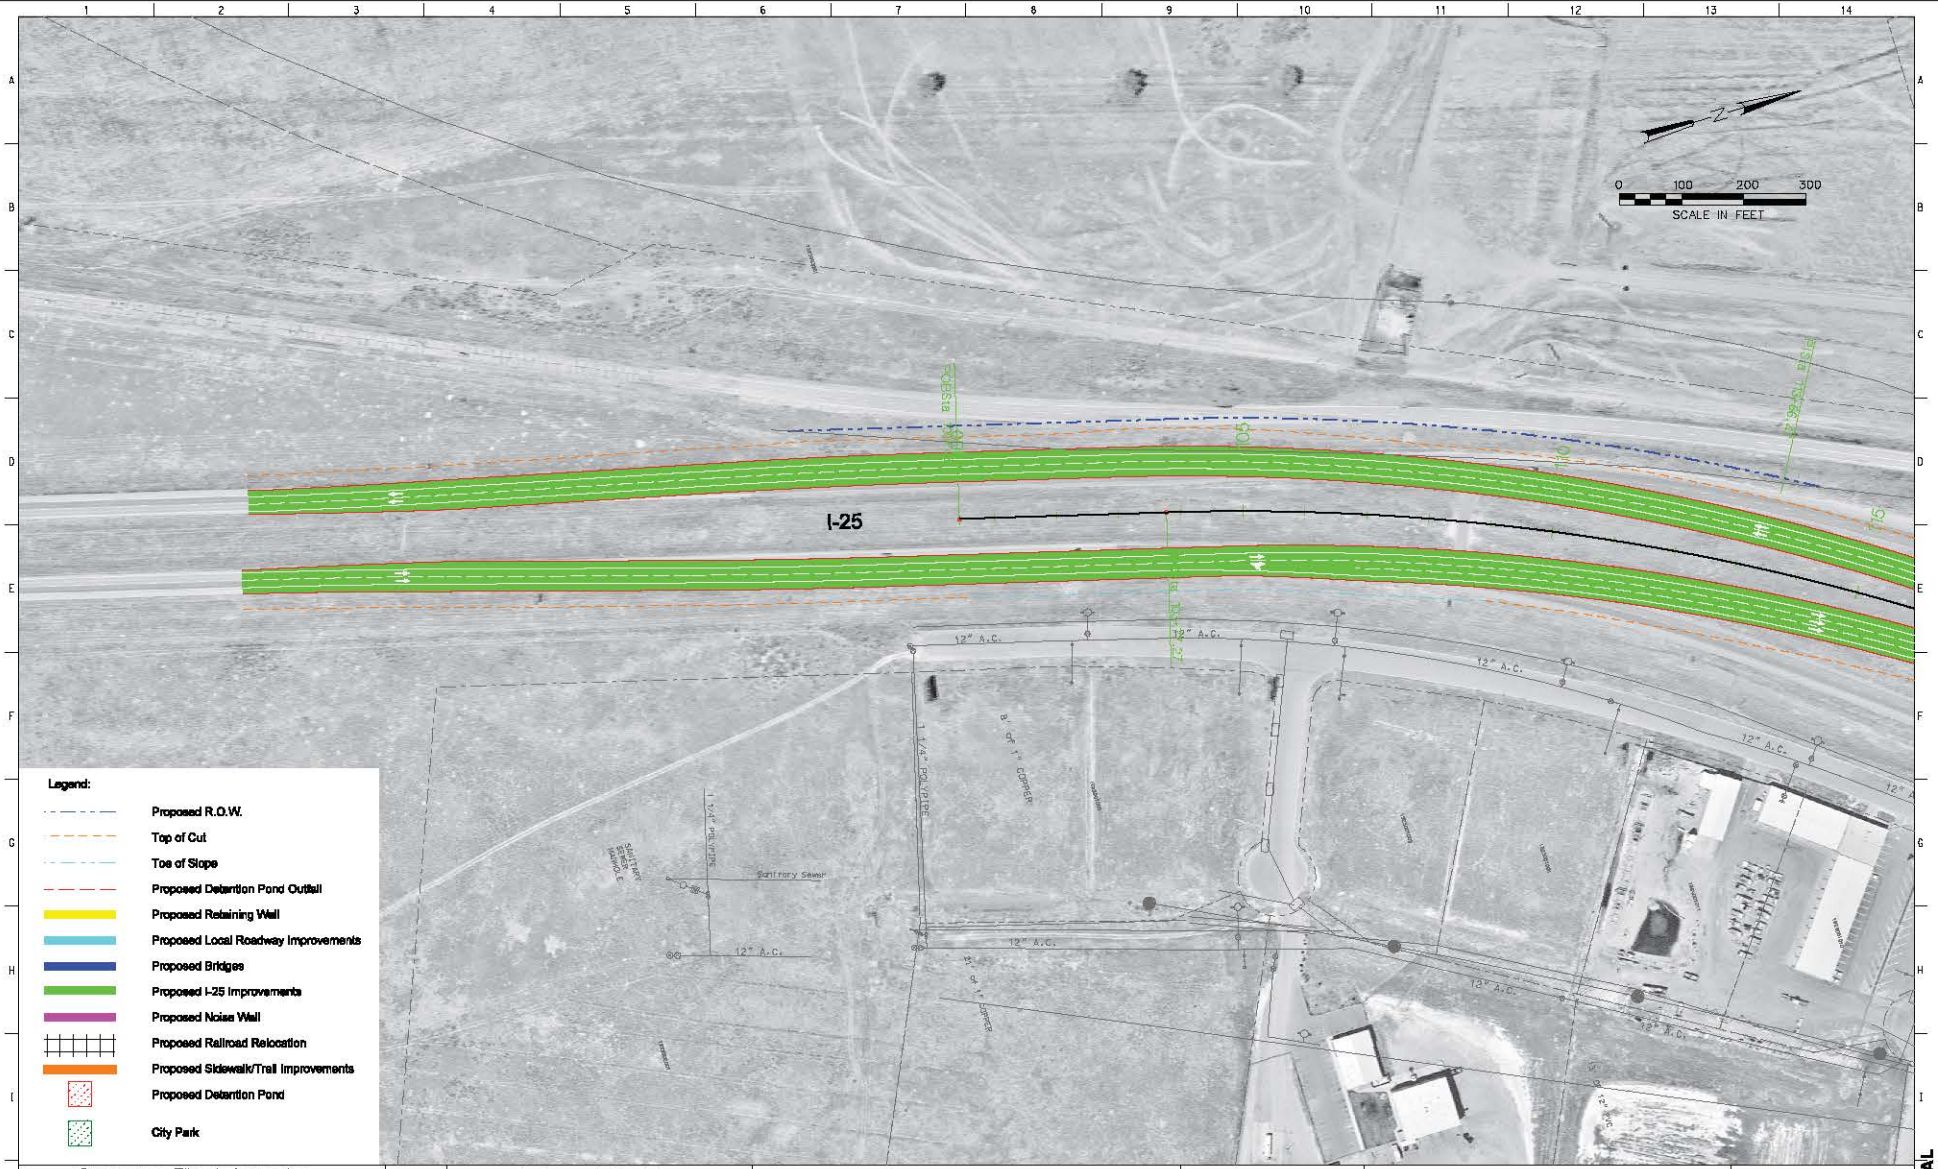

DESIGN: Initial | Date | Designed by | Checked by
DETAIL: Initial | Date | Detailed by | Checked by
QUANTITIES: Initial | Date | Quantities by | Checked by
Revision Dates (Preliminary Stage Only)

Computer File Information	
Creation Date:	Initials:
Last Modification Date:	Initials:
Full Path:	
Drawing File Name:	rdp01npex.dgn
Acad Ver.	Scale: Units: English

Index of Revisions

the New Pueblo Freeway

COLORADO DEPARTMENT OF TRANSPORTATION
REGION 2

Basic Engineering
No Revisions:
Revised:
Void:

EXISTING ALIGNMENT ALTERNATIVE STA 100+43 (POB) TO STA 115+00

Designer: S. Asher | Structure Numbers:
Detailer: R. Swann
Sheet Subset: | Subset Sheets:

Project No./Code: IM-0251-156
12831
Sheet Number

CONCEPTUAL

rdp01npex.dgn 14-DEC-2006 13:45:13

Modified I-25 Alternative

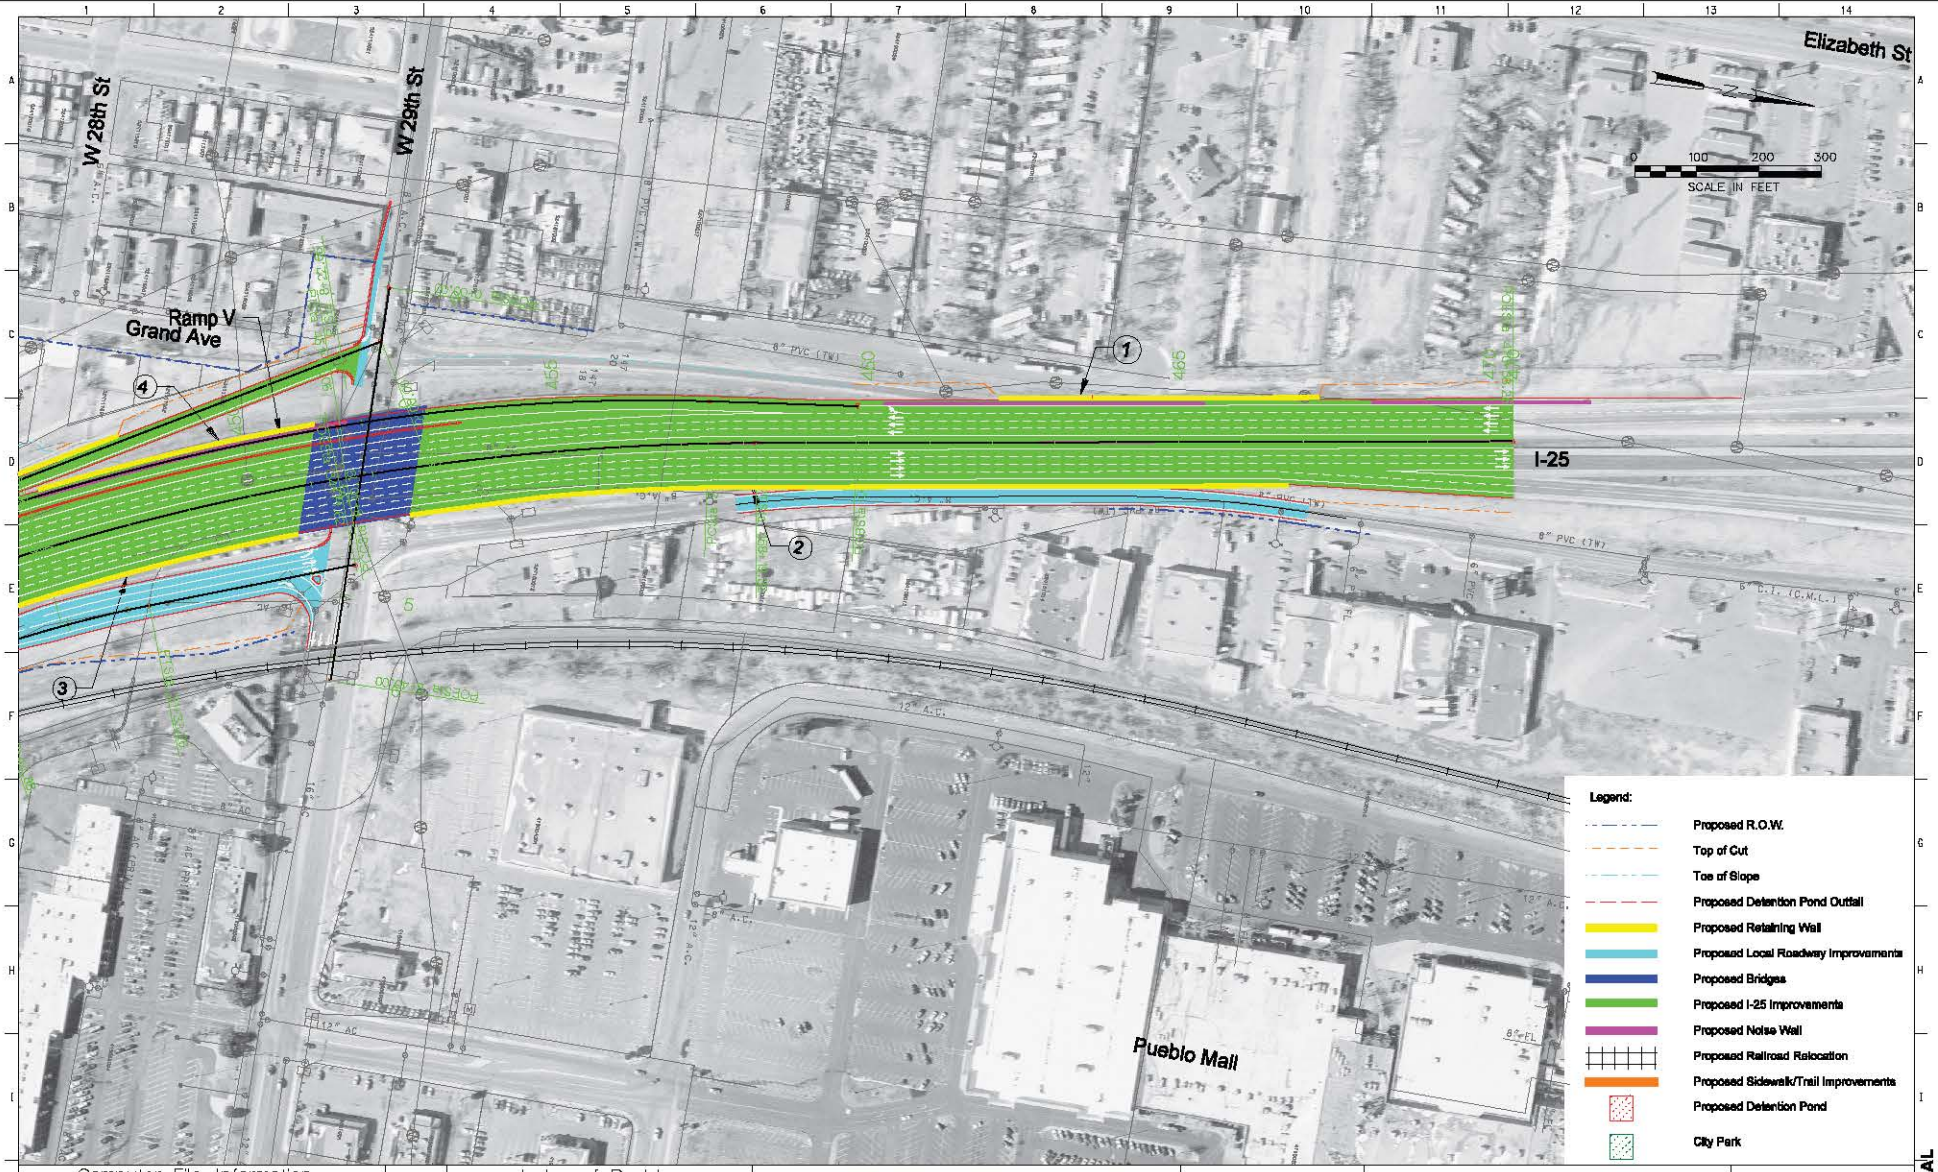

Revision Dates (Preliminary Stage Only)

QUANTITIES	Initial	Date
Quantities by		
Checked by		

DETAIL	Initial	Date
Detailed by		
Checked by		

DESIGN	Initial	Date
Designed by		
Checked by		

Computer File Information	
Creation Date:	Initials:
Last Modification Date:	Initials:
Full Path:	
Drawing File Name:	rdp117npmd.dgn
Acad Ver.	Scale: Units: English

Index of Revisions

the New Pueblo Freeway

COLORADO DEPARTMENT OF TRANSPORTATION
REGION 2

Basic Engineering

No Revisions:	
Revised:	
Void:	

MODIFIED ALIGNMENT ALTERNATIVE STA 446+00 TO STA 469+39.06 (POE)

Designer:	S. Asher	Structure Numbers	
Detailer:	R. Swann		
Sheet Subset:		Subset Sheets:	

Project No./Code
IM-0251-156
12831
Sheet Number

CONCEPTUAL

rdp117npmd.dgn 19-DEC-2008 12:48:17

(Preliminary Slope Only)

Revision Dates

QUANTITIES: Initial | Date | Quantities by | Checked by

DETAIL: Initial | Date | Detailed by | Checked by

DESIGN: Initial | Date | Designed by | Checked by

Computer File Information		Index of Revisions			
Creation Date:	Initials:				
Last Modification Date:	Initials:				
Full Path:					
Drawing File Name:	rdp116npmd.dgn				
Acad Ver.	Scale: Units: English				

the New Pueblo Freeway

COLORADO DEPARTMENT OF TRANSPORTATION
REGION 2

Basic Engineering	MODIFIED ALIGNMENT ALTERNATIVE STA 420+00 TO STA 446+00			Project No./Code
No Revisions:				IM-0251-156
Revised:	Designer: S. Asher	Structure Numbers		12831
Void:	Detailer: R. Swann			Sheet Number
	Sheet Subset:	Subset Sheets:		

CONCEPTUAL

rdp116npmd.dgn 28-DEC-2006 08:03:02

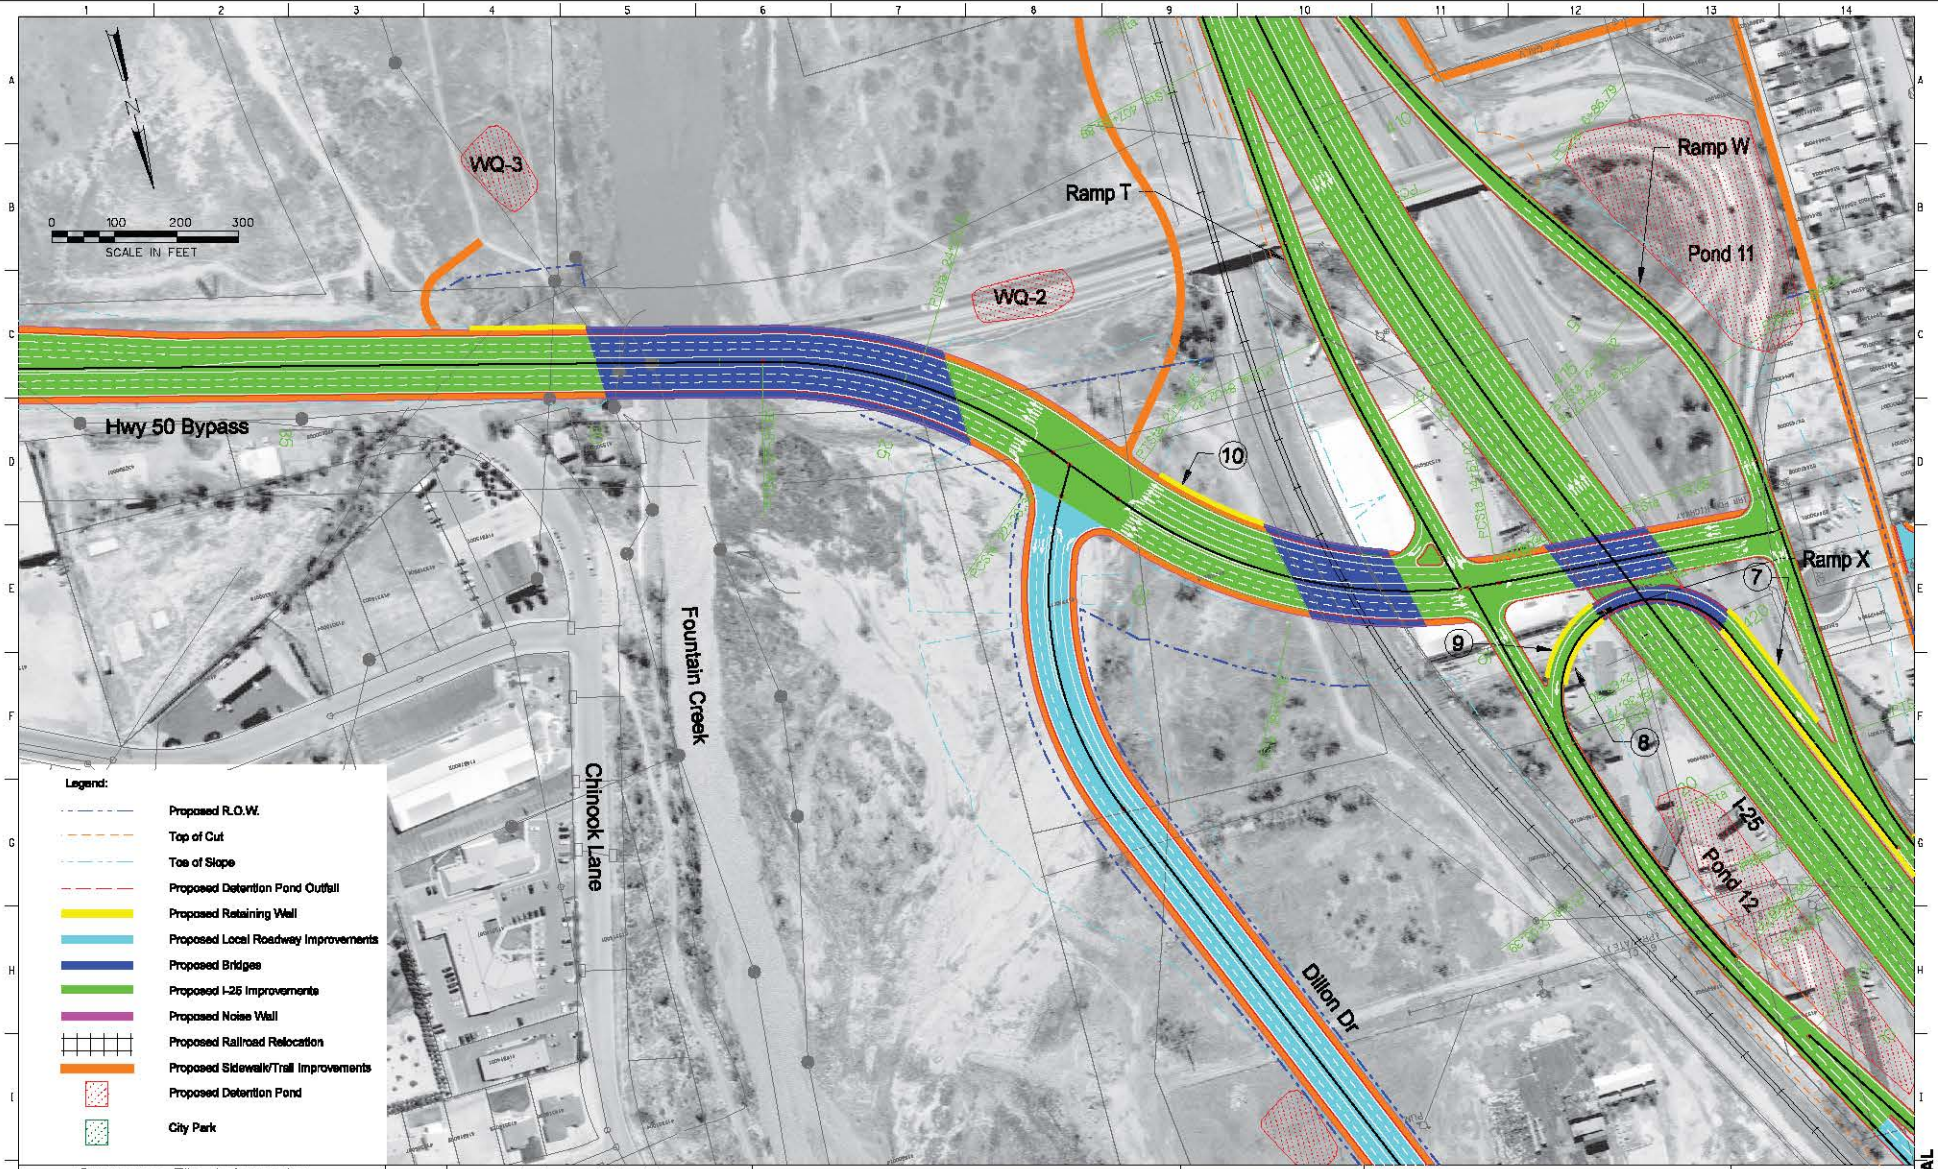

Revision Dates (Preliminary Stage Only)

QUANTITIES: Initial | Date | Quantities by | Checked by

DETAIL: Initial | Date | Detailed by | Checked by

DESIGN: Initial | Date | Designed by | Checked by

Computer File Information		Index of Revisions			
Creation Date:	Initials:				
Last Modification Date:	Initials:				
Full Path:					
Drawing File Name:	rdp15mpmd.dgn				
Acad Ver.	Scale: Units: English				

the New Pueblo Freeway

COLORADO DEPARTMENT OF TRANSPORTATION
REGION 2

Basic Engineering	MODIFIED ALIGNMENT ALTERNATIVE STA 408+00 TO STA 420+00			Project No./Code
No Revisions:				IM-0251-156
Revised:	Designer: S. Asher	Structure Numbers		12831
Void:	Detailer: R. Swann			Sheet Number
	Sheet Subset:	Subset Sheets:		

CONCEPTUAL

rdp15mpmd.dgn 19-DEC-2008 08:43:56

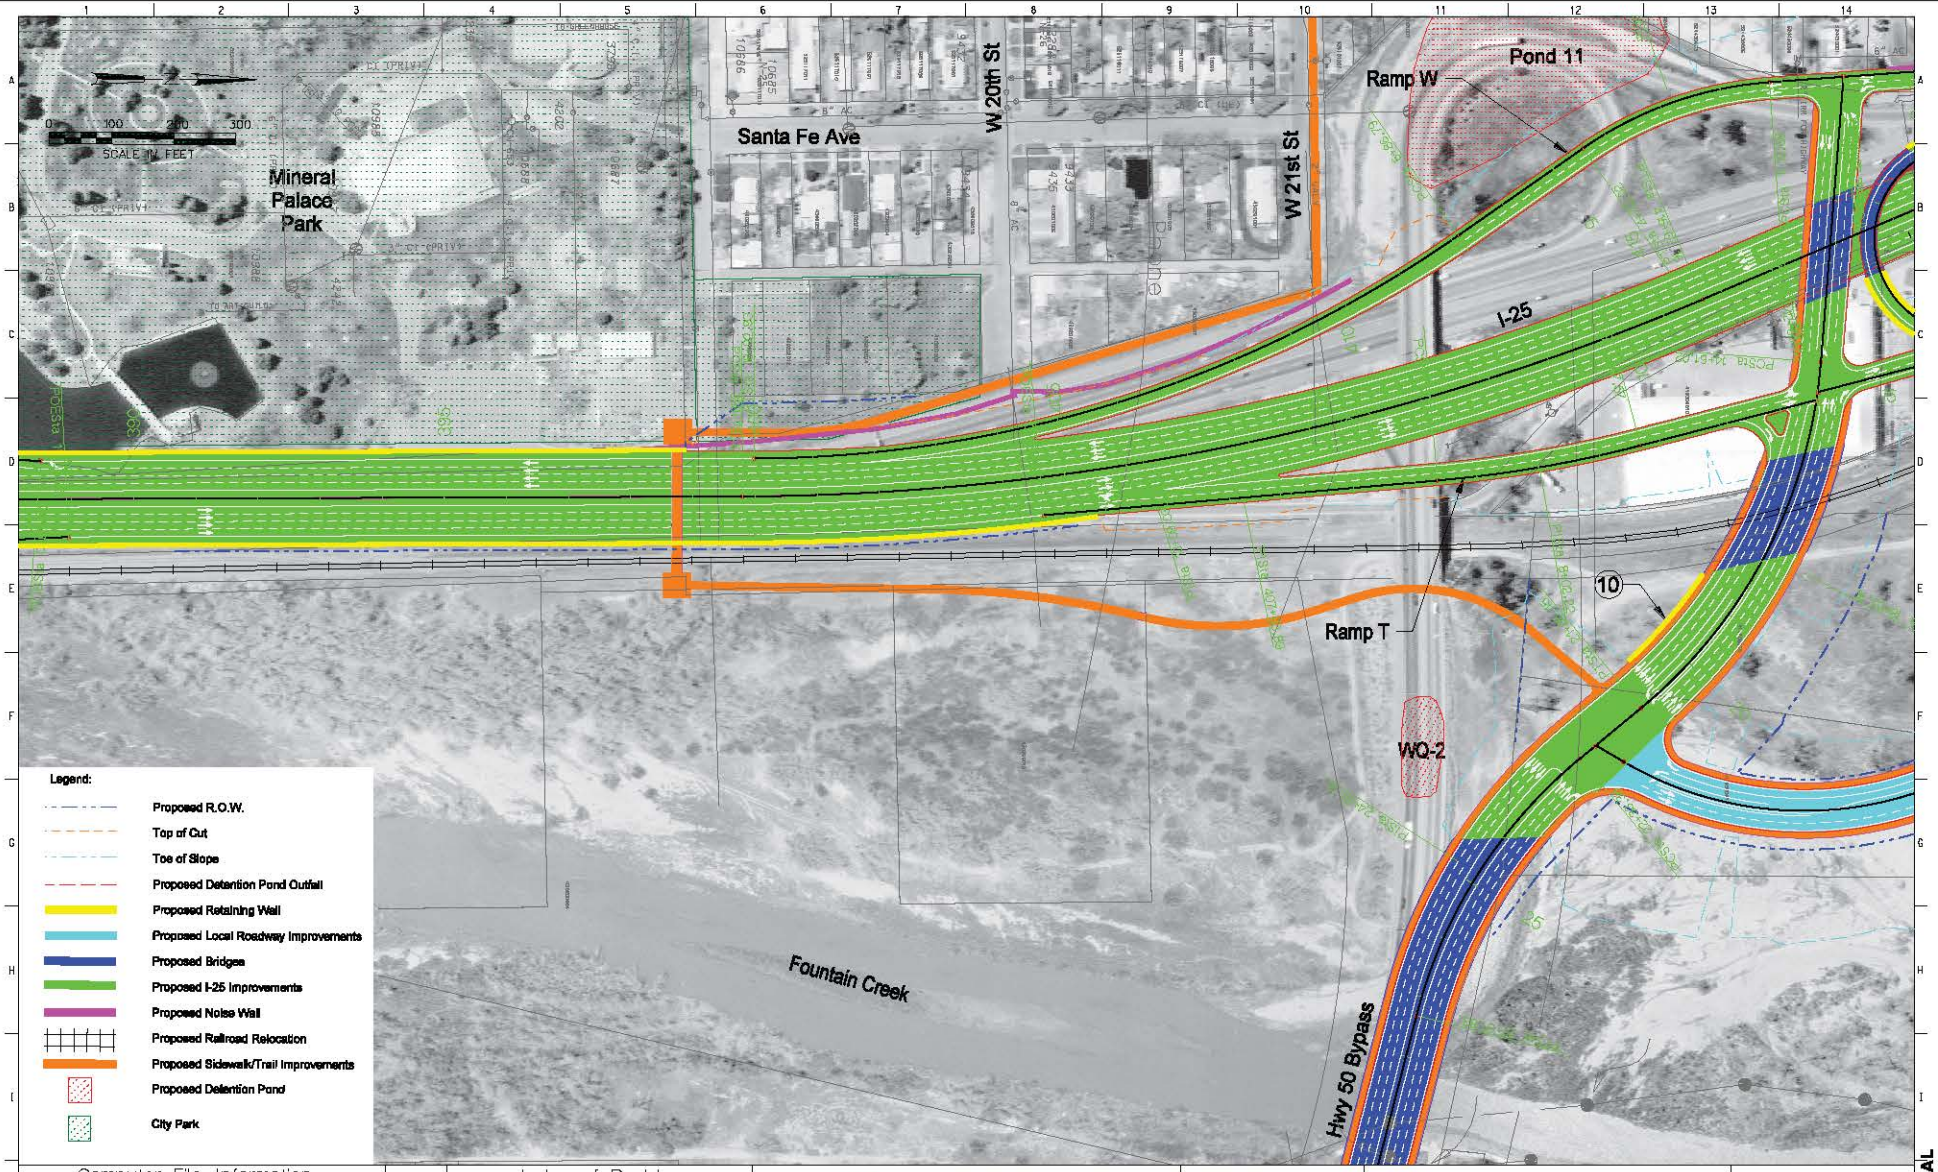

Computer File Information		Index of Revisions	Basic Engineering	MODIFIED ALIGNMENT ALTERNATIVE STA 388+00 TO STA 408+00	Project No./Code
Creation Date:	Initials:		No Revisions:		IM-0251-156
Last Modification Date:	Initials:		Revised:	Designer: S. Asher / Structure Numbers	12831
Full Path:				Detailer: R. Swann	
Drawing File Name: rdpl14npmd.dgn			Void:	Sheet Subset: / Subset Sheets:	Sheet Number
Acad Ver.	Scale: Units: English				

the New Pueblo Freeway

COLORADO DEPARTMENT OF TRANSPORTATION
REGION 2

CONCEPTUAL

19-DEC-2008 09:31:48

rdpl14npmd.dgn

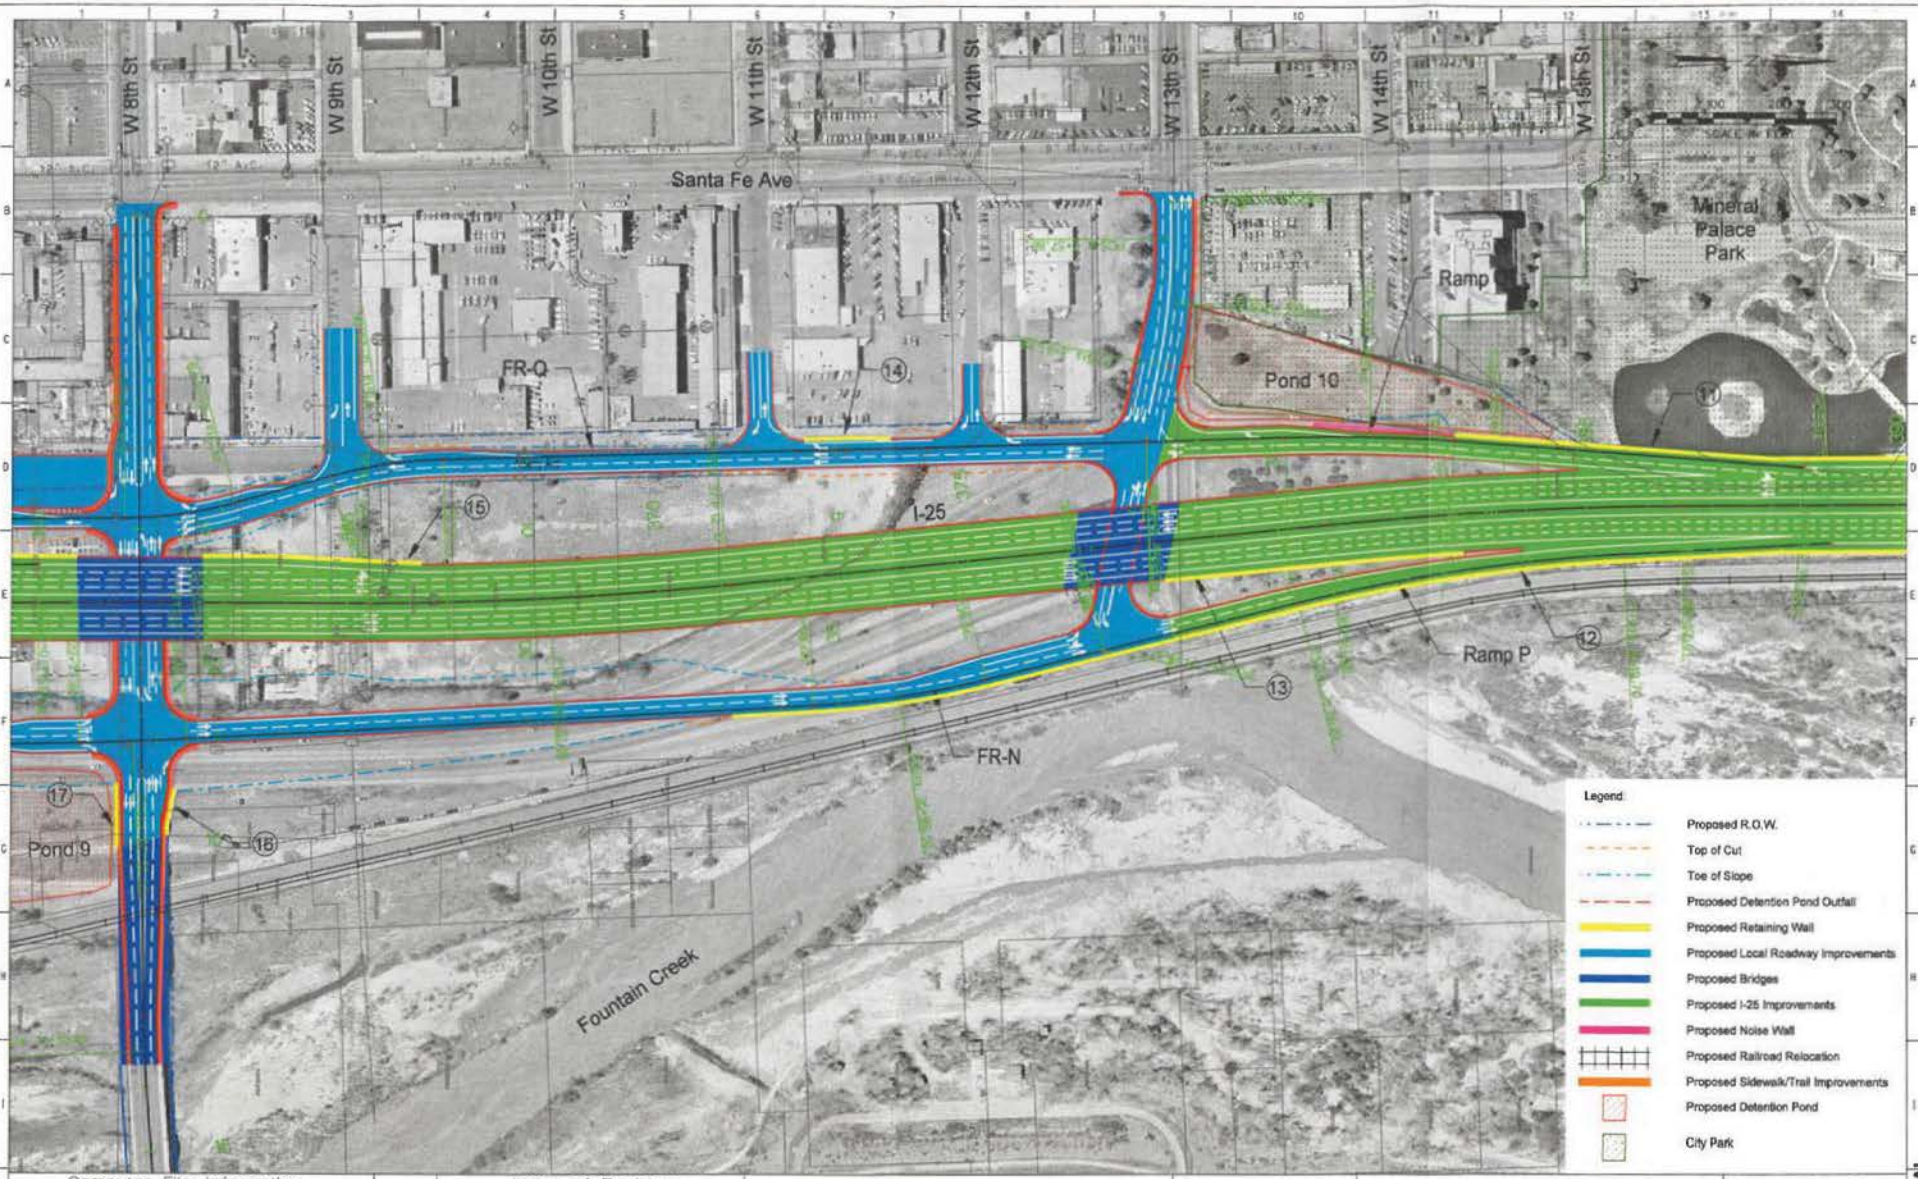

Computer File Information		Index of Revisions					
Creation Date:	Initials:						
Last Modification Date:	Initials:						
Full Path:							
Drawing File Name:	rdpl13rpmd.dgn						
Acad Ver.	Scale: Units: English						

25 the New Pueblo Freeway

COLORADO DEPARTMENT OF TRANSPORTATION
REGION 2

Basic Engineering	MODIFIED ALIGNMENT ALTERNATIVE STA 360+00 TO STA 388+00			Project No./Code
No Revisions:	Designer: S. Asher	Structure Numbers		IM-0251-156
Revised:	Detailer: R. Swann			128.31
Void:	Sheet Subset:	Subset Sheets:		Sheet Number

CONCEPTUAL

rdpl13rpmd.dgn 03-JAN-2007

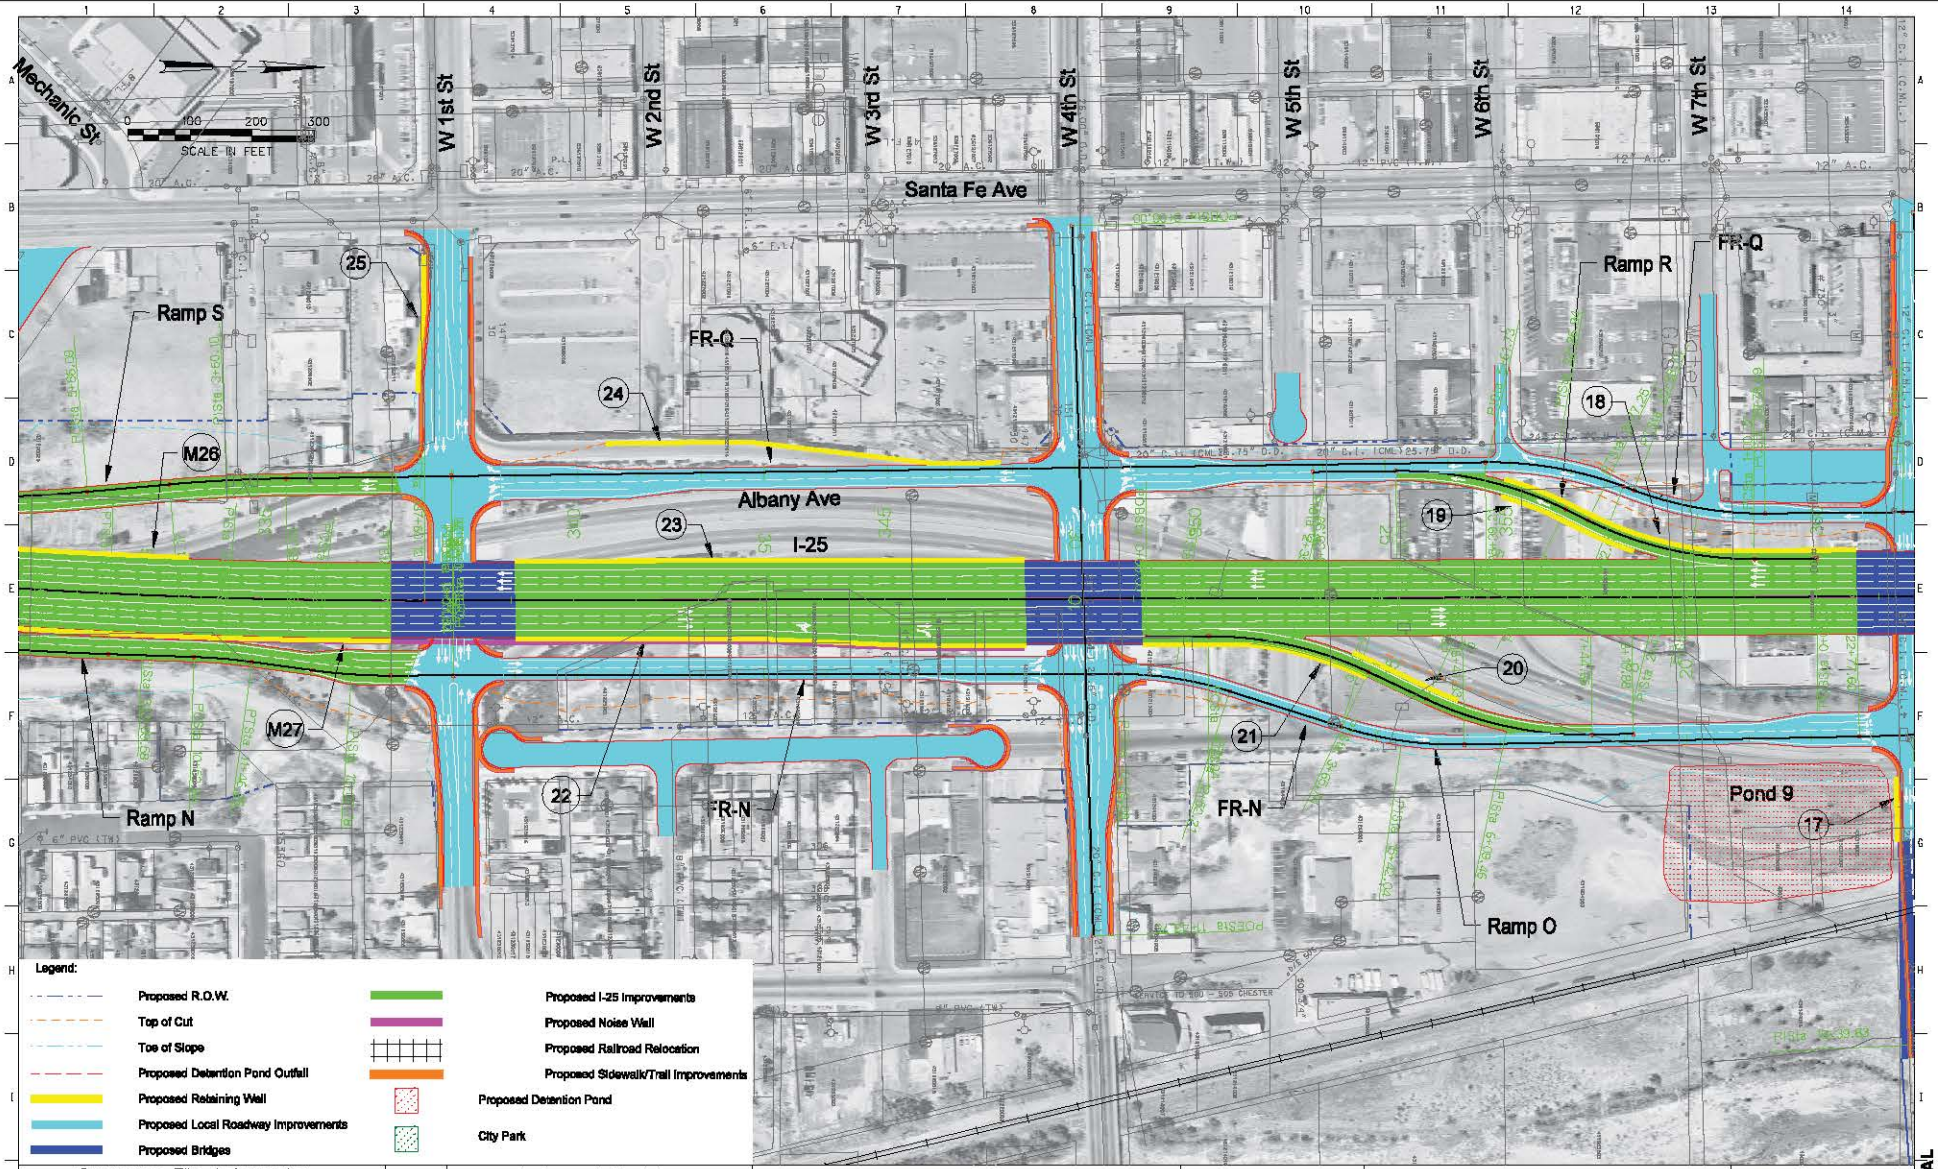

Computer File Information		Index of Revisions
Creation Date:	Initials:	
Last Modification Date:	Initials:	
Full Path:		
Drawing File Name: rdpl12npmd.dgn		
Acad Ver.	Scale: Units: English	

the New Pueblo Freeway

COLORADO DEPARTMENT OF TRANSPORTATION
REGION 2

Basic Engineering	MODIFIED ALIGNMENT ALTERNATIVE STA 331+00 TO STA 360+00	Project No./Code
No Revisions:		IM-0251-156
Revised:	Designer: S. Asher; Structure Numbers	12831
Void:	Detailer: R. Swann; Sheet Subset: Subset Sheets:	Sheet Number

CONCEPTUAL

rdpl12npmd.dgn 16-DEC-2008 15:57:18

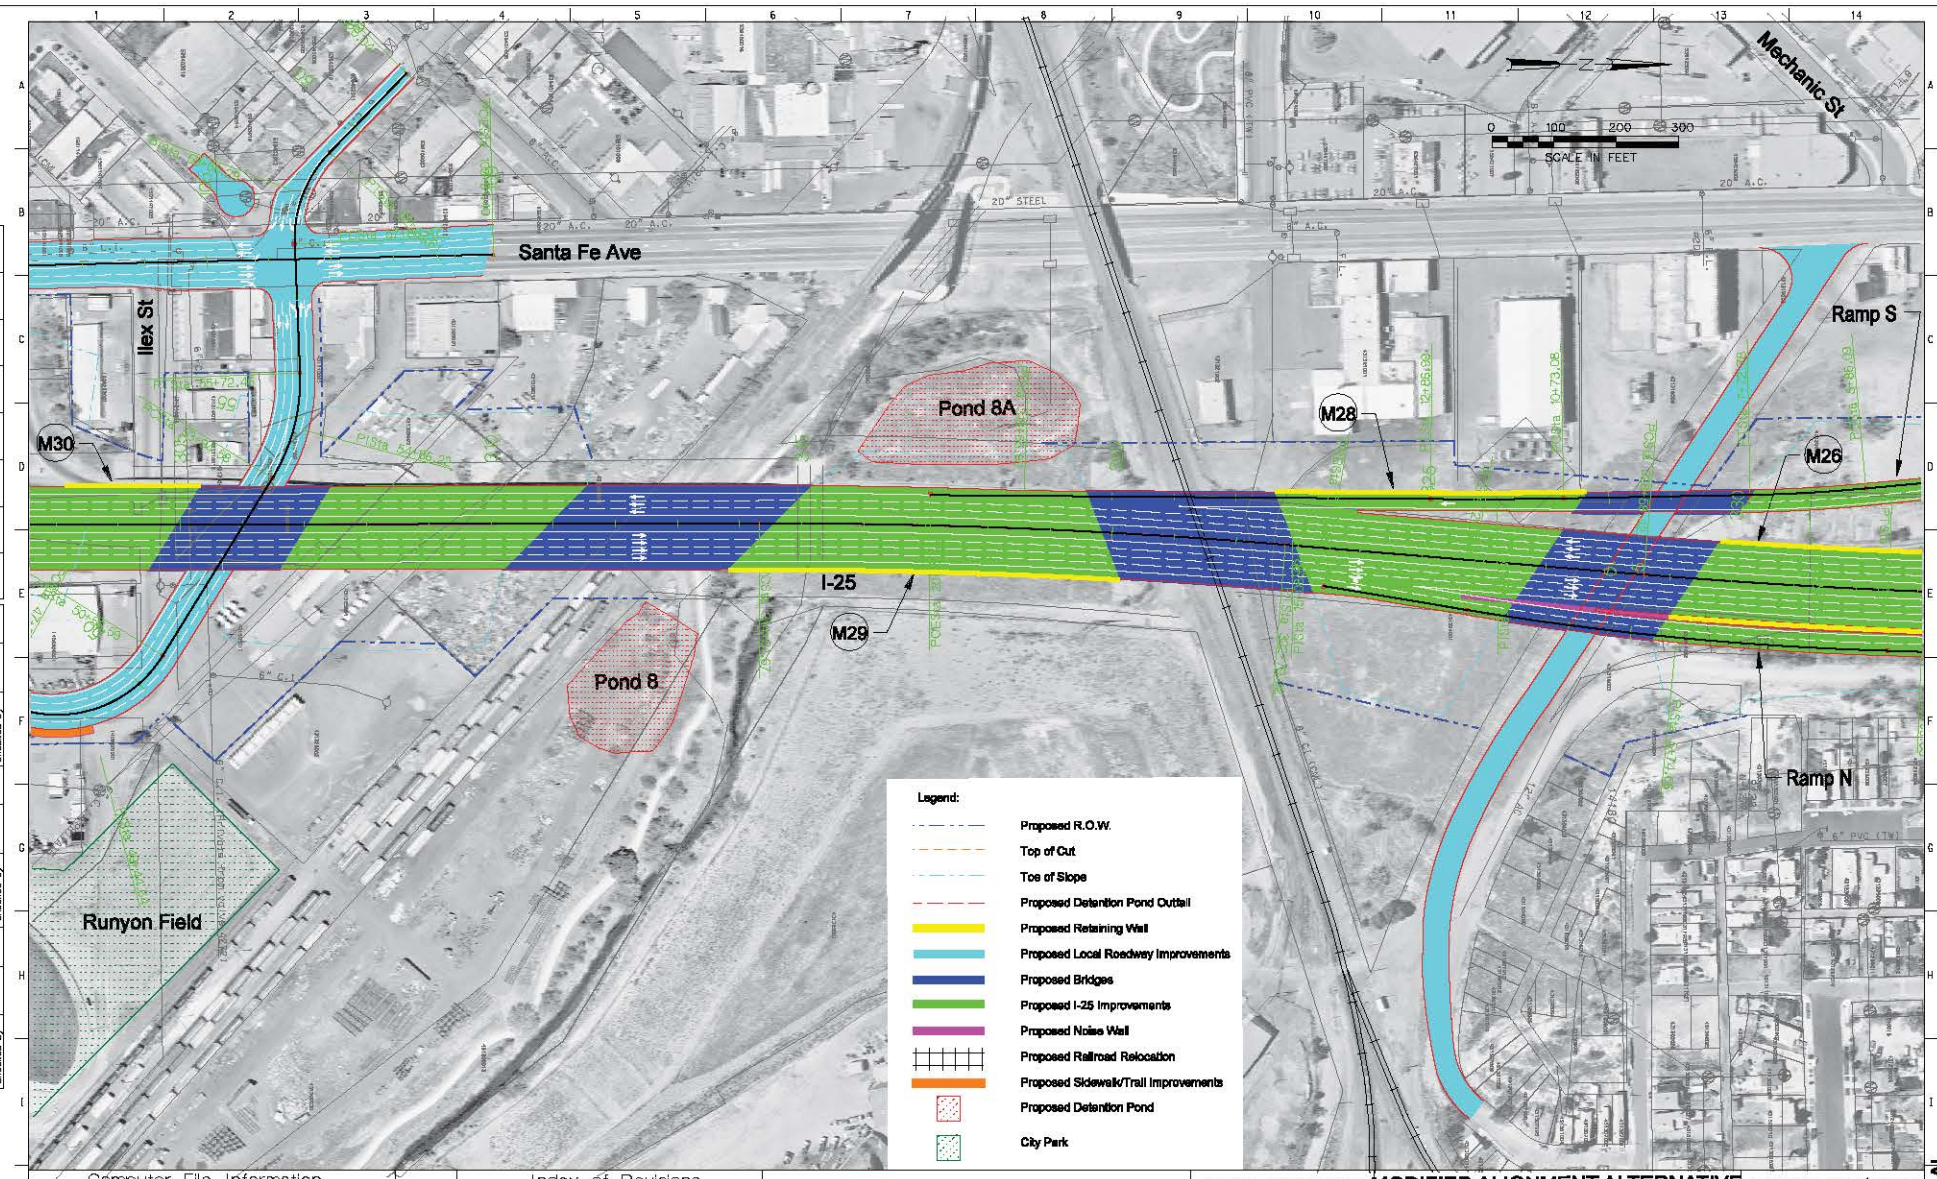

Computer File Information		Index of Revisions		Basic Engineering	MODIFIED ALIGNMENT ALTERNATIVE STA 302+00 TO STA 331+00	Project No./Code
Creation Date:	Initials:			No Revisions:		IM-0251-156
Last Modification Date:	Initials:			Revised:	Designer: S. Asher / Detailer: R. Swann / Structure Numbers	12831
Full Path:				Void:	Sheet Subset: / Subset Sheets:	Sheet Number
Drawing File Name: rdpl11npmd.dgn						
Acad Ver.	Scale: Units: English					

the New Pueblo Freeway

COLORADO DEPARTMENT OF TRANSPORTATION
REGION 2

rdpl11npmd.dgn 15-DEC-2008 15:53:50

CONCEPTUAL

DESIGN			DETAIL			QUANTITIES		
Designed by	Initial	Date	Detailed by	Initial	Date	Quantities by	Initial	Date
Checked by			Checked by			Checked by		

Revision Dates (Preliminary Stage Only)

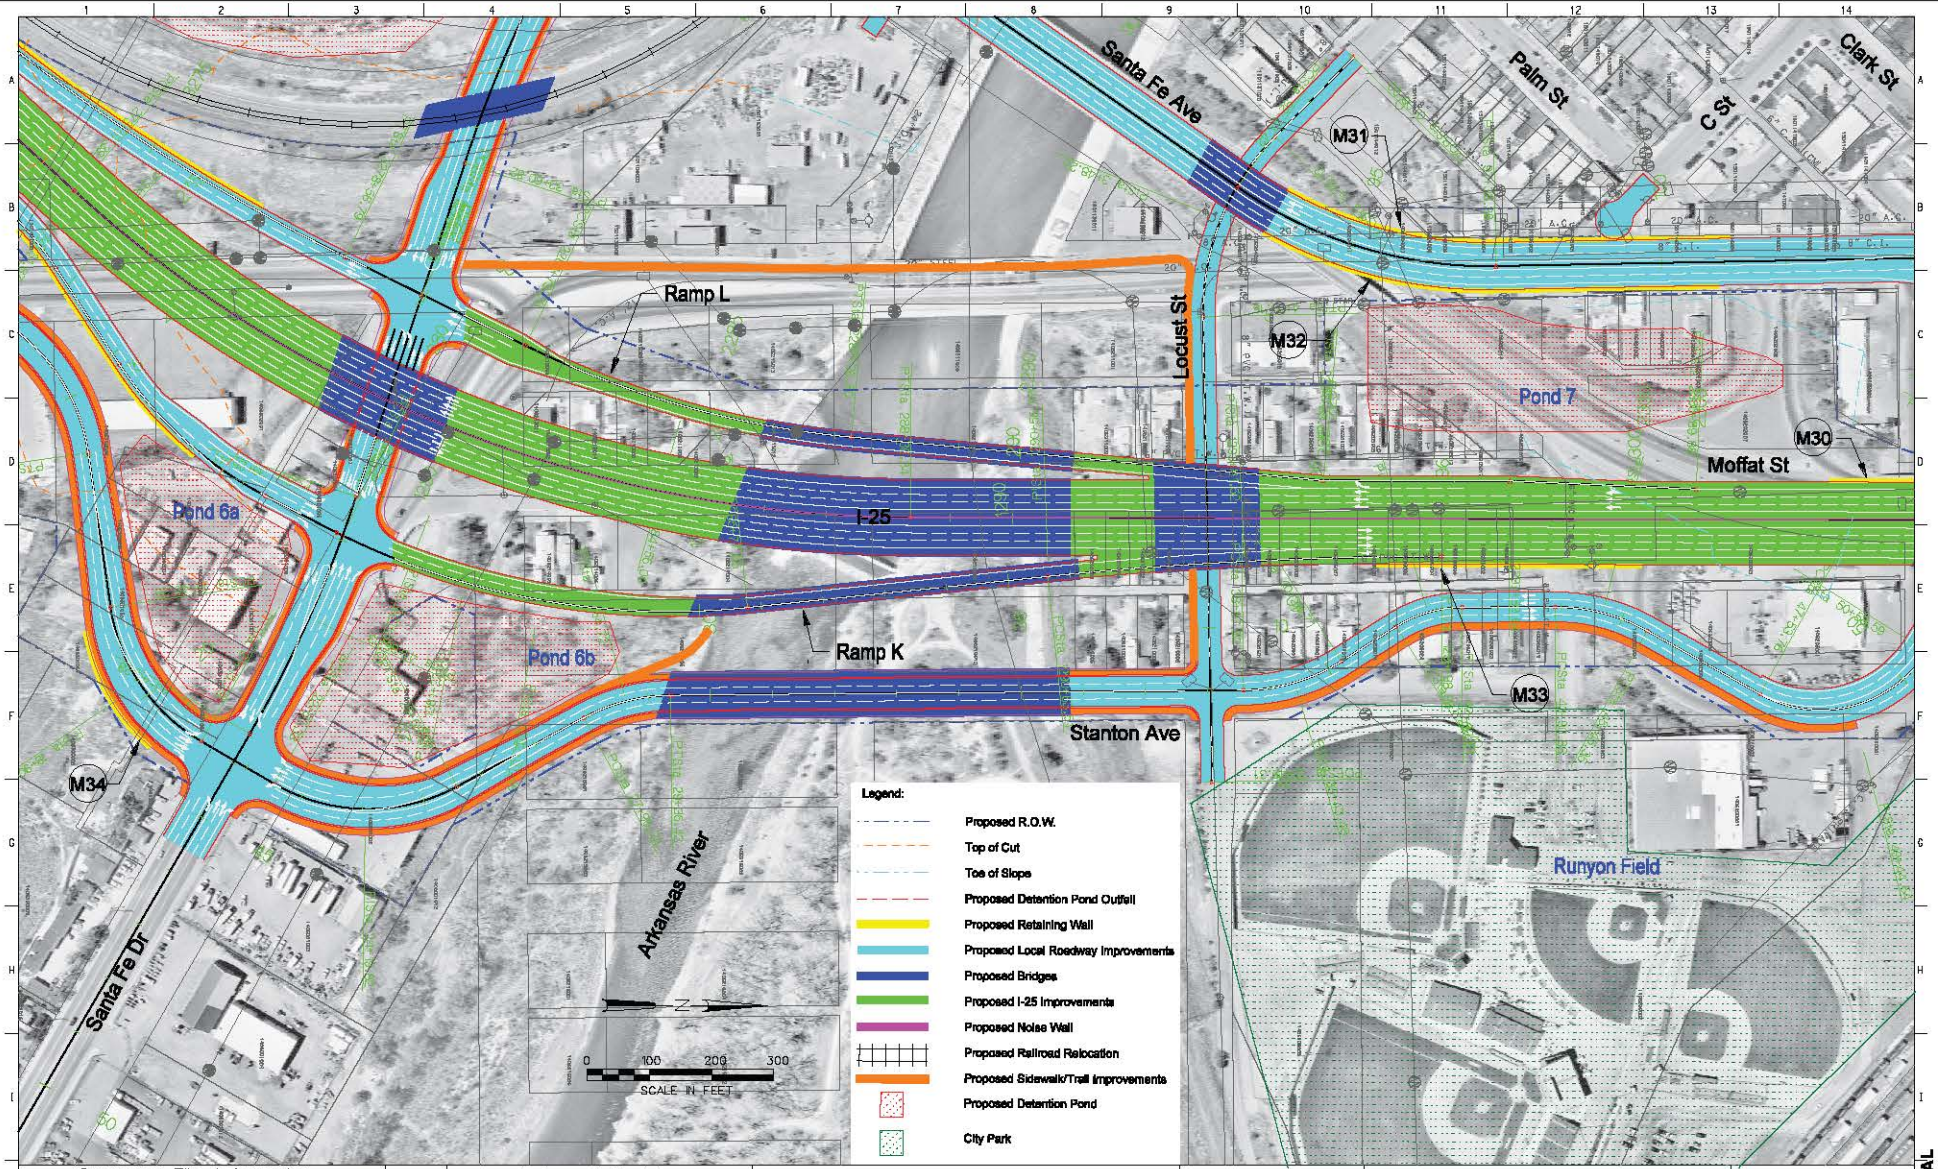

DESIGN: Initial | Date | Designed by | Checked by
DETAIL: Initial | Date | Detailed by | Checked by
QUANTITIES: Initial | Date | Quantities by | Checked by
Revision Dates (Preliminary Stage Only)

Computer File Information	
Creation Date:	Initials:
Last Modification Date:	Initials:
Full Path:	
Drawing File Name:	rdp110npmd.dgn
Acad Ver.	Scale: Units: English

Index of Revisions

the New Pueblo Freeway
COLORADO DEPARTMENT OF TRANSPORTATION
REGION 2

Basic Engineering
No Revisions:
Revised:
Void:

MODIFIED ALIGNMENT ALTERNATIVE
STA 287+00 TO STA 302+00

Designer: S. Asher | Structure Numbers:
Detailer: R. Swann
Sheet Subset: | Subset Sheets:

Project No./Code: IM-0251-156
12831
Sheet Number

CONCEPTUAL

rdp110npmd.dgn 28-DEC-2006 07:50:18

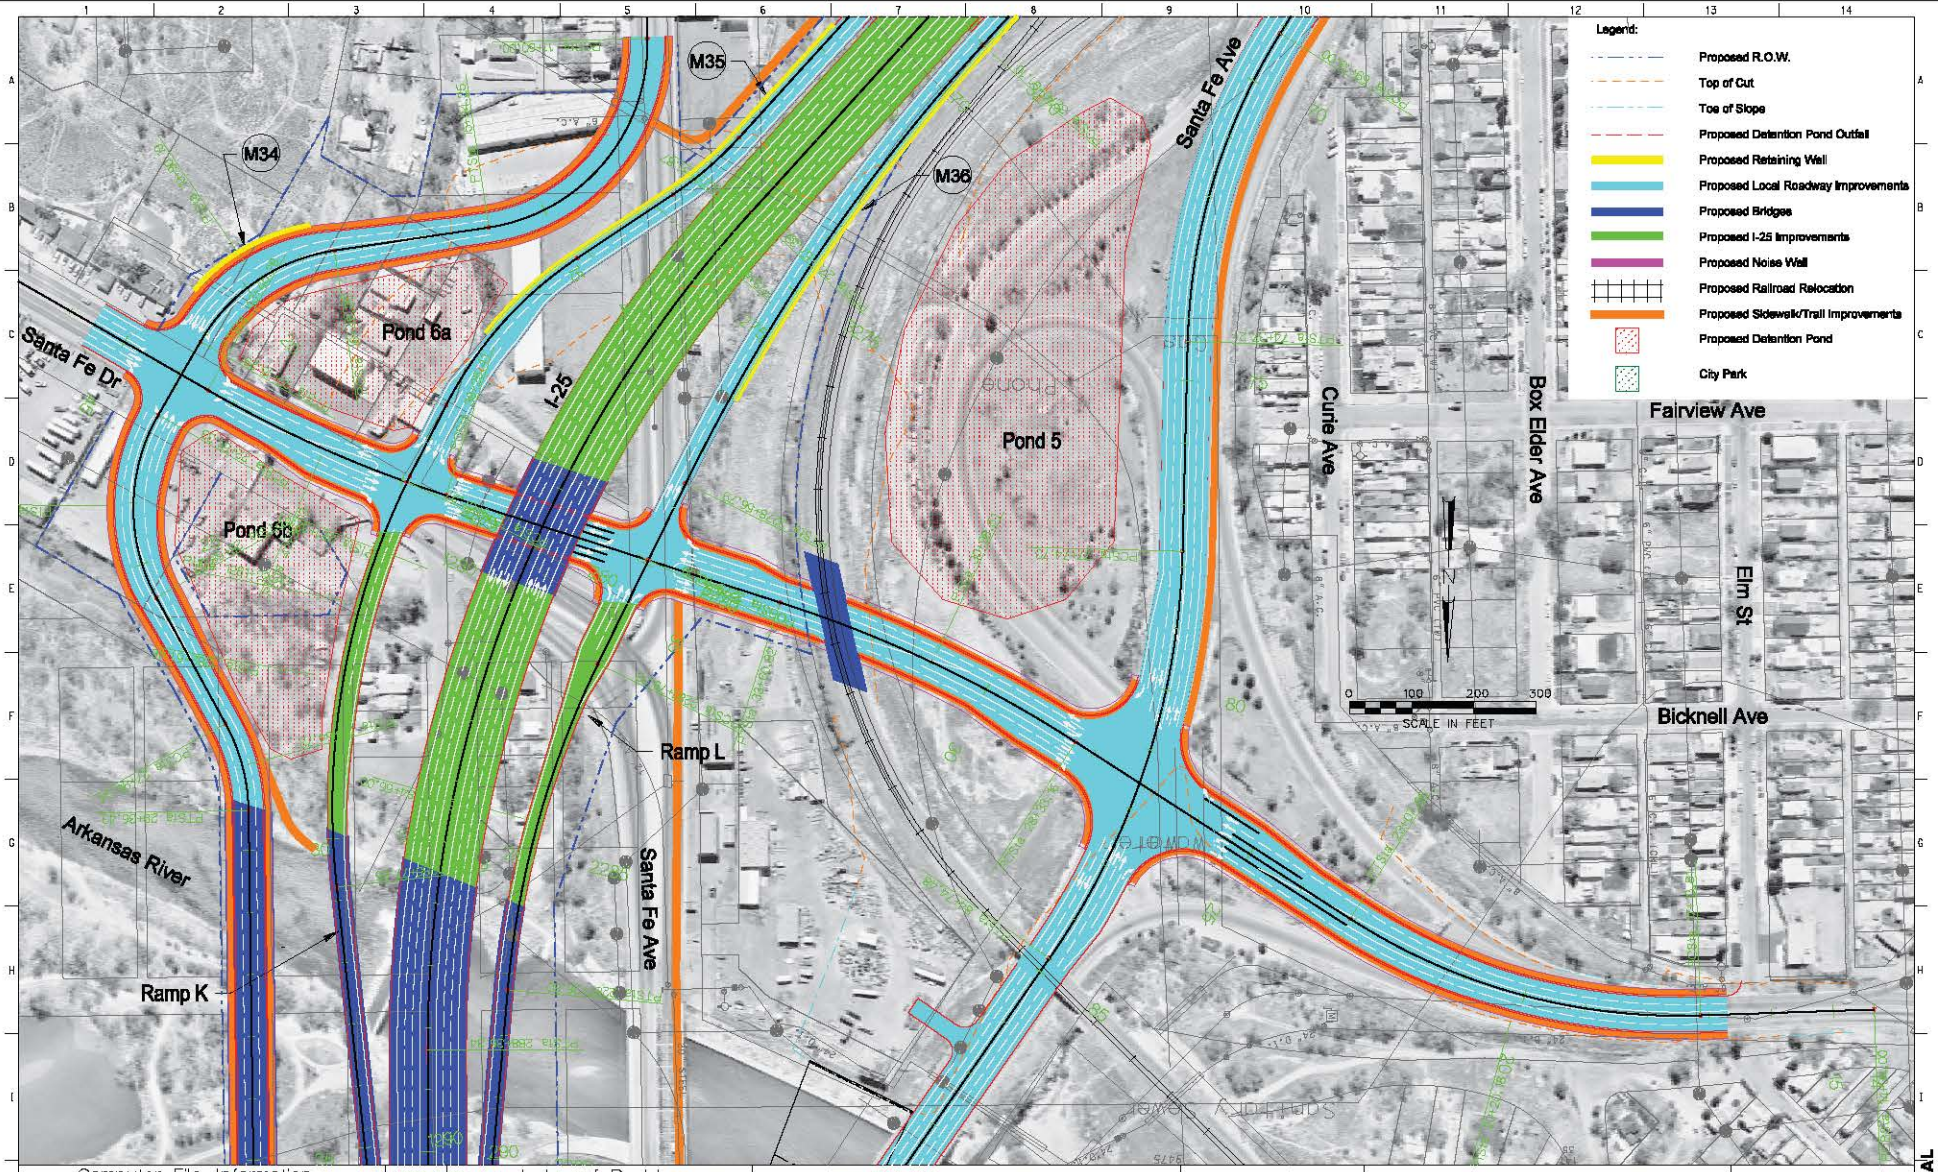

(Preliminary Stage Only)

Revision Dates	

QUANTITIES	Initial	Date
Quantities by		
Checked by		

DETAIL	Initial	Date
Detailed by		
Checked by		

DESIGN	Initial	Date
Designed by		
Checked by		

Computer File Information	
Creation Date:	Initials:
Last Modification Date:	Initials:
Full Path:	
Drawing File Name:	rdp109mpmd.dgn
Acad Ver.	Scale: Units: English

Index of Revisions		

the New Pueblo Freeway

COLORADO DEPARTMENT OF TRANSPORTATION
REGION 2

Basic Engineering	MODIFIED ALIGNMENT ALTERNATIVE STA 268+00 TO STA 287+00	Project No./Code
No Revisions:		IM-0251-156
Revised:	Designer: S. Asher / Detailer: R. Swann / Structure Numbers:	12831
Void:	Sheet Subset: / Subset Sheets:	Sheet Number

CONCEPTUAL

rdp109mpmd.dgn 18-DEC-2008 15:48:39

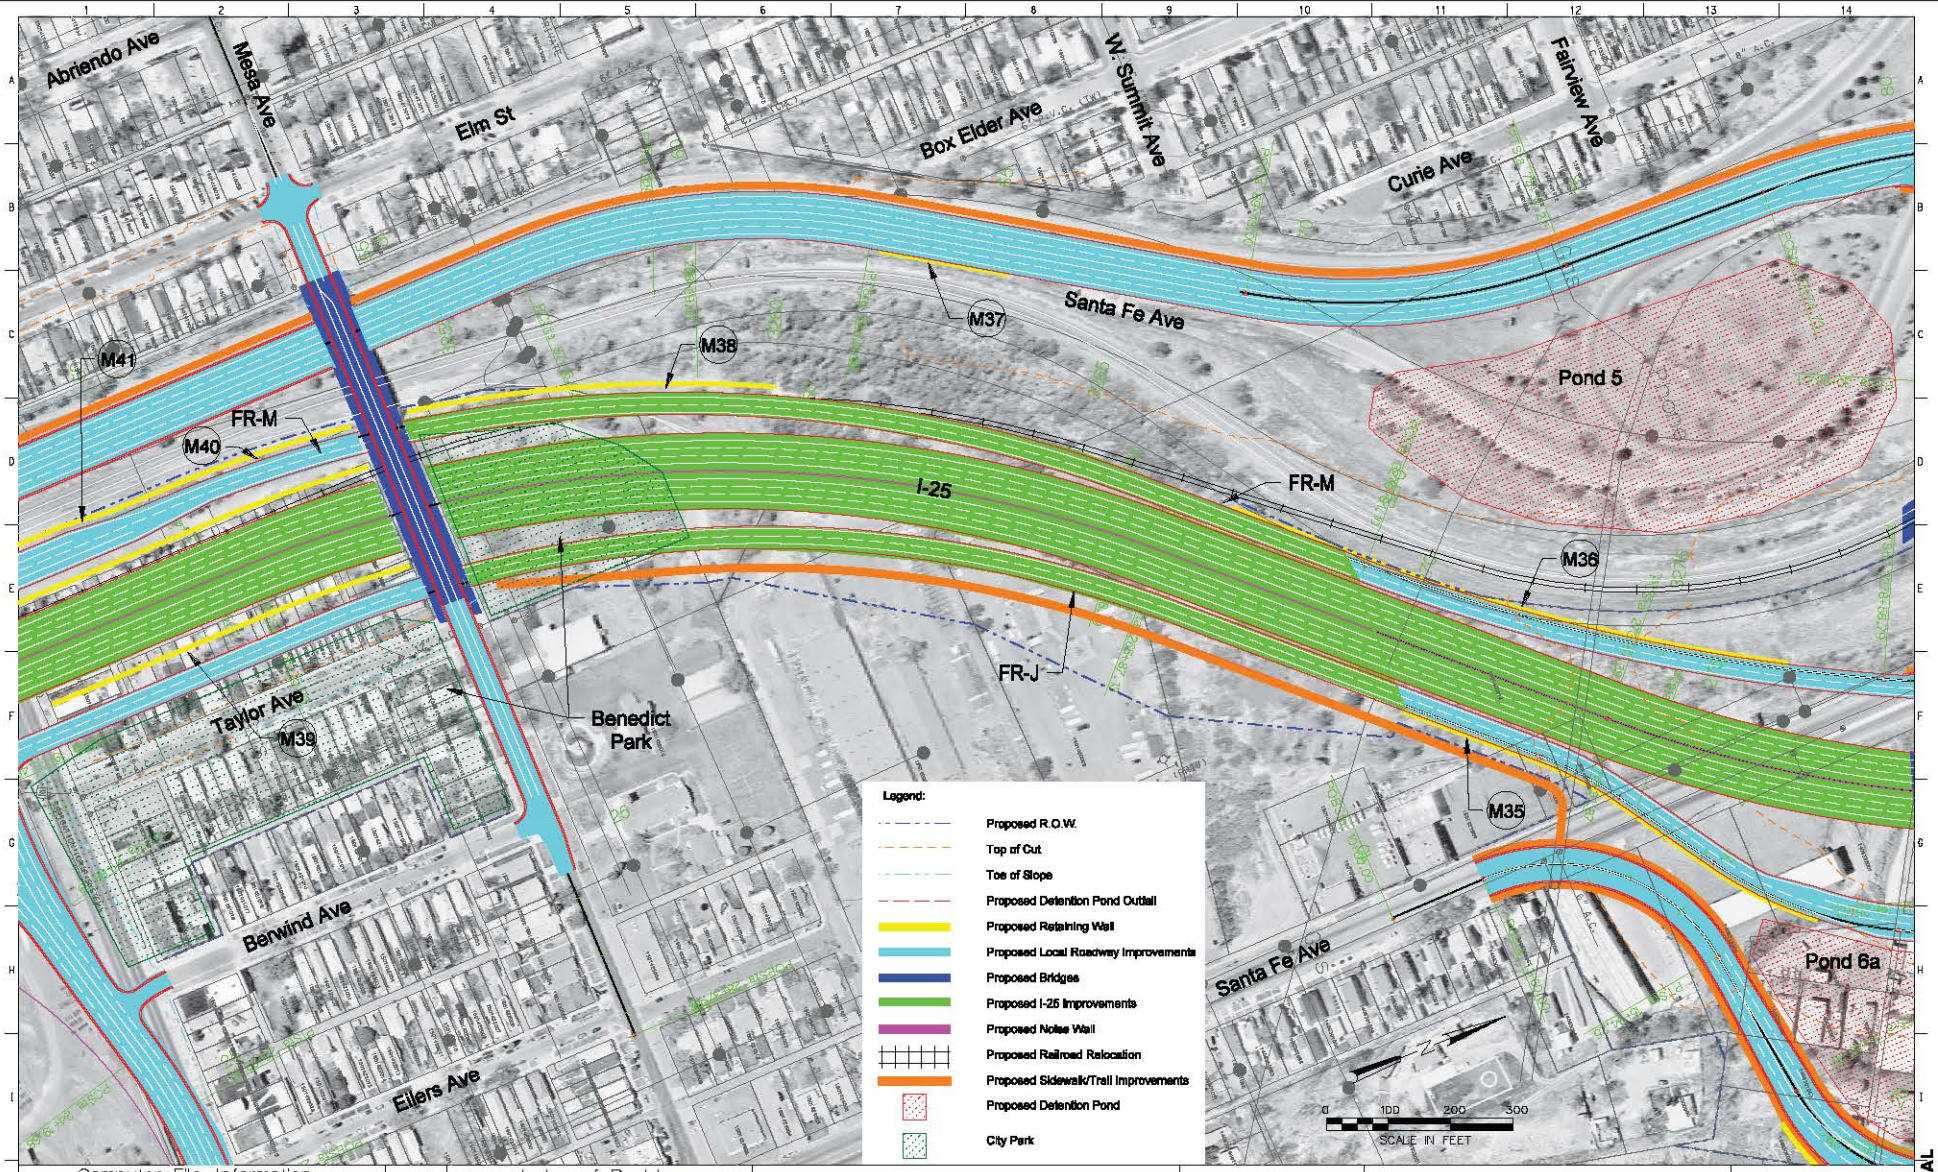

Revision Dates (Preliminary Stage Only)

QUANTITIES: Initial | Date | Quantities by | Checked by

DETAIL: Initial | Date | Detailed by | Checked by

DESIGN: Initial | Date | Designed by | Checked by

Computer File Information		Index of Revisions			
Creation Date:	Initials:				
Last Modification Date:	Initials:				
Full Path:					
Drawing File Name:	rdp108mpmd.dgn				
Acad Ver.	Scale: Units: English				

25 the New Pueblo Freeway

COLORADO DEPARTMENT OF TRANSPORTATION
REGION 2

Basic Engineering	MODIFIED ALIGNMENT ALTERNATIVE STA 250+00 TO STA 278+00			Project No./Code
No Revisions:	Designer: S. Asher	Structure Numbers		IM-0251-156
Revised:	Detailer: R. Swann			12831
Void:	Sheet Subset:	Subset Sheets:		Sheet Number

CONCEPTUAL

rdp108mpmd.dgn 28-DEC-2006 07:45:49

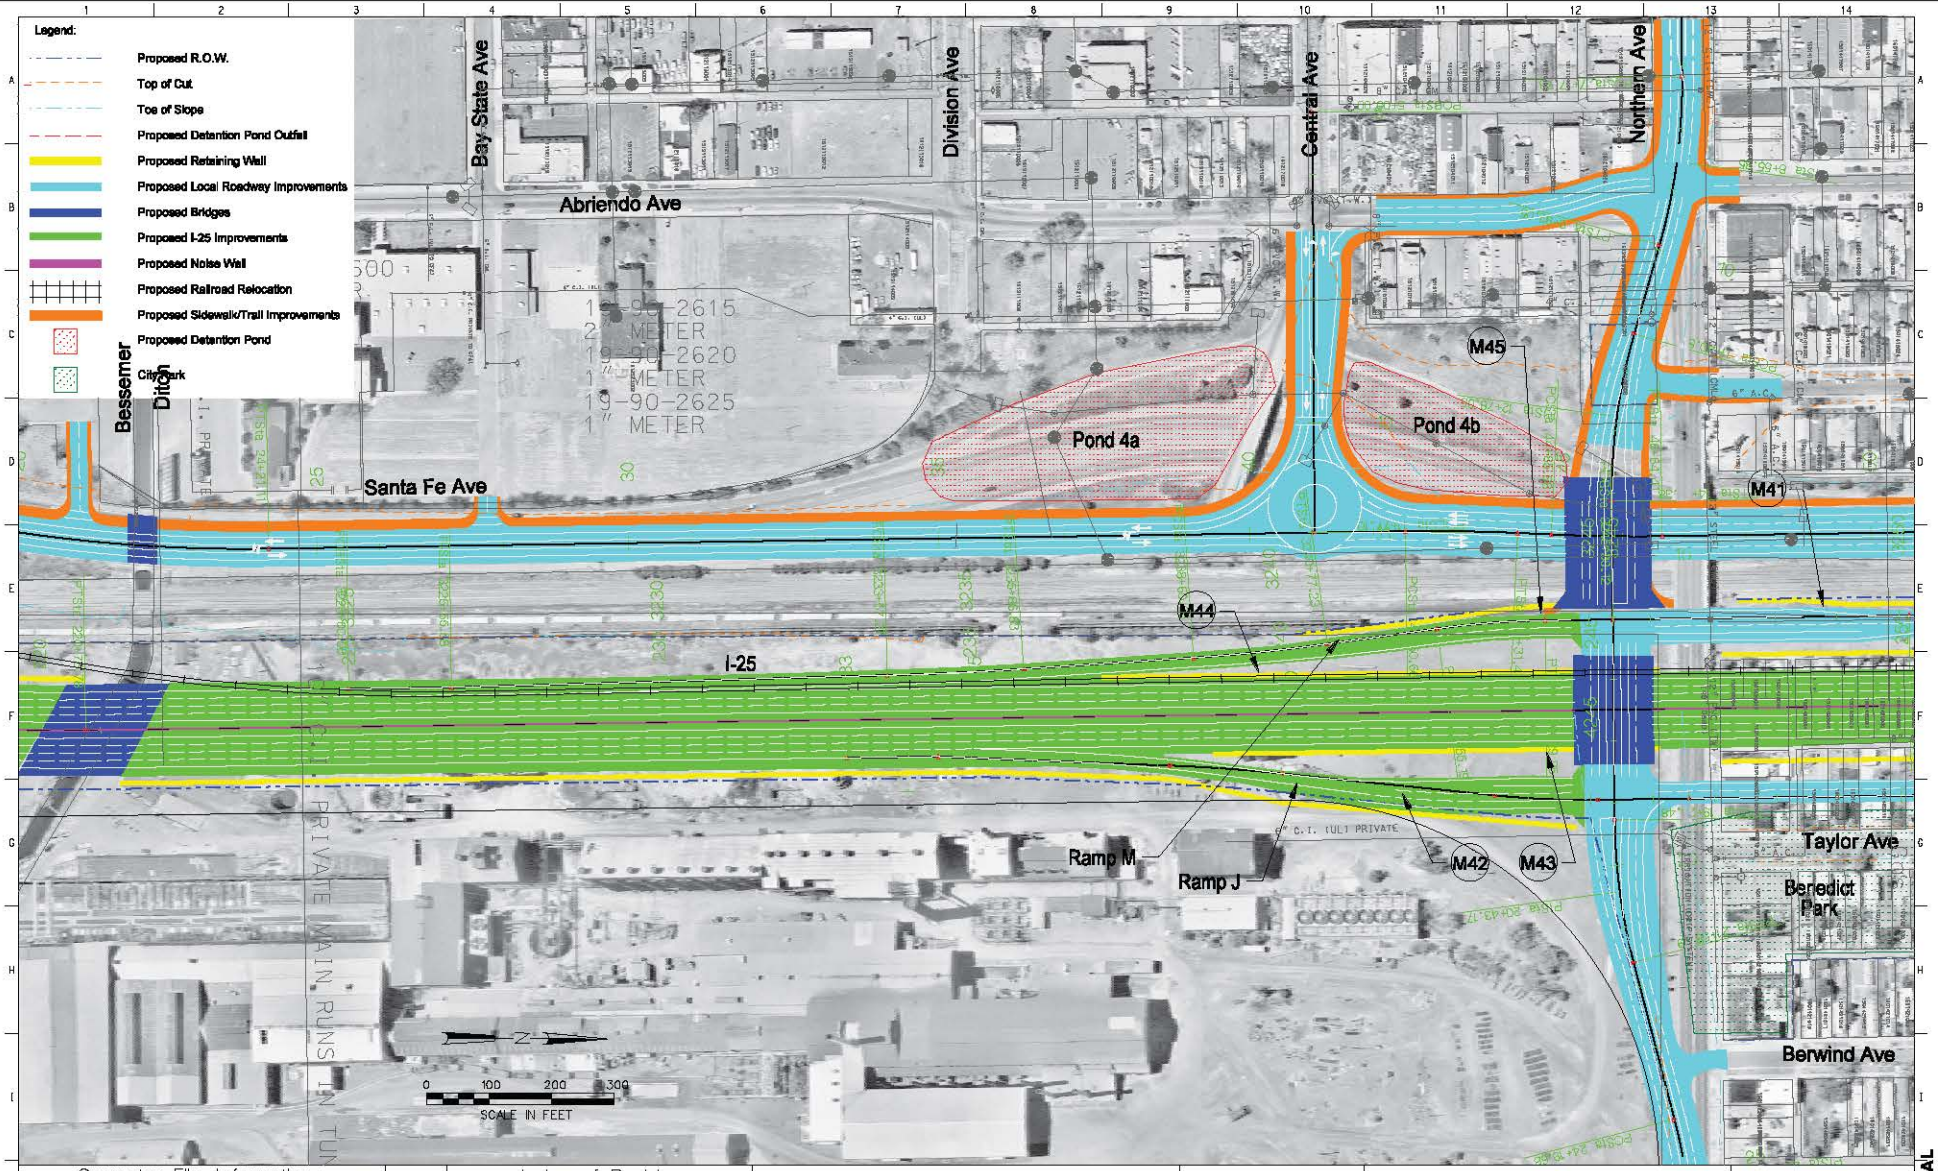

(Preliminary Slope Only)

Revision Dates	

QUANTITIES	Initial	Date
Quantities by		
Checked by		

DETAIL	Initial	Date
Detailed by		
Checked by		

DESIGN	Initial	Date
Designed by		
Checked by		

Computer File Information	
Creation Date:	Initials:
Last Modification Date:	Initials:
Full Path:	
Drawing File Name:	rdp107npmd.dgn
Acad Ver.	Scale: Units: English

Index of Revisions		

the New Pueblo Freeway

COLORADO DEPARTMENT OF TRANSPORTATION
REGION 2

Basic Engineering	
No Revisions:	
Revised:	
Void:	

MODIFIED ALIGNMENT ALTERNATIVE STA 221+00 TO STA 250+00

Designer:	S. Asher	Structure Numbers	
Detailer:	R. Swann		
Sheet Subset:		Subset Sheets:	

Project No./Code
IM-0251-156
12831
Sheet Number

CONCEPTUAL

rdp107npmd.dgn 28-DEC-2006 07:10:23

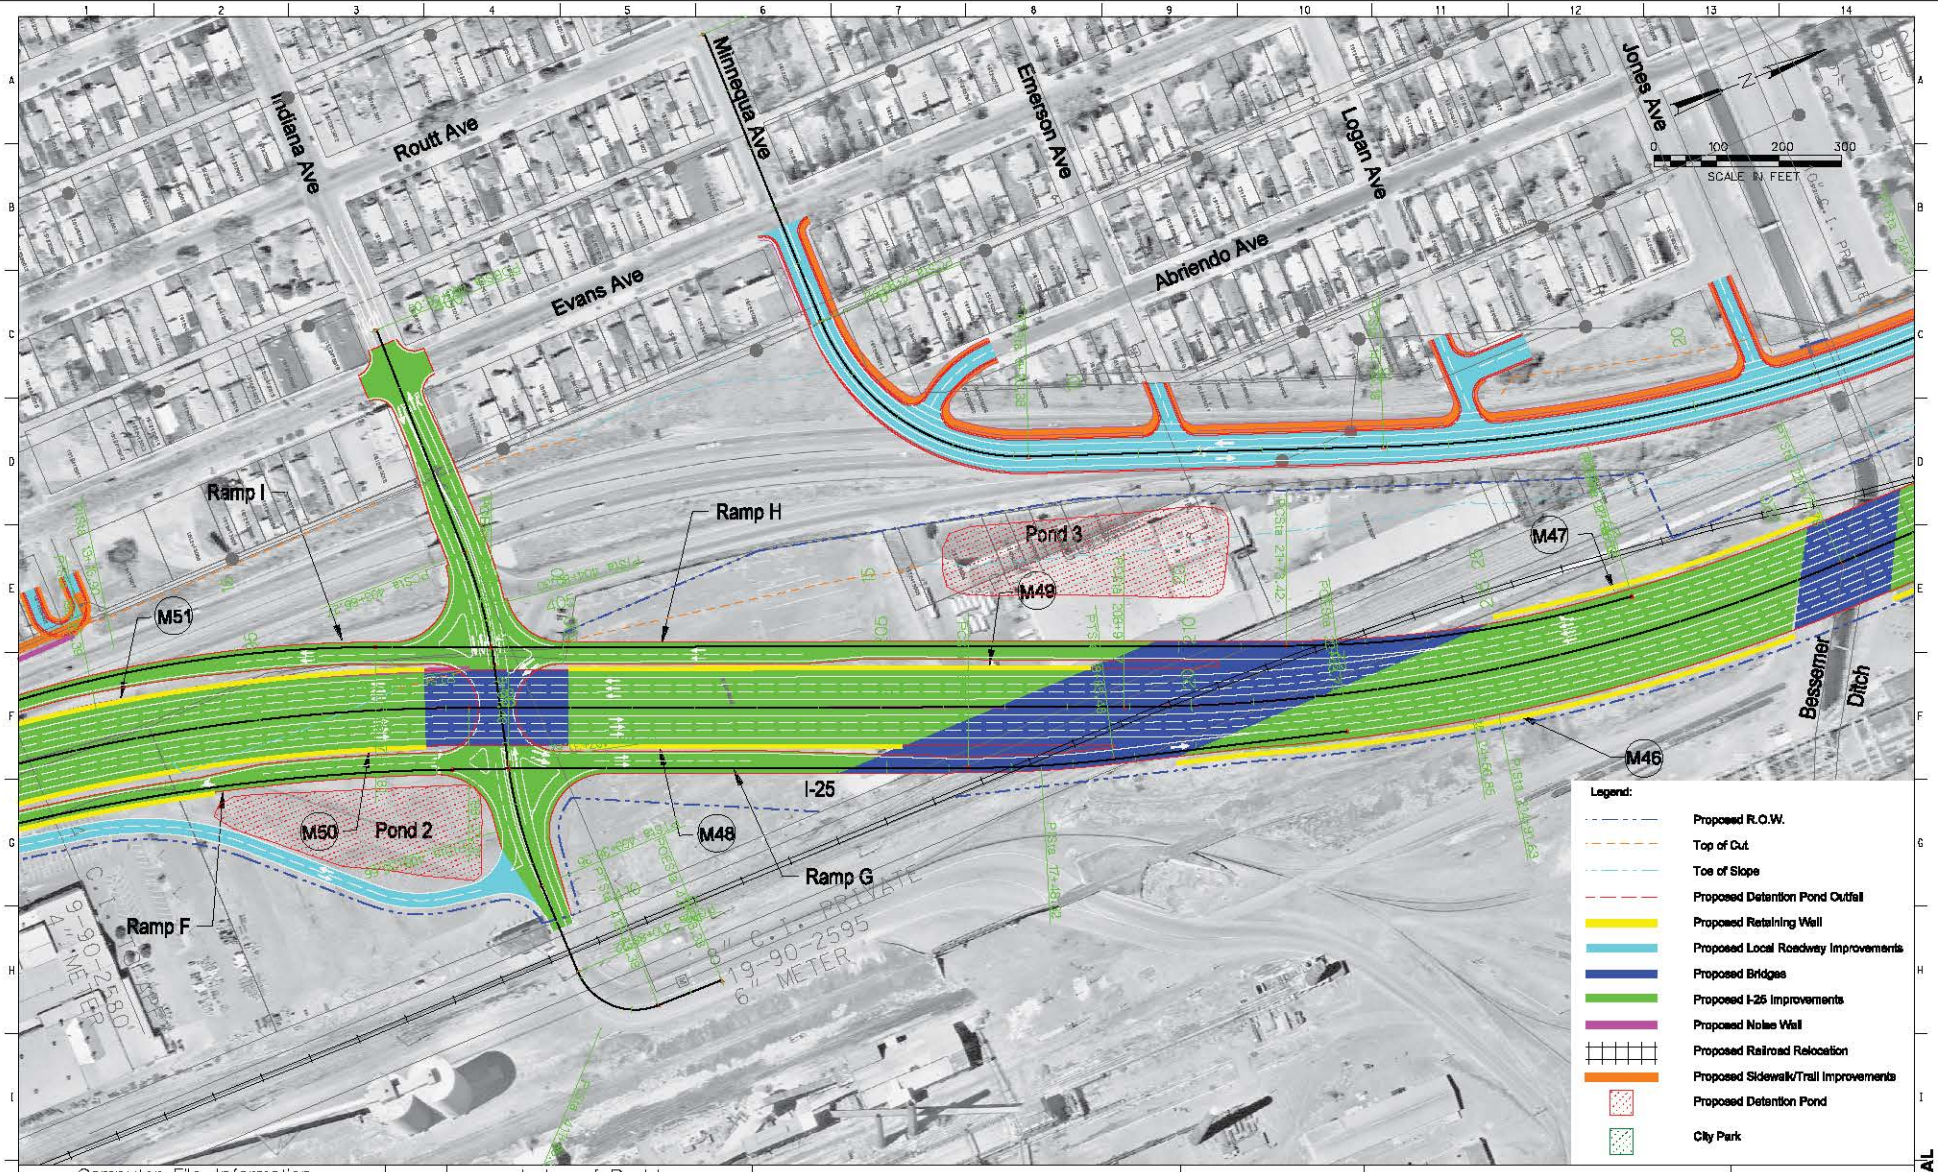

(Preliminary Slope Only)

Revision Dates	Date

QUANTITIES	Initial	Date
Quantities by:		
Checked by:		

DETAIL	Initial	Date
Detailed by:		
Checked by:		

DESIGN	Initial	Date
Designed by:		
Checked by:		

Computer File Information	
Creation Date:	Initials:
Last Modification Date:	Initials:
Full Path:	
Drawing File Name:	rdp108npmd.dgn
Acad Ver.	Scale: Units: English

Index of Revisions		

the New Pueblo Freeway

COLORADO DEPARTMENT OF TRANSPORTATION
REGION 2

Basic Engineering	MODIFIED ALIGNMENT ALTERNATIVE STA 195+00 TO STA 221+00			Project No./Code
No Revisions:	Designer: S. Asher	Structure Numbers		IM-0251-156
Revised:	Detailer: R. Swann			12831
Void:	Sheet Subset:	Subset Sheets:		Sheet Number

CONCEPTUAL

rdp108npmd.dgn 18-DEC-2008 15:29:48

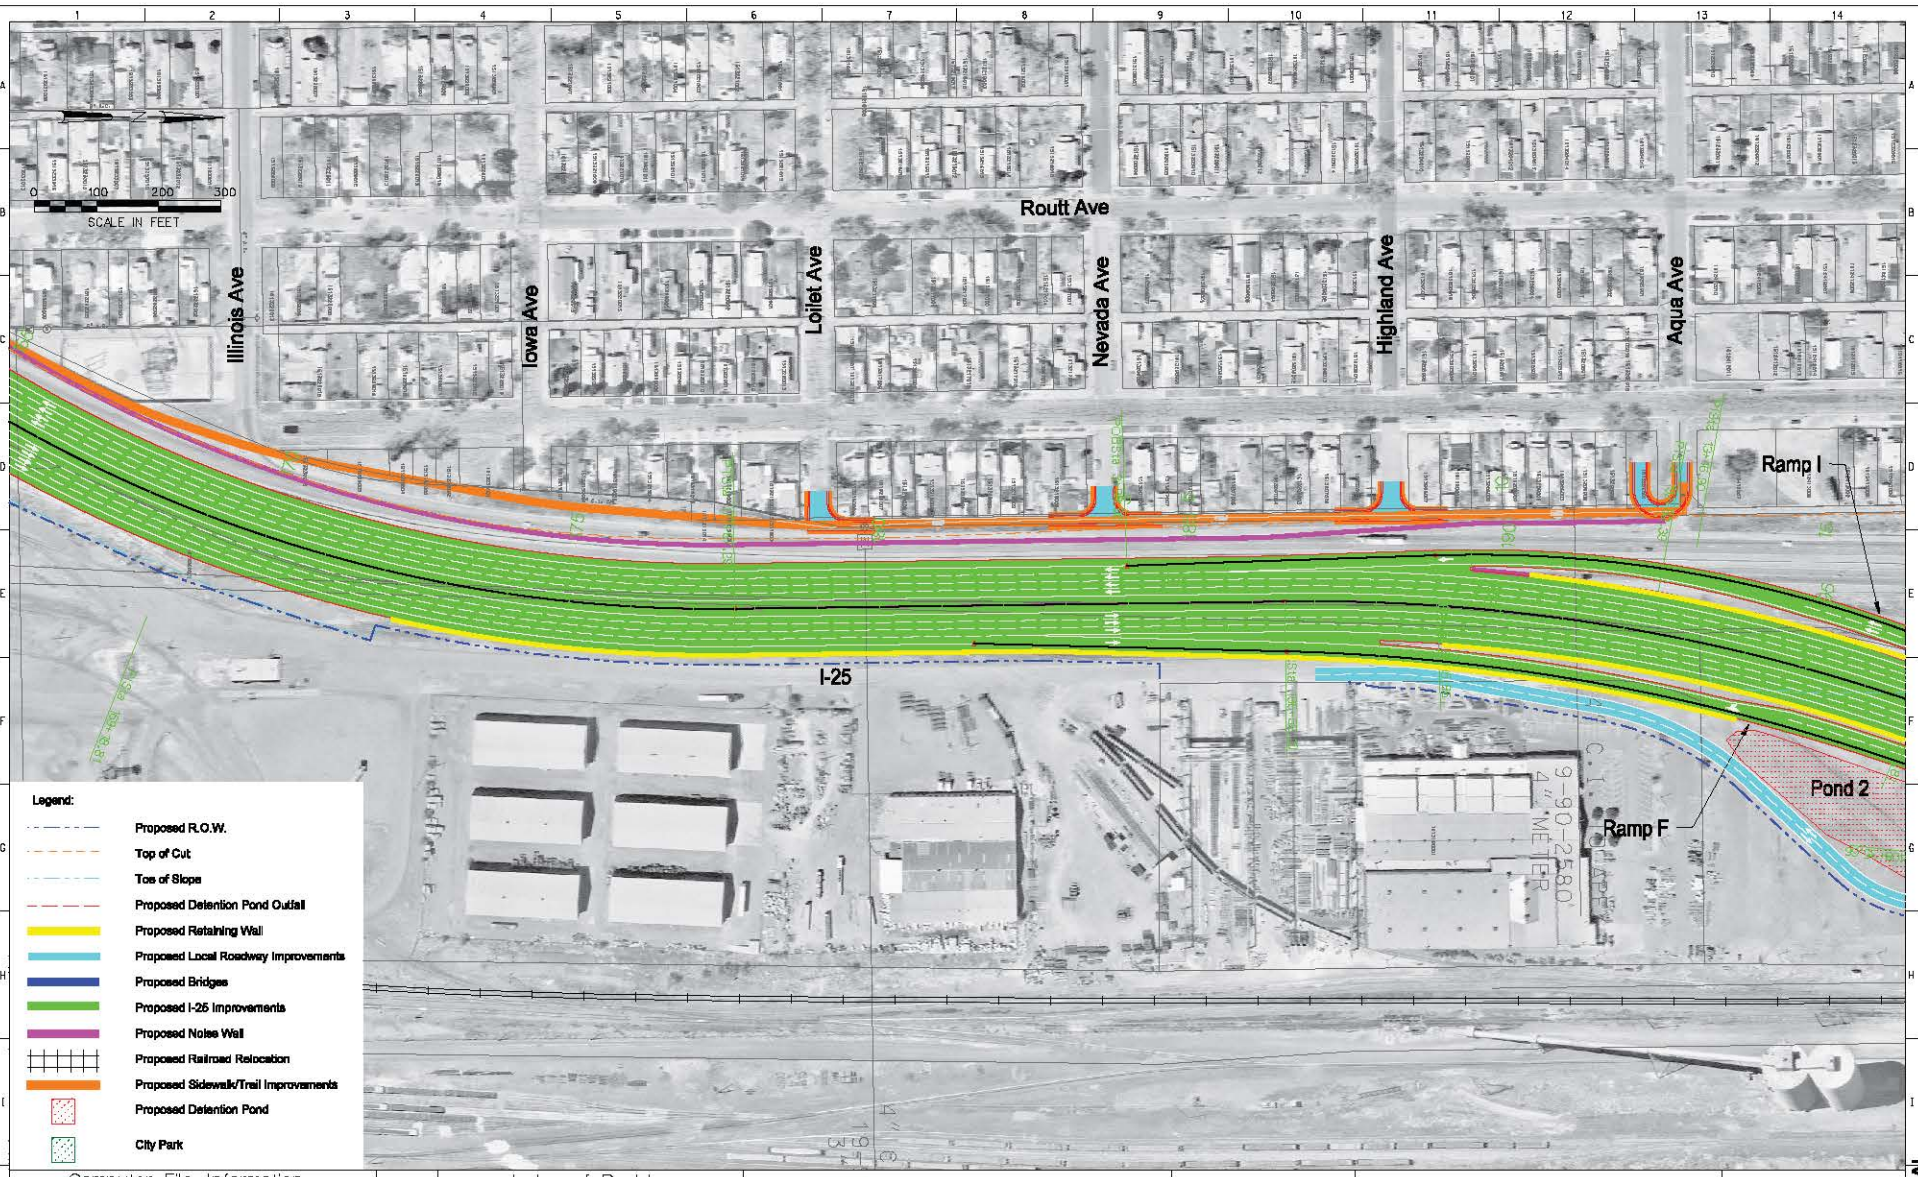

Revision Dates (Preliminary Stage Only)

QUANTITIES: Initial | Date | Quantities by | Checked by

DETAIL: Initial | Date | Detailed by | Checked by

DESIGN: Initial | Date | Designed by | Checked by

Computer File Information	
Creation Date:	Initials:
Last Modification Date:	Initials:
Full Path:	
Drawing File Name:	rdp105npmd.dgn
Acad Ver.	Scale: Units: English

Index of Revisions

the New Pueblo Freeway

COLORADO DEPARTMENT OF TRANSPORTATION
REGION 2

Basic Engineering

No Revisions:

Revised:

Void:

MODIFIED ALIGNMENT ALTERNATIVE
STA 170+00 TO STA 195+00

Designer: S. Asher | Structure Numbers:
Detailer: R. Swann
Sheet Subset: | Subset Sheets:

Project No./Code
IM-0251-156
12831
Sheet Number

CONCEPTUAL

rdp105npmd.dgn 16-DEC-2008 15:25:17

Revision Dates (Preliminary Slope Only)

QUANTITIES: Quantities by / Checked by / Initial / Date

DETAIL: Detailed by / Checked by / Initial / Date

DESIGN: Designed by / Checked by / Initial / Date

Computer File Information		Index of Revisions					
Creation Date:	Initials:						
Last Modification Date:	Initials:						
Full Path:							
Drawing File Name:	rdp104npmd.dgn						
Acad Ver.	Scale: Units: English						

25 the New Pueblo Freeway

COLORADO DEPARTMENT OF TRANSPORTATION
REGION 2

Basic Engineering	MODIFIED ALIGNMENT ALTERNATIVE STA 145+00 TO STA 170+00			Project No./Code
No Revisions:	Designer: S. Asher	Structure Numbers		IM-0251-156
Revised:	Detailer: R. Swann			12831
Void:	Sheet Subset:	Subset Sheets:		Sheet Number

CONCEPTUAL

rdp104npmd.dgn 16-DEC-2008 15:16:36

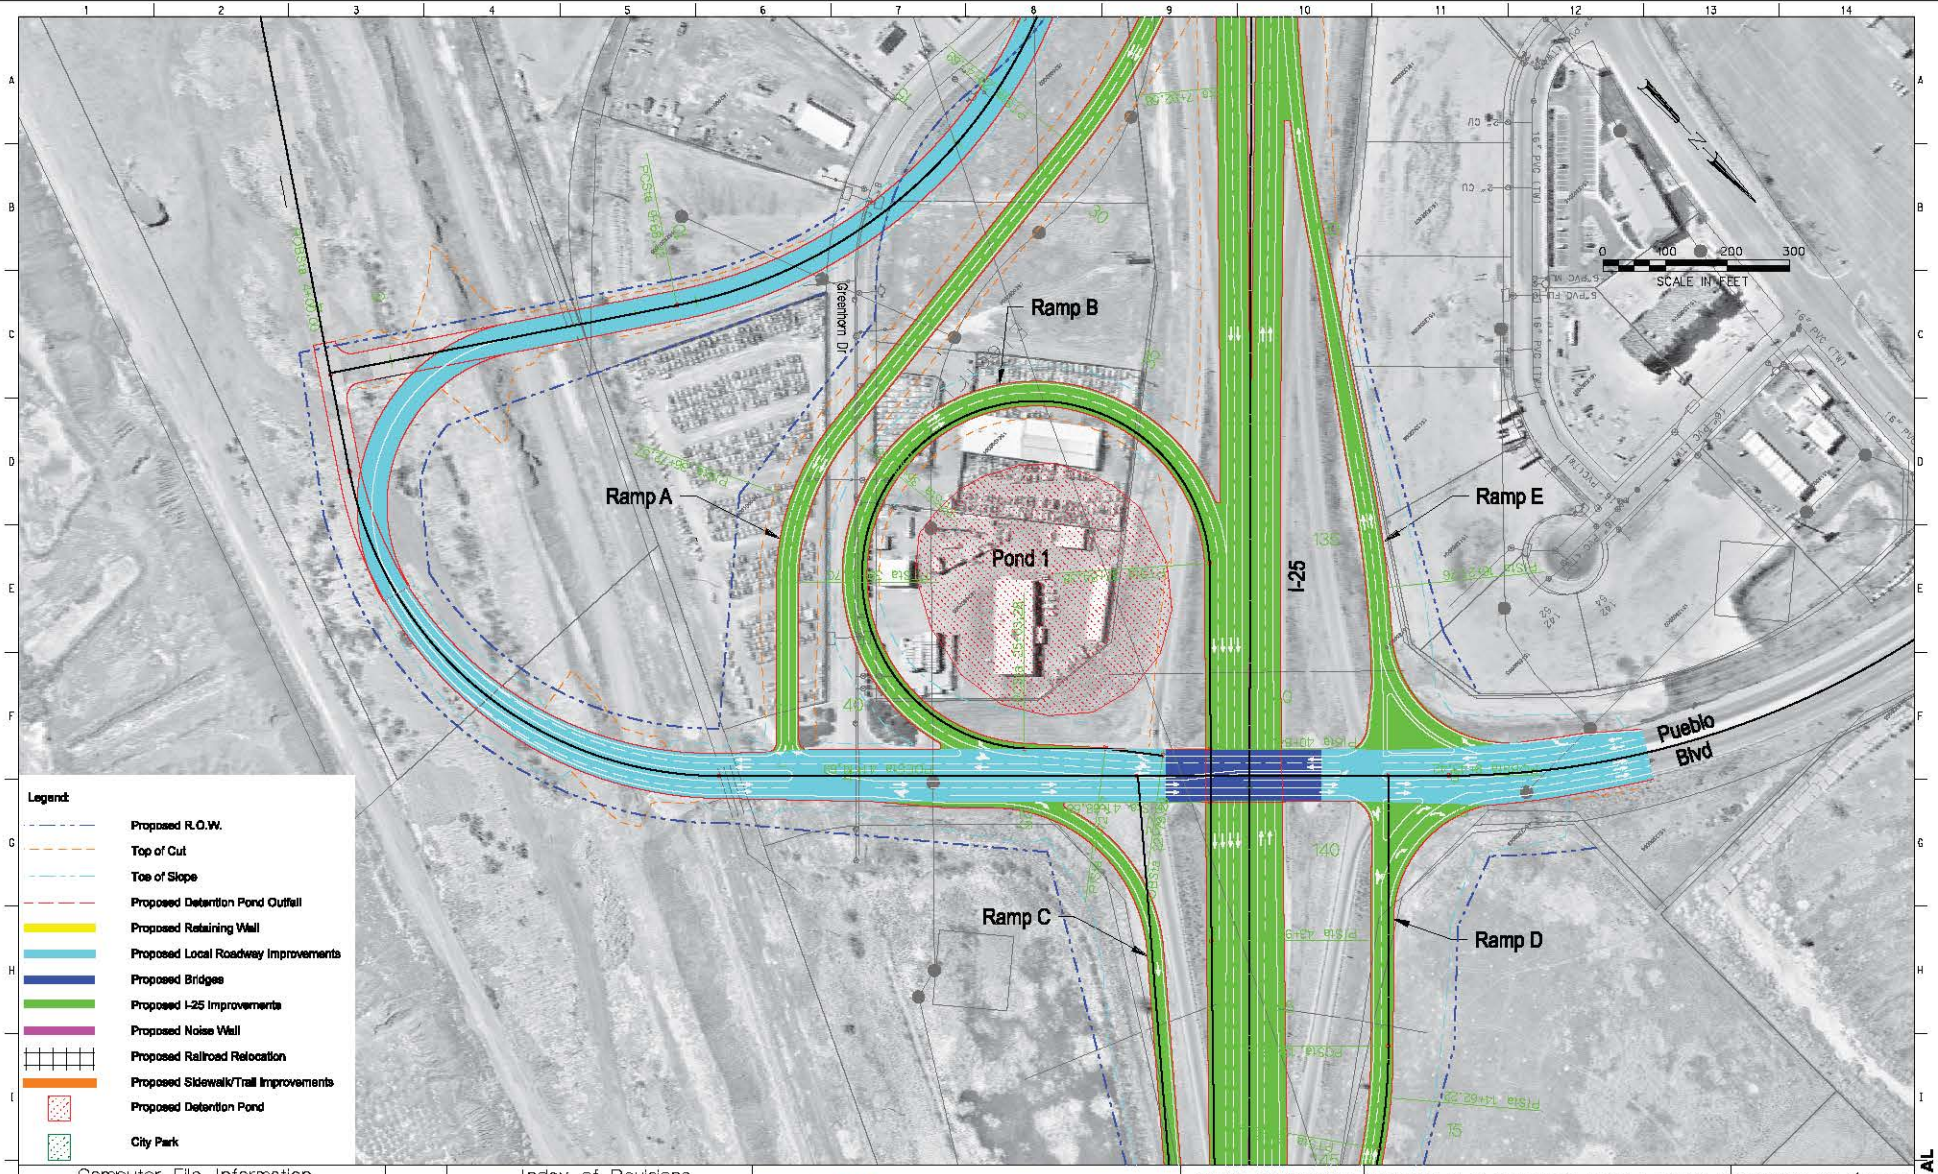

(Preliminary Stage Only)

Revision Dates

QUANTITIES: Quantities by / Checked by / Initial / Date

DETAIL: Detailed by / Checked by / Initial / Date

DESIGN: Designed by / Checked by / Initial / Date

Computer File Information	
Creation Date:	Initials:
Last Modification Date:	Initials:
Full Path:	
Drawing File Name:	rdp103npmd.dgn
Acad Ver.	Scale: Units: English

Index of Revisions

the New Pueblo Freeway

COLORADO DEPARTMENT OF TRANSPORTATION
REGION 2

Basic Engineering

No Revisions:	
Revised:	
Void:	

MODIFIED ALIGNMENT ALTERNATIVE
STA 128+00 TO STA 145+00

Designer:	S. Asher	Structure Numbers	
Detailer:	R. Swann		
Sheet Subset:		Subset Sheets:	

Project No./Code: IM-0251-156

12831

Sheet Number

CONCEPTUAL

rdp103npmd.dgn 27-DEC-2006 17:23:09

Computer File Information	
Creation Date:	Initials:
Last Modification Date:	Initials:
Full Path:	
Drawing File Name: rdpl02npmd.dgn	
Acad Ver. Scale:	Units: English

Index of Revisions

The New Pueblo Freeway

COLORADO DEPARTMENT OF TRANSPORTATION
REGION 2

Basic Engineering

No Revisions:

Revised:

Void:

MODIFIED ALIGNMENT ALTERNATIVE
STA 115+00 TO STA 145+00

Designer: S. Asher — Structure Numbers
Detailer: R. Swann
Sheet Subset: — Subset Sheets:

Project No./Code
IM-0251-156
12831
Sheet Number

CONCEPTUAL

rdpl02npmd.dgn 19-DEC-2006 12:11:53

Computer File Information	
Creation Date:	Initials:
Last Modification Date:	Initials:
Full Path:	
Drawing File Name: rdpl01npmd.dgn	
Acad Ver. Scale:	Units: English

Index of Revisions

the New Pueblo Freeway

COLORADO DEPARTMENT OF TRANSPORTATION
REGION 2

Basic Engineering	MODIFIED ALIGNMENT ALTERNATIVE STA 100+43.68 (POB) TO STA 115+00		Project No./Code
No Revisions:			IM-0251-156
Revised:	Designer: S. Ashar	Structure Numbers	12831
	Detailer: R. Swann		
Void:	Sheet Subset:	Subset Sheets:	Sheet Number

CONCEPTUAL

rdpl01npmd.dgn 15-DEC-2006 09:18:19