Know what's below.
Call before you dig.

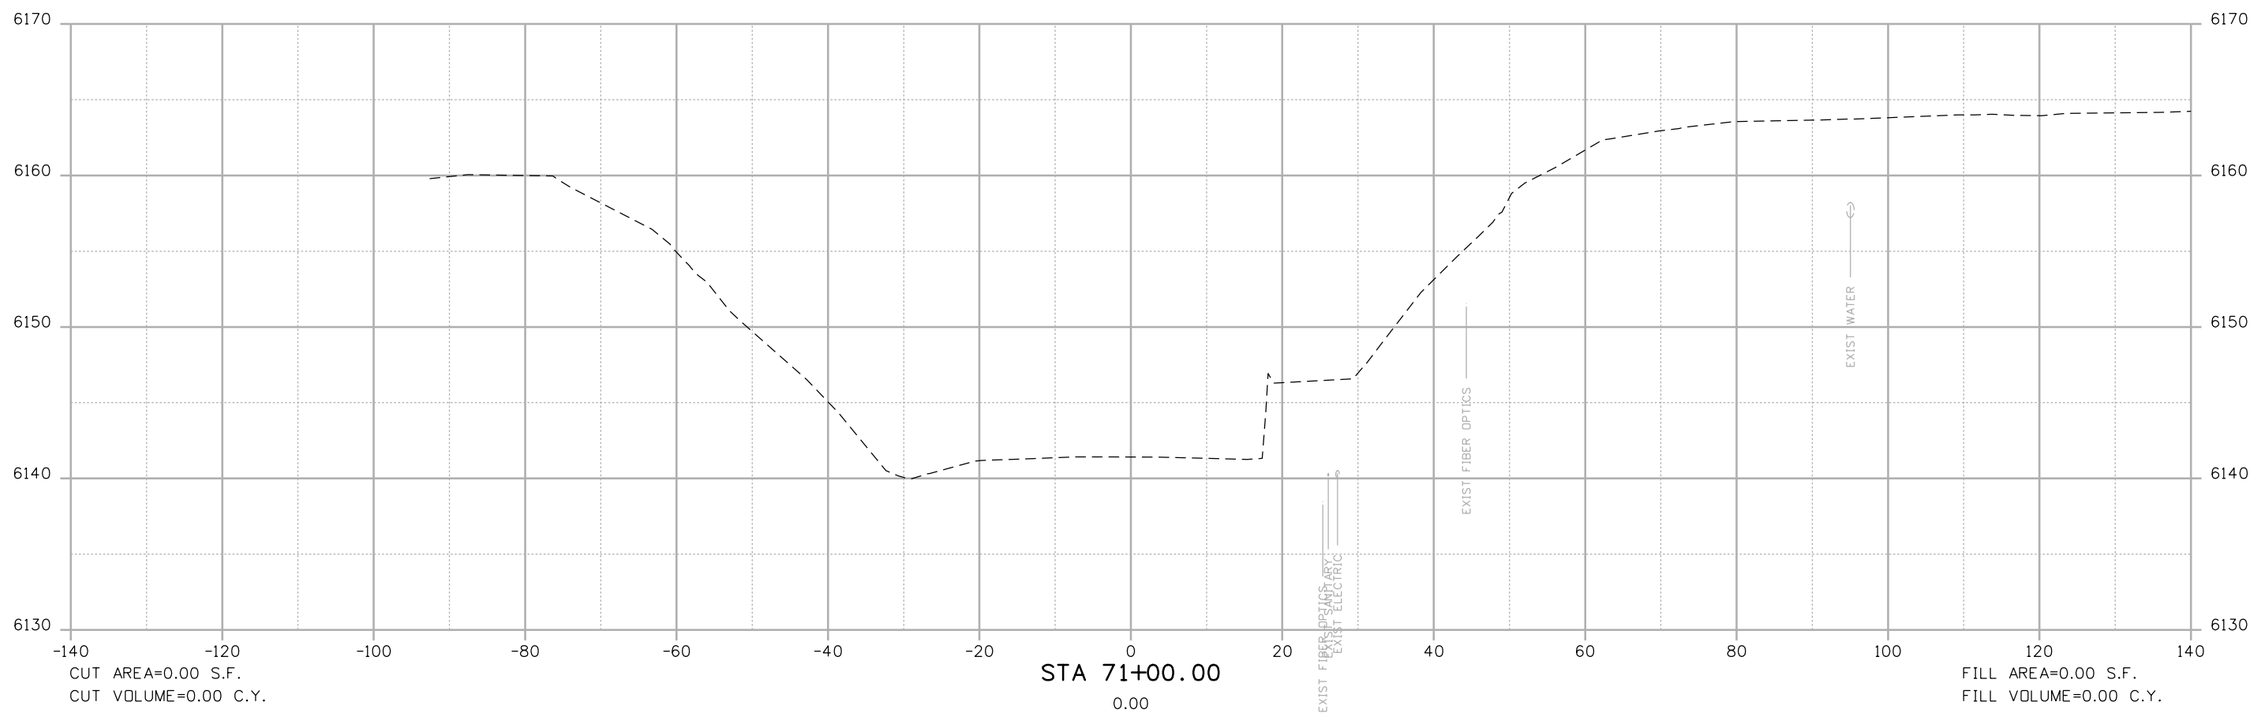

CUT AREA=0.00 S.F.
CUT VOLUME=0.00 C.Y.

STA 71+00.00
0.00

FILL AREA=0.00 S.F.
FILL VOLUME=0.00 C.Y.

theo.weseman 3:27:46 PM P:\1101181 - Dotsero Bridge\18162\Design\Drawings\Cross_Sections\1101181-FDR XSECTS.dgn

Print Date: 8/6/2012			
File Name: 1101181-FDR XSECTS.dgn			
Horiz. Scale: 1:20	Vert. Scale: As Noted		
Unit Information	Unit Leader Initials		

TSIOUVARAS SIMMONS HOLDERNESS

Sheet Revisions

Date:	Comments	Init.

Colorado Department of Transportation
DOT DEPARTMENT OF TRANSPORTATION
714 Grand Avenue
Eagle, CO 81631
Phone: 970-328-6385 FAX: 970-328-2368
Region 3 PJL

As Constructed
No Revisions:
Revised:
Void:

I-70 FRONTAGE-COLO RIVER-DOTSERO (F-08-F)
COLORADO RIVER RD CROSS SECTIONS
STA 71+00.00 to STA 71+00.00

Designer:	DTW	Structure Numbers	
Detailer:	DJH		
Sheet Subset:	XSECT	Subset Sheets:	1 of 85

Project No./Code
FBR 0702-312
18162
Sheet Number X1

Know what's below.
Call before you dig.

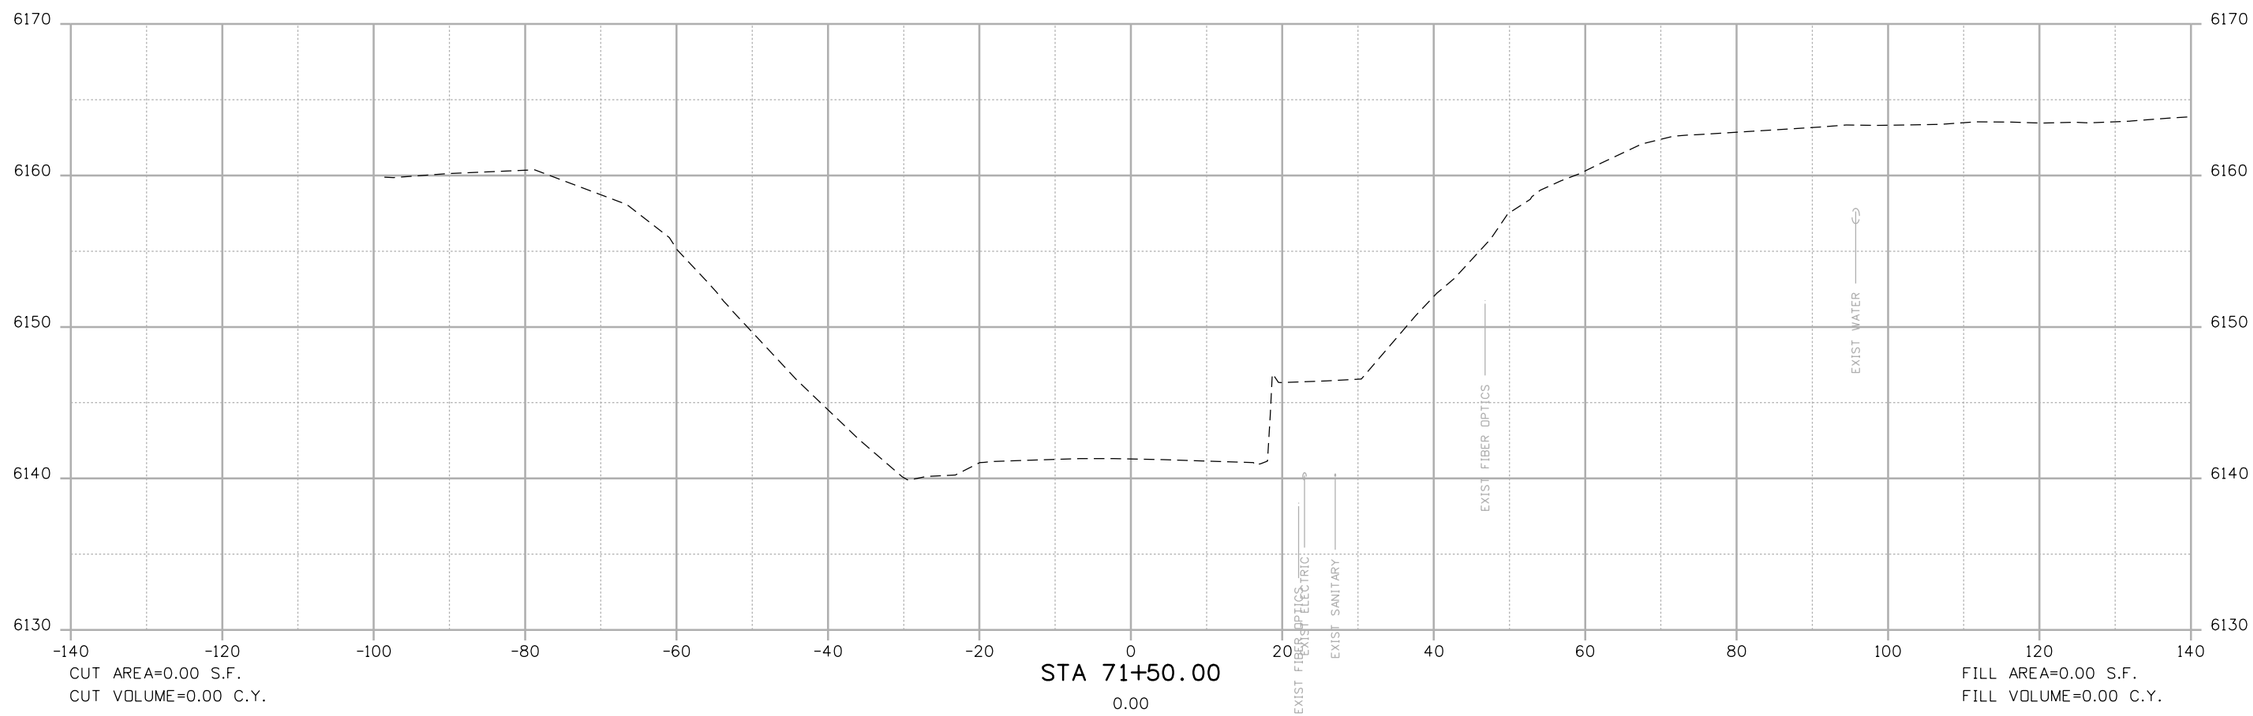

CUT AREA=0.00 S.F.
CUT VOLUME=0.00 C.Y.

STA 71+50.00
0.00

FILL AREA=0.00 S.F.
FILL VOLUME=0.00 C.Y.

theo.weseman 3:27:48 PM P:\1101181 - Dotsero Bridge\18162\Design\Drawings\Cross_Sections\1101181-FOR XSECTS.dgn

Print Date: 8/6/2012			
File Name: 1101181-FOR XSECTS.dgn			
Horiz. Scale: 1:20	Vert. Scale: As Noted		
Unit Information	Unit Leader Initials		

TSIOUVARAS SIMMONS HOLDERNESS

Sheet Revisions		
Date:	Comments	Init.

Colorado Department of Transportation
DOT
DEPARTMENT OF TRANSPORTATION
714 Grand Avenue
Eagle, CO 81631
Phone: 970-328-6385 FAX: 970-328-2368
Region 3 PJL

As Constructed
No Revisions:
Revised:
Void:

I-70 FRONTAGE-COLO RIVER-DOTSERO (F-08-F)
COLORADO RIVER RD CROSS SECTIONS
STA 71+50.00 to STA 71+50.00

Designer:	DTW	Structure Numbers	
Detailer:	DJH		
Sheet Subset:	XSECT	Subset Sheets:	2 of 85

Project No./Code
FBR 0702-312
18162
Sheet Number X2

Know what's below.
Call before you dig.

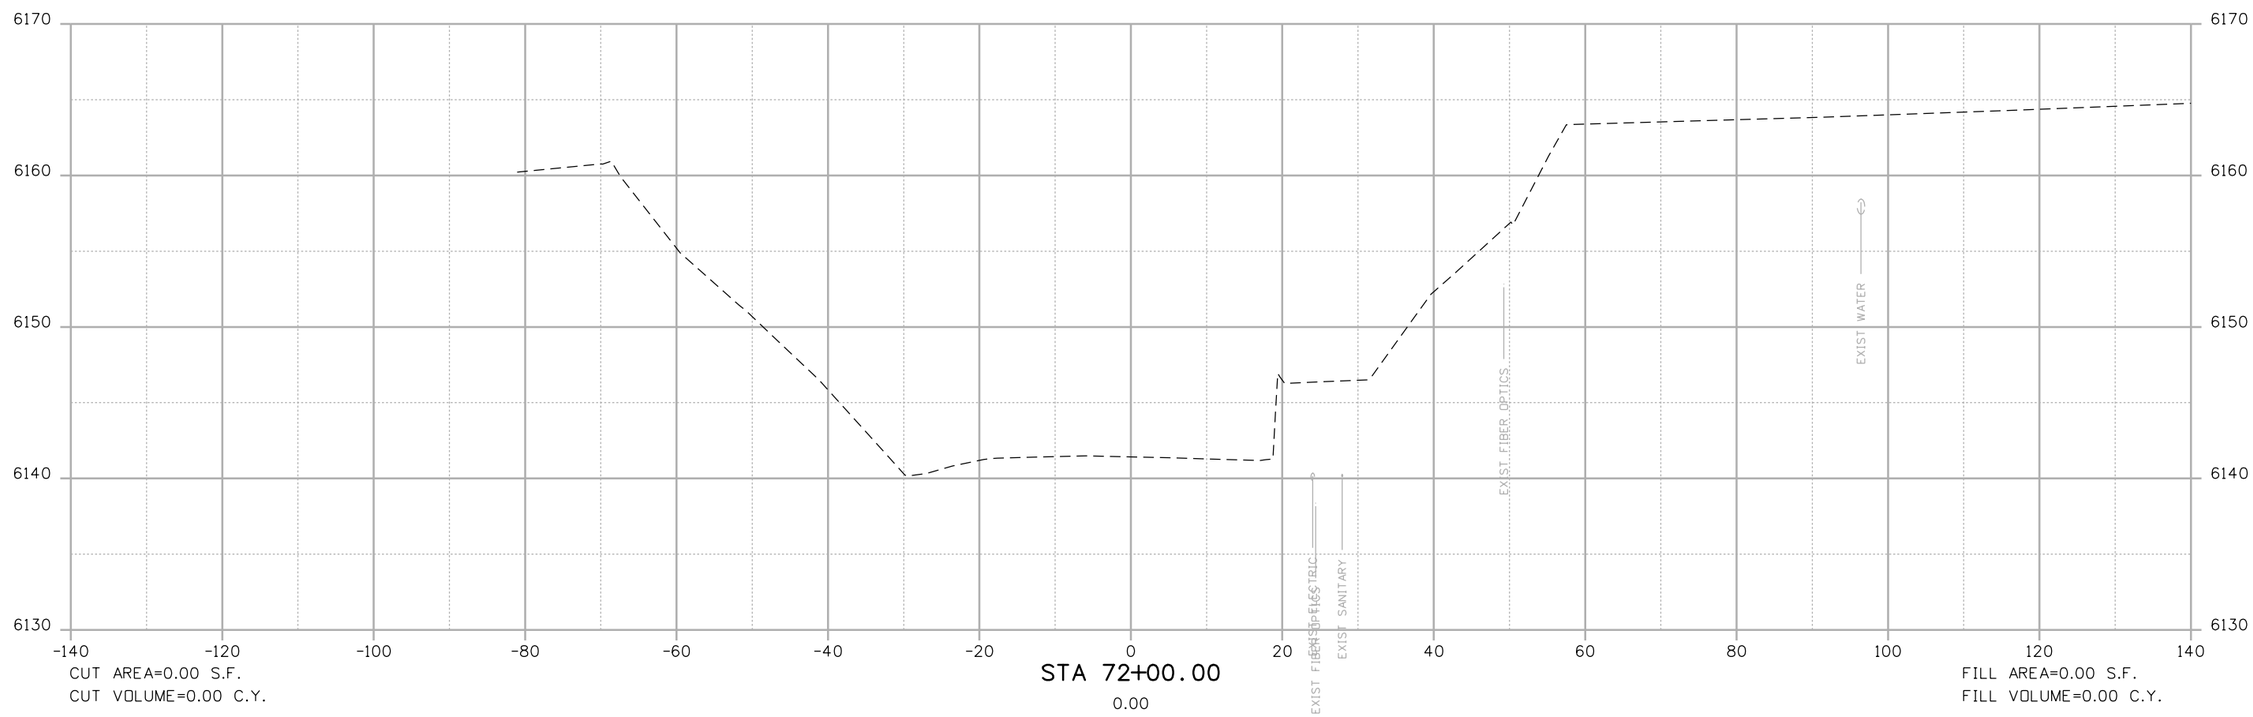

CUT AREA=0.00 S.F.
CUT VOLUME=0.00 C.Y.

STA 72+00.00
0.00

FILL AREA=0.00 S.F.
FILL VOLUME=0.00 C.Y.

theo.weseman 3:27:50 PM P:\1101181 - Dotsero Bridge\18162\Design\Drawings\Cross_Sections\1101181-FDR XSECTS.dgn

Print Date: 8/6/2012			
File Name: 1101181-FDR XSECTS.dgn			
Horiz. Scale: 1:20	Vert. Scale: As Noted		
Unit Information	Unit Leader Initials		

TSIOUVARAS SIMMONS HOLDERNESS

Sheet Revisions

Date:	Comments	Init.

Colorado Department of Transportation
714 Grand Avenue
Eagle, CO 81631
Phone: 970-328-6385 FAX: 970-328-2368
Region 3 PJL

As Constructed
No Revisions:
Revised:
Void:

I-70 FRONTAGE-COLO RIVER-DOTSERO (F-08-F)
COLORADO RIVER RD CROSS SECTIONS
STA 72+00.00 to STA 72+00.00

Designer:	DTW	Structure Numbers	
Detailer:	DJH		
Sheet Subset:	XSECT	Subset Sheets:	3 of 85

Project No./Code
FBR 0702-312
18162
Sheet Number X3

Know what's below.
Call before you dig.

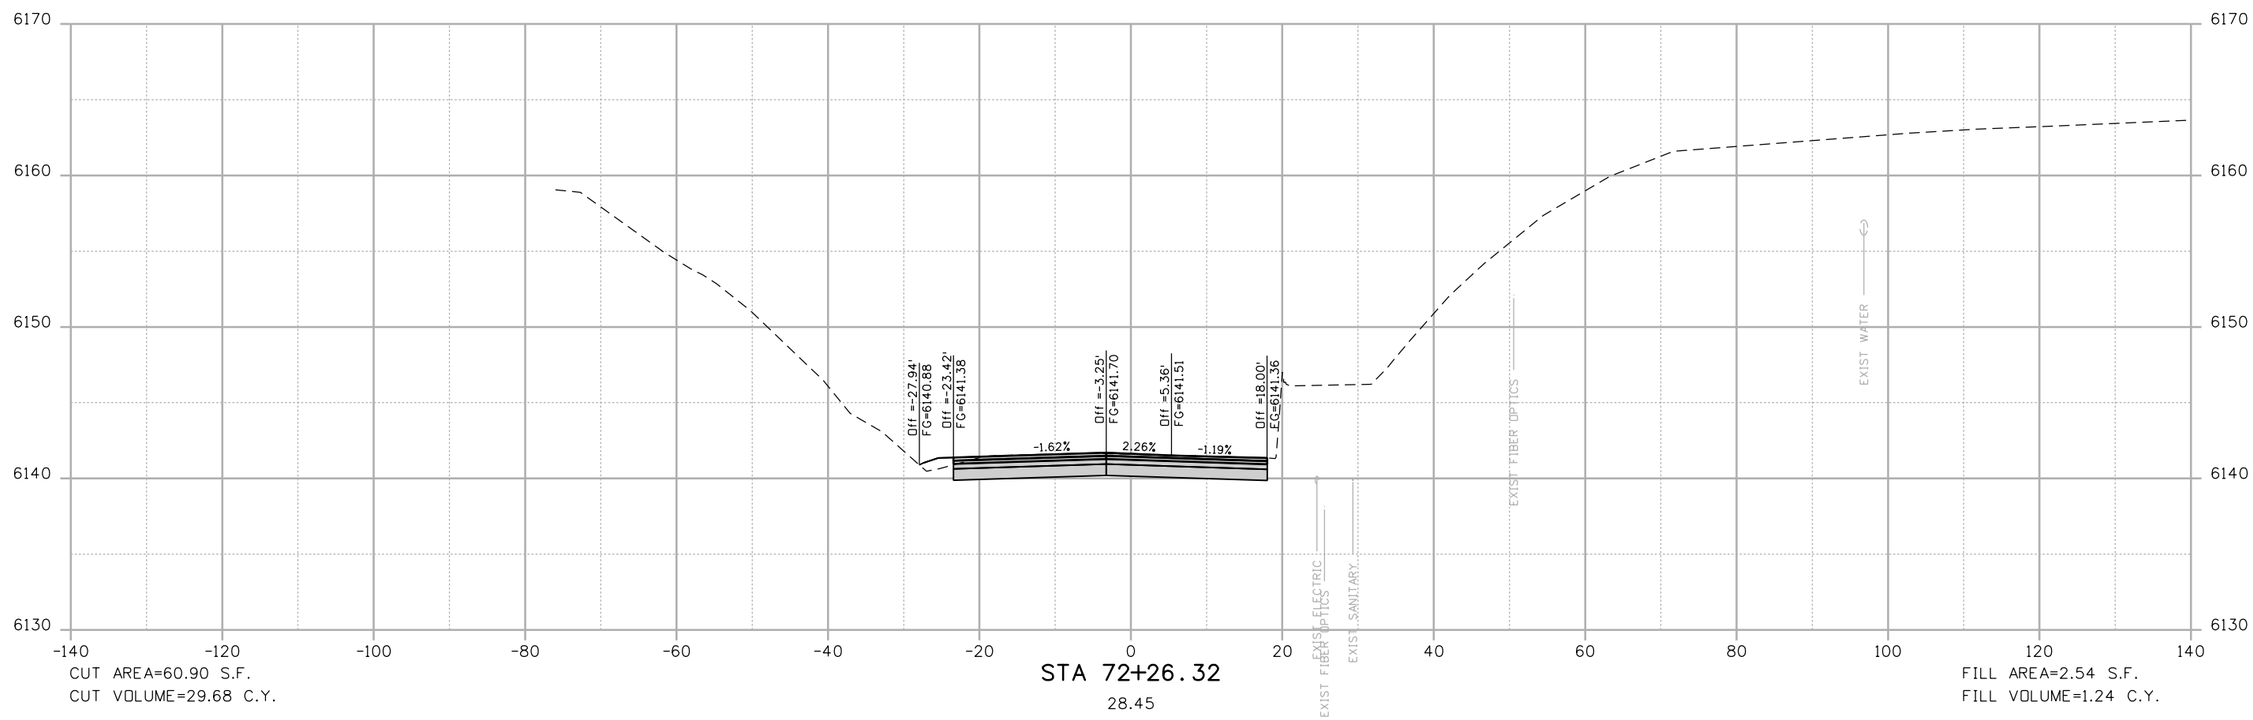

CUT AREA=60.90 S.F.
CUT VOLUME=29.68 C.Y.

STA 72+26.32
28.45

FILL AREA=2.54 S.F.
FILL VOLUME=1.24 C.Y.

theo.weseman 3:27:51 PM P:\1101181 - Dotsero Bridge\18162\Design\Drawings\Cross_Sections\1101181-FOR XSECTS.dgn

Print Date: 8/6/2012	
File Name: 1101181-FOR XSECTS.dgn	
Horiz. Scale: 1:20	Vert. Scale: As Noted
Unit Information	Unit Leader Initials

TSIOUVARAS SIMMONS HOLDERNESS

Sheet Revisions		
Date:	Comments	Init.

Colorado Department of Transportation
DOT DEPARTMENT OF TRANSPORTATION
714 Grand Avenue
Eagle, CO 81631
Phone: 970-328-6385 FAX: 970-328-2368
Region 3 PJL

As Constructed
No Revisions:
Revised:
Void:

I-70 FRONTAGE-COLO RIVER-DOTSERO (F-08-F)
COLORADO RIVER RD CROSS SECTIONS
STA 72+26.32 to STA 72+26.32

Designer:	DTW	Structure Numbers	
Detailer:	DJH		
Sheet Subset:	XSECT	Subset Sheets:	4 of 85

Project No./Code
FBR 0702-312
18162
Sheet Number X4

Know what's below.
Call before you dig.

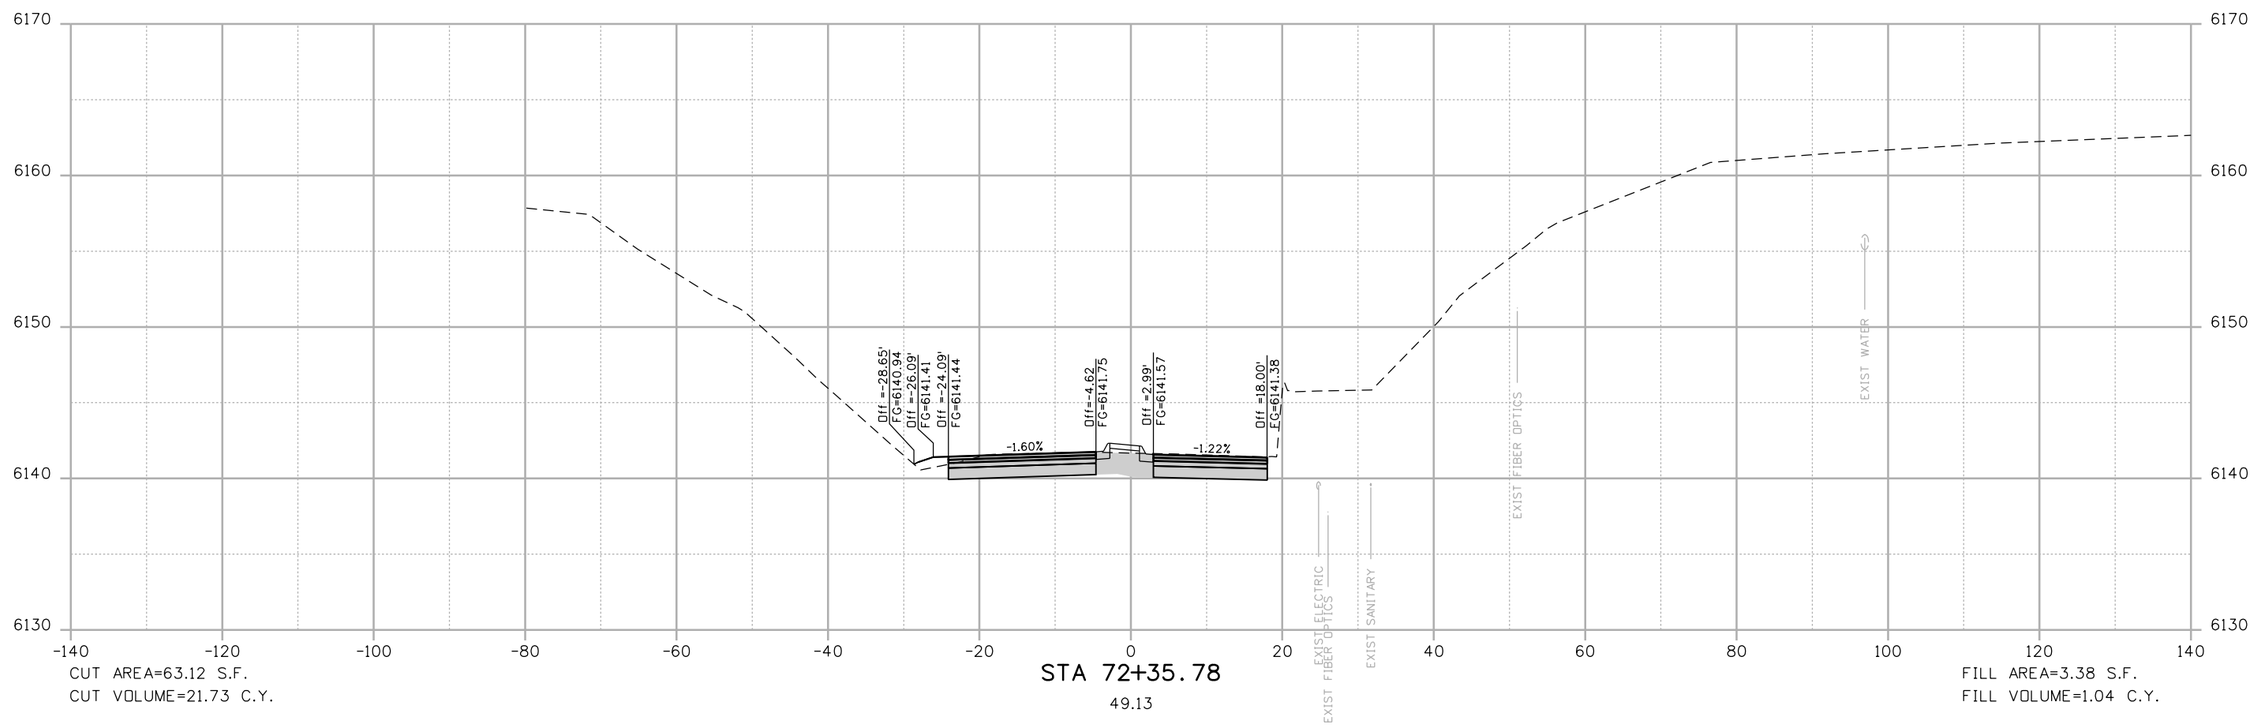

CUT AREA=63.12 S.F.
CUT VOLUME=21.73 C.Y.

STA 72+35.78
49.13

FILL AREA=3.38 S.F.
FILL VOLUME=1.04 C.Y.

theo.weseman 3:27:53 PM P:\1101181 - Dotsero Bridge\18162\Design\Drawings\Cross_Sections\1101181-FDR XSECTS.dgn

Print Date: 8/6/2012			
File Name: 1101181-FDR XSECTS.dgn			
Horiz. Scale: 1:20	Vert. Scale: As Noted		
Unit Information	Unit Leader Initials		

TSIOUVARAS SIMMONS HOLDERNESS

Sheet Revisions

Date:	Comments	Init.

Colorado Department of Transportation
DOT DEPARTMENT OF TRANSPORTATION
714 Grand Avenue
Eagle, CO 81631
Phone: 970-328-6385 FAX: 970-328-2368
Region 3 PJL

As Constructed
No Revisions:
Revised:
Void:

I-70 FRONTAGE-COLO RIVER-DOTSERO (F-08-F)
COLORADO RIVER RD CROSS SECTIONS
STA 72+35.78 to STA 72+35.78

Designer:	DTW	Structure Numbers	
Detailer:	DJH		
Sheet Subset:	XSECT	Subset Sheets:	5 of 85

Project No./Code
FBR 0702-312
18162
Sheet Number X5

Know what's below.
Call before you dig.

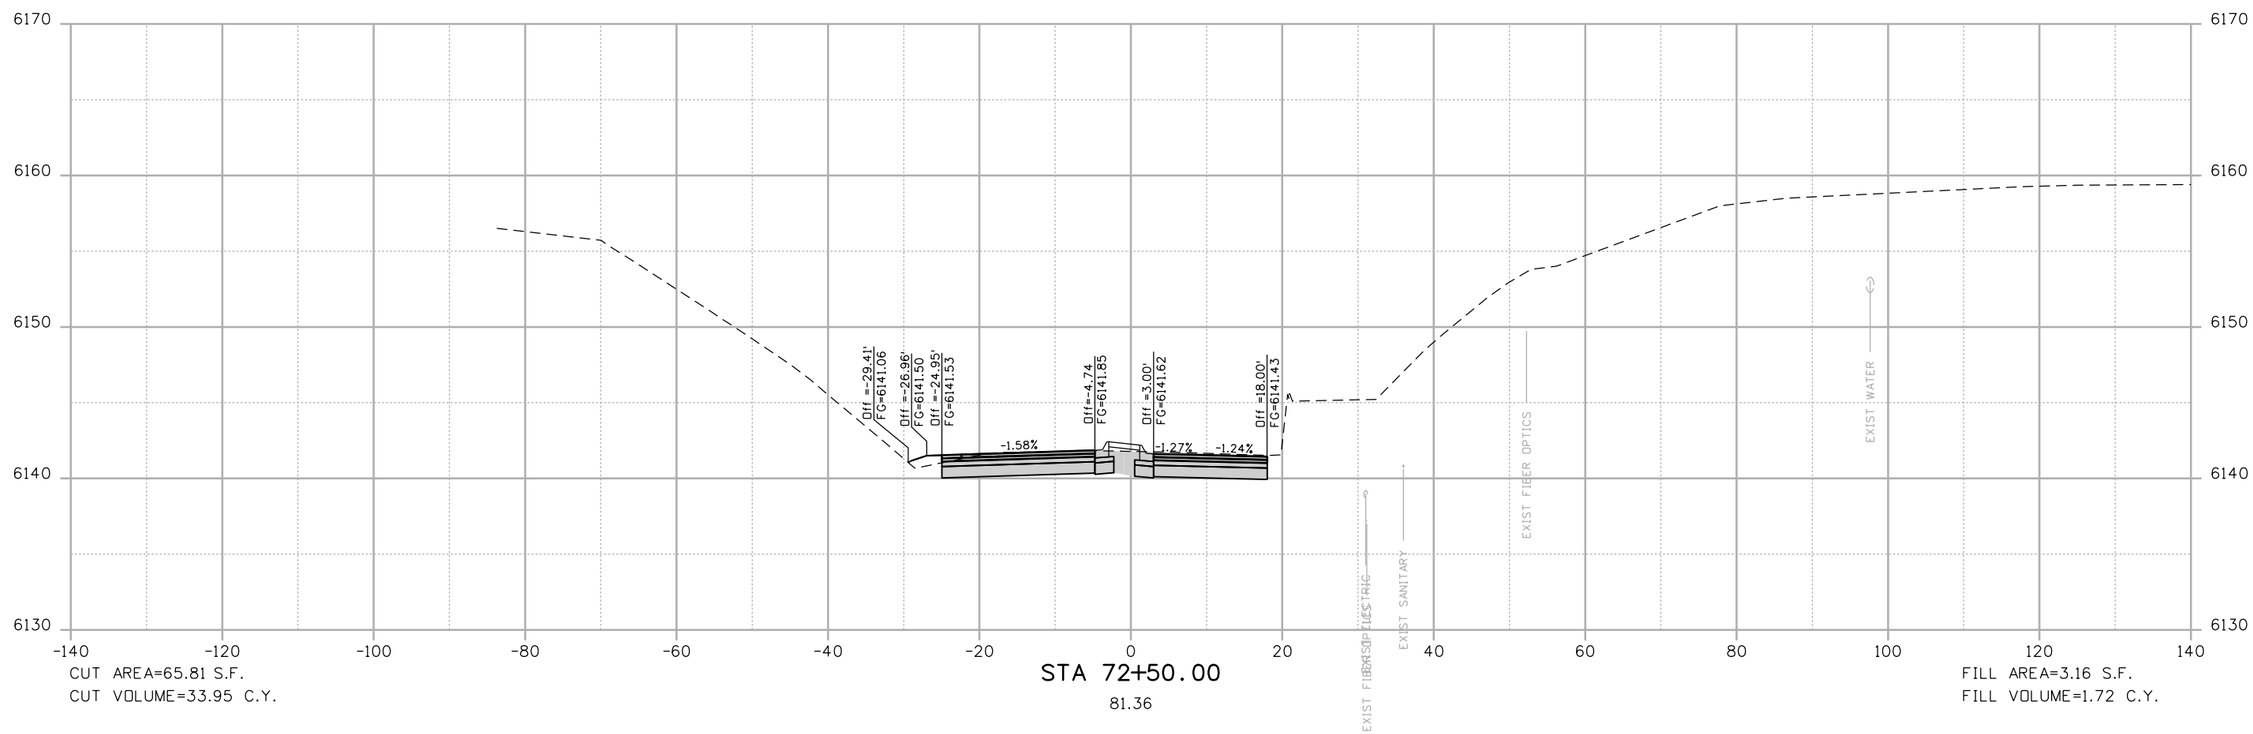

CUT AREA=65.81 S.F.
CUT VOLUME=33.95 C.Y.

STA 72+50.00
81.36

FILL AREA=3.16 S.F.
FILL VOLUME=1.72 C.Y.

theo.weseman 3:27:54 PM P:\1101181 - Dotsero Bridge\18162\Design\Drawings\Cross_Sections\1101181-FOR XSECTS.dgn

Print Date: 8/6/2012	Sheet Revisions	Colorado Department of Transportation	As Constructed
File Name: 1101181-FOR XSECTS.dgn	Date: / Comments / Init.	714 Grand Avenue, Eagle, CO 81631, Phone: 970-328-6385 FAX: 970-328-2368	No Revisions:
Horiz. Scale: 1:20 Vert. Scale: As Noted		Region 3 PJL	Revised:
Unit Information Unit Leader Initials			Void:
TSIOUVARAS SIMMONS HOLDERNESS			

I-70 FRONTAGE-COLO RIVER-DOTSERO (F-08-F)
COLORADO RIVER RD CROSS SECTIONS
STA 72+50.00 to STA 72+50.00

Designer:	DTW	Structure Numbers	
Detailer:	DJH		
Sheet Subset:	XSECT	Subset Sheets:	6 of 85

Project No./Code	FBR 0702-312
	18162
Sheet Number	X6

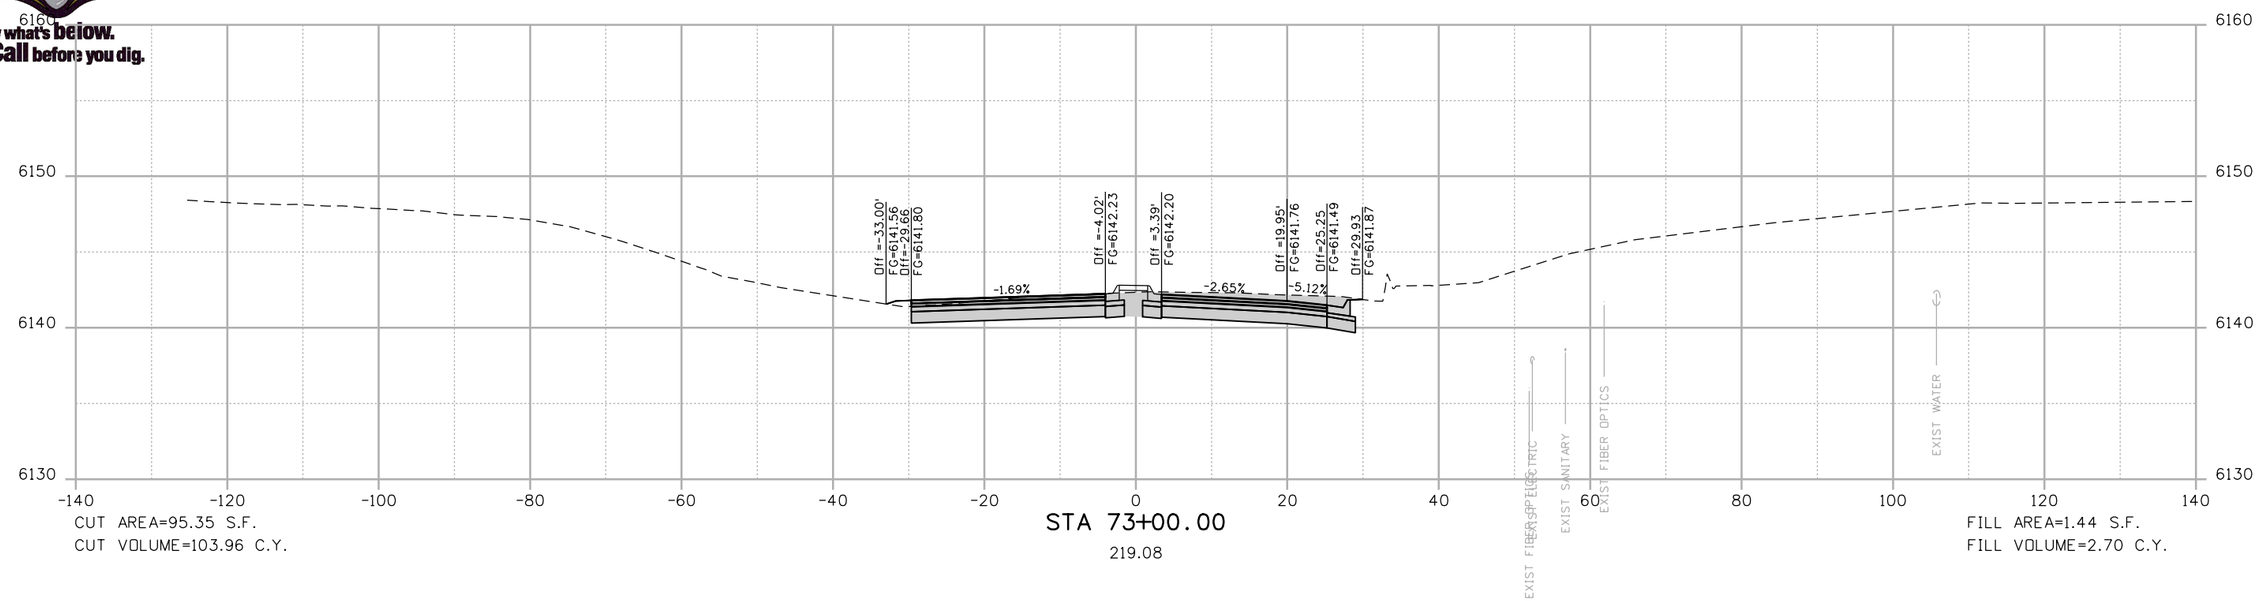

CUT AREA=95.35 S.F.
CUT VOLUME=103.96 C.Y.

STA 73+00.00

219.08

FILL AREA=1.44 S.F.
FILL VOLUME=2.70 C.Y.

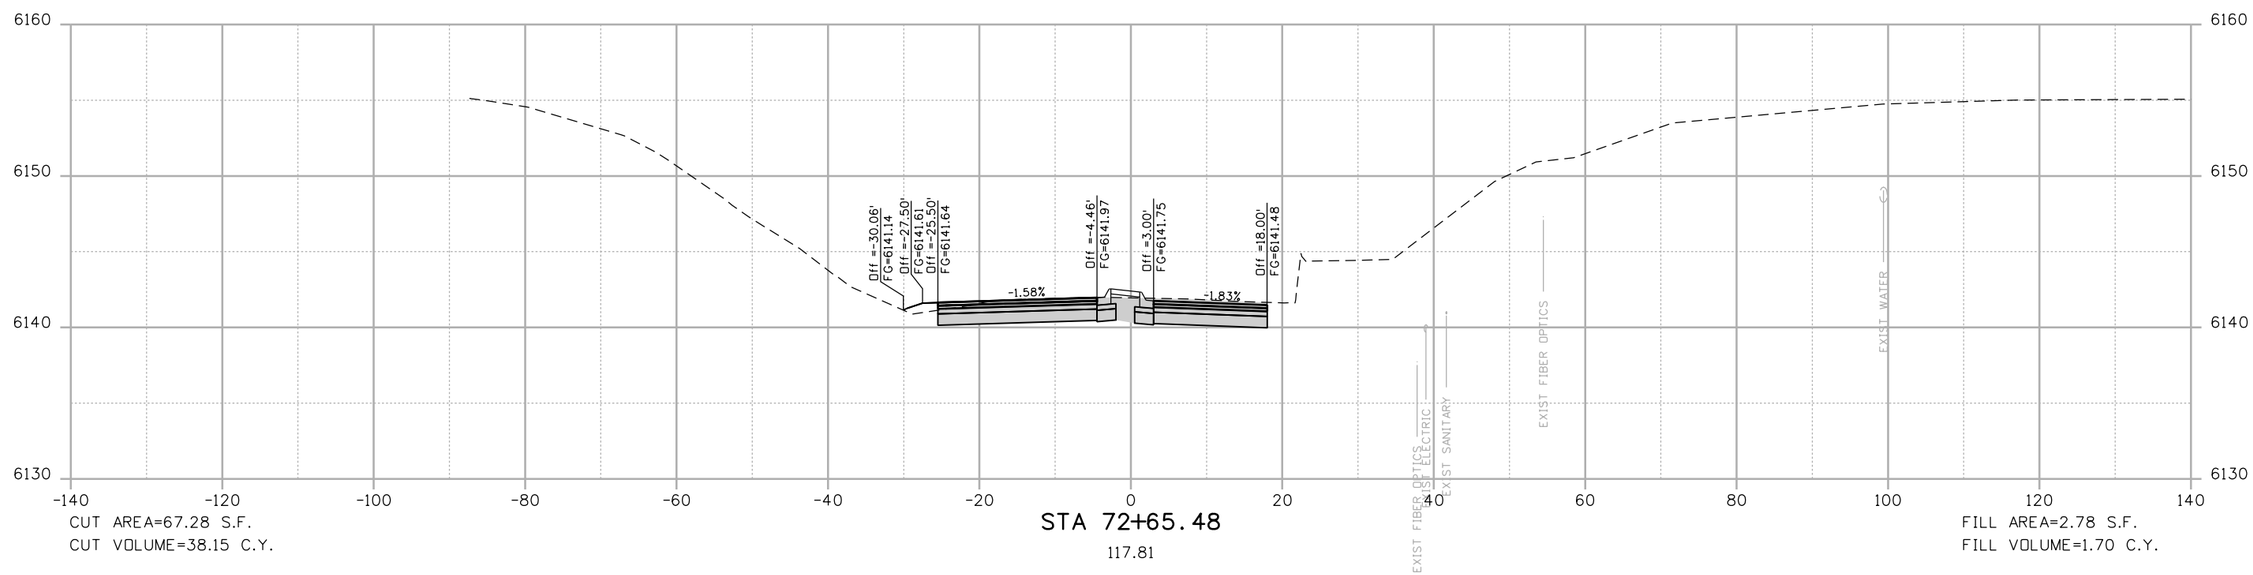

CUT AREA=67.28 S.F.
CUT VOLUME=38.15 C.Y.

STA 72+65.48

117.81

FILL AREA=2.78 S.F.
FILL VOLUME=1.70 C.Y.

theo.weseman 3:27:56 PM P:\1101181 - Dotsero Bridge\18162\Design\Drawings\Cross_Sections\1101181-FDR XSECTS.dgn

Print Date: 8/6/2012			
File Name: 1101181-FDR XSECTS.dgn			
Horiz. Scale: 1:20	Vert. Scale: As Noted		
Unit Information	Unit Leader Initials		

TSIOUVARAS SIMMONS HOLDERNESS

Sheet Revisions

Date:	Comments	Init.

Colorado Department of Transportation
714 Grand Avenue
Eagle, CO 81631
Phone: 970-328-6385 FAX: 970-328-2368
Region 3 PJL

As Constructed
No Revisions:
Revised:
Void:

I-70 FRONTAGE-COLO RIVER-DOTSERO (F-08-F)
COLORADO RIVER RD CROSS SECTIONS
STA 72+65.48 to STA 73+00.00

Designer:	DTW	Structure Numbers	
Detailer:	DJH		
Sheet Subset:	XSECT	Subset Sheets:	7 of 85

Project No./Code
FBR 0702-312
18162
Sheet Number X7

Know what's below. Call before you dig.

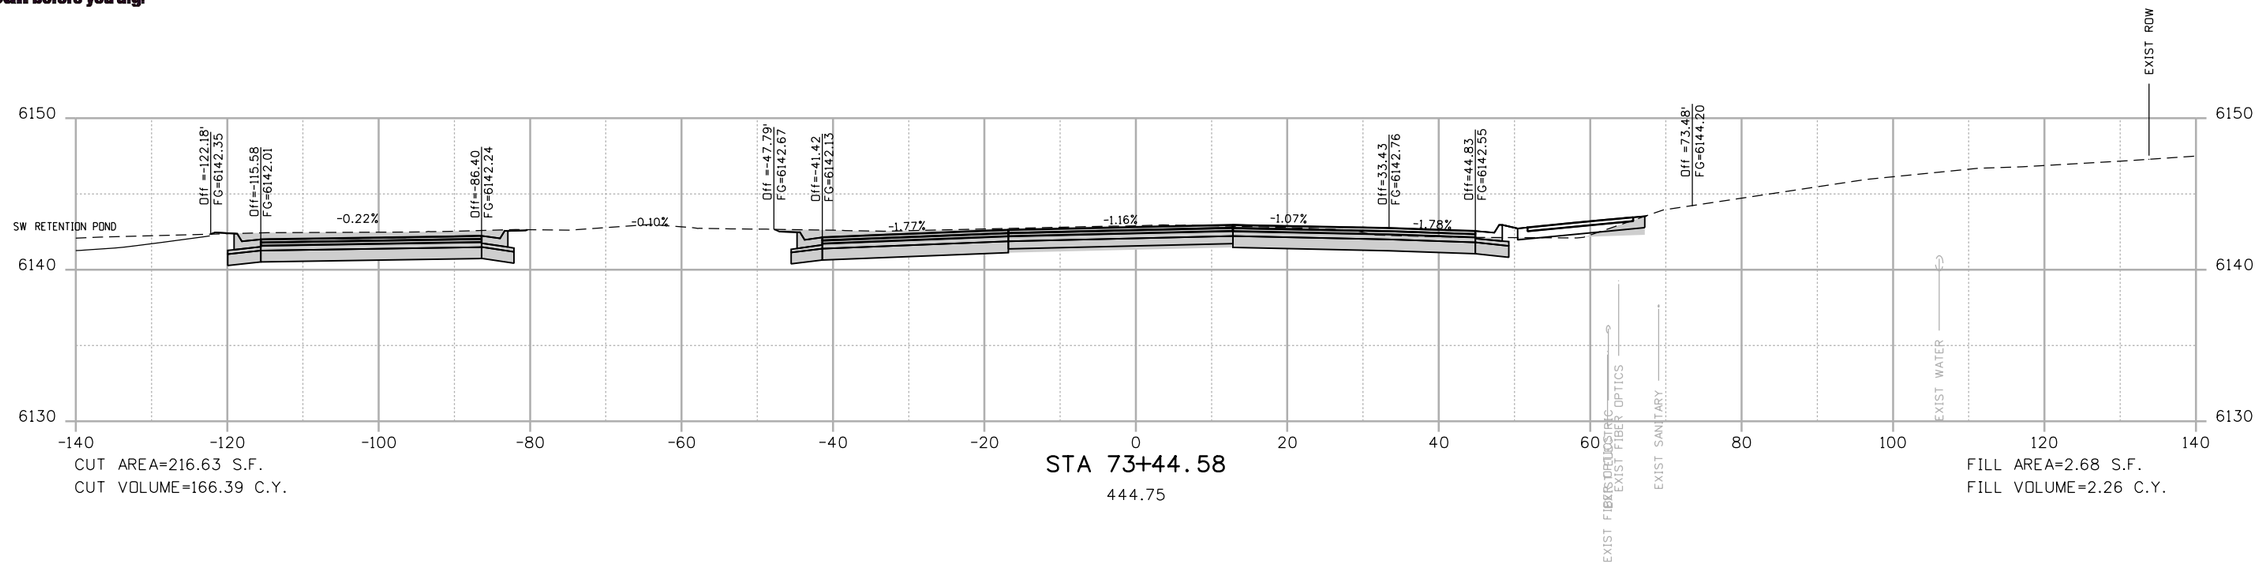

CUT AREA=216.63 S.F.
CUT VOLUME=166.39 C.Y.

STA 73+44.58

444.75

FILL AREA=2.68 S.F.
FILL VOLUME=2.26 C.Y.

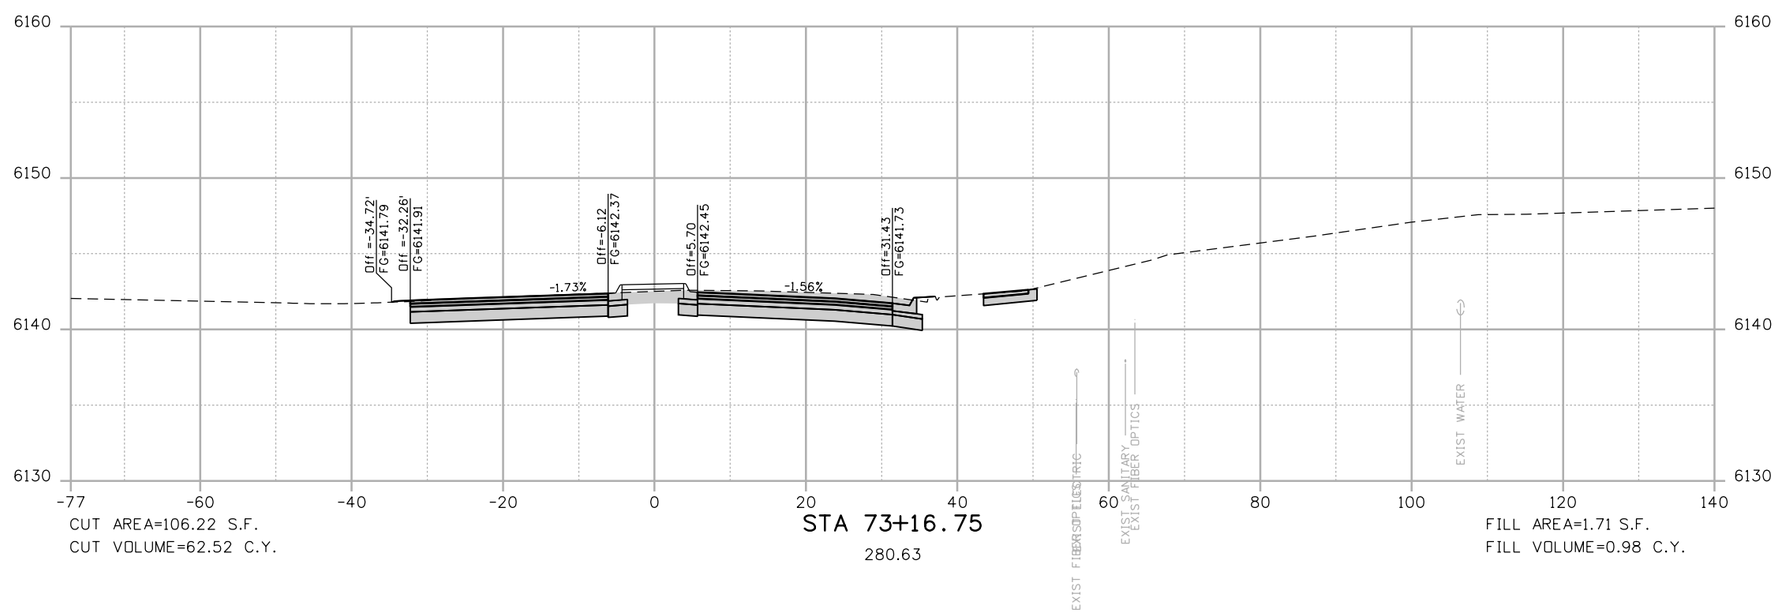

CUT AREA=106.22 S.F.
CUT VOLUME=62.52 C.Y.

STA 73+16.75

280.63

FILL AREA=1.71 S.F.
FILL VOLUME=0.98 C.Y.

theo.weseman 3:27:57 PM P:\1101181 - Dotsero Bridge\18162\Design\Drawings\Cross_Sections\1101181-FDR XSECTS.dgn

Print Date: 8/6/2012	Sheet Revisions	Colorado Department of Transportation	As Constructed
File Name: 1101181-FDR XSECTS.dgn	Date: / Comments / Init.	714 Grand Avenue, Eagle, CO 81631	No Revisions:
Horiz. Scale: 1:20 Vert. Scale: As Noted		Phone: 970-328-6385 FAX: 970-328-2368	Revised:
Unit Information Unit Leader Initials		Region 3 PJL	Void:
TSIOUVARAS SIMMONS HOLDERNESS			

I-70 FRONTAGE-COLO RIVER-DOTSERO (F-08-F)
COLORADO RIVER RD CROSS SECTIONS
STA 73+16.75 to STA 73+44.58

Designer:	DTW	Structure Numbers	
Detailer:	DJH		
Sheet Subset:	XSECT	Subset Sheets:	8 of 85

Project No./Code
FBR 0702-312
18162
Sheet Number X8

Know what's below. Call before you dig.

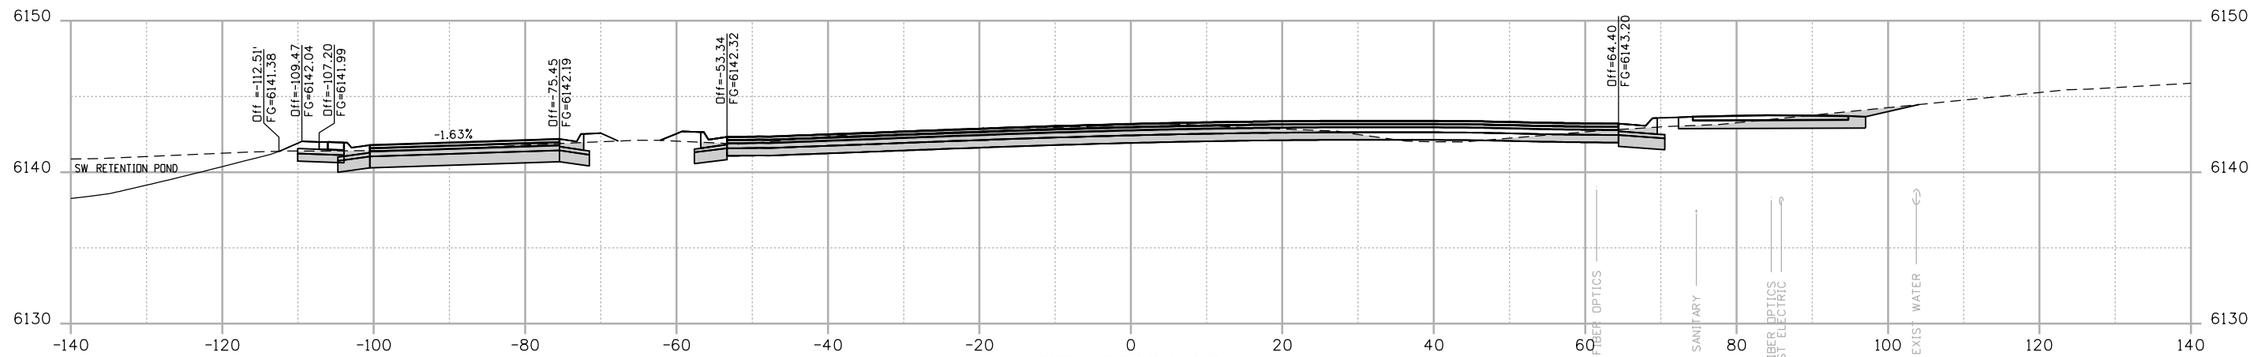

CUT AREA=168.61 S.F.
CUT VOLUME=84.62 C.Y.

STA 73+62.86
565.72

FILL AREA=9.15 S.F.
FILL VOLUME=3.36 C.Y.

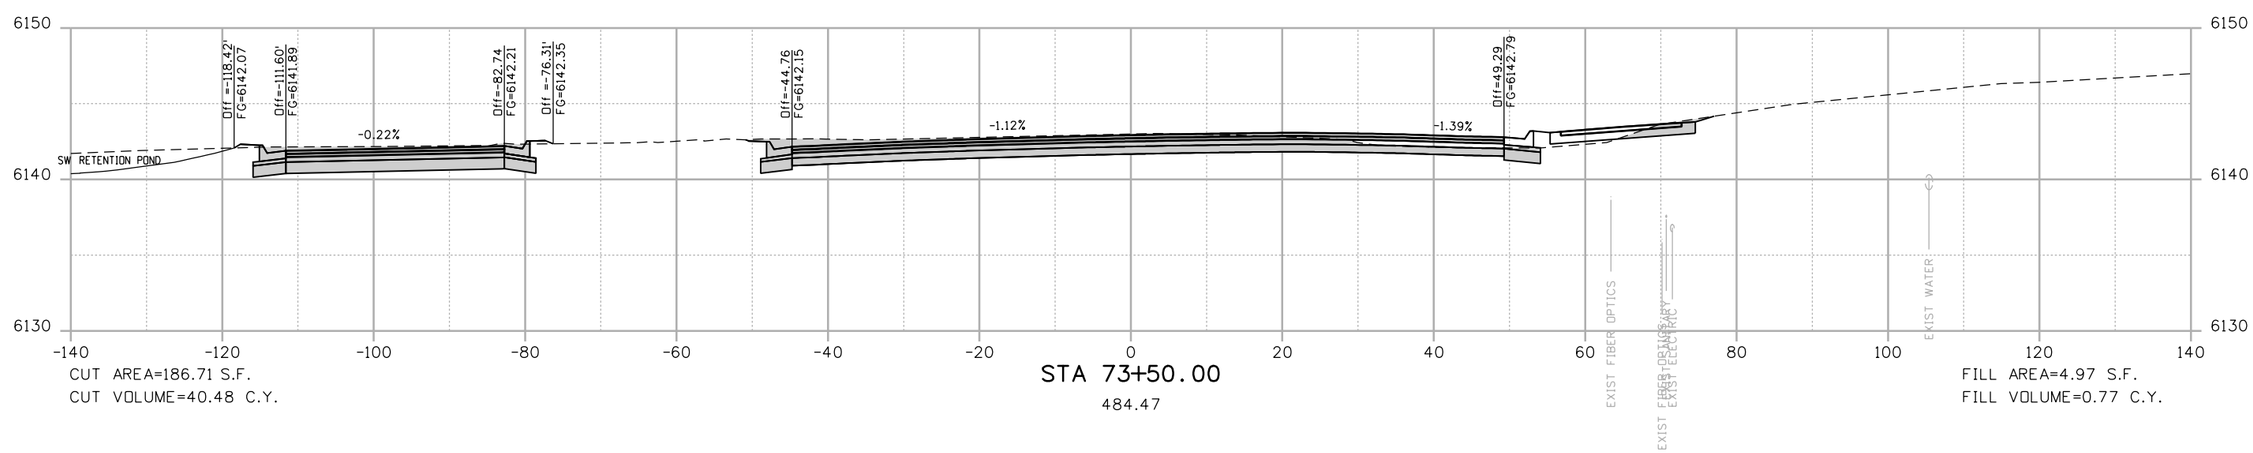

CUT AREA=186.71 S.F.
CUT VOLUME=40.48 C.Y.

STA 73+50.00
484.47

FILL AREA=4.97 S.F.
FILL VOLUME=0.77 C.Y.

theo.weseman 3:27:59 PM P:\1101181 - Dotsero Bridge\18162\Design\Drawings\Cross_Sections\1101181-FOR XSECTS.dgn

Print Date: 8/6/2012			
File Name: 1101181-FOR XSECTS.dgn			
Horiz. Scale: 1:20	Vert. Scale: As Noted		
Unit Information	Unit Leader Initials		

TSIOUVARAS SIMMONS HOLDERNESS

Sheet Revisions

Date:	Comments	Init.

Colorado Department of Transportation
DOT
DEPARTMENT OF TRANSPORTATION
714 Grand Avenue
Eagle, CO 81631
Phone: 970-328-6385 FAX: 970-328-2368
Region 3 PJL

As Constructed
No Revisions:
Revised:
Void:

I-70 FRONTAGE-COLO RIVER-DOTSERO (F-08-F)
COLORADO RIVER RD CROSS SECTIONS
STA 73+50.00 to STA 73+62.86

Designer:	DTW	Structure Numbers	
Detailer:	DJH		
Sheet Subset:	XSECT	Subset Sheets:	9 of 85

Project No./Code
FBR 0702-312
18162
Sheet Number X9

Know what's below. Call before you dig.

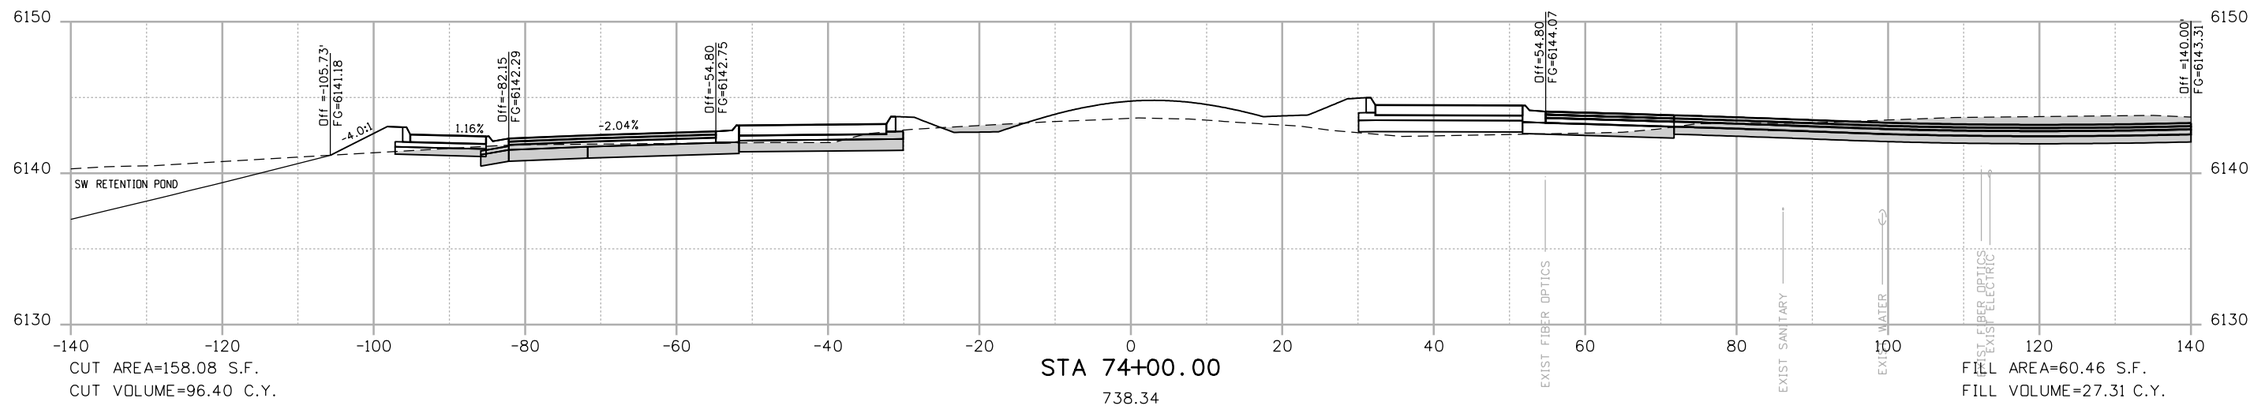

CUT AREA=158.08 S.F.
CUT VOLUME=96.40 C.Y.

STA 74+00.00

738.34

FILL AREA=60.46 S.F.
FILL VOLUME=27.31 C.Y.

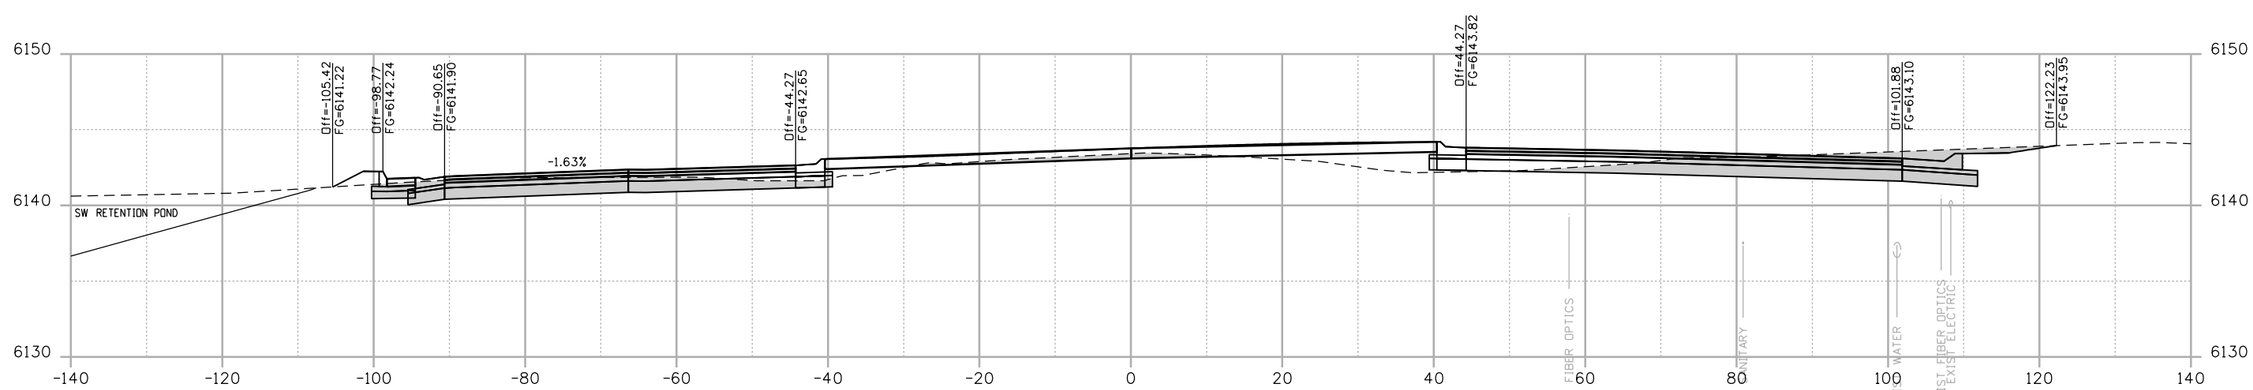

CUT AREA=145.63 S.F.
CUT VOLUME=116.39 C.Y.

STA 73+82.86

669.25

FILL AREA=25.57 S.F.
FILL VOLUME=12.86 C.Y.

theo.weseman 3:28:01 PM P:\1101181 - Dotsero Bridge\18162\Design\Drawings\Cross_Sections\1101181-FOR XSECTS.dgn

Print Date: 8/6/2012			
File Name: 1101181-FOR XSECTS.dgn			
Horiz. Scale: 1:20	Vert. Scale: As Noted		
Unit Information	Unit Leader Initials		

TSIOUVARAS SIMMONS HOLDERNESS

Sheet Revisions

Date:	Comments	Init.

Colorado Department of Transportation

DOT — DEPARTMENT OF TRANSPORTATION

714 Grand Avenue
Eagle, CO 81631
Phone: 970-328-6385 FAX: 970-328-2368

Region 3 PJL

As Constructed

No Revisions:

Revised:

Void:

I-70 FRONTAGE-COLO RIVER-DOTSERO (F-08-F)
COLORADO RIVER RD CROSS SECTIONS
STA 73+82.86 to STA 74+00.00

Designer:	DTW	Structure Numbers	
Detailer:	DJH		
Sheet Subset:	XSECT	Subset Sheets:	10 of 85

Project No./Code

FBR 0702-312

18162

Sheet Number X10

Know what's below.
Call before you dig.

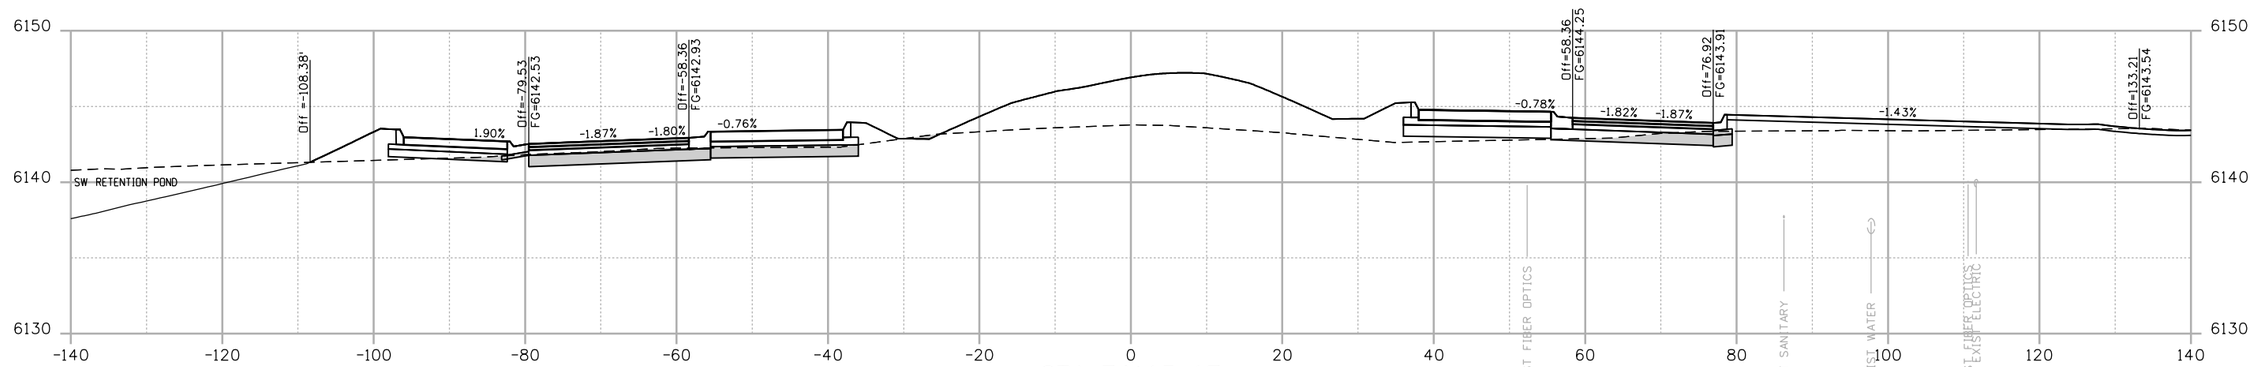

CUT AREA=47.68 S.F.
CUT VOLUME=21.78 C.Y.

STA 74+13.17
736.52

FILL AREA=183.58 S.F.
FILL VOLUME=36.87 C.Y.

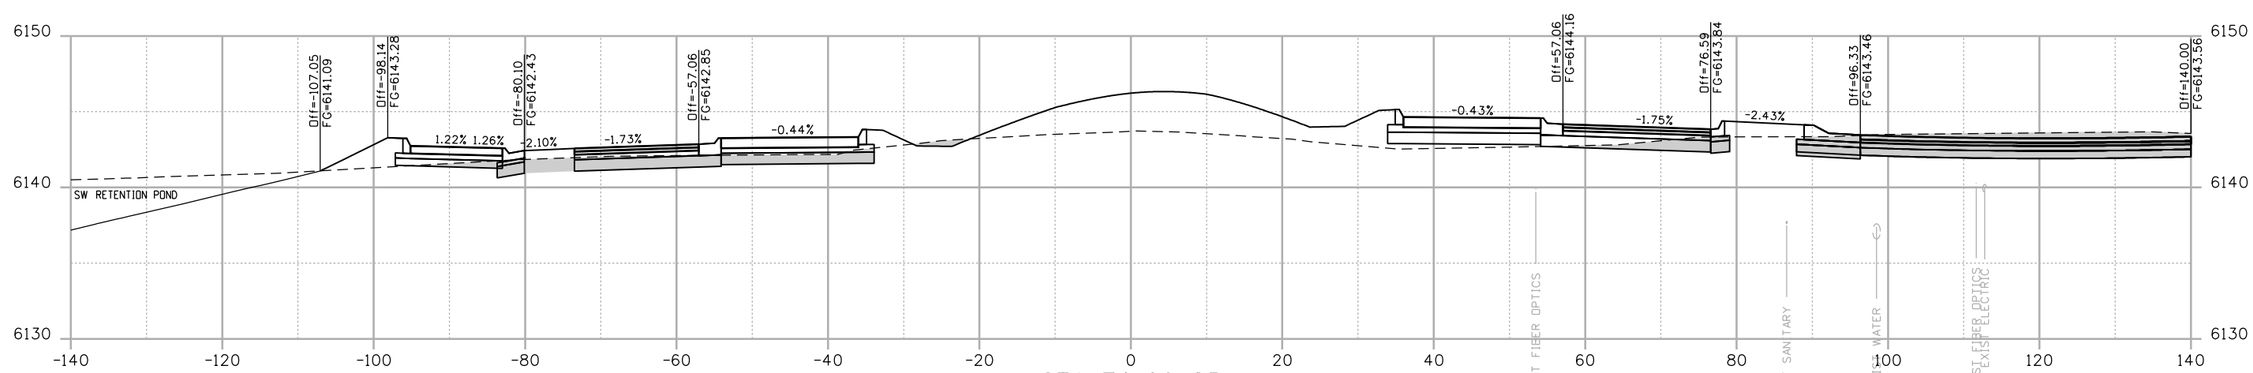

CUT AREA=138.44 S.F.
CUT VOLUME=37.61 C.Y.

STA 74+06.85
751.61

FILL AREA=131.45 S.F.
FILL VOLUME=24.34 C.Y.

theo.weseman 3:28:02 PM P:\1101181 - Dotsero Bridge\18162\Design\Drawings\Cross_Sections\1101181-FOR XSECTS.dgn

Print Date: 8/6/2012			
File Name: 1101181-FOR XSECTS.dgn			
Horiz. Scale: 1:20	Vert. Scale: As Noted		
Unit Information	Unit Leader Initials		

TSIOUVARAS SIMMONS HOLDERNESS

Sheet Revisions

Date:	Comments	Init.

Colorado Department of Transportation
714 Grand Avenue
Eagle, CO 81631
Phone: 970-328-6385 FAX: 970-328-2368
Region 3 PJL

As Constructed
No Revisions:
Revised:
Void:

I-70 FRONTAGE-COLO RIVER-DOTSERO (F-08-F)
COLORADO RIVER RD CROSS SECTIONS
STA 74+06.85 to STA 74+13.17

Designer:	DTW	Structure Numbers	
Detailer:	DJH		
Sheet Subset:	XSECT	Subset Sheets:	11 of 85

Project No./Code
FBR 0702-312
18162
Sheet Number X11

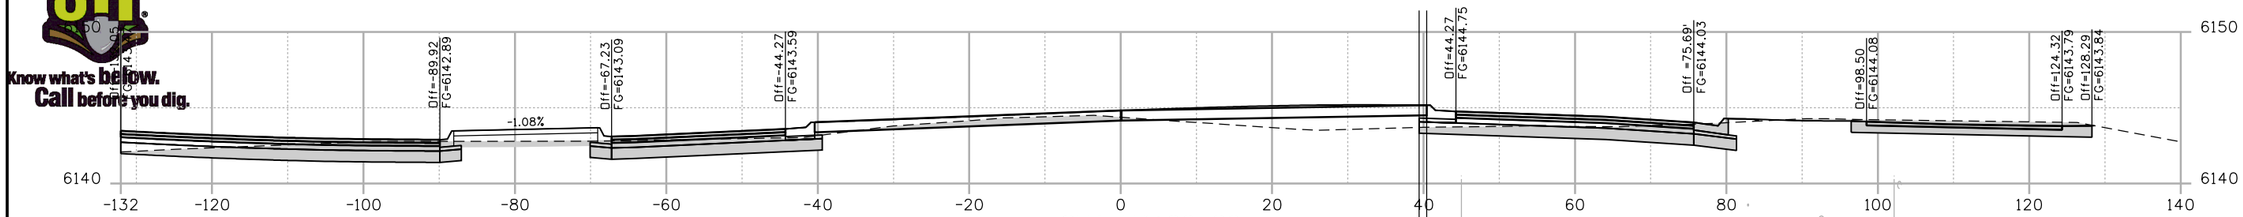

CUT AREA=161.35 S.F.
CUT VOLUME=70.73 C.Y.

STA 74+60.86

812.76

FILL AREA=30.64 S.F.
FILL VOLUME=12.61 C.Y.

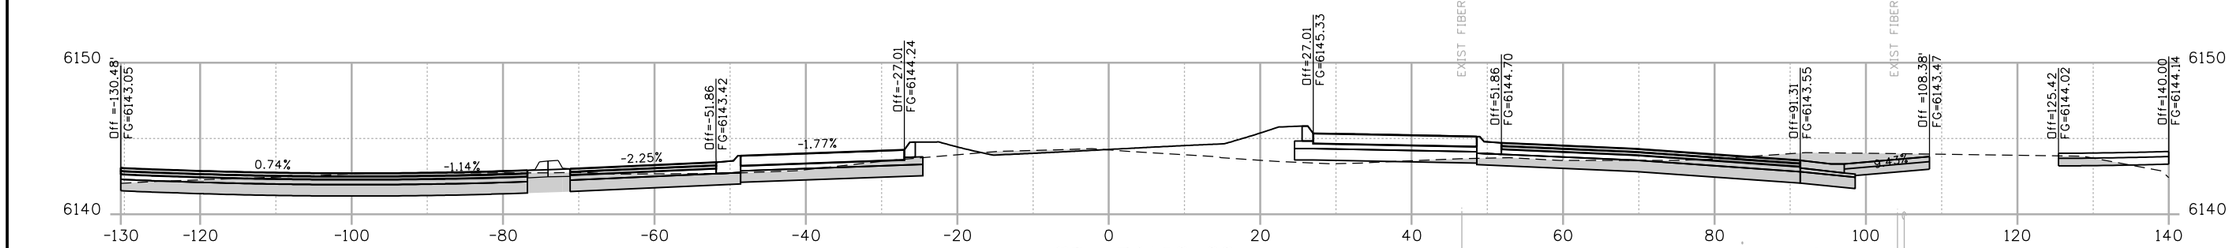

CUT AREA=190.36 S.F.
CUT VOLUME=170.10 C.Y.

STA 74+50.00

754.63

FILL AREA=32.07 S.F.
FILL VOLUME=116.98 C.Y.

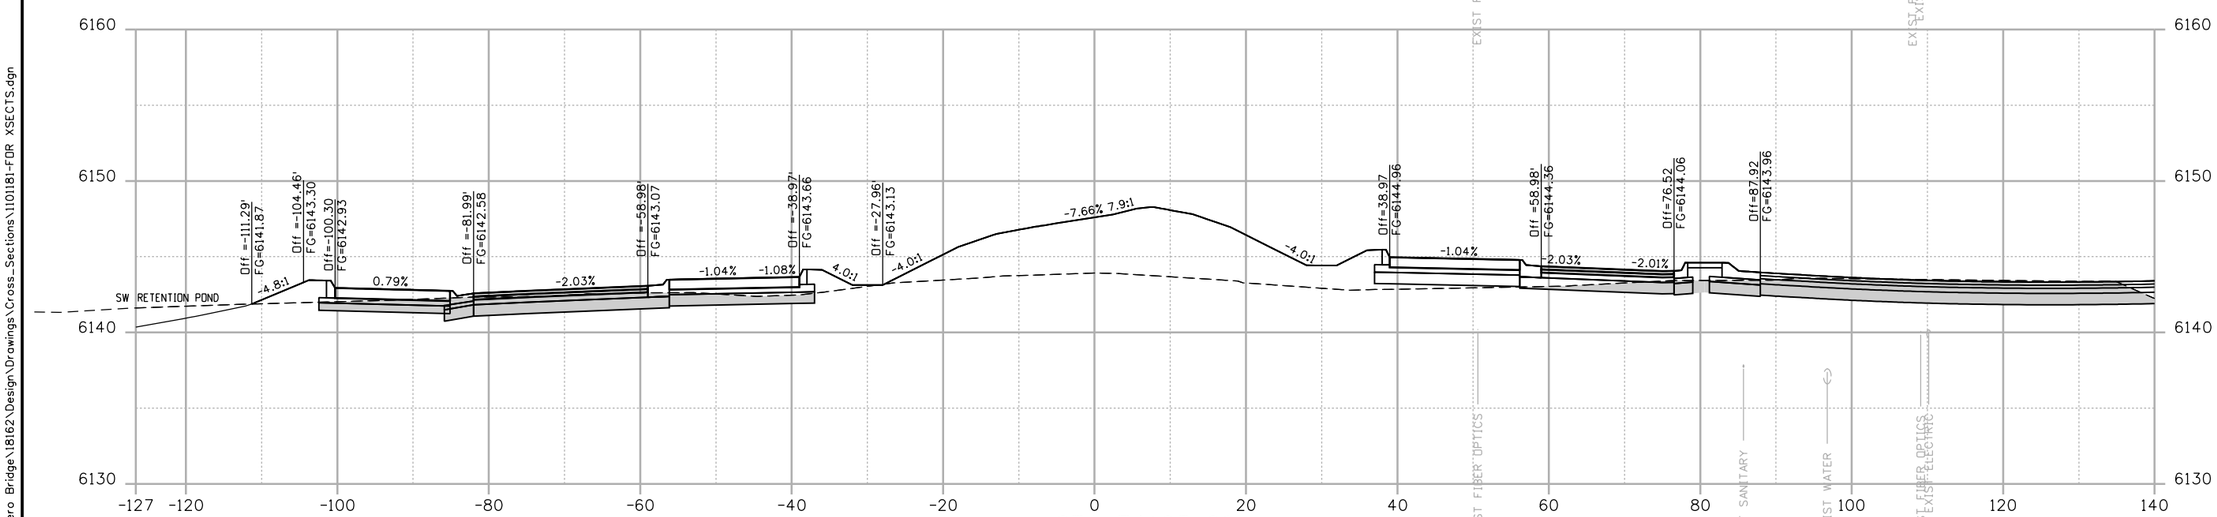

CUT AREA=153.53 S.F.
CUT VOLUME=37.71 C.Y.

STA 74+23.29

701.52

FILL AREA=204.43 S.F.
FILL VOLUME=72.72 C.Y.

theo.weseman 3:28:04 PM P:\1101181 - Dotsero Bridge\18162\Design\Drawings\Cross_Sections\1101181-FOR XSECTS.dgn

Print Date: 8/6/2012	Sheet Revisions	Colorado Department of Transportation	As Constructed
File Name: 1101181-FOR XSECTS.dgn	Date: / Comments / Init.	714 Grand Avenue, Eagle, CO 81631	No Revisions:
Horiz. Scale: 1:20 Vert. Scale: As Noted		Phone: 970-328-6385 FAX: 970-328-2368	Revised:
Unit Information Unit Leader Initials		Region 3 PJL	Void:
TSIOUVARAS SIMMONS HOLDERNESS			

I-70 FRONTAGE-COLO RIVER-DOTSERO (F-08-F)
COLORADO RIVER RD CROSS SECTIONS
STA 74+23.29 to STA 74+60.86

Designer:	DTW	Structure Numbers	
Detailer:	DJH		
Sheet Subset:	XSECT	Subset Sheets:	12 of 85

Project No./Code	
FBR 0702-312	
18162	
Sheet Number	X12

Know what's below. Call before you dig.

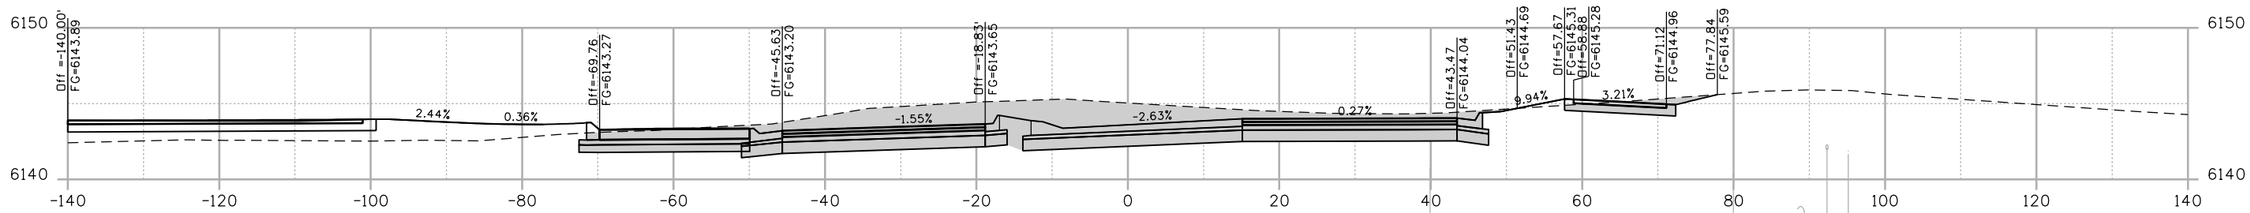

CUT AREA=284.77 S.F.
CUT VOLUME=205.81 C.Y.

STA 74+99.33

1095.04

FILL AREA=66.27 S.F.
FILL VOLUME=24.98 C.Y.

EXIST FIBER OPTICS
EXIST SANITARY
EXIST ELECTRIC
EXIST FIBER OPTICS

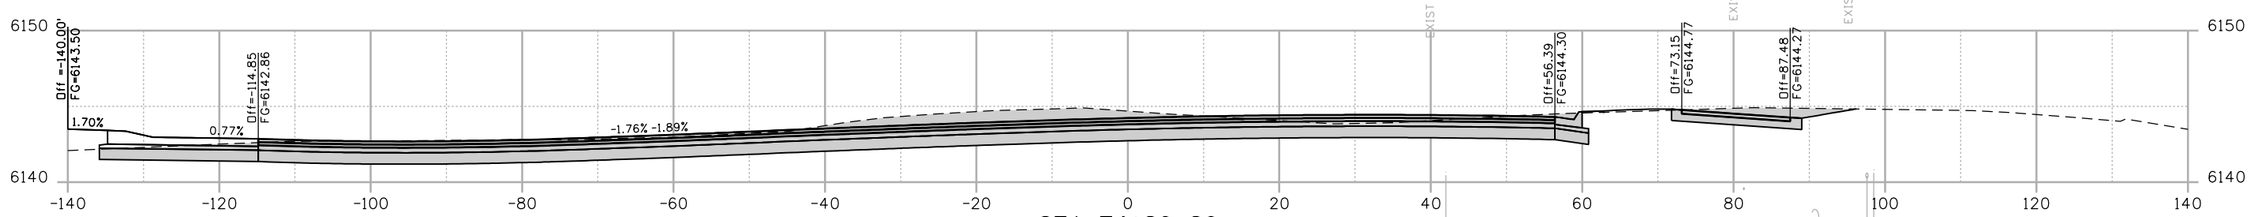

CUT AREA=316.94 S.F.
CUT VOLUME=125.55 C.Y.

STA 74+80.86

914.21

FILL AREA=6.77 S.F.
FILL VOLUME=31.85 C.Y.

EXIST FIBER OPTICS
EXIST ELECTRIC
EXIST FIBER OPTICS

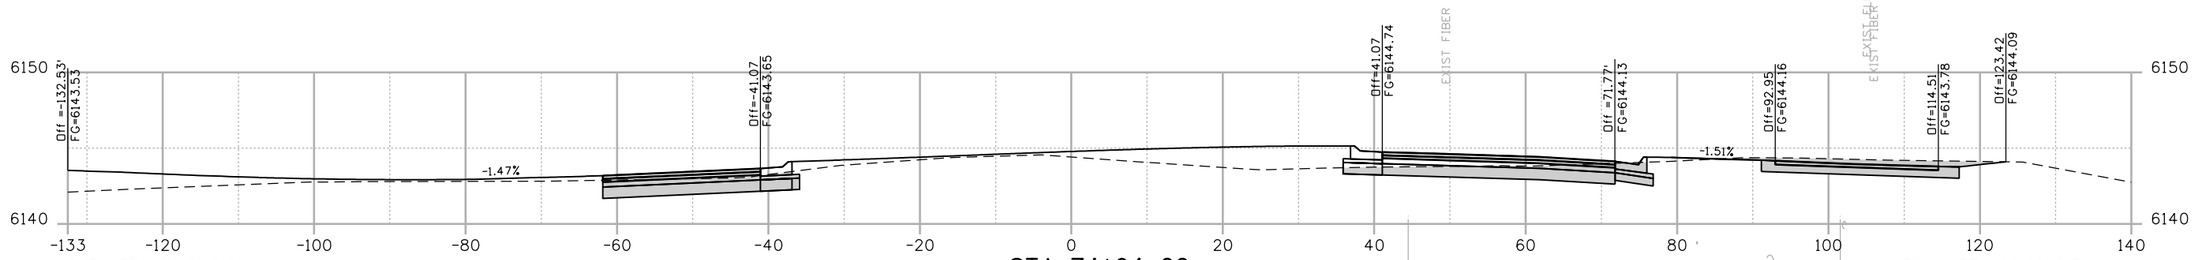

CUT AREA=90.51 S.F.
CUT VOLUME=15.67 C.Y.

STA 74+64.22

820.51

FILL AREA=96.60 S.F.
FILL VOLUME=7.92 C.Y.

EXIST FIBER OPTICS
EXIST FIBER OPTICS

Print Date: 8/6/2012	Sheet Revisions		
File Name: 1101181-FOR XSECTS.dgn	Date:	Comments	Init.
Horiz. Scale: 1:20 Vert. Scale: As Noted			
Unit Information Unit Leader Initials			
TSIOUVARAS SIMMONS HOLDERNESS			

Colorado Department of Transportation
714 Grand Avenue
Eagle, CO 81631
Phone: 970-328-6385 FAX: 970-328-2368
Region 3 PJL

As Constructed
No Revisions:
Revised:
Void:

I-70 FRONTAGE-COLO RIVER-DOTSERO (F-08-F)
COLORADO RIVER RD CROSS SECTIONS
STA 74+64.22 to STA 74+99.33

Designer:	DTW	Structure Numbers	
Detailer:	DJH		
Sheet Subset:	XSECT	Subset Sheets:	13 of 85

Project No./Code
FBR 0702-312
18162
Sheet Number X13

theo.weseman 3:28:05 PM P:\1101181 - Dotsero Bridge\18162\Design\Drawings\Cross_Sections\1101181-FOR XSECTS.dgn

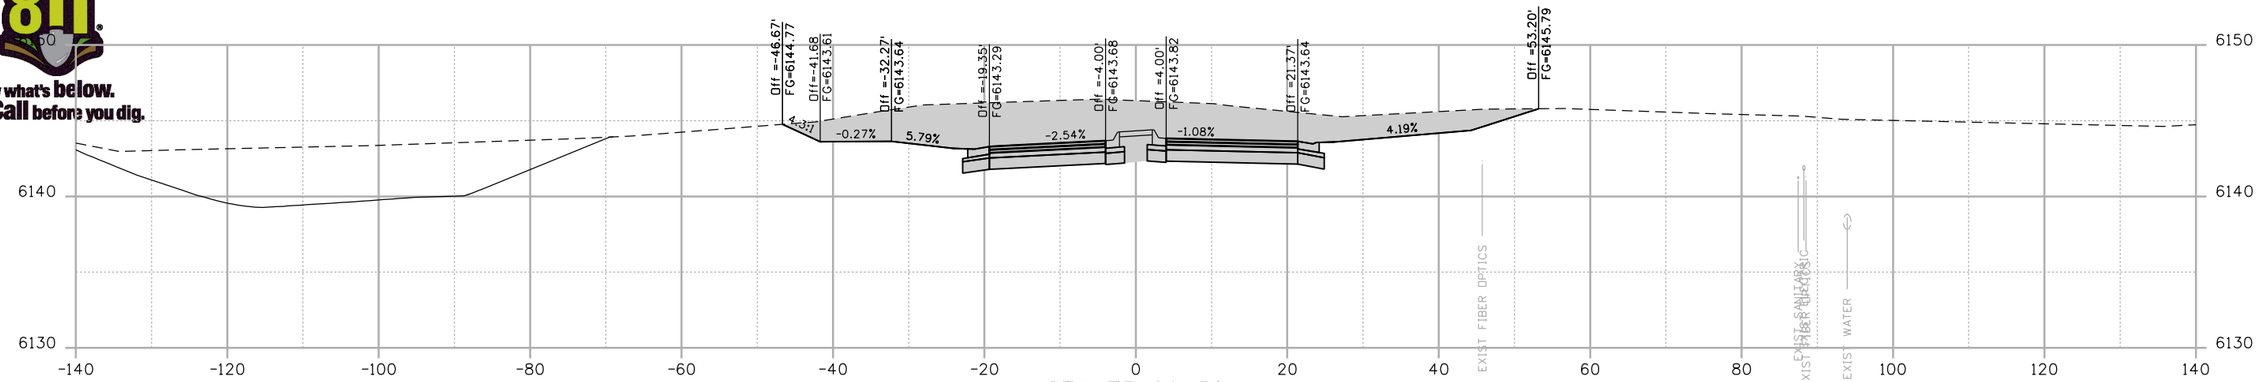

CUT AREA=270.74 S.F.
CUT VOLUME=200.92 C.Y.

STA 75+69.50

1814.68

FILL AREA=0.00 S.F.
FILL VOLUME=0.00 C.Y.

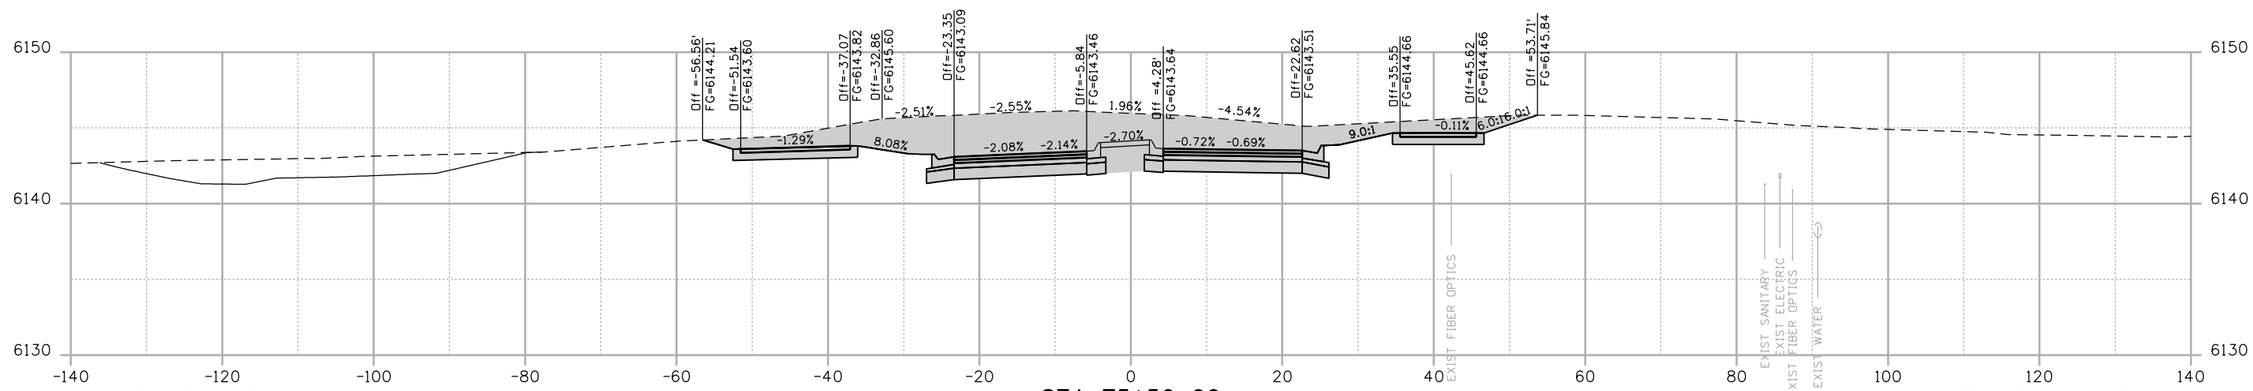

CUT AREA=285.64 S.F.
CUT VOLUME=513.99 C.Y.

STA 75+50.00

1613.77

FILL AREA=0.00 S.F.
FILL VOLUME=1.30 C.Y.

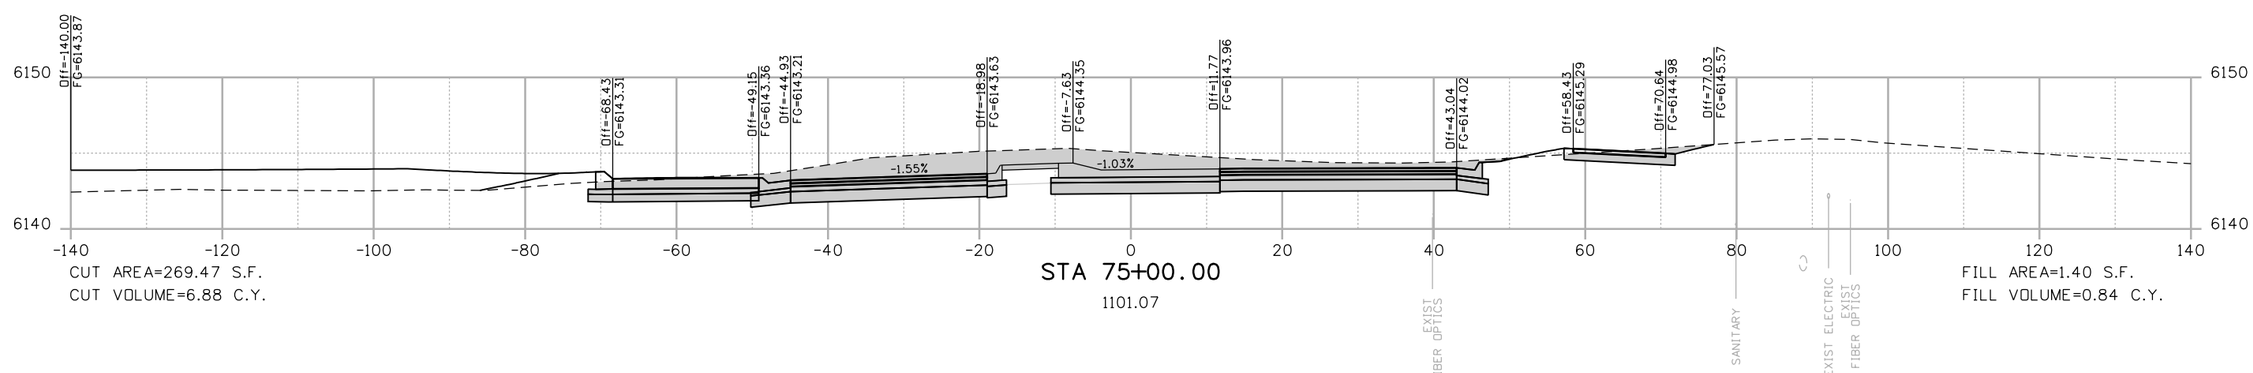

CUT AREA=269.47 S.F.
CUT VOLUME=6.88 C.Y.

STA 75+00.00

1101.07

FILL AREA=1.40 S.F.
FILL VOLUME=0.84 C.Y.

theo.weseman 3:28:07 PM P:\1101181 - Dotsero Bridge\18162\Design\Drawings\Cross_Sections\1101181-FOR XSECTS.dgn

Print Date: 8/6/2012			
File Name: 1101181-FOR XSECTS.dgn			
Horiz. Scale: 1:20	Vert. Scale: As Noted		
Unit Information	Unit Leader Initials		

TSIOUVARAS SIMMONS HOLDERNESS

Sheet Revisions

Date:	Comments	Init.

Colorado Department of Transportation

DOT DEPARTMENT OF TRANSPORTATION

714 Grand Avenue
Eagle, CO 81631
Phone: 970-328-6385 FAX: 970-328-2368

Region 3 PJL

As Constructed

No Revisions:

Revised:

Void:

I-70 FRONTAGE-COLO RIVER-DOTSERO (F-08-F)
COLORADO RIVER RD CROSS SECTIONS
STA 75+00.00 to STA 75+69.50

Designer:	DTW	Structure Numbers	
Detailer:	DJH		
Sheet Subset:	XSECT	Subset Sheets:	14 of 85

Project No./Code

FBR 0702-312

18162

Sheet Number X14

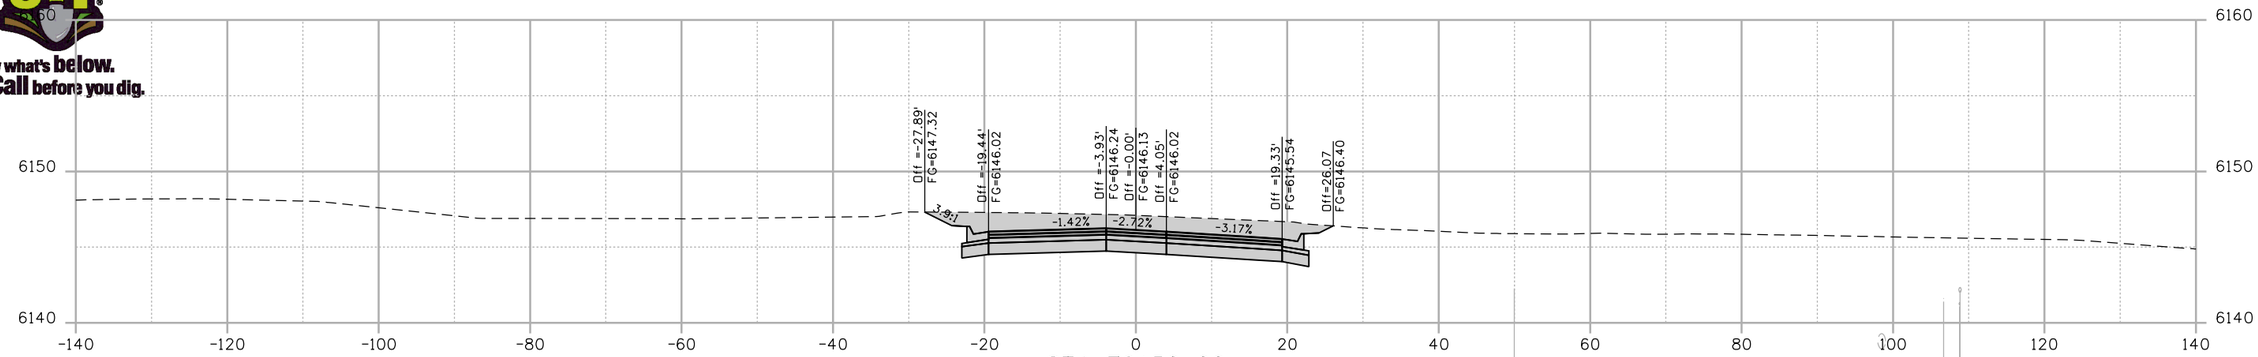

CUT AREA=121.89 S.F.
CUT VOLUME=28.37 C.Y.

STA 76+50.00

2362.04

FILL AREA=0.00 S.F.
FILL VOLUME=0.00 C.Y.

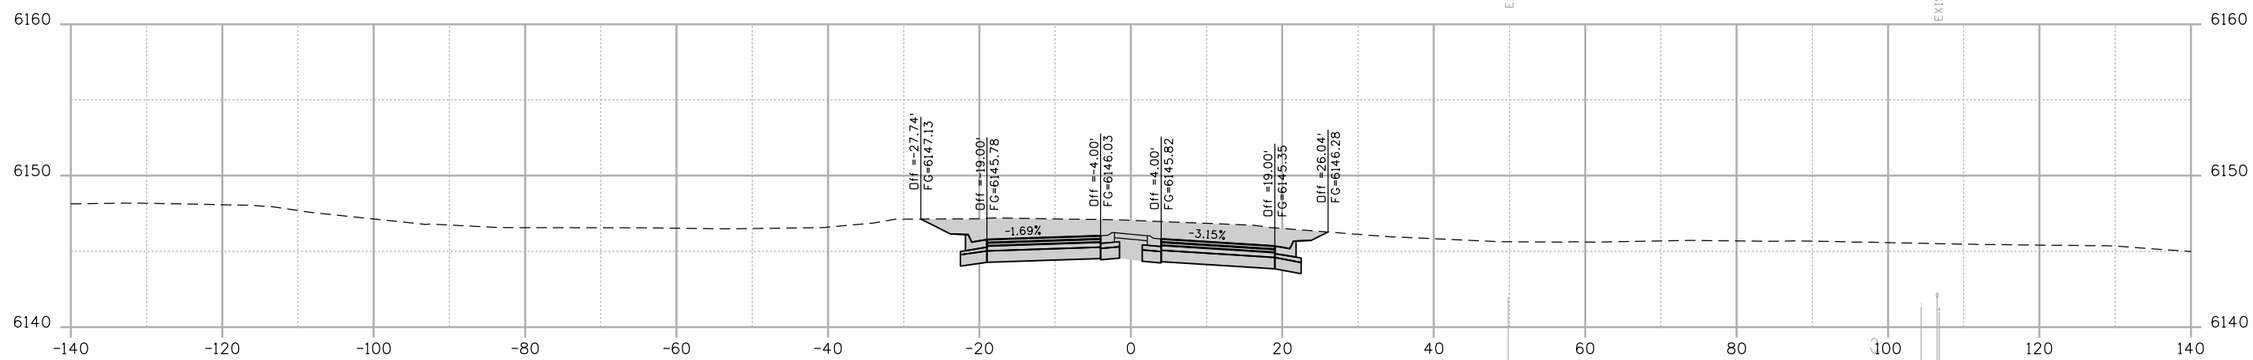

CUT AREA=126.79 S.F.
CUT VOLUME=258.11 C.Y.

STA 76+43.84

2333.67

FILL AREA=0.00 S.F.
FILL VOLUME=0.00 C.Y.

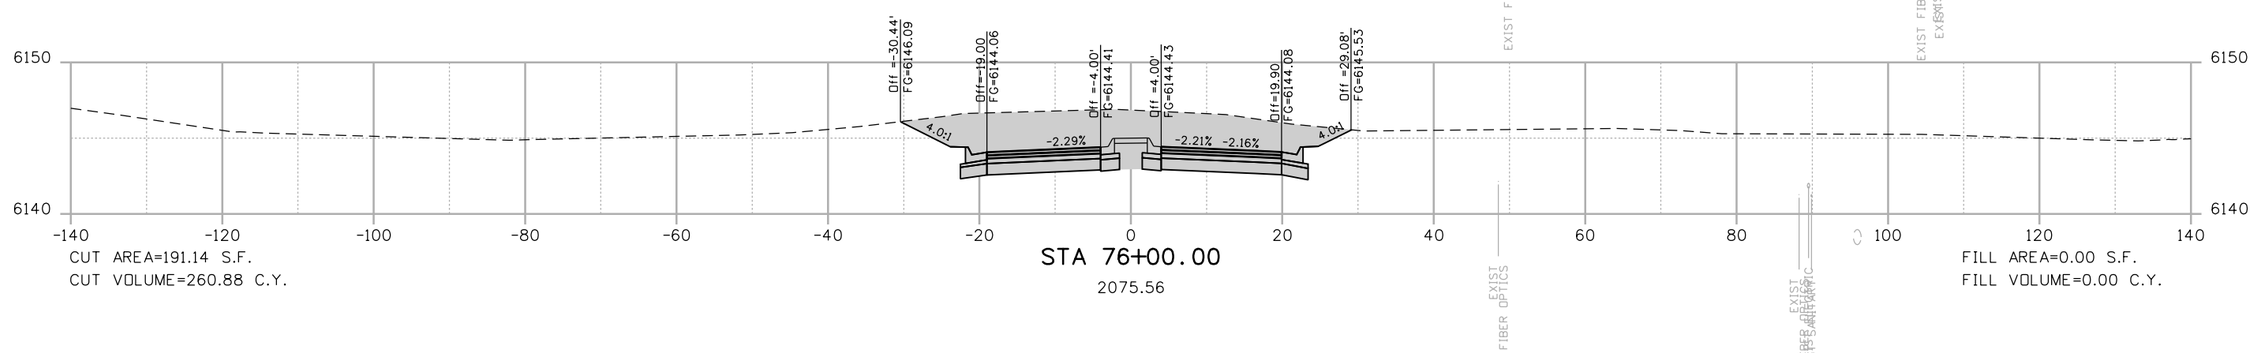

CUT AREA=191.14 S.F.
CUT VOLUME=260.88 C.Y.

STA 76+00.00

2075.56

FILL AREA=0.00 S.F.
FILL VOLUME=0.00 C.Y.

Know what's below. Call before you dig.

theo.weseman 3:28:09 PM P:\1101181 - Dotsero Bridge\18162\Design\Drawings\Cross_Sections\1101181-FOR XSECTS.dgn

Print Date: 8/6/2012		Sheet Revisions	
File Name: 1101181-FOR XSECTS.dgn		Date: / Comments / Init.	
Horiz. Scale: 1:20	Vert. Scale: As Noted		
Unit Information	Unit Leader Initials		
TSIOUVARAS SIMMONS HOLDERNESS			

Colorado Department of Transportation
714 Grand Avenue
Eagle, CO 81631
Phone: 970-328-6385 FAX: 970-328-2368
Region 3 PJL

As Constructed
No Revisions:
Revised:
Void:

I-70 FRONTAGE-COLO RIVER-DOTSERO (F-08-F)
COLORADO RIVER RD CROSS SECTIONS
STA 76+00.00 to STA 76+50.00

Designer:	DTW	Structure Numbers	
Detailer:	DJH		
Sheet Subset:	XSECT	Subset Sheets:	15 of 85

Project No./Code
FBR 0702-312
18162
Sheet Number X15

Know what's below. Call before you dig.

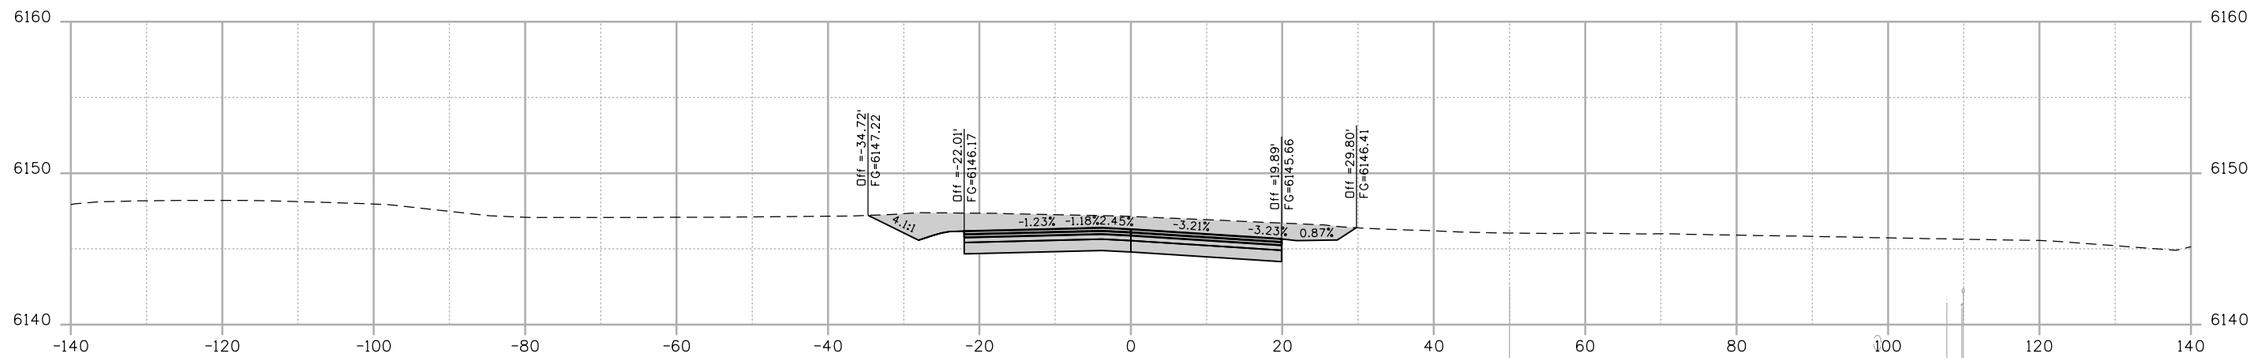

CUT AREA=126.59 S.F.
CUT VOLUME=6.33 C.Y.

STA 76+54.52

2382.49

FILL AREA=0.00 S.F.
FILL VOLUME=0.00 C.Y.

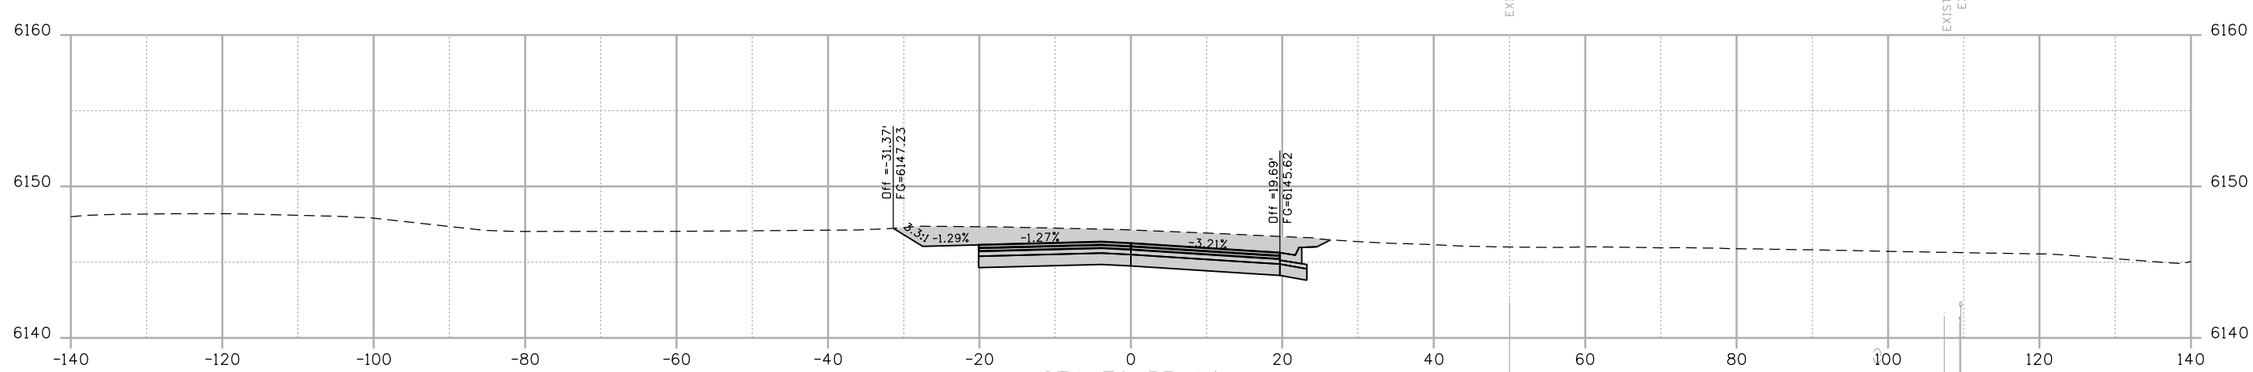

CUT AREA=121.04 S.F.
CUT VOLUME=14.13 C.Y.

STA 76+53.14

2376.17

FILL AREA=0.00 S.F.
FILL VOLUME=0.00 C.Y.

theo.weseman 3:28:10 PM P:\1101181 - Dotsero Bridge\18162\Design\Drawings\Cross_Sections\1101181-FOR XSECTS.dgn

Print Date: 8/6/2012			
File Name: 1101181-FOR XSECTS.dgn			
Horiz. Scale: 1:20	Vert. Scale: As Noted		
Unit Information	Unit Leader Initials		

TSIOUVARAS SIMMONS HOLDERNESS

Sheet Revisions

Date:	Comments	Init.

Colorado Department of Transportation
DOT
DEPARTMENT OF TRANSPORTATION
714 Grand Avenue
Eagle, CO 81631
Phone: 970-328-6385 FAX: 970-328-2368
Region 3 PJL

As Constructed	
No Revisions:	
Revised:	
Void:	

I-70 FRONTAGE-COLO RIVER-DOTSERO (F-08-F)
COLORADO RIVER RD CROSS SECTIONS
STA 76+53.14 to STA 76+54.52

Designer:	DTW	Structure Numbers	
Detailer:	DJH		
Sheet Subset:	XSECT	Subset Sheets:	16 of 85

Project No./Code
FBR 0702-312
18162
Sheet Number X16

Know what's below. Call before you dig.

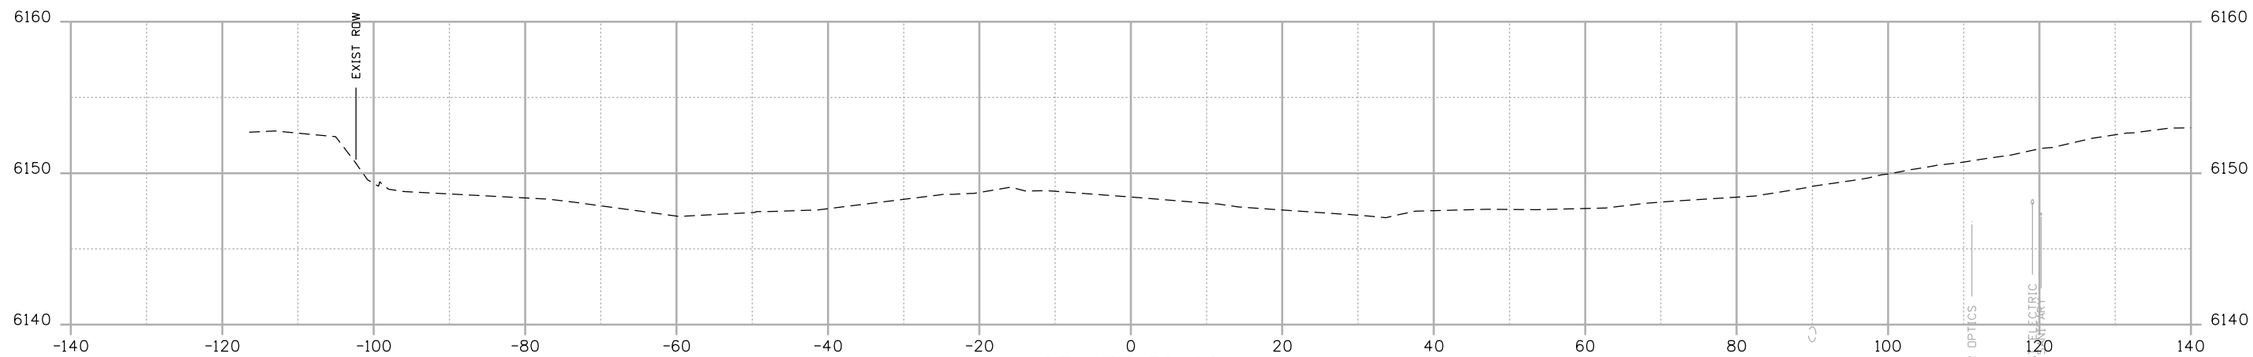

CUT AREA=0.00 S.F.
CUT VOLUME=66.56 C.Y.

STA 77+50.00

2616.21

FILL AREA=0.00 S.F.
FILL VOLUME=0.00 C.Y.

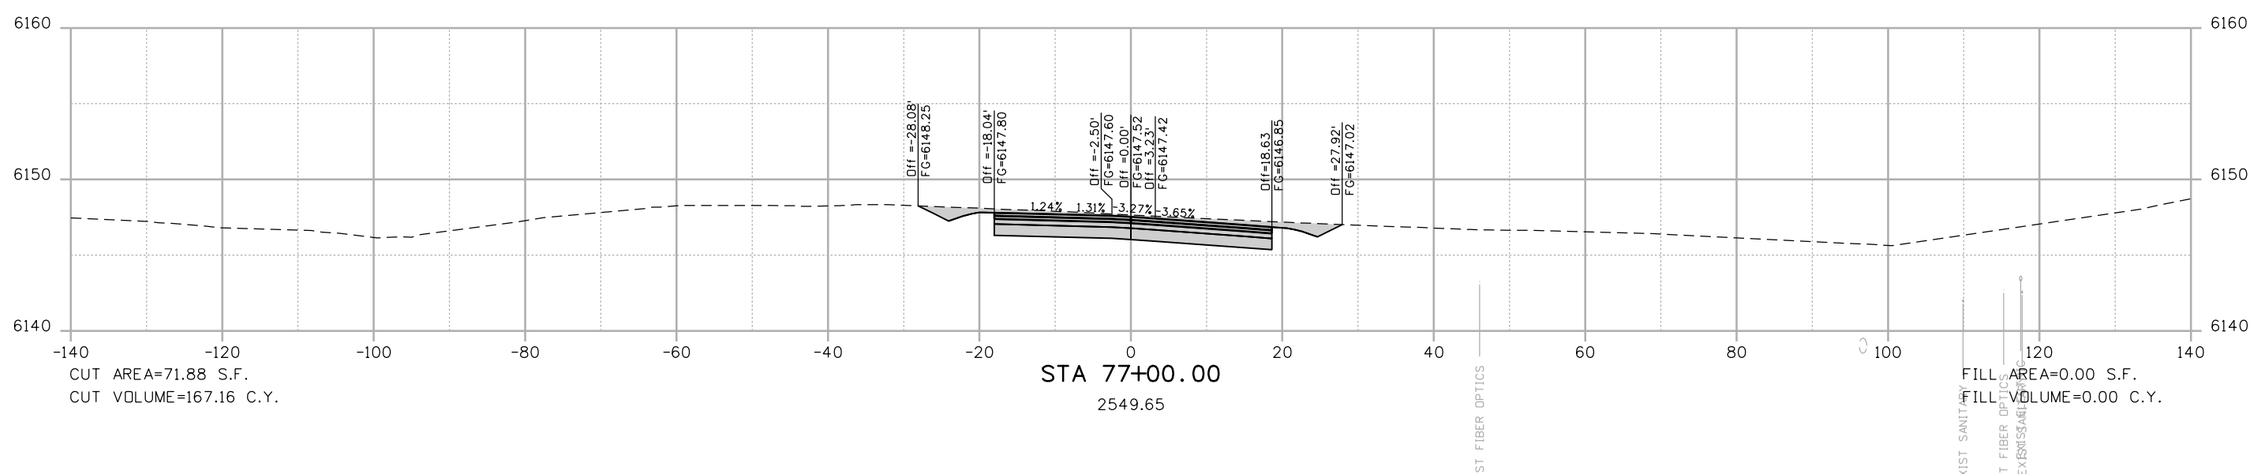

CUT AREA=71.88 S.F.
CUT VOLUME=167.16 C.Y.

STA 77+00.00

2549.65

FILL AREA=0.00 S.F.
FILL VOLUME=0.00 C.Y.

theo.weseman 3:28:12 PM P:\1101181 - Dotsero Bridge\18162\Design\Drawings\Cross_Sections\1101181-FOR XSECTS.dgn

Print Date: 8/6/2012			
File Name: 1101181-FOR XSECTS.dgn			
Horiz. Scale: 1:20	Vert. Scale: As Noted		
Unit Information	Unit Leader Initials		
TSIOUVARAS SIMMONS HOLDERNESS			

Sheet Revisions

Date:	Comments	Init.

Colorado Department of Transportation
DOT
DEPARTMENT OF TRANSPORTATION
714 Grand Avenue
Eagle, CO 81631
Phone: 970-328-6385 FAX: 970-328-2368
Region 3 PJL

As Constructed
No Revisions:
Revised:
Void:

I-70 FRONTAGE-COLO RIVER-DOTSERO (F-08-F)
COLORADO RIVER RD CROSS SECTIONS
STA 77+00.00 to STA 77+50.00

Designer:	DTW	Structure Numbers	
Detailer:	DJH		
Sheet Subset:	XSECT	Subset Sheets:	17 of 85

Project No./Code
FBR 0702-312
18162
Sheet Number X17

Know what's below.
Call before you dig.

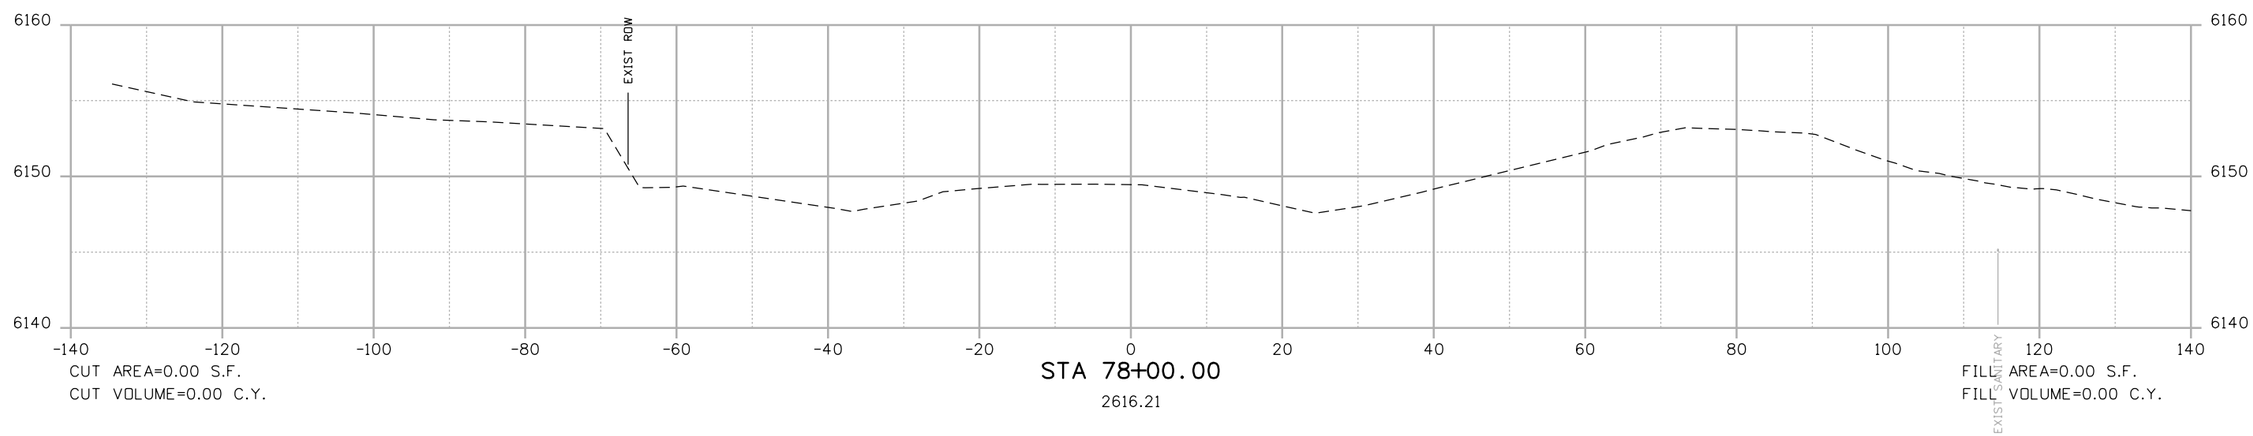

CUT AREA=0.00 S.F.
CUT VOLUME=0.00 C.Y.

STA 78+00.00
2616.21

FILL AREA=0.00 S.F.
FILL VOLUME=0.00 C.Y.

theo.weseman 3:28:13 PM P:\1101181 - Dotsero Bridge\18162\Design\Drawings\Cross_Sections\1101181-FOR XSECTS.dgn

Print Date: 8/6/2012	
File Name: 1101181-FOR XSECTS.dgn	
Horiz. Scale: 1:20	Vert. Scale: As Noted
Unit Information	Unit Leader Initials

TSIOUVARAS SIMMONS HOLDERNESS

Sheet Revisions

Date:	Comments	Init.

Colorado Department of Transportation
DOT DEPARTMENT OF TRANSPORTATION
714 Grand Avenue
Eagle, CO 81631
Phone: 970-328-6385 FAX: 970-328-2368
Region 3 PJL

As Constructed
No Revisions:
Revised:
Void:

I-70 FRONTAGE-COLO RIVER-DOTSERO (F-08-F)
COLORADO RIVER RD CROSS SECTIONS
STA 78+00.00 to STA 78+00.00

Designer:	DTW	Structure Numbers	
Detailer:	DJH		
Sheet Subset:	XSECT	Subset Sheets:	18 of 85

Project No./Code
FBR 0702-312
18162
Sheet Number X18

Know what's below. Call before you dig.

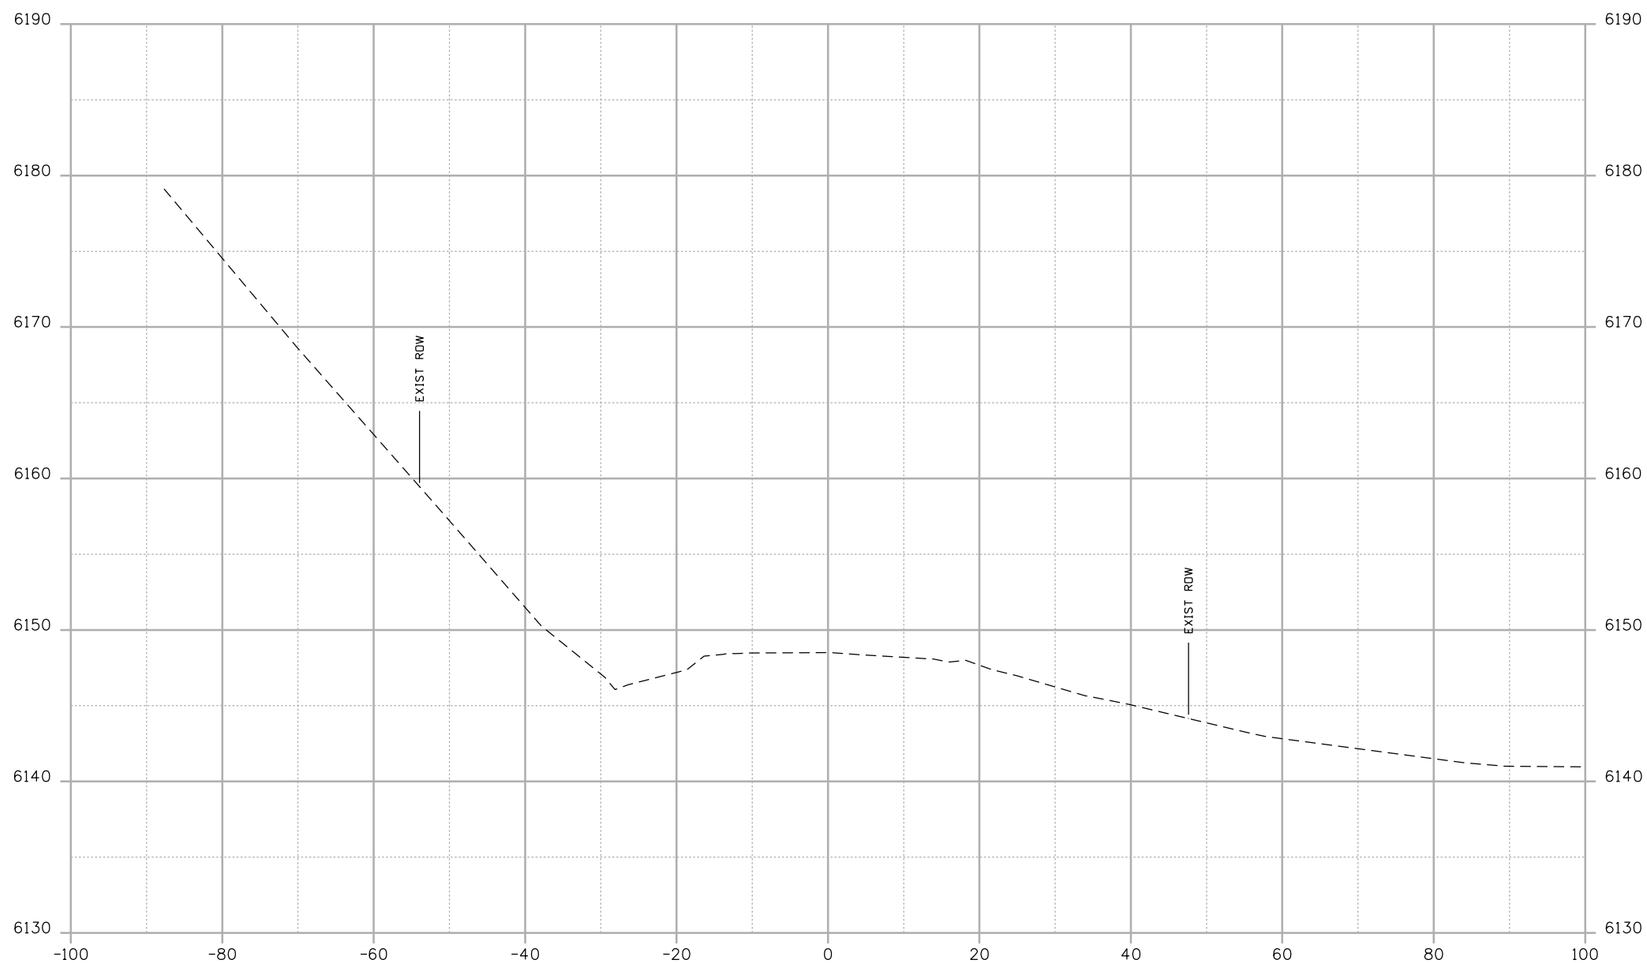

CUT AREA=0.00 S.F.
CUT VOLUME=0.00 C.Y.

STA 12+50.00
0.00

FILL AREA=0.00 S.F.
FILL VOLUME=0.00 C.Y.

theo.weseman 3:28:15 PM P:\1101181 - Dotsero Bridge\18162\Design\Drawings\Cross_Sections\1101181-FOR XSECTS.dgn

Print Date: 8/6/2012			
File Name: 1101181-FOR XSECTS.dgn			
Horiz. Scale: 1:20	Vert. Scale: As Noted		
Unit Information	Unit Leader Initials		

TSIOUVARAS SIMMONS HOLDERNESS

Sheet Revisions

Date:	Comments	Init.

Colorado Department of Transportation
DOT DEPARTMENT OF TRANSPORTATION
714 Grand Avenue
Eagle, CO 81631
Phone: 970-328-6385 FAX: 970-328-2368
Region 3 PJL

As Constructed
No Revisions:
Revised:
Void:

I-70 FRONTAGE-COLO RIVER-DOTSERO (F-08-F)
US6 WEST OF BRIDGE CROSS SECTIONS
STA 12+50.00 to STA 12+50.00

Designer:	DTW	Structure Numbers	
Detailer:	DJH		
Sheet Subset:	XSECT	Subset Sheets:	19 of 85

Project No./Code
FBR 0702-312
18162
Sheet Number X19

Know what's below. Call before you dig.

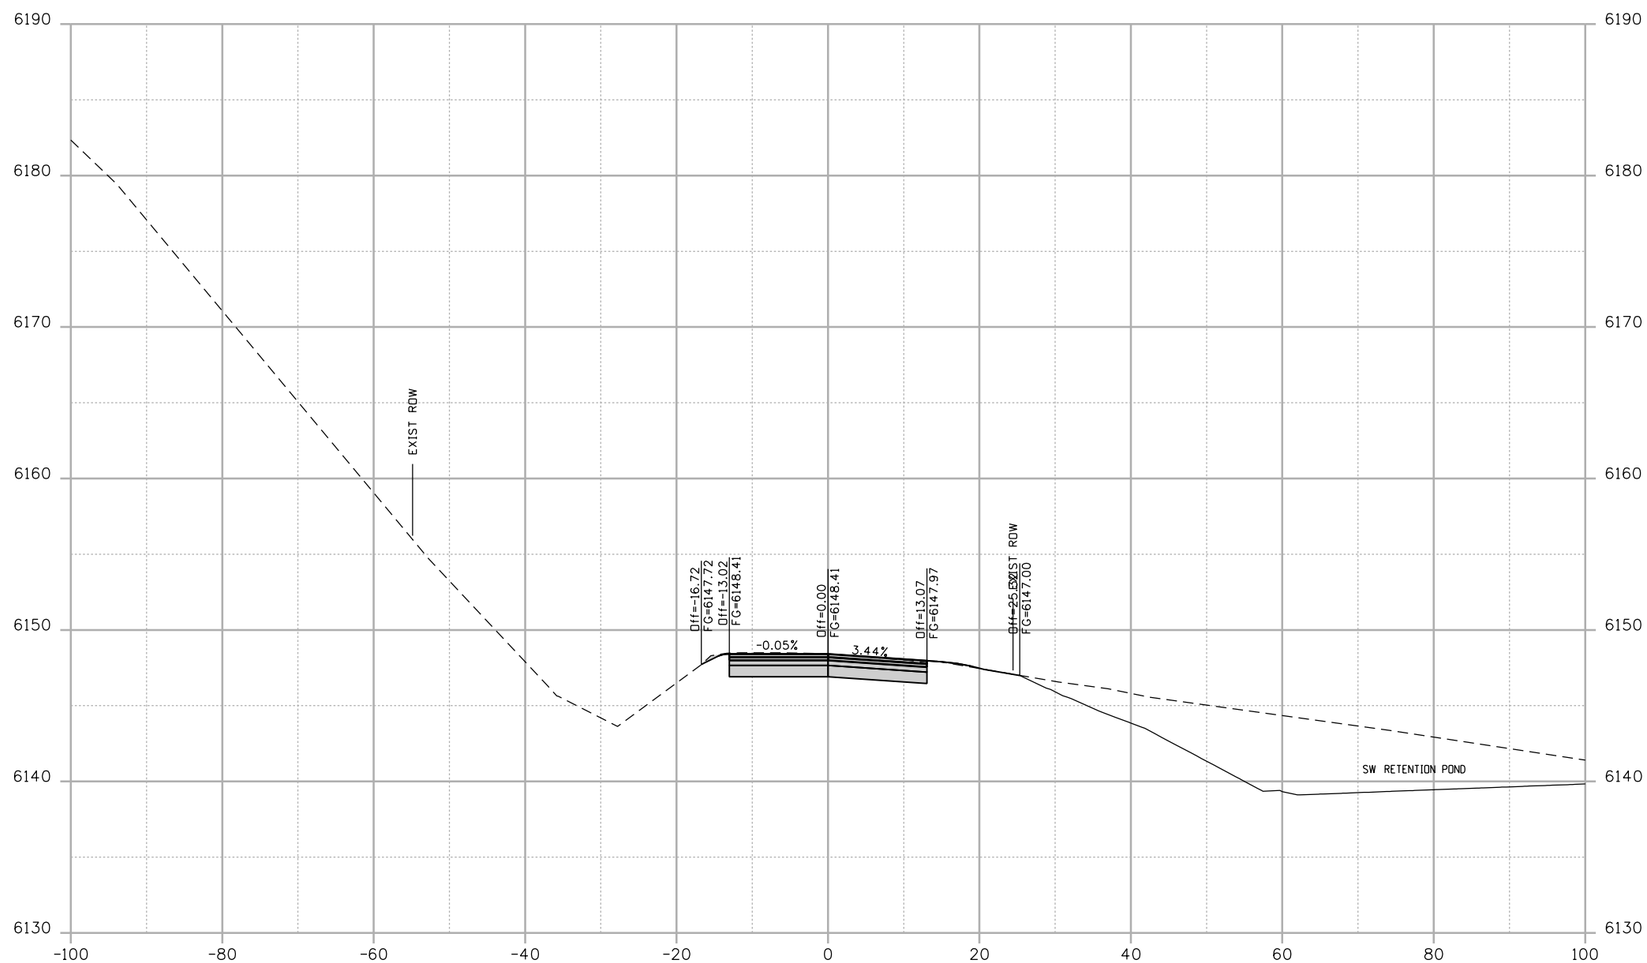

CUT AREA=39.93 S.F.
CUT VOLUME=36.97 C.Y.

STA 13+00.00
36.72

FILL AREA=0.27 S.F.
FILL VOLUME=0.25 C.Y.

theo.weseman 3:28:17 PM P:\1101181 - Dotsero Bridge\18162\Design\Drawings\Cross_Sections\1101181-FOR XSECTS.dgn

Print Date: 8/6/2012			
File Name: 1101181-FOR XSECTS.dgn			
Horiz. Scale: 1:20	Vert. Scale: As Noted		
Unit Information	Unit Leader Initials		

TSIOUVARAS SIMMONS HOLDERNESS

Sheet Revisions

Date:	Comments	Init.

Colorado Department of Transportation
714 Grand Avenue
Eagle, CO 81631
Phone: 970-328-6385 FAX: 970-328-2368
Region 3 PJL

As Constructed
No Revisions:
Revised:
Void:

I-70 FRONTAGE-COLO RIVER-DOTSERO (F-08-F)
US6 WEST OF BRIDGE CROSS SECTIONS
STA 13+00.00 to STA 13+00.00

Designer:	DTW	Structure Numbers	
Detailer:	DJH		
Sheet Subset:	XSECT	Subset Sheets:	20 of 85

Project No./Code
FBR 0702-312
18162
Sheet Number X20

Know what's below.
Call before you dig.

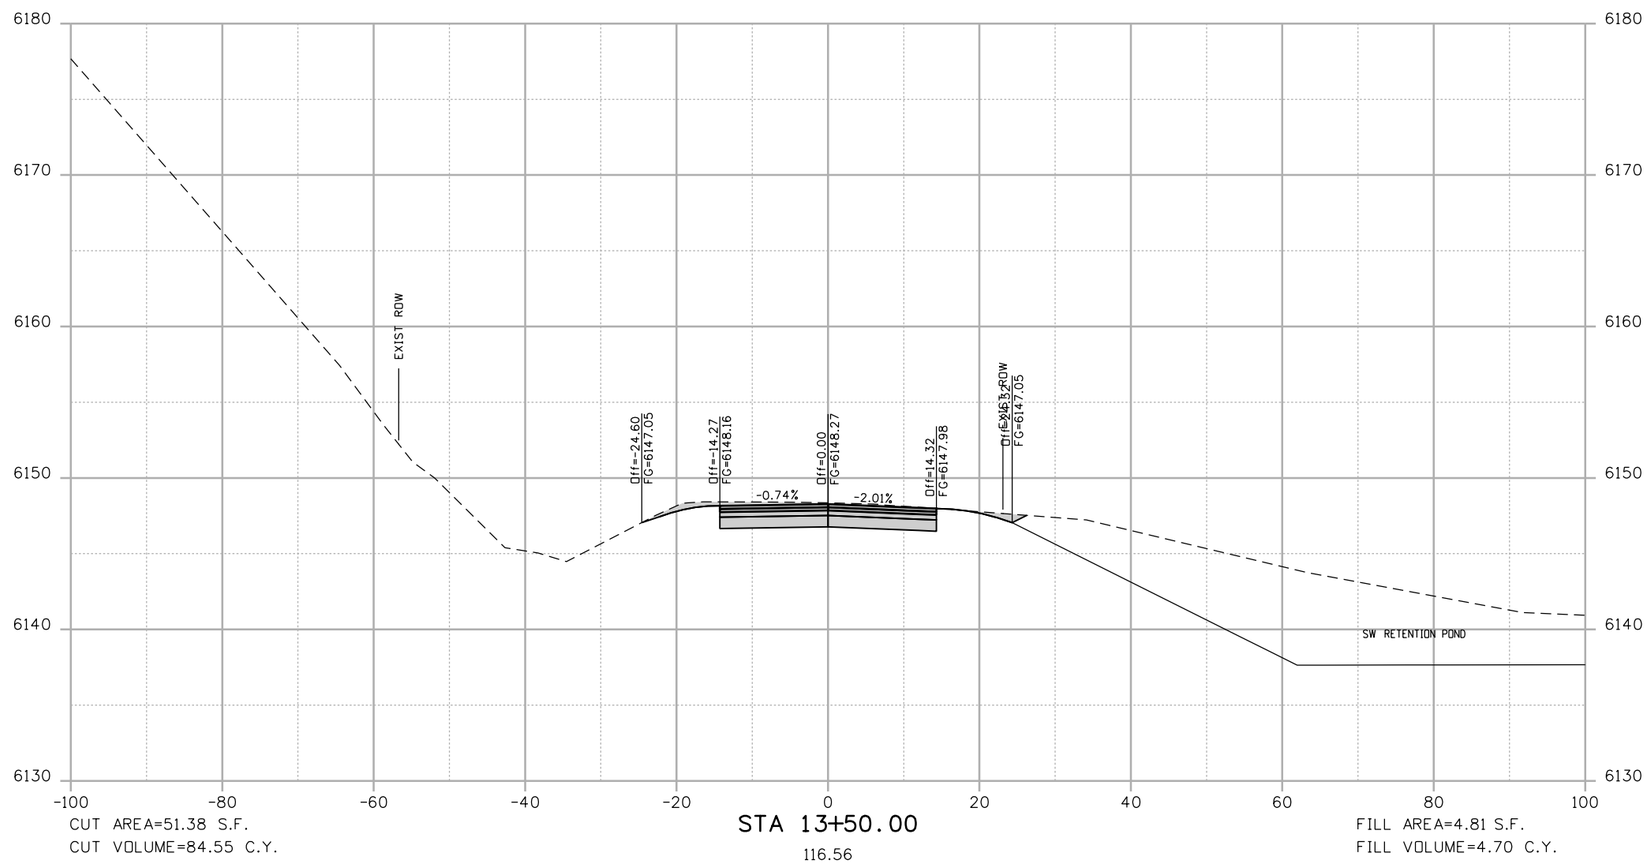

CUT AREA=51.38 S.F.
CUT VOLUME=84.55 C.Y.

STA 13+50.00

116.56

FILL AREA=4.81 S.F.
FILL VOLUME=4.70 C.Y.

theo.weseman 3:28:18 PM P:\1101181 - Dotsero Bridge\18162\Design\Drawings\Cross_Sections\1101181-FOR XSECTS.dgn

Print Date: 8/6/2012			
File Name: 1101181-FOR XSECTS.dgn			
Horiz. Scale: 1:20	Vert. Scale: As Noted		
Unit Information	Unit Leader Initials		

TSIOUVARAS SIMMONS HOLDERNESS

Sheet Revisions

Date:	Comments	Init.

Colorado Department of Transportation
DOT
DEPARTMENT OF TRANSPORTATION
714 Grand Avenue
Eagle, CO 81631
Phone: 970-328-6385 FAX: 970-328-2368
Region 3 PJL

As Constructed
No Revisions:
Revised:
Void:

I-70 FRONTAGE-COLO RIVER-DOTSERO (F-08-F)
US6 WEST OF BRIDGE CROSS SECTIONS
STA 13+50.00 to STA 13+50.00

Designer:	DTW	Structure Numbers	
Detailer:	DJH		
Sheet Subset:	XSECT	Subset Sheets:	21 of 85

Project No./Code
FBR 0702-312
18162
Sheet Number X21

Know what's below.
Call before you dig.

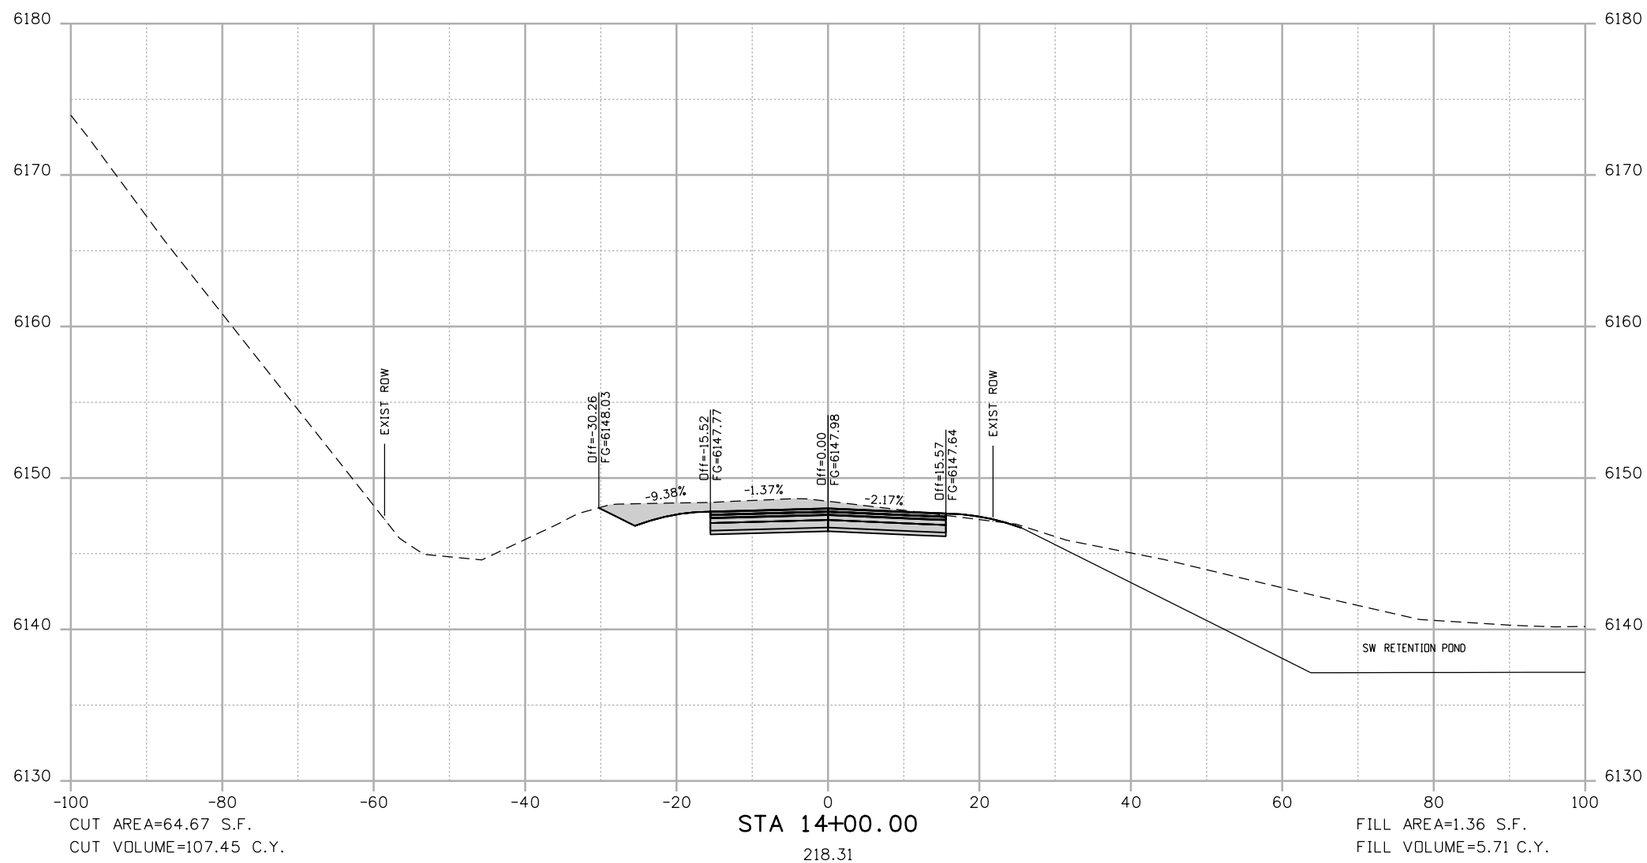

theo.weseman 3:28:20 PM P:\1101181 - Dotsero Bridge\18162\Design\Drawings\Cross_Sections\1101181-FDR XSECTS.dgn

Print Date: 8/6/2012		Sheet Revisions	
File Name: 1101181-FDR XSECTS.dgn		Date:	Comments	Init.
Horiz. Scale: 1:20	Vert. Scale: As Noted			
Unit Information	Unit Leader Initials			
TSIOUVARAS SIMMONS HOLDERNESS				

Colorado Department of Transportation
DOT DEPARTMENT OF TRANSPORTATION
714 Grand Avenue
Eagle, CO 81631
Phone: 970-328-6385 FAX: 970-328-2368
Region 3 PJL

As Constructed
No Revisions:
Revised:
Void:

I-70 FRONTAGE-COLO RIVER-DOTSERO (F-08-F)
US6 WEST OF BRIDGE CROSS SECTIONS
STA 14+00.00 to STA 14+00.00

Designer:	DTW	Structure Numbers	
Detailer:	DJH		
Sheet Subset:	XSECT	Subset Sheets:	22 of 85

Project No./Code
FBR 0702-312
18162
Sheet Number X22

Know what's below. Call before you dig.

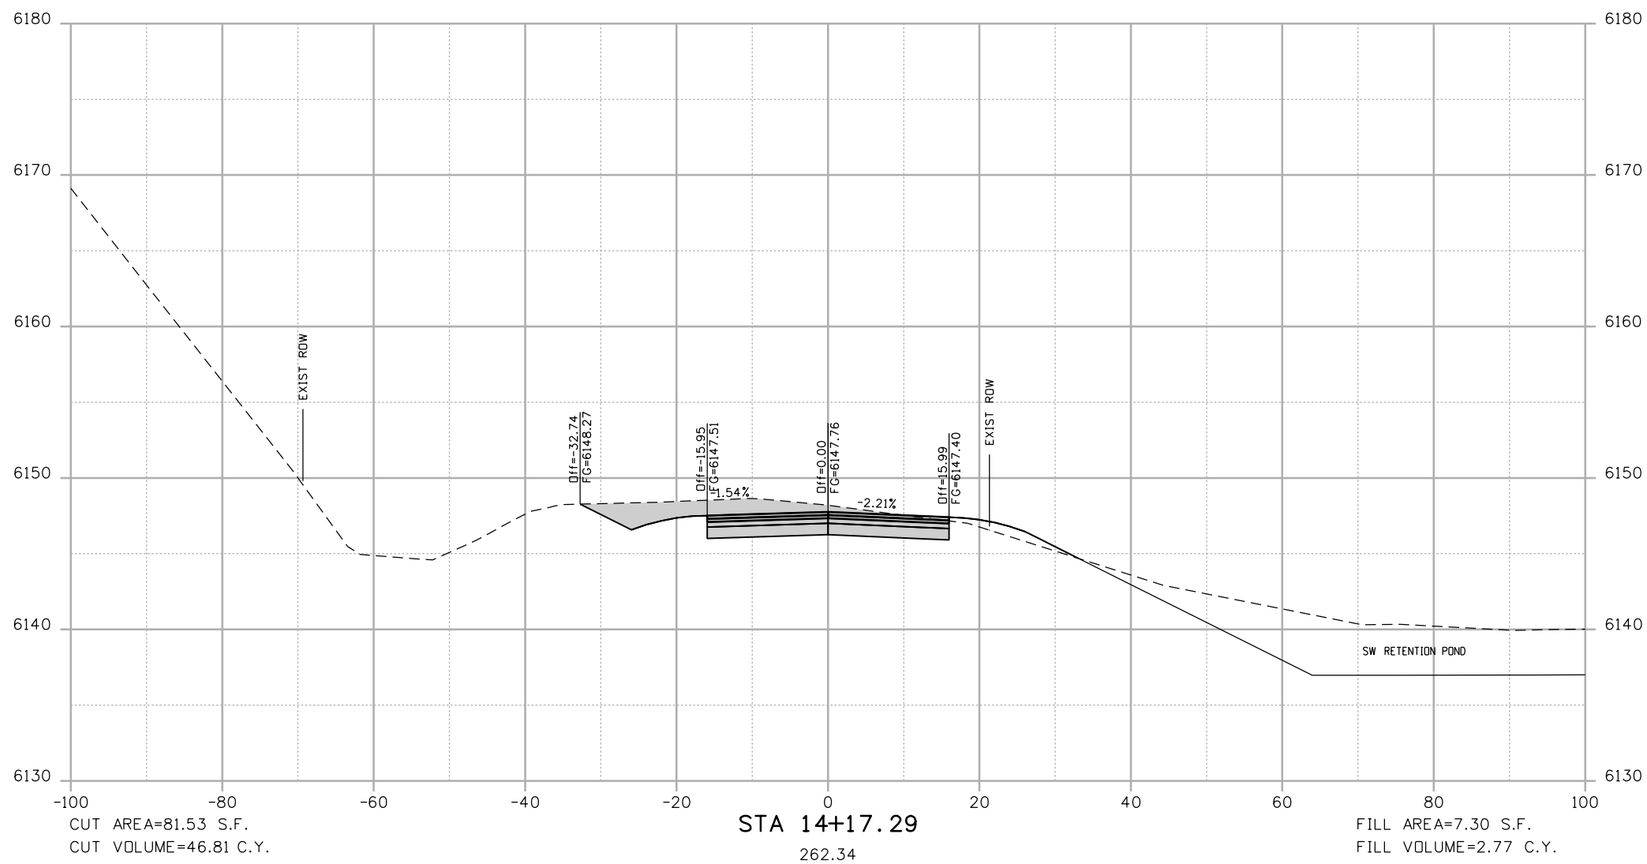

CUT AREA=81.53 S.F.
CUT VOLUME=46.81 C.Y.

STA 14+17.29
262.34

FILL AREA=7.30 S.F.
FILL VOLUME=2.77 C.Y.

theo.weseman 3:28:21 PM P:\1101181 - Dotsero Bridge\18162\Design\Drawings\Cross_Sections\1101181-FOR XSECTS.dgn

Print Date: 8/6/2012			
File Name: 1101181-FOR XSECTS.dgn			
Horiz. Scale: 1:20	Vert. Scale: As Noted		
Unit Information	Unit Leader Initials		

TSIOUVARAS SIMMONS HOLDERNESS

Sheet Revisions

Date:	Comments	Init.

Colorado Department of Transportation
DOT DEPARTMENT OF TRANSPORTATION
714 Grand Avenue
Eagle, CO 81631
Phone: 970-328-6385 FAX: 970-328-2368
Region 3 PJL

As Constructed
No Revisions:
Revised:
Void:

I-70 FRONTAGE-COLO RIVER-DOTSERO (F-08-F)
US6 WEST OF BRIDGE CROSS SECTIONS
STA 14+17.29 to STA 14+17.29

Designer:	DTW	Structure Numbers	
Detailer:	DJH		
Sheet Subset:	XSECT	Subset Sheets:	23 of 85

Project No./Code
FBR 0702-312
18162
Sheet Number X23

Know what's below.
Call before you dig.

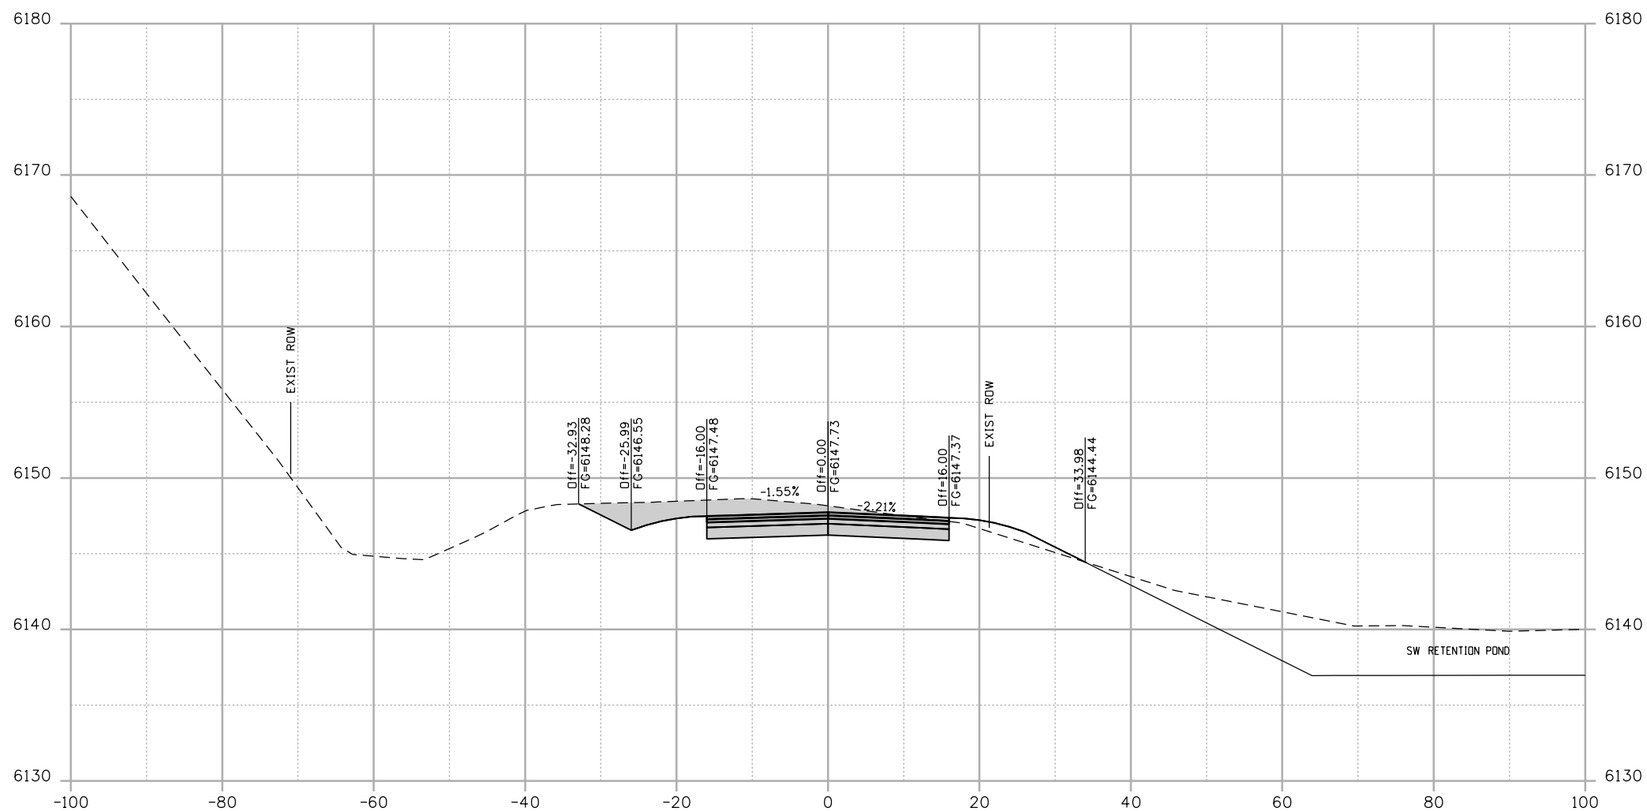

CUT AREA=82.58 S.F.
CUT VOLUME=5.96 C.Y.

STA 14+19.25
267.72

FILL AREA=8.57 S.F.
FILL VOLUME=0.58 C.Y.

theo.weseman 3:28:23 PM P:\1101181 - Dotsero Bridge\18162\Design\Drawings\Cross_Sections\1101181-FDR XSECTS.dgn

Print Date: 8/6/2012	Sheet Revisions	Colorado Department of Transportation	As Constructed
File Name: 1101181-FDR XSECTS.dgn	Date: / Comments / Init.	714 Grand Avenue, Eagle, CO 81631	No Revisions:
Horiz. Scale: 1:20 Vert. Scale: As Noted		Phone: 970-328-6385 FAX: 970-328-2368	Revised:
Unit Information Unit Leader Initials		Region 3 PJL	Void:
TSIOUVARAS SIMMONS HOLDERNESS			

I-70 FRONTAGE-COLO RIVER-DOTSERO (F-08-F)			Project No./Code
US6 WEST OF BRIDGE CROSS SECTIONS			FBR 0702-312
STA 14+19.25 to STA 14+19.25			18162
Designer: DTW	Structure Numbers		
Detailer: DJH			
Sheet Subset: XSECT	Subset Sheets: 24 of 85		Sheet Number X24

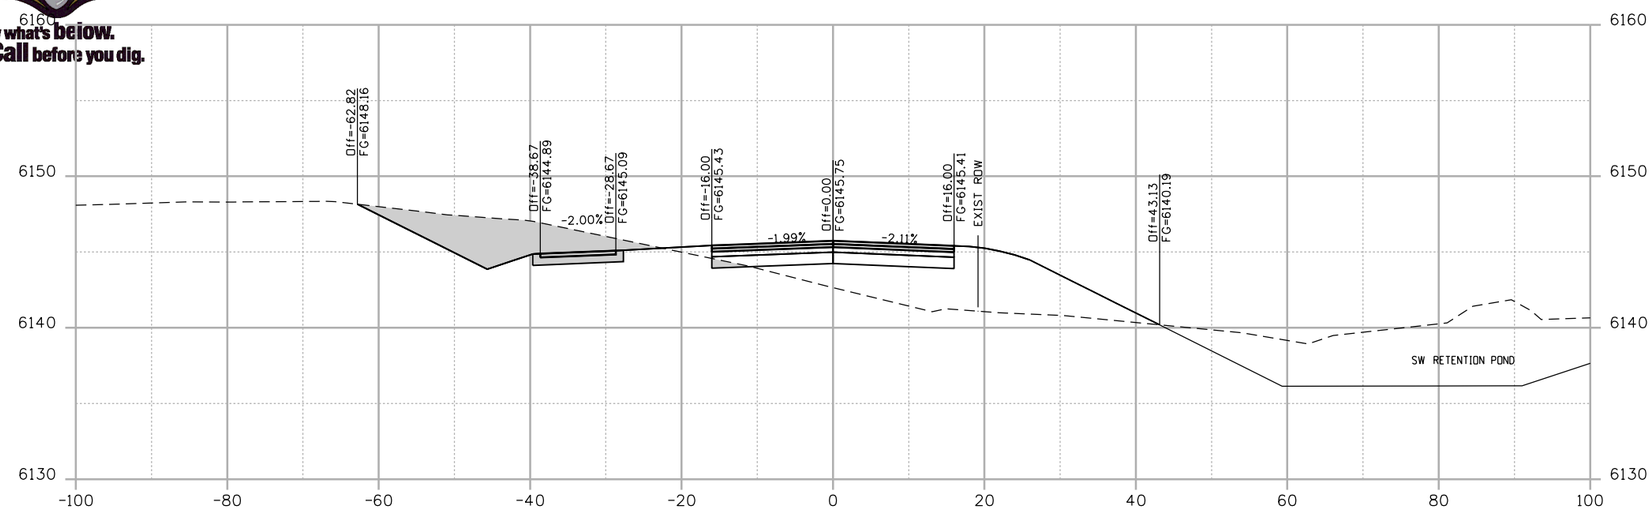

CUT AREA=74.69 S.F.
CUT VOLUME=199.47 C.Y.

STA 15+00.00

420.42

FILL AREA=119.30 S.F.
FILL VOLUME=146.75 C.Y.

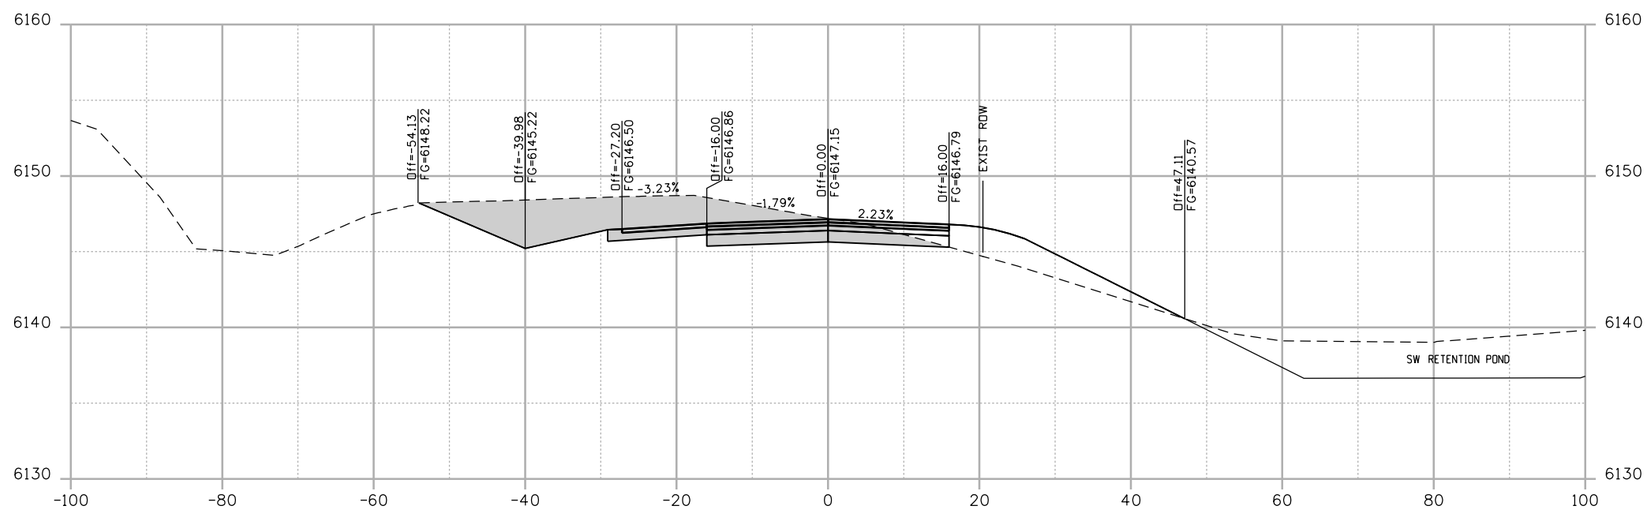

CUT AREA=140.74 S.F.
CUT VOLUME=127.17 C.Y.

STA 14+50.00

367.70

FILL AREA=39.19 S.F.
FILL VOLUME=27.20 C.Y.

Know what's below. Call before you dig.

theo.weseman 3:28:24 PM P:\1101181 - Dotsero Bridge\18162\Design\Drawings\Cross_Sections\1101181-FOR XSECTS.dgn

Print Date: 8/6/2012			
File Name: 1101181-FOR XSECTS.dgn			
Horiz. Scale: 1:20	Vert. Scale: As Noted		
Unit Information	Unit Leader Initials		

TSIOUVARAS SIMMONS HOLDERNESS

Sheet Revisions

Date:	Comments	Init.

Colorado Department of Transportation
714 Grand Avenue
Eagle, CO 81631
Phone: 970-328-6385 FAX: 970-328-2368
Region 3 PJL

As Constructed
No Revisions:
Revised:
Void:

I-70 FRONTAGE-COLO RIVER-DOTSERO (F-08-F)
US6 WEST OF BRIDGE CROSS SECTIONS
STA 14+50.00 to STA 15+00.00

Designer:	DTW	Structure Numbers	
Detailer:	DJH		
Sheet Subset:	XSECT	Subset Sheets:	25 of 85

Project No./Code
FBR 0702-312
18162
Sheet Number X25

Know what's below. Call before you dig.

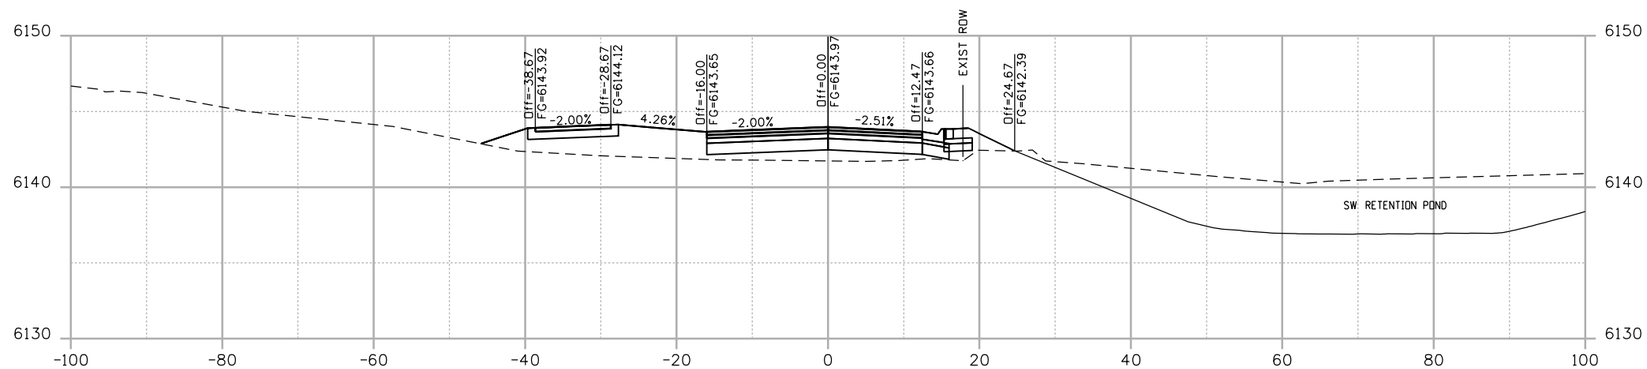

CUT AREA=0.00 S.F.
CUT VOLUME=0.07 C.Y.

STA 15+50.00
292.17

FILL AREA=64.26 S.F.
FILL VOLUME=22.00 C.Y.

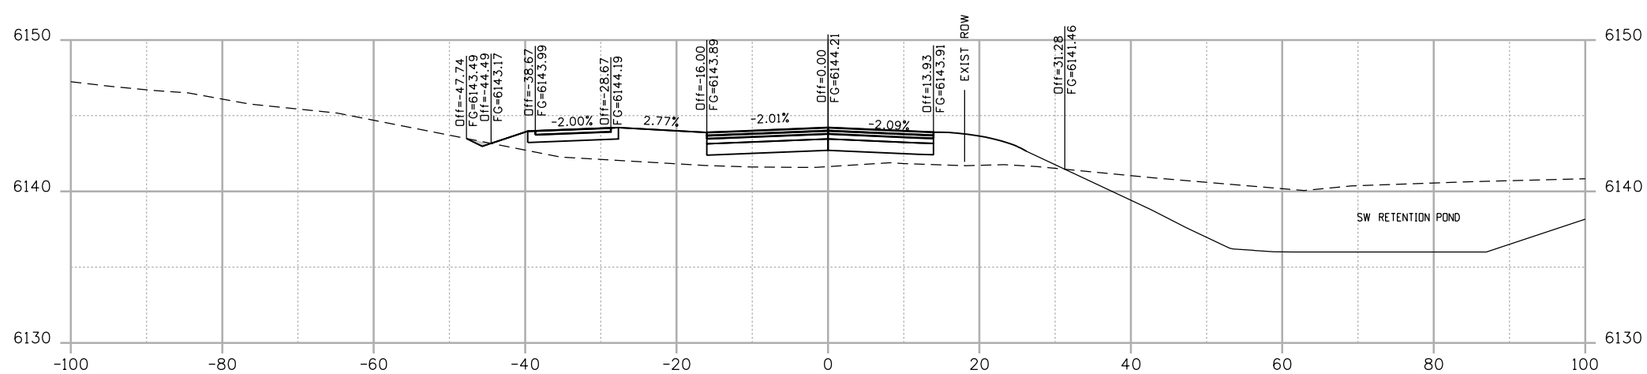

CUT AREA=0.51 S.F.
CUT VOLUME=59.00 C.Y.

STA 15+42.37
314.09

FILL AREA=91.41 S.F.
FILL VOLUME=165.33 C.Y.

theo.weseman 3:28:26 PM P:\1101181 - Dotsero Bridge\18162\Design\Drawings\Cross_Sections\1101181-FOR XSECTS.dgn

Print Date: 8/6/2012			
File Name: 1101181-FOR XSECTS.dgn			
Horiz. Scale: 1:20	Vert. Scale: As Noted		
Unit Information	Unit Leader Initials		

TSIOUVARAS SIMMONS HOLDERNESS

Sheet Revisions

Date:	Comments	Init.

Colorado Department of Transportation
714 Grand Avenue
Eagle, CO 81631
Phone: 970-328-6385 FAX: 970-328-2368
Region 3 PJL

As Constructed
No Revisions:
Revised:
Void:

I-70 FRONTAGE-COLO RIVER-DOTSERO (F-08-F)
US6 WEST OF BRIDGE CROSS SECTIONS
STA 15+42.37 to STA 15+50.00

Designer:	DTW	Structure Numbers	
Detailer:	DJH		
Sheet Subset:	XSECT	Subset Sheets:	26 of 85

Project No./Code
FBR 0702-312
18162
Sheet Number X26

Know what's below.
Call before you dig.

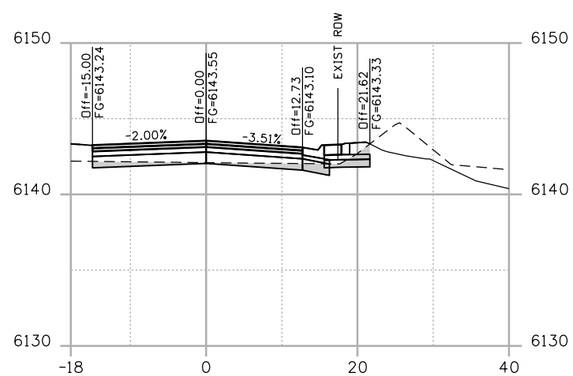

CUT AREA=12.33 S.F. STA 15+66.81 FILL AREA=1.43 S.F.

CUT VOLUME=3.84 C.Y. 275.56 FILL VOLUME=20.45 C.Y.

theo.weseman 3:28:28 PM P:\1101181 - Dotsero Bridge\18162\Design\Drawings\Cross_Sections\1101181-FDR XSECTS.dgn

Print Date: 8/6/2012			
File Name: 1101181-FDR XSECTS.dgn			
Horiz. Scale: 1:20	Vert. Scale: As Noted		
Unit Information	Unit Leader Initials		

TSIOUVARAS SIMMONS HOLDERNESS

Sheet Revisions

Date:	Comments	Init.

Colorado Department of Transportation
714 Grand Avenue
Eagle, CO 81631
Phone: 970-328-6385 FAX: 970-328-2368
Region 3 PJL

As Constructed
No Revisions:
Revised:
Void:

I-70 FRONTAGE-COLO RIVER-DOTSERO (F-08-F)
US6 WEST OF BRIDGE CROSS SECTIONS
STA 15+66.81 to STA 15+66.81

Designer:	DTW	Structure Numbers	
Detailer:	DJH		
Sheet Subset:	XSECT	Subset Sheets:	27 of 85

Project No./Code
FBR 0702-312
18162
Sheet Number X27

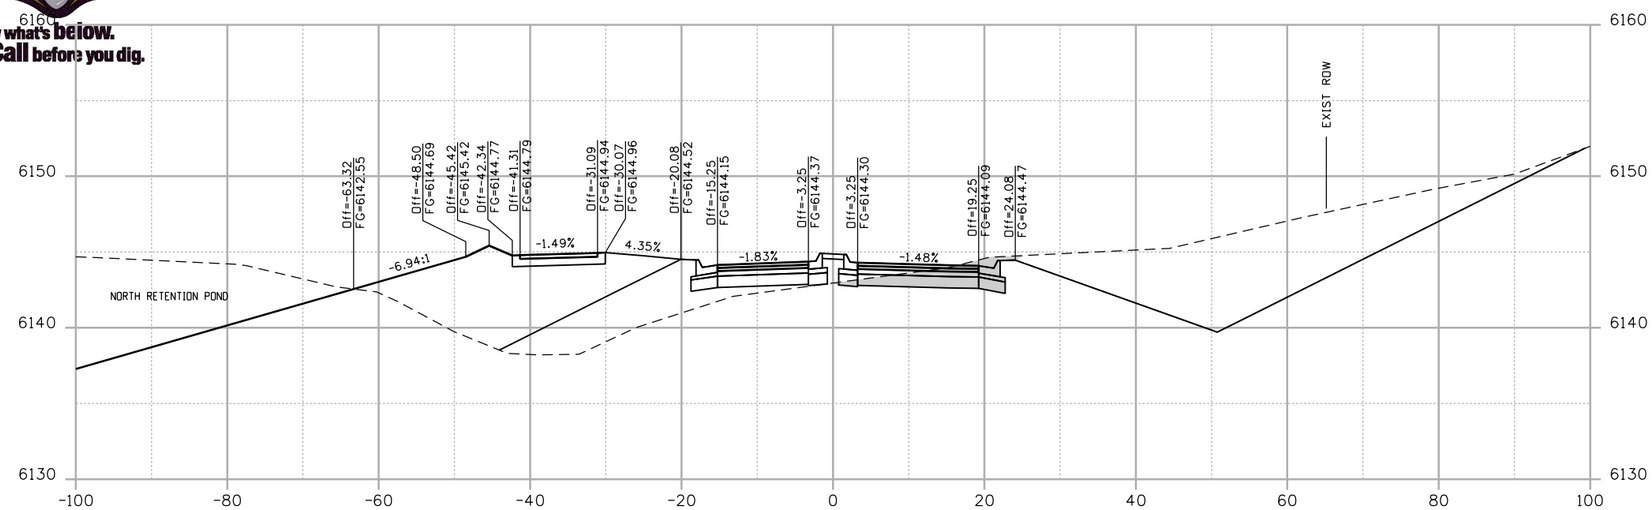

CUT AREA=25.02 S.F.
CUT VOLUME=54.76 C.Y.

STA 19+00.00

-4.02

FILL AREA=76.05 S.F.
FILL VOLUME=58.78 C.Y.

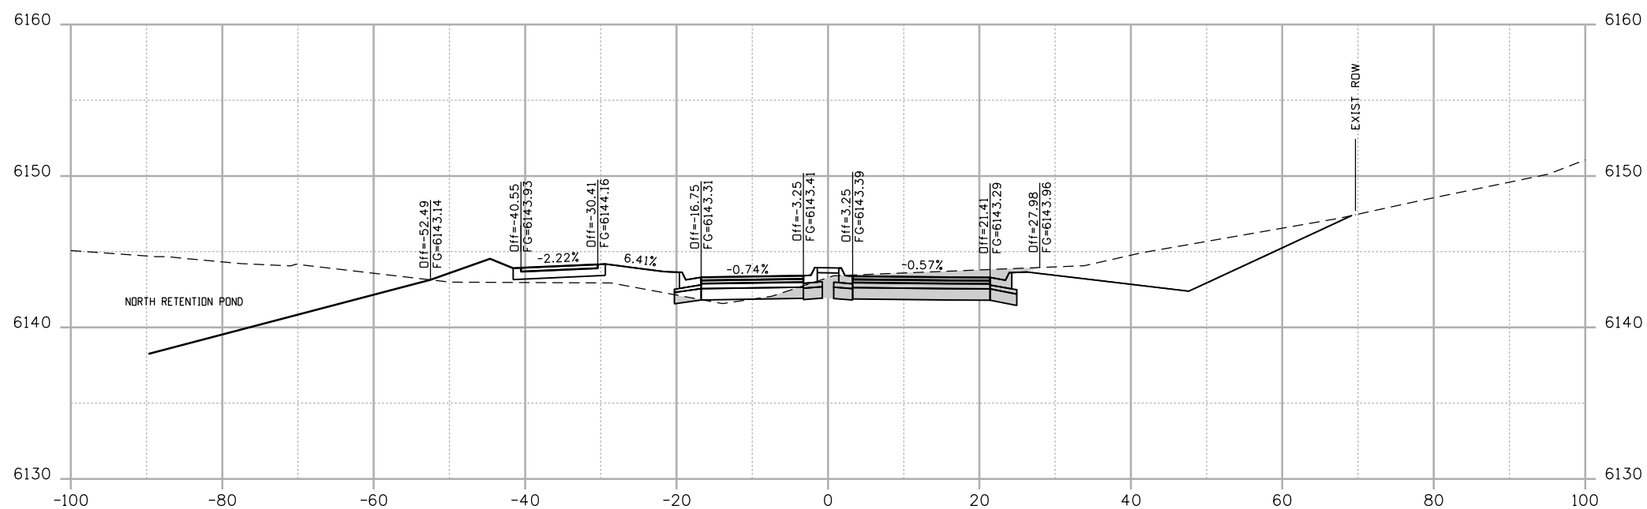

CUT AREA=52.66 S.F.
CUT VOLUME=0.00 C.Y.

STA 18+61.93

0.00

FILL AREA=7.33 S.F.
FILL VOLUME=0.00 C.Y.

theo.weseman 3:28:29 PM P:\1101181 - Dotsero Bridge\18162\Design\Drawings\Cross_Sections\1101181-FDR XSECTS.dgn

Print Date: 8/6/2012	Sheet Revisions		
File Name: 1101181-FDR XSECTS.dgn	Date:	Comments	Init.
Horiz. Scale: 1:20 Vert. Scale: As Noted			
Unit Information Unit Leader Initials			
TSIOUVARAS SIMMONS HOLDERNESS			

Colorado Department of Transportation
714 Grand Avenue
Eagle, CO 81631
Phone: 970-328-6385 FAX: 970-328-2368
Region 3 PJL

As Constructed
No Revisions:
Revised:
Void:

I-70 FRONTAGE-COLO RIVER-DOTSERO (F-08-F)
US6 WEST OF BRIDGE CROSS SECTIONS
STA 18+61.93 to STA 19+00.00

Designer:	DTW	Structure Numbers	
Detailer:	DJH		
Sheet Subset:	XSECT	Subset Sheets:	28 of 85

Project No./Code
FBR 0702-312
18162
Sheet Number X28

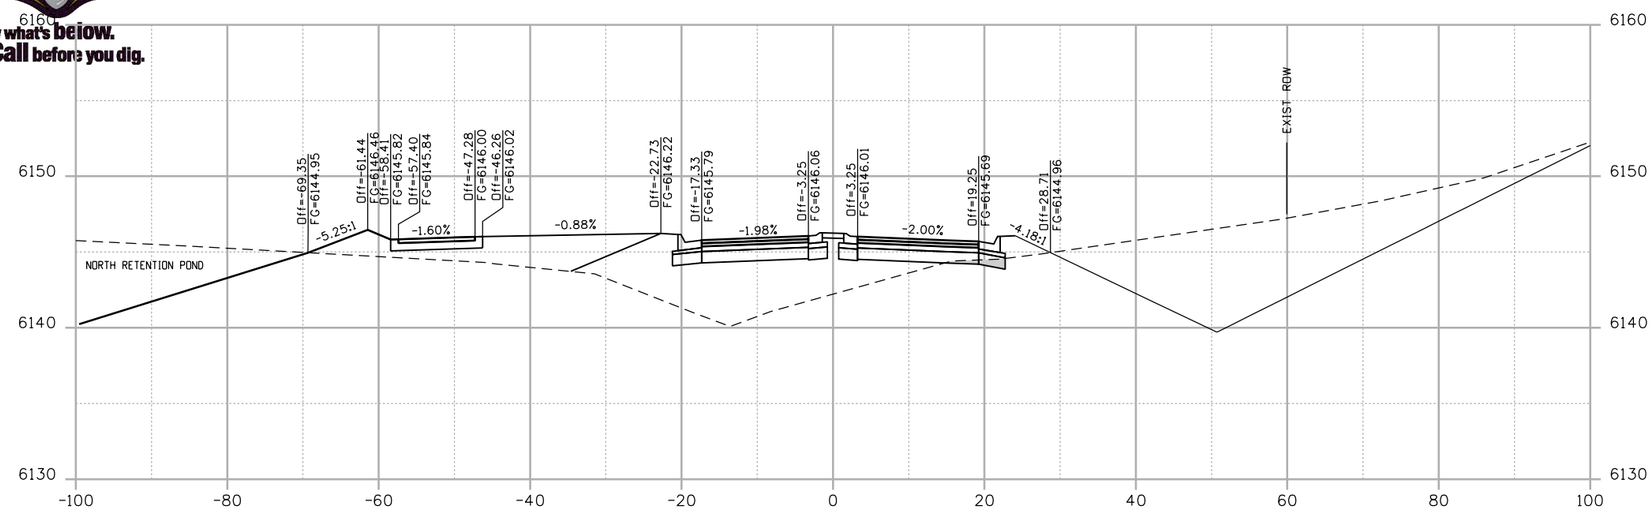

CUT AREA=2.53 S.F.
CUT VOLUME=2.47 C.Y.

STA 19+44.34
-113.44

FILL AREA=127.95 S.F.
FILL VOLUME=37.75 C.Y.

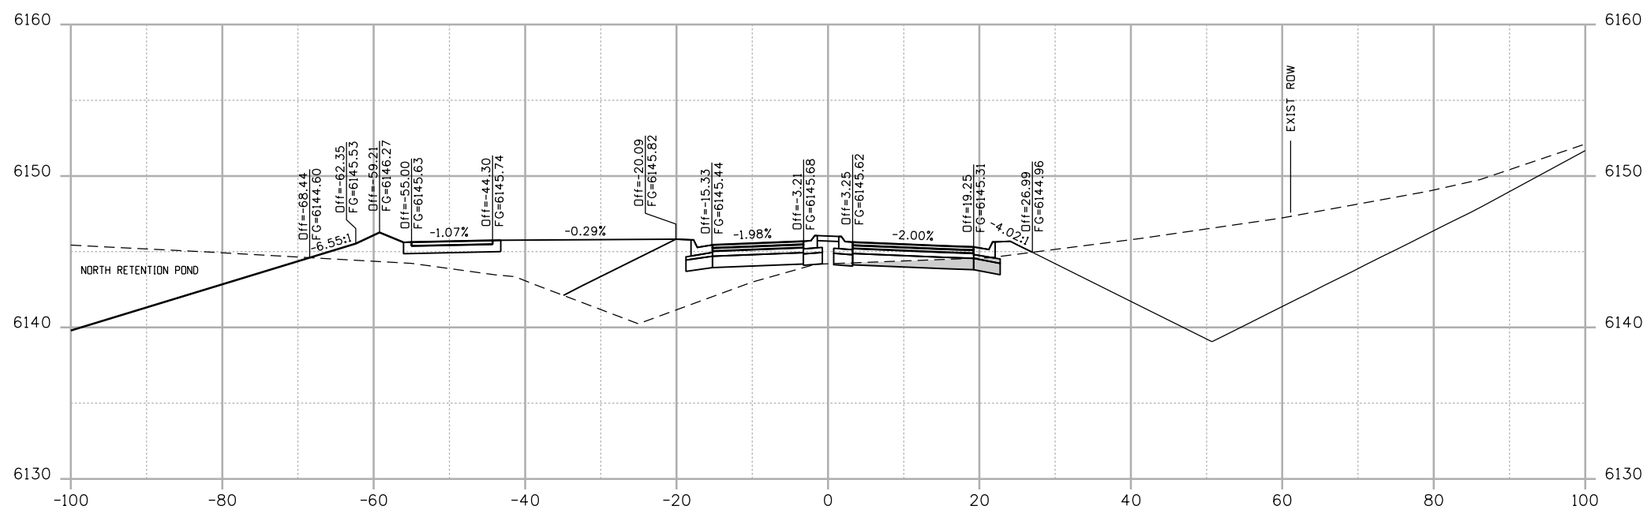

CUT AREA=10.81 S.F.
CUT VOLUME=22.80 C.Y.

STA 19+34.36
-78.16

FILL AREA=76.30 S.F.
FILL VOLUME=96.94 C.Y.

theo.weseman 3:28:31 PM P:\1101181 - Dotsero Bridge\18162\Design\Drawings\Cross_Sections\1101181-FOR XSECTS.dgn

Print Date: 8/6/2012	Sheet Revisions	Colorado Department of Transportation	As Constructed
File Name: 1101181-FOR XSECTS.dgn	Date: / Comments / Init.	714 Grand Avenue, Eagle, CO 81631	No Revisions:
Horiz. Scale: 1:20 Vert. Scale: As Noted		Phone: 970-328-6385 FAX: 970-328-2368	Revised:
Unit Information Unit Leader Initials		Region 3 PJL	Void:
TSIOUVARAS SIMMONS HOLDERNESS			

I-70 FRONTAGE-COLO RIVER-DOTSERO (F-08-F)
US6 WEST OF BRIDGE CROSS SECTIONS
STA 19+34.36 to STA 19+44.34

Designer:	DTW	Structure Numbers	
Detailer:	DJH		
Sheet Subset:	XSECT	Subset Sheets:	29 of 85

Project No./Code: FBR 0702-312
18162
Sheet Number X29

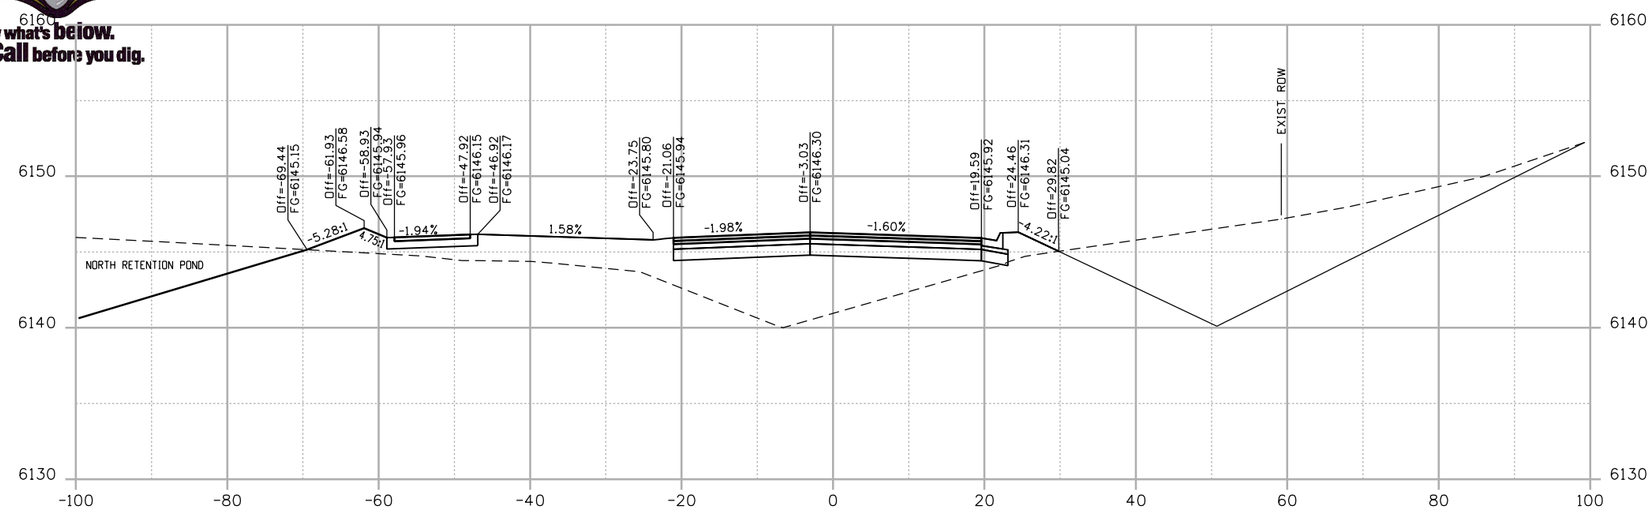

CUT AREA=0.00 S.F.
CUT VOLUME=0.00 C.Y.

STA 19+50.37
-144.50

FILL AREA=139.22 S.F.
FILL VOLUME=2.00 C.Y.

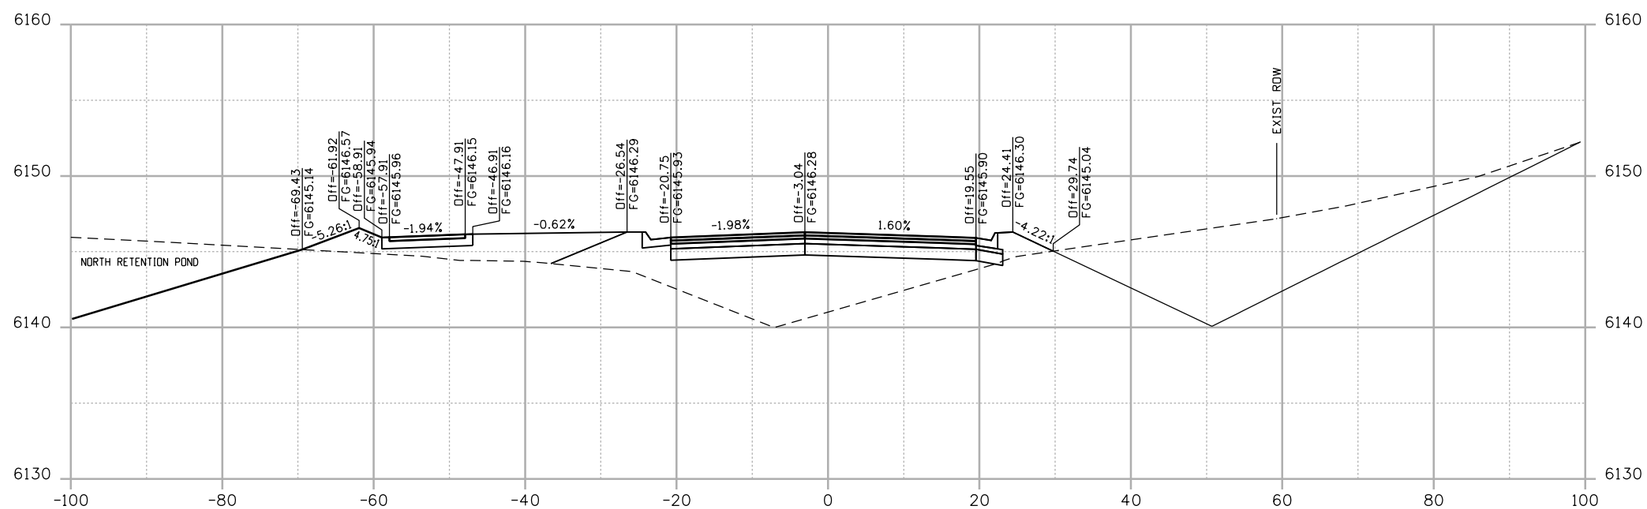

CUT AREA=0.00 S.F.
CUT VOLUME=0.27 C.Y.

STA 19+50.00
-142.50

FILL AREA=151.82 S.F.
FILL VOLUME=29.32 C.Y.

theo.weseman 3:28:32 PM P:\1101181 - Dotsero Bridge\18162\Design\Drawings\Cross_Sections\1101181-FDR XSECTS.dgn

Print Date: 8/6/2012	Sheet Revisions	Colorado Department of Transportation	As Constructed
File Name: 1101181-FDR XSECTS.dgn	Date: / Comments / Init.	714 Grand Avenue, Eagle, CO 81631	No Revisions:
Horiz. Scale: 1:20 Vert. Scale: As Noted		Phone: 970-328-6385 FAX: 970-328-2368	Revised:
Unit Information Unit Leader Initials		Region 3 PJL	Void:
TSIOUVARAS SIMMONS HOLDERNESS			

I-70 FRONTAGE-COLO RIVER-DOTSERO (F-08-F)
US6 WEST OF BRIDGE CROSS SECTIONS
STA 19+50.00 to STA 19+50.37

Designer:	DTW	Structure Numbers	
Detailer:	DJH		
Sheet Subset:	XSECT	Subset Sheets:	30 of 85

Project No./Code: FBR 0702-312
18162
Sheet Number: X30

Know what's below. Call before you dig.

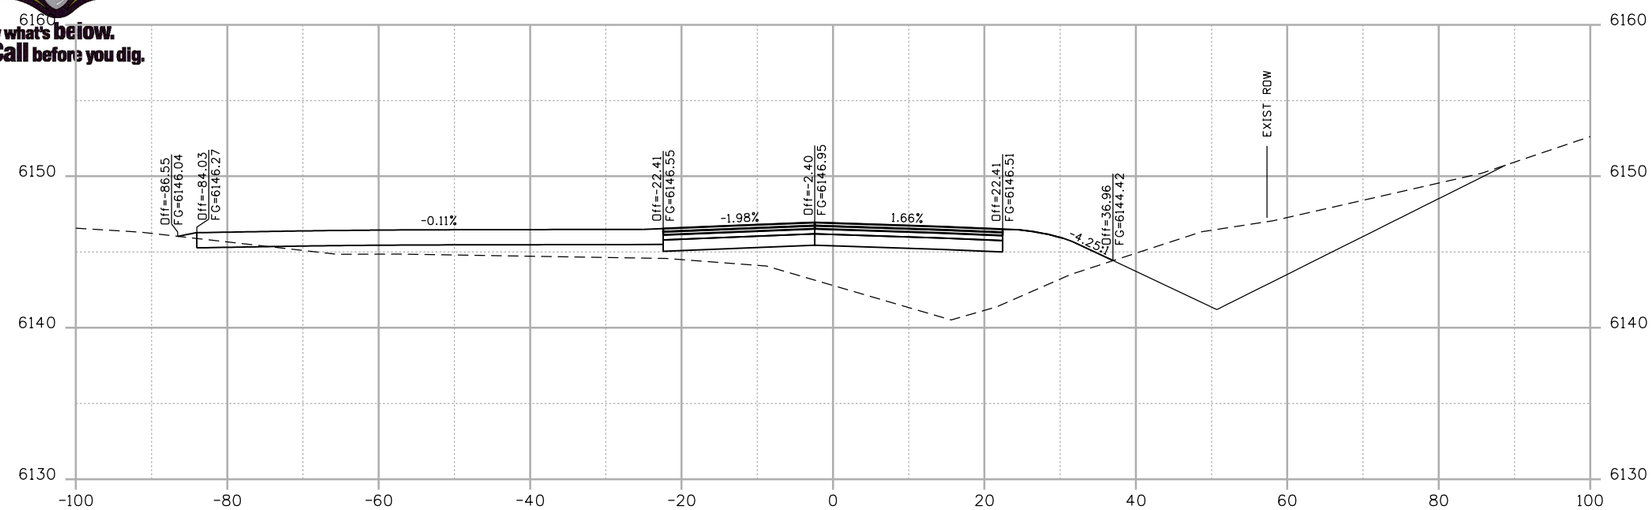

CUT AREA=0.00 S.F.
CUT VOLUME=0.00 C.Y.

STA 19+67.36
-249.84

FILL AREA=187.06 S.F.
FILL VOLUME=69.68 C.Y.

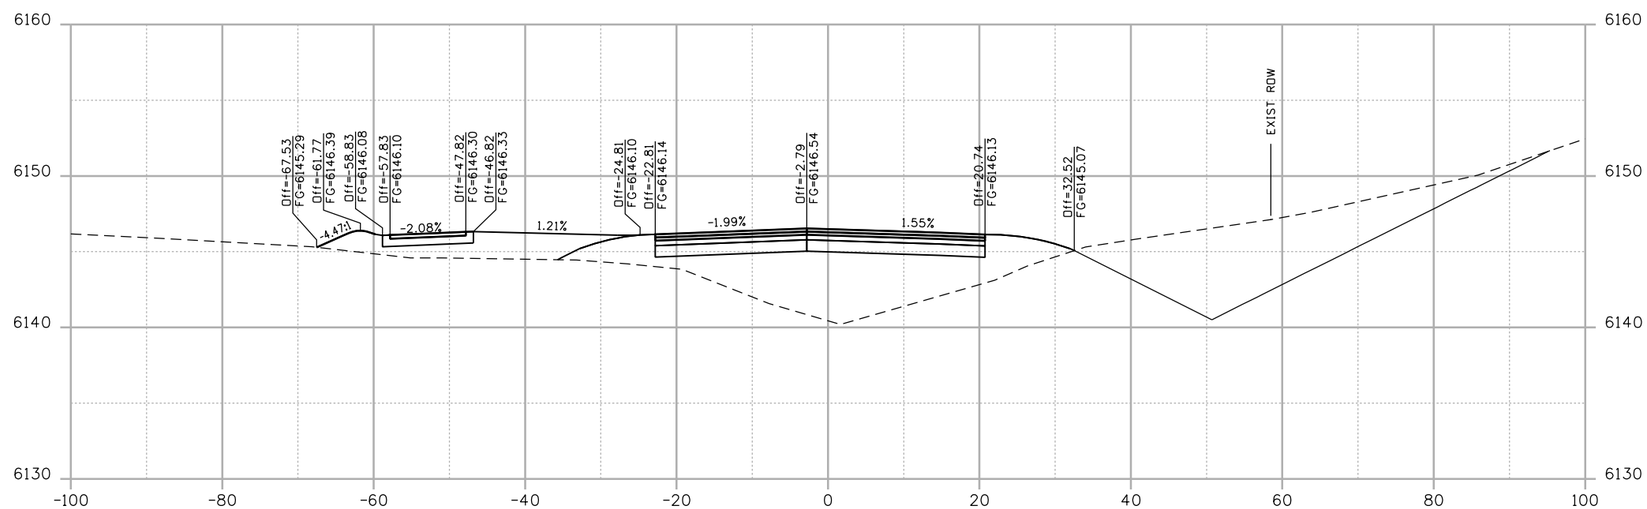

CUT AREA=0.00 S.F.
CUT VOLUME=0.00 C.Y.

STA 19+56.69
-180.17

FILL AREA=165.57 S.F.
FILL VOLUME=35.67 C.Y.

theo.weseman 3:28:34 PM P:\1101181 - Dotsero Bridge\18162\Design\Drawings\Cross_Sections\1101181-FOR XSECTS.dgn

Print Date: 8/6/2012	Sheet Revisions	Colorado Department of Transportation	As Constructed
File Name: 1101181-FOR XSECTS.dgn	Date: / Comments / Init.	714 Grand Avenue, Eagle, CO 81631	No Revisions:
Horiz. Scale: 1:20 Vert. Scale: As Noted		Phone: 970-328-6385 FAX: 970-328-2368	Revised:
Unit Information Unit Leader Initials		Region 3 PJL	Void:
TSIOUVARAS SIMMONS HOLDERNESS			

I-70 FRONTAGE-COLO RIVER-DOTSERO (F-08-F)
US6 WEST OF BRIDGE CROSS SECTIONS
STA 19+56.69 to STA 19+67.36

Designer:	DTW	Structure Numbers	
Detailer:	DJH		
Sheet Subset:	XSECT	Subset Sheets:	31 of 85

Project No./Code
FBR 0702-312
18162
Sheet Number X31

Know what's below. Call before you dig.

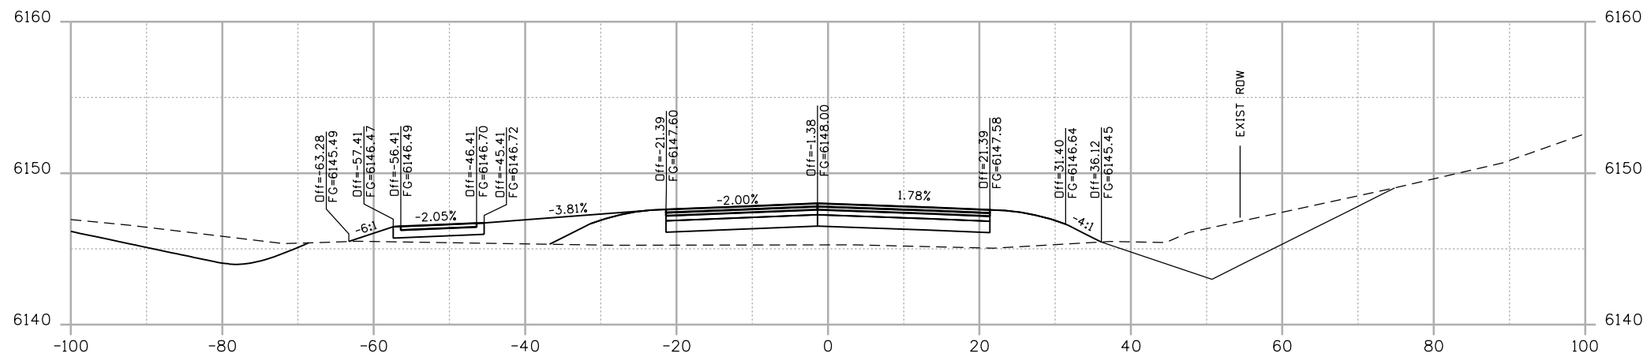

CUT AREA=0.00 S.F.
CUT VOLUME=0.00 C.Y.

STA 19+94.88
-403.80

FILL AREA=94.46 S.F.
FILL VOLUME=67.82 C.Y.

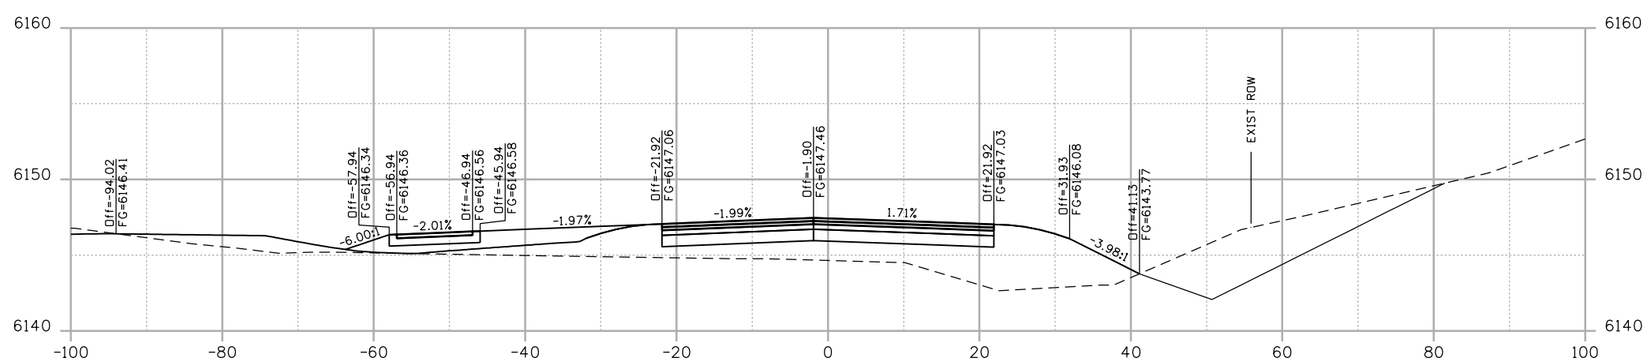

CUT AREA=0.00 S.F.
CUT VOLUME=0.00 C.Y.

STA 19+80.65
-335.98

FILL AREA=162.92 S.F.
FILL VOLUME=86.13 C.Y.

theo.weseman 3:28:36 PM P:\1101181 - Dotsero Bridge\18162\Design\Drawings\Cross_Sections\1101181-FOR XSECTS.dgn

Print Date: 8/6/2012			
File Name: 1101181-FOR XSECTS.dgn			
Horiz. Scale: 1:20	Vert. Scale: As Noted		
Unit Information	Unit Leader Initials		

TSIOUVARAS SIMMONS HOLDERNESS

Sheet Revisions

Date:	Comments	Init.

Colorado Department of Transportation
DOT
DEPARTMENT OF TRANSPORTATION
714 Grand Avenue
Eagle, CO 81631
Phone: 970-328-6385 FAX: 970-328-2368
Region 3 PJL

As Constructed
No Revisions:
Revised:
Void:

I-70 FRONTAGE-COLO RIVER-DOTSERO (F-08-F)
US6 WEST OF BRIDGE CROSS SECTIONS
STA 19+80.65 to STA 19+94.88

Designer:	DTW	Structure Numbers	
Detailer:	DJH		
Sheet Subset:	XSECT	Subset Sheets:	32 of 85

Project No./Code
FBR 0702-312
18162
Sheet Number X32

Know what's below. Call before you dig.

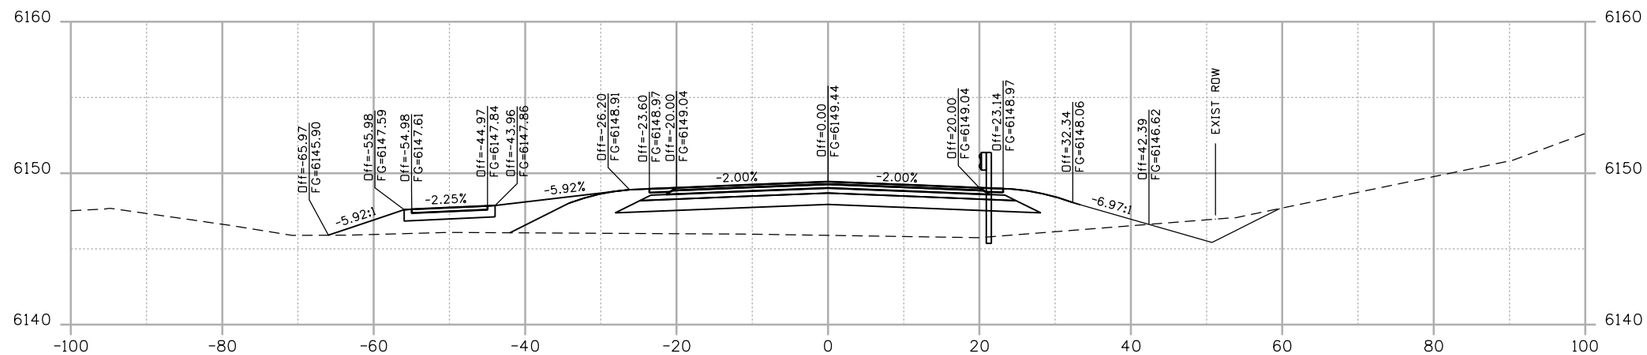

CUT AREA=0.00 S.F.
CUT VOLUME=0.00 C.Y.

STA 20+32.31
-566.39

FILL AREA=149.16 S.F.
FILL VOLUME=144.82 C.Y.

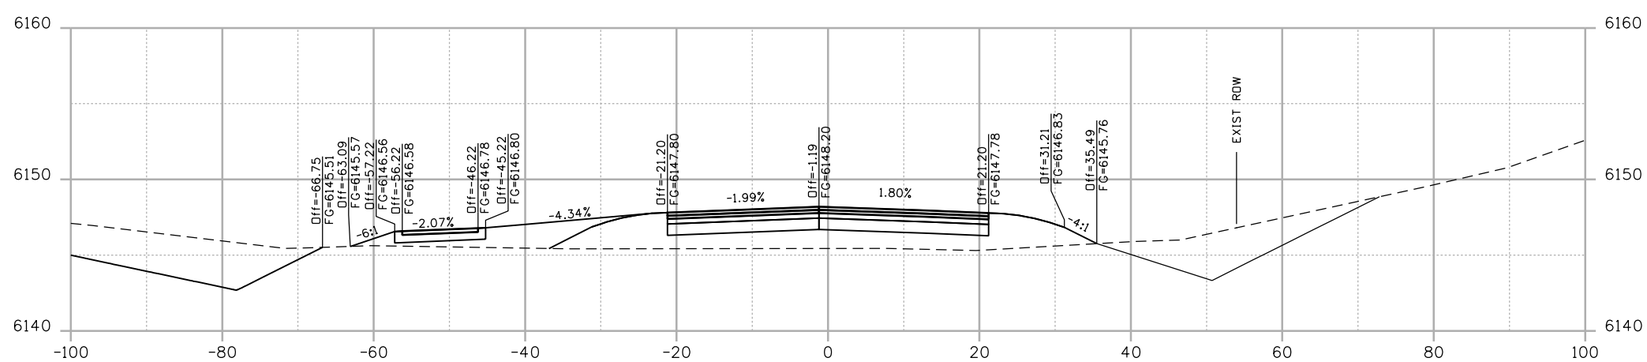

CUT AREA=0.00 S.F.
CUT VOLUME=0.00 C.Y.

STA 20+00.00
-421.57

FILL AREA=92.88 S.F.
FILL VOLUME=17.76 C.Y.

theo.weseman 3:28:37 PM P:\1101181 - Dotsero Bridge\18162\Design\Drawings\Cross_Sections\1101181-FOR XSECTS.dgn

Print Date: 8/6/2012	Sheet Revisions	Colorado Department of Transportation	As Constructed
File Name: 1101181-FOR XSECTS.dgn	Date: / Comments / Init.	714 Grand Avenue, Eagle, CO 81631	No Revisions:
Horiz. Scale: 1:20 Vert. Scale: As Noted		Phone: 970-328-6385 FAX: 970-328-2368	Revised:
Unit Information Unit Leader Initials		Region 3 PJL	Void:
TSIOUVARAS SIMMONS HOLDERNESS			

I-70 FRONTAGE-COLO RIVER-DOTSERO (F-08-F) US6 WEST OF BRIDGE CROSS SECTIONS STA 20+00.00 to STA 20+32.31			Project No./Code
Designer: DTW	Structure Numbers		FBR 0702-312
Detailer: DJH			18162
Sheet Subset: XSECT	Subset Sheets: 33 of 85		Sheet Number X33

Know what's below. Call before you dig.

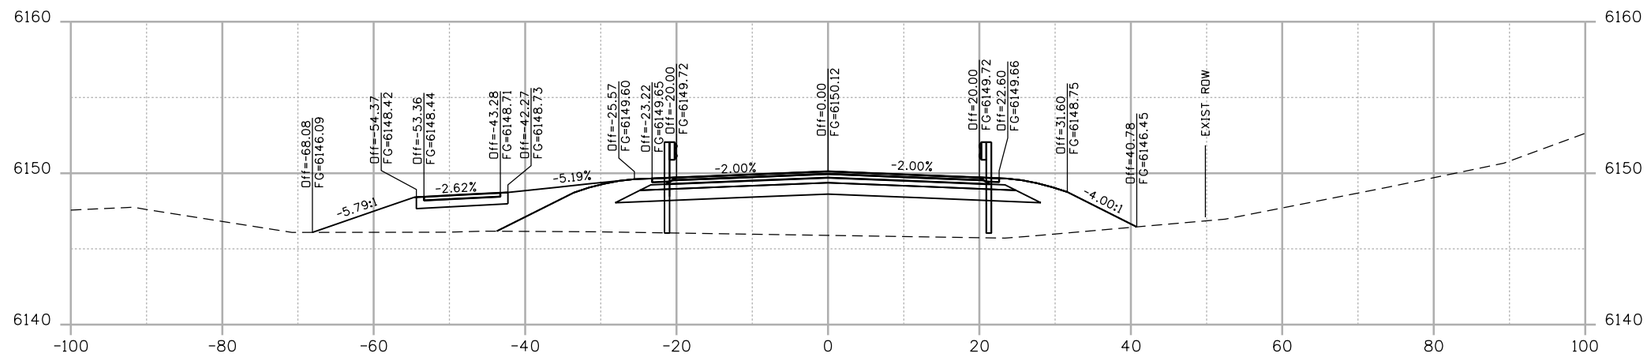

CUT AREA=0.00 S.F.
CUT VOLUME=0.00 C.Y.

STA 20+50.00
-679.30

FILL AREA=198.60 S.F.
FILL VOLUME=65.30 C.Y.

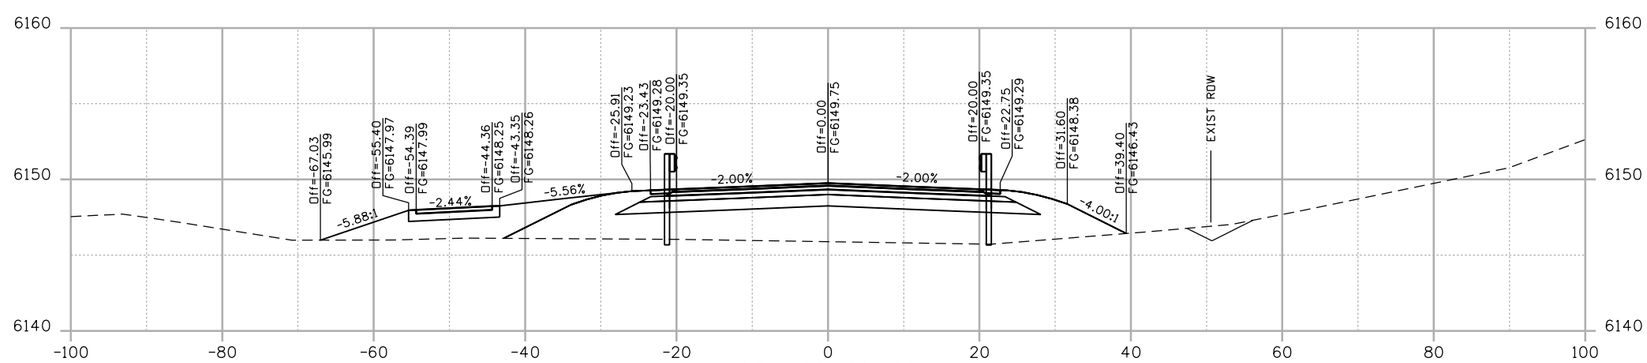

CUT AREA=0.00 S.F.
CUT VOLUME=0.00 C.Y.

STA 20+40.40
-614.00

FILL AREA=168.69 S.F.
FILL VOLUME=47.62 C.Y.

theo.weseman 3:28:39 PM P:\1101181 - Dotsero Bridge\18162\Design\Drawings\Cross_Sections\1101181-FOR XSECTS.dgn

Print Date: 8/6/2012	Sheet Revisions	Colorado Department of Transportation	As Constructed
File Name: 1101181-FOR XSECTS.dgn	Date: / Comments / Init.	714 Grand Avenue Eagle, CO 81631 Phone: 970-328-6385 FAX: 970-328-2368	No Revisions:
Horiz. Scale: 1:20 Vert. Scale: As Noted		Region 3 PJL	Revised:
Unit Information Unit Leader Initials			Void:
TSIOUVARAS SIMMONS HOLDERNESS			

I-70 FRONTAGE-COLO RIVER-DOTSERO (F-08-F) US6 WEST OF BRIDGE CROSS SECTIONS STA 20+40.40 to STA 20+50.00			Project No./Code
			FBR 0702-312
Designer: DTW	Structure Numbers		18162
Detailer: DJH			
Sheet Subset: XSECT	Subset Sheets: 34 of 85		Sheet Number X34

Know what's below. Call before you dig.

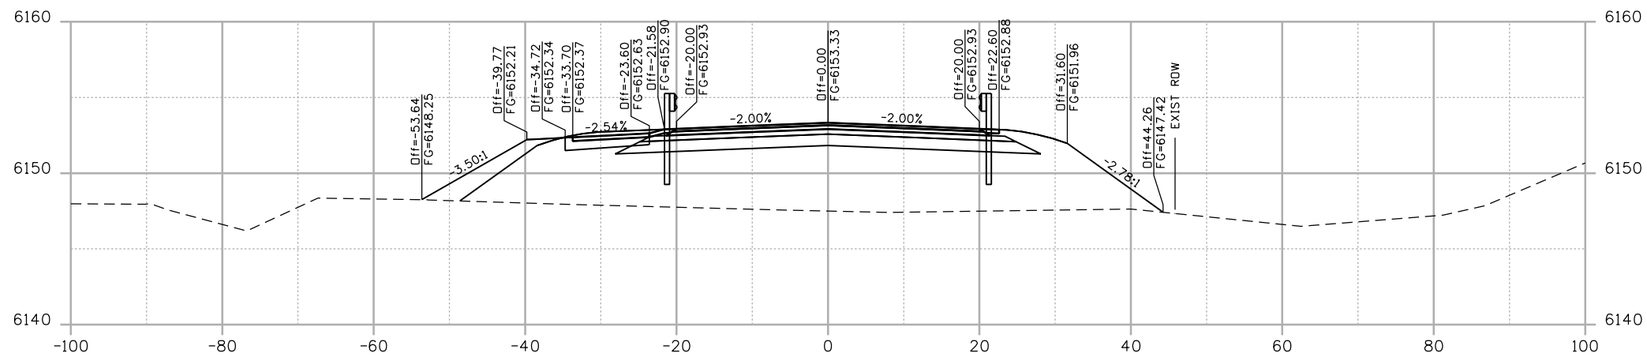

CUT AREA=0.00 S.F.
CUT VOLUME=0.00 C.Y.

STA 21+33.82
-1615.78

FILL AREA=330.86 S.F.
FILL VOLUME=427.27 C.Y.

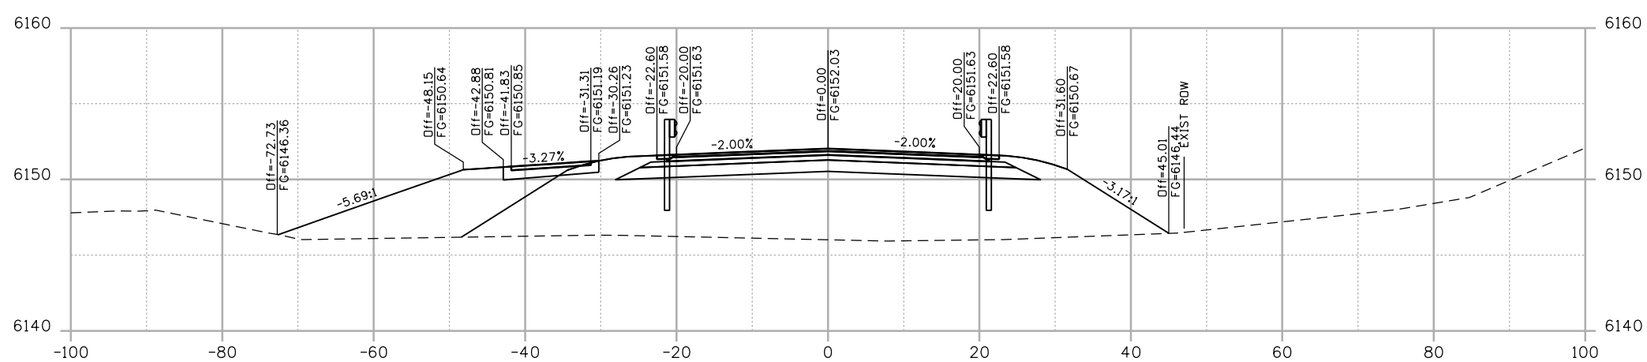

CUT AREA=0.00 S.F.
CUT VOLUME=0.00 C.Y.

STA 21+00.00
-1188.51

FILL AREA=351.35 S.F.
FILL VOLUME=509.21 C.Y.

theo.weseman 3:28:40 PM P:\1101181 - Dotsero Bridge\18162\Design\Drawings\Cross_Sections\1101181-FOR XSECTS.dgn

Print Date: 8/6/2012	Sheet Revisions	Colorado Department of Transportation	As Constructed
File Name: 1101181-FOR XSECTS.dgn	Date: / Comments / Init.	714 Grand Avenue, Eagle, CO 81631	No Revisions:
Horiz. Scale: 1:20 Vert. Scale: As Noted		Phone: 970-328-6385 FAX: 970-328-2368	Revised:
Unit Information Unit Leader Initials		Region 3 PJL	Void:
TSIOUVARAS SIMMONS HOLDERNESS			

I-70 FRONTAGE-COLO RIVER-DOTSERO (F-08-F)
US6 WEST OF BRIDGE CROSS SECTIONS
STA 21+00.00 to STA 21+33.82

Designer:	DTW	Structure Numbers	
Detailer:	DJH		
Sheet Subset:	XSECT	Subset Sheets:	35 of 85

Project No./Code
FBR 0702-312
18162
Sheet Number X35

Know what's below. Call before you dig.

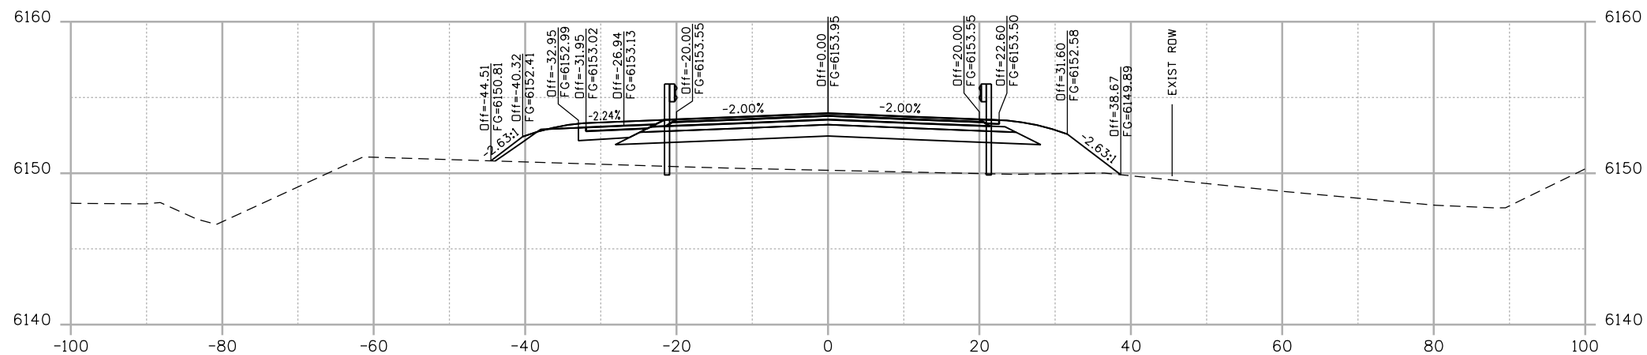

CUT AREA=0.00 S.F.
CUT VOLUME=0.00 C.Y.

STA 21+50.00
-1762.83

FILL AREA=160.46 S.F.
FILL VOLUME=68.72 C.Y.

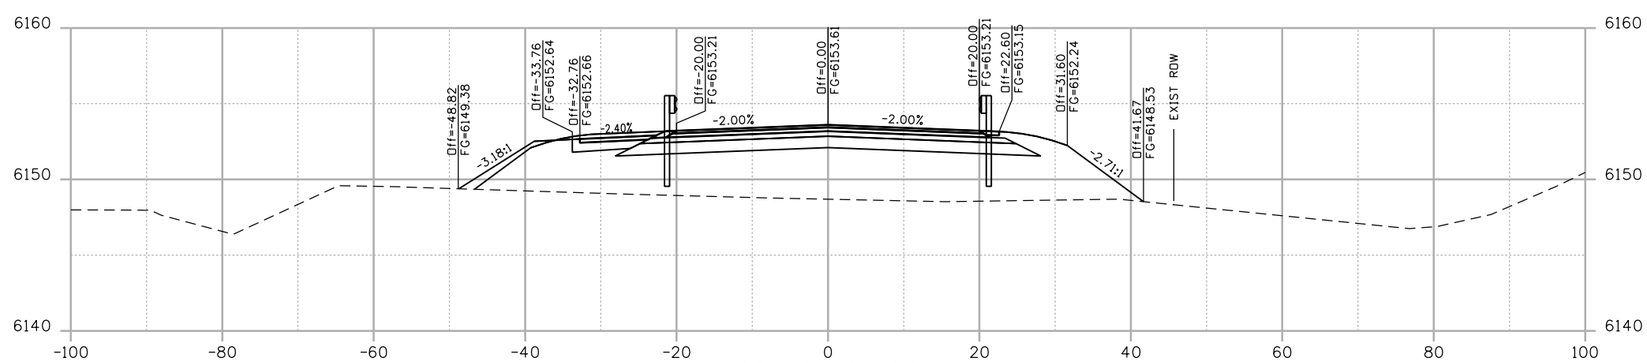

CUT AREA=0.00 S.F.
CUT VOLUME=0.00 C.Y.

STA 21+41.05
-1694.11

FILL AREA=254.16 S.F.
FILL VOLUME=78.33 C.Y.

theo.weseman 3:28:42 PM P:\1101181 - Dotsero Bridge\18162\Design\Drawings\Cross_Sections\1101181-FOR XSECTS.dgn

Print Date: 8/6/2012	Sheet Revisions	Colorado Department of Transportation	As Constructed
File Name: 1101181-FOR XSECTS.dgn	Date: / Comments / Init.	714 Grand Avenue, Eagle, CO 81631, Phone: 970-328-6385 FAX: 970-328-2368	No Revisions:
Horiz. Scale: 1:20 Vert. Scale: As Noted		Region 3 PJL	Revised:
Unit Information Unit Leader Initials			Void:
TSIOUVARAS SIMMONS HOLDERNESS			

I-70 FRONTAGE-COLO RIVER-DOTSERO (F-08-F) US6 WEST OF BRIDGE CROSS SECTIONS STA 21+41.05 to STA 21+50.00			Project No./Code
Designer: DTW	Structure Numbers		FBR 0702-312
Detailer: DJH			18162
Sheet Subset: XSECT	Subset Sheets: 36 of 85		Sheet Number X36

Know what's below. Call before you dig.

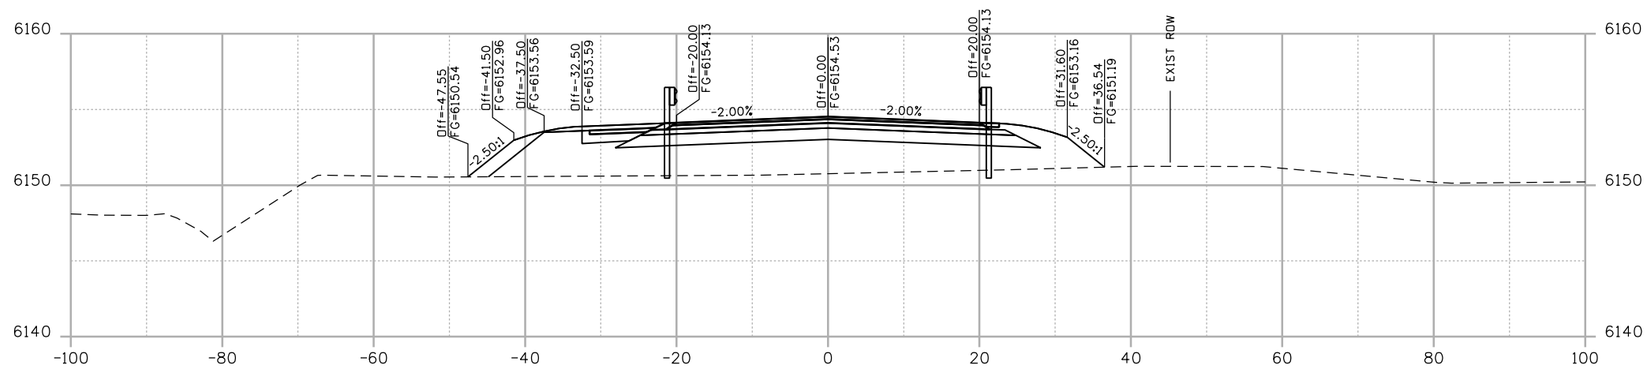

CUT AREA=0.00 S.F.
CUT VOLUME=0.00 C.Y.

STA 21+65.44
-1851.34

FILL AREA=163.91 S.F.
FILL VOLUME=14.47 C.Y.

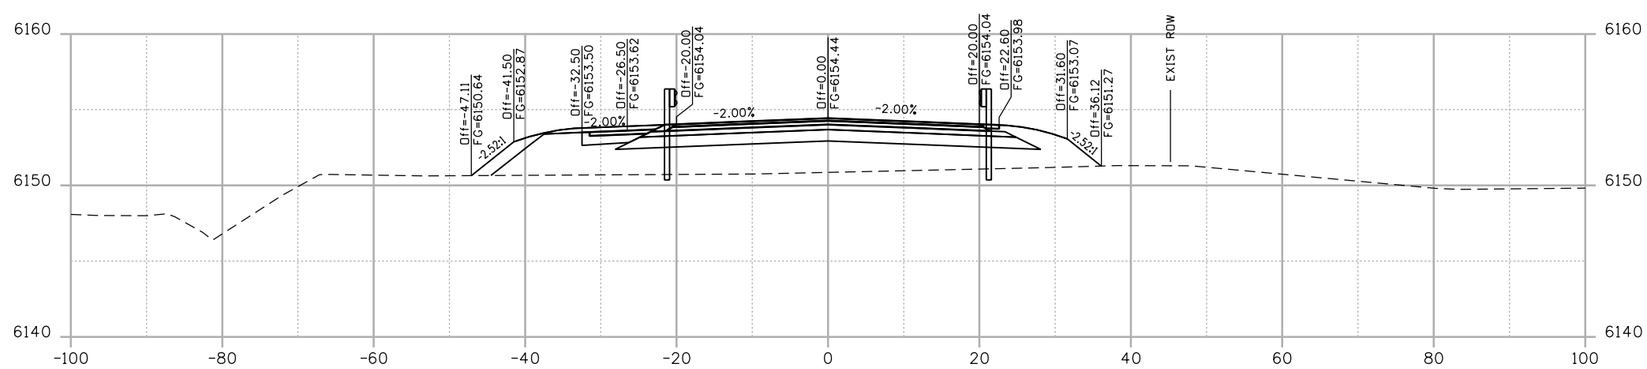

CUT AREA=0.00 S.F.
CUT VOLUME=0002 C.Y.

STA 21+62.94
-1836.88

FILL AREA=148.56 S.F.
FILL VOLUME=74.05 C.Y.

theo.weseman 3:28:43 PM P:\1101181 - Dotsero Bridge\18162\Design\Drawings\Cross_Sections\1101181-FOR XSECTS.dgn

Print Date: 8/6/2012	Sheet Revisions	Colorado Department of Transportation	As Constructed
File Name: 1101181-FOR XSECTS.dgn	Date: / Comments / Init.	714 Grand Avenue, Eagle, CO 81631	No Revisions:
Horiz. Scale: 1:20 Vert. Scale: As Noted		Phone: 970-328-6385 FAX: 970-328-2368	Revised:
Unit Information Unit Leader Initials		Region 3 PJL	Void:
TSIOUVARAS SIMMONS HOLDERNESS			

I-70 FRONTAGE-COLO RIVER-DOTSERO (F-08-F) US6 WEST OF BRIDGE CROSS SECTIONS STA 21+62.94 to STA 21+65.44			Project No./Code
Designer: DTW	Structure Numbers		FBR 0702-312
Detailer: DJH			18162
Sheet Subset: XSECT	Subset Sheets: 37 of 85		Sheet Number X37

Know what's below.
Call before you dig.

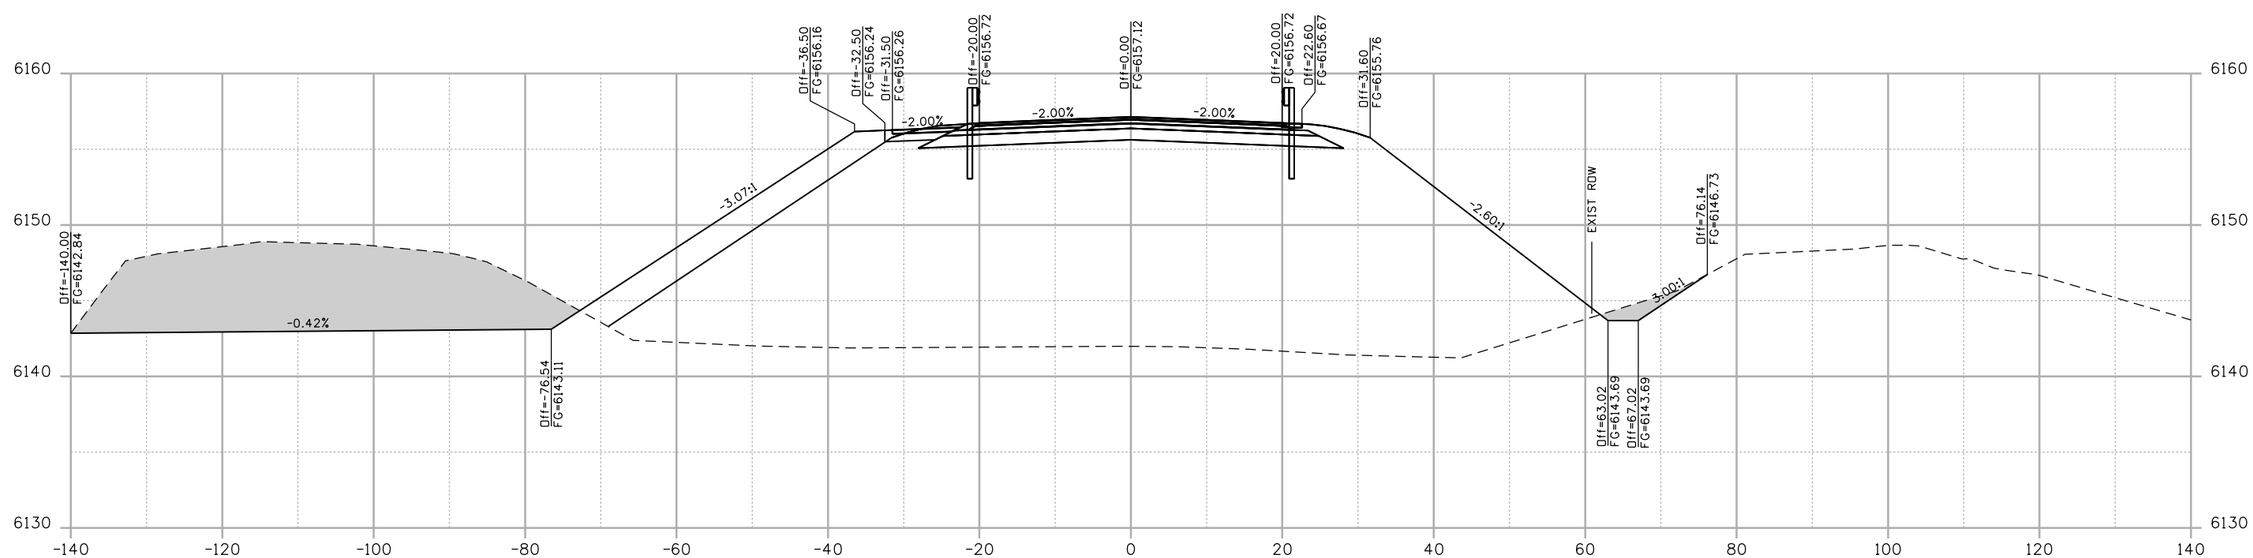

CUT AREA=319.02 S.F.
CUT VOLUME=0.06 C.Y.

STA 25+58.77
-0.20

FILL AREA=1375.72 S.F.
FILL VOLUME=0.25 C.Y.

theo.weseman 3:28:45 PM P:\1101181 - Dotsero Bridge\18162\Design\Drawings\Cross_Sections\1101181-FOR XSECTS.dgn

Print Date: 8/6/2012	
File Name: 1101181-FOR XSECTS.dgn	
Horiz. Scale: 1:20	Vert. Scale: As Noted
Unit Information	Unit Leader Initials

TSIOUVARAS SIMMONS HOLDERNESS

Sheet Revisions

Date:	Comments	Init.

Colorado Department of Transportation
DOT
DEPARTMENT OF TRANSPORTATION
714 Grand Avenue
Eagle, CO 81631
Phone: 970-328-6385 FAX: 970-328-2368
Region 3 PJL

As Constructed
No Revisions:
Revised:
Void:

I-70 FRONTAGE-COLO RIVER-DOTSERO (F-08-F)
US6 EAST OF BRIDGE CROSS SECTIONS
STA 25+58.77 to STA 25+58.77

Designer:	DTW	Structure Numbers	
Detailer:	DJH		
Sheet Subset:	XSECT	Subset Sheets:	38 of 85

Project No./Code
FBR 0702-312
18162
Sheet Number X38

Know what's below.
Call before you dig.

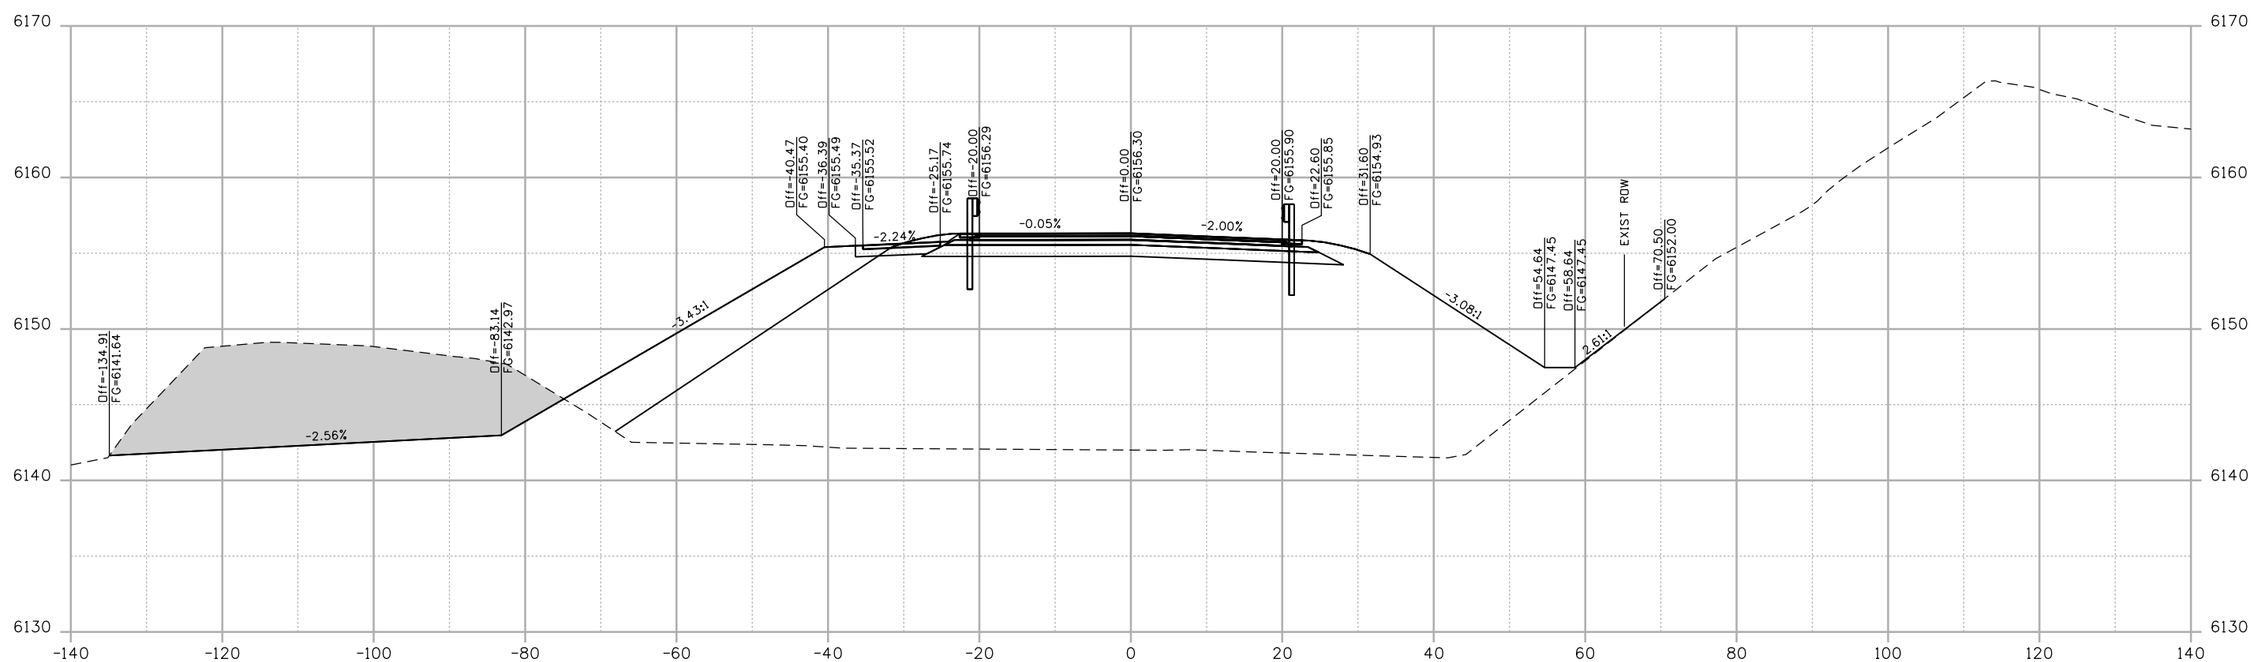

CUT AREA=309.51 S.F.
CUT VOLUME=479.89 C.Y.

STA 26+00.00
-1537.48

FILL AREA=1266.23 S.F.
FILL VOLUME=2017.18 C.Y.

theo.weseman 3:28:47 PM P:\1101181 - Dotsero Bridge\18162\Design\Drawings\Cross_Sections\1101181-FOR XSECTS.dgn

Print Date: 8/6/2012			
File Name: 1101181-FOR XSECTS.dgn			
Horiz. Scale: 1:20	Vert. Scale: As Noted		
Unit Information	Unit Leader Initials		

TSIOUVARAS SIMMONS HOLDERNESS

Sheet Revisions

Date:	Comments	Init.

Colorado Department of Transportation
714 Grand Avenue
Eagle, CO 81631
Phone: 970-328-6385 FAX: 970-328-2368
Region 3 PJL

As Constructed
No Revisions:
Revised:
Void:

I-70 FRONTAGE-COLO RIVER-DOTSERO (F-08-F)
US6 EAST OF BRIDGE CROSS SECTIONS
STA 26+00.00 to STA 26+00.00

Designer:	DTW	Structure Numbers	
Detailer:	DJH		
Sheet Subset:	XSECT	Subset Sheets:	39 of 85

Project No./Code
FBR 0702-312
18162
Sheet Number X39

Know what's below. Call before you dig.

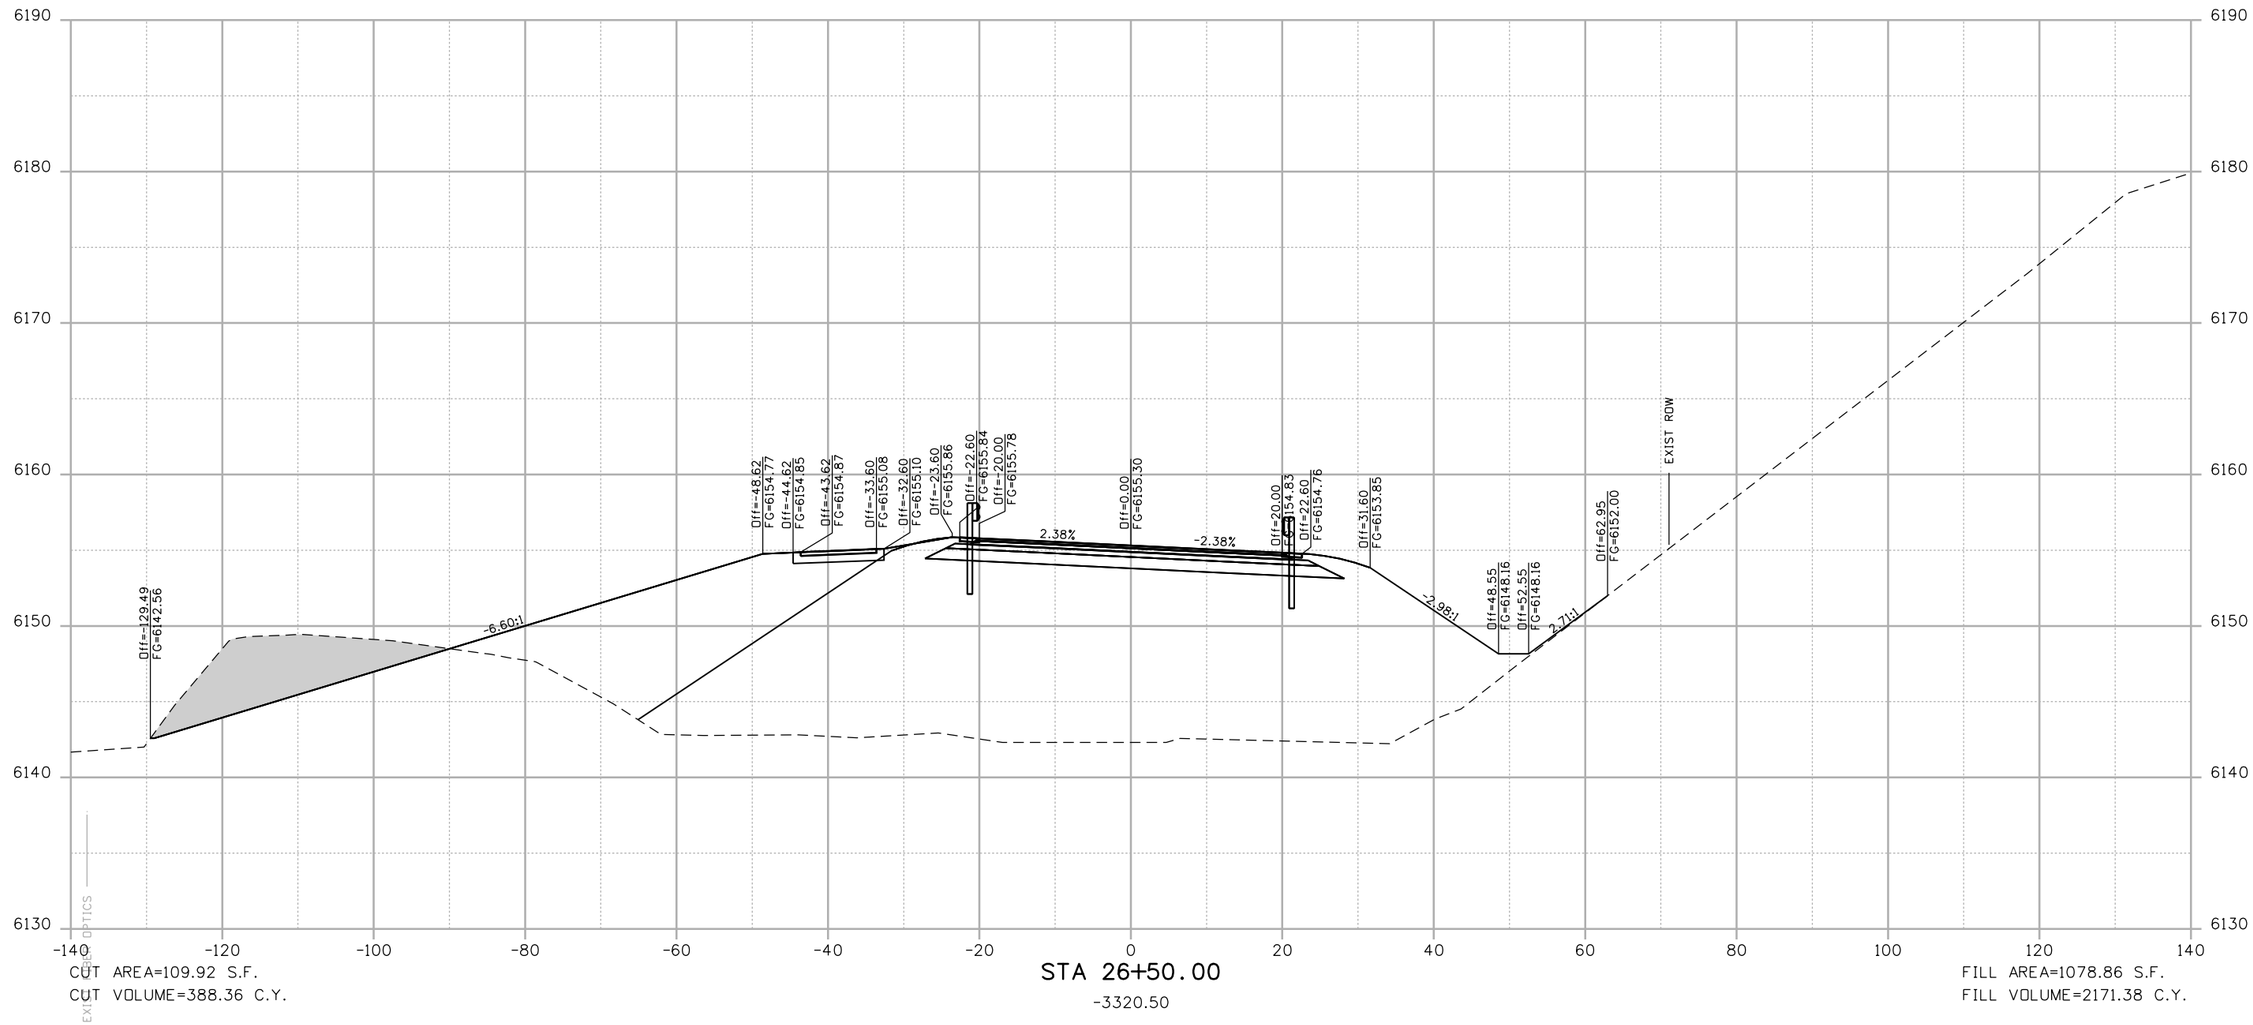

CUT AREA=109.92 S.F.
CUT VOLUME=388.36 C.Y.

STA 26+50.00
-3320.50

FILL AREA=1078.86 S.F.
FILL VOLUME=2171.38 C.Y.

theo.weseman 3:28:48 PM P:\1101181 - Dotsero Bridge\18162\Design\Drawings\Cross_Sections\1101181-FOR XSECTS.dgn

Print Date: 8/6/2012	Sheet Revisions	Colorado Department of Transportation	As Constructed
File Name: 1101181-FOR XSECTS.dgn	Date: / Comments / Init.	714 Grand Avenue, Eagle, CO 81631, Phone: 970-328-6385 FAX: 970-328-2368	No Revisions:
Horiz. Scale: 1:20 Vert. Scale: As Noted		Region 3 PJL	Revised:
Unit Information Unit Leader Initials			Void:
TSIOUVARAS SIMMONS HOLDERNESS			

I-70 FRONTAGE-COLO RIVER-DOTSERO (F-08-F) US6 EAST OF BRIDGE CROSS SECTIONS STA 26+50.00 to STA 26+50.00			Project No./Code
Designer: DTW	Structure Numbers		FBR 0702-312
Detailer: DJH			18162
Sheet Subset: XSECT	Subset Sheets: 40 of 85		Sheet Number X40

Know what's below. Call before you dig.

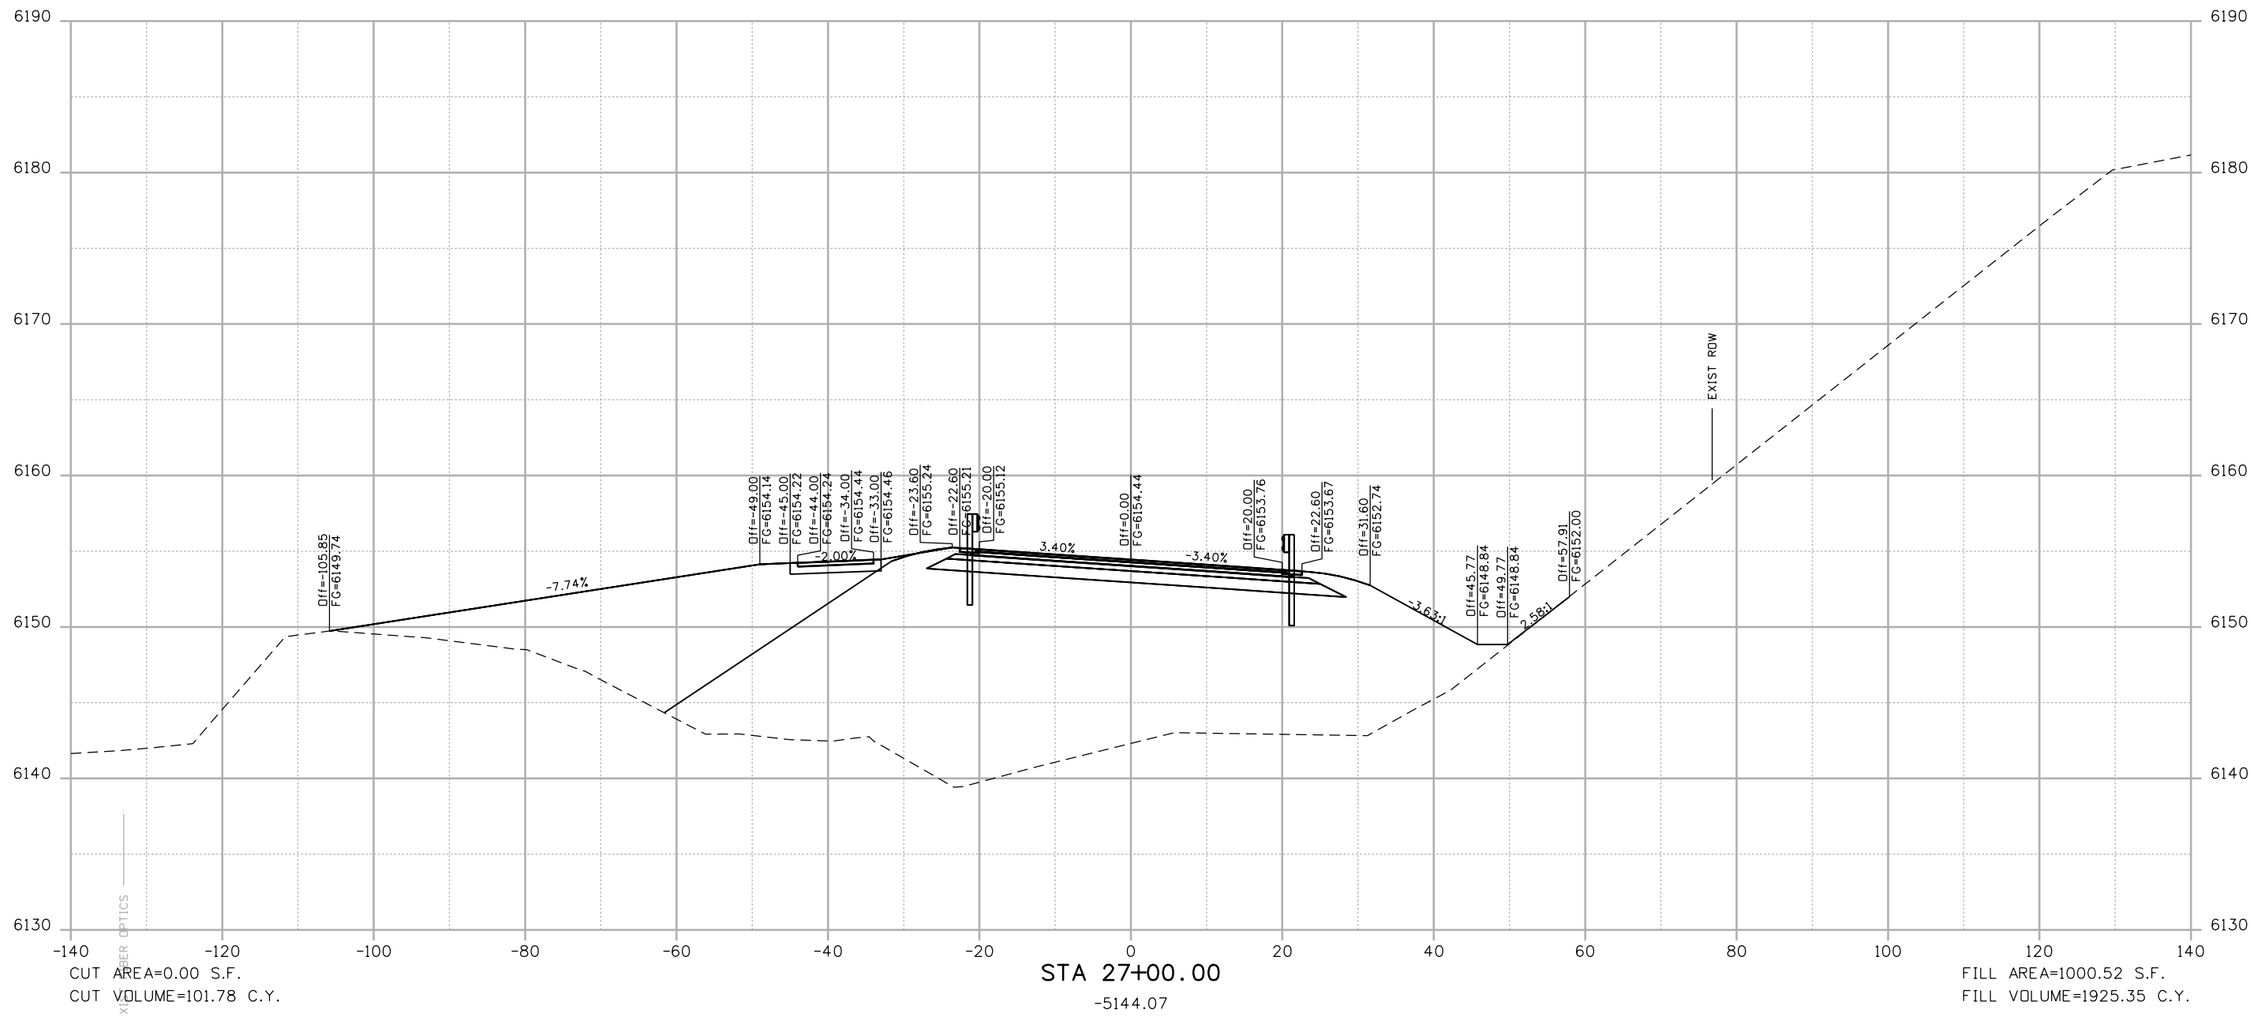

CUT AREA=0.00 S.F.
CUT VOLUME=101.78 C.Y.

STA 27+00.00
-5144.07

FILL AREA=1000.52 S.F.
FILL VOLUME=1925.35 C.Y.

theo.weseman 3:28:50 PM P:\1101181 - Dotsero Bridge\18162\Design\Drawings\Cross_Sections\1101181-FOR XSECTS.dgn

Print Date: 8/6/2012			
File Name: 1101181-FOR XSECTS.dgn			
Horiz. Scale: 1:20	Vert. Scale: As Noted		
Unit Information	Unit Leader Initials		

TSIOUVARAS SIMMONS HOLDERNESS

Sheet Revisions

Date:	Comments	Init.

Colorado Department of Transportation
714 Grand Avenue
Eagle, CO 81631
Phone: 970-328-6385 FAX: 970-328-2368
Region 3 PJL

As Constructed
No Revisions:
Revised:
Void:

I-70 FRONTAGE-COLO RIVER-DOTSERO (F-08-F)
US6 EAST OF BRIDGE CROSS SECTIONS
STA 27+00.00 to STA 27+00.00

Designer:	DTW	Structure Numbers	
Detailer:	DJH		
Sheet Subset:	XSECT	Subset Sheets:	41 of 85

Project No./Code
FBR 0702-312
18162
Sheet Number X41

Know what's below. Call before you dig.

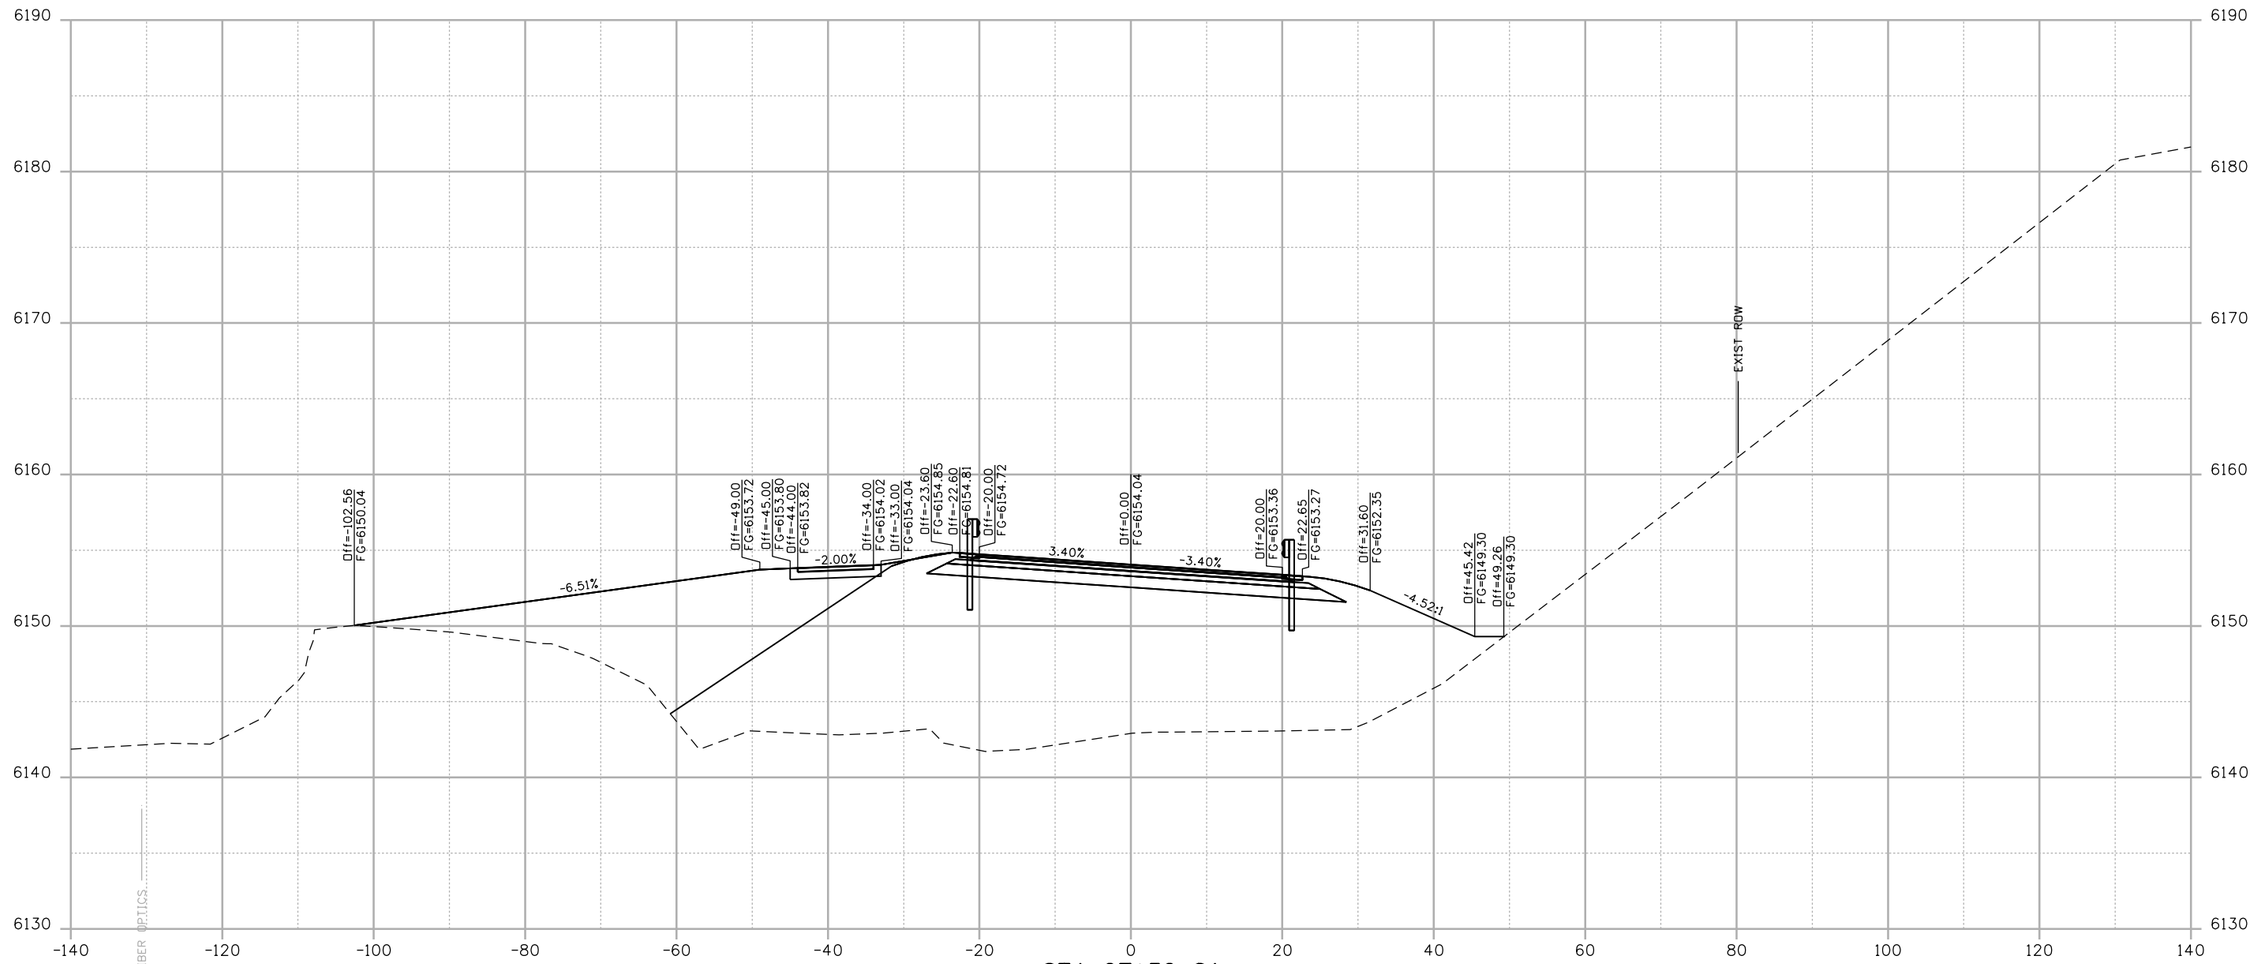

theo.wesenan 3:28:51 PM P:\1101181 - Dotsero Bridge\18162\Design\Drawings\Cross_Sections\1101181-FOR XSECTS.dgn

Print Date: 8/6/2012	Sheet Revisions	Colorado Department of Transportation	As Constructed
File Name: 1101181-FOR XSECTS.dgn	Date: / Comments / Init.	714 Grand Avenue, Eagle, CO 81631	No Revisions:
Horiz. Scale: 1:20 Vert. Scale: As Noted		Phone: 970-328-6385 FAX: 970-328-2368	Revised:
Unit Information Unit Leader Initials		Region 3 PJL	Void:
TSIOUVARAS SIMMONS HOLDERNESS			

I-70 FRONTAGE-COLO RIVER-DOTSERO (F-08-F)
US6 EAST OF BRIDGE CROSS SECTIONS
STA 27+32.81 to STA 27+32.81

Designer:	DTW	Structure Numbers	
Detailer:	DJH		
Sheet Subset:	XSECT	Subset Sheets:	42 of 85

Project No./Code
FBR 0702-312
18162
Sheet Number X42

Know what's below. Call before you dig.

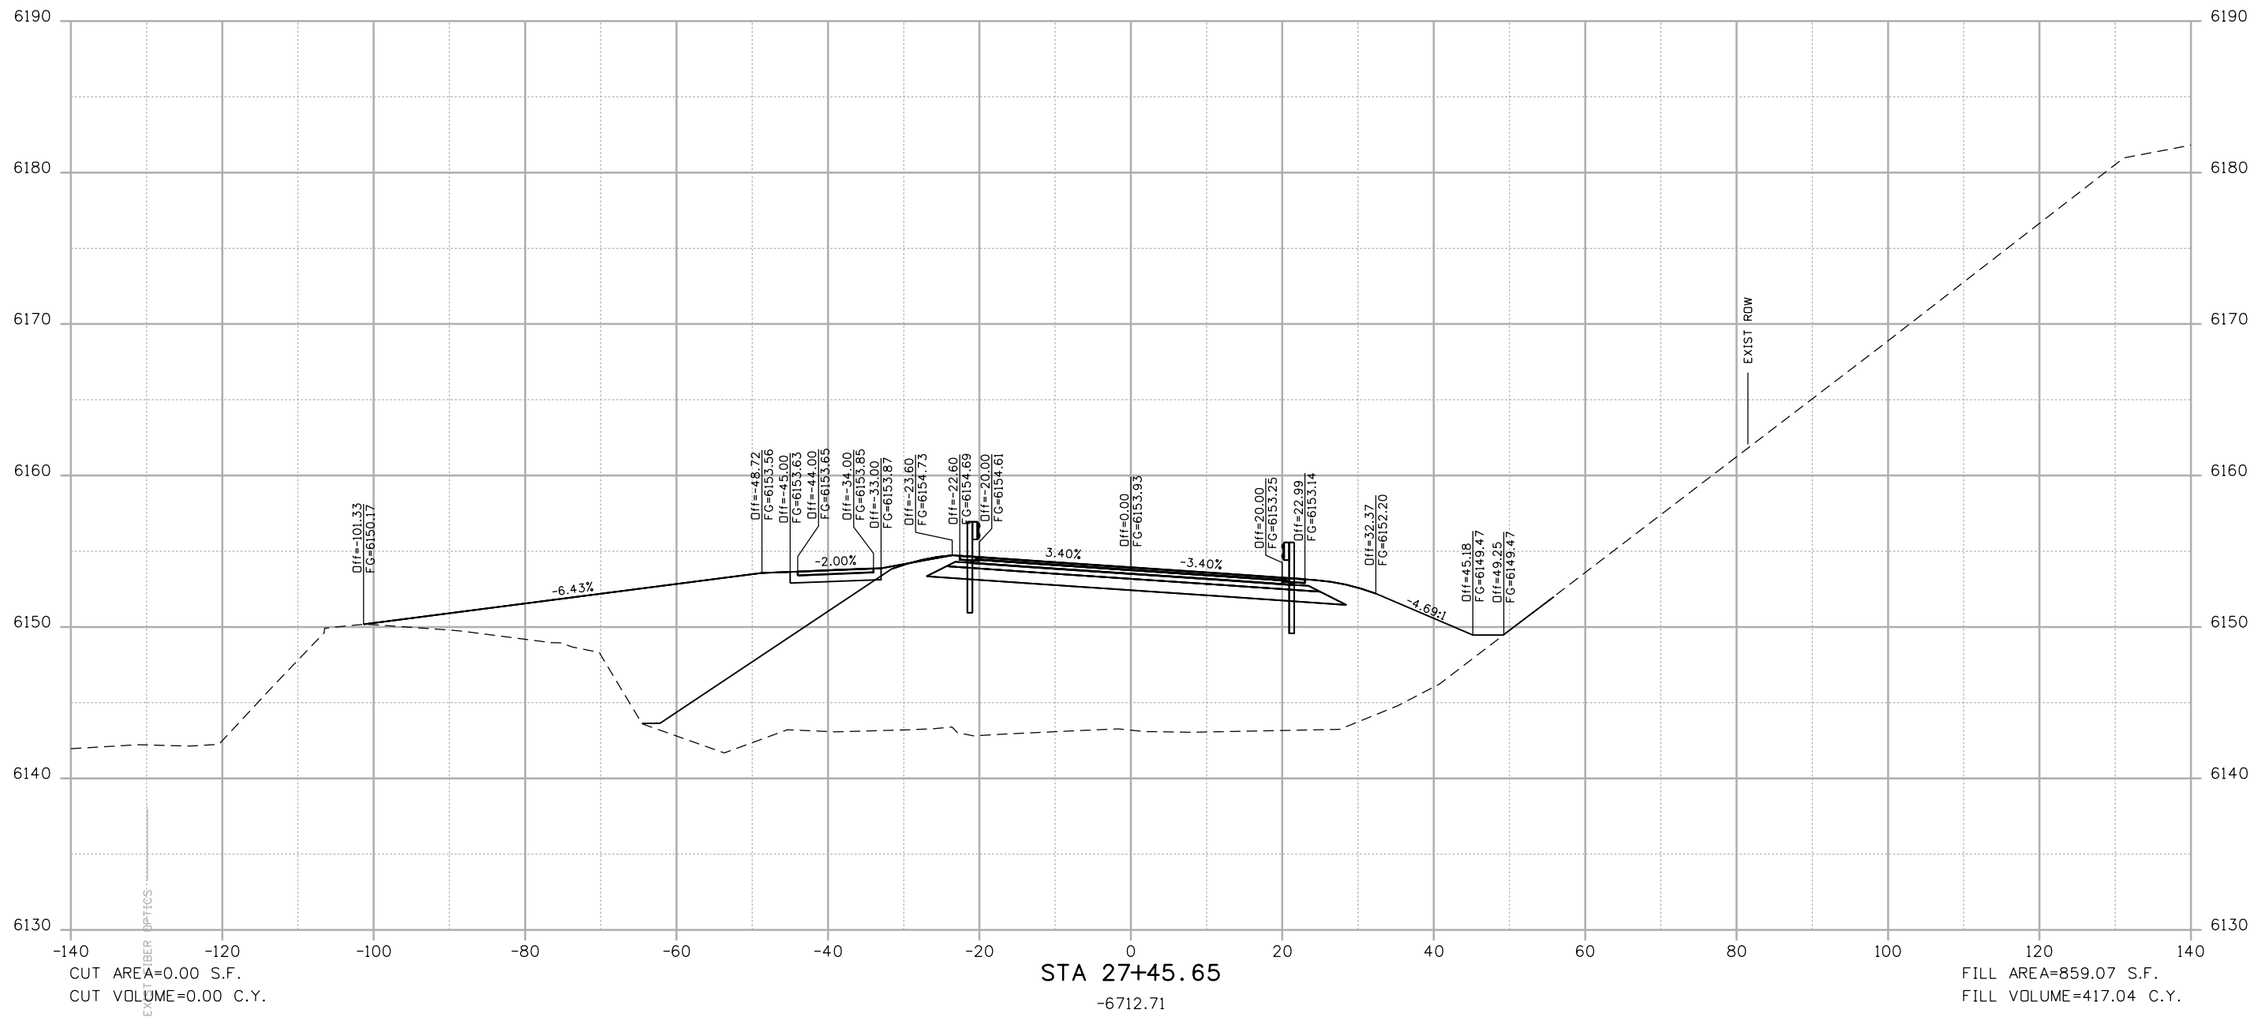

CUT AREA=0.00 S.F.
CUT VOLUME=0.00 C.Y.

STA 27+45.65
-6712.71

FILL AREA=859.07 S.F.
FILL VOLUME=417.04 C.Y.

theo.weseman 3:28:53 PM P:\1101181 - Dotsero Bridge\18162\Design\Drawings\Cross_Sections\1101181-FOR XSECTS.dgn

Print Date: 8/6/2012			
File Name: 1101181-FOR XSECTS.dgn			
Horiz. Scale: 1:20	Vert. Scale: As Noted		
Unit Information	Unit Leader Initials		
TSIOUVARAS SIMMONS HOLDERNESS			

Sheet Revisions

Date:	Comments	Init.

Colorado Department of Transportation
DOT DEPARTMENT OF TRANSPORTATION
714 Grand Avenue
Eagle, CO 81631
Phone: 970-328-6385 FAX: 970-328-2368
Region 3 PJL

As Constructed
No Revisions:
Revised:
Void:

I-70 FRONTAGE-COLO RIVER-DOTSERO (F-08-F)
US6 EAST OF BRIDGE CROSS SECTIONS
STA 27+45.65 to STA 27+45.65

Designer:	DTW	Structure Numbers	
Detailer:	DJH		
Sheet Subset:	XSECT	Subset Sheets:	43 of 85

Project No./Code
FBR 0702-312
18162
Sheet Number X43

Know what's below. Call before you dig.

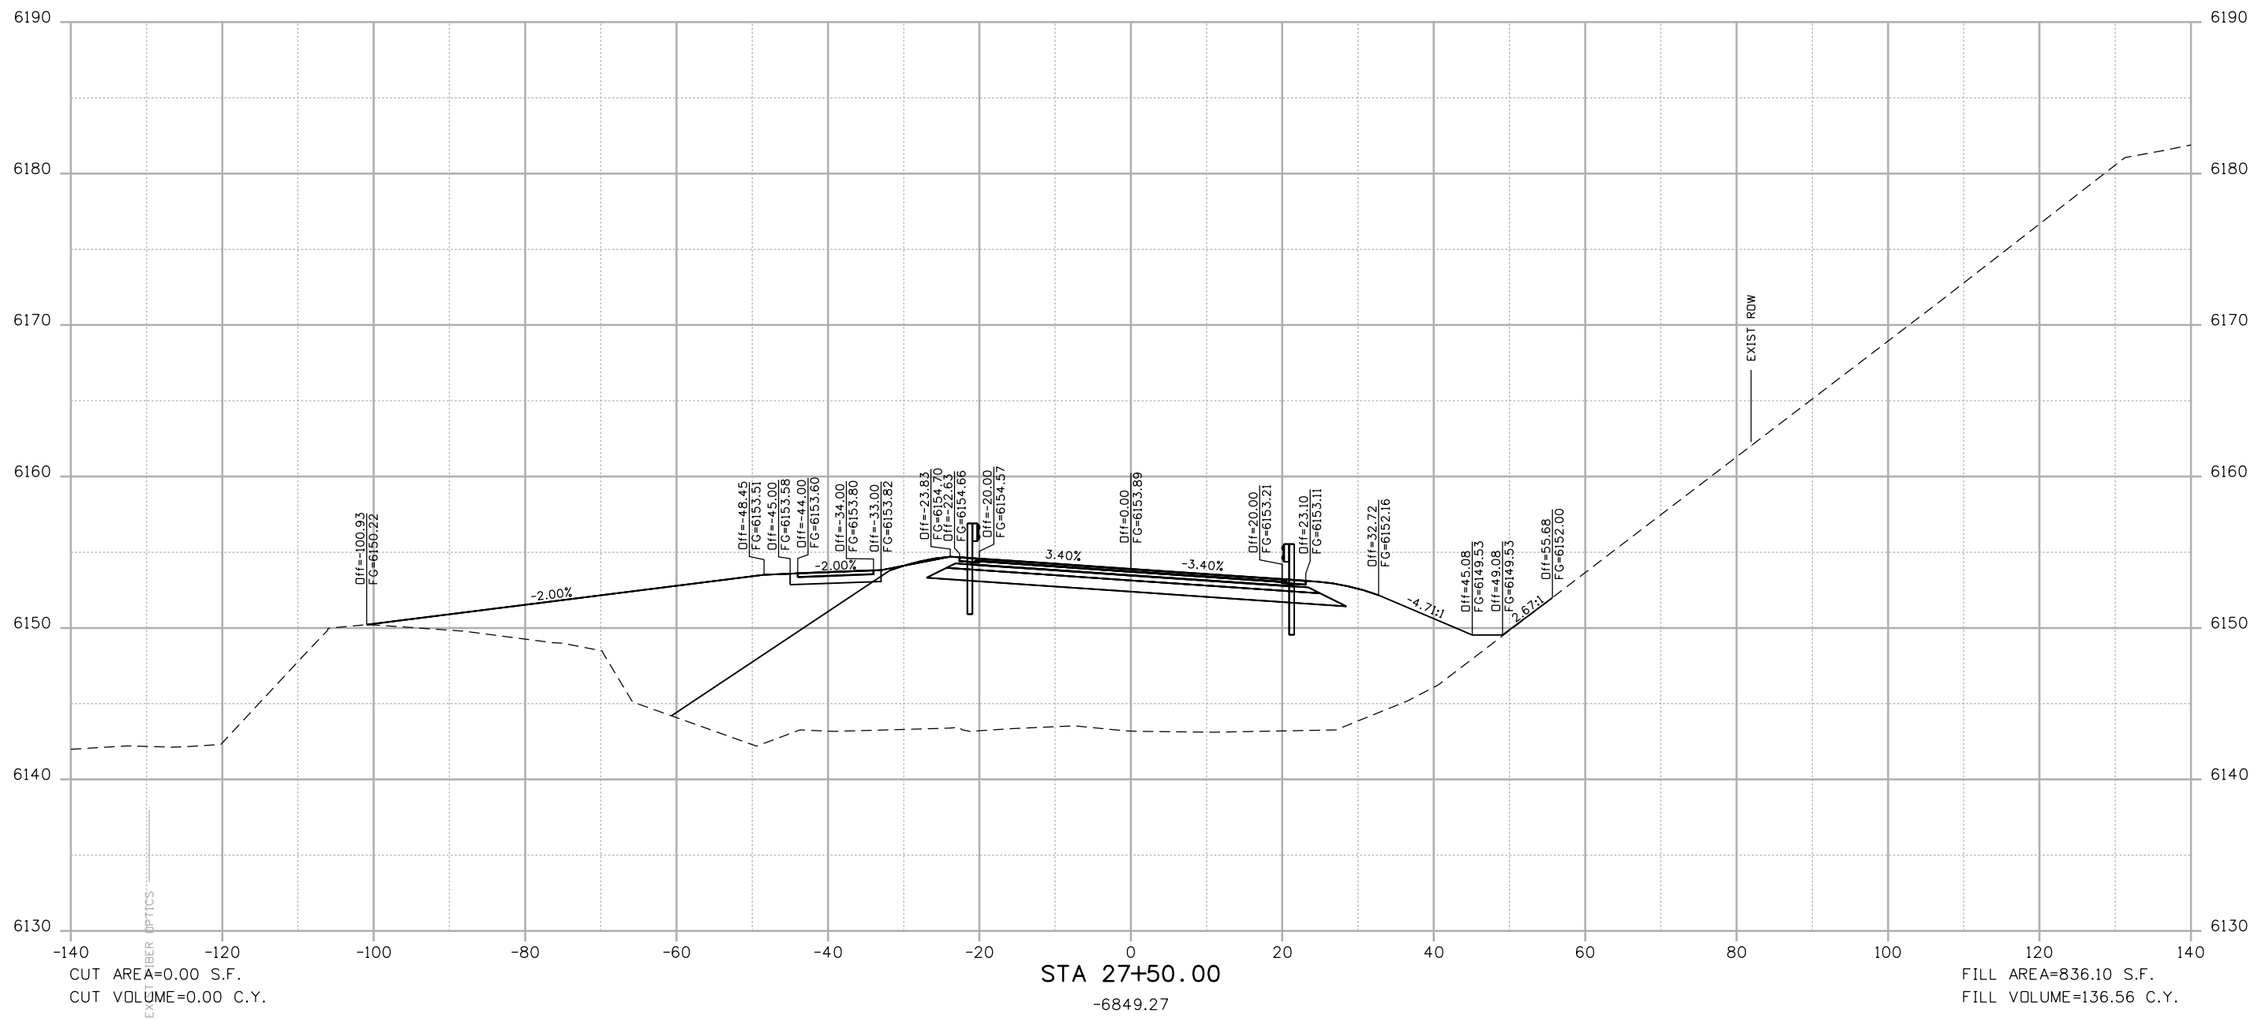

CUT AREA=0.00 S.F.
CUT VOLUME=0.00 C.Y.

STA 27+50.00
-6849.27

FILL AREA=836.10 S.F.
FILL VOLUME=136.56 C.Y.

theo.weseman 3:28:55 PM P:\1101181 - Dotsero Bridge\18162\Design\Drawings\Cross_Sections\1101181-FOR XSECTS.dgn

Print Date: 8/6/2012	Sheet Revisions	Colorado Department of Transportation	As Constructed
File Name: 1101181-FOR XSECTS.dgn	Date: / Comments / Init.	714 Grand Avenue, Eagle, CO 81631	No Revisions:
Horiz. Scale: 1:20 Vert. Scale: As Noted		Phone: 970-328-6385 FAX: 970-328-2368	Revised:
Unit Information Unit Leader Initials		Region 3 PJL	Void:
TSIOUVARAS SIMMONS HOLDERNESS			

I-70 FRONTAGE-COLO RIVER-DOTSERO (F-08-F)
US6 EAST OF BRIDGE CROSS SECTIONS
STA 27+50.00 to STA 27+50.00

Designer:	DTW	Structure Numbers	
Detailer:	DJH		
Sheet Subset:	XSECT	Subset Sheets:	44 of 85

Project No./Code
FBR 0702-312
18162
Sheet Number X44

Know what's below. Call before you dig.

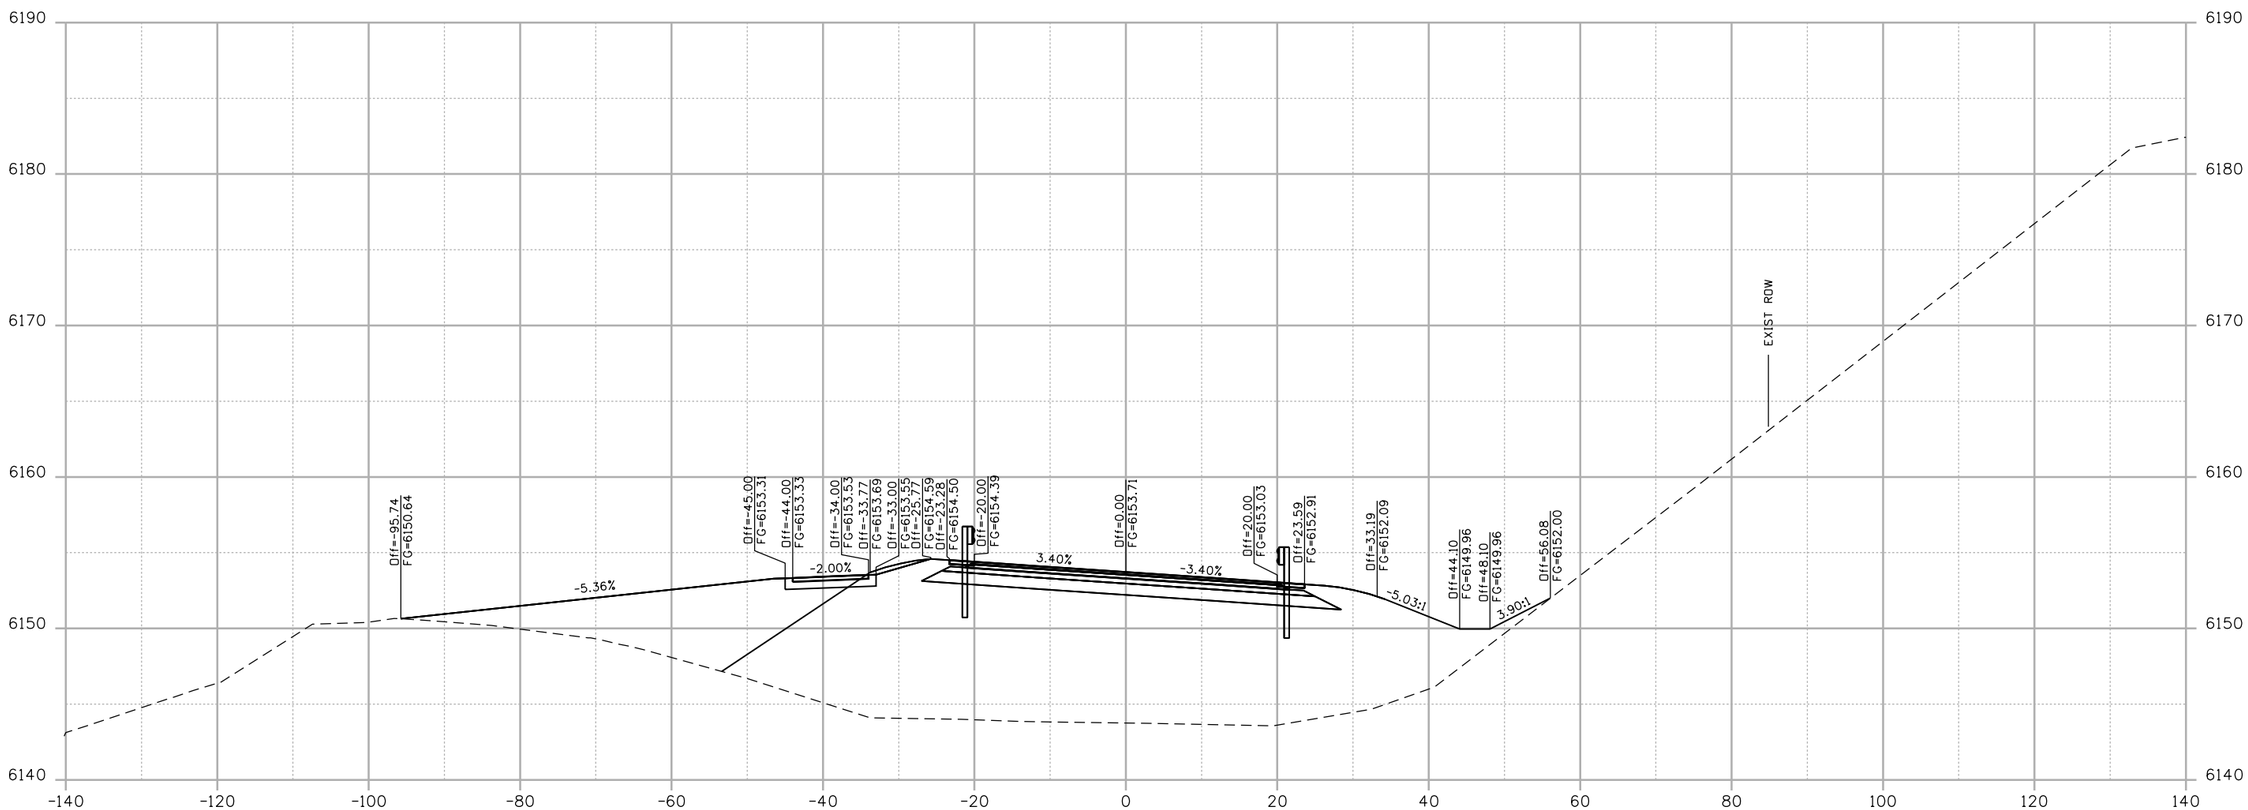

CUT AREA=0.00 S.F.
CUT VOLUME=0.00 C.Y.

STA 27+80.89
-7751.04

FILL AREA=740.33 S.F.
FILL VOLUME=901.78 C.Y.

theo.weseman 3:28:56 PM P:\1101181 - Dotsero Bridge\18162\Design\Drawings\Cross_Sections\1101181-FDR XSECTS.dgn

Print Date: 8/6/2012			
File Name: 1101181-FDR XSECTS.dgn			
Horiz. Scale: 1:20	Vert. Scale: As Noted		
Unit Information	Unit Leader Initials		

TSIOUVARAS SIMMONS HOLDERNESS

Sheet Revisions		
Date:	Comments	Init.

Colorado Department of Transportation
714 Grand Avenue
Eagle, CO 81631
Phone: 970-328-6385 FAX: 970-328-2368
Region 3 PJL

As Constructed
No Revisions:
Revised:
Void:

I-70 FRONTAGE-COLO RIVER-DOTSERO (F-08-F)
US6 EAST OF BRIDGE CROSS SECTIONS
STA 27+80.89 to STA 27+80.89

Designer:	DTW	Structure Numbers	
Detailer:	DJH		
Sheet Subset:	XSECT	Subset Sheets:	45 of 85

Project No./Code	
FBR 0702-312	
18162	
Sheet Number	X45

Know what's below. Call before you dig.

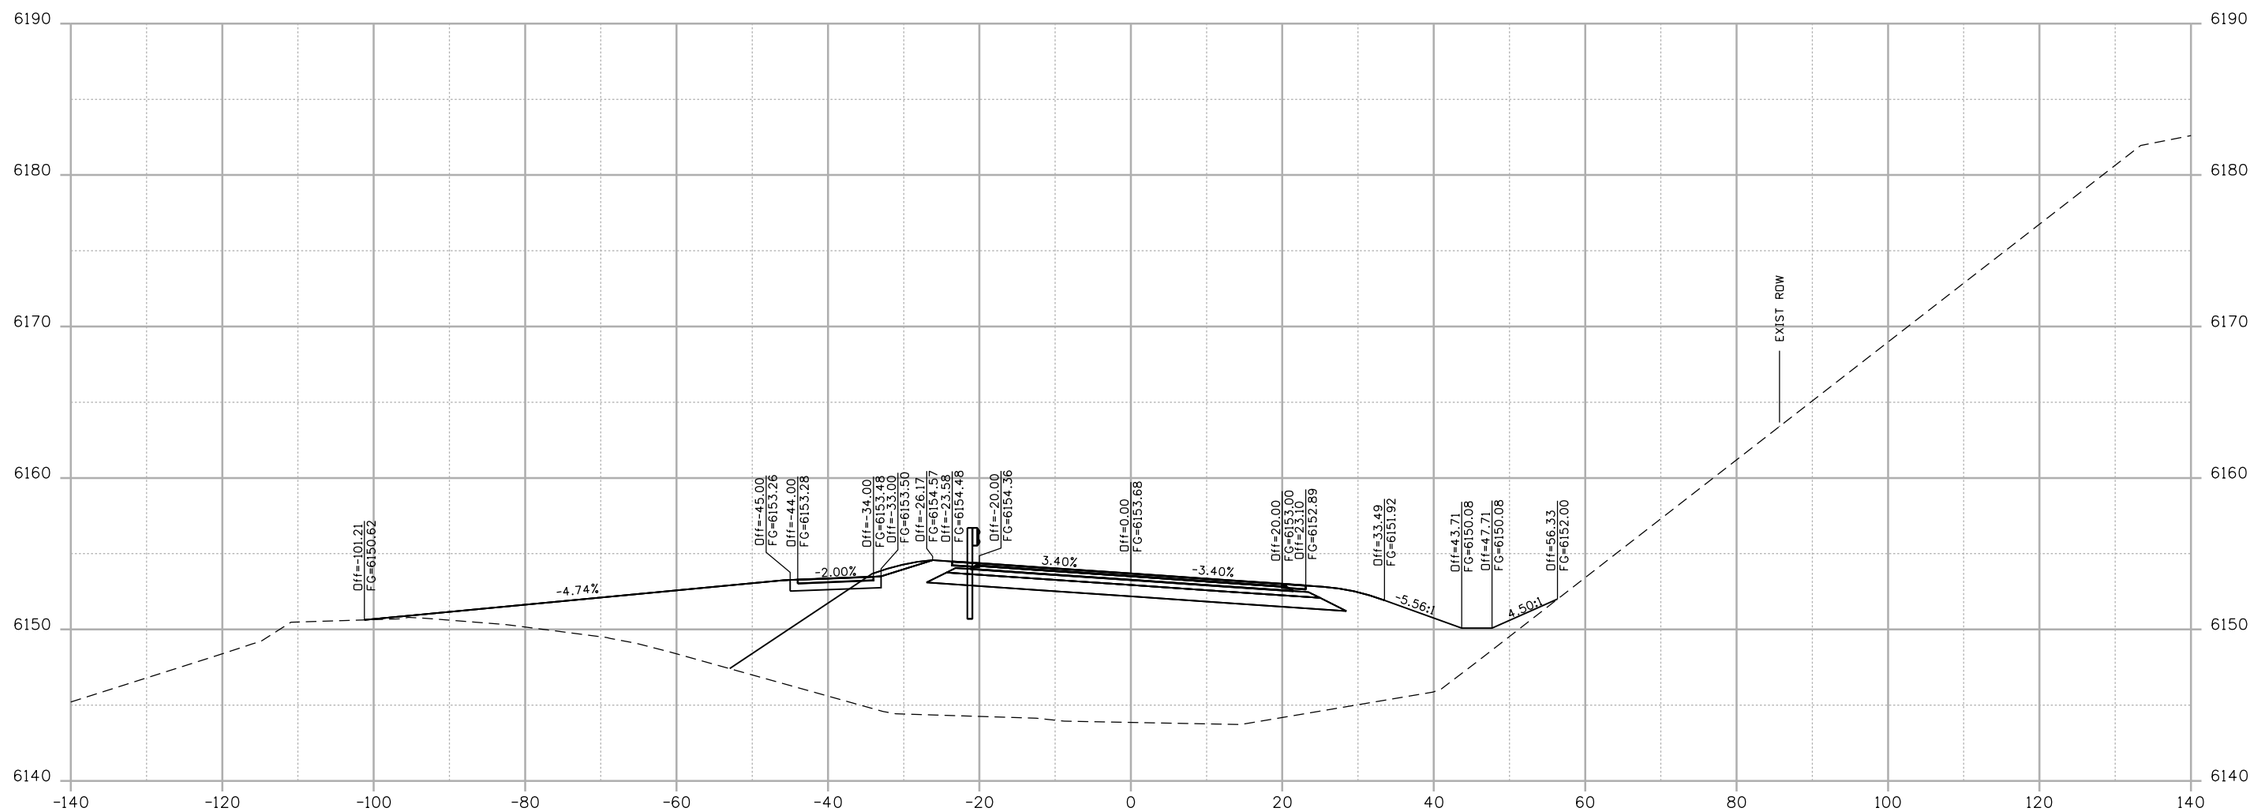

CUT AREA=0.00 S.F.
CUT VOLUME=0.00 C.Y.

STA 27+90.16
-8000.26

FILL AREA=711.45 S.F.
FILL VOLUME=249.22 C.Y.

theo.weseman 3:28:58 PM P:\1101181 - Dotsero Bridge\18162\Design\Drawings\Cross_Sections\1101181-FDR XSECTS.dgn

Print Date: 8/6/2012	Sheet Revisions	Colorado Department of Transportation	As Constructed
File Name: 1101181-FDR XSECTS.dgn	Date: / Comments / Init.	714 Grand Avenue, Eagle, CO 81631	No Revisions:
Horiz. Scale: 1:20 Vert. Scale: As Noted		Phone: 970-328-6385 FAX: 970-328-2368	Revised:
Unit Information Unit Leader Initials		Region 3 PJL	Void:
TSIOUVARAS SIMMONS HOLDERNESS			

I-70 FRONTAGE-COLO RIVER-DOTSERO (F-08-F)
US6 EAST OF BRIDGE CROSS SECTIONS
STA 27+90.16 to STA 27+90.16

Designer:	DTW	Structure Numbers	
Detailer:	DJH		
Sheet Subset:	XSECT	Subset Sheets:	46 of 85

Project No./Code
FBR 0702-312
18162
Sheet Number X46

Know what's below. Call before you dig.

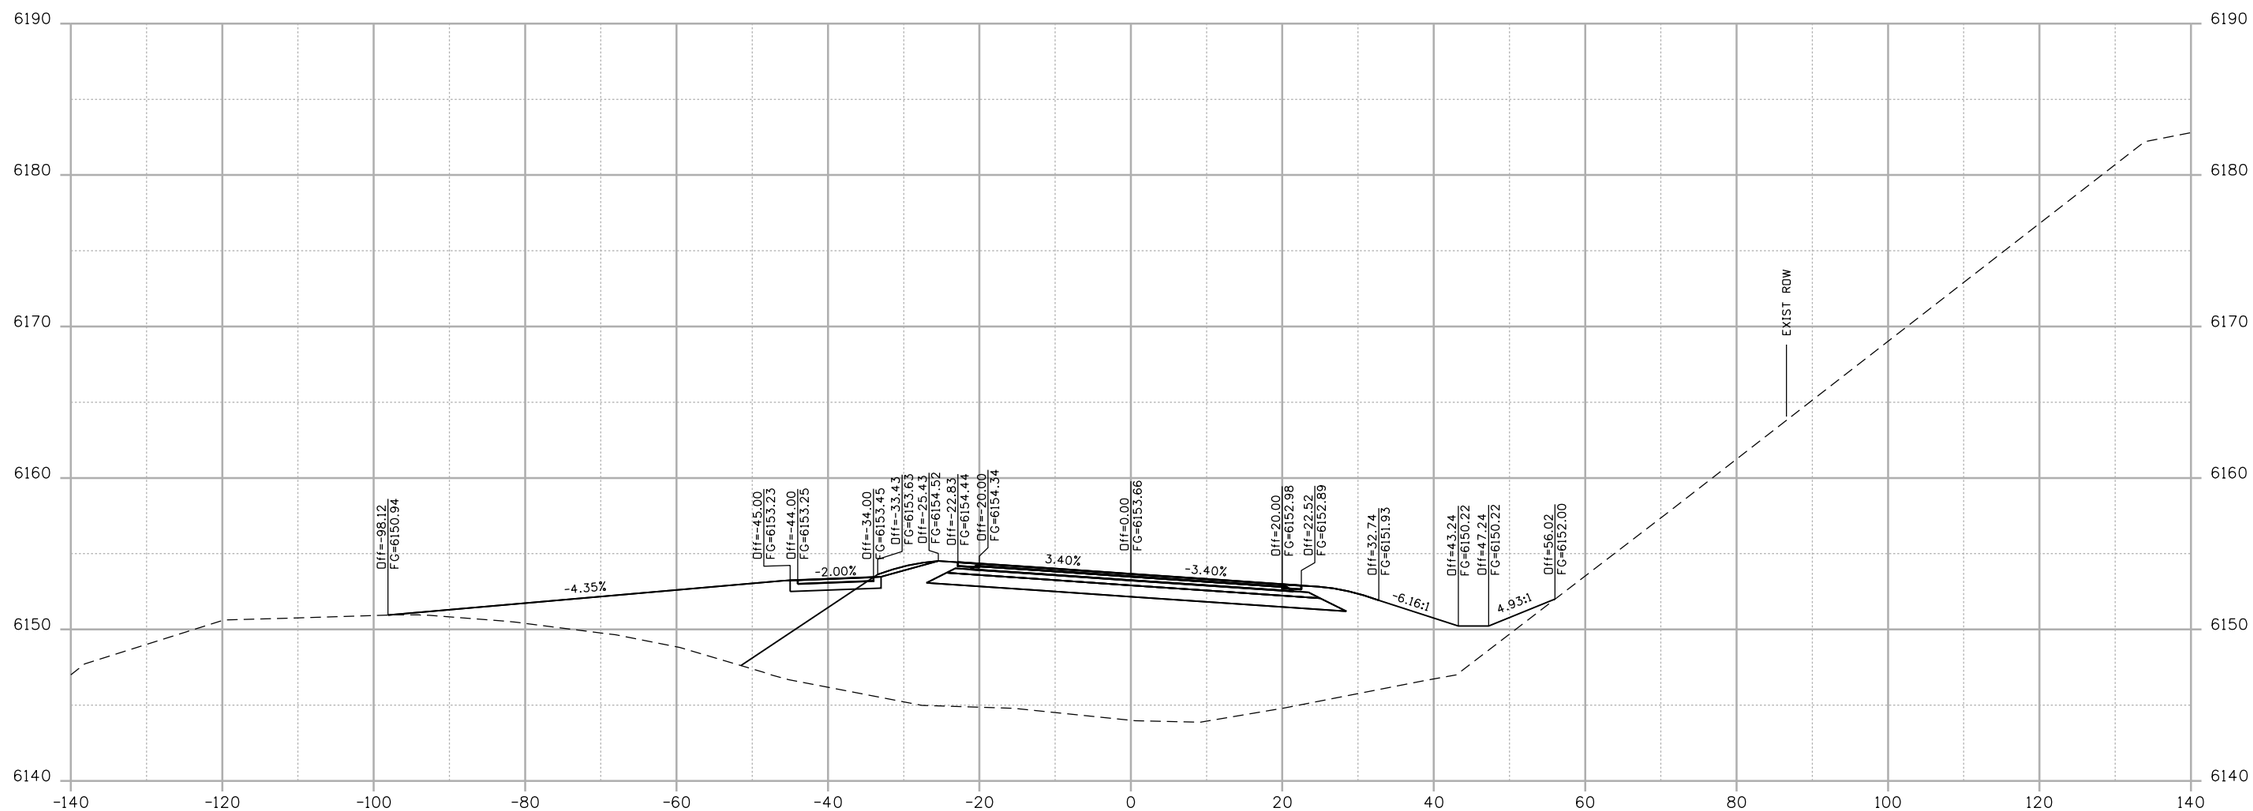

CUT AREA=0.00 S.F.
CUT VOLUME=0.00 C.Y.

STA 28+00.00
-8248.87

FILL AREA=652.83 S.F.
FILL VOLUME=248.60 C.Y.

theo.weseman 3:28:59 PM P:\1101181 - Dotsero Bridge\18162\Design\Drawings\Cross_Sections\1101181-FDR XSECTS.dgn

Print Date: 8/6/2012	Sheet Revisions	Colorado Department of Transportation	As Constructed
File Name: 1101181-FDR XSECTS.dgn	Date: / Comments / Init.	DOT 714 Grand Avenue Eagle, CO 81631 Phone: 970-328-6385 FAX: 970-328-2368	No Revisions:
Horiz. Scale: 1:20 Vert. Scale: As Noted		Region 3 PJL	Revised:
Unit Information Unit Leader Initials			Void:
TSIOUVARAS SIMMONS HOLDERNESS			

I-70 FRONTAGE-COLO RIVER-DOTSERO (F-08-F)			Project No./Code
US6 EAST OF BRIDGE CROSS SECTIONS			FBR 0702-312
STA 28+00.00 to STA 28+00.00			18162
Designer: DTW	Structure Numbers		
Detailer: DJH			
Sheet Subset: XSECT	Subset Sheets: 47 of 85		Sheet Number X47

Know what's below. Call before you dig.

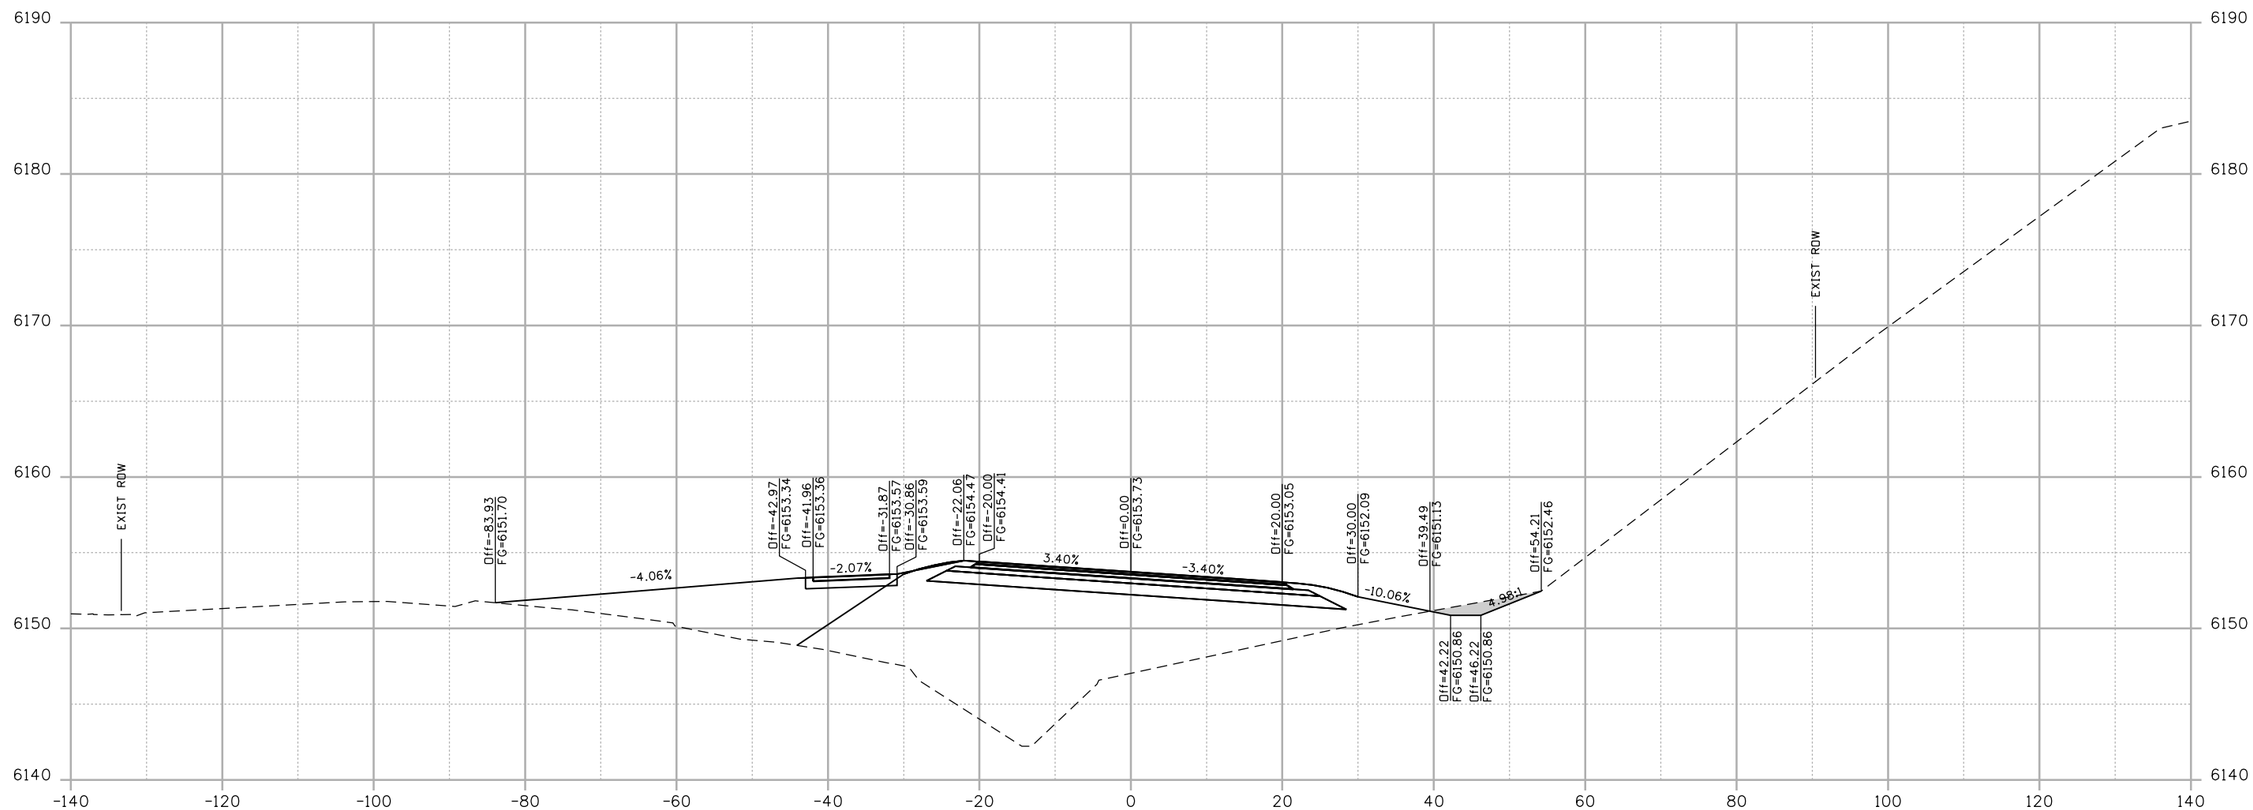

CUT AREA=7.04 S.F.
CUT VOLUME=6.03 C.Y.

STA 28+46.27
-9138.43

FILL AREA=392.39 S.F.
FILL VOLUME=895.60 C.Y.

theo.weseman 3:29:01 PM P:\1101181 - Dotsero Bridge\18162\Design\Drawings\Cross_Sections\1101181-FOR XSECTS.dgn

Print Date: 8/6/2012			
File Name: 1101181-FOR XSECTS.dgn			
Horiz. Scale: 1:20	Vert. Scale: As Noted		
Unit Information	Unit Leader Initials		

TSIOUVARAS SIMMONS HOLDERNESS

Sheet Revisions

Date:	Comments	Init.

Colorado Department of Transportation
714 Grand Avenue
Eagle, CO 81631
Phone: 970-328-6385 FAX: 970-328-2368
Region 3 PJL

As Constructed
No Revisions:
Revised:
Void:

I-70 FRONTAGE-COLO RIVER-DOTSERO (F-08-F)
US6 EAST OF BRIDGE CROSS SECTIONS
STA 28+46.27 to STA 28+46.27

Designer:	DTW	Structure Numbers	
Detailer:	DJH		
Sheet Subset:	XSECT	Subset Sheets:	48 of 85

Project No./Code
FBR 0702-312
18162
Sheet Number X48

Know what's below. Call before you dig.

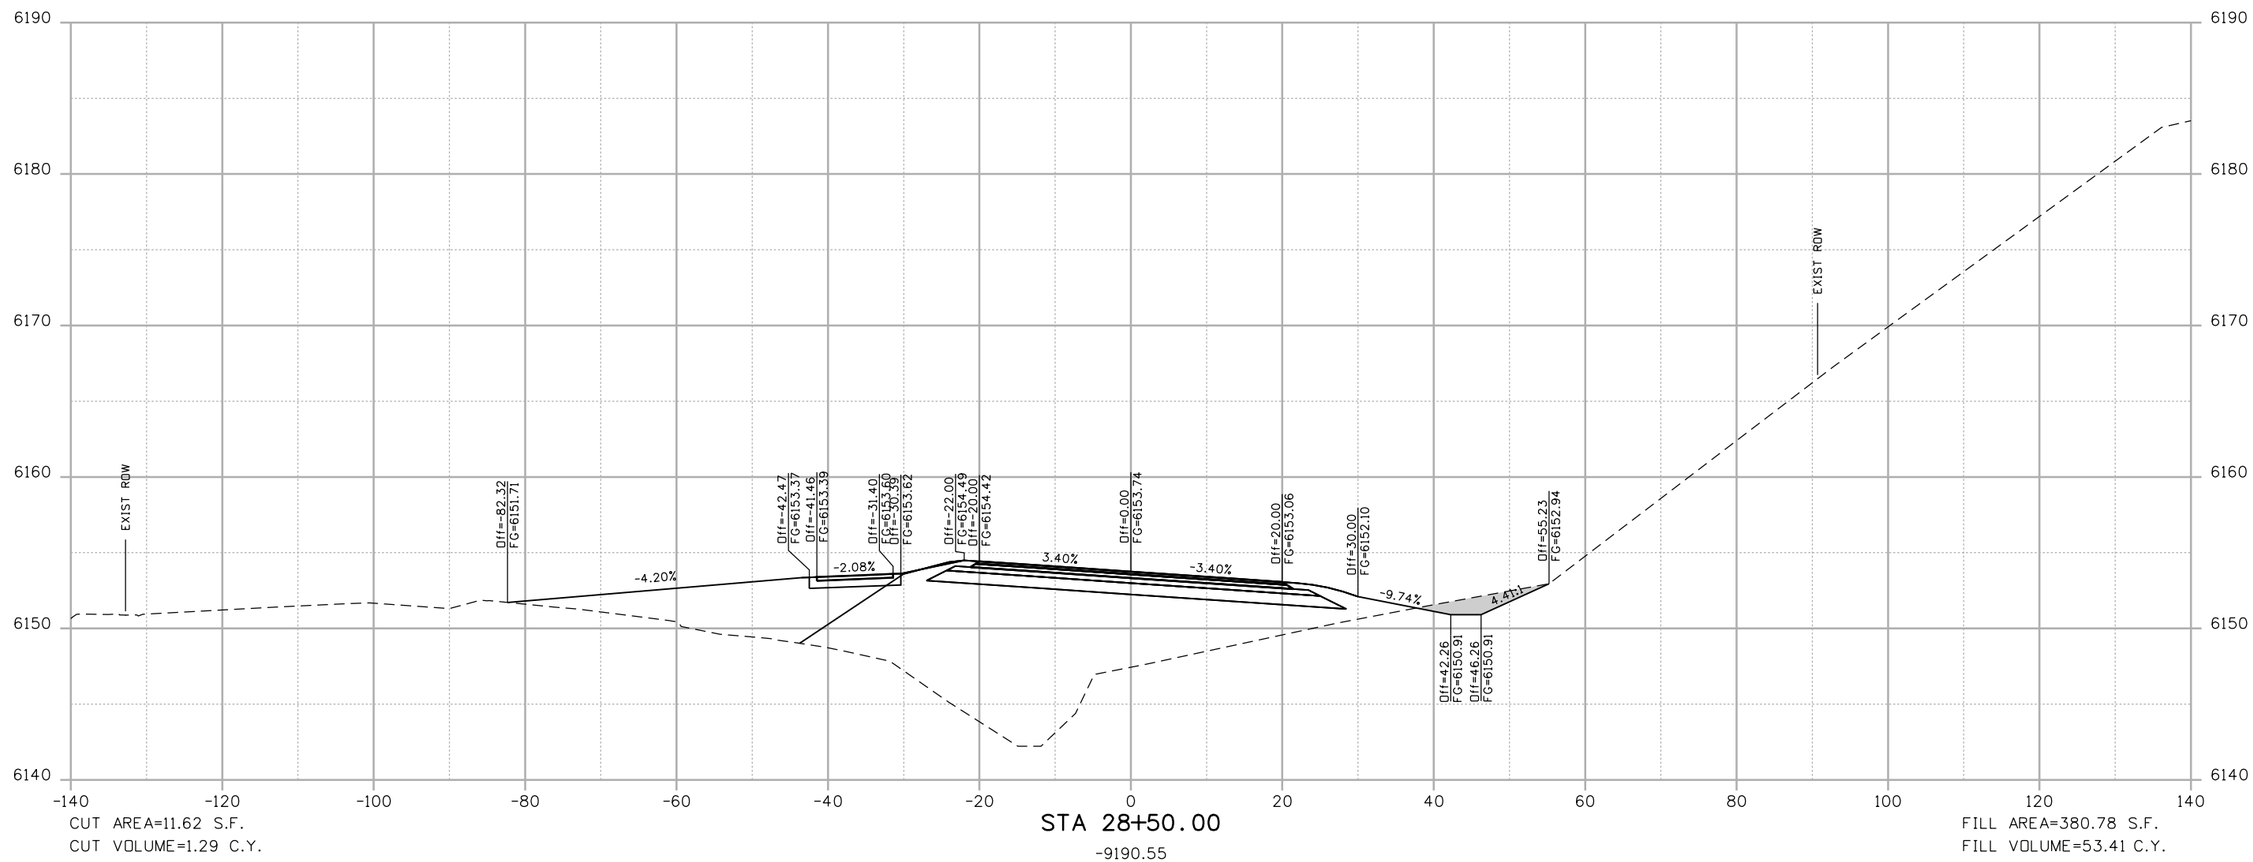

CUT AREA=11.62 S.F.
CUT VOLUME=1.29 C.Y.

STA 28+50.00
-9190.55

FILL AREA=380.78 S.F.
FILL VOLUME=53.41 C.Y.

Print Date: 8/6/2012	Sheet Revisions	Colorado Department of Transportation	As Constructed
File Name: 1101181-FDR XSECTS.dgn	Date: / Comments / Init.	714 Grand Avenue, Eagle, CO 81631, Phone: 970-328-6385 FAX: 970-328-2368	No Revisions:
Horiz. Scale: 1:20 Vert. Scale: As Noted		Region 3 PJL	Revised:
Unit Information Unit Leader Initials			Void:
TSIOUVARAS SIMMONS HOLDERNESS			

I-70 FRONTAGE-COLO RIVER-DOTSERO (F-08-F) US6 EAST OF BRIDGE CROSS SECTIONS STA 28+50.00 to STA 28+50.00			Project No./Code
Designer: DTW	Structure Numbers		FBR 0702-312
Detailer: DJH			18162
Sheet Subset: XSECT	Subset Sheets: 49 of 85		Sheet Number X49

theo.weseman 3:29:02 PM P:\1101181 - Dotsero Bridge\18162\Design\Drawings\Cross_Sections\1101181-FDR XSECTS.dgn

Know what's below. Call before you dig.

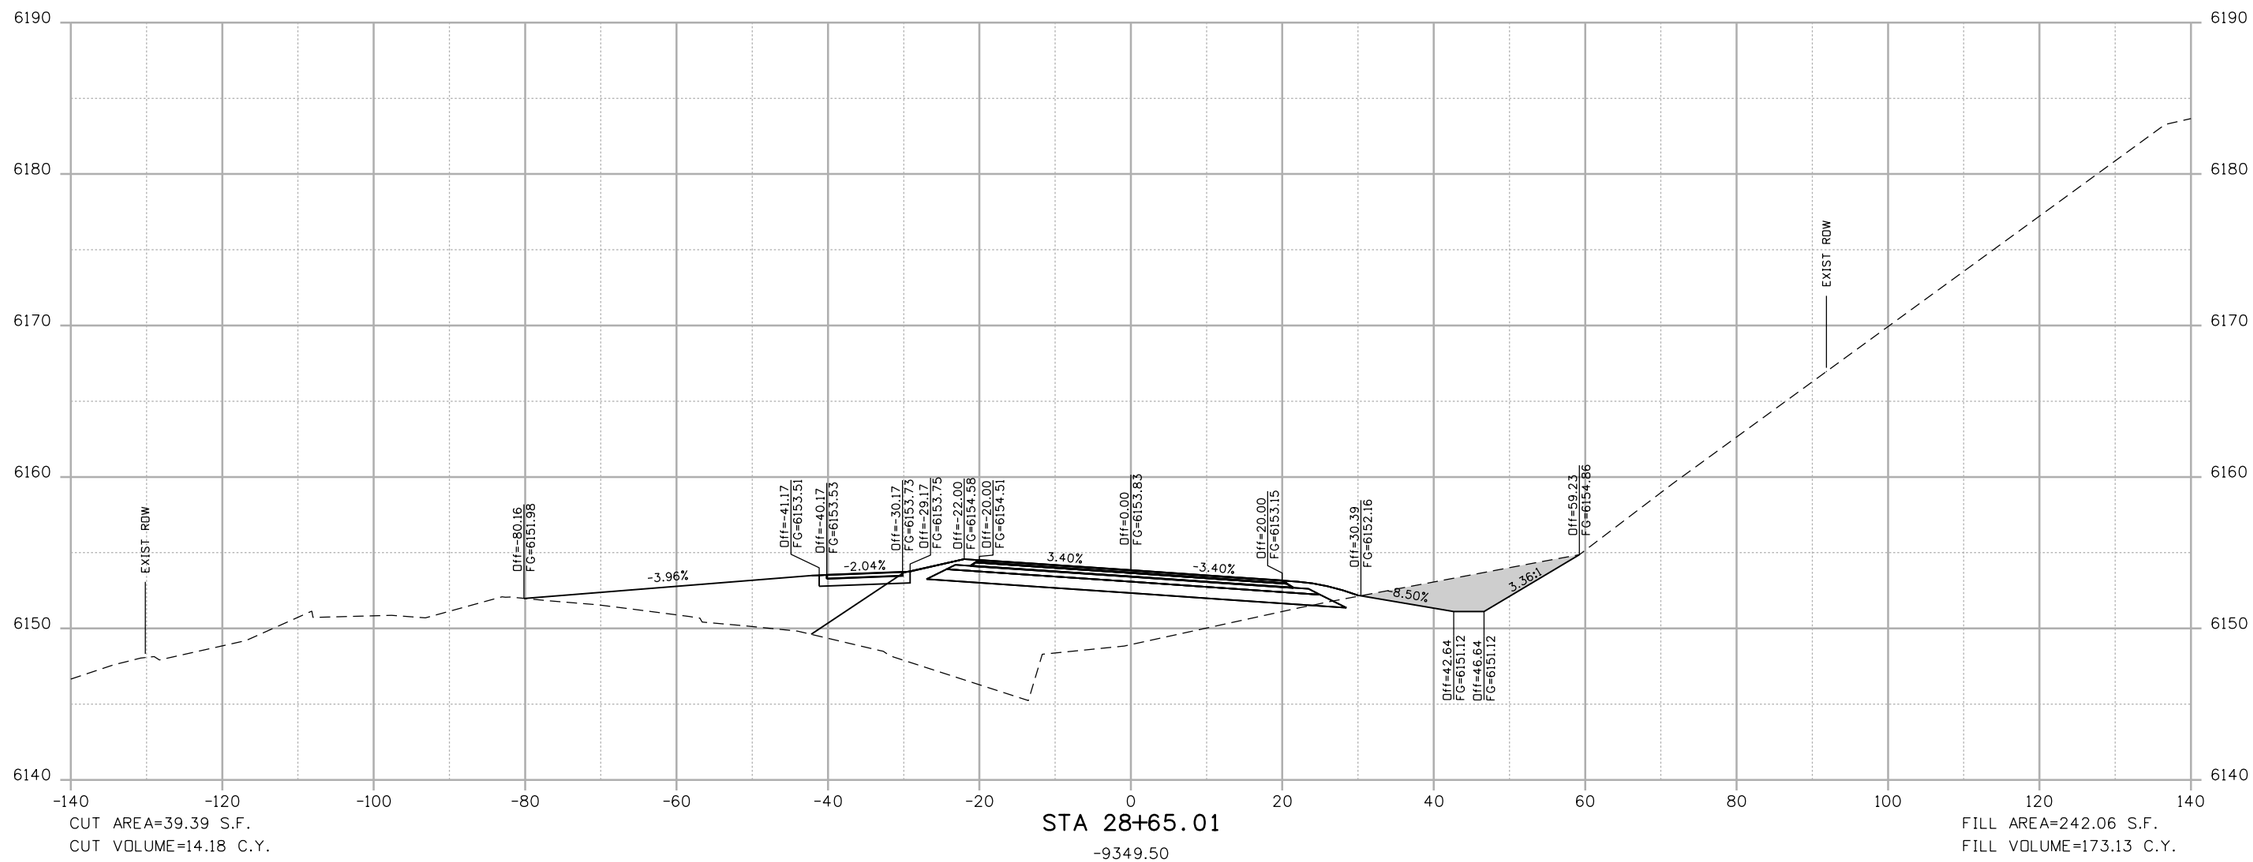

CUT AREA=39.39 S.F.
CUT VOLUME=14.18 C.Y.

STA 28+65.01
-9349.50

FILL AREA=242.06 S.F.
FILL VOLUME=173.13 C.Y.

theo.weseman 3:29:04 PM P:\1101181 - Dotsero Bridge\18162\Design\Drawings\Cross_Sections\1101181-FOR XSECTS.dgn

Print Date: 8/6/2012			
File Name: 1101181-FOR XSECTS.dgn			
Horiz. Scale: 1:20	Vert. Scale: As Noted		
Unit Information	Unit Leader Initials		

TSIOUVARAS SIMMONS HOLDERNESS

Sheet Revisions		
Date:	Comments	Init.

Colorado Department of Transportation
714 Grand Avenue
Eagle, CO 81631
Phone: 970-328-6385 FAX: 970-328-2368
Region 3 PJL

As Constructed			
No Revisions:			
Revised:			
Void:			

I-70 FRONTAGE-COLO RIVER-DOTSERO (F-08-F)
US6 EAST OF BRIDGE CROSS SECTIONS
STA 28+65.01 to STA 28+65.01

Designer:	DTW	Structure Numbers	
Detailer:	DJH		
Sheet Subset:	XSECT	Subset Sheets:	50 of 85

Project No./Code	
FBR 0702-312	
18162	
Sheet Number	X50

Know what's below. Call before you dig.

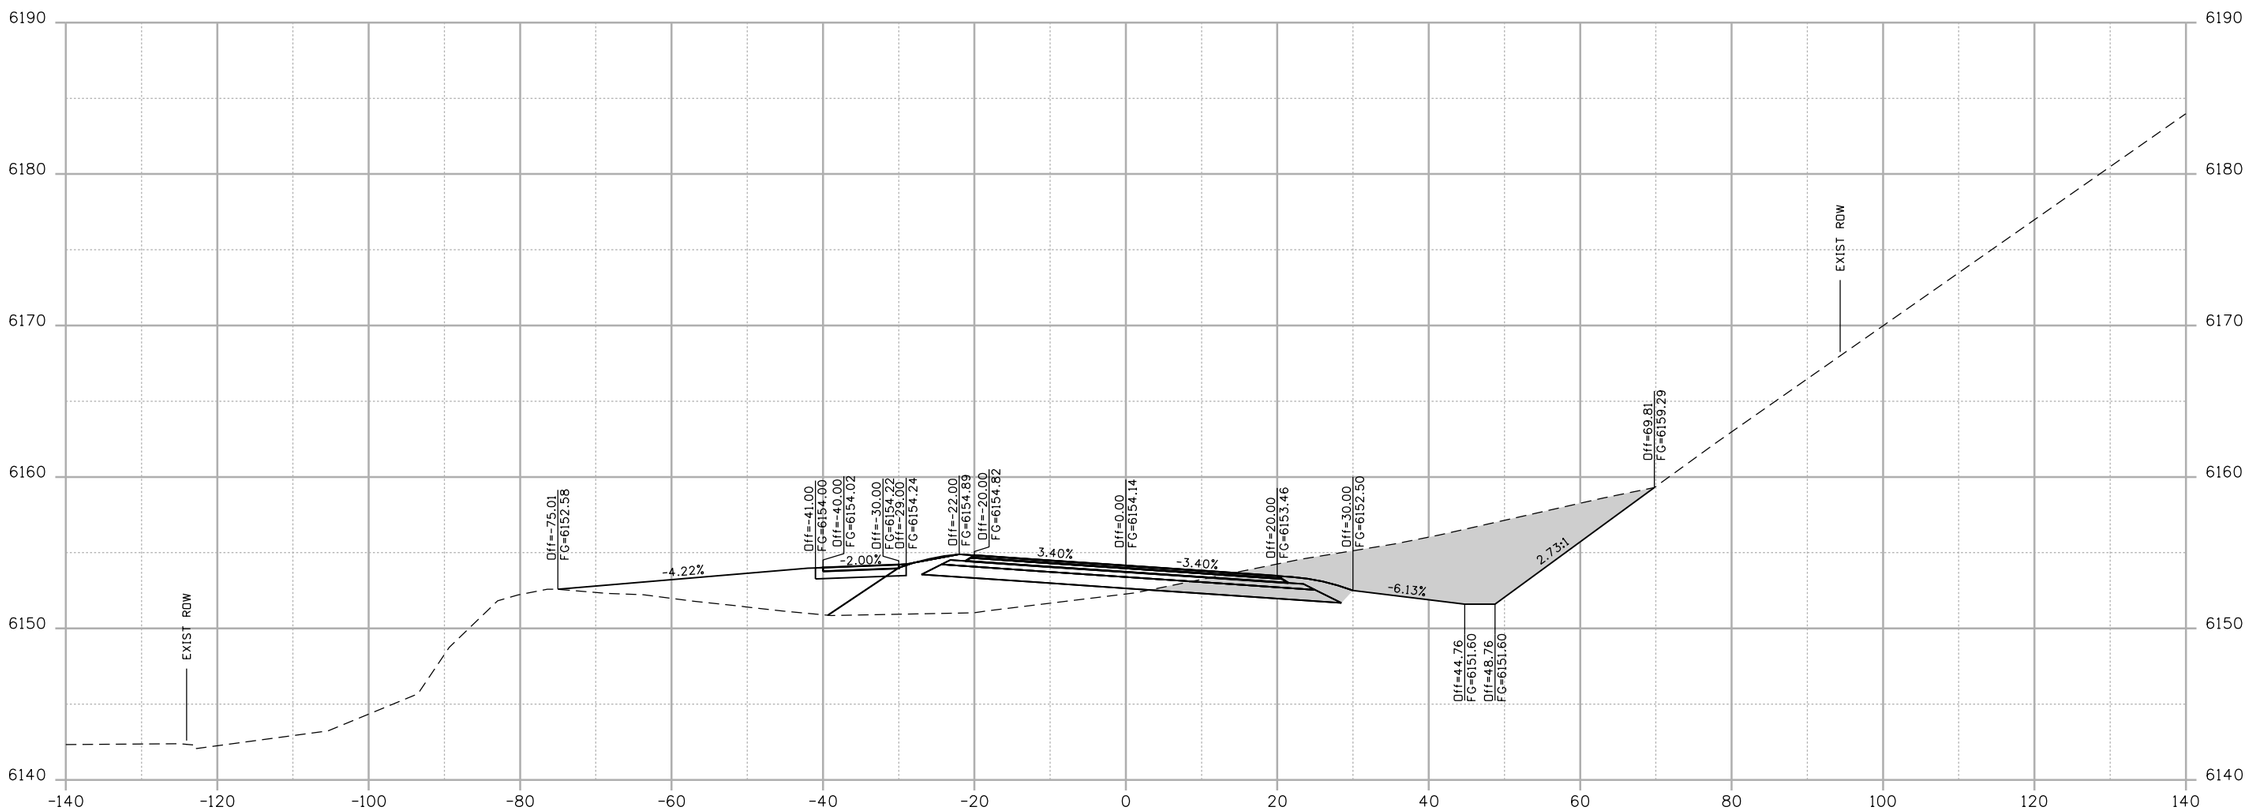

CUT AREA=180.97 S.F.
CUT VOLUME=142.79 C.Y.

STA 29+00.00
-9409.26

FILL AREA=70.53 S.F.
FILL VOLUME=202.55 C.Y.

theo.weseman 3:29:06 PM P:\1101181 - Dotsero Bridge\18162\Design\Drawings\Cross_Sections\1101181-FOR XSECTS.dgn

Print Date: 8/6/2012	Sheet Revisions	Colorado Department of Transportation	As Constructed
File Name: 1101181-FOR XSECTS.dgn	Date: / Comments / Init.	714 Grand Avenue, Eagle, CO 81631	No Revisions:
Horiz. Scale: 1:20 Vert. Scale: As Noted		Phone: 970-328-6385 FAX: 970-328-2368	Revised:
Unit Information Unit Leader Initials		Region 3 PJL	Void:
TSIOUVARAS SIMMONS HOLDERNESS			

I-70 FRONTAGE-COLO RIVER-DOTSERO (F-08-F) US6 EAST OF BRIDGE CROSS SECTIONS STA 29+00.00 to STA 29+00.00				Project No./Code
Designer: DTW	Structure Numbers			FBR 0702-312
Detailer: DJH				18162
Sheet Subset: XSECT	Subset Sheets: 51 of 85			Sheet Number X51

Know what's below.
Call before you dig.

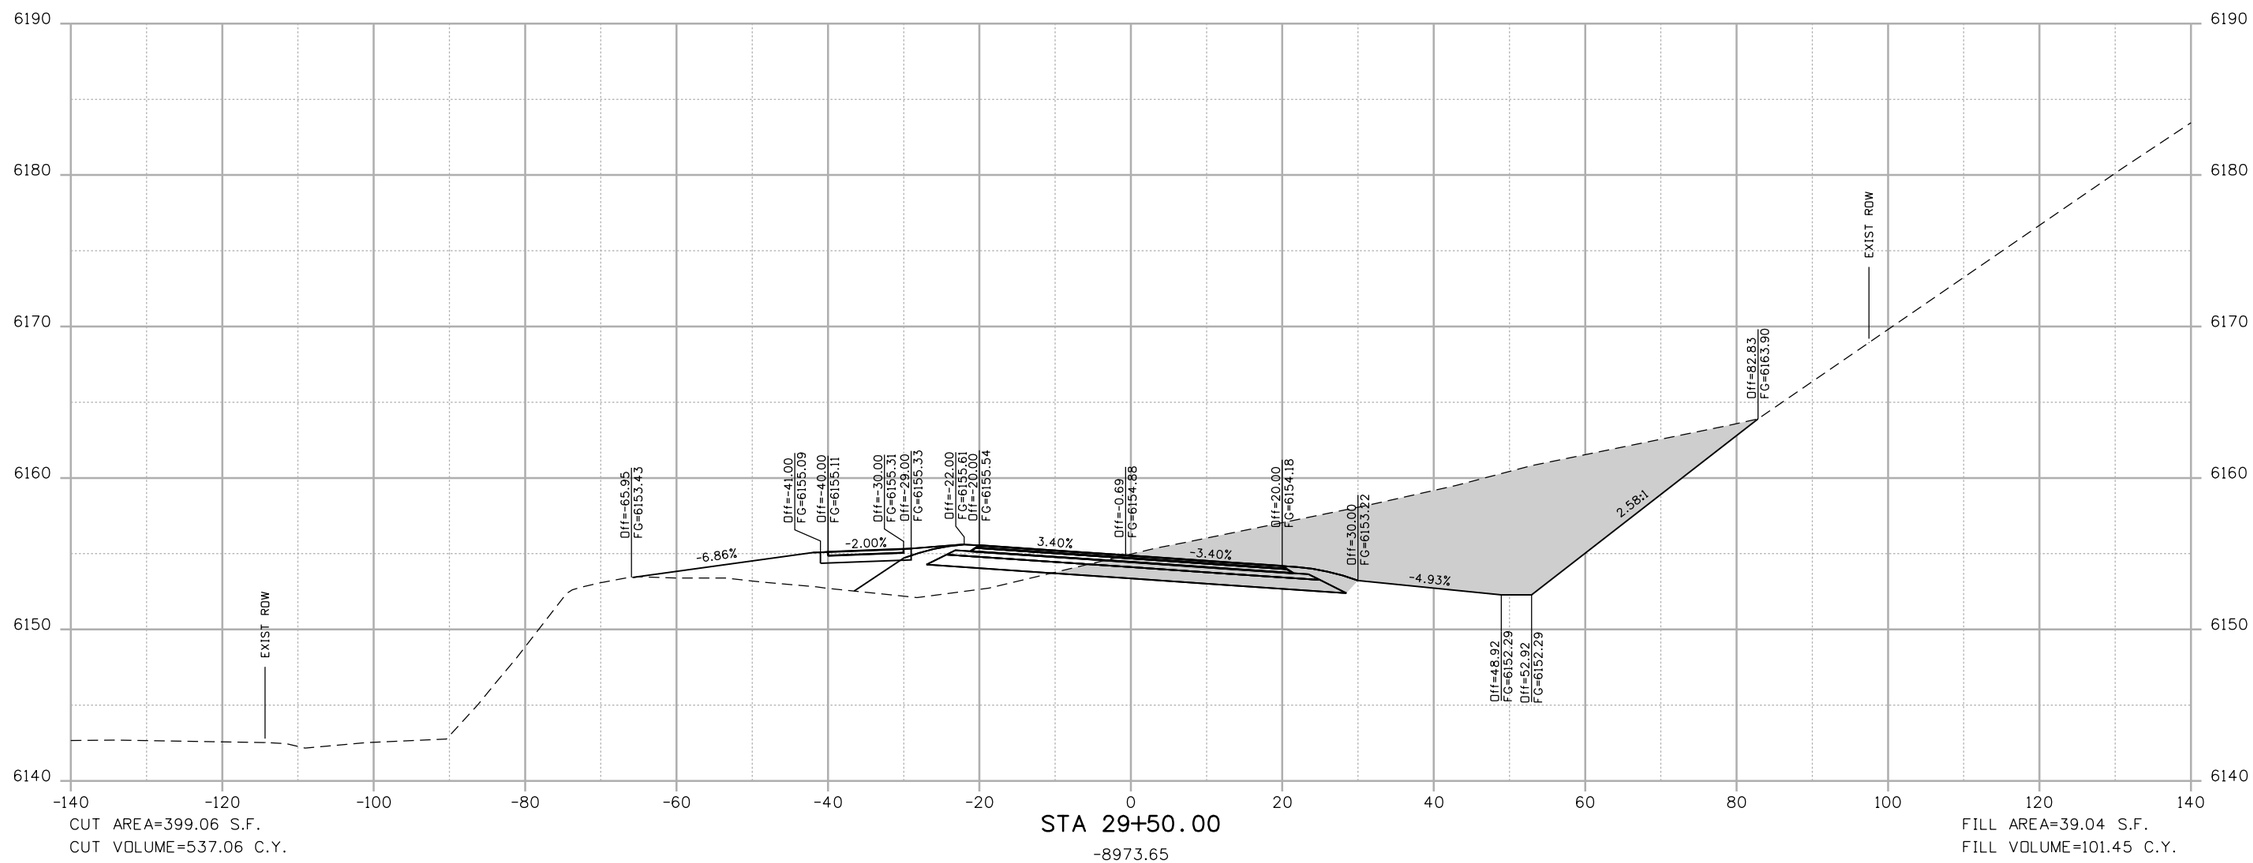

CUT AREA=399.06 S.F.
CUT VOLUME=537.06 C.Y.

STA 29+50.00
-8973.65

FILL AREA=39.04 S.F.
FILL VOLUME=101.45 C.Y.

theo.weseman 3:29:07 PM P:\1101181 - Dotsero Bridge\18162\Design\Drawings\Cross_Sections\1101181-FDR XSECTS.dgn

Print Date: 8/6/2012			
File Name: 1101181-FDR XSECTS.dgn			
Horiz. Scale: 1:20	Vert. Scale: As Noted		
Unit Information	Unit Leader Initials		

TSIOUVARAS SIMMONS HOLDERNESS

Sheet Revisions

Date:	Comments	Init.

Colorado Department of Transportation
DOT
DEPARTMENT OF TRANSPORTATION
714 Grand Avenue
Eagle, CO 81631
Phone: 970-328-6385 FAX: 970-328-2368
Region 3 PJL

As Constructed
No Revisions:
Revised:
Void:

I-70 FRONTAGE-COLO RIVER-DOTSERO (F-08-F)
US6 EAST OF BRIDGE CROSS SECTIONS
STA 29+50.00 to STA 29+50.00

Designer:	DTW	Structure Numbers	
Detailer:	DJH		
Sheet Subset:	XSECT	Subset Sheets:	52 of 85

Project No./Code
FBR 0702-312
18162
Sheet Number X52

Know what's below. Call before you dig.

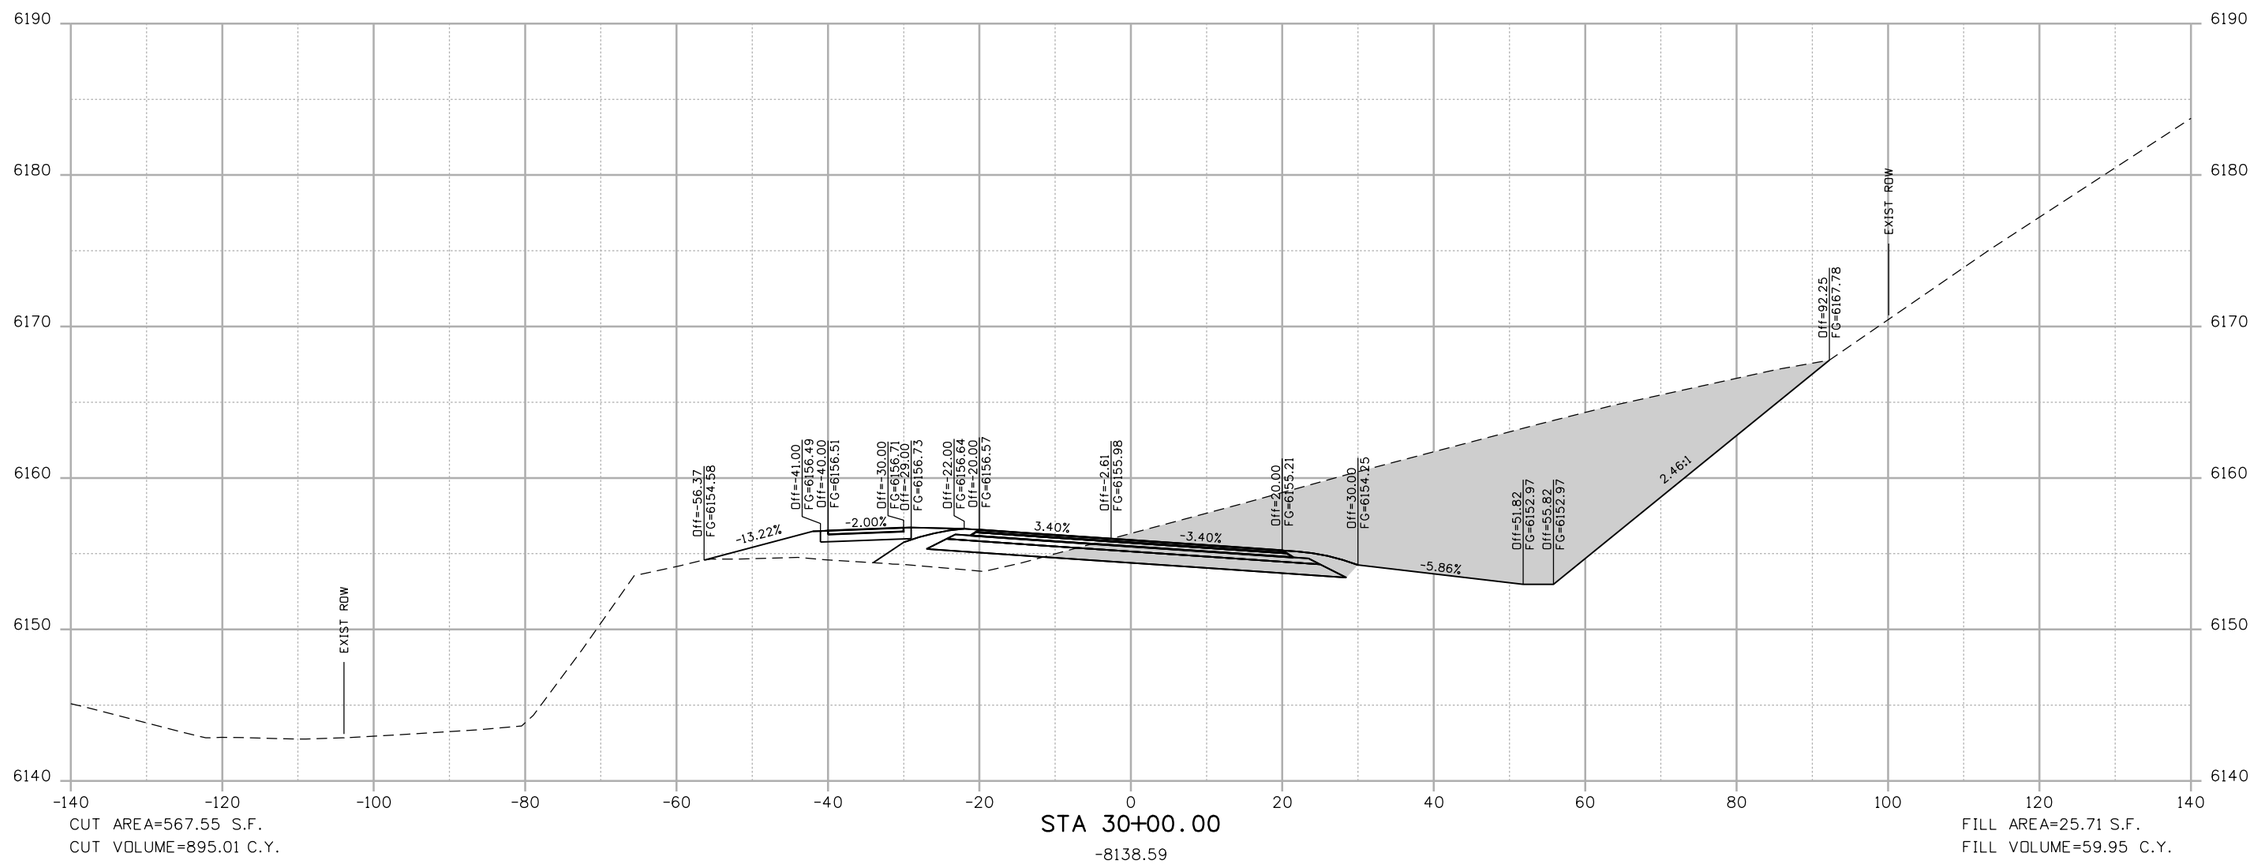

CUT AREA=567.55 S.F.
CUT VOLUME=895.01 C.Y.

STA 30+00.00
-8138.59

FILL AREA=25.71 S.F.
FILL VOLUME=59.95 C.Y.

theo.weseman 3:29:09 PM P:\1101181 - Dotsero Bridge\18162\Design\Drawings\Cross_Sections\1101181-FOR XSECTS.dgn

Print Date: 8/6/2012	Sheet Revisions	Colorado Department of Transportation	As Constructed
File Name: 1101181-FOR XSECTS.dgn	Date: / Comments / Init.	714 Grand Avenue, Eagle, CO 81631	No Revisions:
Horiz. Scale: 1:20 Vert. Scale: As Noted		Phone: 970-328-6385 FAX: 970-328-2368	Revised:
Unit Information Unit Leader Initials		Region 3 PJL	Void:
TSIOUVARAS SIMMONS HOLDERNESS			

I-70 FRONTAGE-COLO RIVER-DOTSERO (F-08-F)
US6 EAST OF BRIDGE CROSS SECTIONS
STA 30+00.00 to STA 30+00.00

Designer:	DTW	Structure Numbers	
Detailer:	DJH		
Sheet Subset:	XSECT	Subset Sheets:	53 of 85

Project No./Code	
FBR 0702-312	
18162	
Sheet Number	X53

Know what's below. Call before you dig.

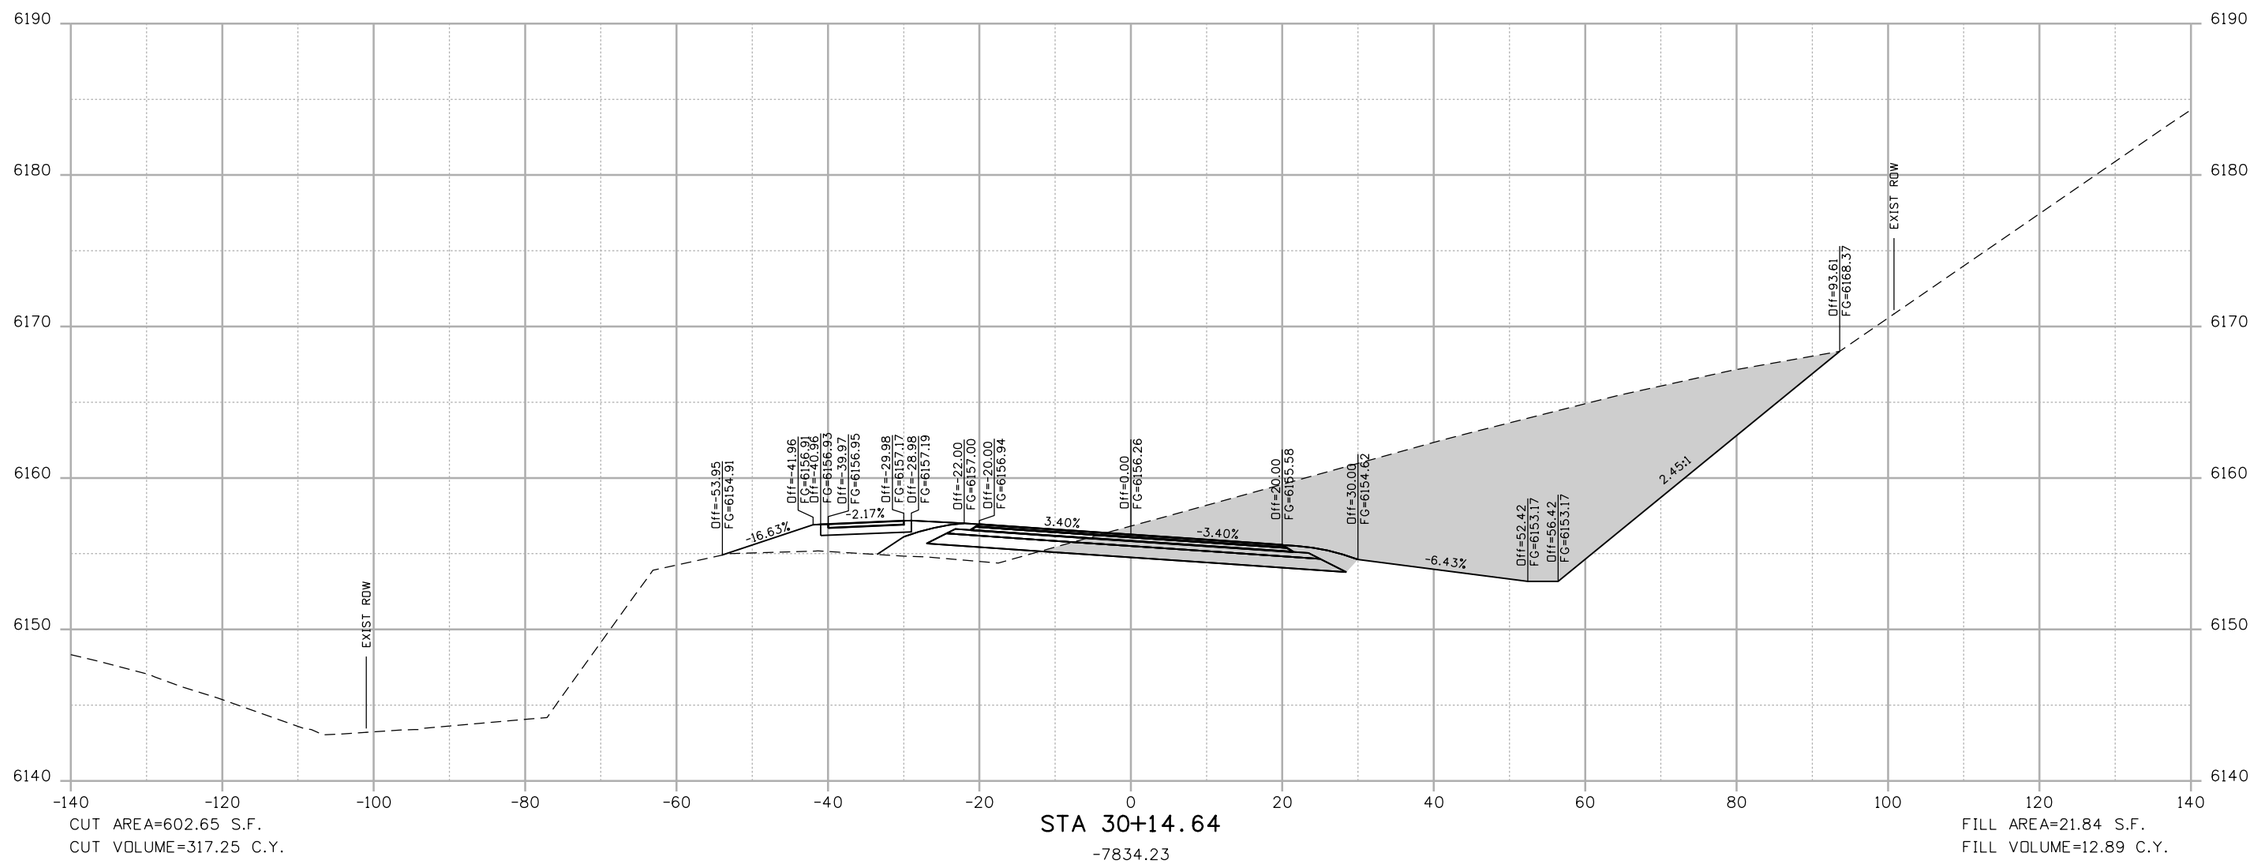

CUT AREA=602.65 S.F.
CUT VOLUME=317.25 C.Y.

STA 30+14.64
-7834.23

FILL AREA=21.84 S.F.
FILL VOLUME=12.89 C.Y.

theo.weseman 3:29:10 PM P:\1101181 - Dotsero Bridge\18162\Design\Drawings\Cross_Sections\1101181-FOR XSECTS.dgn

Print Date: 8/6/2012	Sheet Revisions		
File Name: 1101181-FOR XSECTS.dgn	Date:	Comments	Init.
Horiz. Scale: 1:20 Vert. Scale: As Noted			
Unit Information Unit Leader Initials			
TSIOUVARAS SIMMONS HOLDERNESS			

Colorado Department of Transportation
714 Grand Avenue
Eagle, CO 81631
Phone: 970-328-6385 FAX: 970-328-2368
Region 3 PJL

As Constructed
No Revisions:
Revised:
Void:

I-70 FRONTAGE-COLO RIVER-DOTSERO (F-08-F)
US6 EAST OF BRIDGE CROSS SECTIONS
STA 30+14.64 to STA 30+14.64

Designer:	DTW	Structure Numbers	
Detailer:	DJH		
Sheet Subset:	XSECT	Subset Sheets:	54 of 85

Project No./Code
FBR 0702-312
18162
Sheet Number X54

Know what's below. Call before you dig.

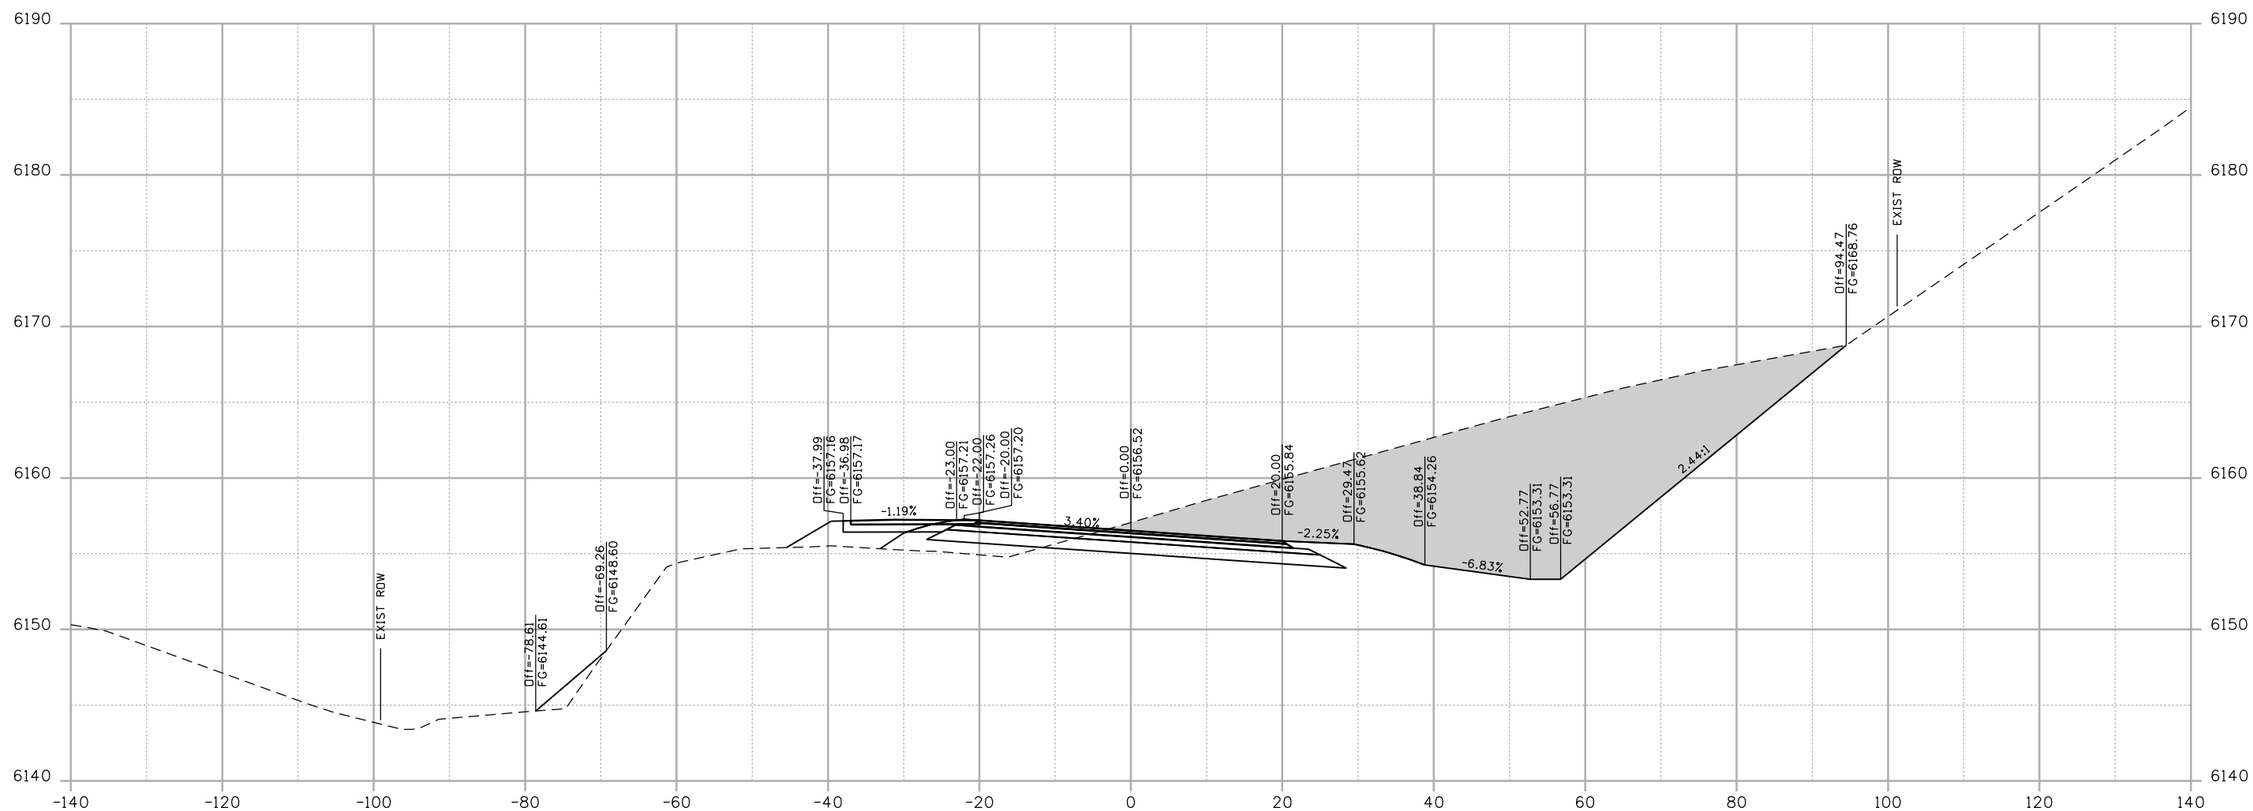

CUT AREA=561.33 S.F.
CUT VOLUME=213.18 C.Y.

STA 30+24.53
-7626.58

FILL AREA=8.38 S.F.
FILL VOLUME=5.53 C.Y.

theo.weseman 3:29:12 PM P:\1101181 - Dotsero Bridge\18162\Design\Drawings\Cross_Sections\1101181-FOR XSECTS.dgn

Print Date: 8/6/2012	Sheet Revisions	Colorado Department of Transportation	As Constructed
File Name: 1101181-FOR XSECTS.dgn	Date: / Comments / Init.	714 Grand Avenue, Eagle, CO 81631	No Revisions:
Horiz. Scale: 1:20 Vert. Scale: As Noted		Phone: 970-328-6385 FAX: 970-328-2368	Revised:
Unit Information Unit Leader Initials		Region 3 PJL	Void:
TSIOUVARAS SIMMONS HOLDERNESS			

I-70 FRONTAGE-COLO RIVER-DOTSERO (F-08-F)
US6 EAST OF BRIDGE CROSS SECTIONS
STA 30+24.53 to STA 30+24.53

Designer:	DTW	Structure Numbers	
Detailer:	DJH		
Sheet Subset:	XSECT	Subset Sheets:	55 of 85

Project No./Code	
FBR 0702-312	
18162	
Sheet Number	X55

Know what's below. Call before you dig.

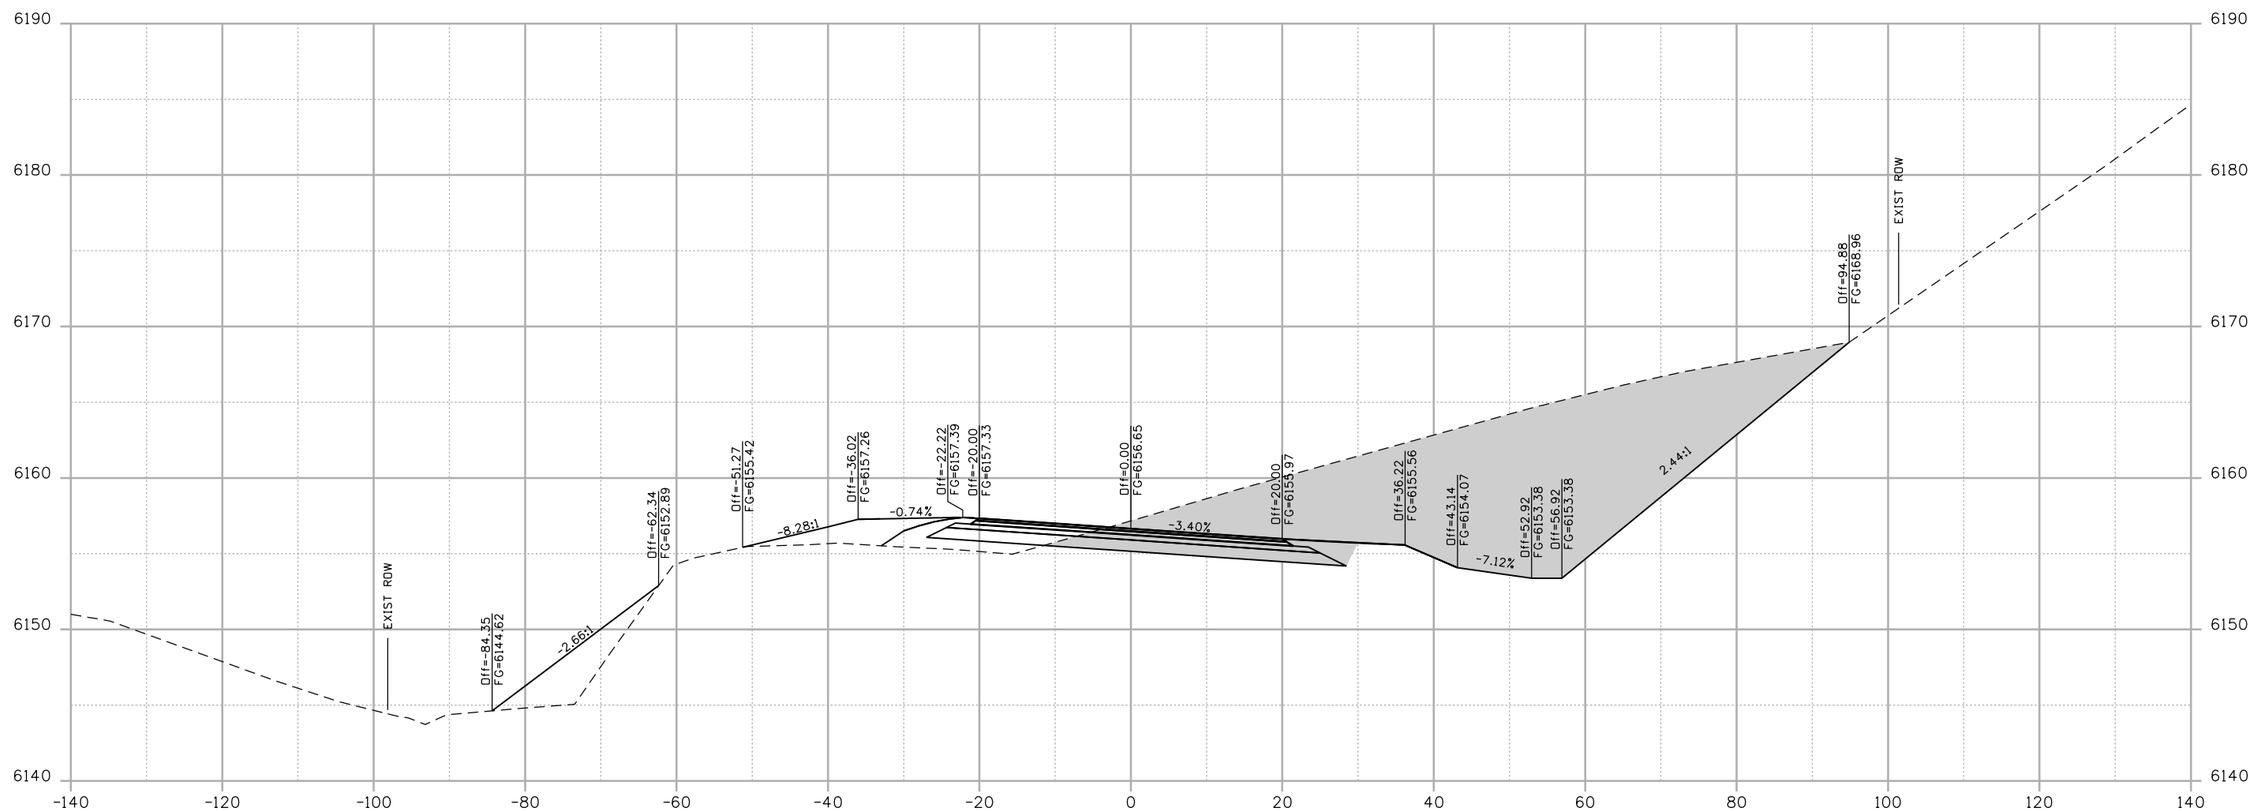

CUT AREA=619.34 S.F.
CUT VOLUME=108.23 C.Y.

STA 30+29.48

-7524.26

FILL AREA=56.01 S.F.
FILL VOLUME=5.90 C.Y.

theo.weseman 3:29:14 PM P:\1101181 - Dotsero Bridge\18162\Design\Drawings\Cross_Sections\1101181-FOR XSECTS.dgn

Print Date: 8/6/2012			
File Name: 1101181-FOR XSECTS.dgn			
Horiz. Scale: 1:20	Vert. Scale: As Noted		
Unit Information	Unit Leader Initials		

TSIOUVARAS SIMMONS HOLDERNESS

Sheet Revisions

Date:	Comments	Init.

Colorado Department of Transportation

DOT DEPARTMENT OF TRANSPORTATION

714 Grand Avenue
Eagle, CO 81631
Phone: 970-328-6385 FAX: 970-328-2368

Region 3 PJL

As Constructed

No Revisions:

Revised:

Void:

I-70 FRONTAGE-COLO RIVER-DOTSERO (F-08-F)
US6 EAST OF BRIDGE CROSS SECTIONS
STA 30+29.48 to STA 30+29.48

Designer:	DTW	Structure Numbers	
Detailer:	DJH		
Sheet Subset:	XSECT	Subset Sheets:	56 of 85

Project No./Code

FBR 0702-312

18162

Sheet Number X56

Know what's below. Call before you dig.

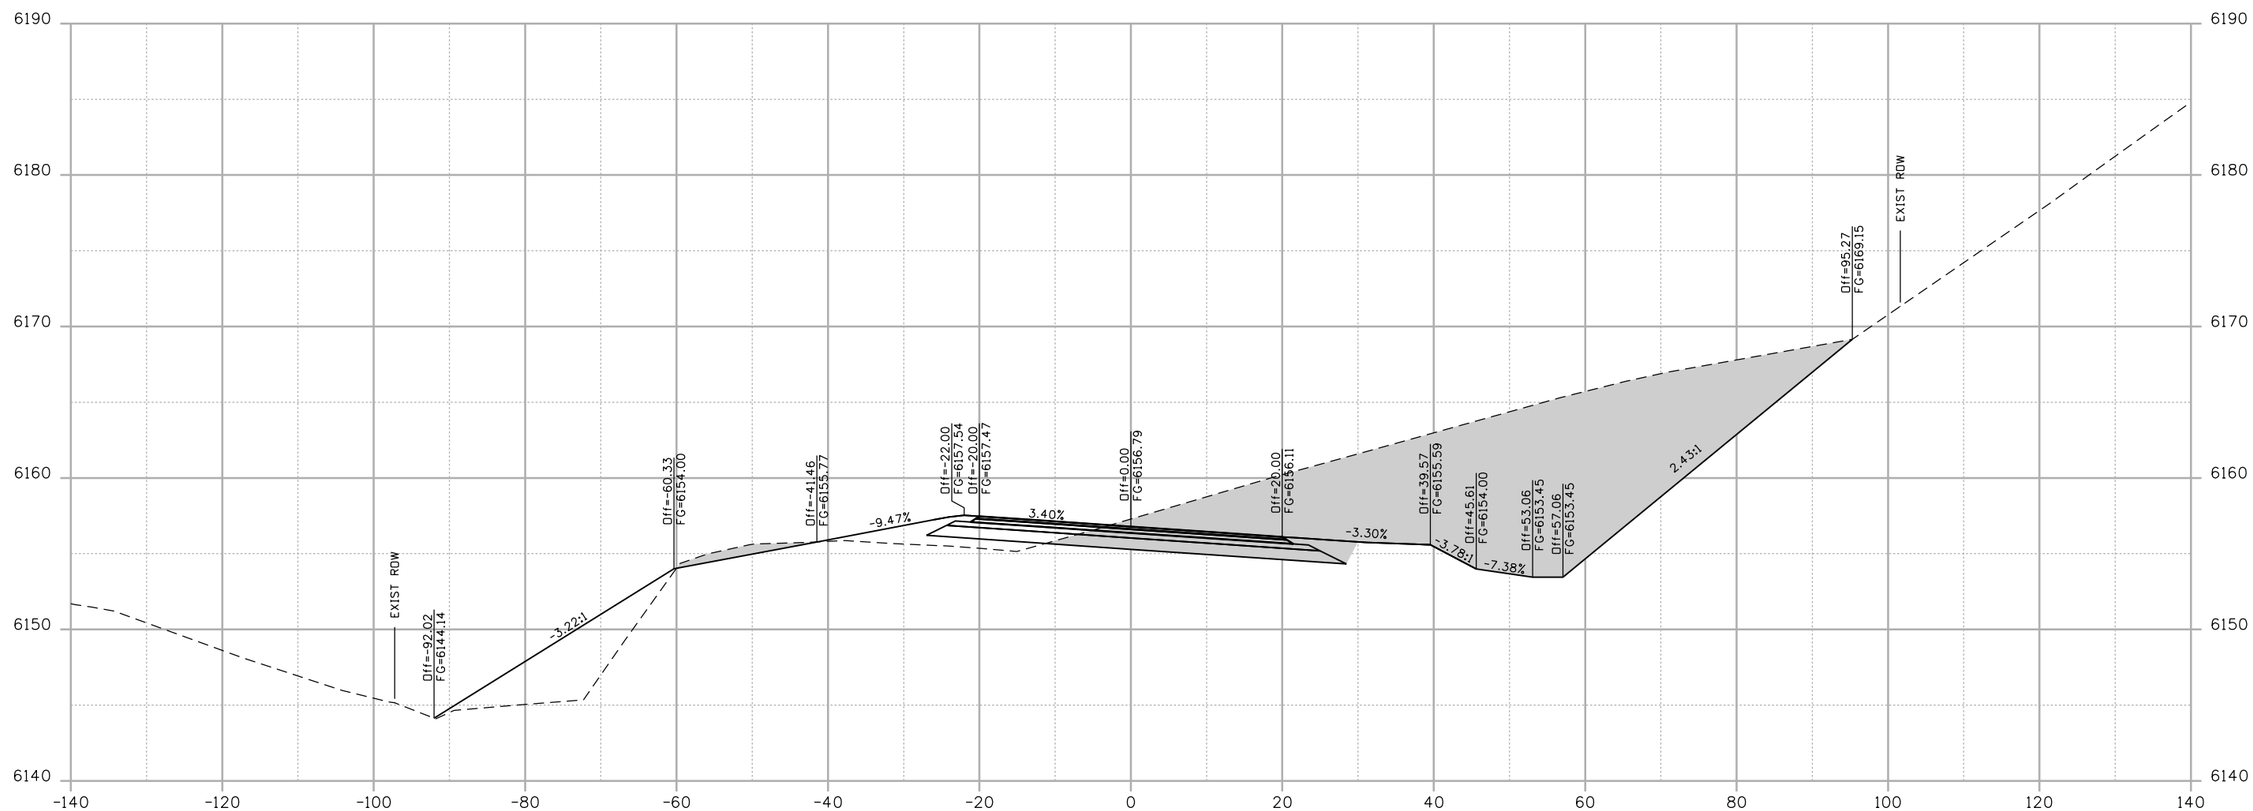

CUT AREA=631.44 S.F.
CUT VOLUME=114.65 C.Y.

STA 30+34.43
-7423.73

FILL AREA=98.05 S.F.
FILL VOLUME=14.12 C.Y.

theo.weseman 3:29:15 PM P:\1101181 - Dotsero Bridge\18162\Design\Drawings\Cross_Sections\1101181-FOR XSECTS.dgn

Print Date: 8/6/2012			
File Name: 1101181-FOR XSECTS.dgn			
Horiz. Scale: 1:20	Vert. Scale: As Noted		
Unit Information	Unit Leader Initials		

TSIOUVARAS SIMMONS HOLDERNESS

Sheet Revisions

Date:	Comments	Init.

Colorado Department of Transportation
DOT DEPARTMENT OF TRANSPORTATION
714 Grand Avenue
Eagle, CO 81631
Phone: 970-328-6385 FAX: 970-328-2368
Region 3 PJL

As Constructed
No Revisions:
Revised:
Void:

I-70 FRONTAGE-COLO RIVER-DOTSERO (F-08-F)
US6 EAST OF BRIDGE CROSS SECTIONS
STA 30+34.43 to STA 30+34.43

Designer:	DTW	Structure Numbers	
Detailer:	DJH		
Sheet Subset:	XSECT	Subset Sheets:	57 of 85

Project No./Code
FBR 0702-312
18162
Sheet Number X57

Know what's below. Call before you dig.

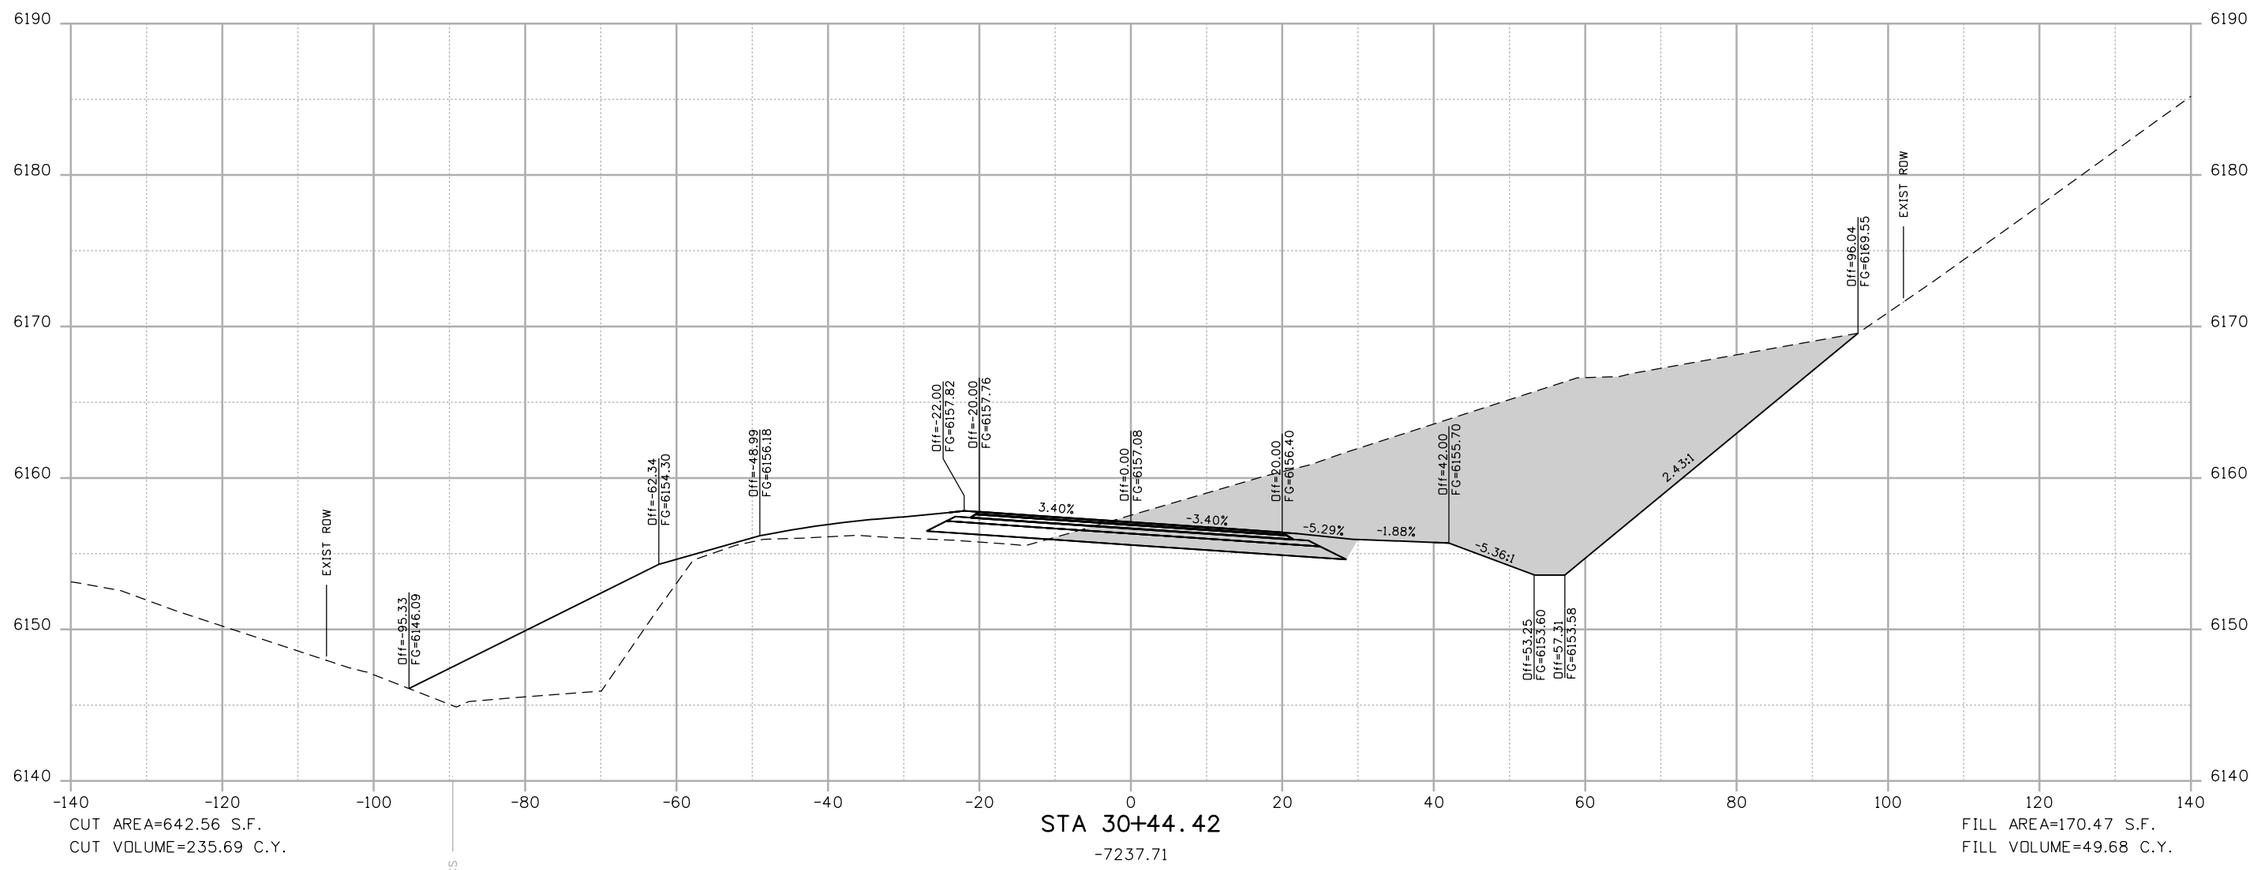

CUT AREA=642.56 S.F.
CUT VOLUME=235.69 C.Y.

STA 30+44.42

-7237.71

FILL AREA=170.47 S.F.
FILL VOLUME=49.68 C.Y.

theo.weseman 3:29:17 PM P:\1101181 - Dotsero Bridge\18162\Design\Drawings\Cross_Sections\1101181-FOR XSECTS.dgn

Print Date: 8/6/2012	Sheet Revisions	Colorado Department of Transportation	As Constructed
File Name: 1101181-FOR XSECTS.dgn	Date: / Comments / Init.	714 Grand Avenue, Eagle, CO 81631	No Revisions:
Horiz. Scale: 1:20 Vert. Scale: As Noted		Phone: 970-328-6385 FAX: 970-328-2368	Revised:
Unit Information Unit Leader Initials		Region 3 PJL	Void:
TSIOUVARAS SIMMONS HOLDERNESS			

I-70 FRONTAGE-COLO RIVER-DOTSERO (F-08-F)
US6 EAST OF BRIDGE CROSS SECTIONS
STA 30+44.42 to STA 30+44.42

Designer:	DTW	Structure Numbers	
Detailer:	DJH		
Sheet Subset:	XSECT	Subset Sheets:	58 of 85

Project No./Code	
FBR 0702-312	
18162	
Sheet Number	X58

Know what's below. Call before you dig.

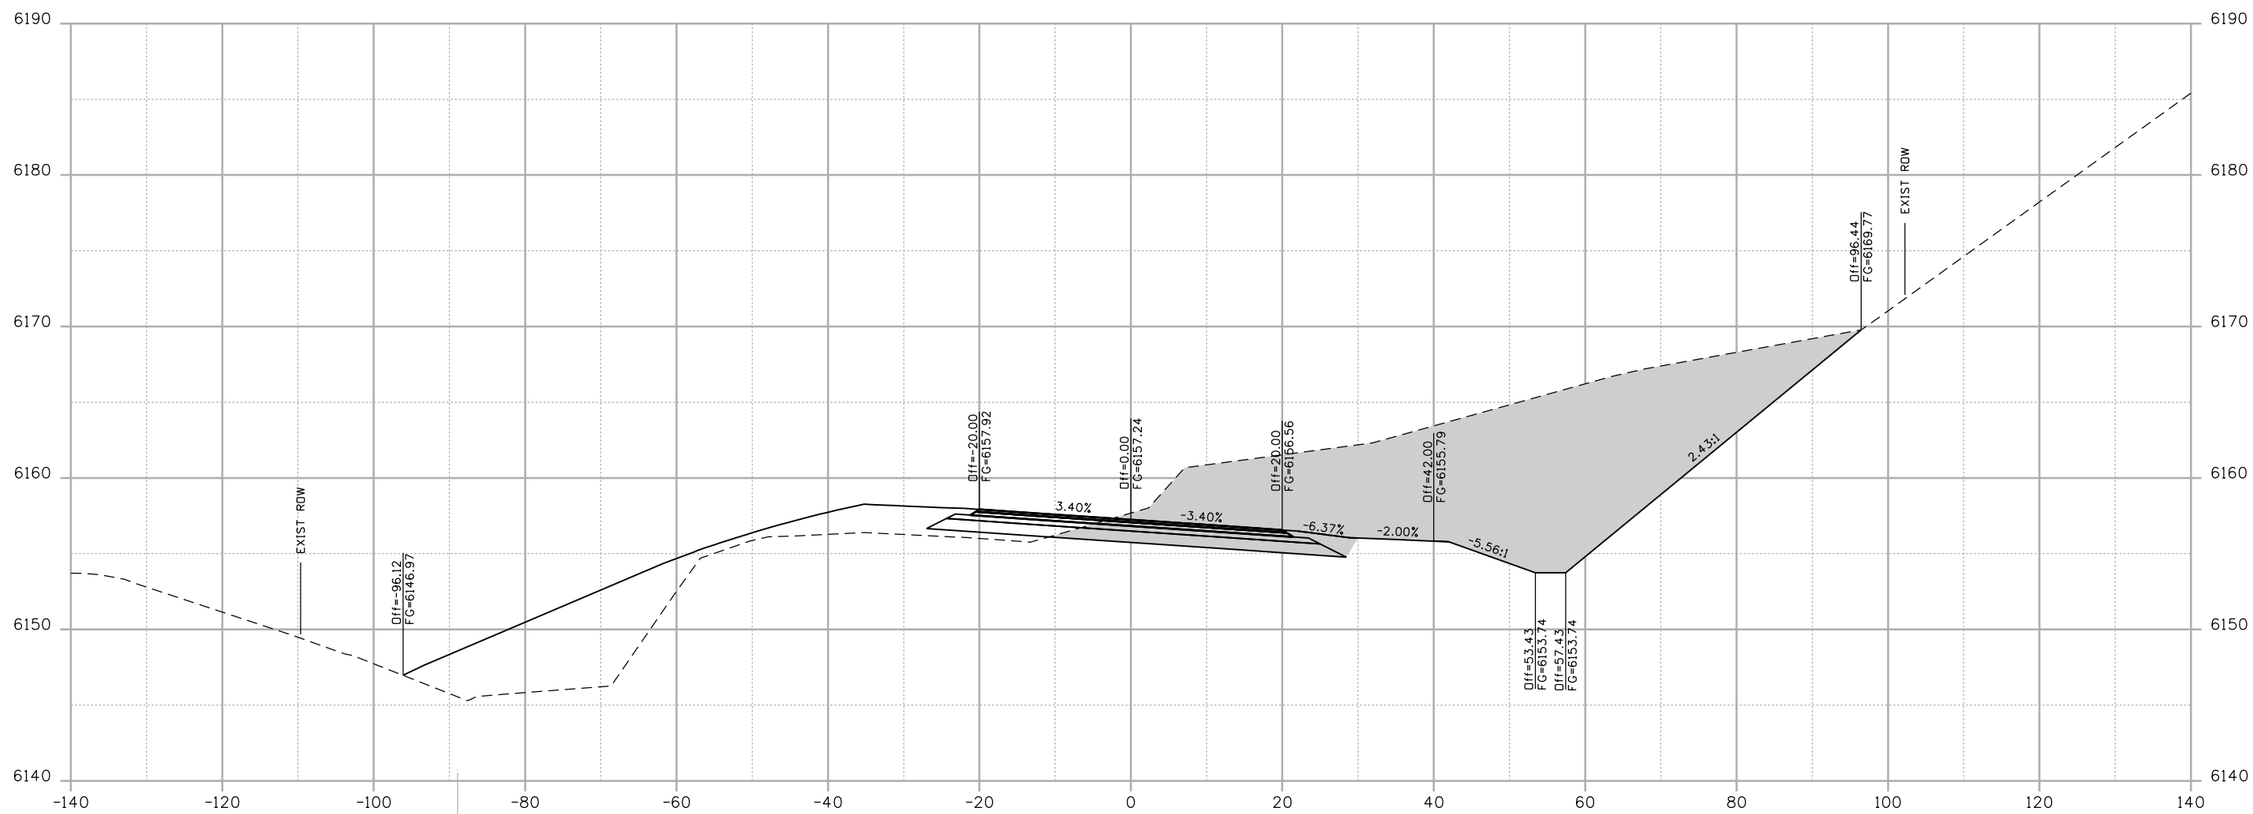

CUT AREA=662.33 S.F.
CUT VOLUME=134.84 C.Y.

STA 30+50.00

-7141.14

FILL AREA=199.83 S.F.
FILL VOLUME=38.26 C.Y.

theo.weseman 3:29:18 PM P:\1101181 - Dotsero Bridge\18162\Design\Drawings\Cross_Sections\1101181-FOR XSECTS.dgn

Print Date: 8/6/2012	Sheet Revisions	Colorado Department of Transportation	As Constructed
File Name: 1101181-FOR XSECTS.dgn	Date: / Comments / Init.	714 Grand Avenue, Eagle, CO 81631	No Revisions:
Horiz. Scale: 1:20 Vert. Scale: As Noted		Phone: 970-328-6385 FAX: 970-328-2368	Revised:
Unit Information Unit Leader Initials		Region 3 PJL	Void:
TSIOUVARAS SIMMONS HOLDERNESS			

I-70 FRONTAGE-COLO RIVER-DOTSERO (F-08-F) US6 EAST OF BRIDGE CROSS SECTIONS STA 30+50.00 to STA 30+50.00				Project No./Code
				FBR 0702-312
Designer: DTW	Structure Numbers			18162
Detailer: DJH				
Sheet Subset: XSECT	Subset Sheets: 59 of 85			Sheet Number X59

Know what's below. Call before you dig.

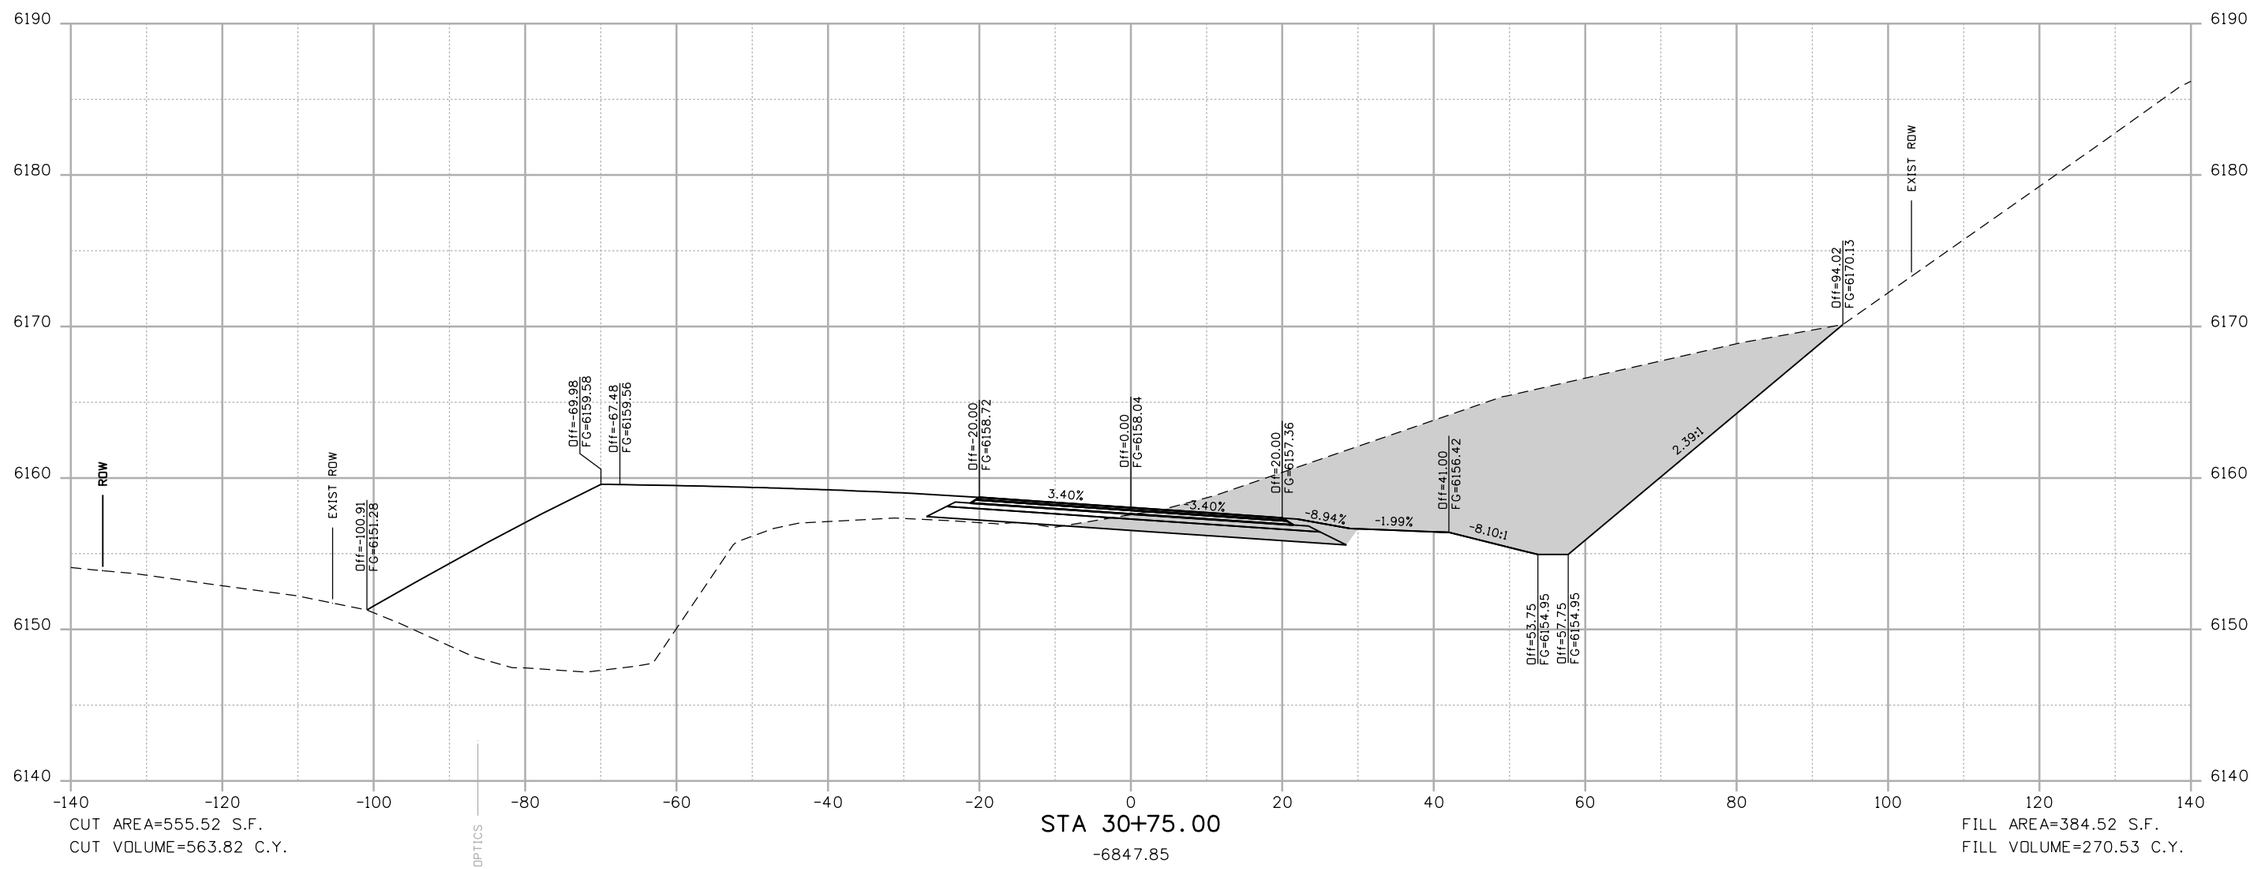

CUT AREA=555.52 S.F.
CUT VOLUME=563.82 C.Y.

STA 30+75.00
-6847.85

FILL AREA=384.52 S.F.
FILL VOLUME=270.53 C.Y.

theo.weseman 3:29:20 PM P:\1101181 - Dotsero Bridge\18162\Design\Drawings\Cross_Sections\1101181-FDR XSECTS.dgn

Print Date: 8/6/2012	Sheet Revisions	Colorado Department of Transportation	As Constructed
File Name: 1101181-FDR XSECTS.dgn	Date: / Comments / Init.	714 Grand Avenue, Eagle, CO 81631	No Revisions:
Horiz. Scale: 1:20 Vert. Scale: As Noted		Phone: 970-328-6385 FAX: 970-328-2368	Revised:
Unit Information Unit Leader Initials		Region 3 PJL	Void:
TSIOUVARAS SIMMONS HOLDERNESS			

I-70 FRONTAGE-COLO RIVER-DOTSERO (F-08-F)			Project No./Code
US6 EAST OF BRIDGE CROSS SECTIONS			FBR 0702-312
STA 30+75.00 to STA 30+75.00			18162
Designer: DTW	Structure Numbers		
Detailer: DJH			
Sheet Subset: XSECT	Subset Sheets: 60 of 85		Sheet Number X60

Know what's below. Call before you dig.

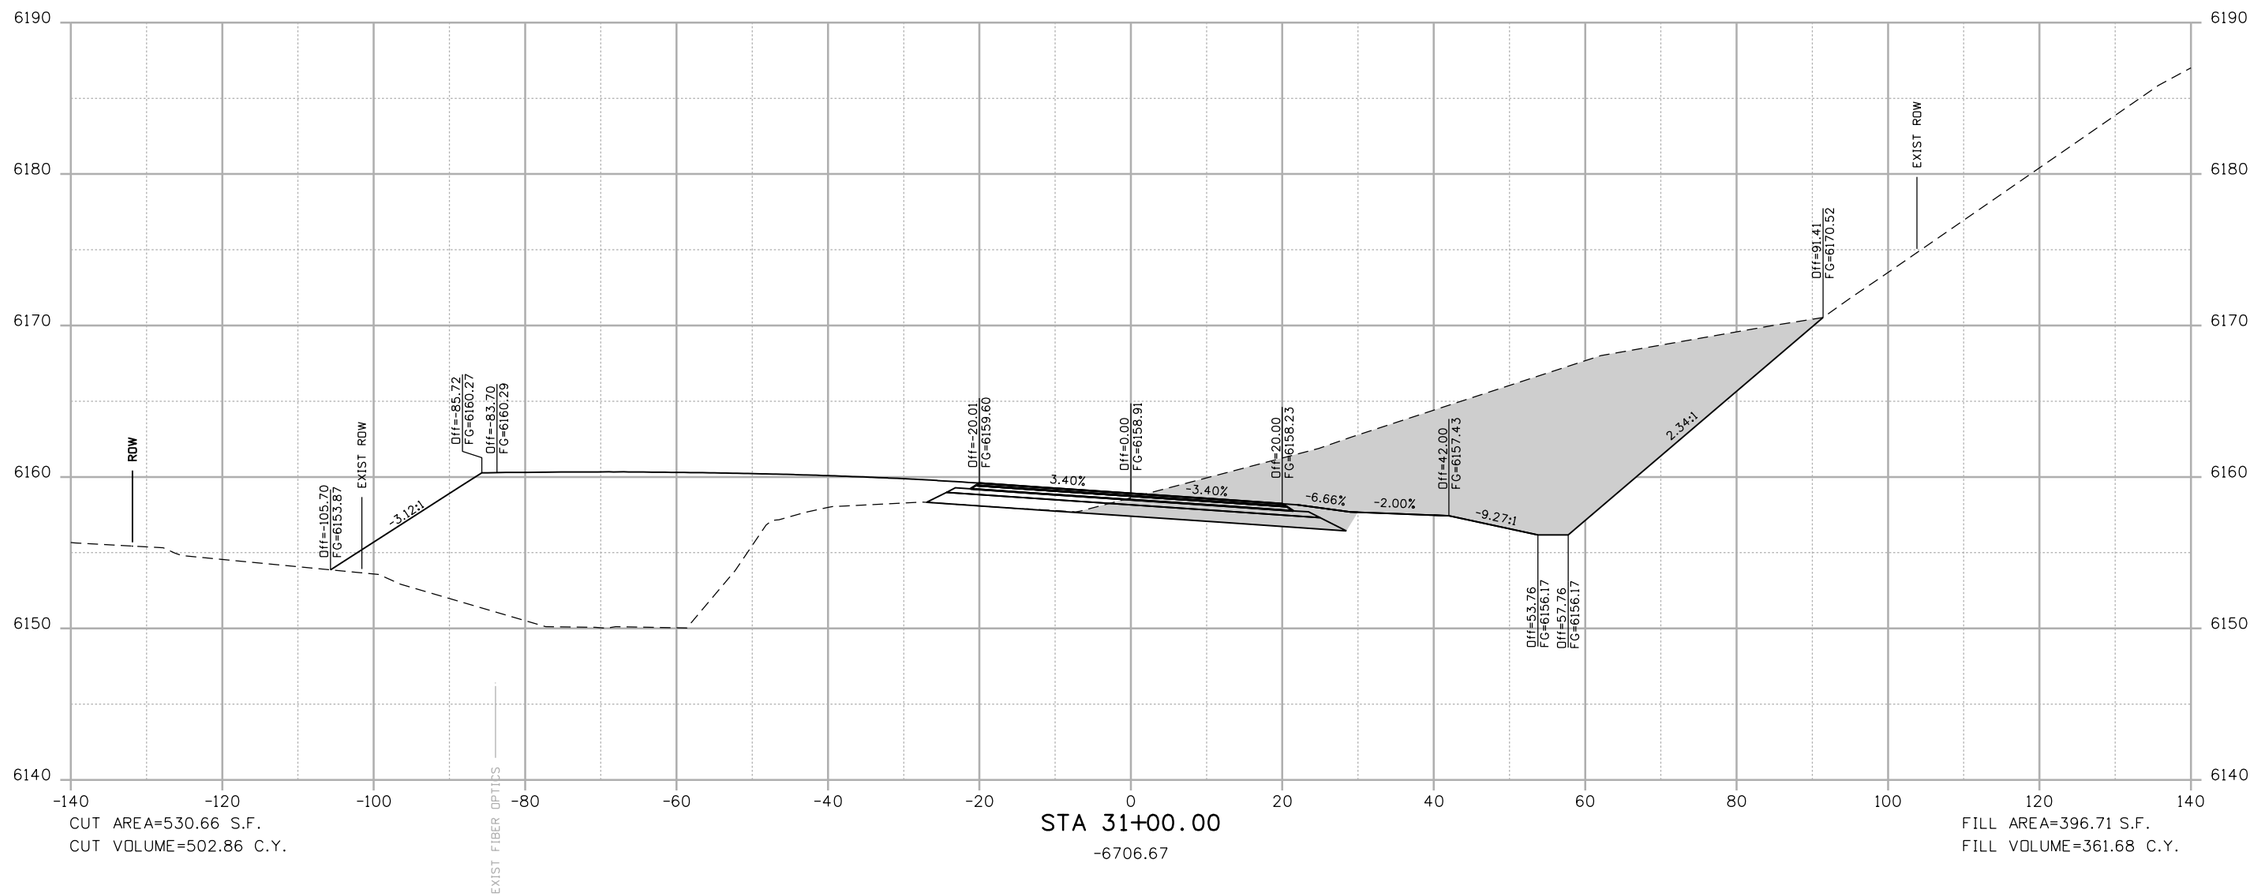

CUT AREA=530.66 S.F.
CUT VOLUME=502.86 C.Y.

STA 31+00.00
-6706.67

FILL AREA=396.71 S.F.
FILL VOLUME=361.68 C.Y.

theo.weseman 3:29:21 PM P:\1101181 - Dotsero Bridge\18162\Design\Drawings\Cross_Sections\1101181-FOR XSECTS.dgn

Print Date: 8/6/2012	Sheet Revisions	Colorado Department of Transportation	As Constructed
File Name: 1101181-FOR XSECTS.dgn	Date: / Comments / Init.	714 Grand Avenue, Eagle, CO 81631	No Revisions:
Horiz. Scale: 1:20 Vert. Scale: As Noted		Phone: 970-328-6385 FAX: 970-328-2368	Revised:
Unit Information Unit Leader Initials		Region 3 PJL	Void:
TSIOUVARAS SIMMONS HOLDERNESS			

I-70 FRONTAGE-COLO RIVER-DOTSERO (F-08-F)	Project No./Code		
US6 EAST OF BRIDGE CROSS SECTIONS	FBR 0702-312		
STA 31+00.00 to STA 31+00.00	18162		
Designer: DTW / Structure Numbers			
Detailer: DJH			
Sheet Subset: XSECT / Subset Sheets: 61 of 85	Sheet Number X61		

Know what's below. Call before you dig.

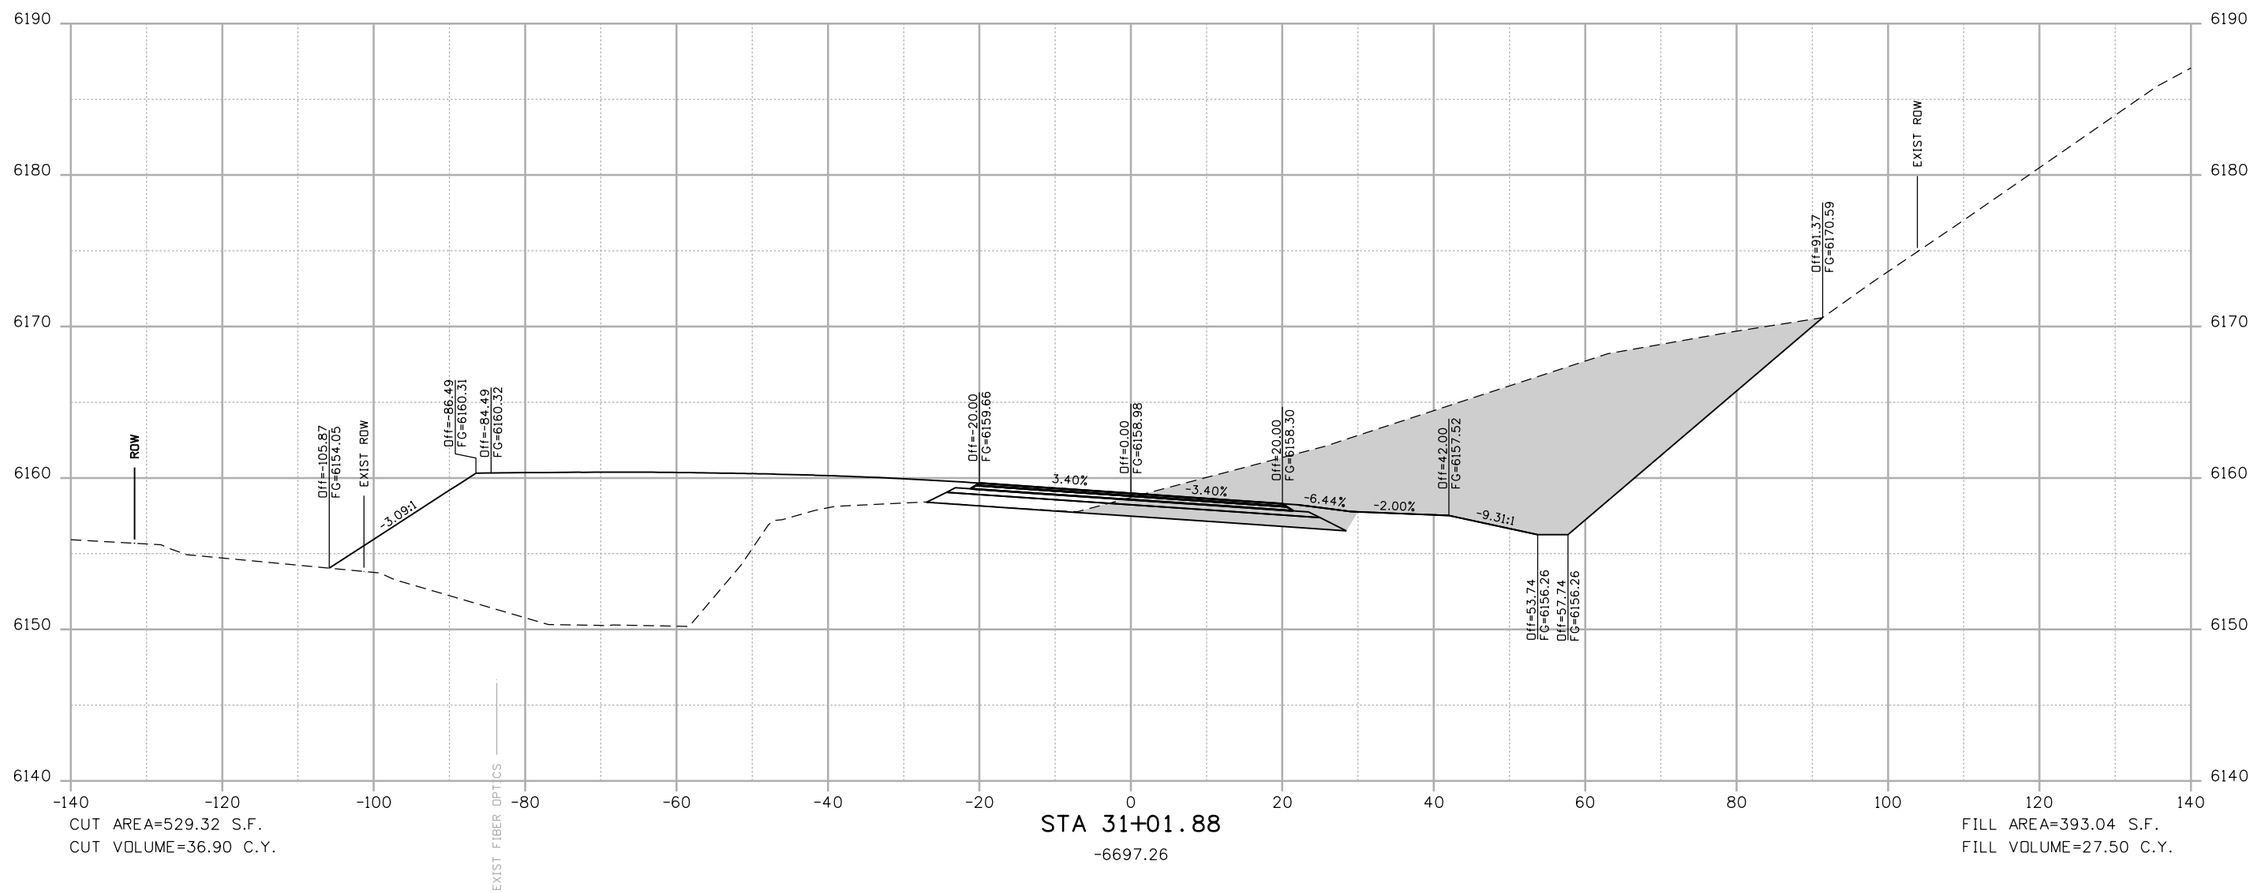

CUT AREA=529.32 S.F.
CUT VOLUME=36.90 C.Y.

STA 31+01.88
-6697.26

FILL AREA=393.04 S.F.
FILL VOLUME=27.50 C.Y.

theo.weseman 3:29:23 PM P:\1101181 - Dotsero Bridge\18162\Design\Drawings\Cross_Sections\1101181-FDR XSECTS.dgn

Print Date: 8/6/2012	Sheet Revisions	Colorado Department of Transportation	As Constructed
File Name: 1101181-FDR XSECTS.dgn	Date: / Comments / Init.	714 Grand Avenue, Eagle, CO 81631	No Revisions:
Horiz. Scale: 1:20 Vert. Scale: As Noted		Phone: 970-328-6385 FAX: 970-328-2368	Revised:
Unit Information Unit Leader Initials		Region 3 PJL	Void:
TSIOUVARAS SIMMONS HOLDERNESS			

I-70 FRONTAGE-COLO RIVER-DOTSERO (F-08-F)
US6 EAST OF BRIDGE CROSS SECTIONS
STA 31+01.88 to STA 31+01.88

Designer:	DTW	Structure Numbers	
Detailer:	DJH		
Sheet Subset:	XSECT	Subset Sheets:	62 of 85

Project No./Code	
FBR 0702-312	
18162	
Sheet Number	X62

Know what's below.
Call before you dig.

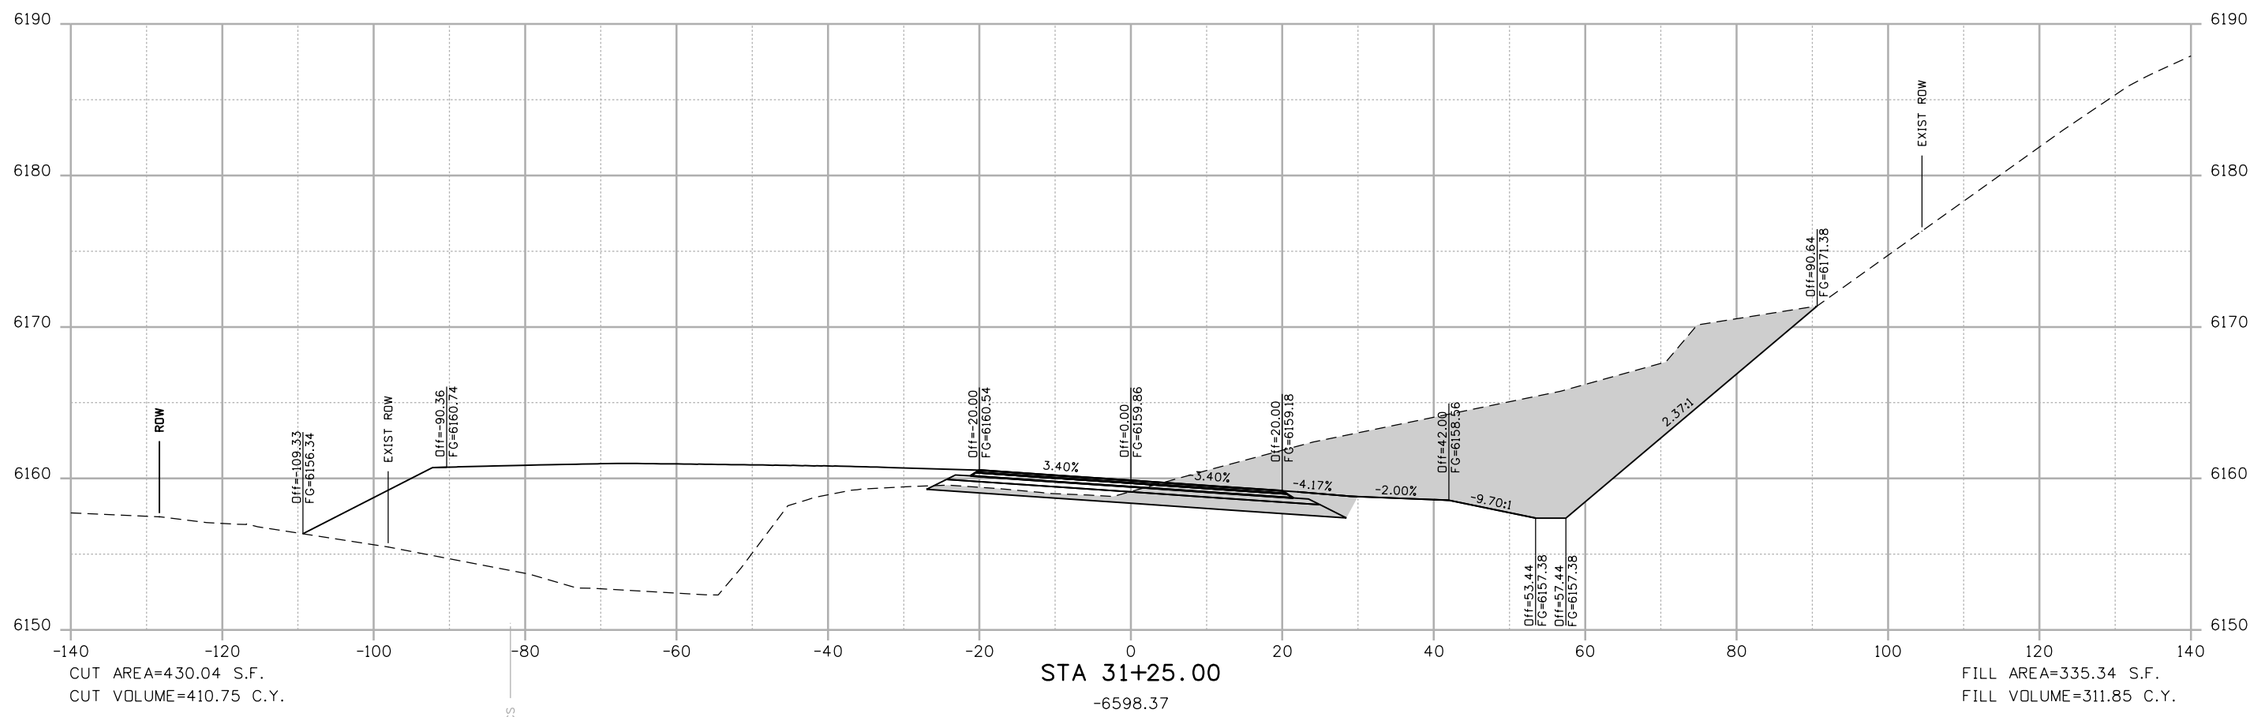

CUT AREA=430.04 S.F.
CUT VOLUME=410.75 C.Y.

STA 31+25.00
-6598.37

FILL AREA=335.34 S.F.
FILL VOLUME=311.85 C.Y.

theo.weseman 3:29:25 PM P:\1101181 - Dotsero Bridge\18162\Design\Drawings\Cross_Sections\1101181-FDR XSECTS.dgn

Print Date: 8/6/2012	Sheet Revisions	Colorado Department of Transportation	As Constructed
File Name: 1101181-FDR XSECTS.dgn	Date: / Comments / Init.	714 Grand Avenue, Eagle, CO 81631	No Revisions:
Horiz. Scale: 1:20 Vert. Scale: As Noted		Phone: 970-328-6385 FAX: 970-328-2368	Revised:
Unit Information Unit Leader Initials		Region 3 PJL	Void:
TSIOUVARAS SIMMONS HOLDERNESS			

I-70 FRONTAGE-COLO RIVER-DOTSERO (F-08-F) US6 EAST OF BRIDGE CROSS SECTIONS STA 31+25.00 to STA 31+25.00				Project No./Code
				FBR 0702-312
Designer: DTW	Structure Numbers			18162
Detailer: DJH				
Sheet Subset: XSECT	Subset Sheets: 63 of 85			Sheet Number X63

Know what's below. Call before you dig.

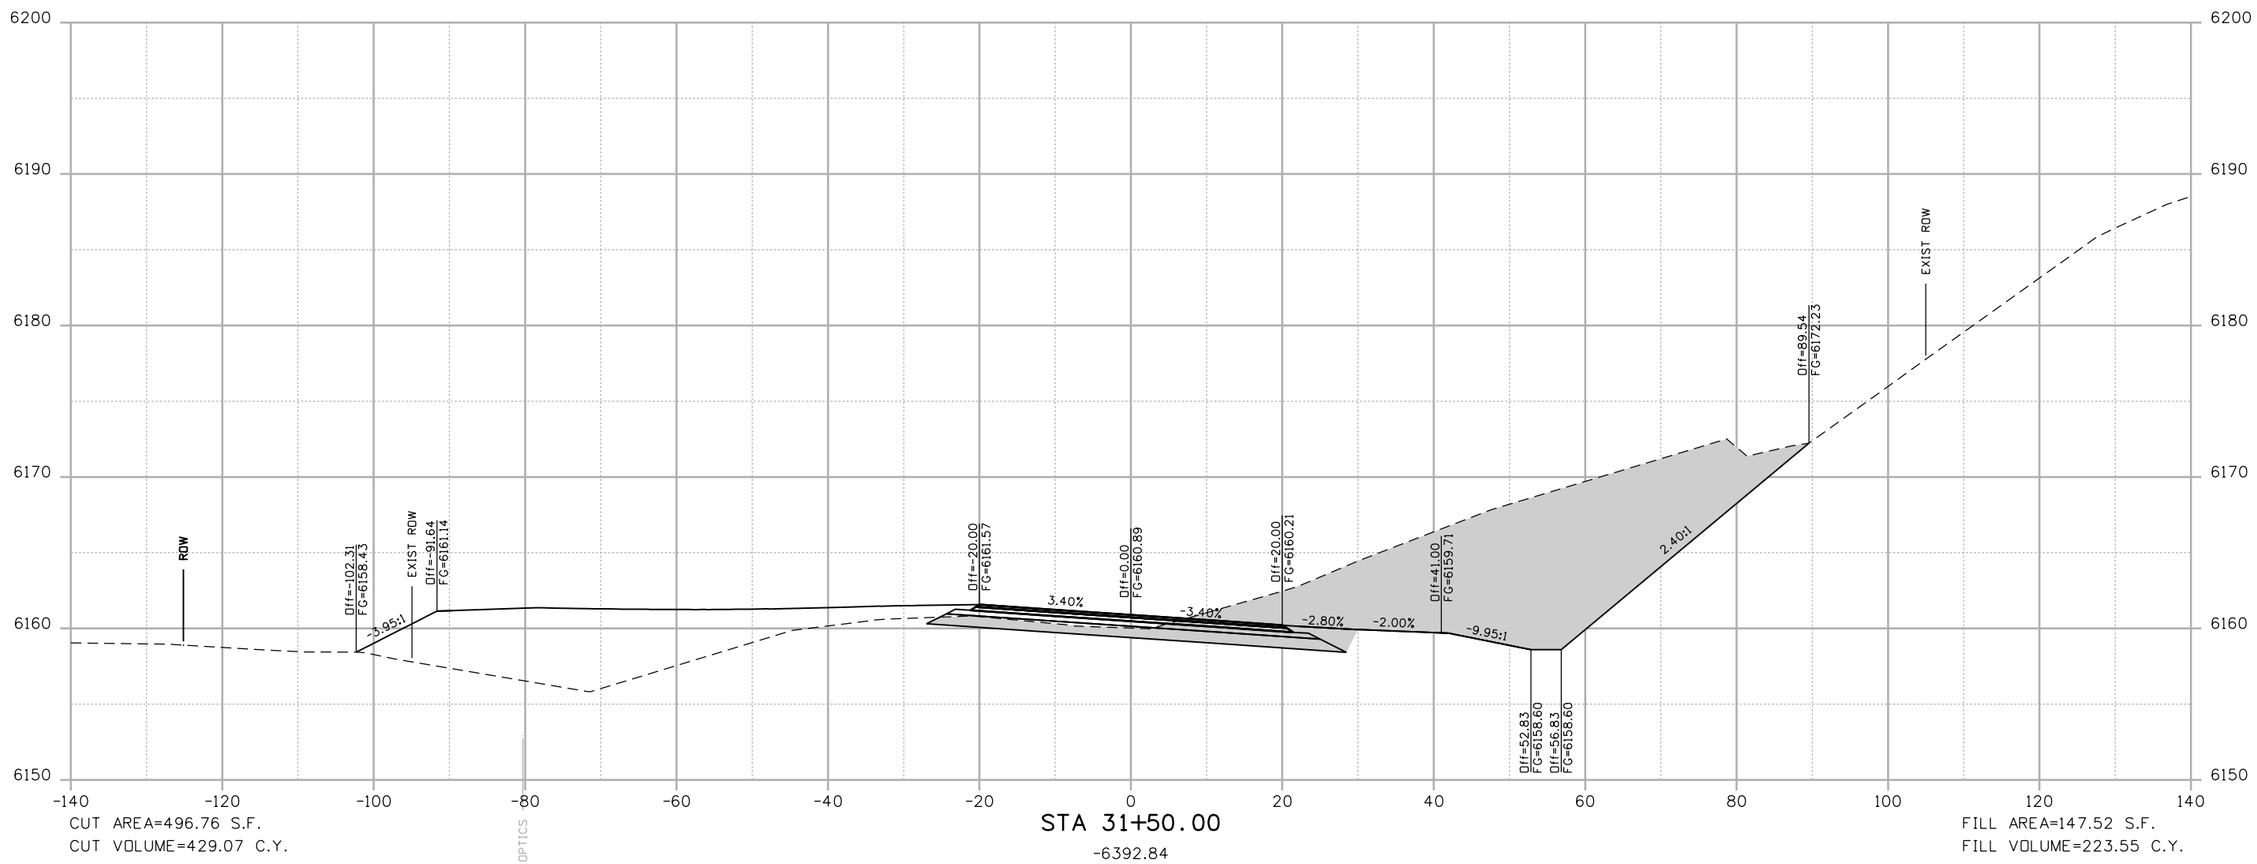

CUT AREA=496.76 S.F.
CUT VOLUME=429.07 C.Y.

STA 31+50.00
-6392.84

FILL AREA=147.52 S.F.
FILL VOLUME=223.55 C.Y.

theo.weseman 3:29:26 PM P:\1101181 - Dotsero Bridge\18162\Design\Drawings\Cross_Sections\1101181-FOR XSECTS.dgn

Print Date: 8/6/2012	Sheet Revisions	Colorado Department of Transportation	As Constructed
File Name: 1101181-FOR XSECTS.dgn	Date: / Comments / Init.	714 Grand Avenue, Eagle, CO 81631	No Revisions:
Horiz. Scale: 1:20 Vert. Scale: As Noted		Phone: 970-328-6385 FAX: 970-328-2368	Revised:
Unit Information Unit Leader Initials		Region 3 PJL	Void:
TSIOUVARAS SIMMONS HOLDERNESS			

I-70 FRONTAGE-COLO RIVER-DOTSERO (F-08-F) US6 EAST OF BRIDGE CROSS SECTIONS STA 31+50.00 to STA 31+50.00				Project No./Code
				FBR 0702-312
Designer: DTW	Structure Numbers			18162
Detailer: DJH				
Sheet Subset: XSECT	Subset Sheets: 64 of 85			Sheet Number X64

Know what's below. Call before you dig.

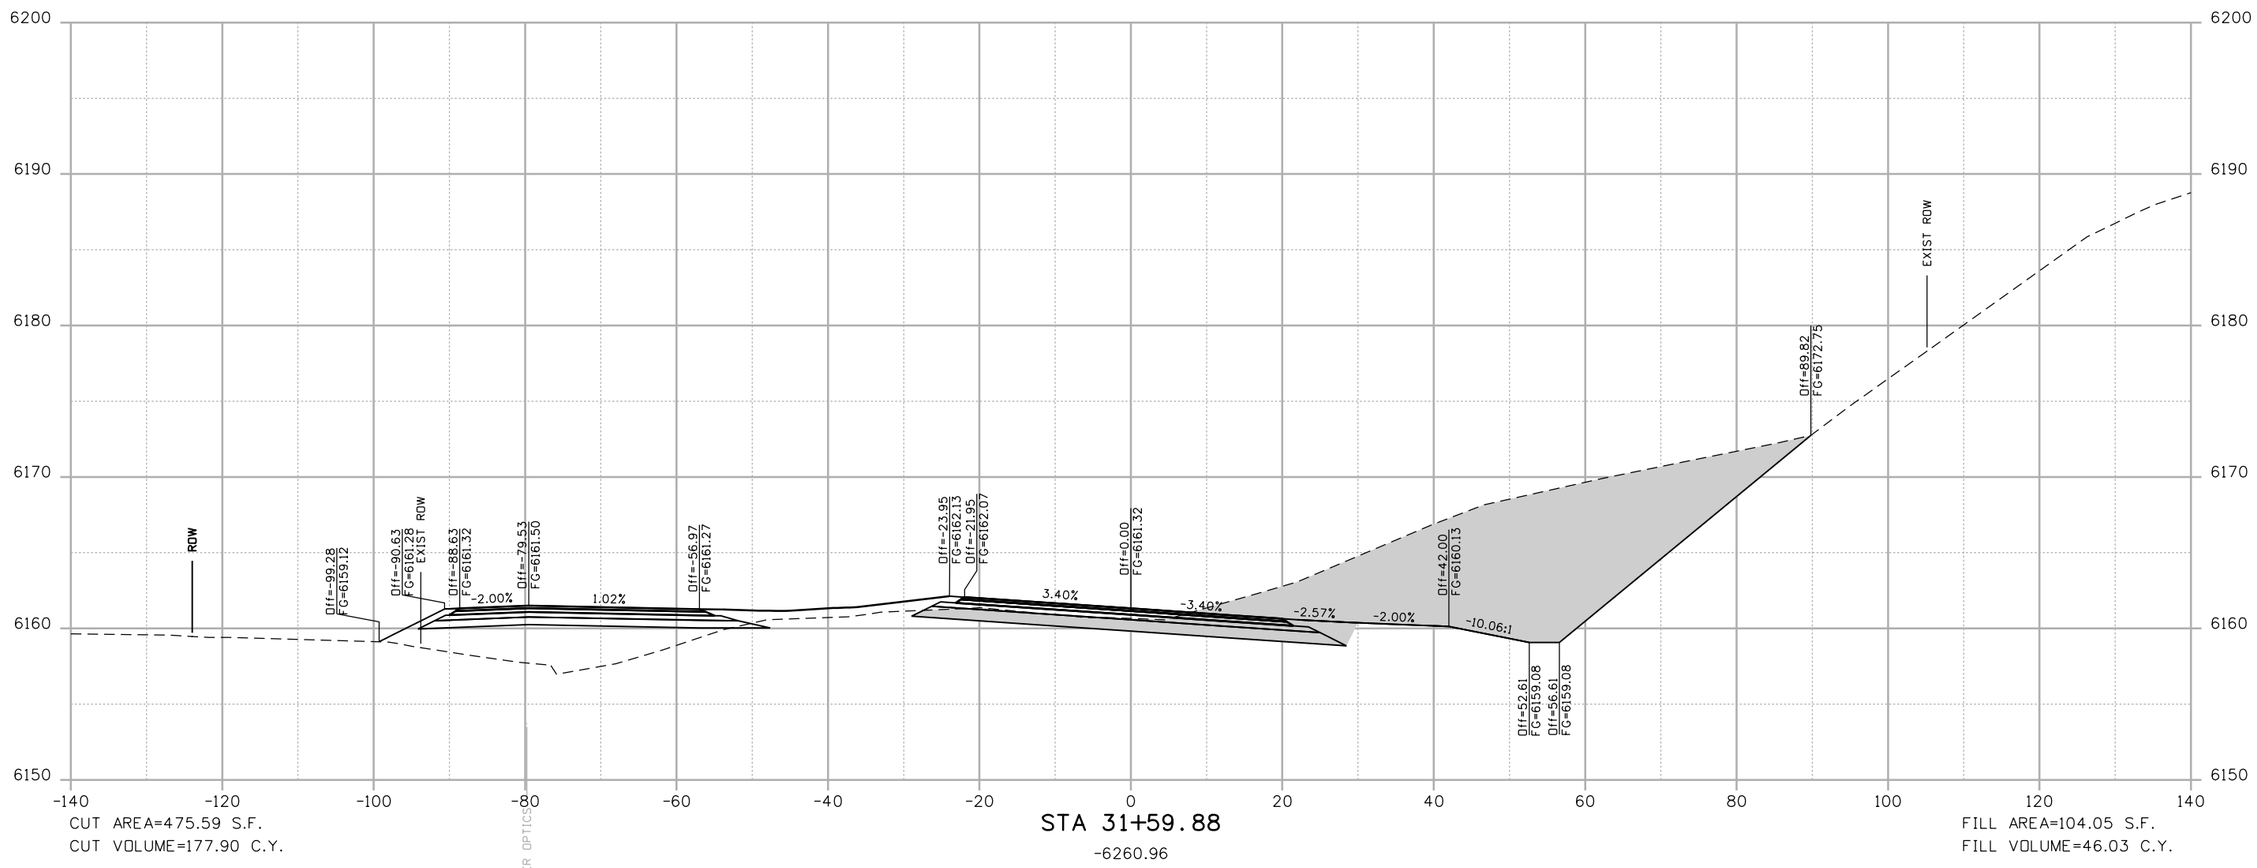

CUT AREA=475.59 S.F.
CUT VOLUME=177.90 C.Y.

STA 31+59.88
-6260.96

FILL AREA=104.05 S.F.
FILL VOLUME=46.03 C.Y.

theo.weseman 3:29:28 PM P:\1101181 - Dotsero Bridge\18162\Design\Drawings\Cross_Sections\1101181-FDR XSECTS.dgn

Print Date: 8/6/2012	Sheet Revisions	Colorado Department of Transportation	As Constructed
File Name: 1101181-FDR XSECTS.dgn	Date: / Comments / Init.	DOT 714 Grand Avenue, Eagle, CO 81631, Phone: 970-328-6385 FAX: 970-328-2368	No Revisions:
Horiz. Scale: 1:20 Vert. Scale: As Noted		Region 3 PJL	Revised:
Unit Information Unit Leader Initials			Void:
TSIOUVARAS SIMMONS HOLDERNESS			

I-70 FRONTAGE-COLO RIVER-DOTSERO (F-08-F) US6 EAST OF BRIDGE CROSS SECTIONS STA 31+59.88 to STA 31+59.88				Project No./Code
				FBR 0702-312
Designer: DTW	Structure Numbers			18162
Detailer: DJH				
Sheet Subset: XSECT	Subset Sheets: 65 of 85			Sheet Number X65

Know what's below. Call before you dig.

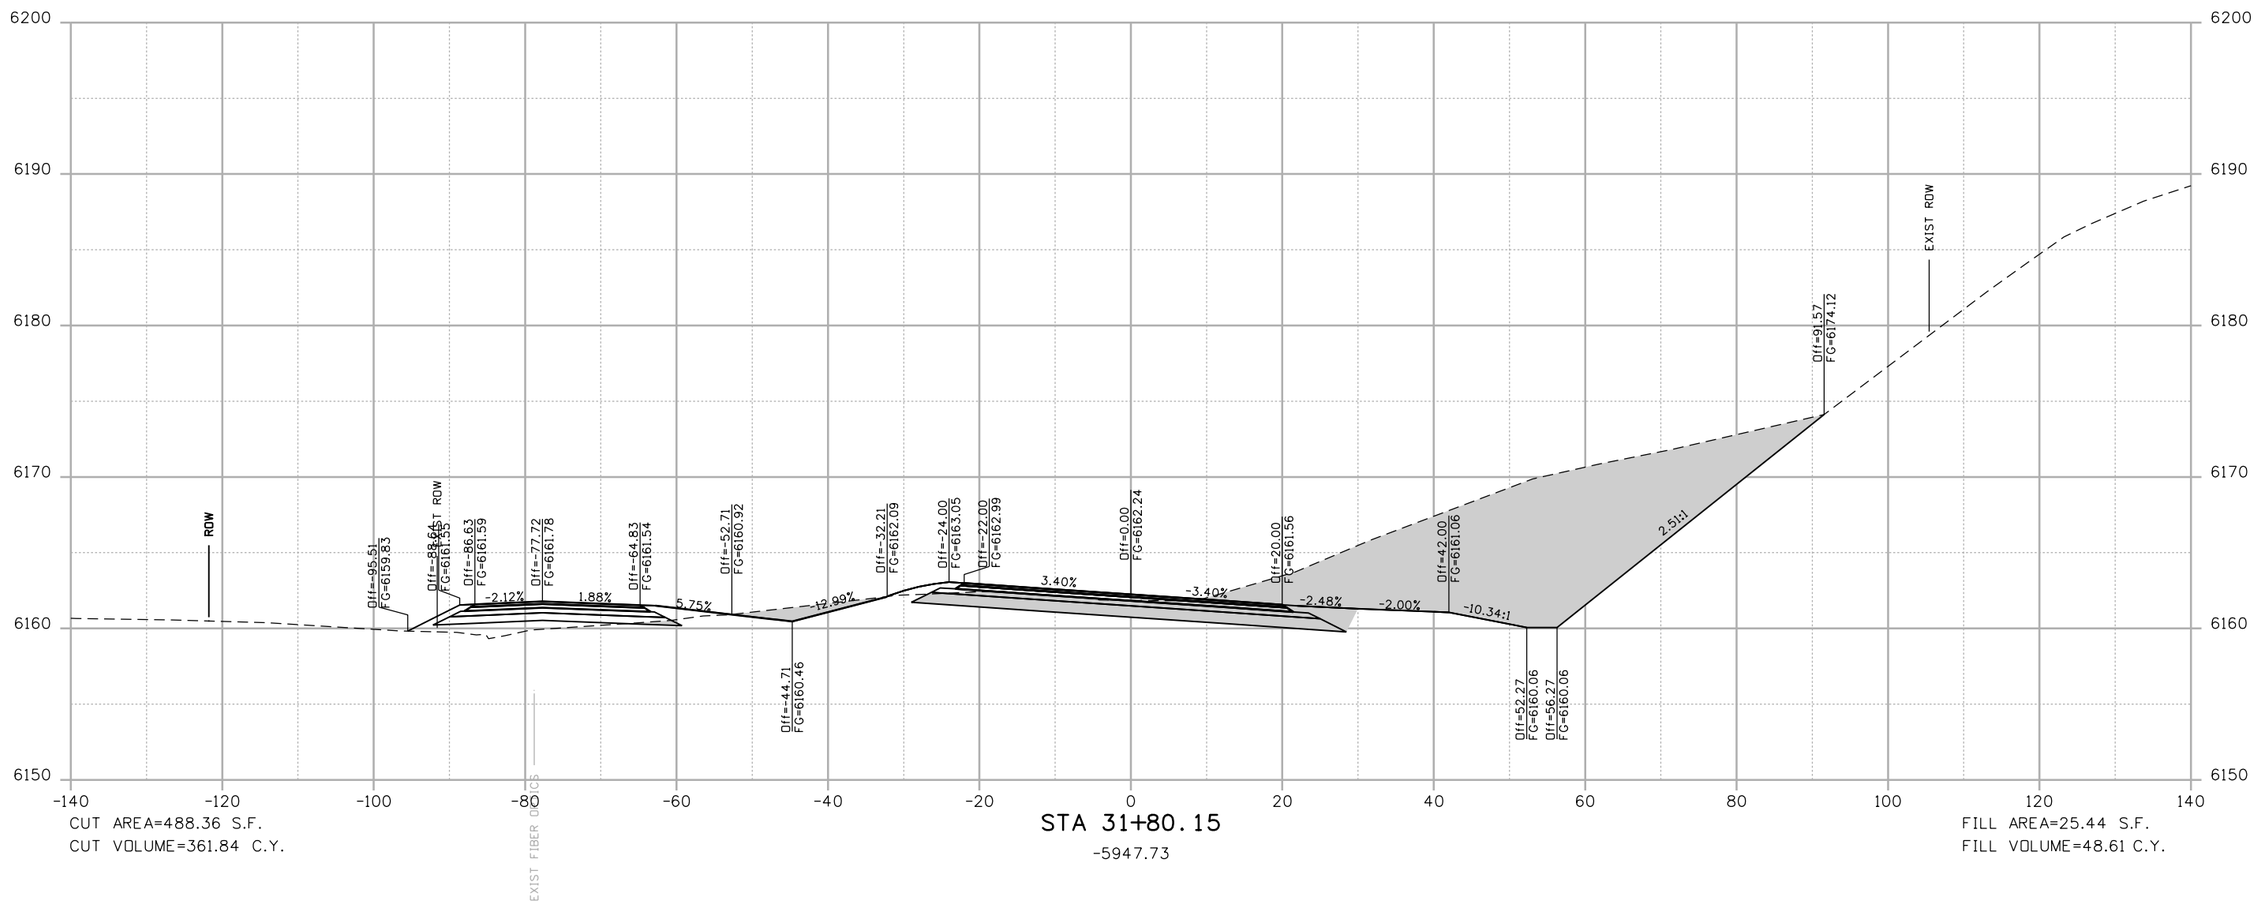

CUT AREA=488.36 S.F.
CUT VOLUME=361.84 C.Y.

STA 31+80.15
-5947.73

FILL AREA=25.44 S.F.
FILL VOLUME=48.61 C.Y.

theo.weseman 3:29:29 PM P:\1101181 - Dotsero Bridge\18162\Design\Drawings\Cross_Sections\1101181-FDR XSECTS.dgn

Print Date: 8/6/2012	Sheet Revisions	Colorado Department of Transportation	As Constructed
File Name: 1101181-FDR XSECTS.dgn	Date: / Comments / Init.	714 Grand Avenue, Eagle, CO 81631	No Revisions:
Horiz. Scale: 1:20 Vert. Scale: As Noted		Phone: 970-328-6385 FAX: 970-328-2368	Revised:
Unit Information Unit Leader Initials		Region 3 PJL	Void:
TSIOUVARAS SIMMONS HOLDERNESS			

I-70 FRONTAGE-COLO RIVER-DOTSERO (F-08-F)
US6 EAST OF BRIDGE CROSS SECTIONS
STA 31+80.15 to STA 31+80.15

Designer:	DTW	Structure Numbers	
Detailer:	DJH		
Sheet Subset:	XSECT	Subset Sheets:	66 of 85

Project No./Code
FBR 0702-312
18162
Sheet Number X66

Know what's below. Call before you dig.

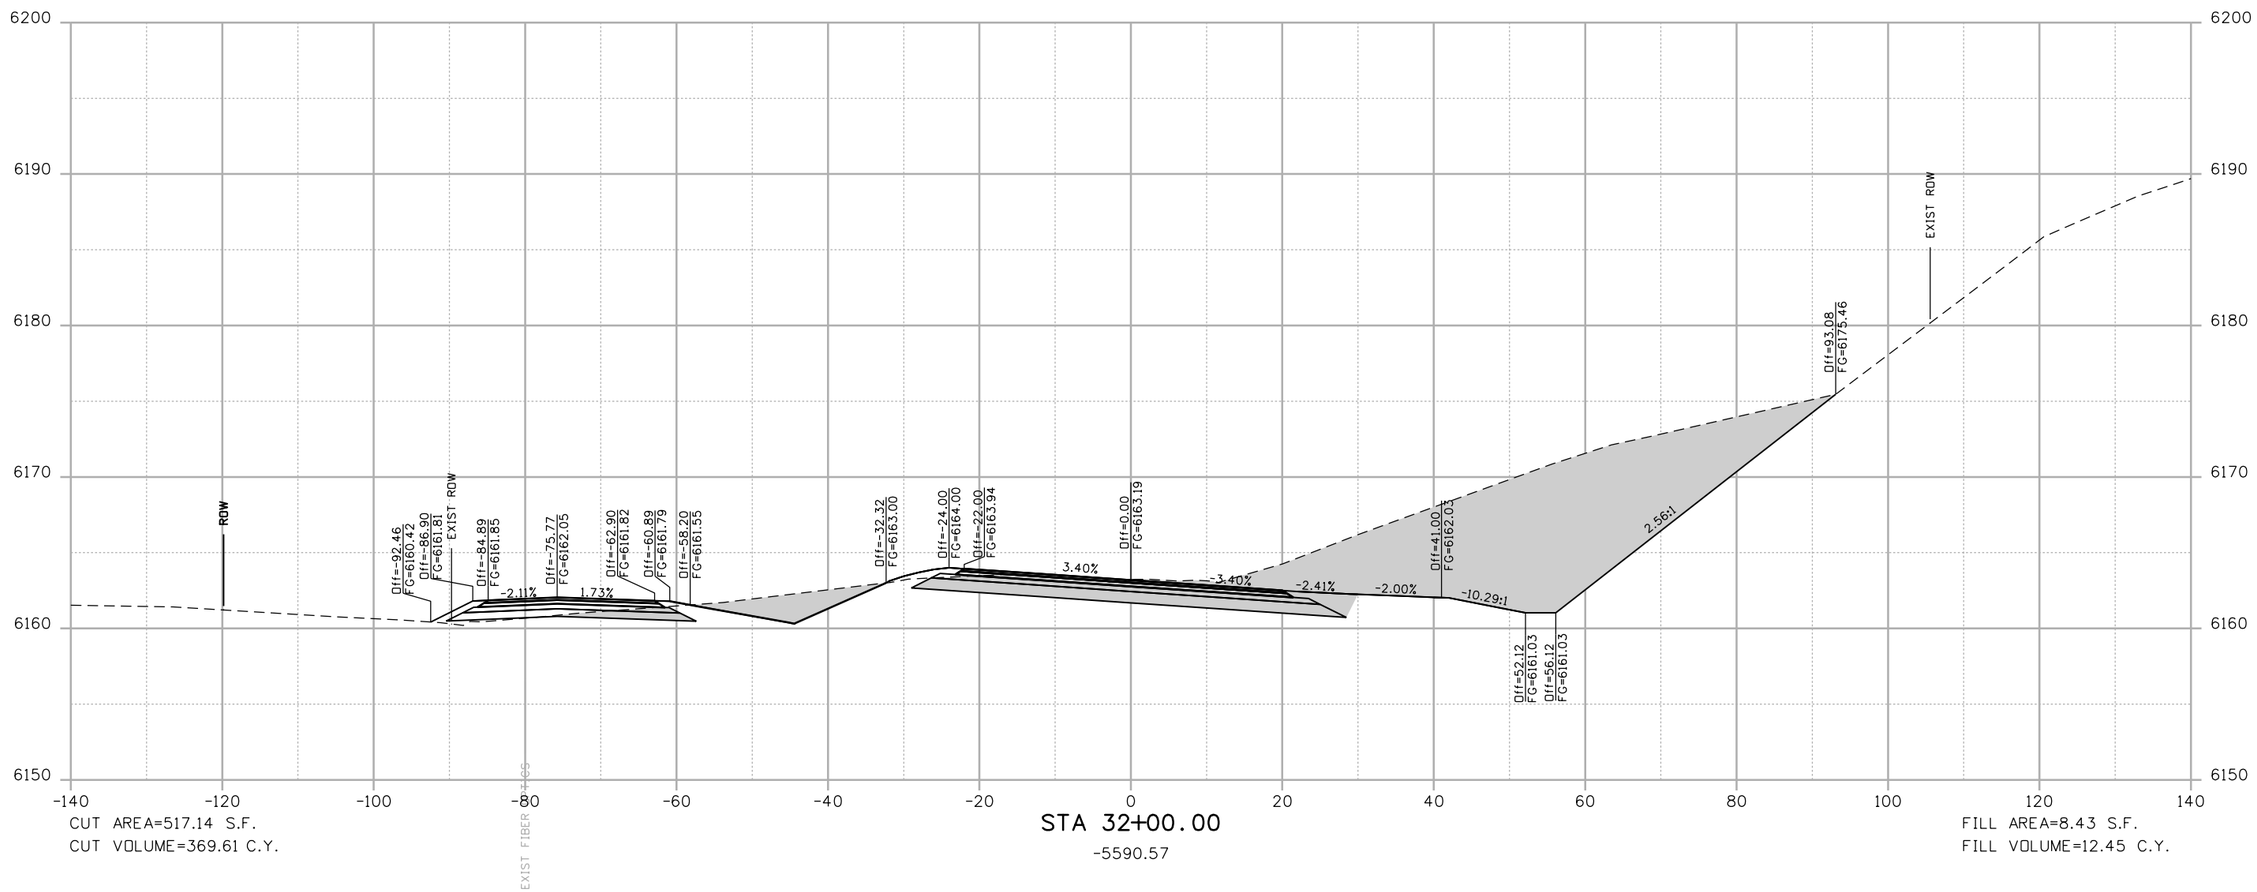

CUT AREA=517.14 S.F.
CUT VOLUME=369.61 C.Y.

STA 32+00.00
-5590.57

FILL AREA=8.43 S.F.
FILL VOLUME=12.45 C.Y.

theo.weseman 3:29:31 PM P:\1101181 - Dotsero Bridge\18162\Design\Drawings\Cross_Sections\1101181-FOR XSECTS.dgn

Print Date: 8/6/2012			
File Name: 1101181-FOR XSECTS.dgn			
Horiz. Scale: 1:20	Vert. Scale: As Noted		
Unit Information	Unit Leader Initials		

TSIOUVARAS SIMMONS HOLDERNESS

Sheet Revisions

Date:	Comments	Init.

Colorado Department of Transportation
714 Grand Avenue
Eagle, CO 81631
Phone: 970-328-6385 FAX: 970-328-2368
Region 3 PJL

As Constructed
No Revisions:
Revised:
Void:

I-70 FRONTAGE-COLO RIVER-DOTSERO (F-08-F)
US6 EAST OF BRIDGE CROSS SECTIONS
STA 32+00.00 to STA 32+00.00

Designer:	DTW	Structure Numbers	
Detailer:	DJH		
Sheet Subset:	XSECT	Subset Sheets:	67 of 85

Project No./Code
FBR 0702-312
18162
Sheet Number X67

Know what's below. Call before you dig.

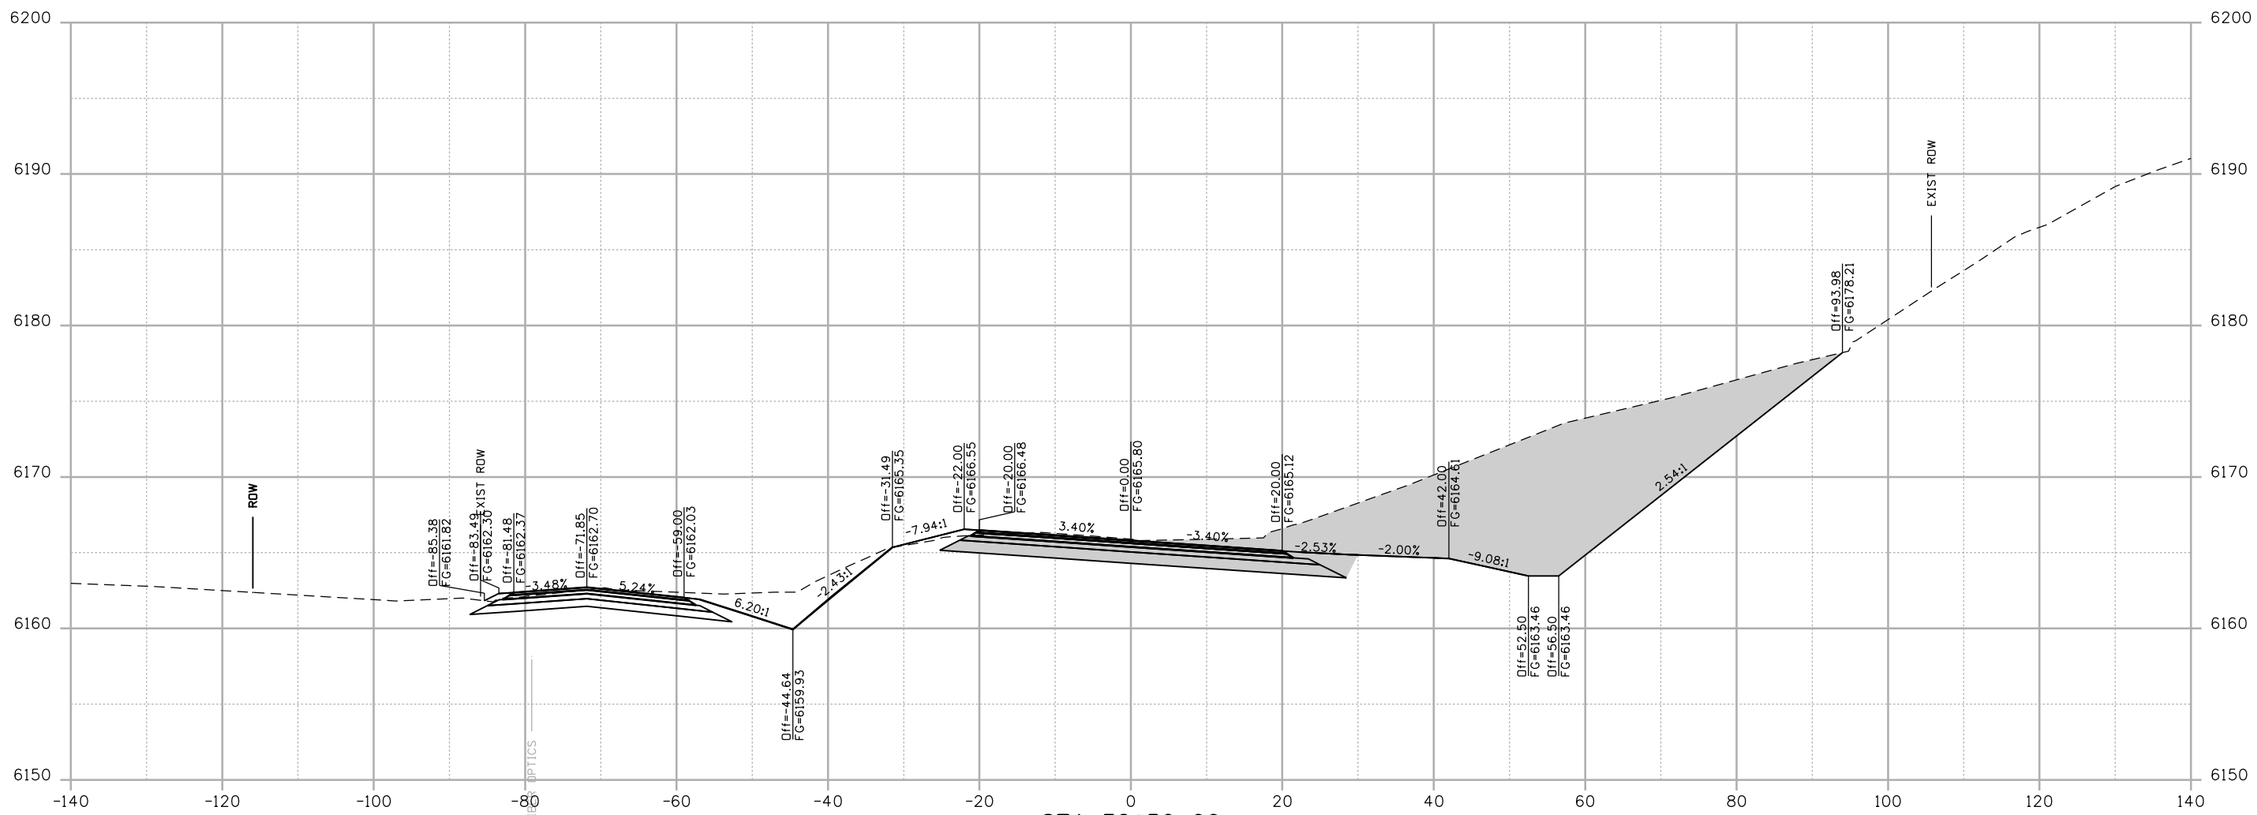

CUT AREA=540.48 S.F.
CUT VOLUME=979.28 C.Y.

STA 32+50.00
-4622.15

FILL AREA=3.30 S.F.
FILL VOLUME=10.86 C.Y.

theo.weseman 3:29:33 PM P:\1101181 - Dotsero Bridge\18162\Design\Drawings\Cross_Sections\1101181-FDR XSECTS.dgn

Print Date: 8/6/2012	Sheet Revisions	Colorado Department of Transportation	As Constructed
File Name: 1101181-FDR XSECTS.dgn	Date: / Comments / Init.	714 Grand Avenue, Eagle, CO 81631	No Revisions:
Horiz. Scale: 1:20 Vert. Scale: As Noted		Phone: 970-328-6385 FAX: 970-328-2368	Revised:
Unit Information Unit Leader Initials		Region 3 PJL	Void:
TSIOUVARAS SIMMONS HOLDERNESS			

I-70 FRONTAGE-COLO RIVER-DOTSERO (F-08-F)
US6 EAST OF BRIDGE CROSS SECTIONS
STA 32+50.00 to STA 32+50.00

Designer:	DTW	Structure Numbers	
Detailer:	DJH		
Sheet Subset:	XSECT	Subset Sheets:	68 of 85

Project No./Code: FBR 0702-312

18162

Sheet Number: X68

Know what's below. Call before you dig.

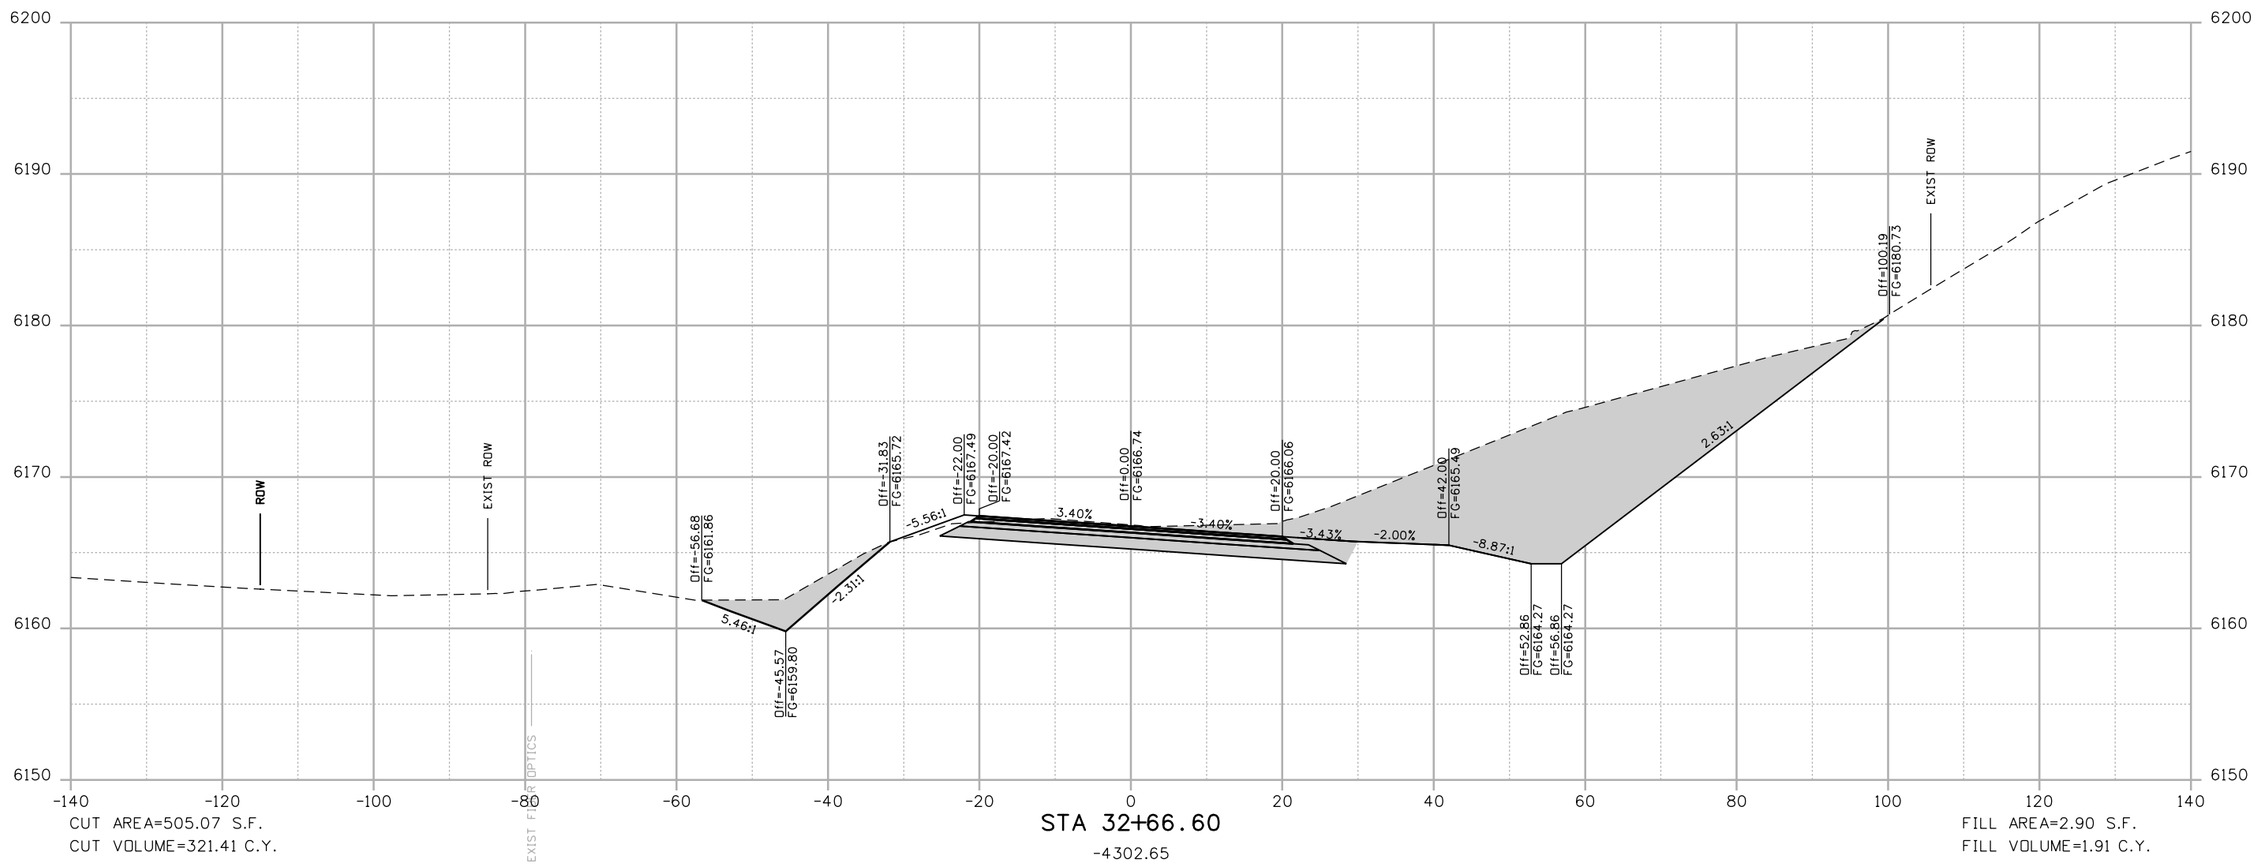

CUT AREA=505.07 S.F.
CUT VOLUME=321.41 C.Y.

STA 32+66.60
-4302.65

FILL AREA=2.90 S.F.
FILL VOLUME=1.91 C.Y.

theo.weseman 3:29:34 PM P:\1101181 - Dotsero Bridge\18162\Design\Drawings\Cross_Sections\1101181-FOR XSECTS.dgn

Print Date: 8/6/2012			
File Name: 1101181-FOR XSECTS.dgn			
Horiz. Scale: 1:20	Vert. Scale: As Noted		
Unit Information	Unit Leader Initials		

TSIOUVARAS SIMMONS HOLDERNESS

Sheet Revisions

Date:	Comments	Init.

Colorado Department of Transportation
714 Grand Avenue
Eagle, CO 81631
Phone: 970-328-6385 FAX: 970-328-2368
Region 3 PJL

As Constructed
No Revisions:
Revised:
Void:

I-70 FRONTAGE-COLO RIVER-DOTSERO (F-08-F)
US6 EAST OF BRIDGE CROSS SECTIONS
STA 32+66.60 to STA 32+66.60

Designer:	DTW	Structure Numbers	
Detailer:	DJH		
Sheet Subset:	XSECT	Subset Sheets:	69 of 85

Project No./Code
FBR 0702-312
18162
Sheet Number X69

Know what's below. Call before you dig.

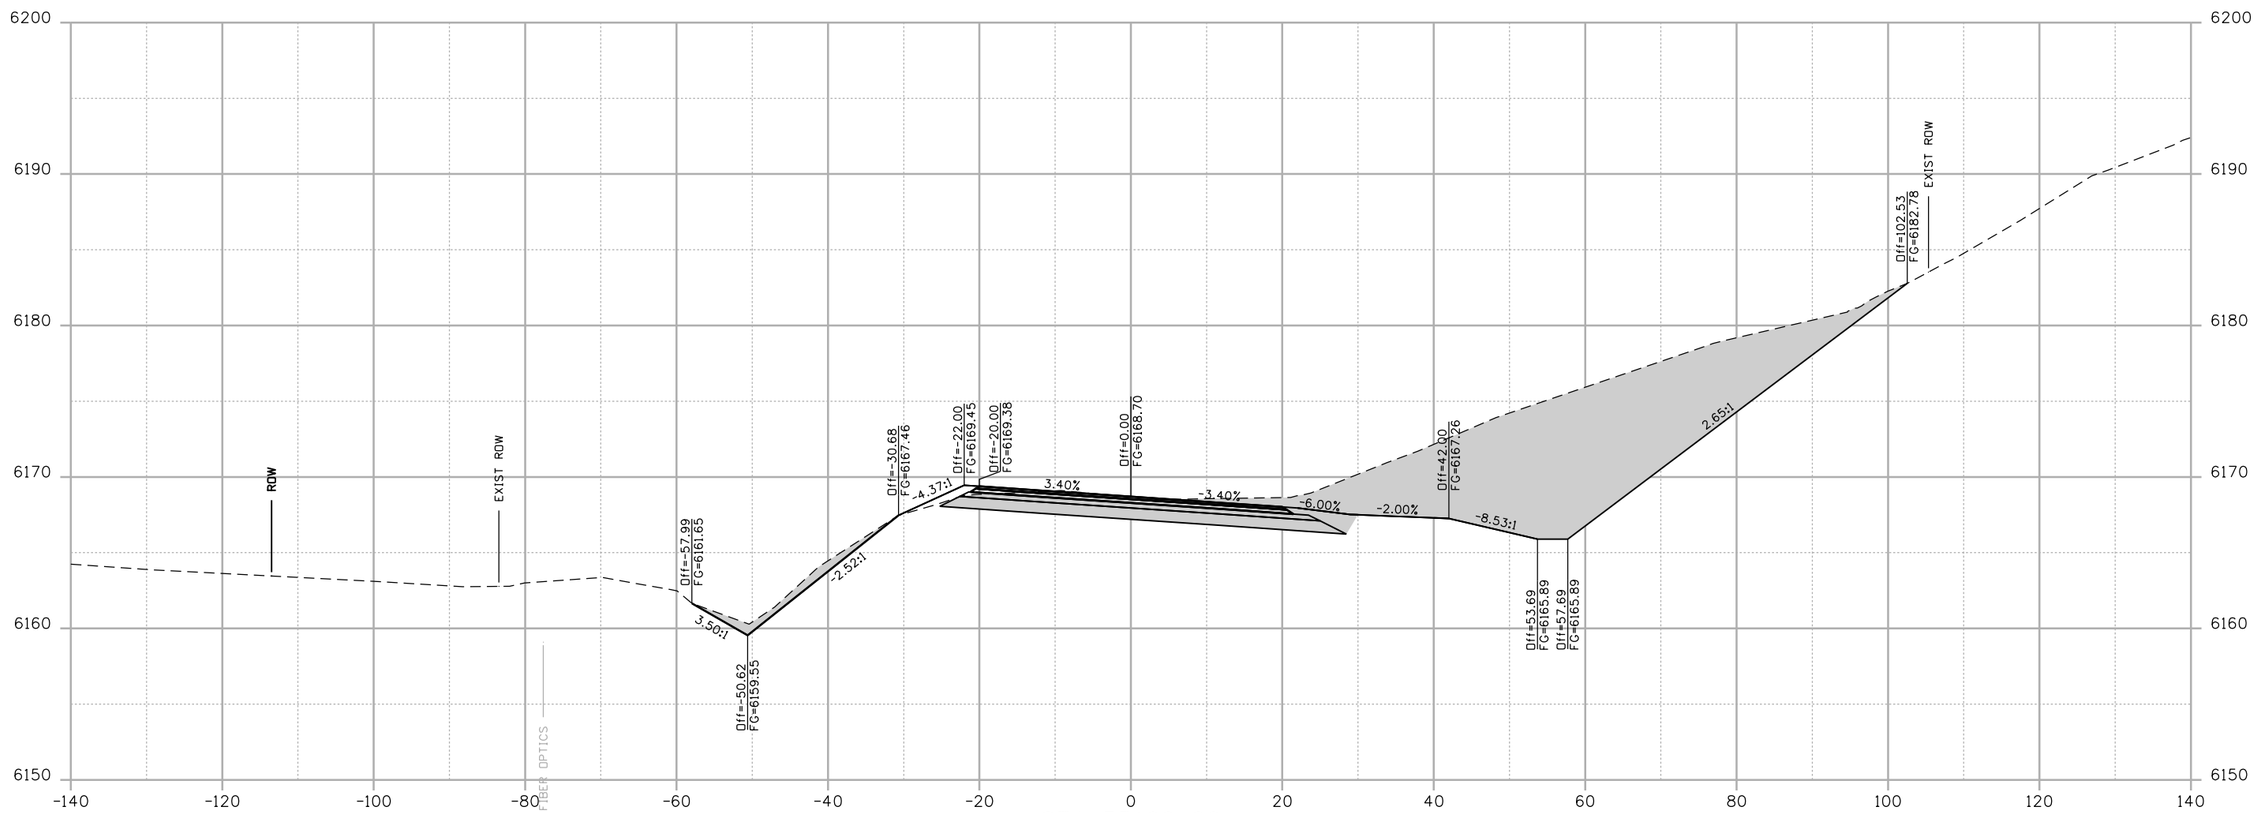

CUT AREA=487.28 S.F.
CUT VOLUME=613.79 C.Y.

STA 33+00.00
-3692.93

FILL AREA=3.67 S.F.
FILL VOLUME=4.06 C.Y.

theo.weseman 3:29:36 PM P:\1101181 - Dotsero Bridge\18162\Design\Drawings\Cross_Sections\1101181-FDR XSECTS.dgn

Print Date: 8/6/2012			
File Name: 1101181-FDR XSECTS.dgn			
Horiz. Scale: 1:20	Vert. Scale: As Noted		
Unit Information	Unit Leader Initials		

TSIOUVARAS SIMMONS HOLDERNESS

Sheet Revisions

Date:	Comments	Init.

Colorado Department of Transportation
714 Grand Avenue
Eagle, CO 81631
Phone: 970-328-6385 FAX: 970-328-2368
Region 3 PJL

As Constructed
No Revisions:
Revised:
Void:

I-70 FRONTAGE-COLO RIVER-DOTSERO (F-08-F)
US6 EAST OF BRIDGE CROSS SECTIONS
STA 33+00.00 to STA 33+00.00

Designer:	DTW	Structure Numbers	
Detailer:	DJH		
Sheet Subset:	XSECT	Subset Sheets:	70 of 85

Project No./Code
FBR 0702-312
18162
Sheet Number X70

Know what's below.
Call before you dig.

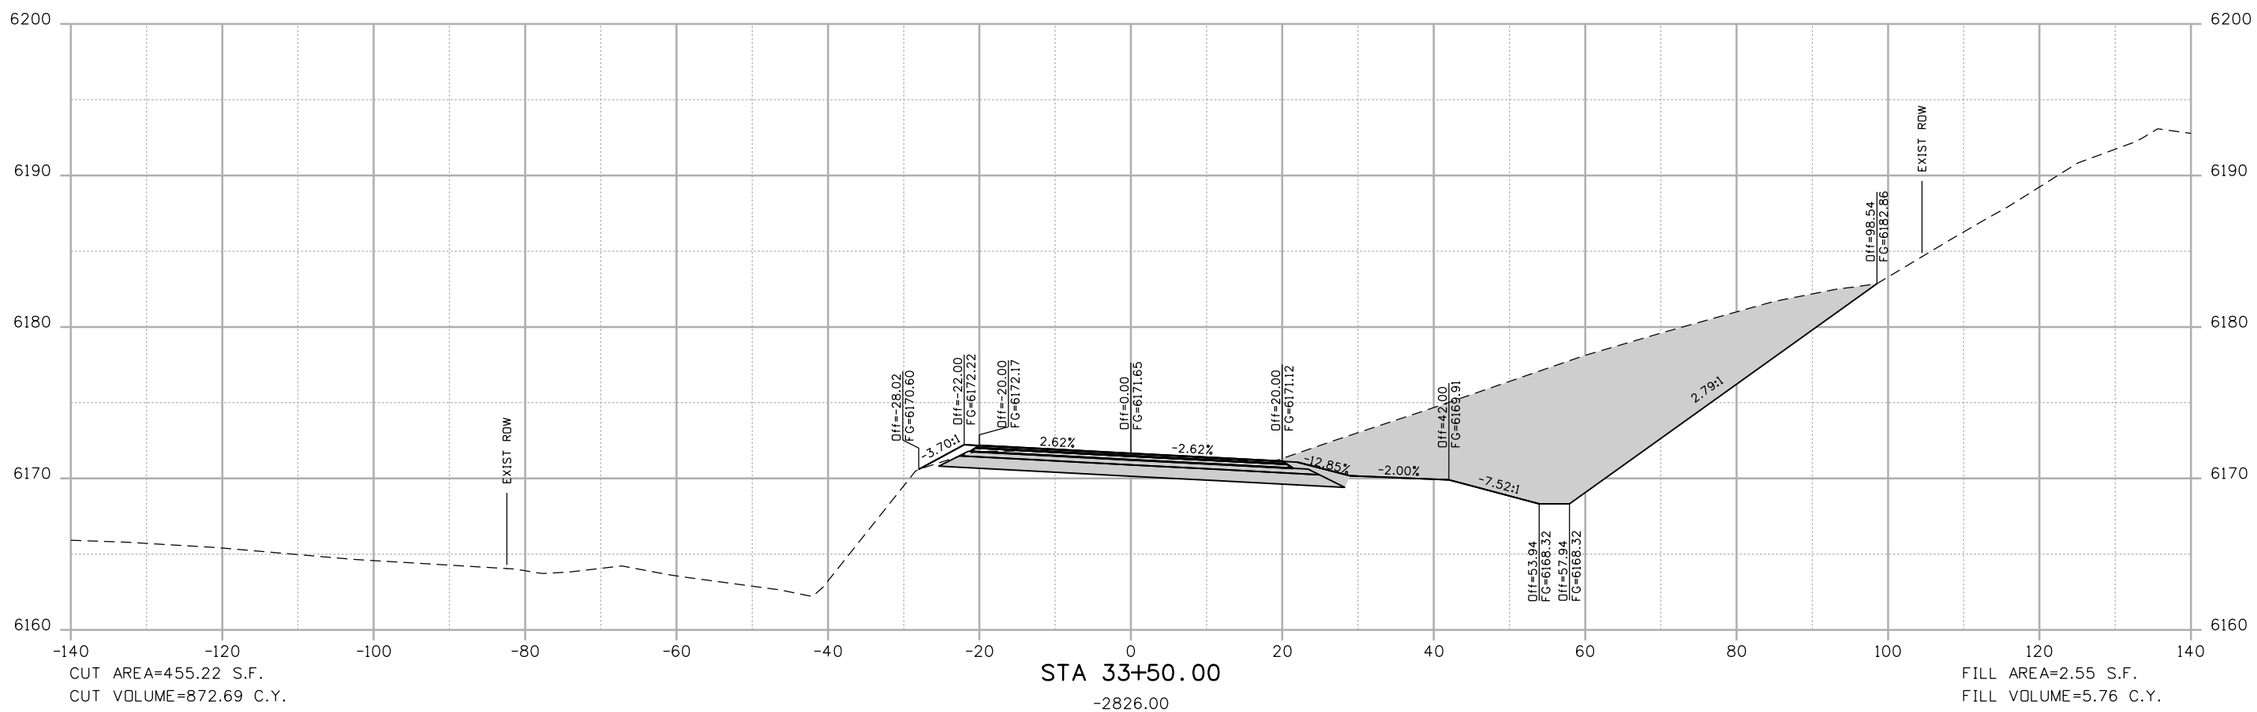

CUT AREA=455.22 S.F.
CUT VOLUME=872.69 C.Y.

STA 33+50.00
-2826.00

FILL AREA=2.55 S.F.
FILL VOLUME=5.76 C.Y.

theo.weseman 3:29:37 PM P:\1101181 - Dotsero Bridge\18162\Design\Drawings\Cross_Sections\1101181-FDR XSECTS.dgn

Print Date: 8/6/2012	Sheet Revisions	Colorado Department of Transportation	As Constructed
File Name: 1101181-FDR XSECTS.dgn	Date: / Comments / Init.	714 Grand Avenue, Eagle, CO 81631	No Revisions:
Horiz. Scale: 1:20 Vert. Scale: As Noted		Phone: 970-328-6385 FAX: 970-328-2368	Revised:
Unit Information Unit Leader Initials		Region 3 PJL	Void:
TSIOUVARAS SIMMONS HOLDERNESS			

I-70 FRONTAGE-COLO RIVER-DOTSERO (F-08-F)			Project No./Code
US6 EAST OF BRIDGE CROSS SECTIONS			FBR 0702-312
STA 33+50.00 to STA 33+50.00			18162
Designer: DTW	Structure Numbers		
Detailer: DJH			
Sheet Subset: XSECT	Subset Sheets: 71 of 85		Sheet Number X71

Know what's below.
Call before you dig.

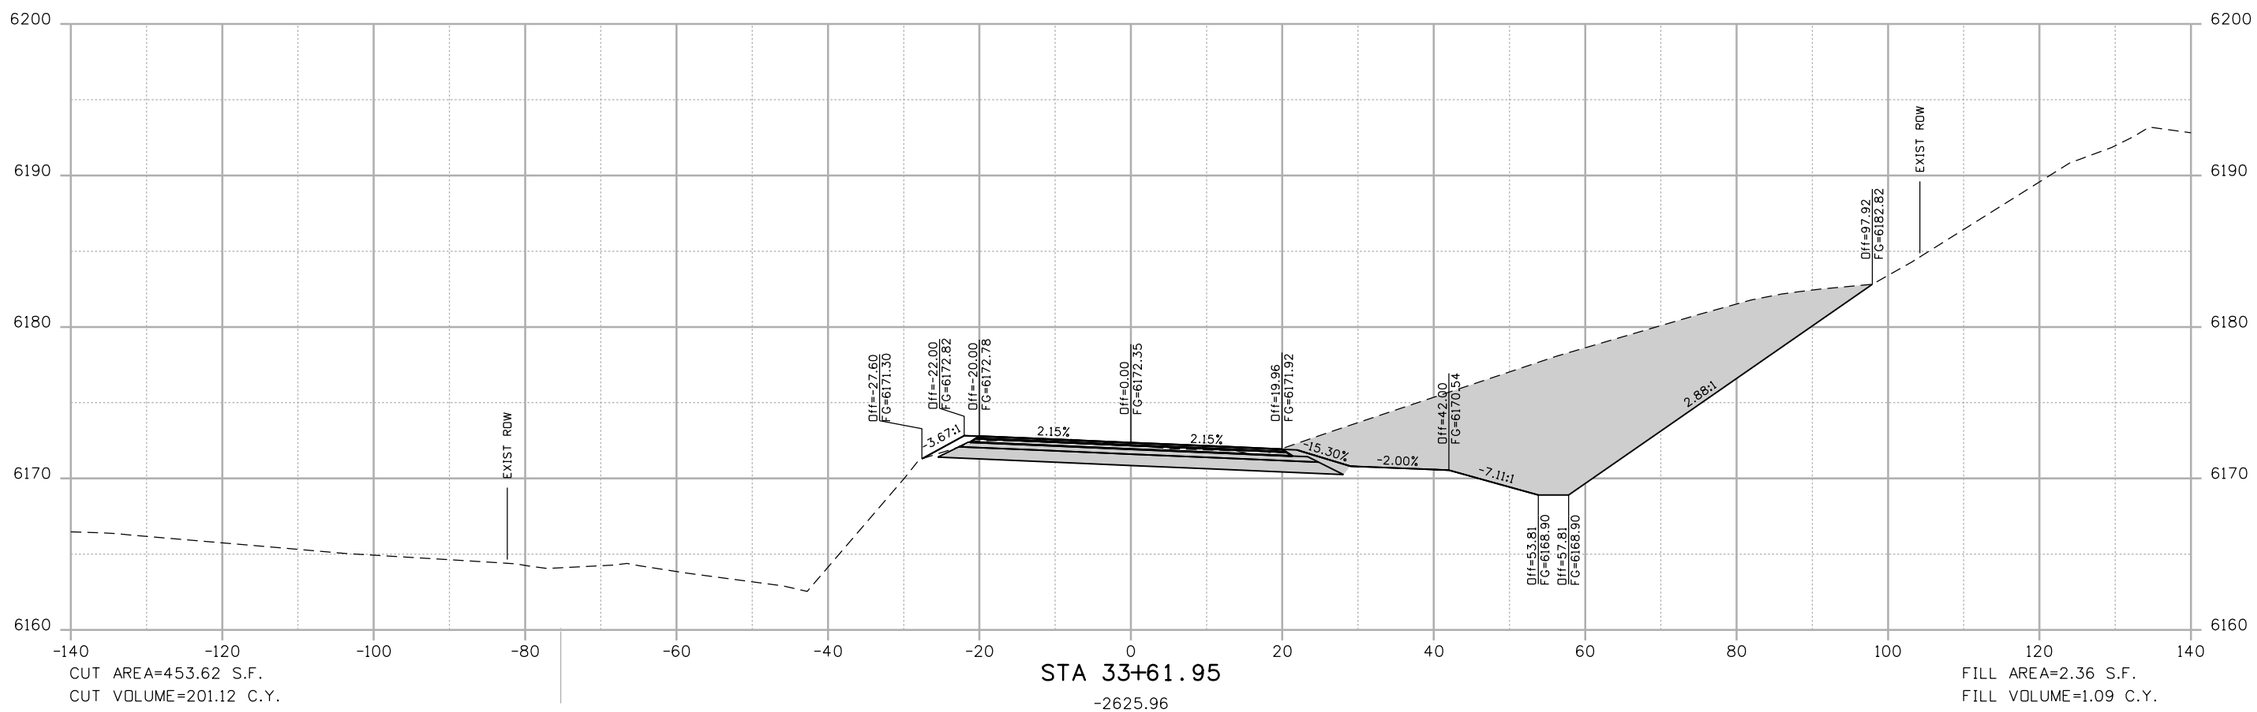

CUT AREA=453.62 S.F.
CUT VOLUME=201.12 C.Y.

STA 33+61.95
-2625.96

FILL AREA=2.36 S.F.
FILL VOLUME=1.09 C.Y.

EXIST FIBER OPTICS

theo.weseman 3:29:39 PM P:\1101181 - Dotsero Bridge\18162\Design\Drawings\Cross_Sections\1101181-FDR XSECTS.dgn

Print Date: 8/6/2012	Sheet Revisions	Colorado Department of Transportation	As Constructed
File Name: 1101181-FDR XSECTS.dgn	Date: / Comments / Init.	714 Grand Avenue, Eagle, CO 81631, Phone: 970-328-6385 FAX: 970-328-2368	No Revisions:
Horiz. Scale: 1:20 Vert. Scale: As Noted		Region 3 PJL	Revised:
Unit Information Unit Leader Initials			Void:
TSIOUVARAS SIMMONS HOLDERNESS			

I-70 FRONTAGE-COLO RIVER-DOTSERO (F-08-F)
US6 EAST OF BRIDGE CROSS SECTIONS
STA 33+61.95 to STA 33+61.95

Designer:	DTW	Structure Numbers	
Detailer:	DJH		
Sheet Subset:	XSECT	Subset Sheets:	72 of 85

Project No./Code	
FBR 0702-312	
18162	
Sheet Number	X72

Know what's below.
Call before you dig.

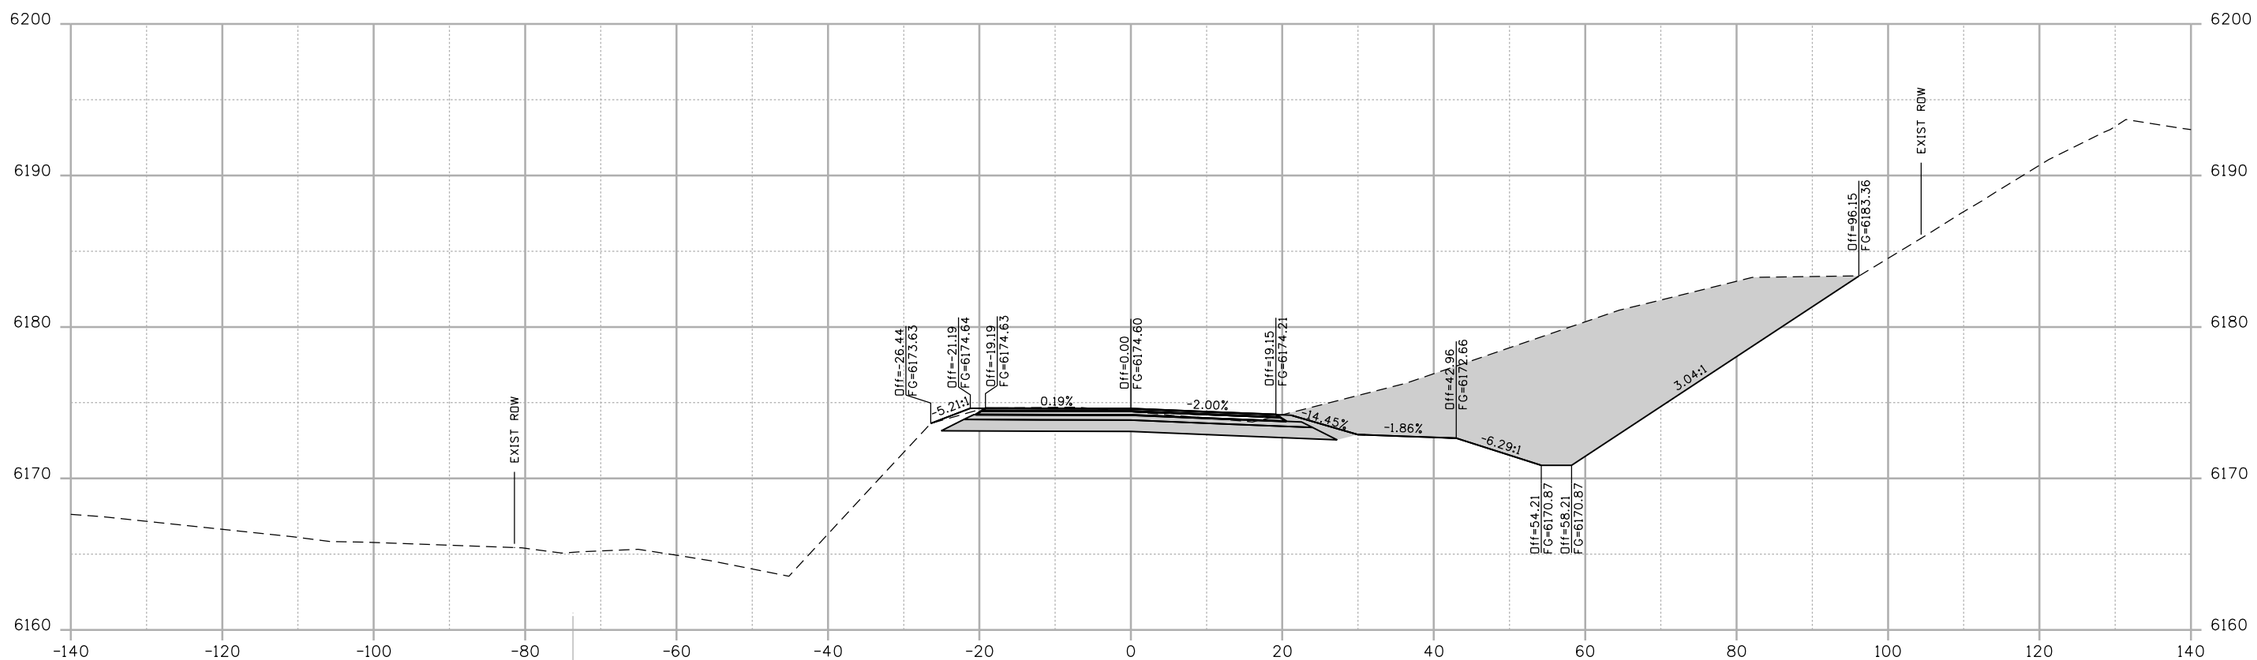

CUT AREA=432.88 S.F.
CUT VOLUME=624.65 C.Y.

STA 34+00.00
-2003.63

FILL AREA=0.94 S.F.
FILL VOLUME=2.33 C.Y.

EXIST FIBER OPTICS

theo.weseman 3:29:40 PM P:\1101181 - Dotsero Bridge\18162\Design\Drawings\Cross_Sections\1101181-FDR XSECTS.dgn

Print Date: 8/6/2012	Sheet Revisions	Colorado Department of Transportation	As Constructed
File Name: 1101181-FDR XSECTS.dgn	Date: / Comments / Init.	714 Grand Avenue Eagle, CO 81631 Phone: 970-328-6385 FAX: 970-328-2368	No Revisions:
Horiz. Scale: 1:20 Vert. Scale: As Noted		Region 3 PJL	Revised:
Unit Information Unit Leader Initials			Void:
TSIOUVARAS SIMMONS HOLDERNESS			

I-70 FRONTAGE-COLO RIVER-DOTSERO (F-08-F) US6 EAST OF BRIDGE CROSS SECTIONS STA 34+00.00 to STA 34+00.00				Project No./Code
				FBR 0702-312
Designer: DTW	Structure Numbers			18162
Detailer: DJH				
Sheet Subset: XSECT	Subset Sheets: 73 of 85			Sheet Number X73

Know what's below.
Call before you dig.

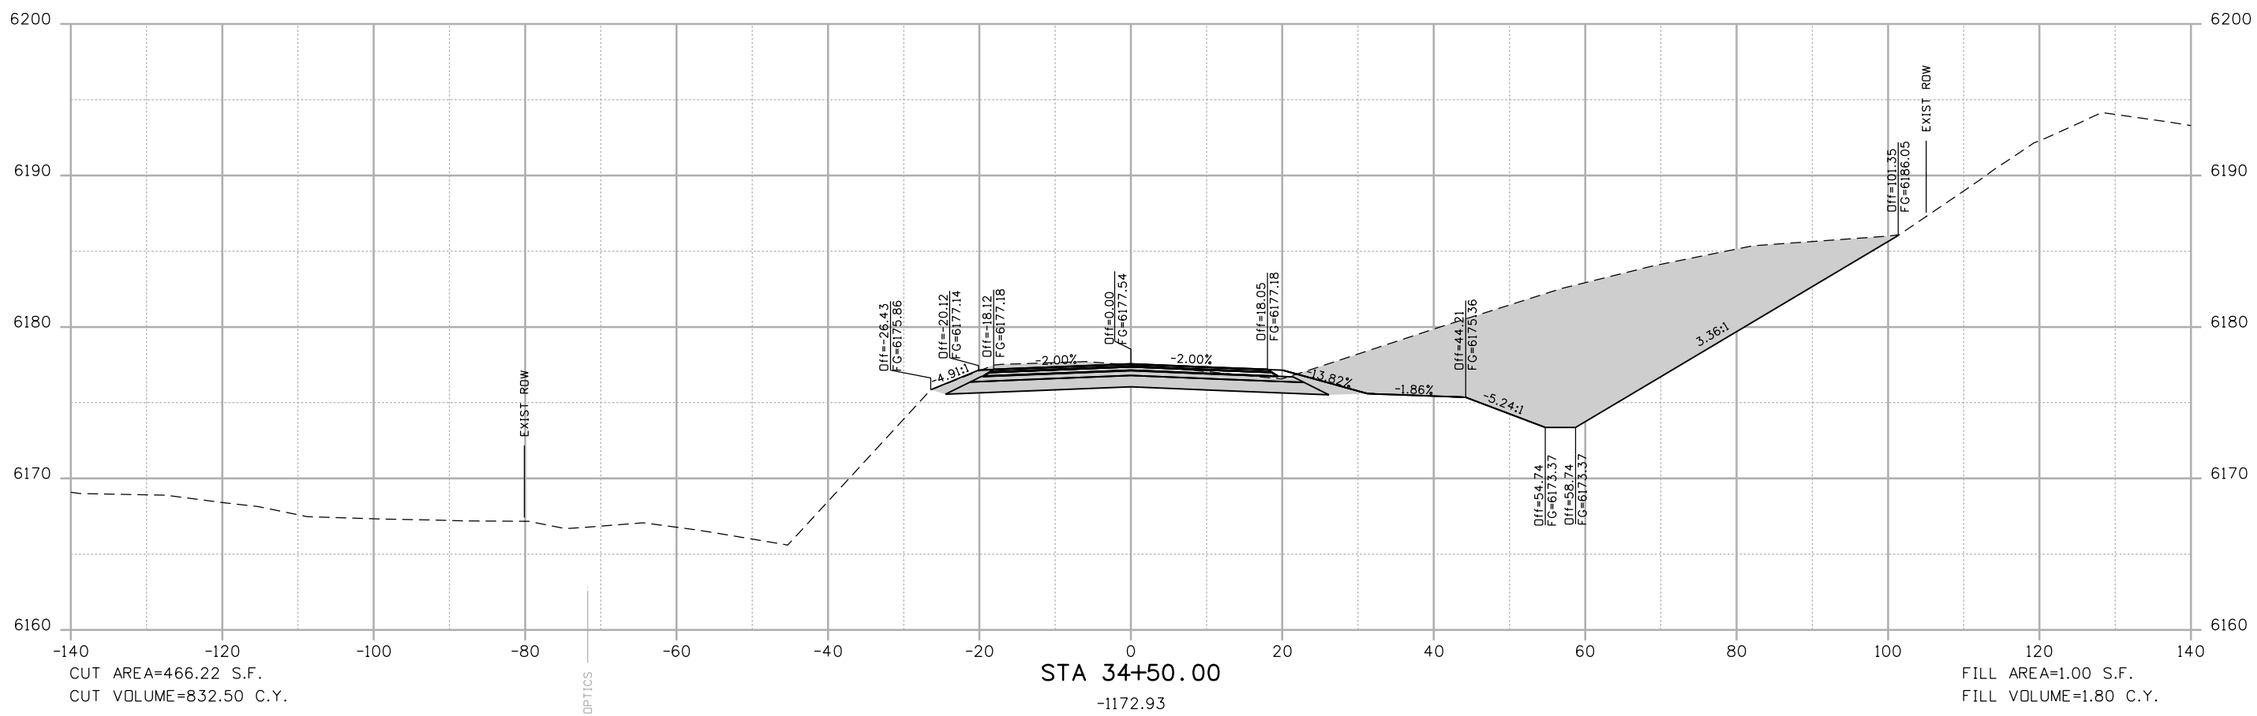

CUT AREA=466.22 S.F.
CUT VOLUME=832.50 C.Y.

STA 34+50.00
-1172.93

FILL AREA=1.00 S.F.
FILL VOLUME=1.80 C.Y.

theo.weseman 3:29:42 PM P:\1101181 - Dotsero Bridge\18162\Design\Drawings\Cross_Sections\1101181-FDR XSECTS.dgn

Print Date: 8/6/2012	Sheet Revisions	Colorado Department of Transportation	As Constructed
File Name: 1101181-FDR XSECTS.dgn	Date: / Comments / Init.	714 Grand Avenue Eagle, CO 81631 Phone: 970-328-6385 FAX: 970-328-2368	No Revisions:
Horiz. Scale: 1:20 Vert. Scale: As Noted		Region 3 PJL	Revised:
Unit Information Unit Leader Initials			Void:
TSIOUVARAS SIMMONS HOLDERNESS			

I-70 FRONTAGE-COLO RIVER-DOTSERO (F-08-F) US6 EAST OF BRIDGE CROSS SECTIONS STA 34+50.00 to STA 34+50.00				Project No./Code
Designer: DTW	Structure Numbers			FBR 0702-312
Detailer: DJH				18162
Sheet Subset: XSECT	Subset Sheets: 74 of 85			Sheet Number X74

Know what's below. Call before you dig.

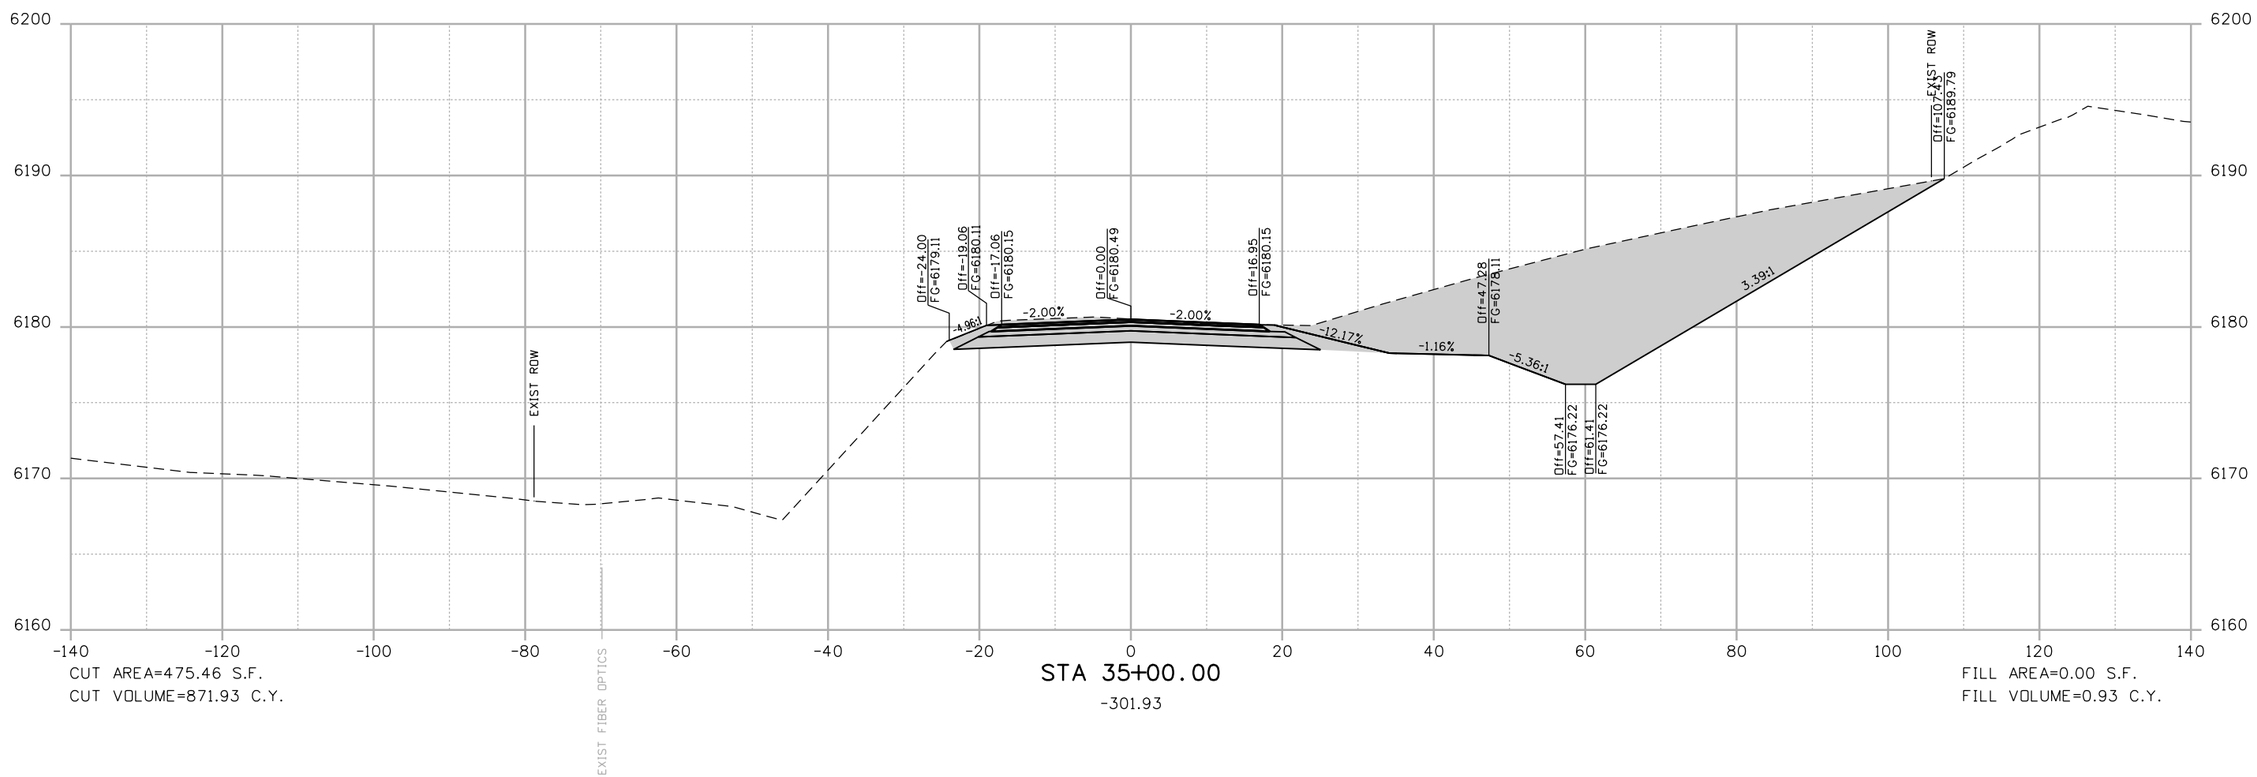

CUT AREA=475.46 S.F.
CUT VOLUME=871.93 C.Y.

STA 35+00.00
-301.93

FILL AREA=0.00 S.F.
FILL VOLUME=0.93 C.Y.

theo.weseman 3:29:44 PM P:\1101181 - Dotsero Bridge\18162\Design\Drawings\Cross_Sections\1101181-FOR XSECTS.dgn

Print Date: 8/6/2012			
File Name: 1101181-FOR XSECTS.dgn			
Horiz. Scale: 1:20	Vert. Scale: As Noted		
Unit Information	Unit Leader Initials		

TSIOUVARAS SIMMONS HOLDERNESS

Sheet Revisions

Date:	Comments	Init.

Colorado Department of Transportation
DOT DEPARTMENT OF TRANSPORTATION
714 Grand Avenue
Eagle, CO 81631
Phone: 970-328-6385 FAX: 970-328-2368
Region 3 PJL

As Constructed
No Revisions:
Revised:
Void:

I-70 FRONTAGE-COLO RIVER-DOTSERO (F-08-F)
US6 EAST OF BRIDGE CROSS SECTIONS
STA 35+00.00 to STA 35+00.00

Designer:	DTW	Structure Numbers	
Detailer:	DJH		
Sheet Subset:	XSECT	Subset Sheets:	75 of 85

Project No./Code
FBR 0702-312
18162
Sheet Number X75

Know what's below.
Call before you dig.

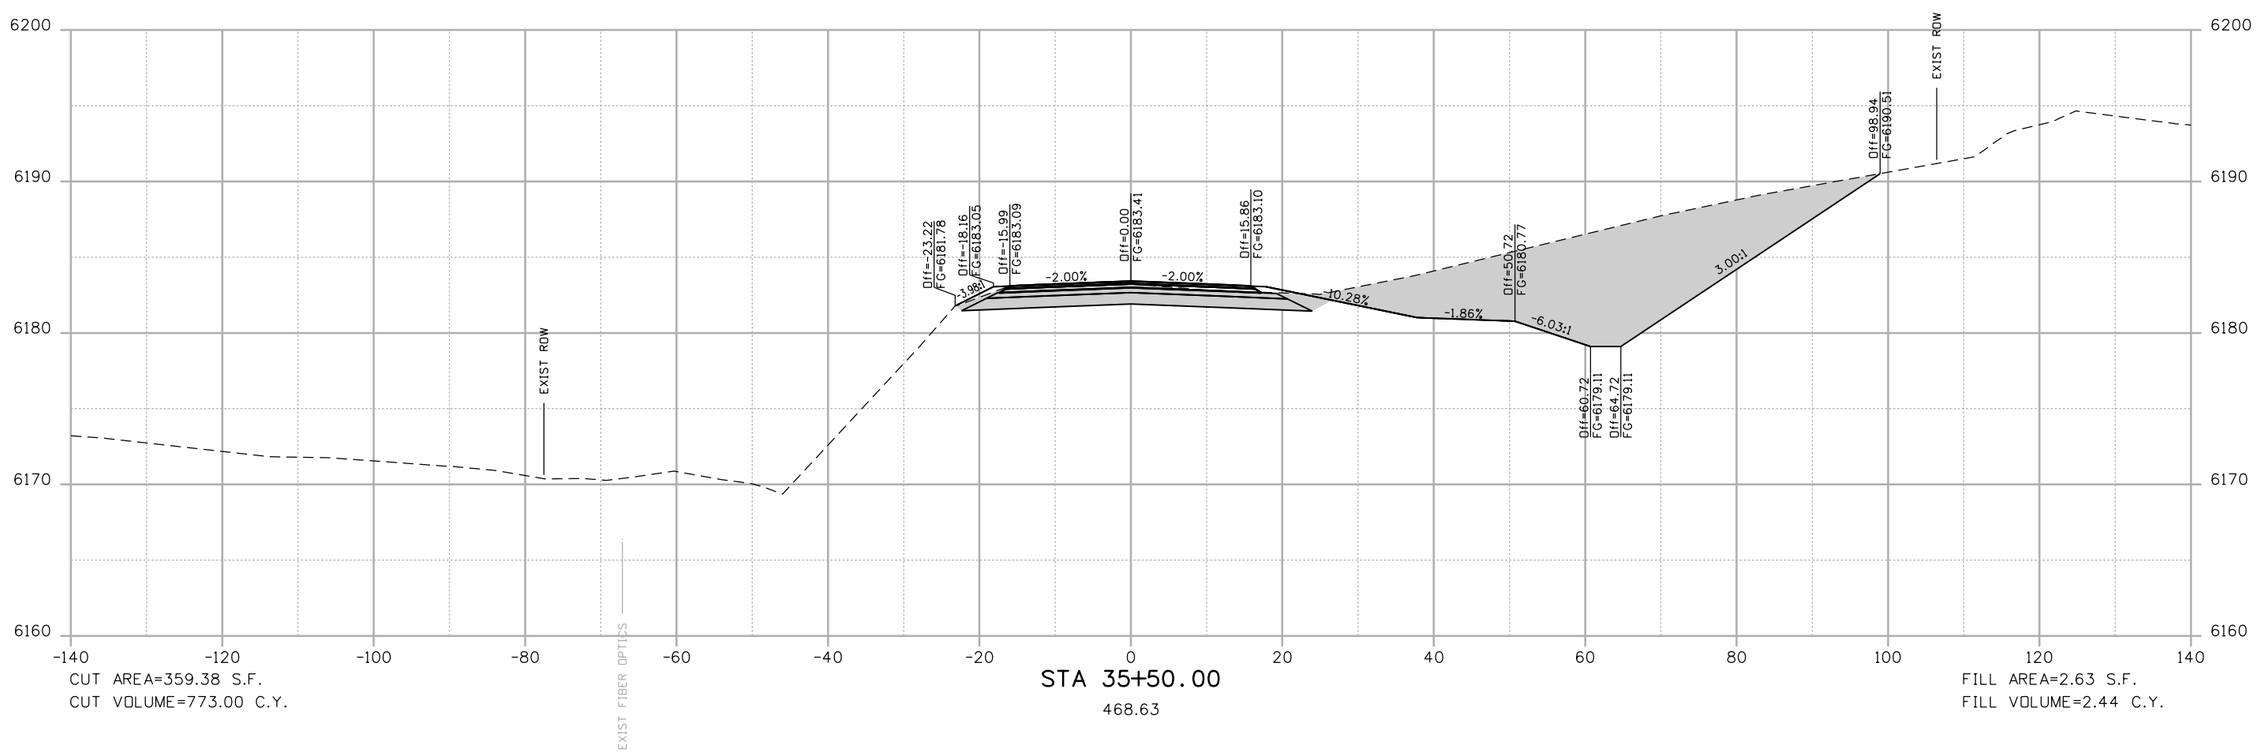

CUT AREA=359.38 S.F.
CUT VOLUME=773.00 C.Y.

STA 35+50.00
468.63

FILL AREA=2.63 S.F.
FILL VOLUME=2.44 C.Y.

theo.weseman 3:29:45 PM P:\1101181 - Dotsero Bridge\18162\Design\Drawings\Cross_Sections\1101181-FDR XSECTS.dgn

Print Date: 8/6/2012	
File Name: 1101181-FDR XSECTS.dgn	
Horiz. Scale: 1:20	Vert. Scale: As Noted
Unit Information	Unit Leader Initials

TSIOUVARAS SIMMONS HOLDERNESS

Sheet Revisions		
Date:	Comments	Init.

Colorado Department of Transportation
DOT DEPARTMENT OF TRANSPORTATION
714 Grand Avenue
Eagle, CO 81631
Phone: 970-328-6385 FAX: 970-328-2368
Region 3 PJL

As Constructed
No Revisions:
Revised:
Void:

I-70 FRONTAGE-COLO RIVER-DOTSERO (F-08-F)
US6 EAST OF BRIDGE CROSS SECTIONS
STA 35+50.00 to STA 35+50.00

Designer:	DTW	Structure Numbers	
Detailer:	DJH		
Sheet Subset:	XSECT	Subset Sheets:	76 of 85

Project No./Code
FBR 0702-312
18162
Sheet Number X76

Know what's below. Call before you dig.

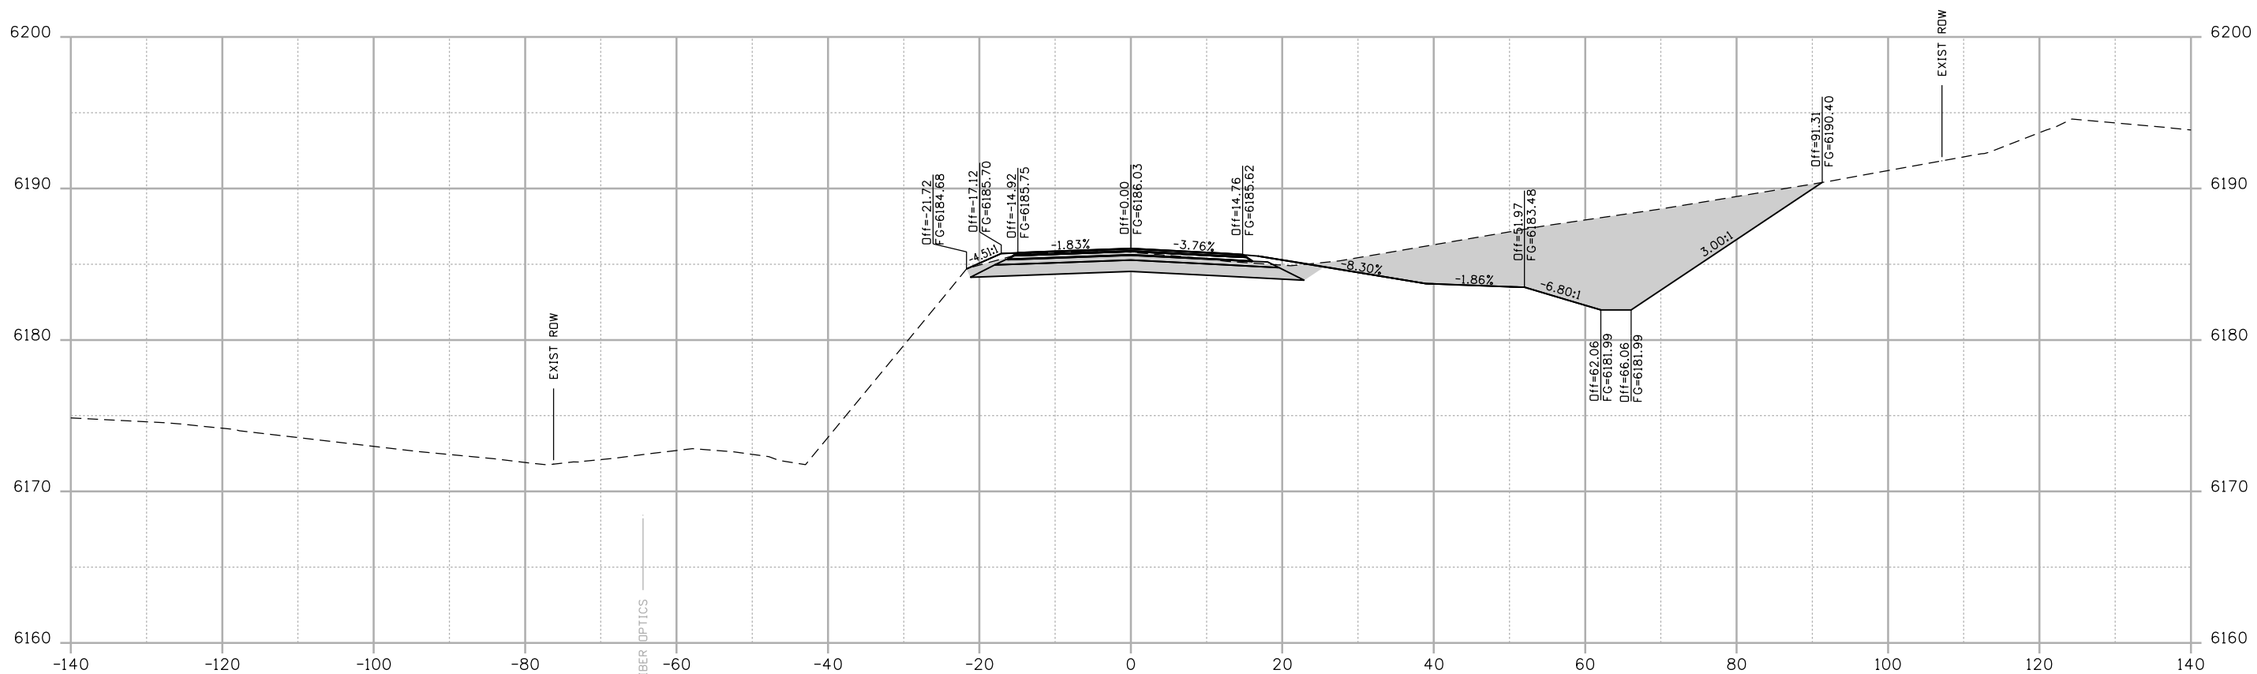

CUT AREA=268.00 S.F.
CUT VOLUME=580.91 C.Y.

STA 36+00.00
1043.81

FILL AREA=3.56 S.F.
FILL VOLUME=5.73 C.Y.

theo.weseman 3:29:47 PM P:\1101181 - Dotsero Bridge\18162\Design\Drawings\Cross_Sections\1101181-FOR XSECTS.dgn

Print Date: 8/6/2012			
File Name: 1101181-FOR XSECTS.dgn			
Horiz. Scale: 1:20	Vert. Scale: As Noted		
Unit Information	Unit Leader Initials		

TSIOUVARAS SIMMONS HOLDERNESS

Sheet Revisions

Date:	Comments	Init.

Colorado Department of Transportation
714 Grand Avenue
Eagle, CO 81631
Phone: 970-328-6385 FAX: 970-328-2368
Region 3
PJL

As Constructed
No Revisions:
Revised:
Void:

I-70 FRONTAGE-COLO RIVER-DOTSERO (F-08-F)
US6 EAST OF BRIDGE CROSS SECTIONS
STA 36+00.00 to STA 36+00.00

Designer:	DTW	Structure Numbers	
Detailer:	DJH		
Sheet Subset:	XSECT	Subset Sheets:	77 of 85

Project No./Code
FBR 0702-312
18162
Sheet Number X77

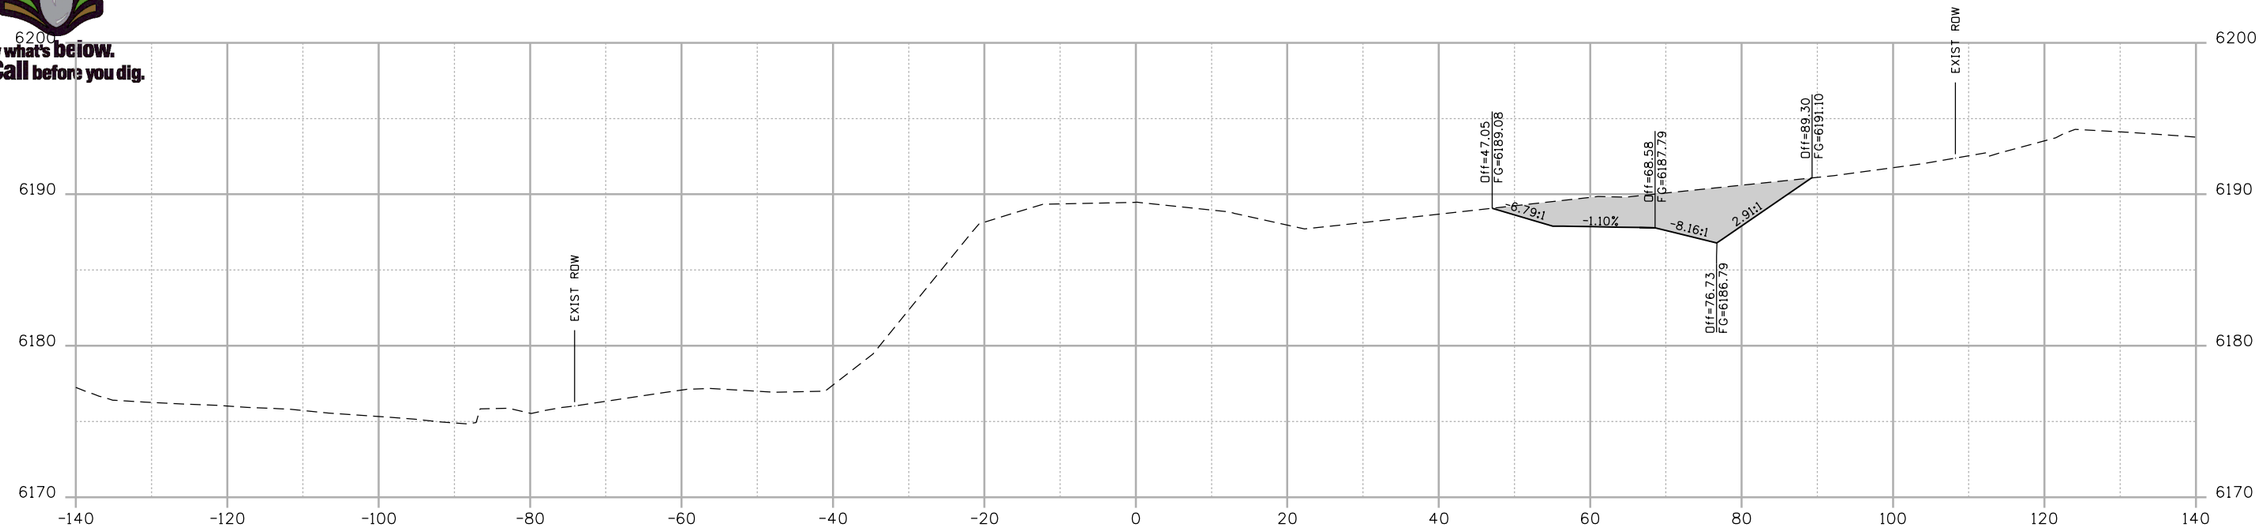

CUT AREA=79.56 S.F.
CUT VOLUME=151.13 C.Y.

STA 36+82.00

1593.71

FILL AREA=0.00 S.F.
FILL VOLUME=3.34 C.Y.

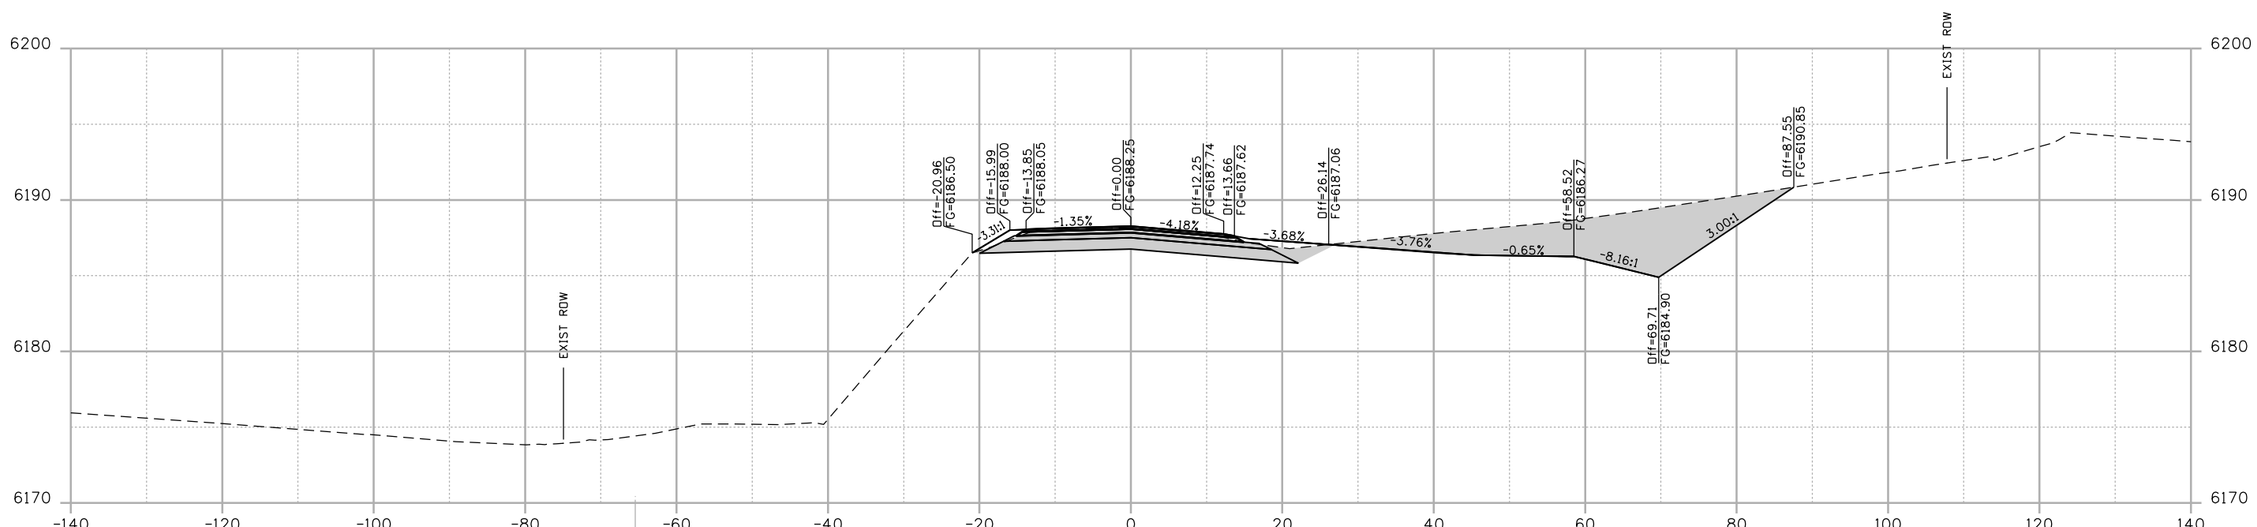

CUT AREA=175.48 S.F.
CUT VOLUME=410.63 C.Y.

STA 36+50.00

1445.92

FILL AREA=5.64 S.F.
FILL VOLUME=8.52 C.Y.

EXIST FIBER OPTICS

Know what's below. Call before you dig.

theo.weseman 3:29:48 PM P:\1101181 - Dotsero Bridge\18162\Design\Drawings\Cross_Sections\1101181-FOR XSECTS.dgn

Print Date: 8/6/2012	Sheet Revisions	Colorado Department of Transportation	As Constructed
File Name: 1101181-FOR XSECTS.dgn	Date: / Comments / Init.	714 Grand Avenue, Eagle, CO 81631, Phone: 970-328-6385 FAX: 970-328-2368	No Revisions:
Horiz. Scale: 1:20 Vert. Scale: As Noted		Region 3 PJL	Revised:
Unit Information Unit Leader Initials			Void:
TSIOUVARAS SIMMONS HOLDERNESS			

I-70 FRONTAGE-COLO RIVER-DOTSERO (F-08-F)
US6 EAST OF BRIDGE CROSS SECTIONS
STA 36+50.00 to STA 36+82.00

Designer: DTW	Structure Numbers	Project No./Code	FBR 0702-312
Detailer: DJH			18162
Sheet Subset: XSECT	Subset Sheets: 78 of 85	Sheet Number	X78

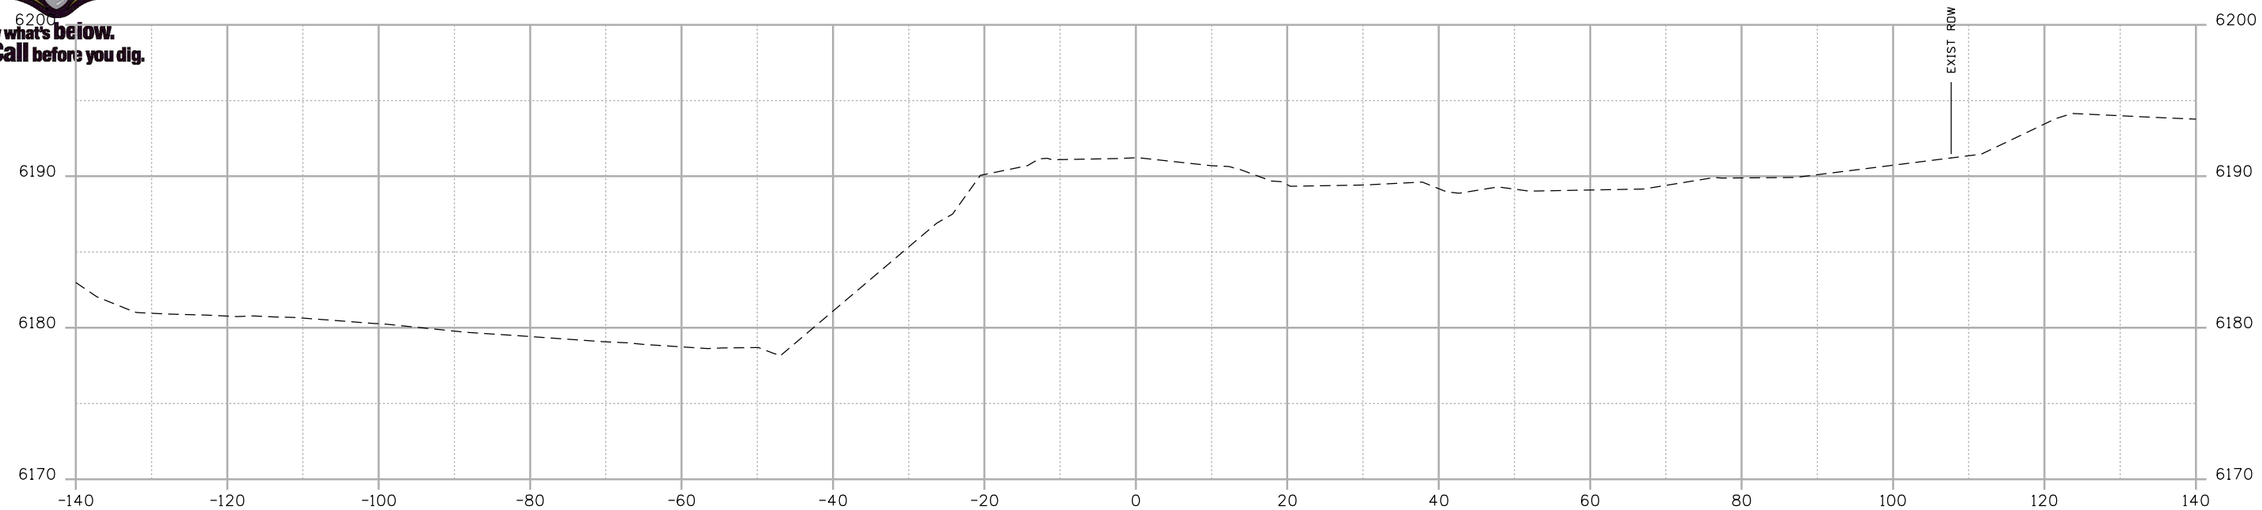

CUT AREA=0.00 S.F.
CUT VOLUME=40.16 C.Y.

STA 37+33.10
1682.23

FILL AREA=0.00 S.F.
FILL VOLUME=0.00 C.Y.

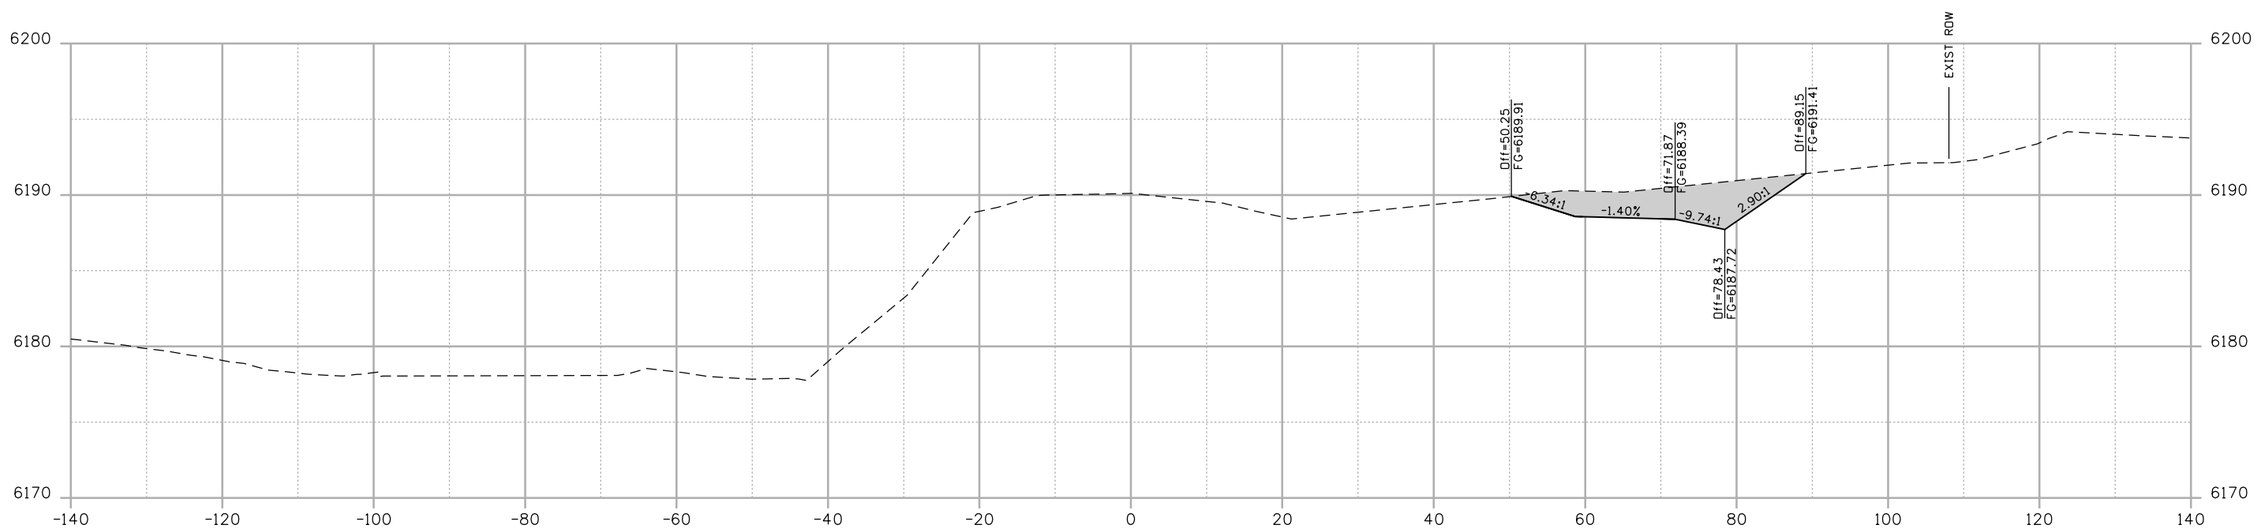

CUT AREA=65.51 S.F.
CUT VOLUME=48.36 C.Y.

STA 37+00.00
1642.07

FILL AREA=0.00 S.F.
FILL VOLUME=0.00 C.Y.

theo.weseman 3:29:50 PM P:\1101181 - Dotsero Bridge\18162\Design\Drawings\Cross_Sections\1101181-FDR XSECTS.dgn

Print Date: 8/6/2012			
File Name: 1101181-FDR XSECTS.dgn			
Horiz. Scale: 1:20	Vert. Scale: As Noted		
Unit Information	Unit Leader Initials		

TSIOUVARAS SIMMONS HOLDERNESS

Sheet Revisions		
Date:	Comments	Init.

Colorado Department of Transportation
DOT
DEPARTMENT OF TRANSPORTATION
714 Grand Avenue
Eagle, CO 81631
Phone: 970-328-6385 FAX: 970-328-2368
Region 3 PJL

As Constructed			
No Revisions:			
Revised:			
Void:			

I-70 FRONTAGE-COLO RIVER-DOTSERO (F-08-F)
US6 EAST OF BRIDGE CROSS SECTIONS
STA 37+00.00 to STA 37+33.10

Designer:	DTW	Structure Numbers	
Detailer:	DJH		
Sheet Subset:	XSECT	Subset Sheets:	79 of 85

Project No./Code	
FBR 0702-312	
18162	
Sheet Number	X79

Know what's below.
Call before you dig.

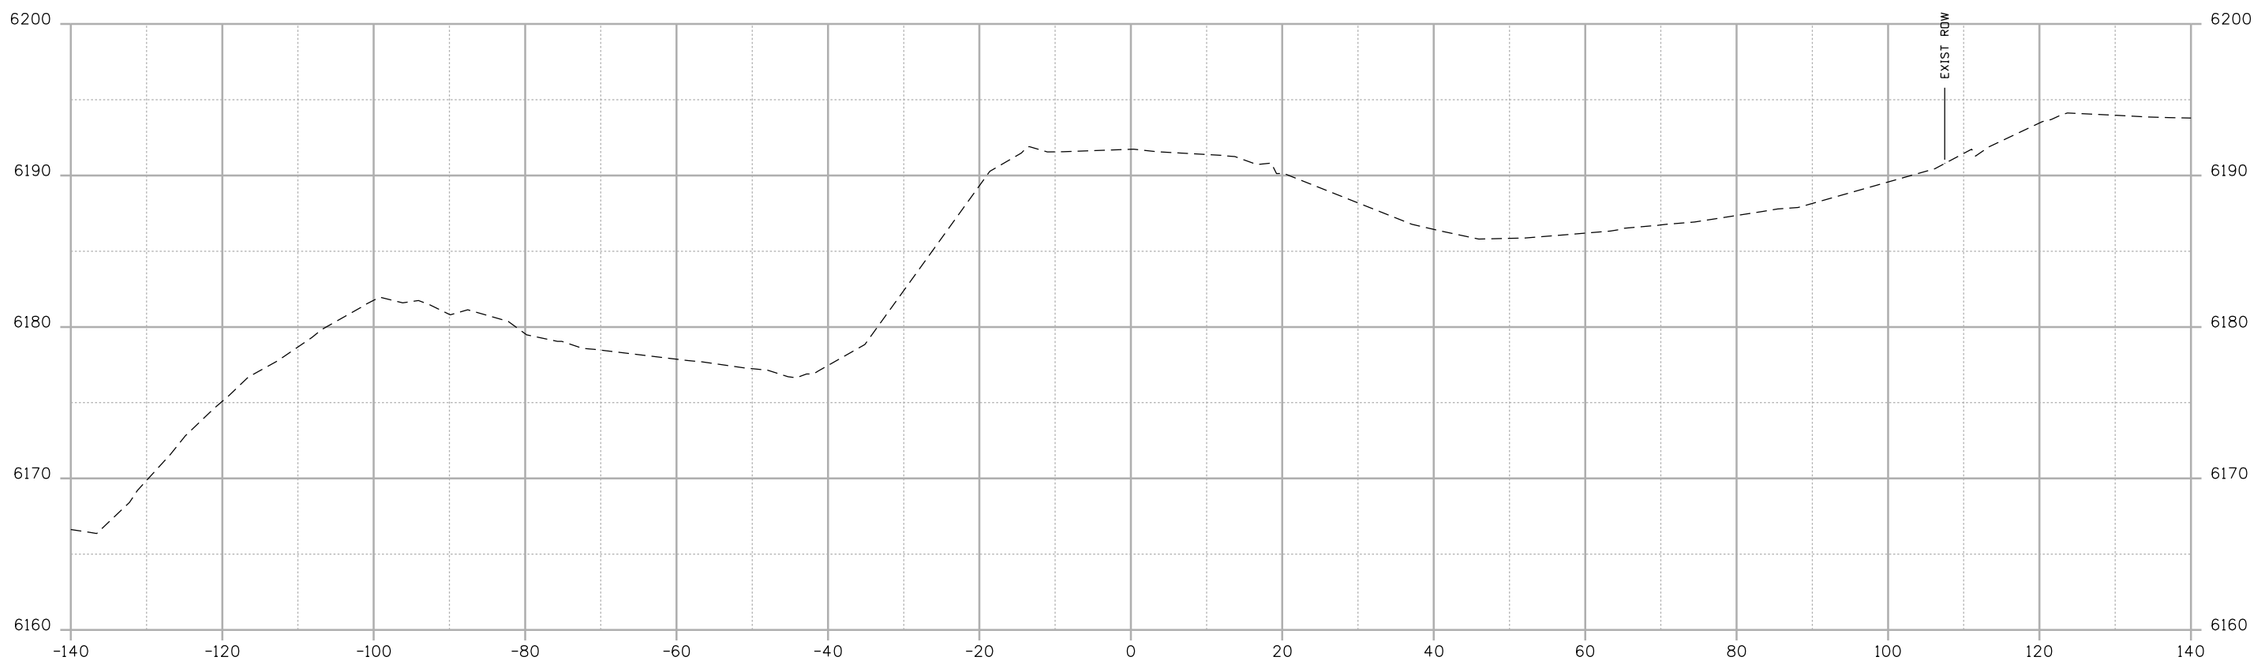

CUT AREA=0.00 S.F.
CUT VOLUME=0.00 C.Y.

STA 37+50.00
1682.23

FILL AREA=0.00 S.F.
FILL VOLUME=0.00 C.Y.

theo.weseman 3:29:52 PM P:\1101181 - Dotsero Bridge\18162\Design\Drawings\Cross_Sections\1101181-FDR XSECTS.dgn

Print Date: 8/6/2012			
File Name: 1101181-FDR XSECTS.dgn			
Horiz. Scale: 1:20	Vert. Scale: As Noted		
Unit Information	Unit Leader Initials		

TSIOUVARAS SIMMONS HOLDERNESS

Sheet Revisions		
Date:	Comments	Init.

Colorado Department of Transportation
714 Grand Avenue
Eagle, CO 81631
Phone: 970-328-6385 FAX: 970-328-2368
Region 3 PJL

As Constructed
No Revisions:
Revised:
Void:

I-70 FRONTAGE-COLO RIVER-DOTSERO (F-08-F)
US6 EAST OF BRIDGE CROSS SECTIONS

Designer:	DTW	Structure Numbers	
Detailer:	DJH		
Sheet Subset:	XSECT	Subset Sheets:	80 of 85

Project No./Code
FBR 0702-312
18162
Sheet Number X80

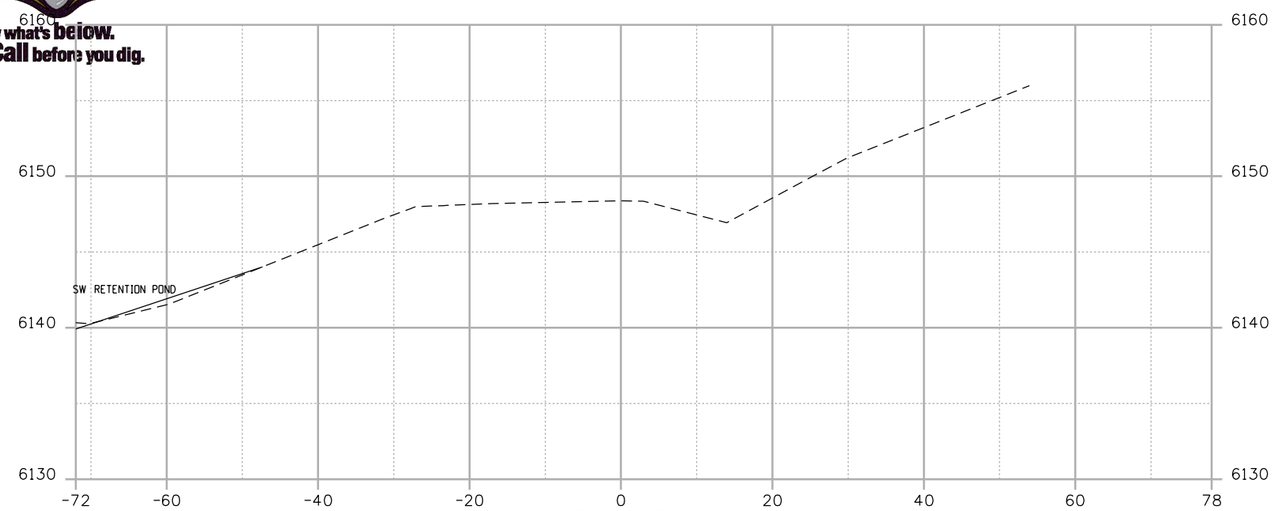

CUT AREA=0.00 S.F.
CUT VOLUME=0.00 C.Y.

STA 0+72.69

0.00

FILL AREA=0.00 S.F.
FILL VOLUME=0.00 C.Y.

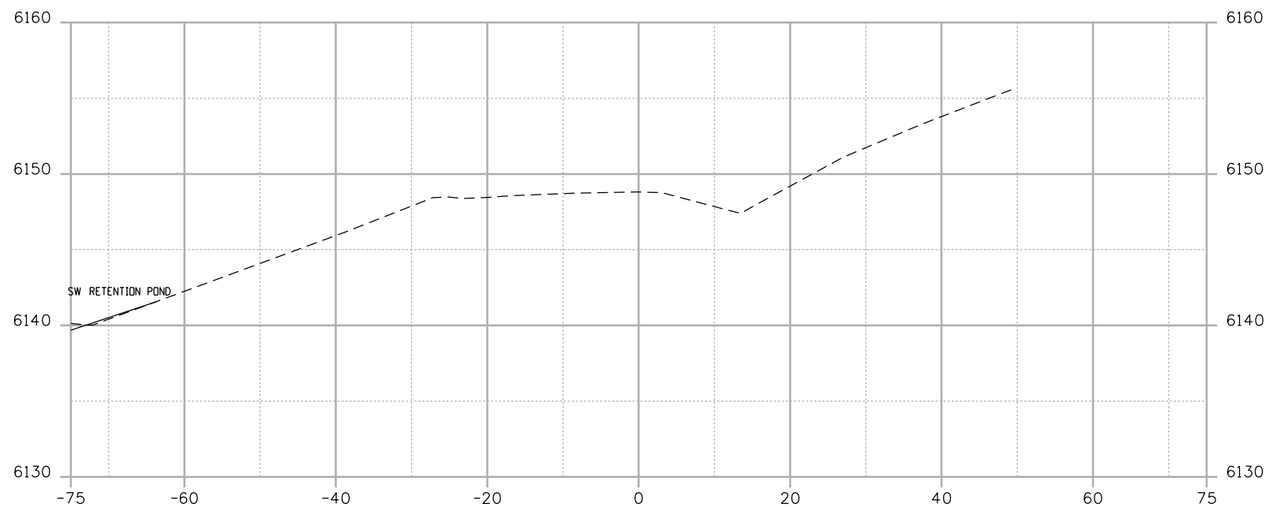

CUT AREA=0.00 S.F.
CUT VOLUME=0.00 C.Y.

STA 0+50.00

0.00

FILL AREA=0.00 S.F.
FILL VOLUME=0.00 C.Y.

theo.weseman 3:29:53 PM P:\1101181 - Dotsero Bridge\18162\Design\Drawings\Cross_Sections\1101181-FOR XSECTS.dgn

Print Date: 8/6/2012	Sheet Revisions	Colorado Department of Transportation	As Constructed
File Name: 1101181-FOR XSECTS.dgn	Date: / Comments / Init.	714 Grand Avenue, Eagle, CO 81631	No Revisions:
Horiz. Scale: 1:20 Vert. Scale: As Noted		Phone: 970-328-6385 FAX: 970-328-2368	Revised:
Unit Information Unit Leader Initials		Region 3 PJL	Void:
TSIOUVARAS SIMMONS HOLDERNESS			

I-70 FRONTAGE-COLO RIVER-DOTSERO (F-08-F)
WB I-70 ON RAMP CROSS SECTIONS
STA 0+50.00 to STA 0+72.69

Designer:	DTW	Structure Numbers	
Detailer:	DJH		
Sheet Subset:	XSECT	Subset Sheets:	81 of 85

Project No./Code: FBR 0702-312

18162

Sheet Number: X81

Know what's below. Call before you dig.

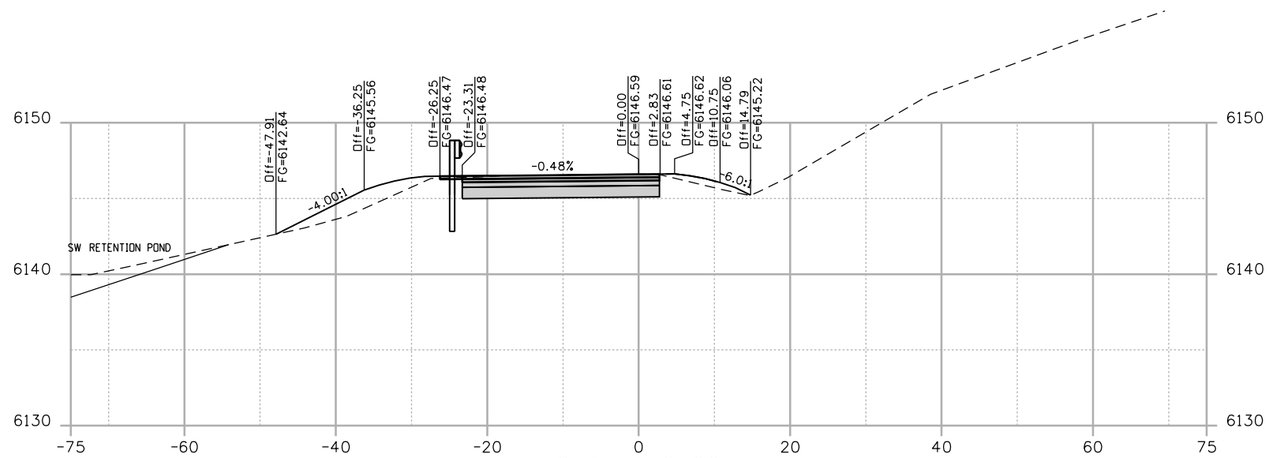

CUT AREA=39.01 S.F.
CUT VOLUME=36.12 C.Y.

STA 1+50.00

17.89

FILL AREA=19.69 S.F.
FILL VOLUME=18.23 C.Y.

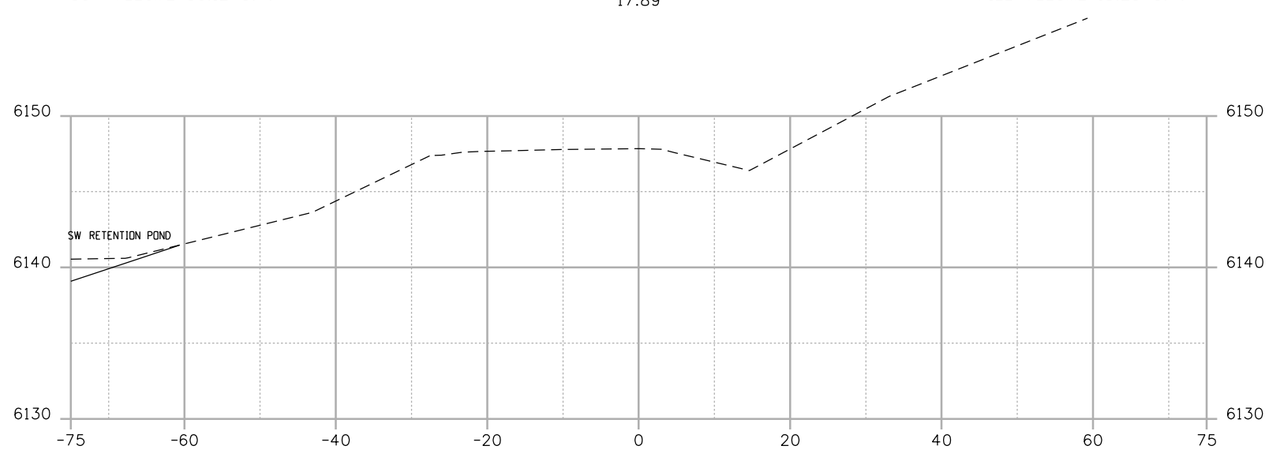

CUT AREA=0.00 S.F.
CUT VOLUME=0.00 C.Y.

STA 1+00.00

0.00

FILL AREA=0.00 S.F.
FILL VOLUME=0.00 C.Y.

theo.weseman 3:29:55 PM P:\1101181 - Dotsero Bridge\18162\Design\Drawings\Cross_Sections\1101181-FOR XSECTS.dgn

Print Date: 8/6/2012			
File Name: 1101181-FOR XSECTS.dgn			
Horiz. Scale: 1:20	Vert. Scale: As Noted		
Unit Information	Unit Leader Initials		

TSIOUVARAS SIMMONS HOLDERNESS

Sheet Revisions

Date:	Comments	Init.

Colorado Department of Transportation
714 Grand Avenue
Eagle, CO 81631
Phone: 970-328-6385 FAX: 970-328-2368
Region 3 PJL

As Constructed
No Revisions:
Revised:
Void:

I-70 FRONTAGE-COLO RIVER-DOTSERO (F-08-F)
WB I-70 ON RAMP CROSS SECTIONS
STA 1+00.00 to STA 1+50.00

Designer:	DTW	Structure Numbers	
Detailer:	DJH		
Sheet Subset:	XSECT	Subset Sheets:	82 of 85

Project No./Code
FBR 0702-312
18162
Sheet Number X82

Know what's below. Call before you dig.

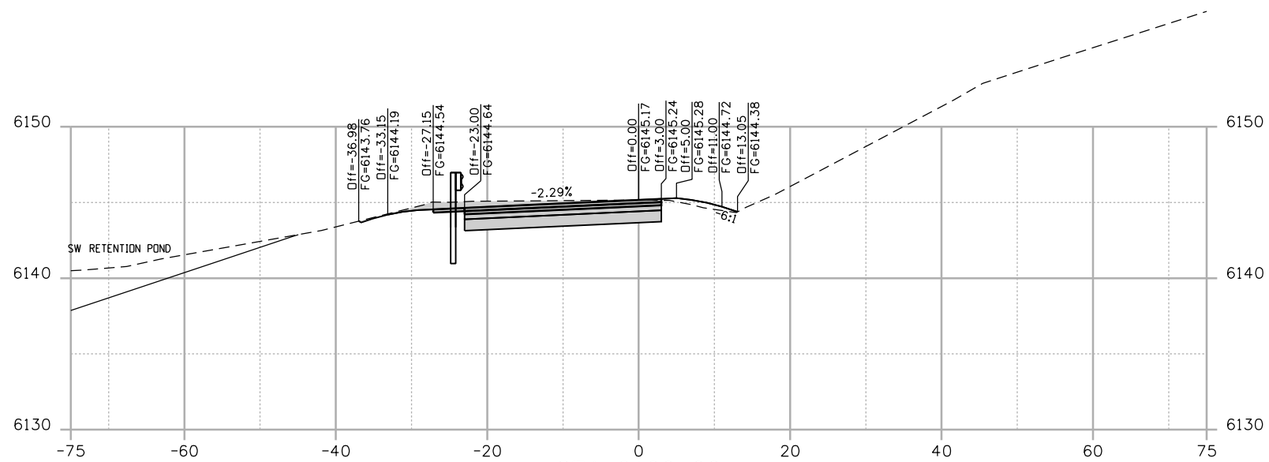

CUT AREA=48.03 S.F.
CUT VOLUME=37.36 C.Y.

STA 2+00.00
83.22

FILL AREA=2.49 S.F.
FILL VOLUME=2.65 C.Y.

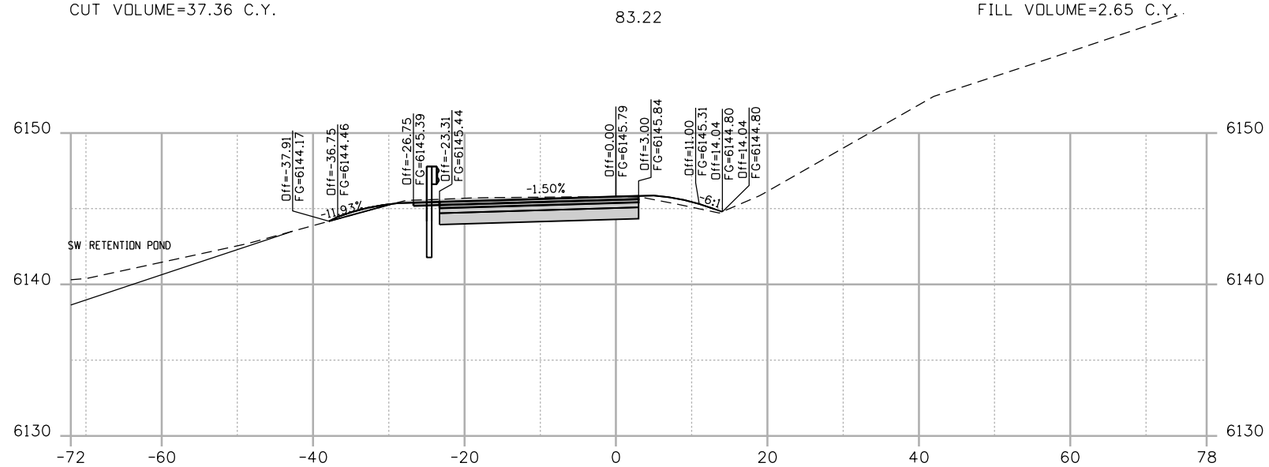

CUT AREA=43.87 S.F.
CUT VOLUME=43.05 C.Y.

STA 1+78.05
48.61

FILL AREA=4.04 S.F.
FILL VOLUME=12.33 C.Y.

theo.weseman 3:29:56 PM P:\1101181 - Dotsero Bridge\18162\Design\Drawings\Cross_Sections\1101181-FDR XSECTS.dgn

Print Date: 8/6/2012			
File Name: 1101181-FDR XSECTS.dgn			
Horiz. Scale: 1:20	Vert. Scale: As Noted		
Unit Information	Unit Leader Initials		

TSIOUVARAS SIMMONS HOLDERNESS

Sheet Revisions

Date:	Comments	Init.

Colorado Department of Transportation
714 Grand Avenue
Eagle, CO 81631
Phone: 970-328-6385 FAX: 970-328-2368
Region 3 PJL

As Constructed
No Revisions:
Revised:
Void:

I-70 FRONTAGE-COLO RIVER-DOTSERO (F-08-F)
WB I-70 ON RAMP CROSS SECTIONS
STA 1+78.05 to STA 2+00.00

Designer:	DTW	Structure Numbers	
Detailer:	DJH		
Sheet Subset:	XSECT	Subset Sheets:	83 of 85

Project No./Code
FBR 0702-312
18162
Sheet Number X83

Know what's below. Call before you dig.

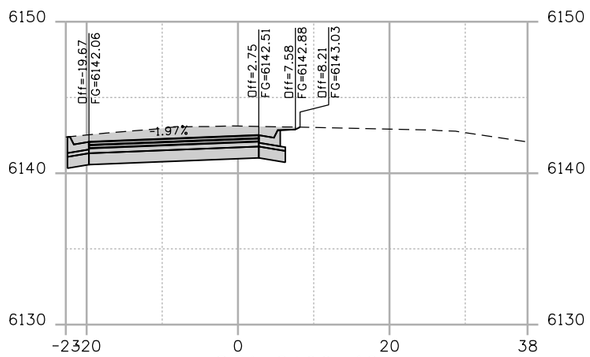

CUT AREA=61.39 S.F.
CUT VOLUME=114.11 C.Y.

STA 2+99.42

FILL AREA=0.00 S.F.
FILL VOLUME=2.14 C.Y.

293.88

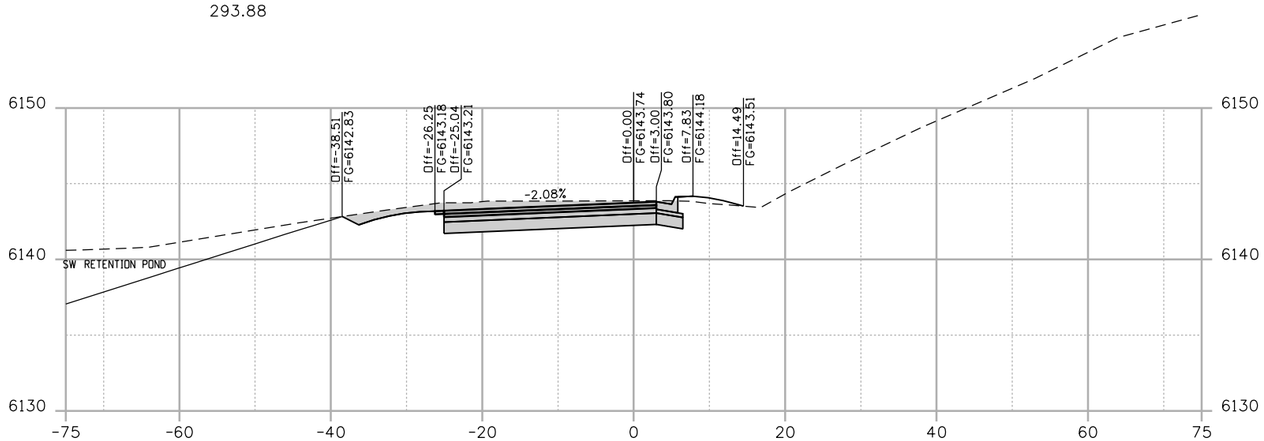

CUT AREA=63.29 S.F.
CUT VOLUME=103.07 C.Y.

STA 2+50.00

181.92

FILL AREA=2.34 S.F.
FILL VOLUME=4.47 C.Y.

theo.weseman 3:29:58 PM P:\1101181 - Dotsero Bridge\18162\Design\Drawings\Cross_Sections\1101181-FOR XSECTS.dgn

Print Date: 8/6/2012	
File Name: 1101181-FOR XSECTS.dgn	
Horiz. Scale: 1:20	Vert. Scale: As Noted
Unit Information	Unit Leader Initials

TSIOUVARAS SIMMONS HOLDERNESS

Sheet Revisions

Date:	Comments	Init.

Colorado Department of Transportation
714 Grand Avenue
Eagle, CO 81631
Phone: 970-328-6385 FAX: 970-328-2368
Region 3 PJL

As Constructed
No Revisions:
Revised:
Void:

I-70 FRONTAGE-COLO RIVER-DOTSERO (F-08-F)
WB I-70 ON RAMP CROSS SECTIONS
STA 2+50.00 to STA 2+99.42

Designer:	DTW	Structure Numbers	
Detailer:	DJH		
Sheet Subset:	XSECT	Subset Sheets:	84 of 85

Project No./Code
FBR 0702-312
18162
Sheet Number X84

Know what's below. Call before you dig.

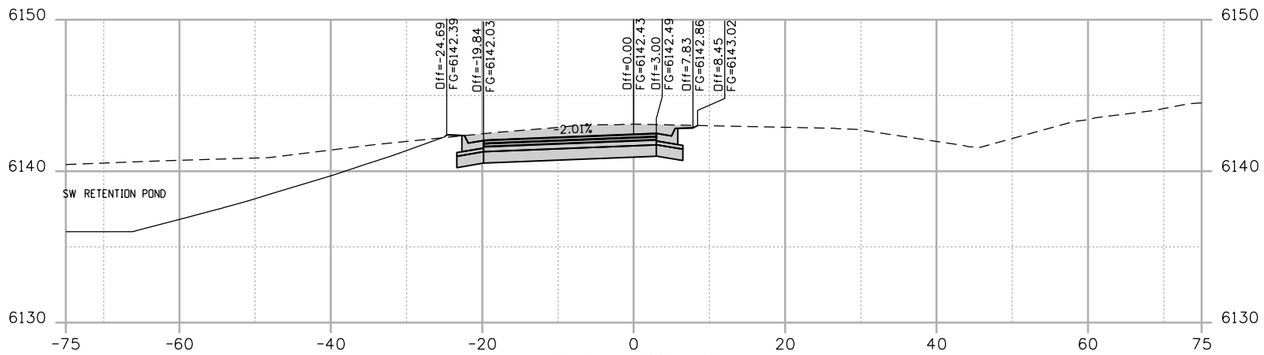

CUT AREA=62.44 S.F.
CUT VOLUME=1.80 C.Y.

STA 3+00.78
409.81

FILL AREA=0.22 S.F.
FILL VOLUME=0.01 C.Y.

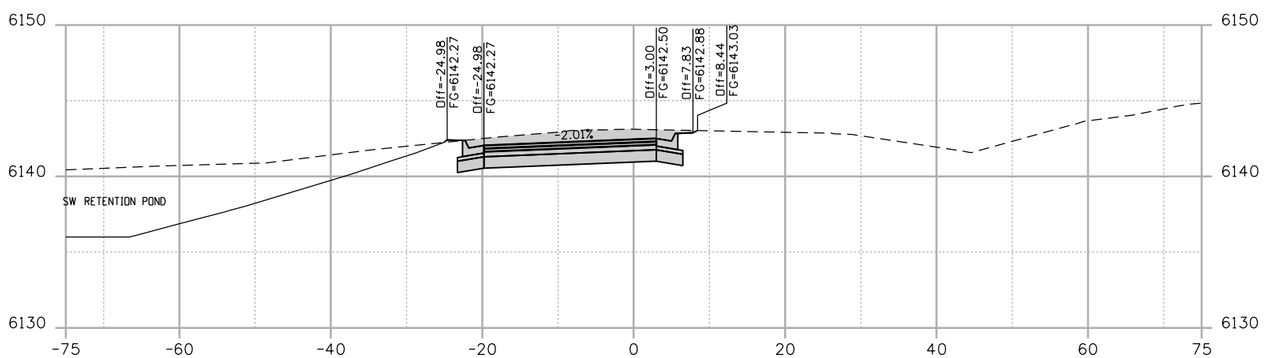

CUT AREA=62.50 S.F.
CUT VOLUME=116.47 C.Y.

STA 3+00.00
408.01

FILL AREA=0.19 S.F.
FILL VOLUME=2.34 C.Y.

theo.weseman 3:29:59 PM P:\1101181 - Dotsero Bridge\18162\Design\Drawings\Cross_Sections\1101181-FDR XSECTS.dgn

Print Date: 8/6/2012			
File Name: 1101181-FDR XSECTS.dgn			
Horiz. Scale: 1:20	Vert. Scale: As Noted		
Unit Information	Unit Leader Initials		

TSIOUVARAS SIMMONS HOLDERNESS

Sheet Revisions

Date:	Comments	Init.

Colorado Department of Transportation
714 Grand Avenue
Eagle, CO 81631
Phone: 970-328-6385 FAX: 970-328-2368
Region 3 PJL

As Constructed
No Revisions:
Revised:
Void:

I-70 FRONTAGE-COLO RIVER-DOTSERO (F-08-F)
WB I-70 ON RAMP CROSS SECTIONS
STA 3+00.00 to STA 3+00.78

Designer:	DTW	Structure Numbers	
Detailer:	DJH		
Sheet Subset:	XSECT	Subset Sheets:	85 of 85

Project No./Code
FBR 0702-312
18162
Sheet Number X85