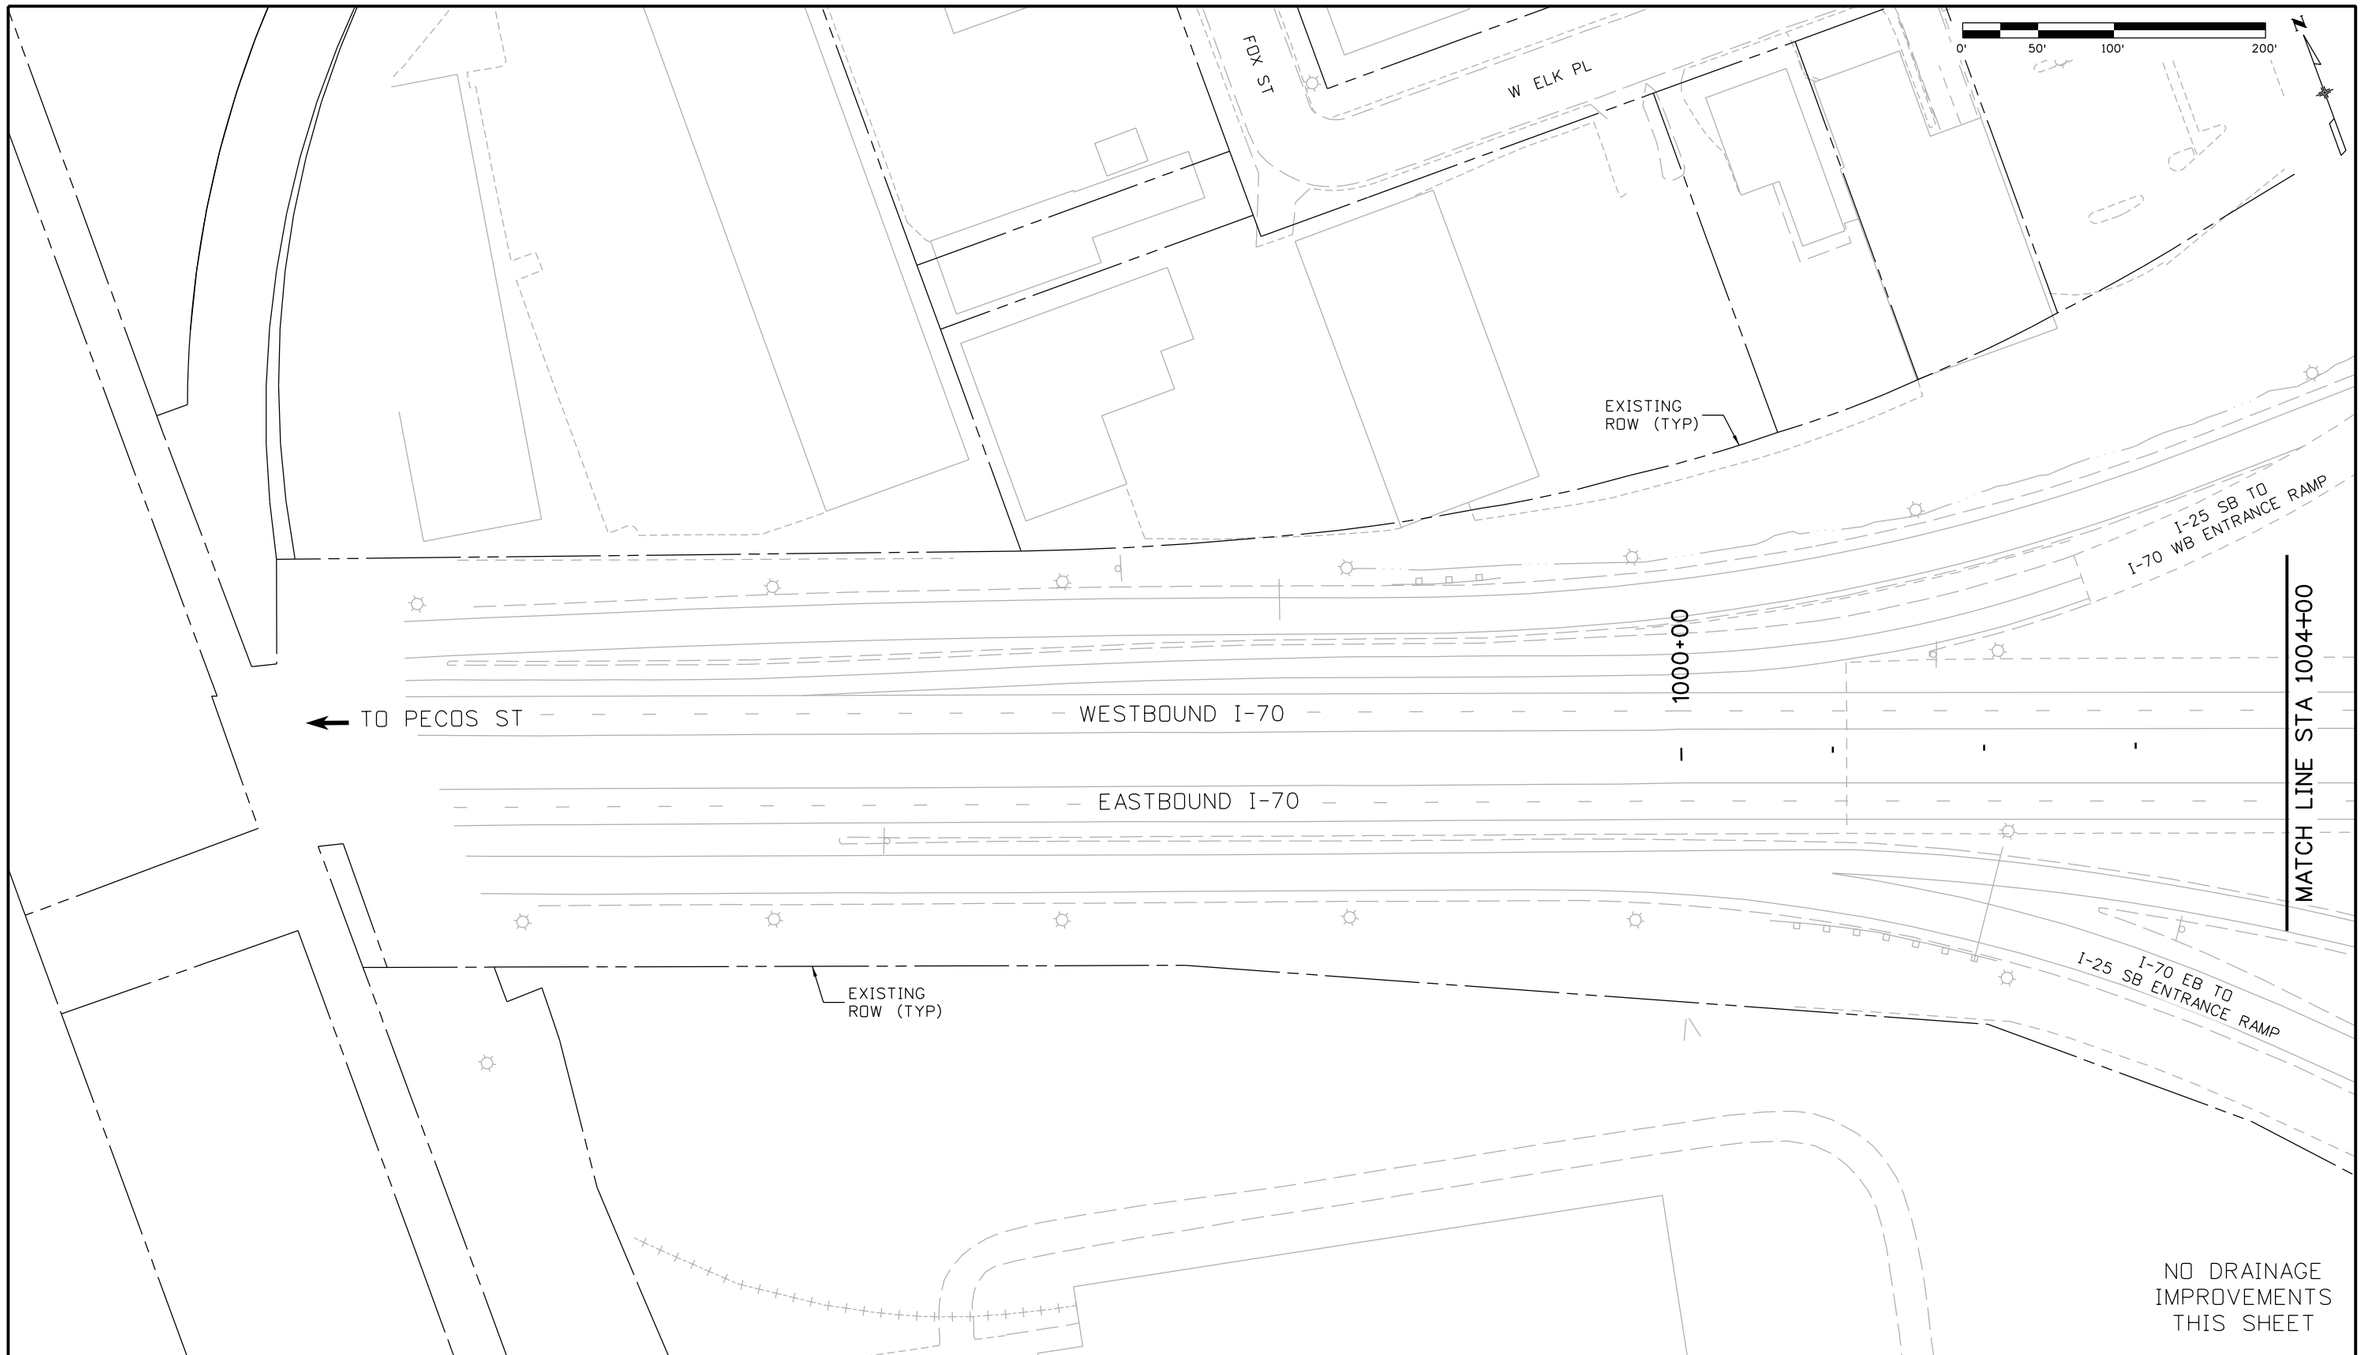

Print Date: 2/22/2016
File Name: 13599HYDR_Procurement_Plan 01_Base_I-70.dgn
Horiz. Scale: 1:100 Vert. Scale: As Noted
Unit Information Unit Leader Initials

ATKINS
7604 Technology Way, Suite 400
Denver, CO 80237
Phone: (303) 221-7275 Fax: (303) 221-7276

Sheet Revisions		
Date:	Comments	Init.

Colorado Department of Transportation
2000 South Holly Street
Denver, CO 80222
Phone: 303-757-9934 FAX: 303-757-9907
Region 1 KJS

PRELIMINARY
No Revisions:
Revised:
Void:

I-70 ROADWAY
DRAINAGE PLAN
STA 1000+00 TO 1004+00

Designer:
Detailer:
Structure Numbers
Sheet Subset: Hydr Plan
Subset Sheets: 1 of

Project No./Code
FBR 0704-234
19631
Sheet Number 283

gain3182 3:22:04 PM S:\170Data\13599\Hydraulics\Drawings\Procurement Plans\13599HYDR_Procurement_Plan 01_Base_I-70.dgn

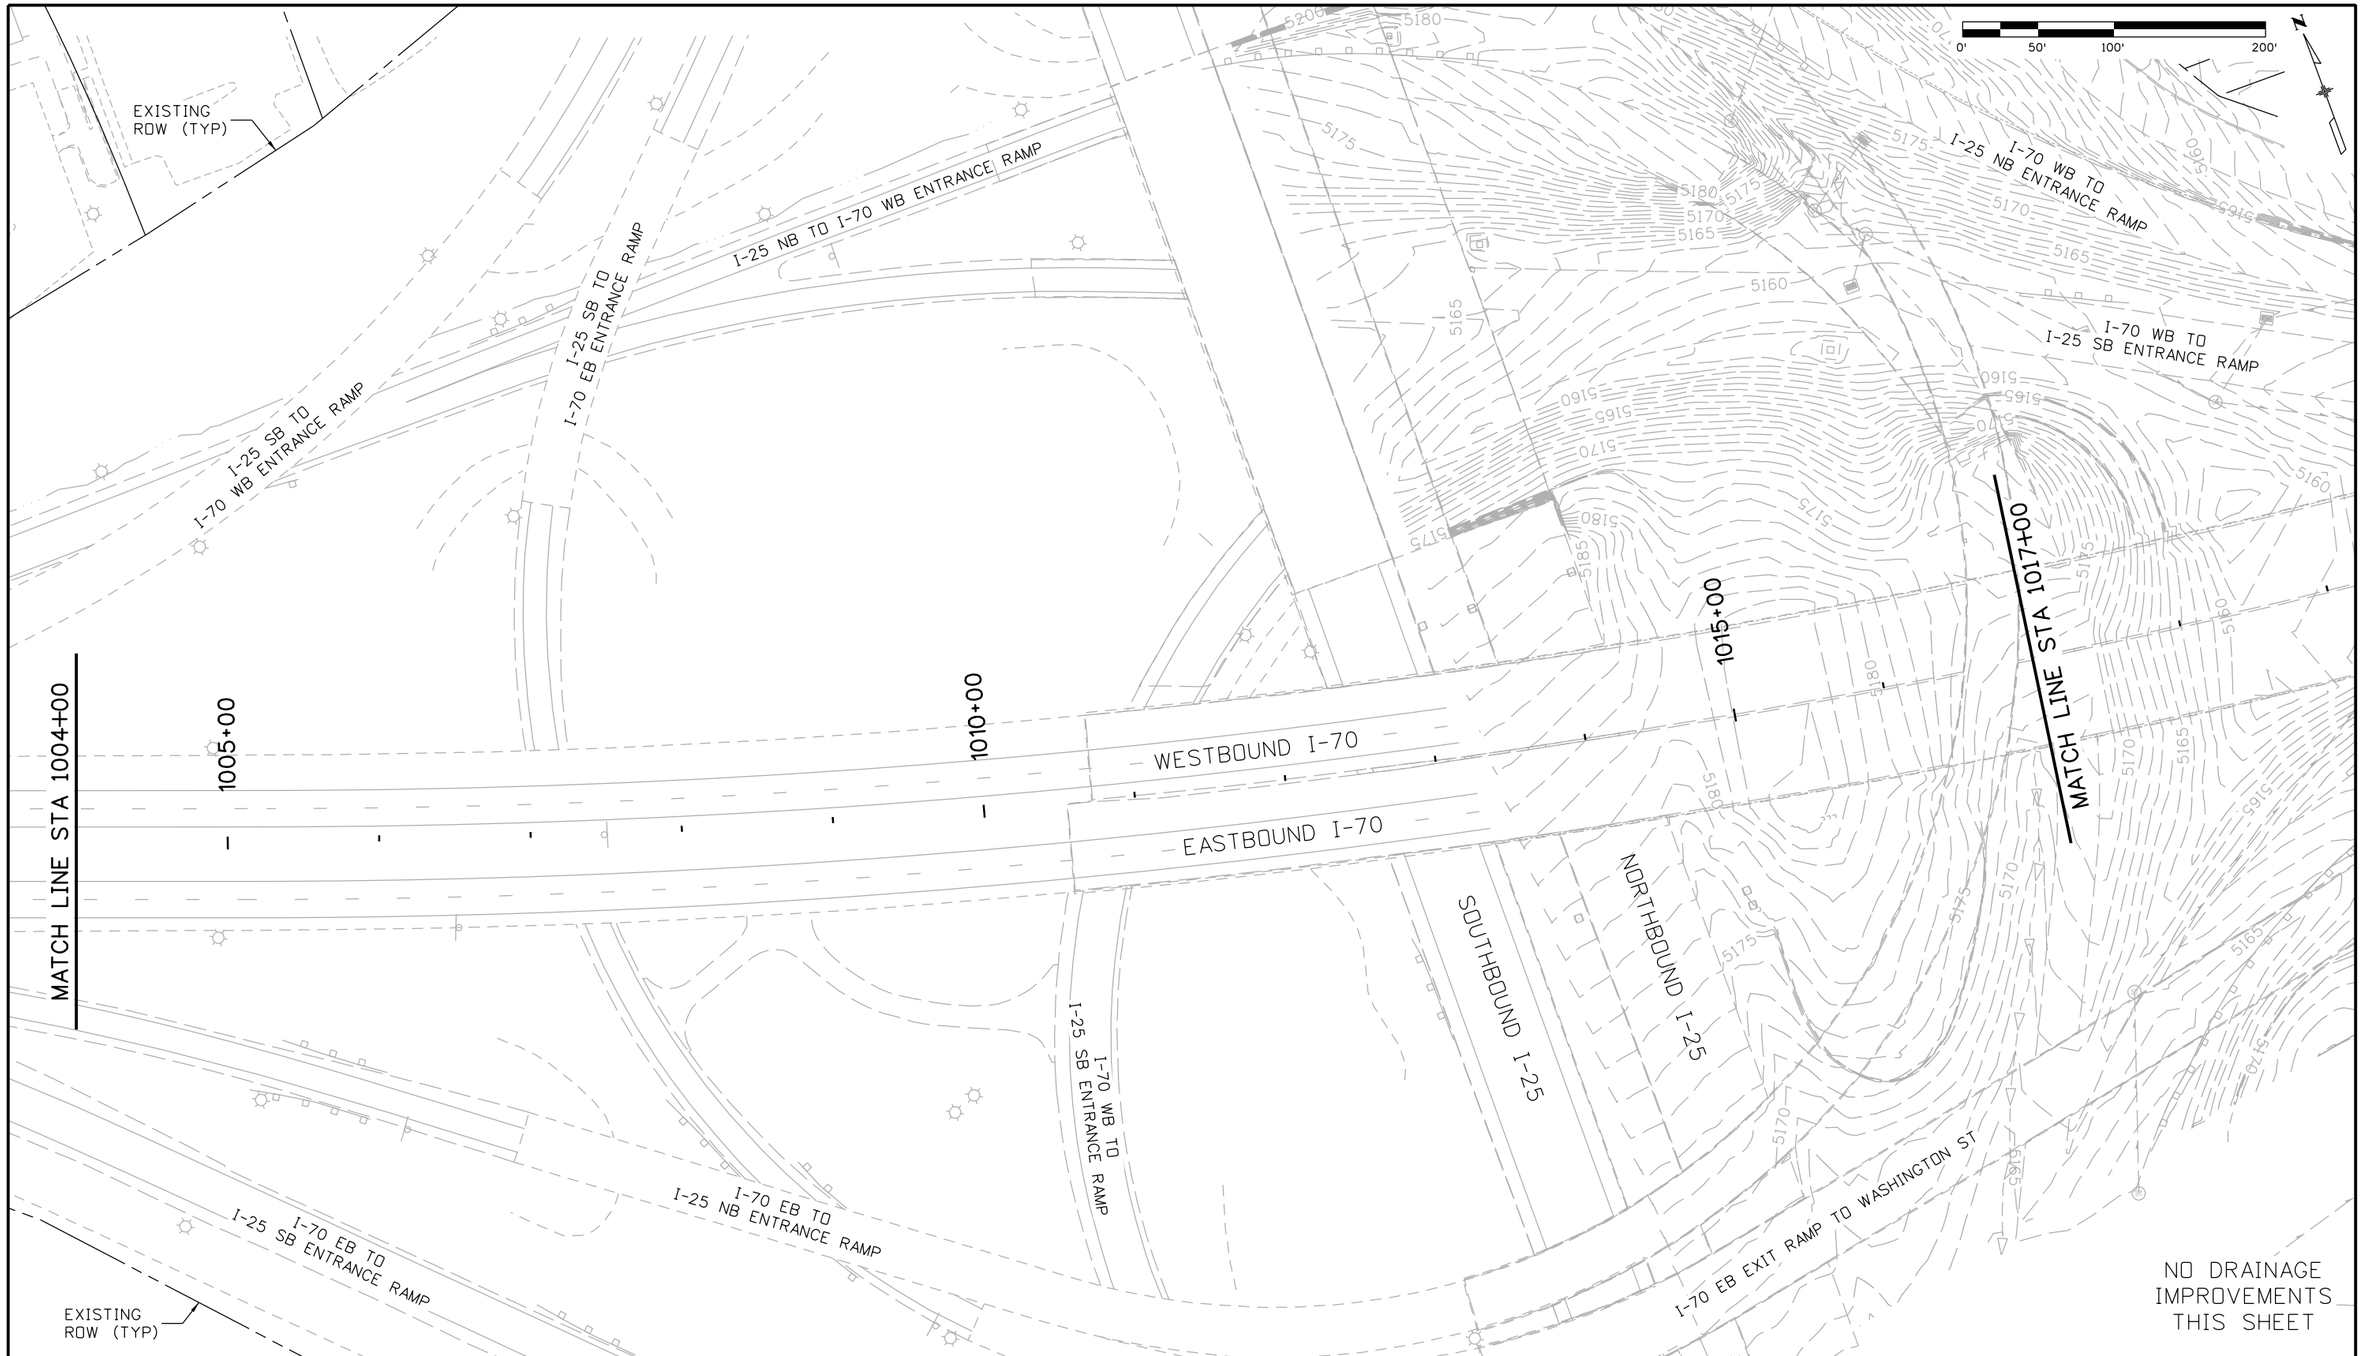

Print Date: 2/22/2016	Sheet Revisions	Colorado Department of Transportation	PRELIMINARY
File Name: 13599HYDR_Procurement_Plan 02_Base_I-70.dgn	Date: / Comments / Init.	2000 South Holly Street, Denver, CO 80222, Phone: 303-757-9934 FAX: 303-757-9907	No Revisions:
Horiz. Scale: 1:100 Vert. Scale: As Noted		Region 1 KJS	Revised:
Unit Information Unit Leader Initials			Void:
ATKINS 7604 Technology Way, Suite 400, Denver, CO 80237, Phone: (303) 221-7275 Fax: (303) 221-7276			

I-70 ROADWAY DRAINAGE PLAN STA 1004+00 TO 1017+00		Project No./Code
		FBR 0704-234
Designer:	Structure Numbers	19631
Detailer:		
Sheet Subset: Hydr Plan	Subset Sheets: 2 of	Sheet Number 284

gain3182 3:22:10 PM S:\170Data\13599\Hydraulics\Drawings\Procurement Plans\13599HYDR_Procurement_Plan 02_Base_I-70.dgn

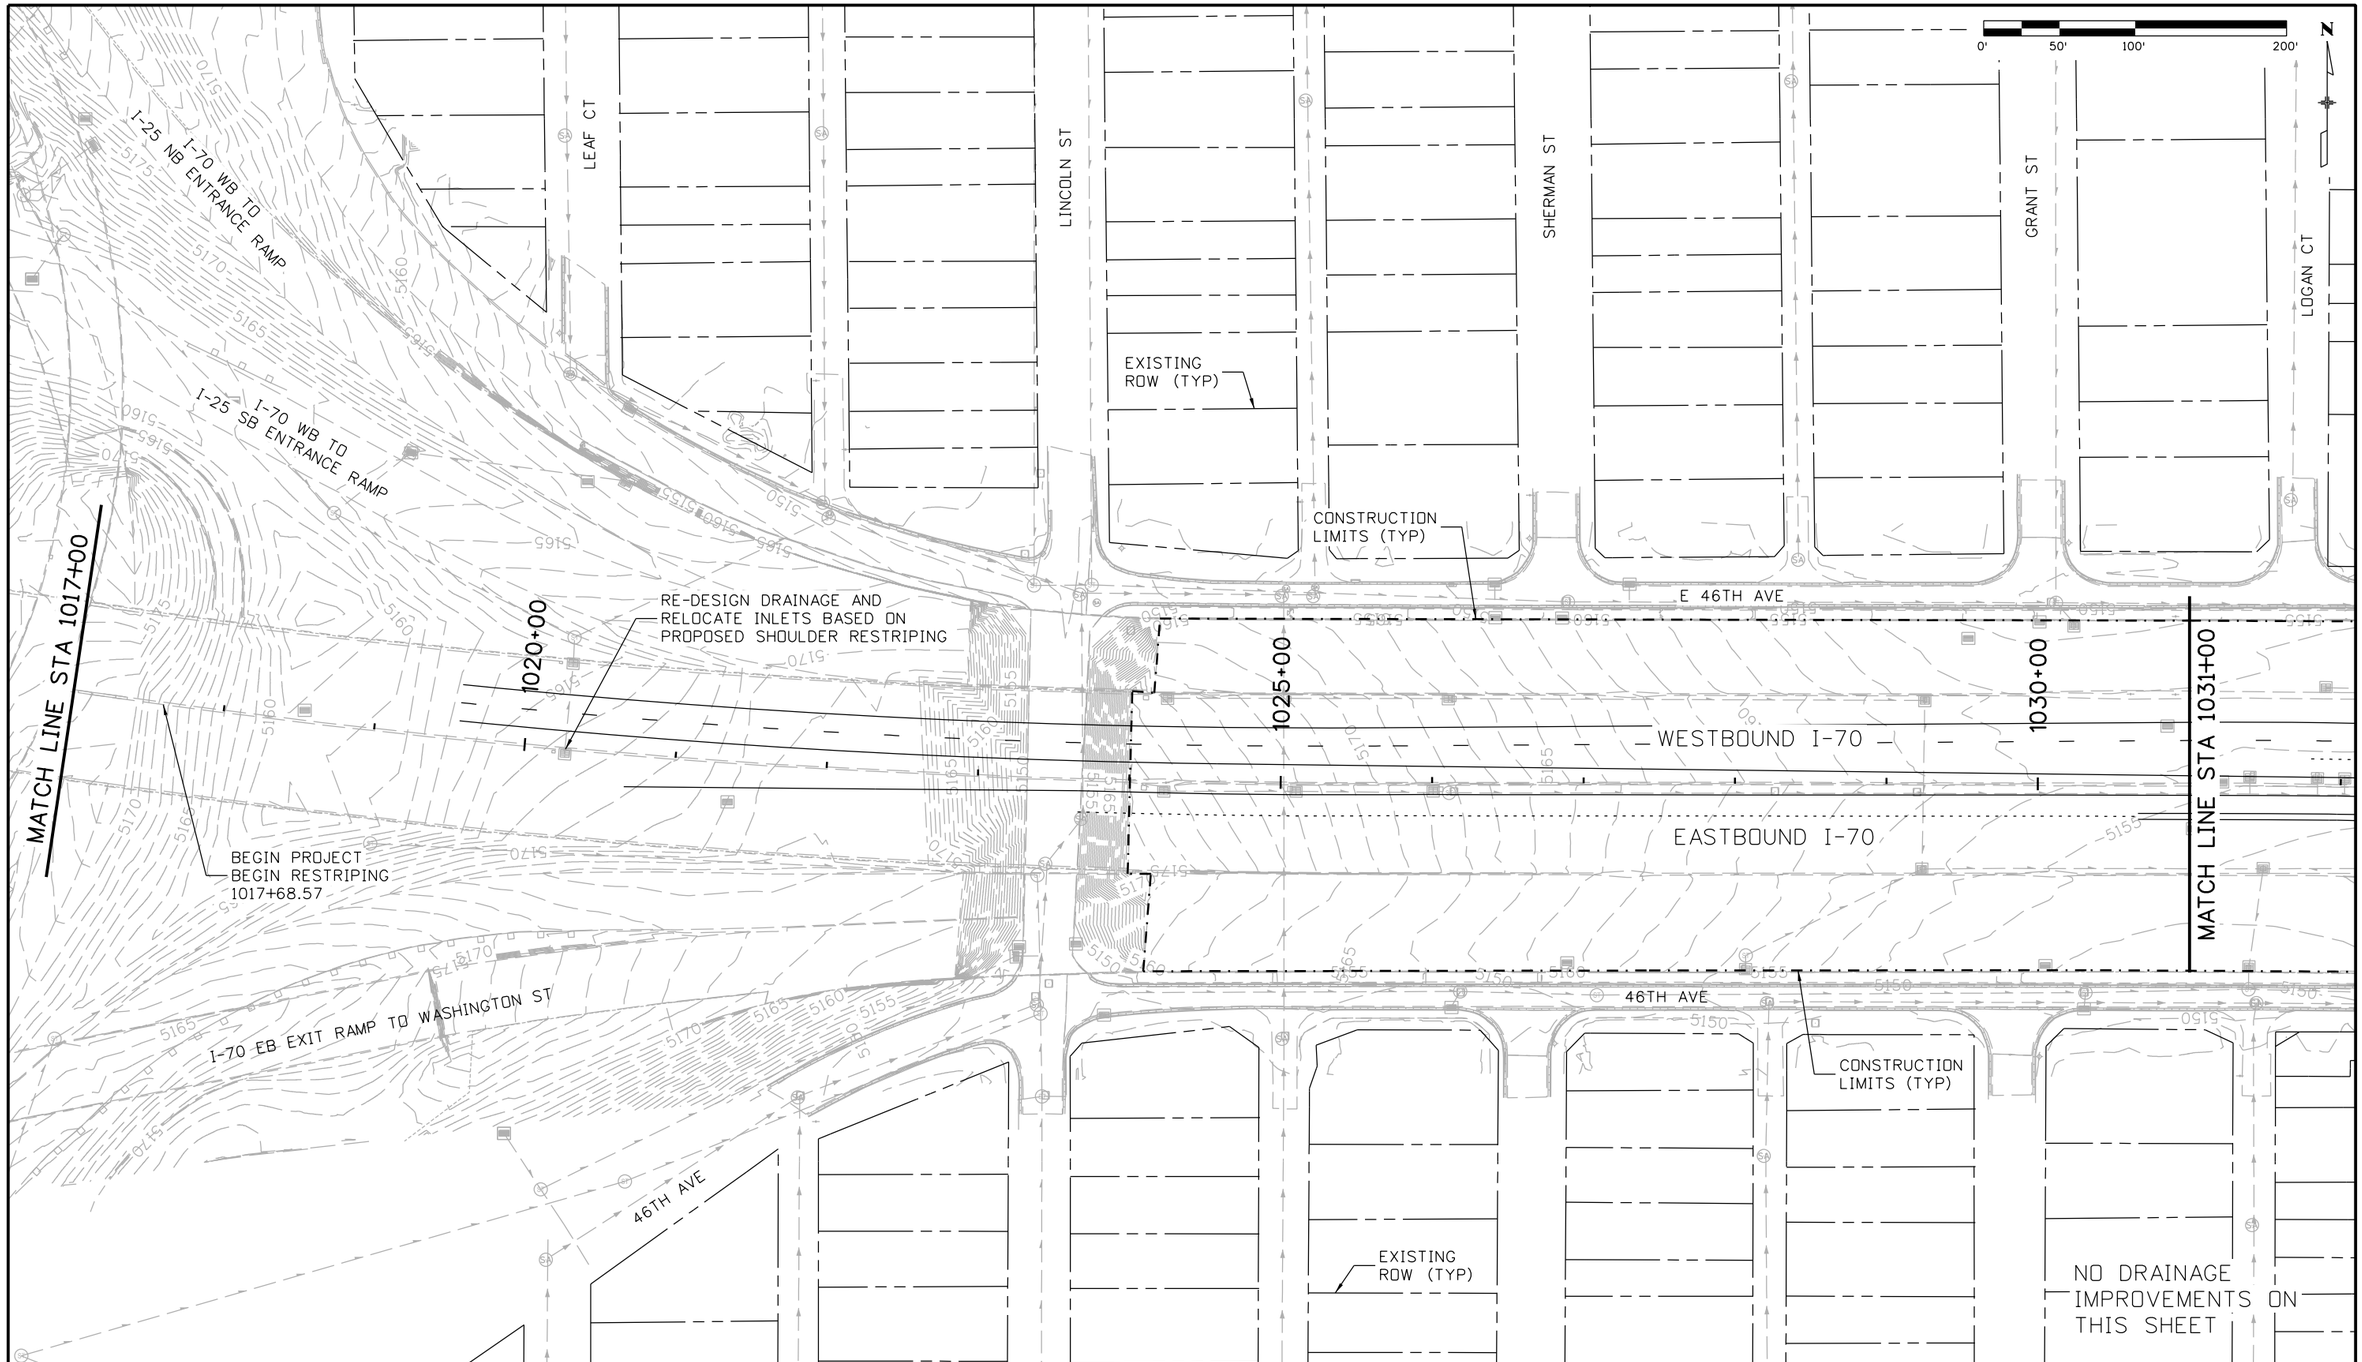

Print Date: 2/22/2016
File Name: 13599HYDR_Procurement_Plan 03_Base_I-70.dgn
Horiz. Scale: 1:100 Vert. Scale: As Noted
Unit Information Unit Leader Initials

ATKINS
7604 Technology Way, Suite 400
Denver, CO 80237
Phone: (303) 221-7275 Fax: (303) 221-7276

Sheet Revisions		
Date:	Comments	Init.

Colorado Department of Transportation
2000 South Holly Street
Denver, CO 80222
Phone: 303-757-9934 FAX: 303-757-9907
Region 1 KJS

PRELIMINARY
No Revisions:
Revised:
Void:

I-70 ROADWAY
DRAINAGE PLAN
STA 1017+00 TO 1031+00

Designer:
Detailer:
Structure Numbers
Sheet Subset: Hydr Plan
Subset Sheets: 3 of

Project No./Code
FBR 0704-234
19631
Sheet Number 285

gain3182 3:22:14 PM S:\170Data\13599\Hydraulics\Drawings\Procurement Plans\13599HYDR_Procurement_Plan 03_Base_I-70.dgn

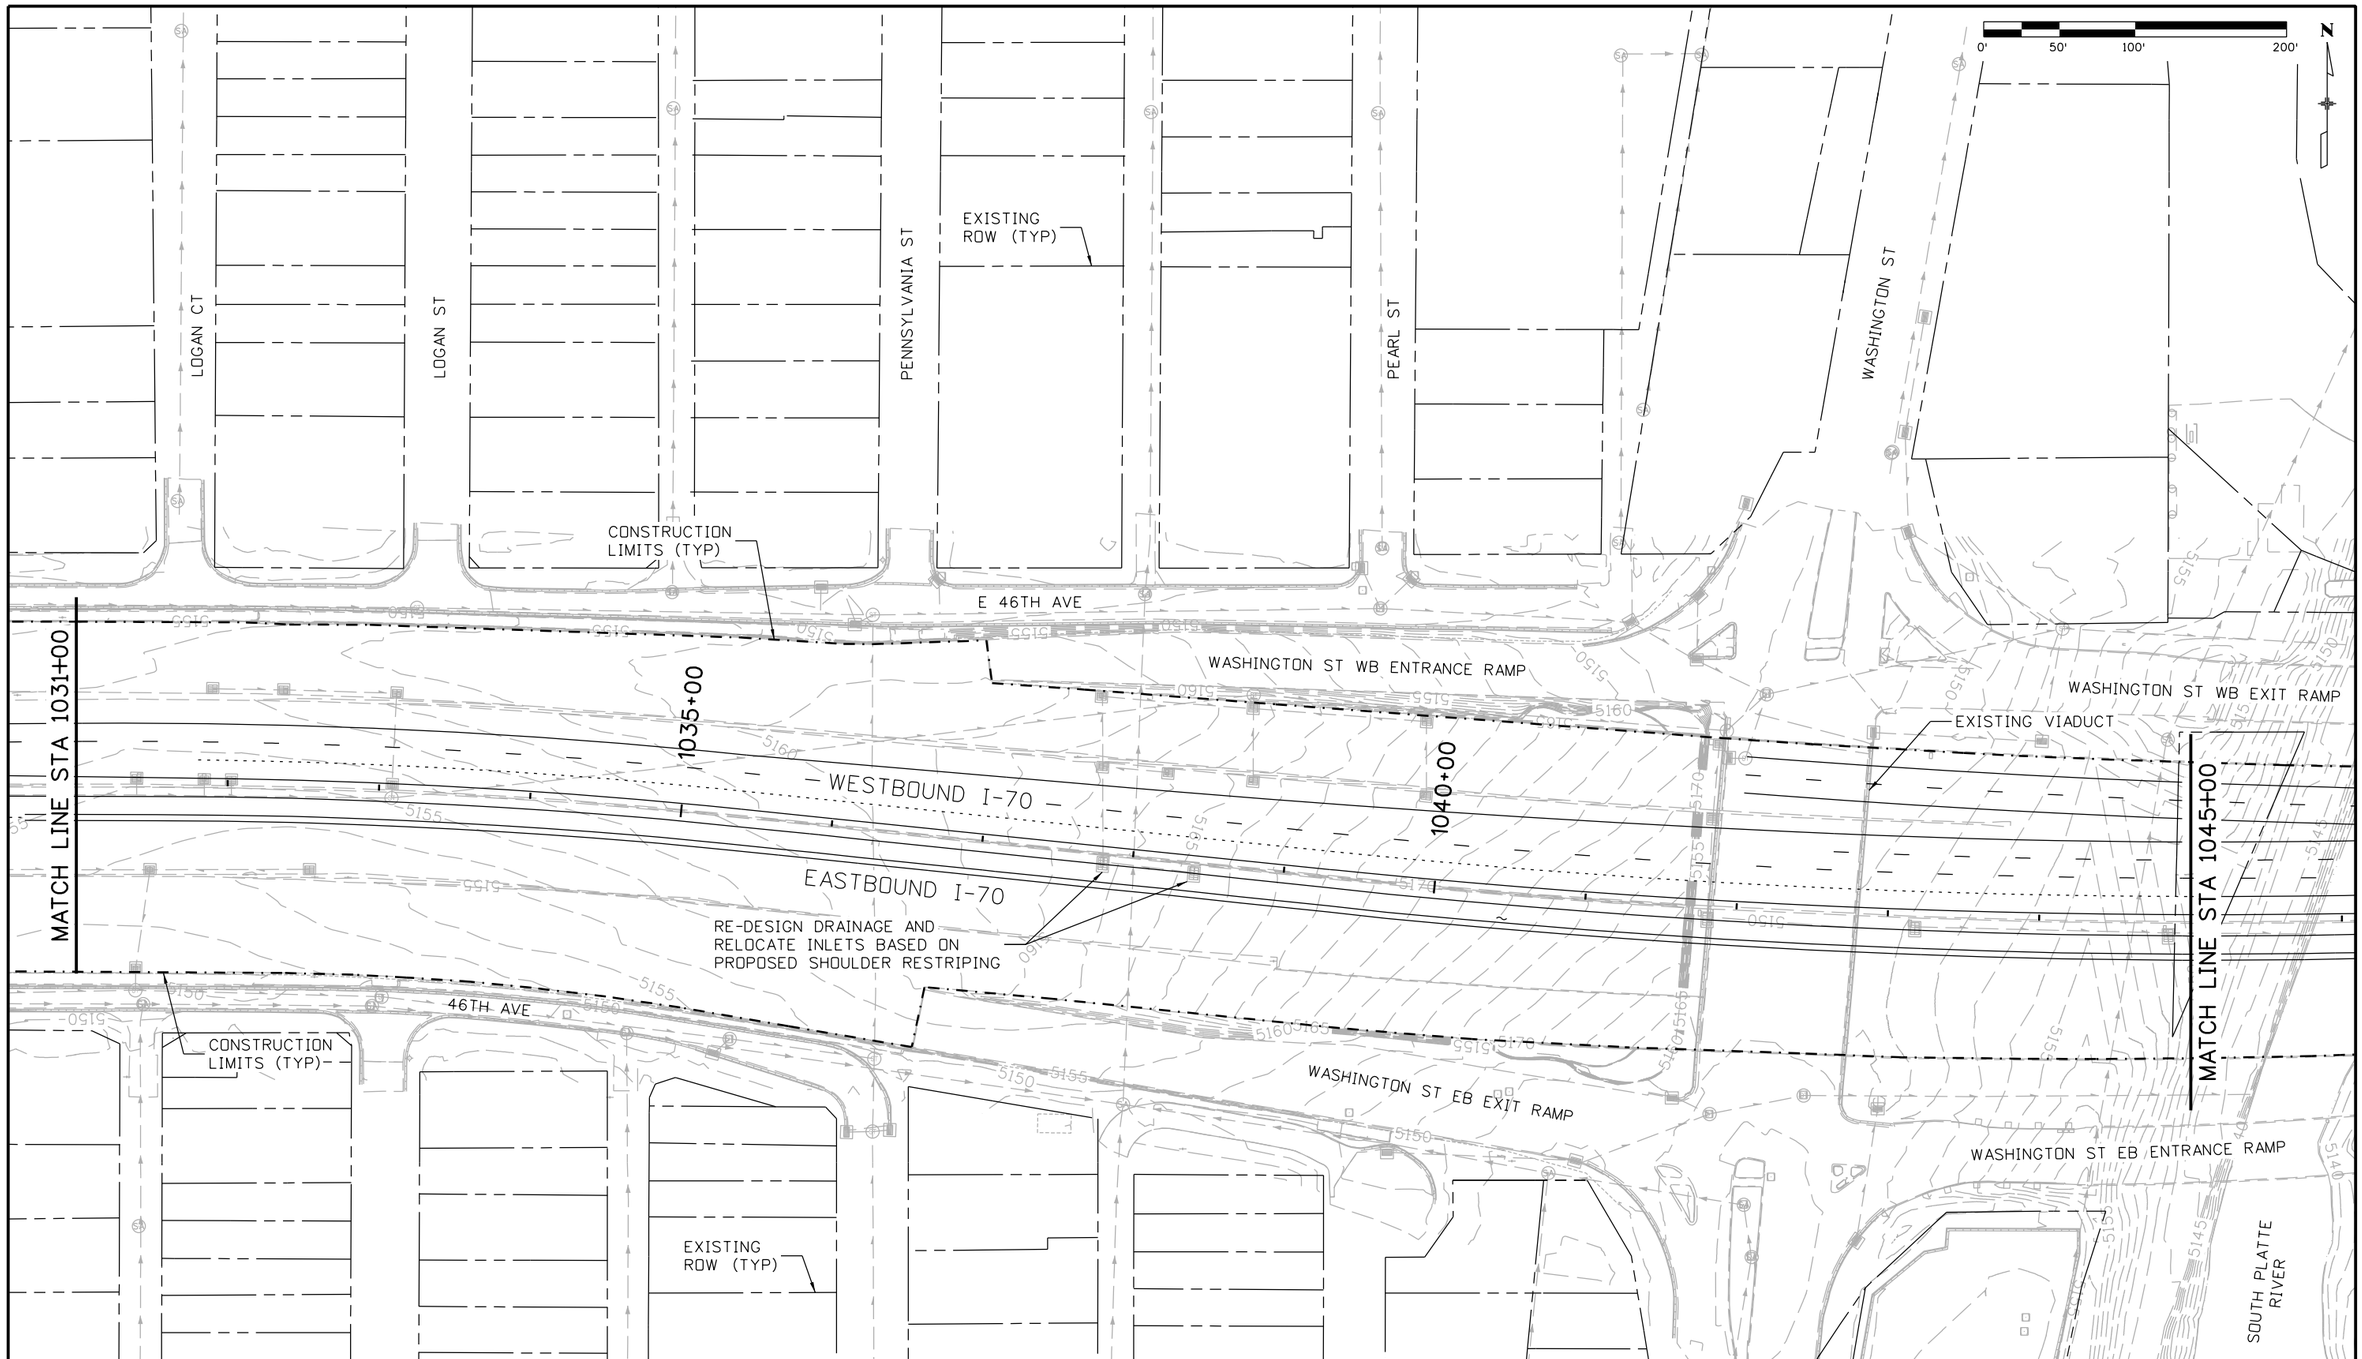

Print Date: 2/22/2016
File Name: 13599HYDR_Procurement_Plan 04_Base_I-70.dgn
Horiz. Scale: 1:100 Vert. Scale: As Noted
Unit Information Unit Leader Initials

ATKINS
7604 Technology Way, Suite 400
Denver, CO 80237
Phone: (303) 221-7275 Fax: (303) 221-7276

Sheet Revisions		
Date:	Comments	Init.

Colorado Department of Transportation
2000 South Holly Street
Denver, CO 80222
Phone: 303-757-9934 FAX: 303-757-9907
Region 1 KJS

PRELIMINARY
No Revisions:
Revised:
Void:

I-70 ROADWAY
DRAINAGE PLAN
STA 1031+00 TO 1045+00

Designer:
Detailer:
Structure Numbers
Sheet Subset: Hydr Plan
Subset Sheets: 4 of

Project No./Code
FBR 0704-234
19631
Sheet Number 286

gain3182 3:22:18 PM S:\170Data\13599\Hydraulics\Drawings\Procurement Plans\13599HYDR_Procurement_Plan 04_Base_I-70.dgn

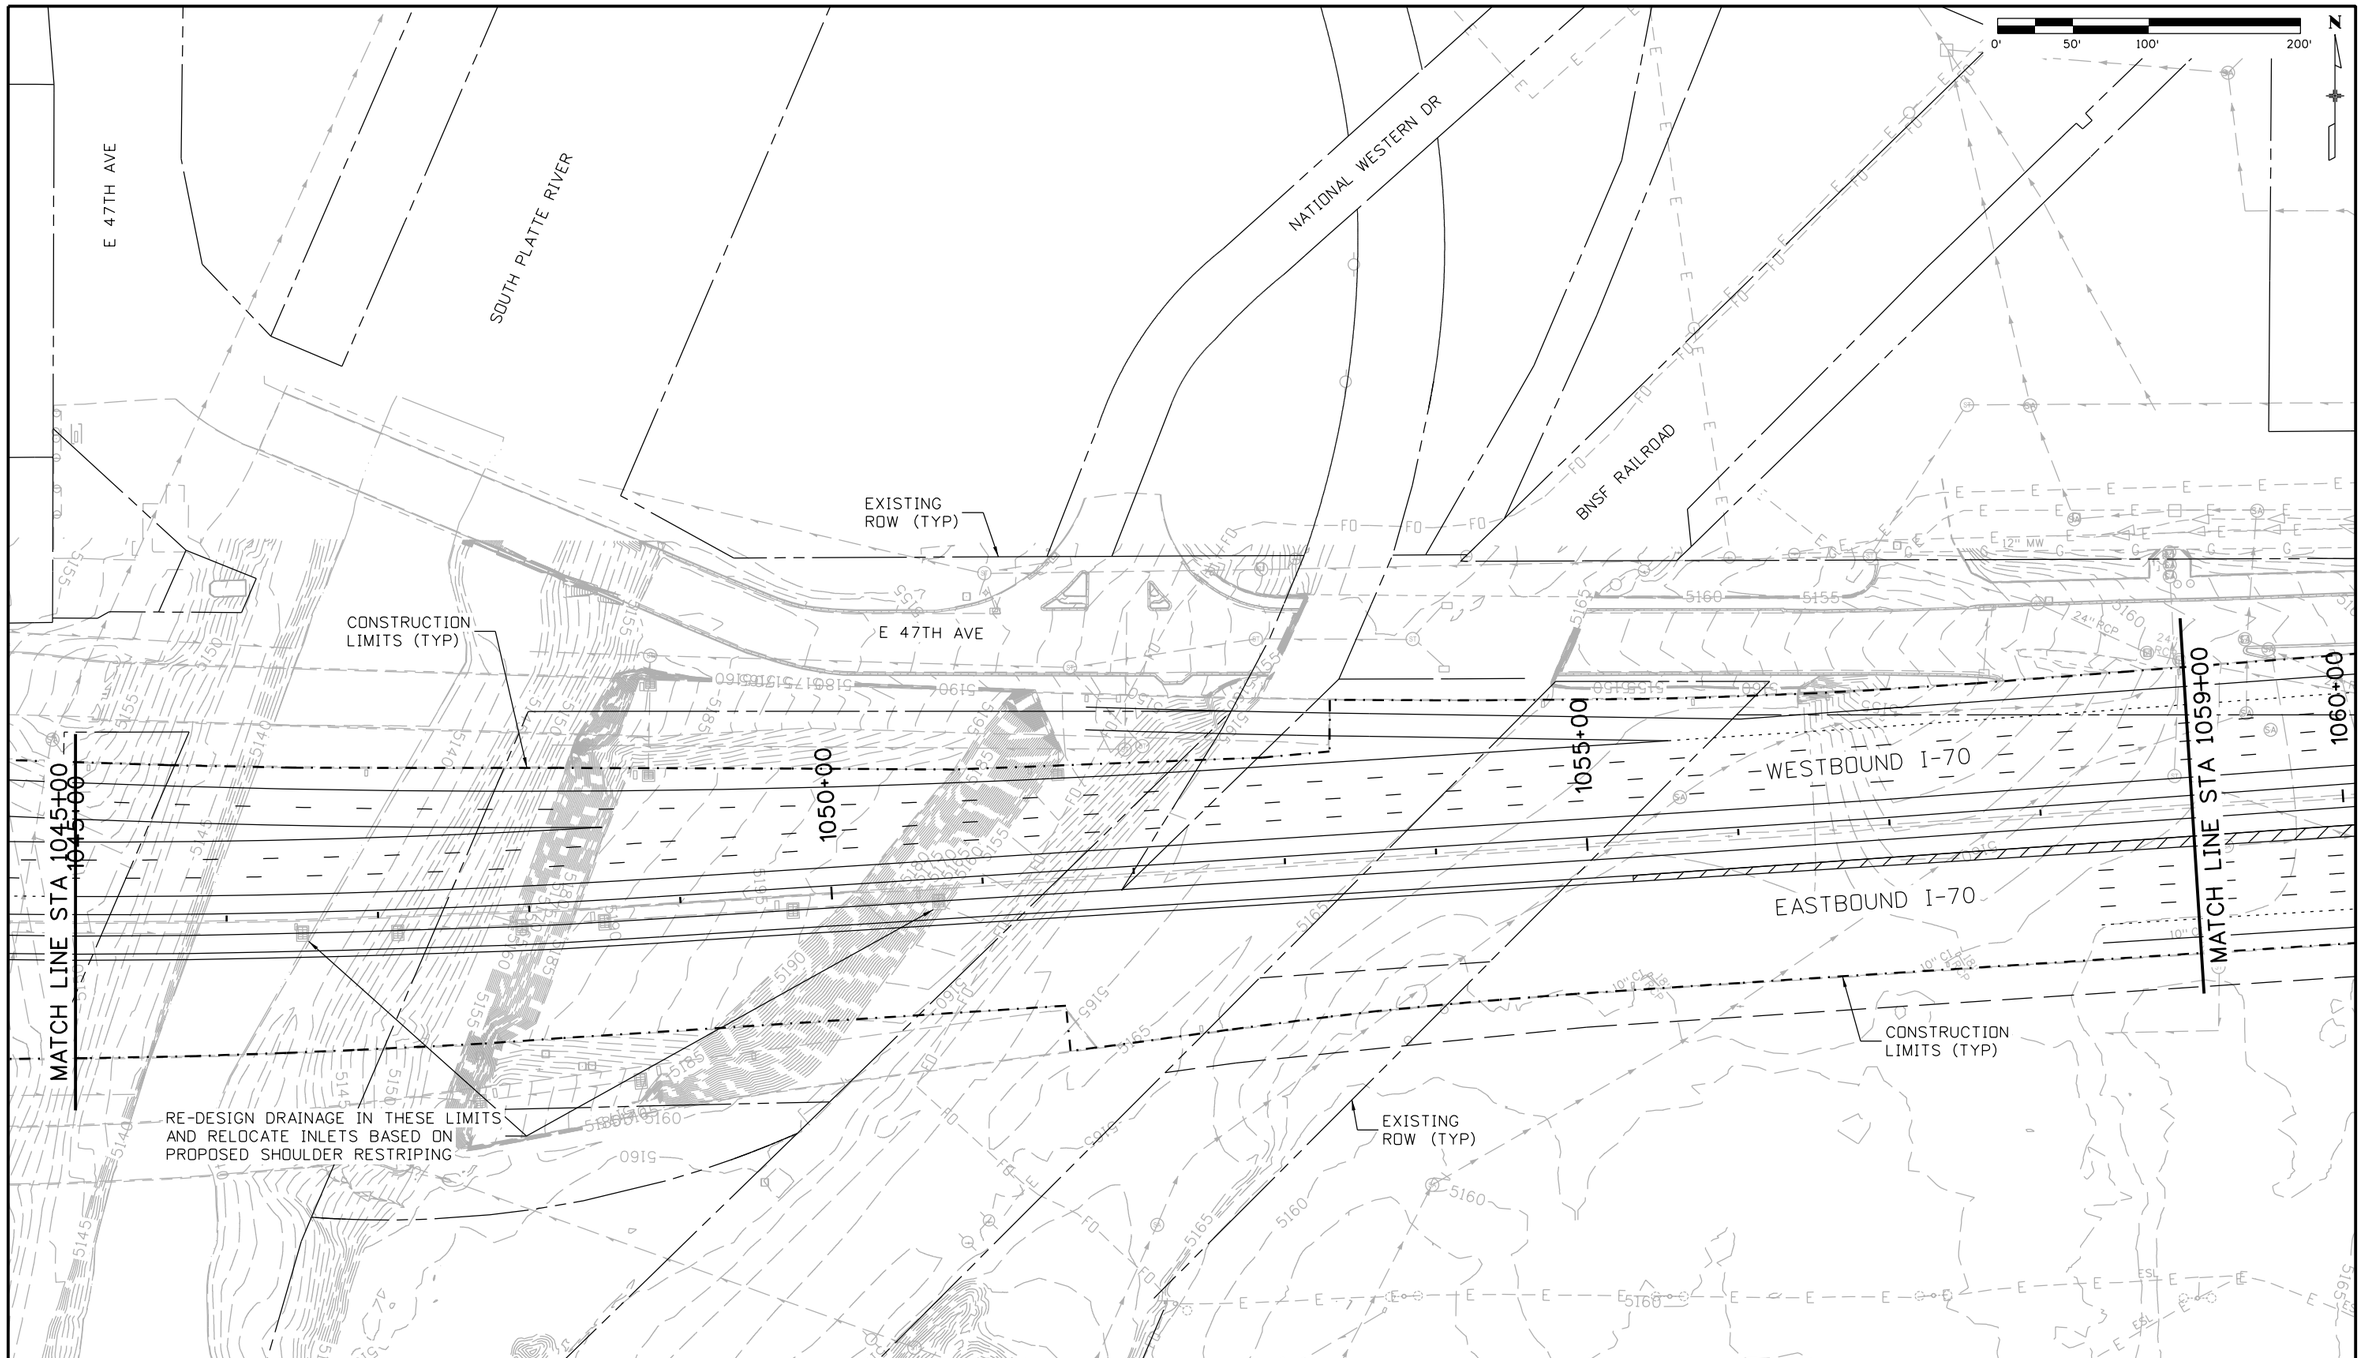

Print Date: 2/22/2016	Sheet Revisions	Colorado Department of Transportation	PRELIMINARY	I-70 ROADWAY DRAINAGE PLAN STA 1045+00 TO 1059+00	Project No./Code
File Name: 13599HYDR_Procurement_Plan 05_Base_I-70.dgn	Date: / Comments / Init.	2000 South Holly Street, Denver, CO 80222, Phone: 303-757-9934 FAX: 303-757-9907	No Revisions:		FBR 0704-234
Horiz. Scale: 1:100 Vert. Scale: As Noted			Revised:	Designer: / Structure Numbers	19631
Unit Information / Unit Leader Initials		Region 1 KJS	Void:	Detailer:	Sheet Number 287
ATKINS 7604 Technology Way, Suite 400, Denver, CO 80237, Phone: (303) 221-7275 Fax: (303) 221-7276				Sheet Subset: Hydr Plan / Subset Sheets: 5 of	

gain3182 3:22:22 PM S:\170Data\13599\Hydraulics\Drawings\Procurement Plans\13599HYDR_Procurement_Plan 05_Base_I-70.dgn

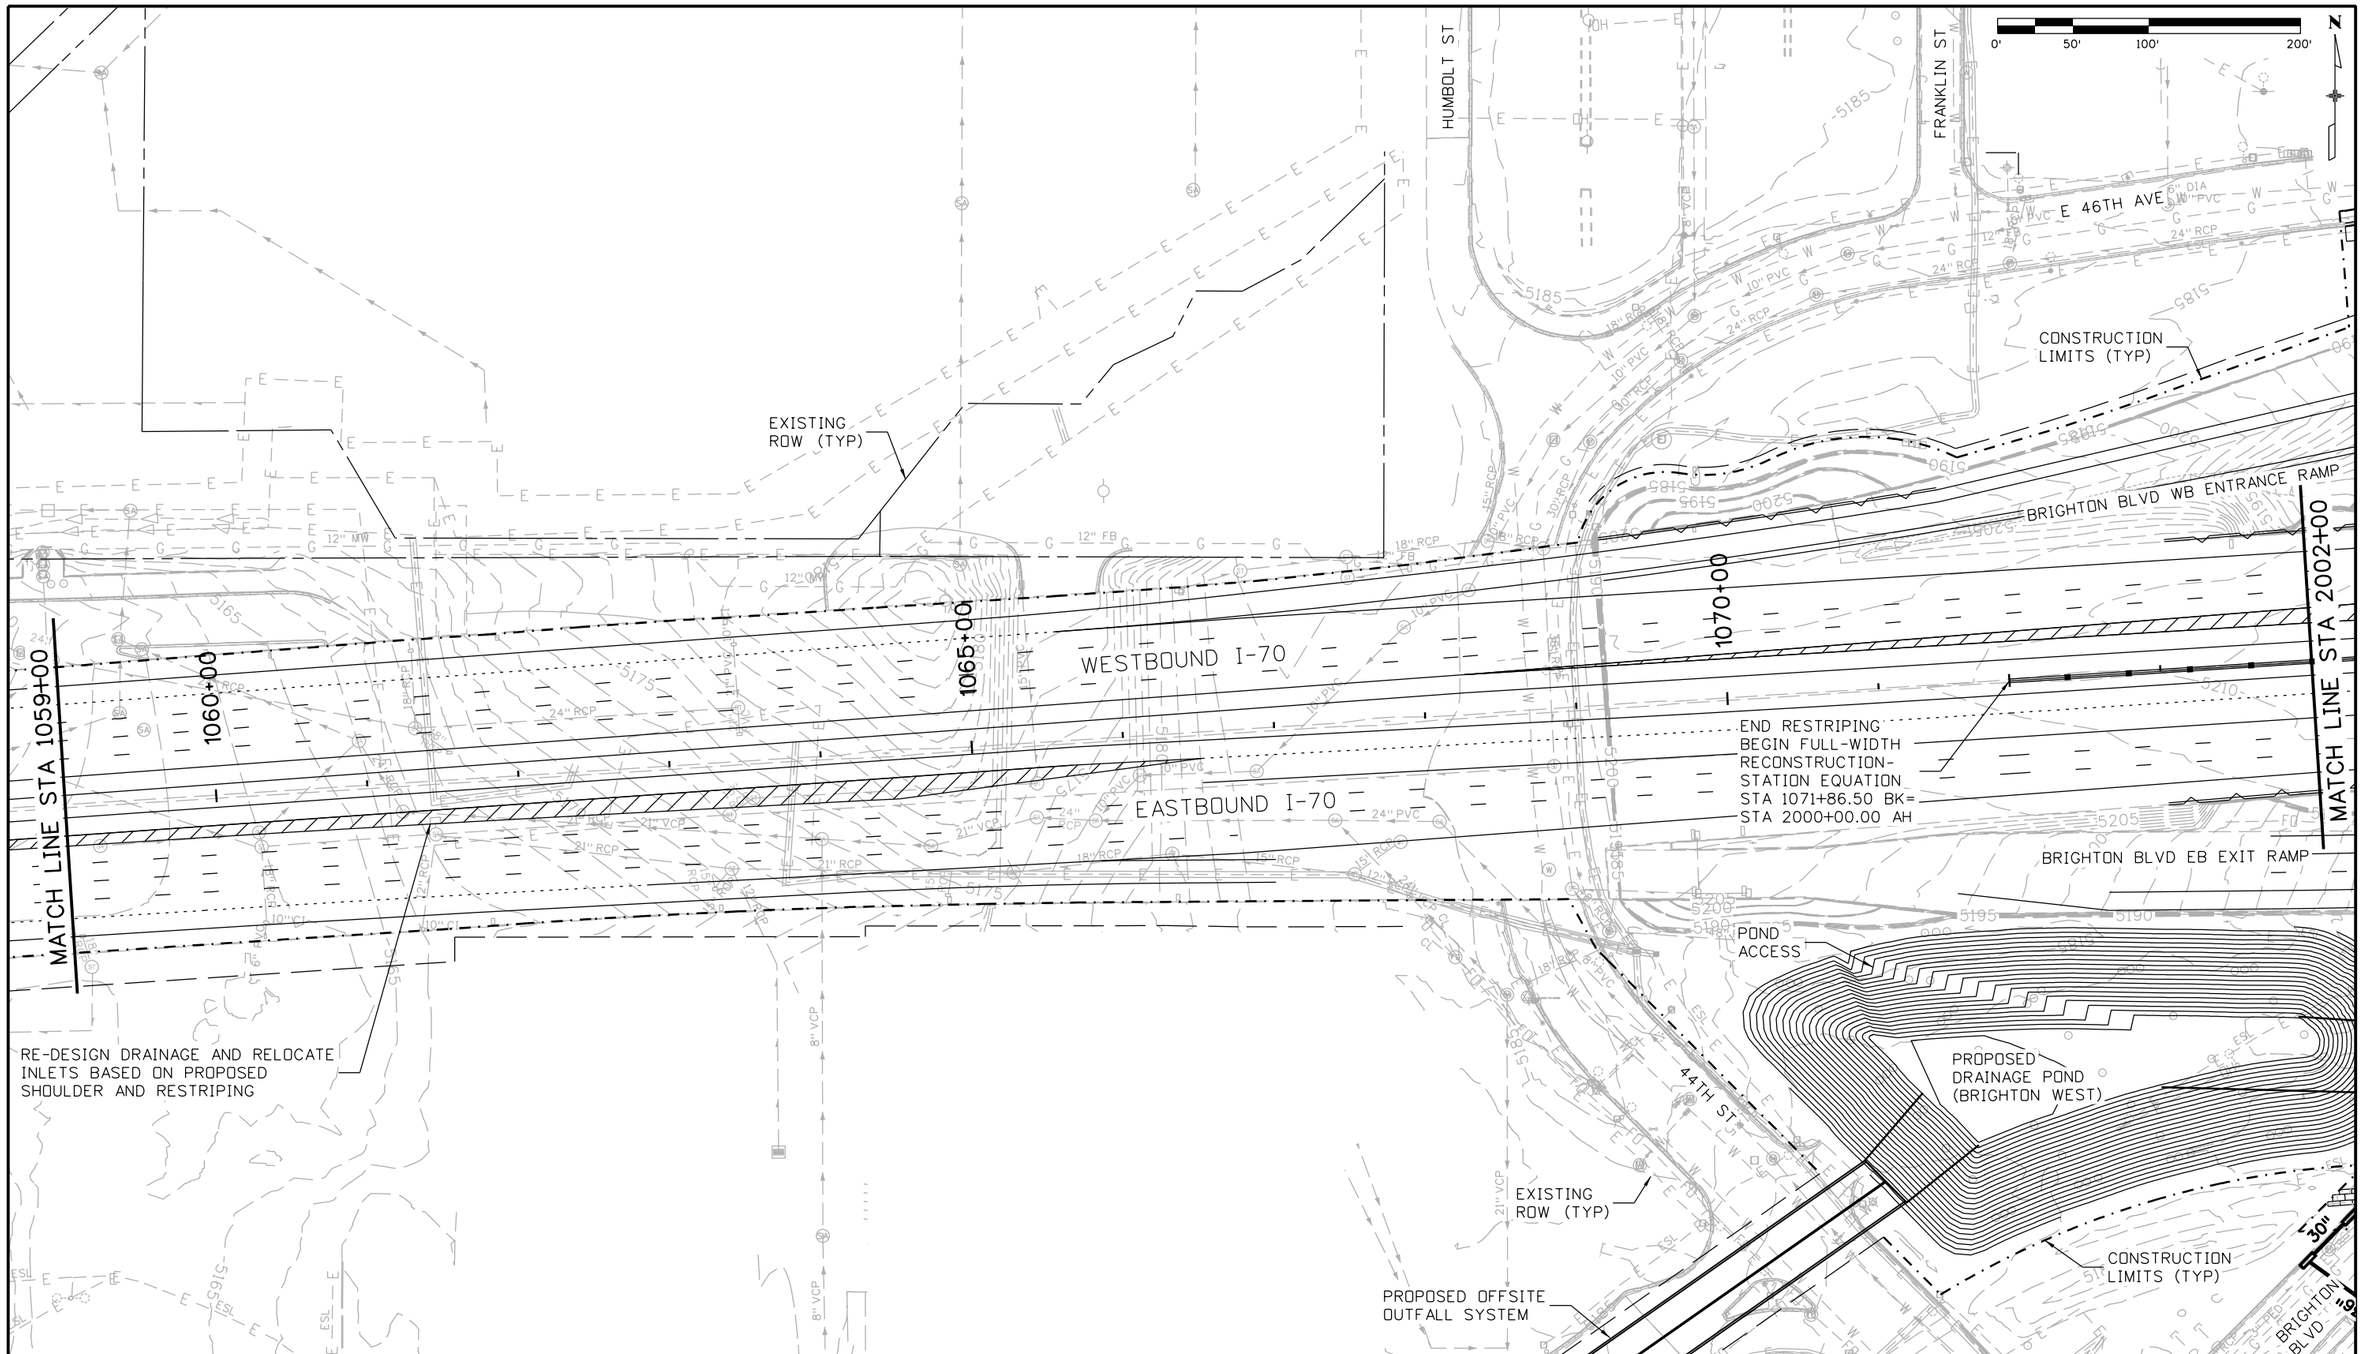

Print Date: 2/22/2016	Sheet Revisions	Colorado Department of Transportation	PRELIMINARY
File Name: 13599HYDR_Procurement_Plan 06_Base_I-70.dgn	Date: / Comments / Init.	2000 South Holly Street, Denver, CO 80222, Phone: 303-757-9934 FAX: 303-757-9907	No Revisions:
Horiz. Scale: 1:100 Vert. Scale: As Noted		Region 1 KJS	Revised:
Unit Information Unit Leader Initials			Void:
ATKINS 7604 Technology Way, Suite 400, Denver, CO 80237, Phone: (303) 221-7275 Fax: (303) 221-7276			

I-70 ROADWAY DRAINAGE PLAN STA 1059+00 TO 2002+00		Project No./Code
Designer:	Structure Numbers	FBR 0704-234
Detailer:		19631
Sheet Subset: Hydr Plan	Subset Sheets: 6 of	Sheet Number 288

gain3182 3:22:27 PM S:\170Data\13599\Hydraulics\Drawings\Procurement Plans\13599HYDR_Procurement_Plan 06_Base_I-70.dgn

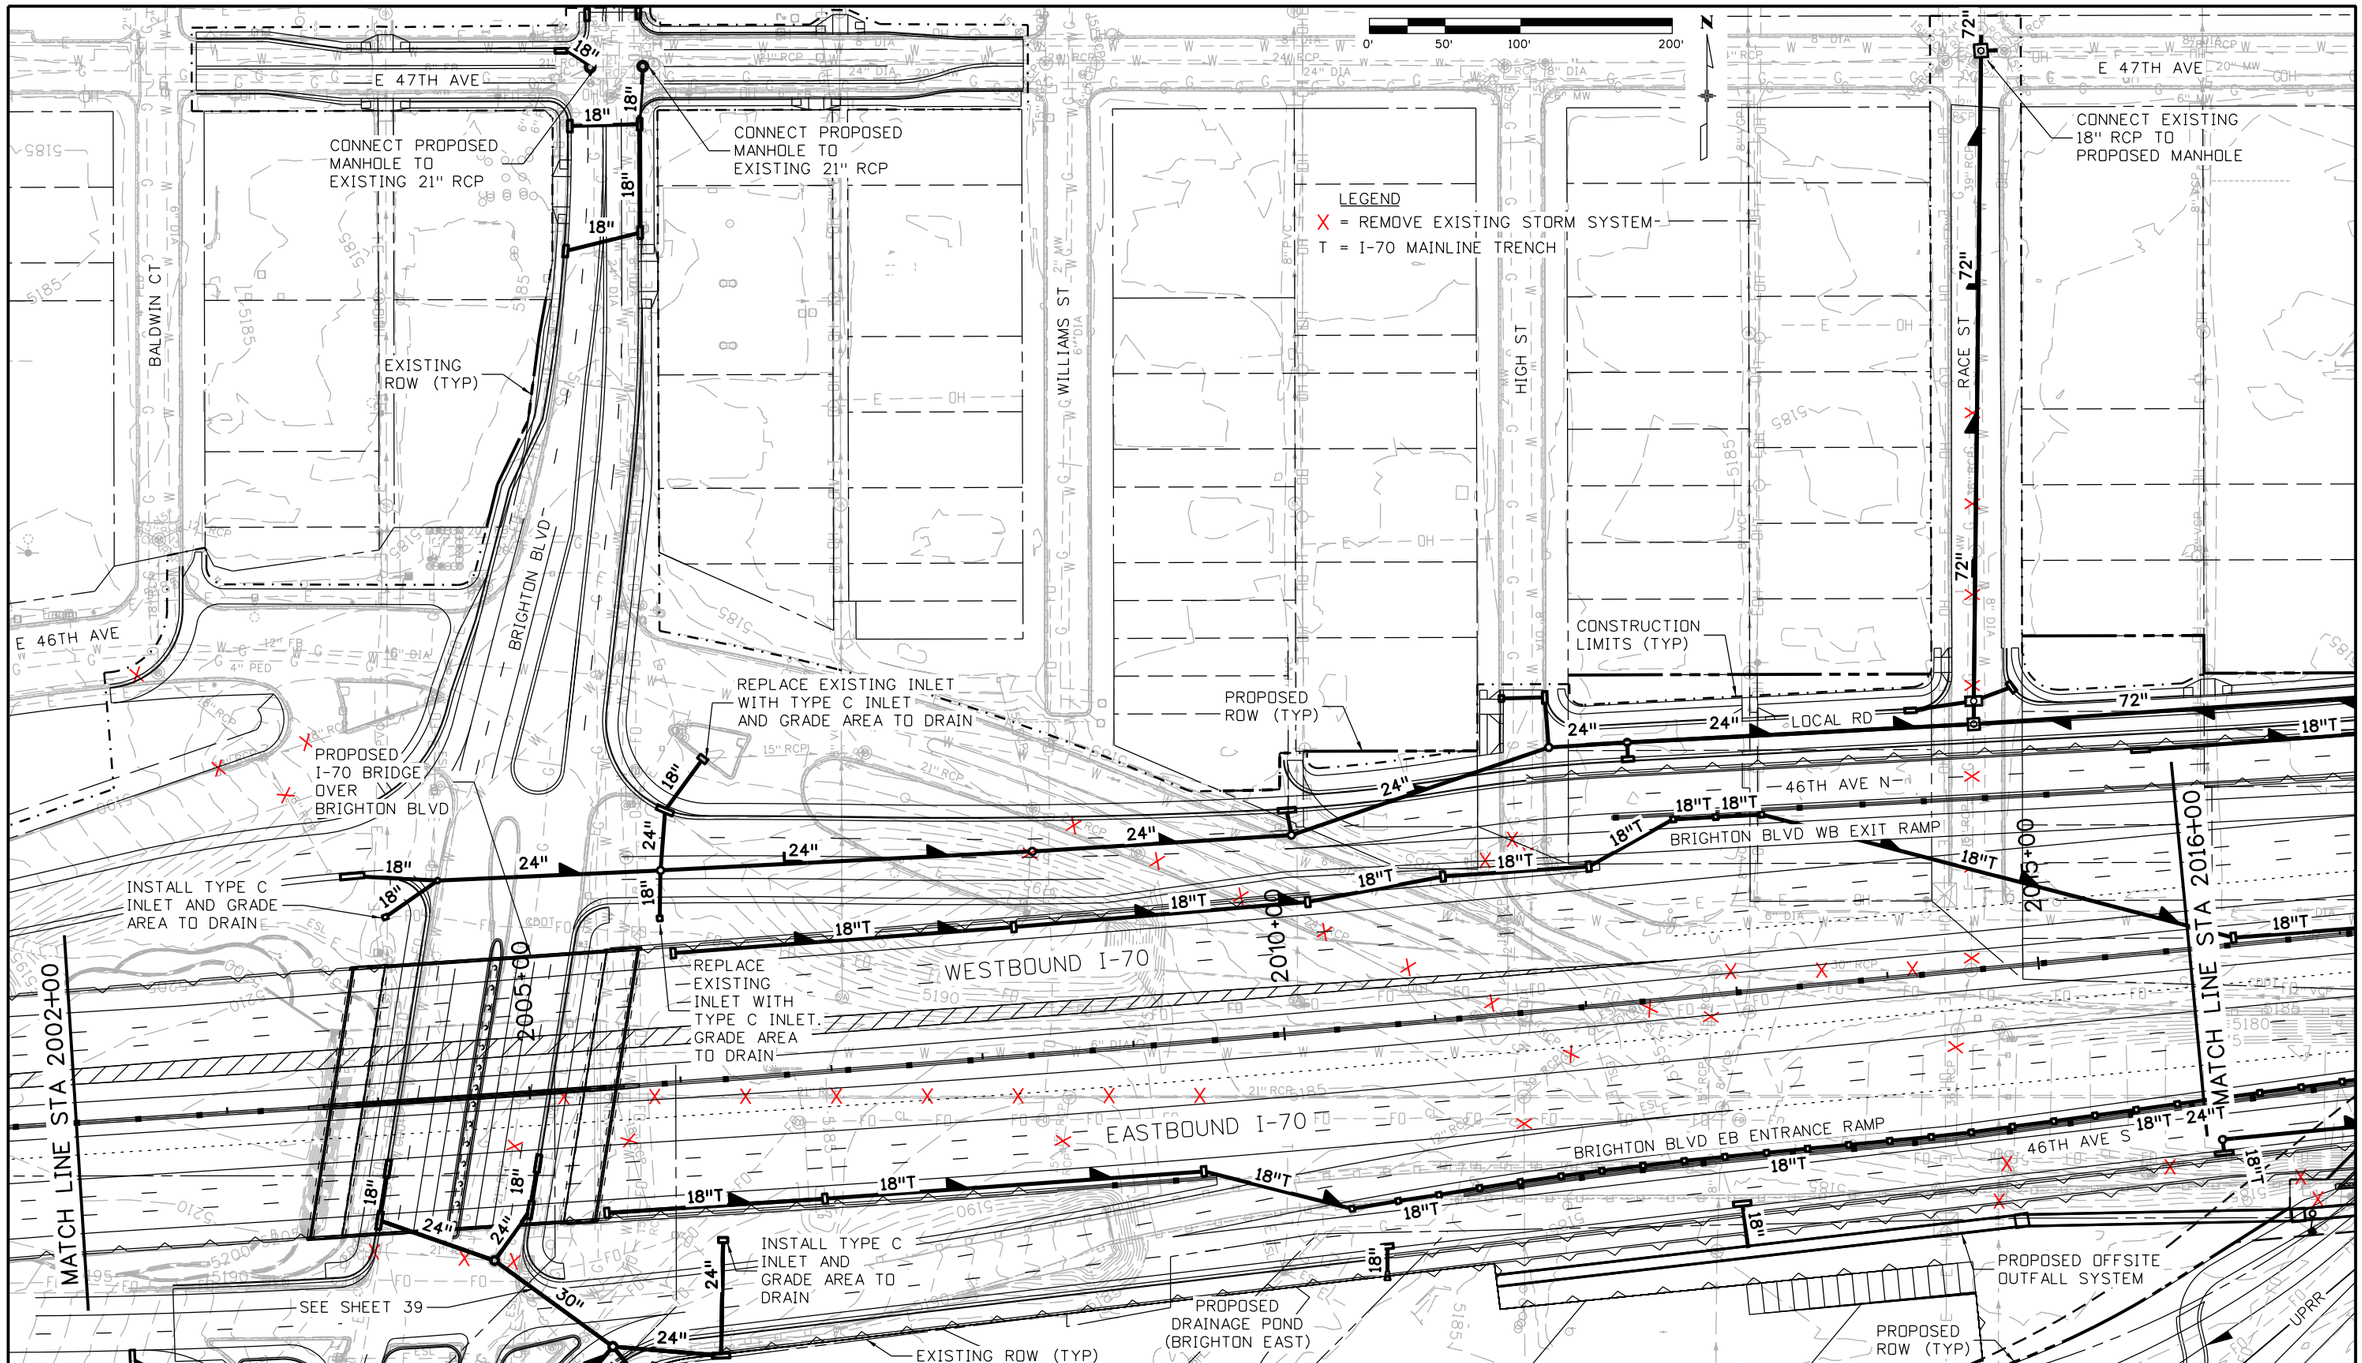

Print Date: 2/22/2016
File Name: 13599HYDR_Procurement_Plan 07_Base_I-70.dgn
Horiz. Scale: 1:100 Vert. Scale: As Noted
Unit Information Unit Leader Initials

ATKINS
7604 Technology Way, Suite 400
Denver, CO 80237
Phone: (303) 221-7275 Fax: (303) 221-7276

Sheet Revisions		
Date:	Comments	Init.

Colorado Department of Transportation
2000 South Holly Street
Denver, CO 80222
Phone: 303-757-9934 FAX: 303-757-9907
Region 1 KJS

PRELIMINARY
No Revisions:
Revised:
Void:

I-70 ROADWAY
DRAINAGE PLAN
STA 2002+00 TO 2016+00

Designer:
Detailer:
Structure Numbers
Sheet Subset: Hydr Plan
Subset Sheets: 7 of

Project No./Code
FBR 0704-234
19631
Sheet Number 289

gain3182 3:22:31 PM S:\I70Data\13599\Hydraulics\Drawings\Procurement Plans\13599HYDR_Procurement_Plan 07_Base_I-70.dgn

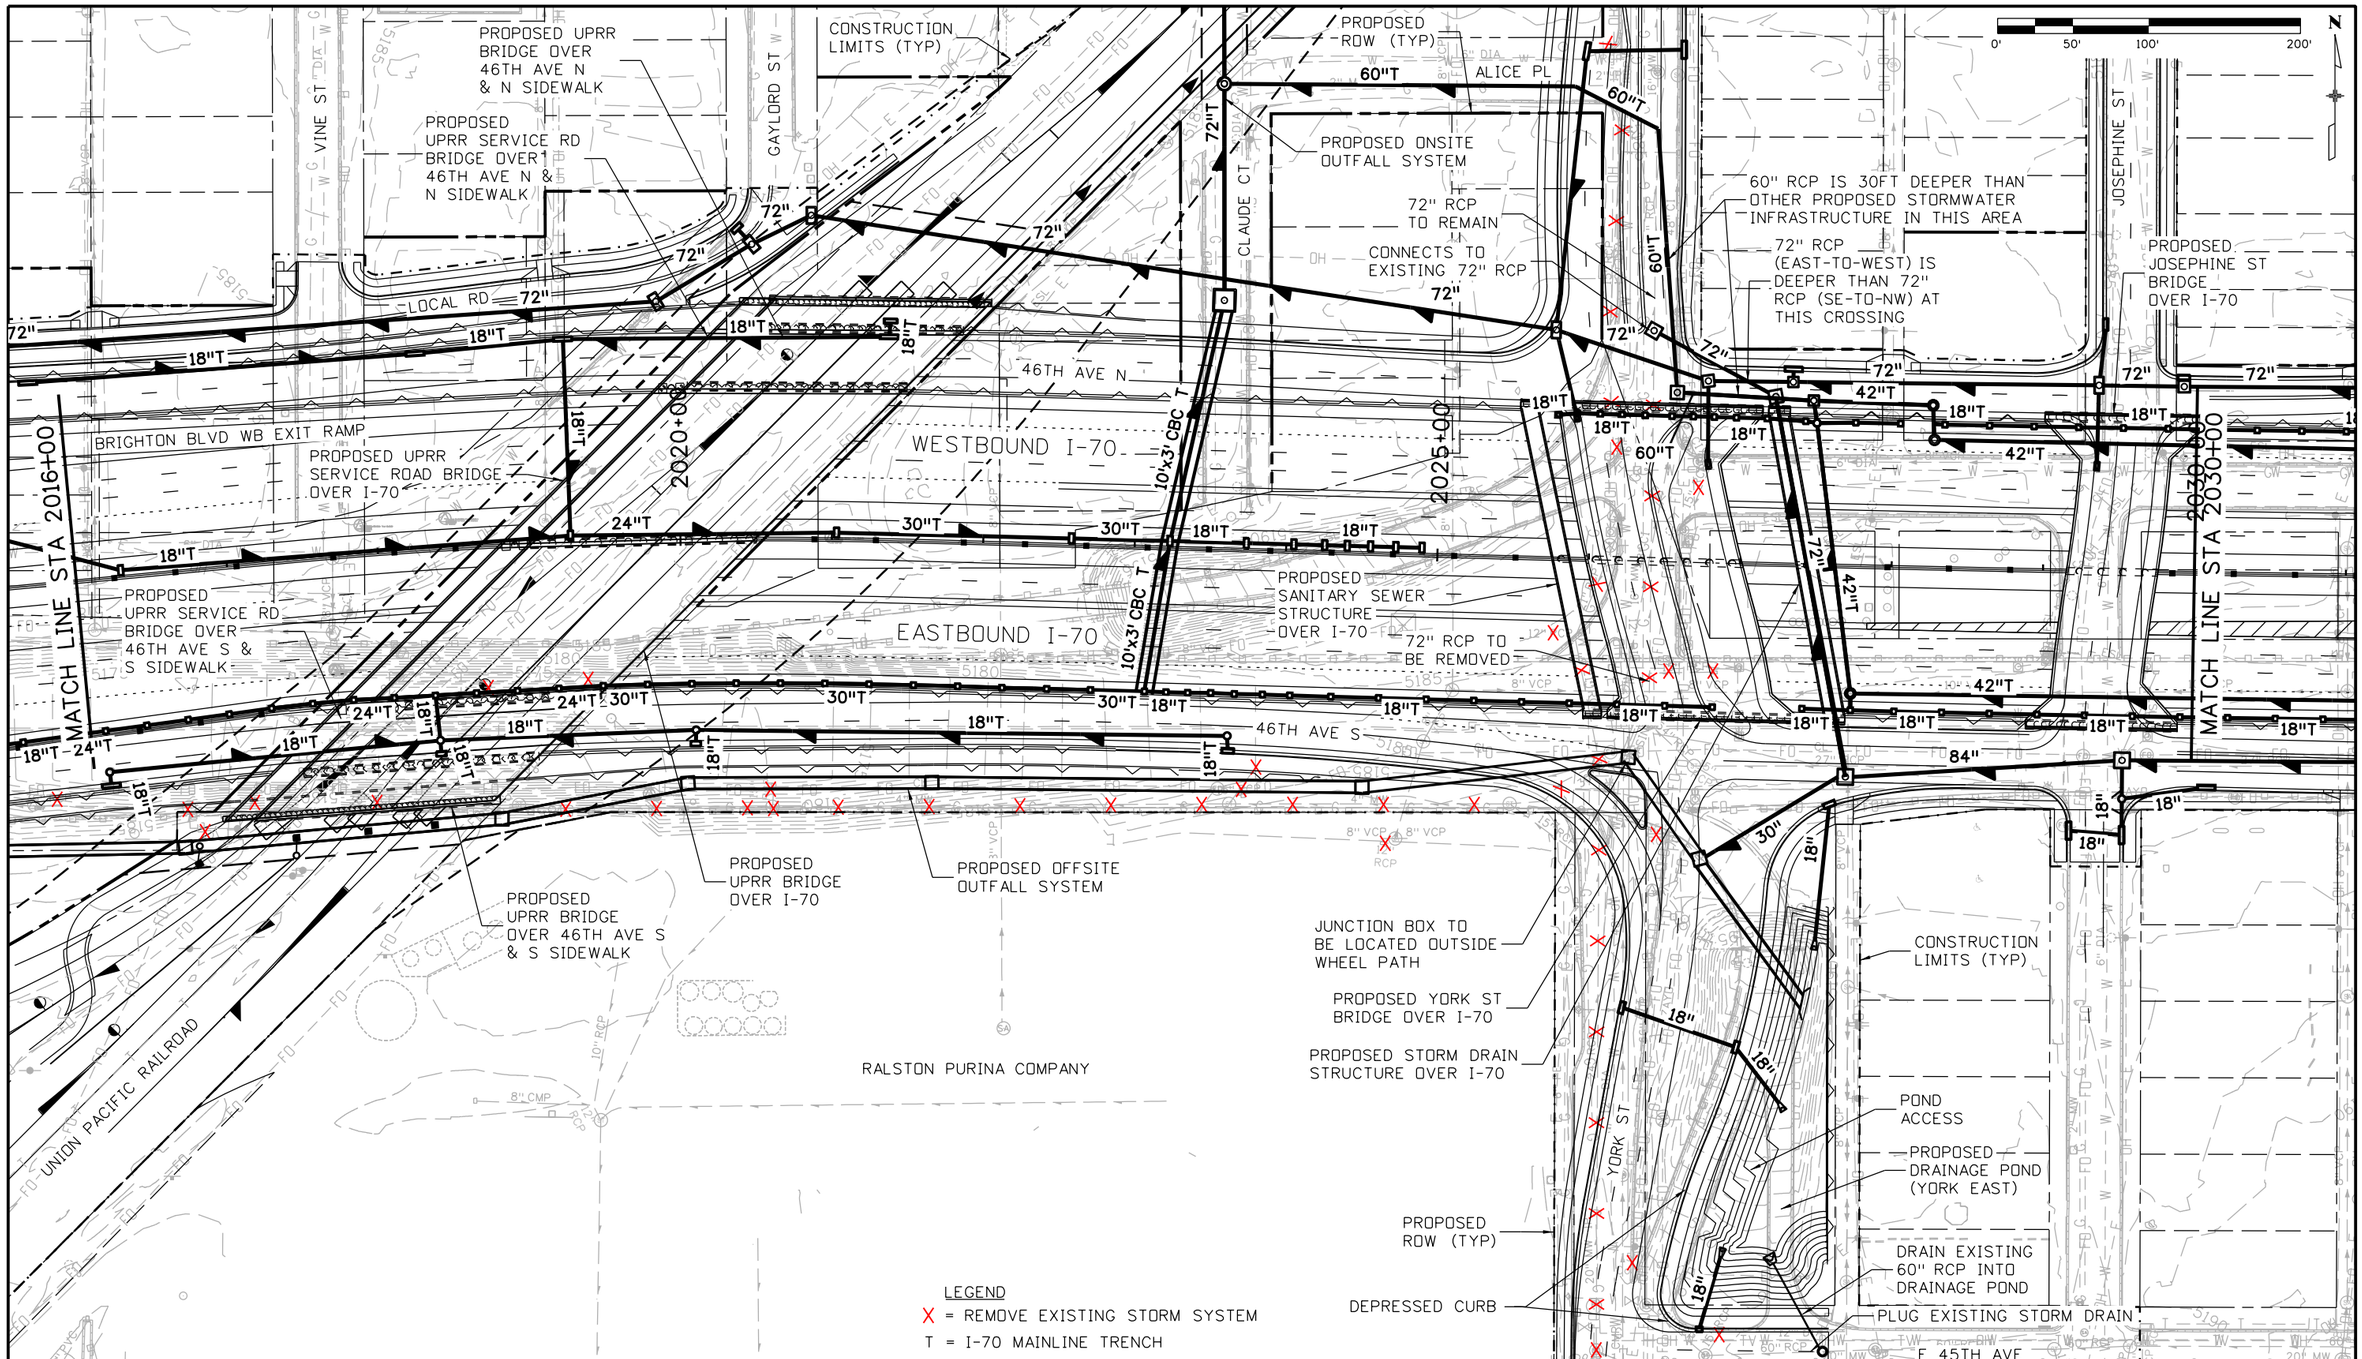

Print Date: 2/22/2016
File Name: 13599HYDR_Procurement_Plan 08_Base_I-70.dgn
Horiz. Scale: 1:100 Vert. Scale: As Noted
Unit Information Unit Leader Initials

ATKINS
7604 Technology Way, Suite 400
Denver, CO 80237
Phone: (303) 221-7275 Fax: (303) 221-7276

Sheet Revisions		
Date:	Comments	Init.

Colorado Department of Transportation
2000 South Holly Street
Denver, CO 80222
Phone: 303-757-9934 FAX: 303-757-9907
Region 1 KJS

PRELIMINARY
No Revisions:
Revised:
Void:

I-70 ROADWAY
DRAINAGE PLAN
STA 2016+00 TO 2030+00

Designer:
Detailer:
Structure Numbers
Sheet Subset: Hydr Plan
Subset Sheets: 8 of

Project No./Code
FBR 0704-234
19631
Sheet Number 290

gain3182 3:22:36 PM S:\170Data\13599\Hydraulics\Drawings\Procurement Plans\13599HYDR_Procurement_Plan 08_Base_I-70.dgn

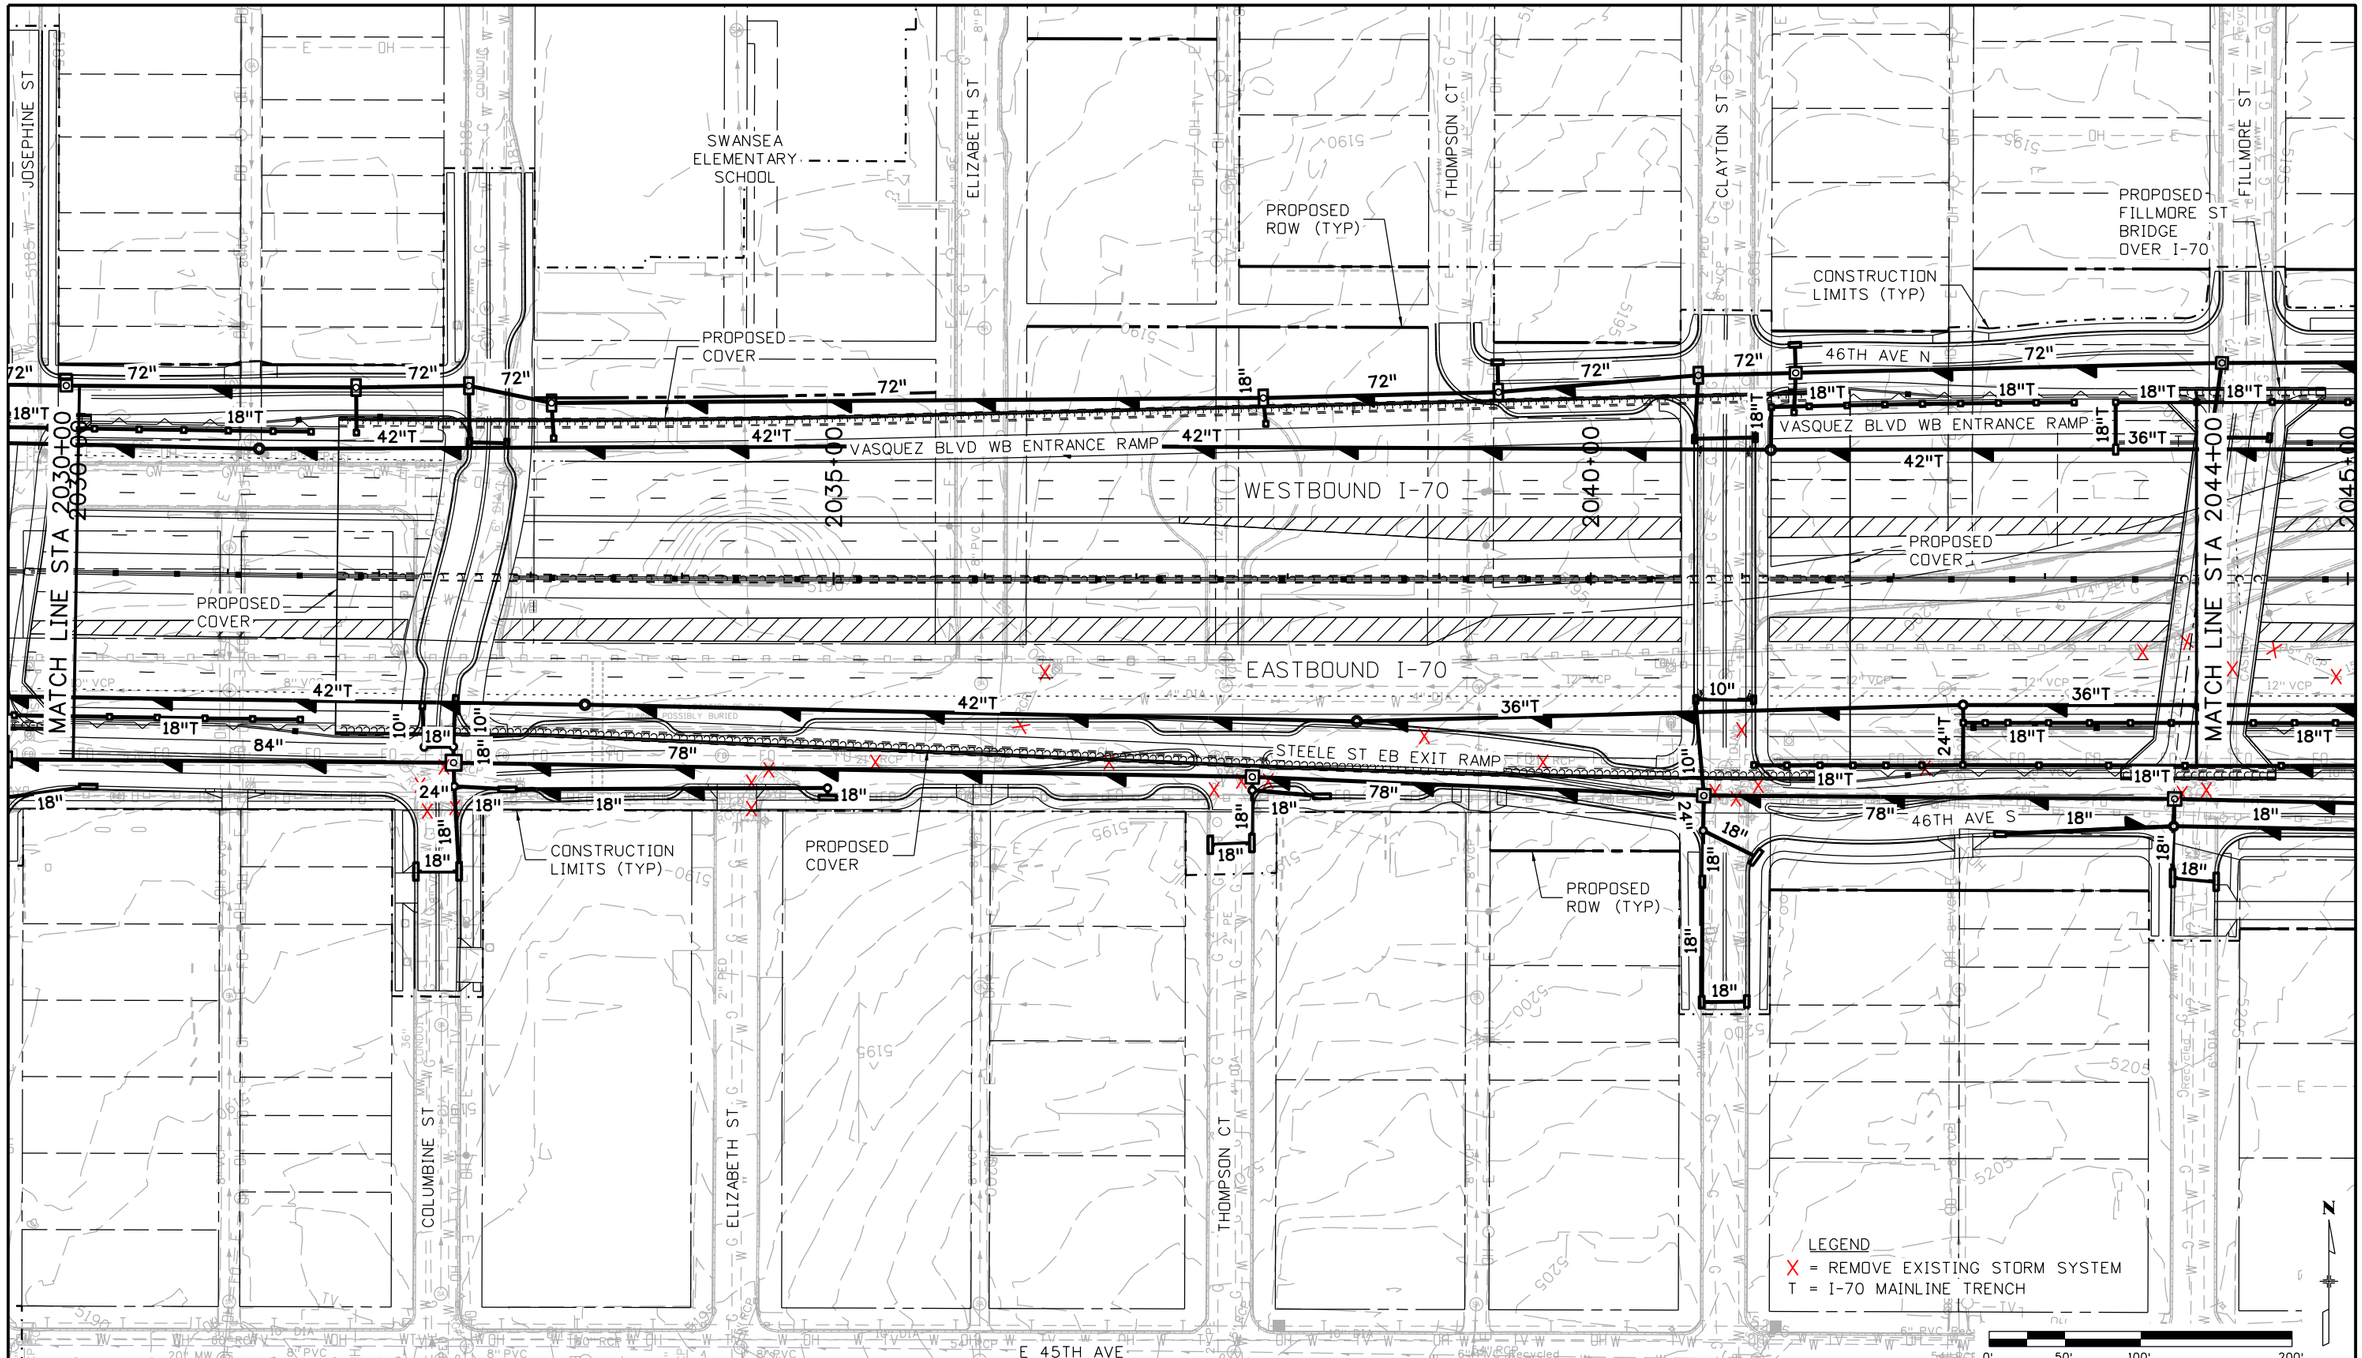

Print Date: 2/22/2016	Sheet Revisions	Colorado Department of Transportation	PRELIMINARY
File Name: 13599HYDR_Procurement_Plan 09_Base_I-70.dgn	Date: / Comments / Init.	2000 South Holly Street, Denver, CO 80222, Phone: 303-757-9934 FAX: 303-757-9907	No Revisions:
Horiz. Scale: 1:100 Vert. Scale: As Noted		Region 1 KJS	Revised:
Unit Information Unit Leader Initials			Void:
ATKINS 7604 Technology Way, Suite 400, Denver, CO 80237, Phone: (303) 221-7275 Fax: (303) 221-7276			

I-70 ROADWAY DRAINAGE PLAN STA 2030+00 TO 2044+00		Project No./Code
		FBR 0704-234
Designer:	Structure Numbers	19631
Detailer:		
Sheet Subset: Hydr Plan	Subset Sheets: 9 of	Sheet Number 291

gain3182 3:22:41 PM S:\170Data\13599\Hydraulics\Drawings\Procurement Plans\13599HYDR_Procurement_Plan 09_Base_I-70.dgn

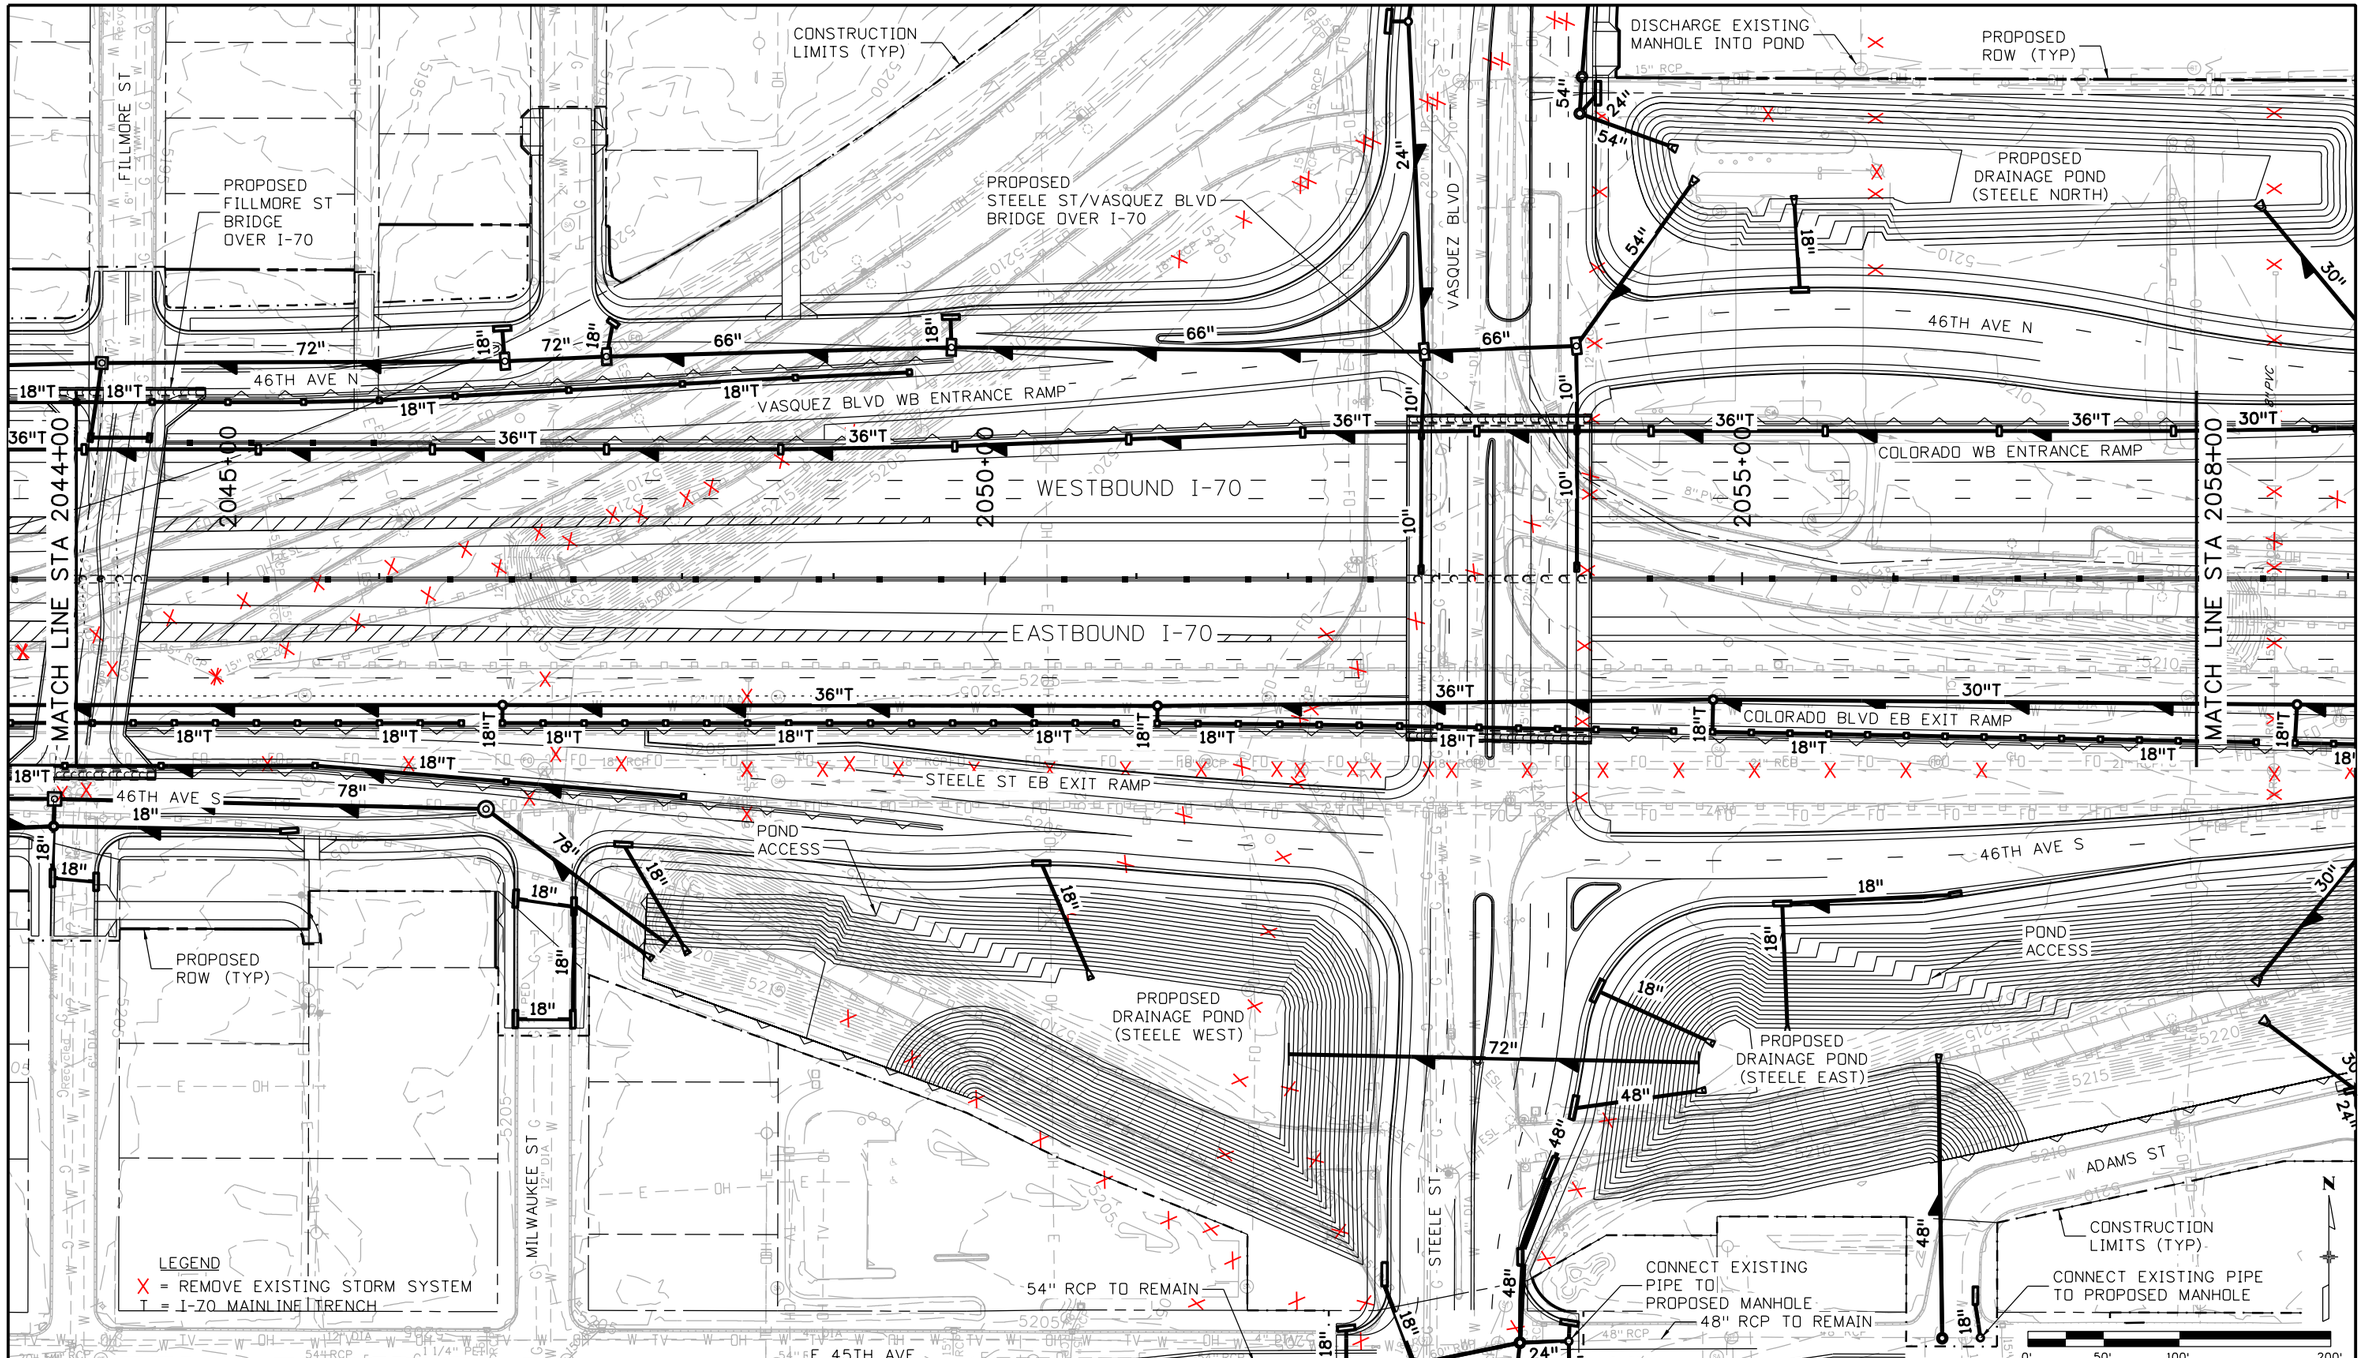

Print Date: 2/22/2016	Sheet Revisions	Colorado Department of Transportation	PRELIMINARY
File Name: 13599HYDR_Procurement_Plan 10_Base_I-70.dgn	Date: / Comments / Init.	2000 South Holly Street, Denver, CO 80222, Phone: 303-757-9934 FAX: 303-757-9907	No Revisions:
Horiz. Scale: 1:100 Vert. Scale: As Noted		Region 1 KJS	Revised:
Unit Information Unit Leader Initials			Void:
ATKINS 7604 Technology Way, Suite 400, Denver, CO 80237, Phone: (303) 221-7275 Fax: (303) 221-7276			

I-70 ROADWAY DRAINAGE PLAN STA 2044+00 TO 2058+00		Project No./Code
Designer:	Structure Numbers	FBR 0704-234
Detailer:		19631
Sheet Subset: Hydr Plan	Subset Sheets: 10 of	Sheet Number 292

gain3182 3:22:45 PM S:\170Data\13599\Hydraulics\Drawings\Procurement Plans\13599HYDR_Procurement_Plan 10_Base_I-70.dgn

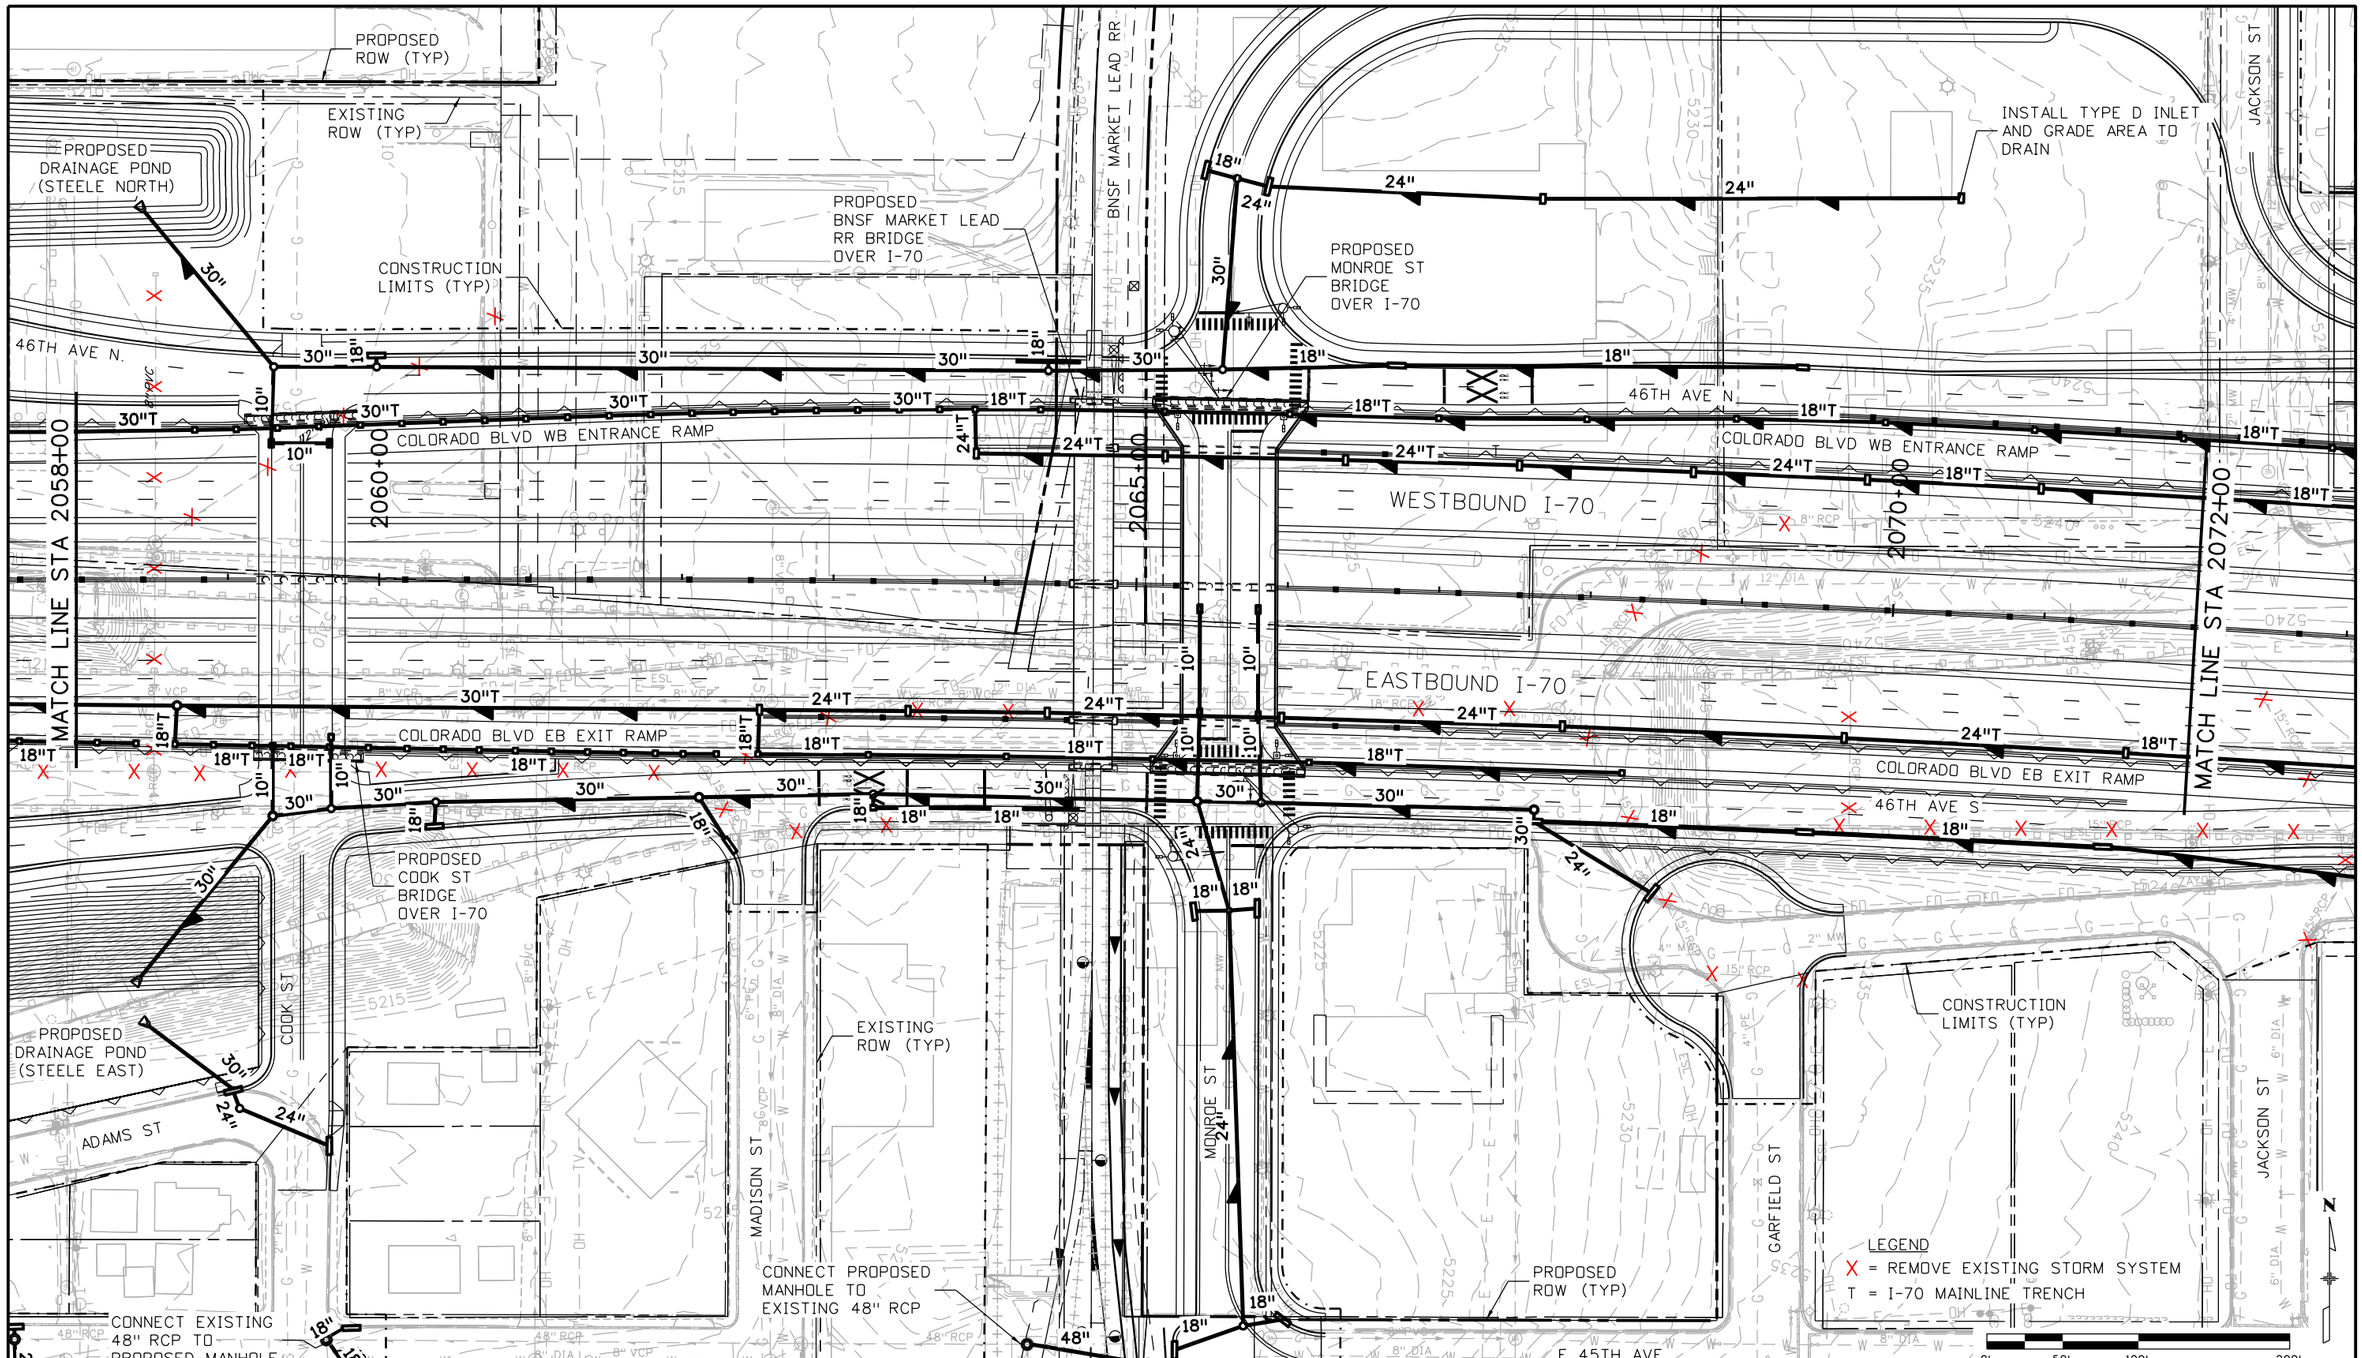

Print Date: 2/22/2016	Sheet Revisions	Colorado Department of Transportation	PRELIMINARY
File Name: 13599HYDR_Procurement_Plan 11_Base_I-70.dgn	Date: / Comments / Init.	2000 South Holly Street, Denver, CO 80222, Phone: 303-757-9934 FAX: 303-757-9907	No Revisions:
Horiz. Scale: 1:100 Vert. Scale: As Noted		Region 1 KJS	Revised:
Unit Information Unit Leader Initials			Void:
ATKINS 7604 Technology Way, Suite 400, Denver, CO 80237, Phone: (303) 221-7275 Fax: (303) 221-7276			

I-70 ROADWAY DRAINAGE PLAN STA 2058+00 TO 2072+00		Project No./Code
Designer:	Structure Numbers	FBR 0704-234
Detailer:		19631
Sheet Subset: Hydr Plan	Subset Sheets: 11 of	Sheet Number 293

gain3182 3:22:50 PM S:\170data\13599\Hydraulics\Drawings\Procurement Plans\13599HYDR_Procurement_Plan 11_Base_I-70.dgn

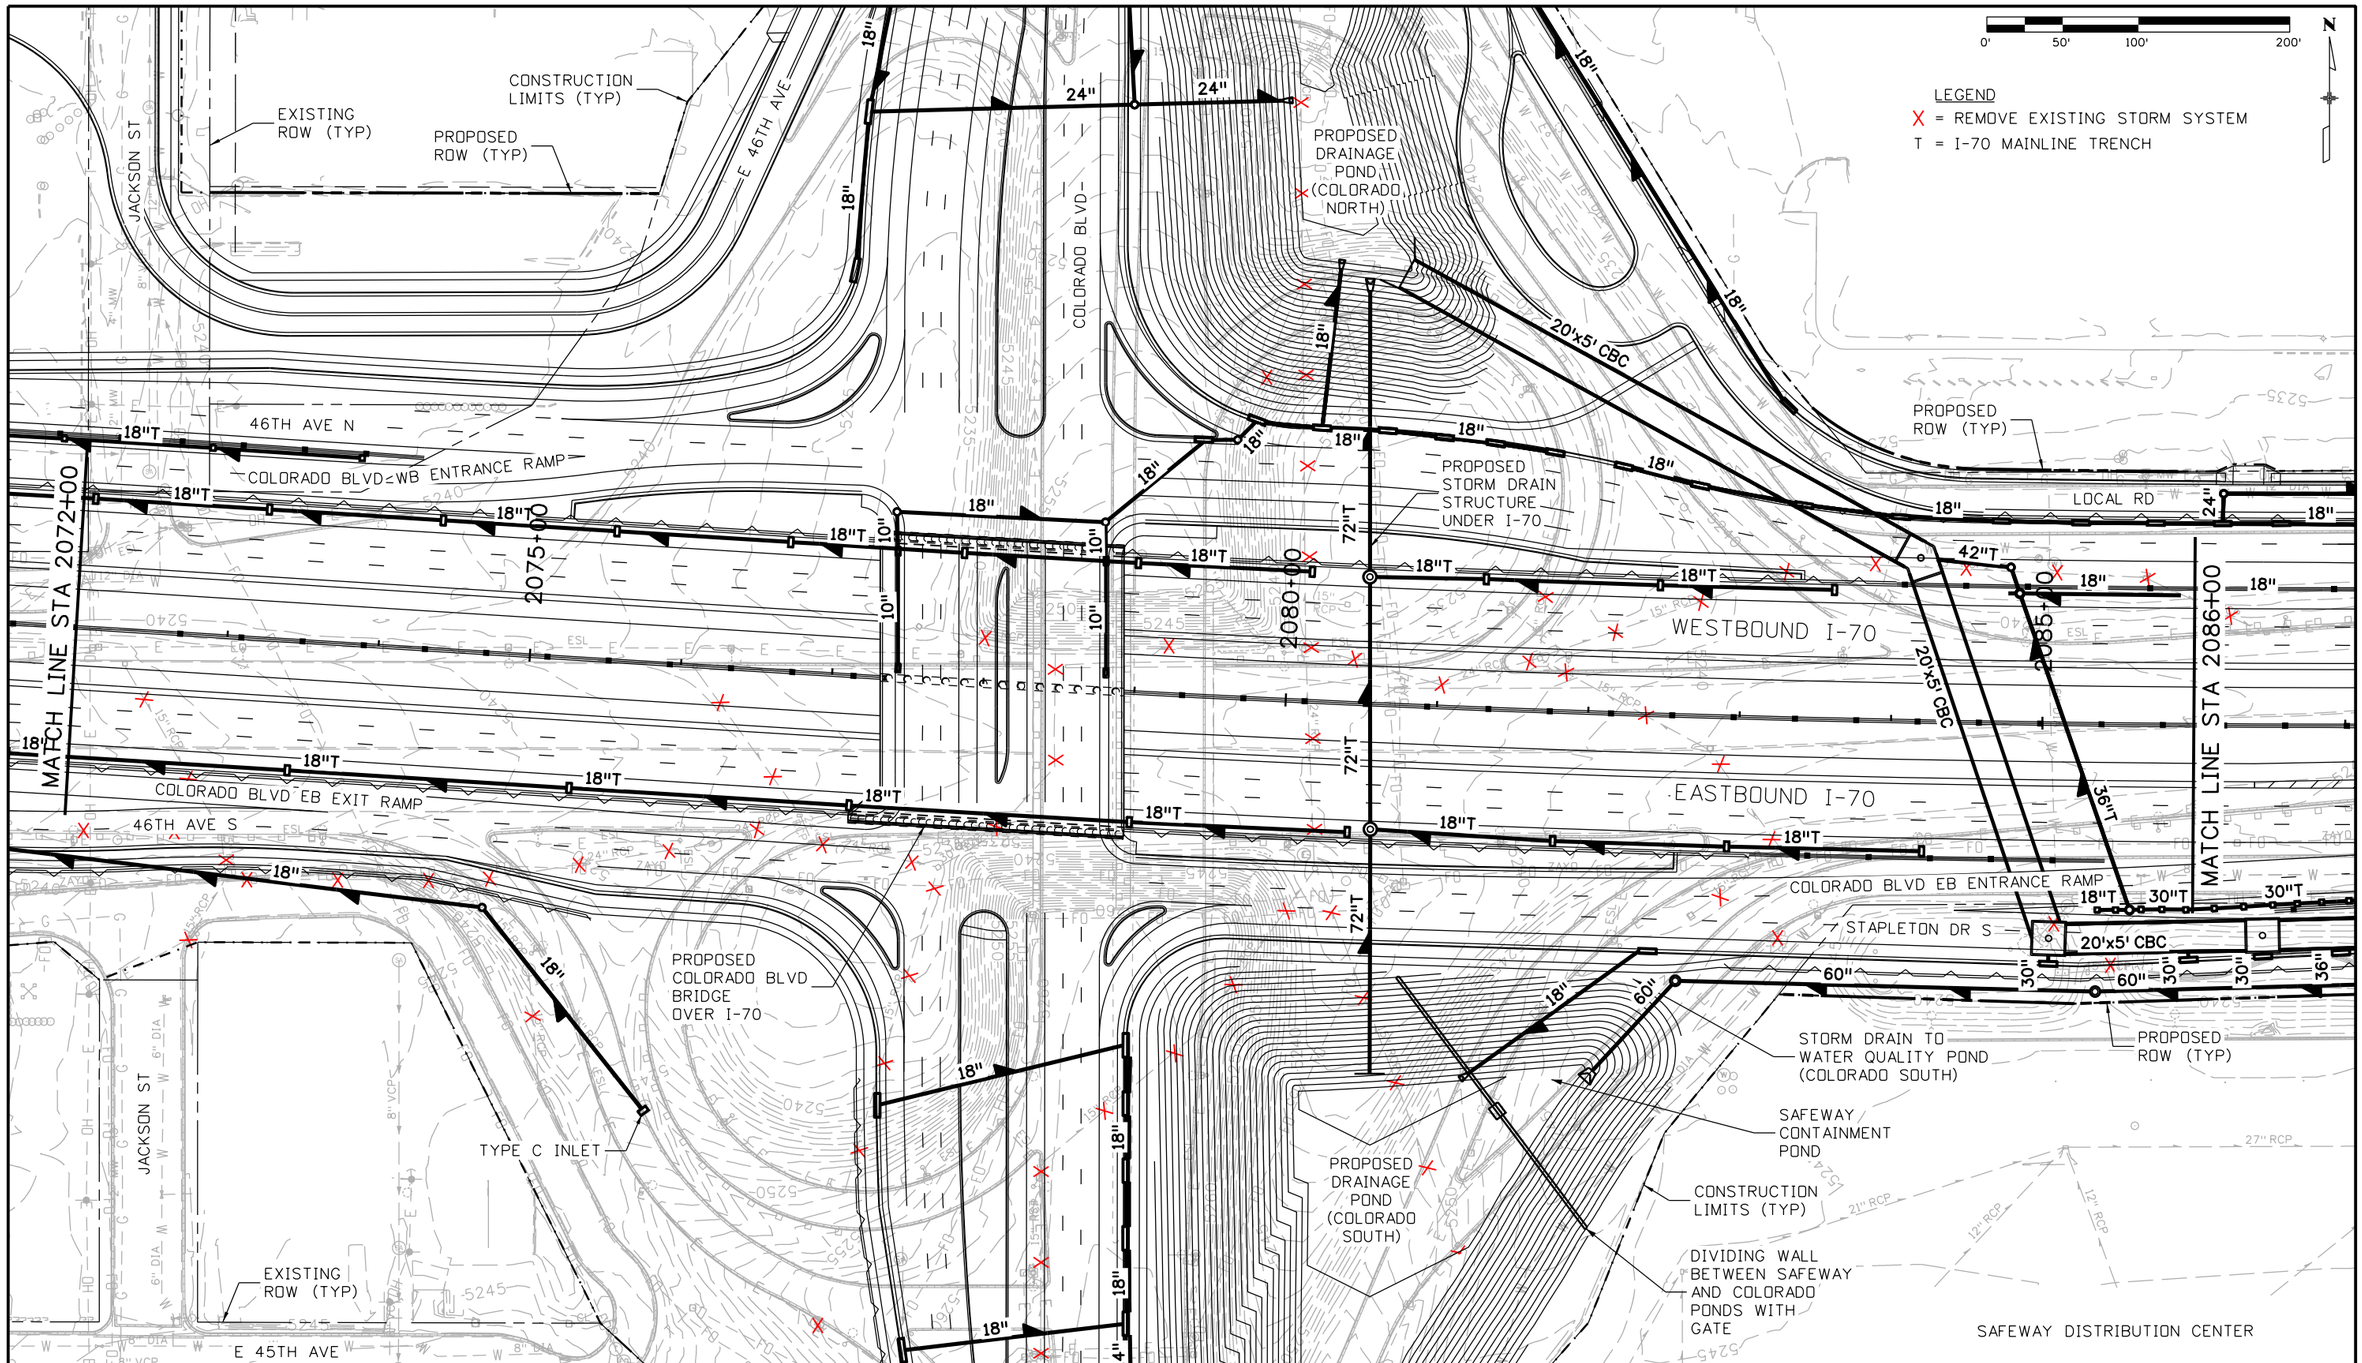

Print Date: 2/22/2016
File Name: 13599HYDR_Procurement_Plan 12_Base_I-70.dgn
Horiz. Scale: 1:100 Vert. Scale: As Noted
Unit Information Unit Leader Initials

ATKINS
7604 Technology Way, Suite 400
Denver, CO 80237
Phone: (303) 221-7275 Fax: (303) 221-7276

Sheet Revisions		
Date:	Comments	Init.

Colorado Department of Transportation
2000 South Holly Street
Denver, CO 80222
Phone: 303-757-9934 FAX: 303-757-9907
Region 1 KJS

PRELIMINARY
No Revisions:
Revised:
Void:

I-70 ROADWAY
DRAINAGE PLAN
STA 2072+00 TO 2086+00

Designer:
Detailer:
Structure Numbers
Sheet Subset: Hydr Plan
Subset Sheets: 12 of

Project No./Code
FBR 0704-234
19631
Sheet Number 294

gain3182 3:22:55 PM S:\170Data\13599\Hydraulics\Drawings\Procurement Plans\13599HYDR_Procurement_Plan 12_Base_I-70.dgn

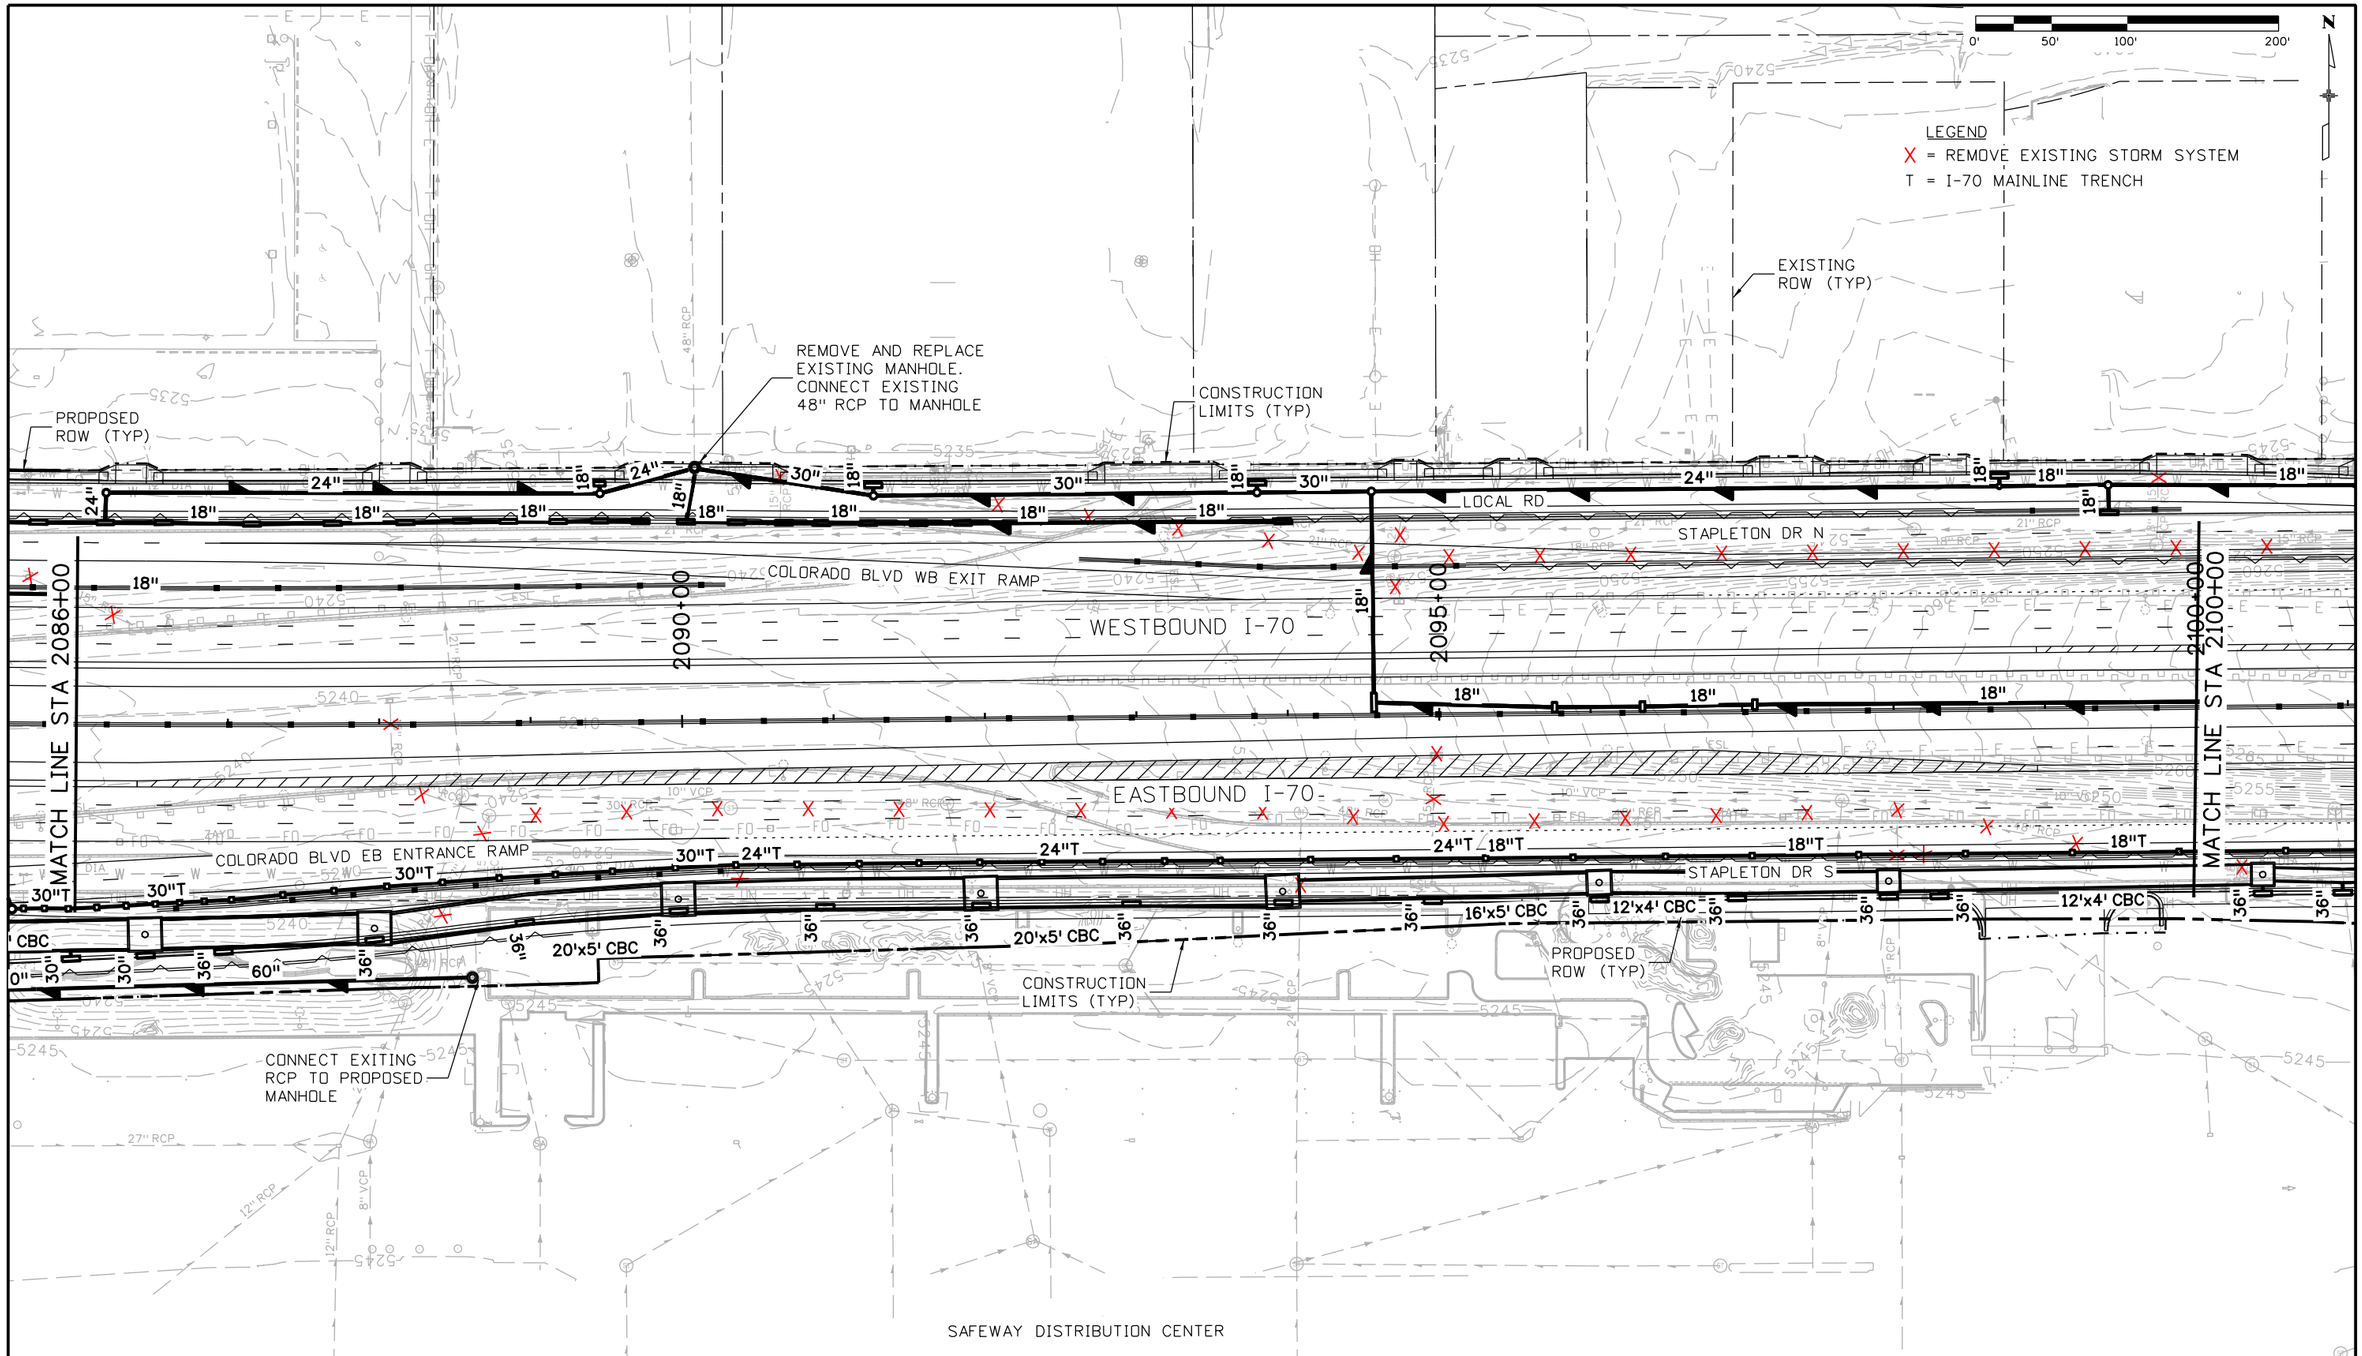

Print Date: 2/22/2016	Sheet Revisions	Colorado Department of Transportation	PRELIMINARY
File Name: 13599HYDR_Procurement_Plan 13_Base_I-70.dgn	Date: / Comments / Init.	2000 South Holly Street Denver, CO 80222 Phone: 303-757-9934 FAX: 303-757-9907	No Revisions:
Horiz. Scale: 1:100 Vert. Scale: As Noted		Region 1 KJS	Revised:
Unit Information Unit Leader Initials			Void:
ATKINS 7604 Technology Way, Suite 400 Denver, CO 80237 Phone: (303) 221-7275 Fax: (303) 221-7276			

I-70 ROADWAY DRAINAGE PLAN STA 2086+00 TO 2100+00		Project No./Code FBR 0704-234
Designer:	Structure Numbers	19631
Detailer:		
Sheet Subset: Hydr Plan	Subset Sheets: 13 of	Sheet Number 295

gain3182 3:23:01 PM S:\I70Data\13599\Hydraulics\Drawings\Procurement Plans\13599HYDR_Procurement_Plan 13_Base_I-70.dgn

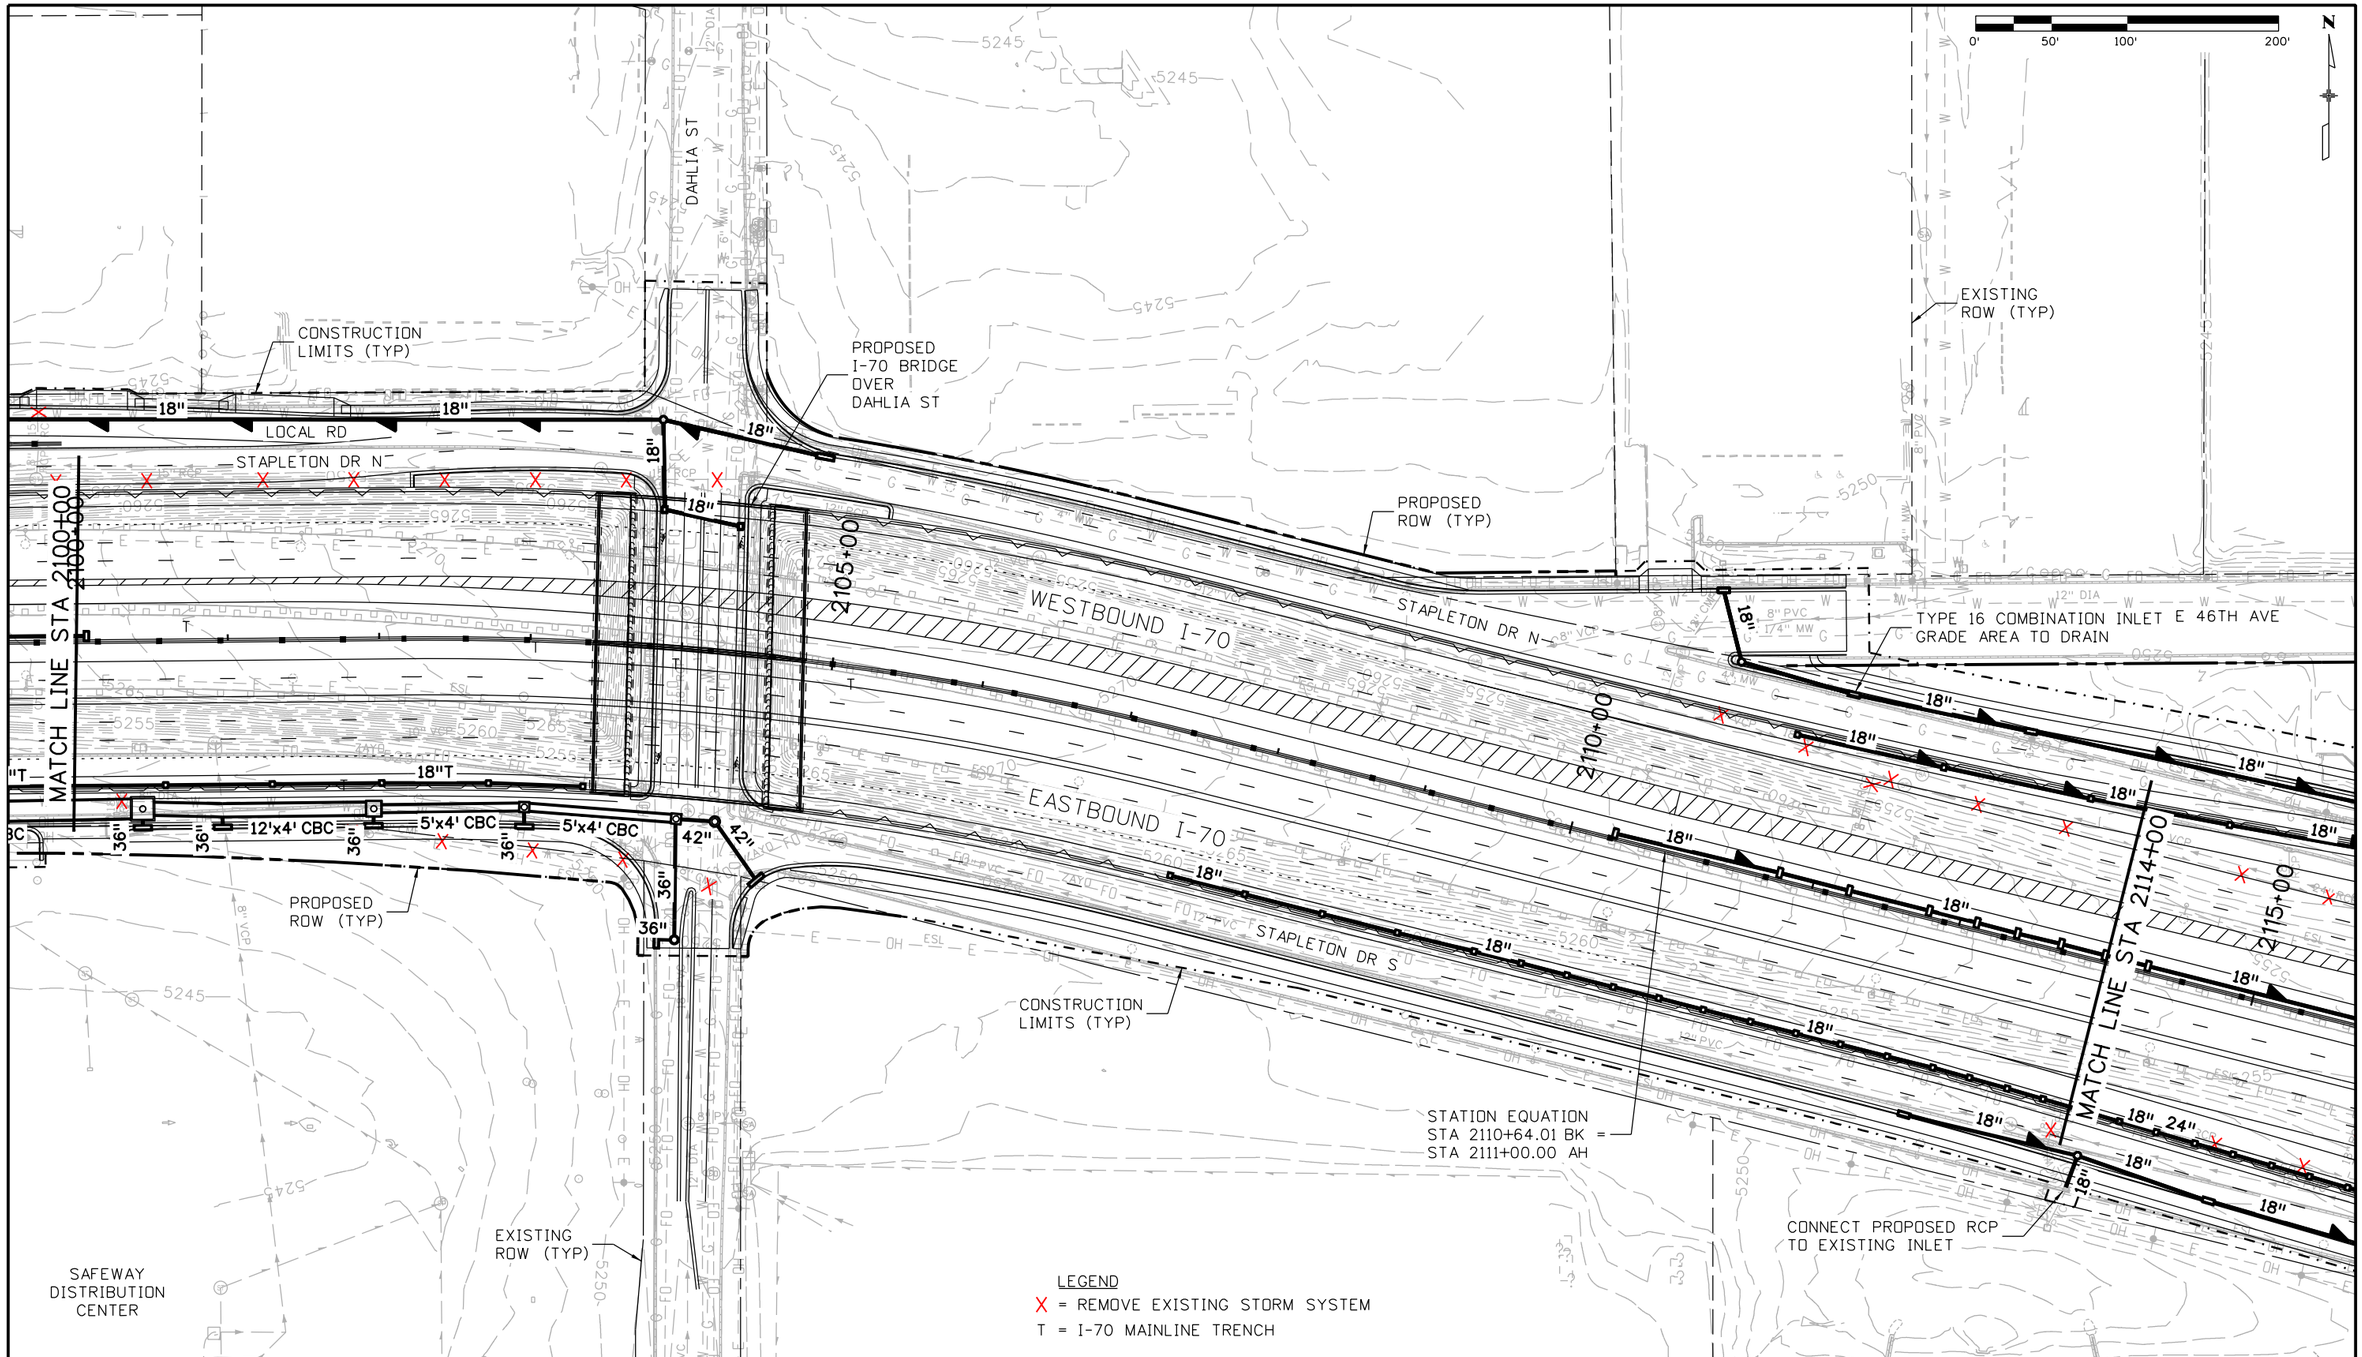

Print Date: 2/22/2016	Sheet Revisions	Colorado Department of Transportation	PRELIMINARY
File Name: 13599HYDR_Procurement_Plan 14_Base_I-70.dgn	Date: / Comments / Init.	2000 South Holly Street, Denver, CO 80222, Phone: 303-757-9934 FAX: 303-757-9907	No Revisions:
Horiz. Scale: 1:100 Vert. Scale: As Noted		Region 1 KJS	Revised:
Unit Information Unit Leader Initials			Void:
ATKINS 7604 Technology Way, Suite 400, Denver, CO 80237, Phone: (303) 221-7275 Fax: (303) 221-7276			

I-70 ROADWAY DRAINAGE PLAN STA 2100+00 TO 2114+00		Project No./Code
		FBR 0704-234
Designer:	Structure Numbers	19631
Detailer:		
Sheet Subset: Hydr Plan	Subset Sheets: 14 of	Sheet Number 296

gain3182 3:23:05 PM S:\I70Data\13599\Hydraulics\Drawings\Procurement Plans\13599HYDR_Procurement_Plan 14_Base_I-70.dgn

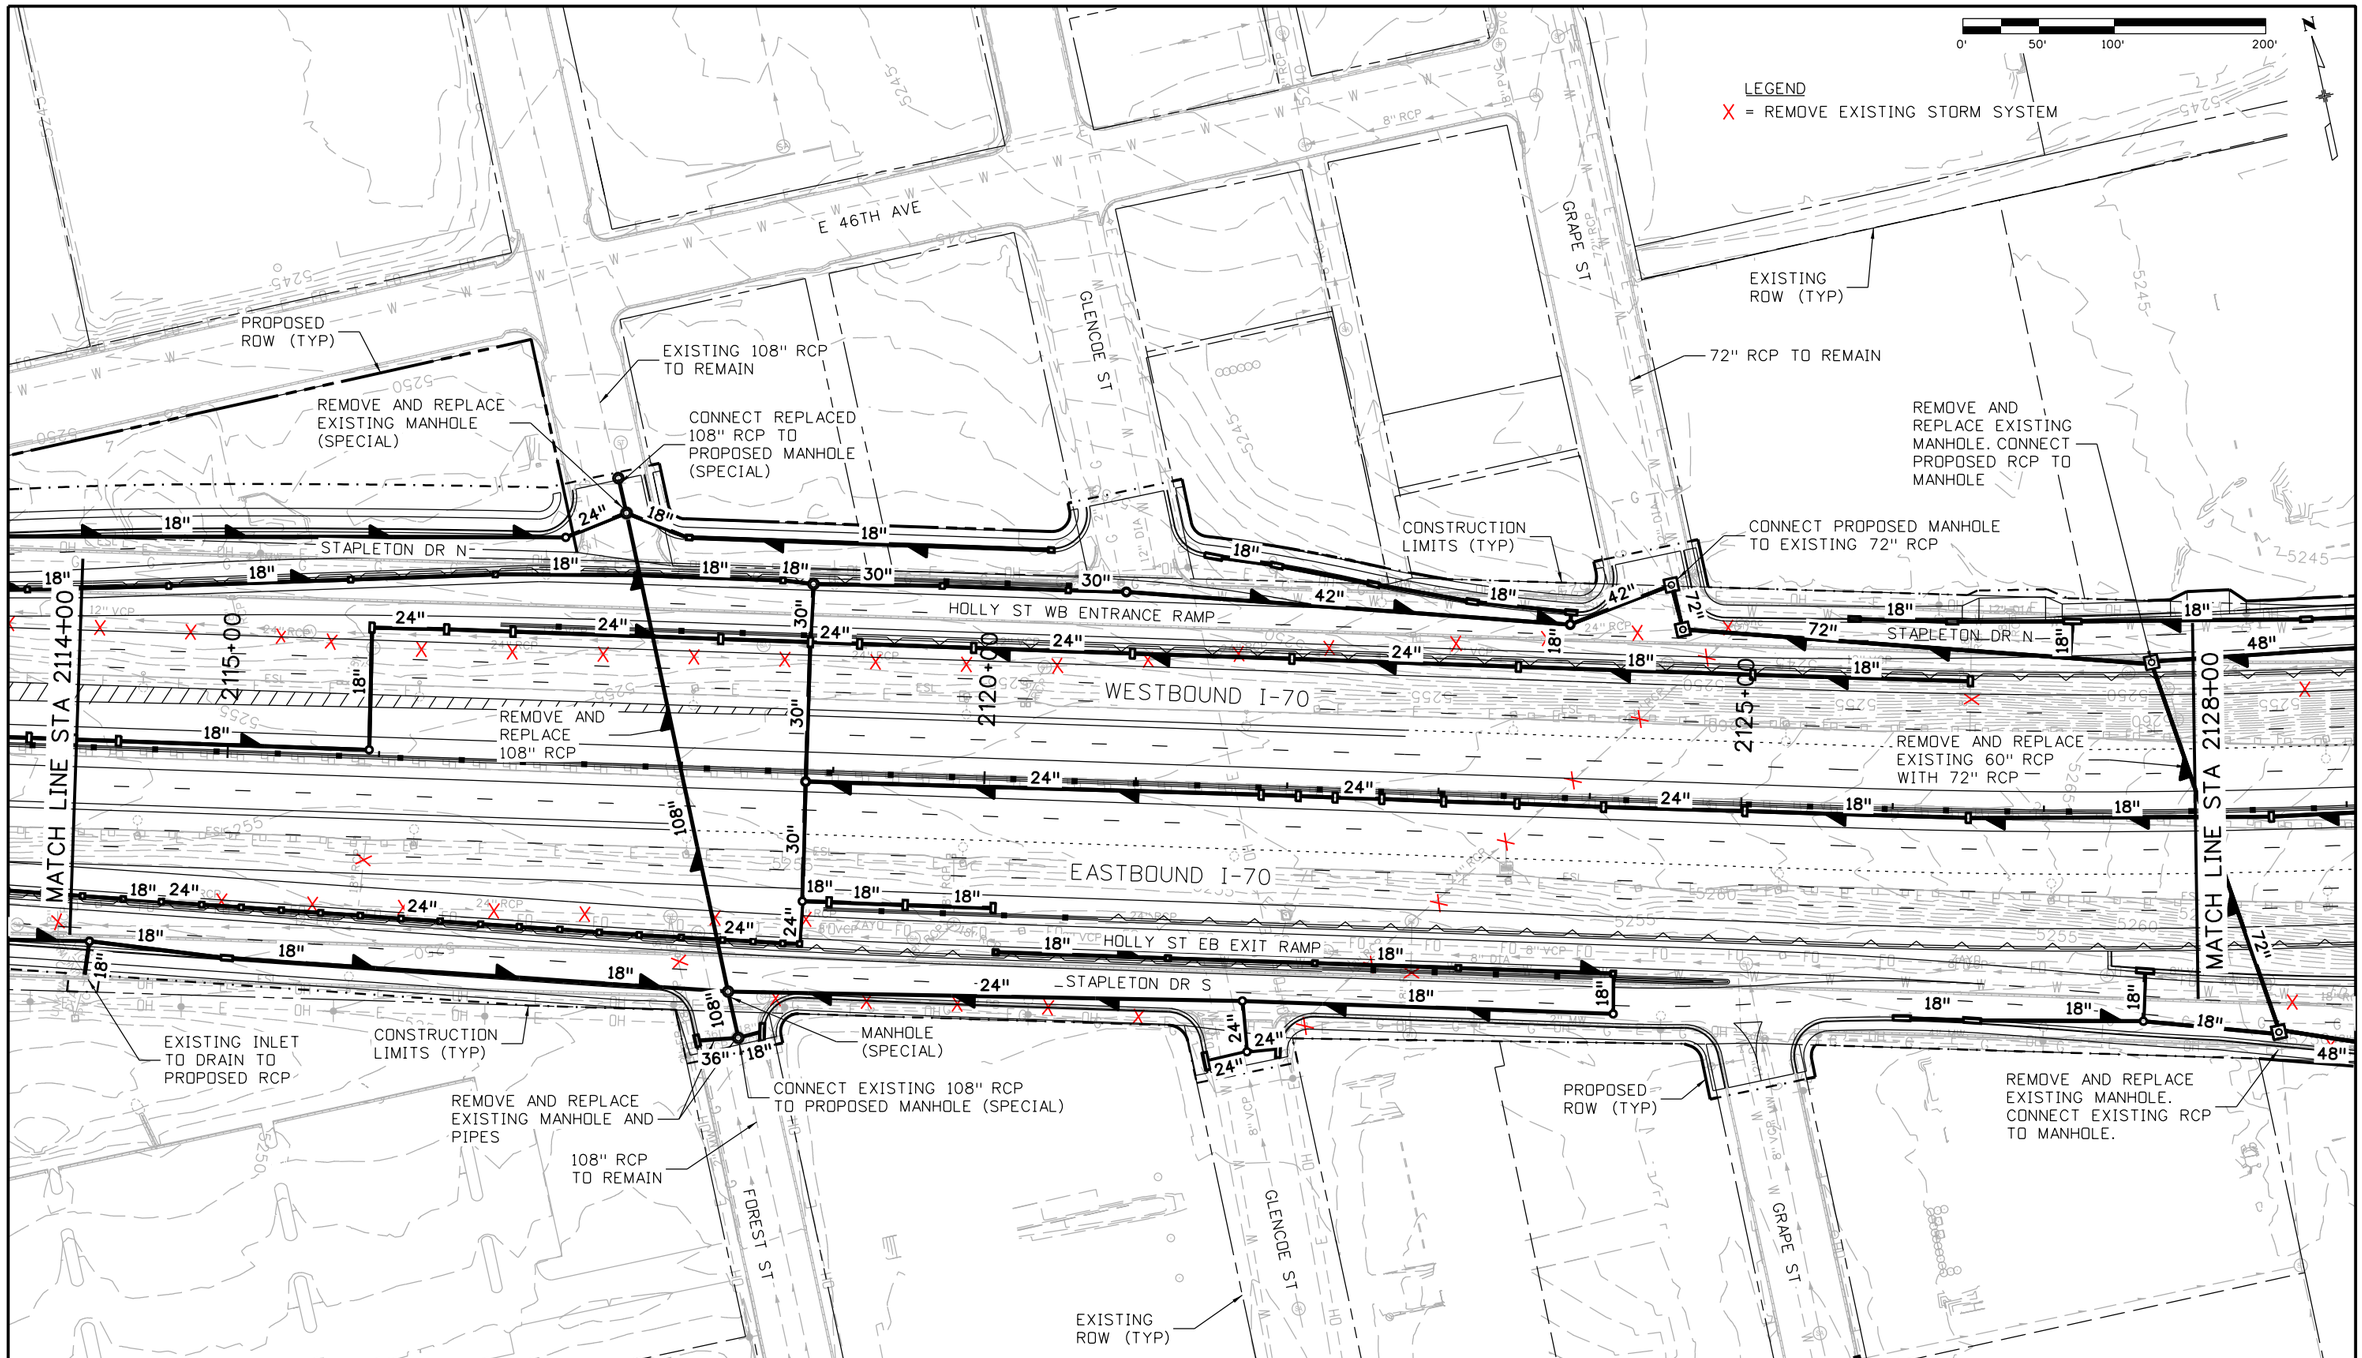

Print Date: 2/22/2016
File Name: 13599HYDR_Procurement_Plan 15_Base_I-70.dgn
Horiz. Scale: 1:100 Vert. Scale: As Noted
Unit Information Unit Leader Initials

ATKINS
7604 Technology Way, Suite 400
Denver, CO 80237
Phone: (303) 221-7275 Fax: (303) 221-7276

Sheet Revisions		
Date:	Comments	Init.

Colorado Department of Transportation
2000 South Holly Street
Denver, CO 80222
Phone: 303-757-9934 FAX: 303-757-9907
Region 1 KJS

PRELIMINARY
No Revisions:
Revised:
Void:

I-70 ROADWAY
DRAINAGE PLAN
STA 2114+00 TO 2128+00

Designer:
Detailer:
Structure Numbers
Sheet Subset: Hydr Plan
Subset Sheets: 15 of

Project No./Code
FBR 0704-234
19631
Sheet Number 297

gain3182 3:23:11 PM S:\170Data\13599\Hydraulics\Drawings\Procurement Plans\13599HYDR_Procurement_Plan 15_Base_I-70.dgn

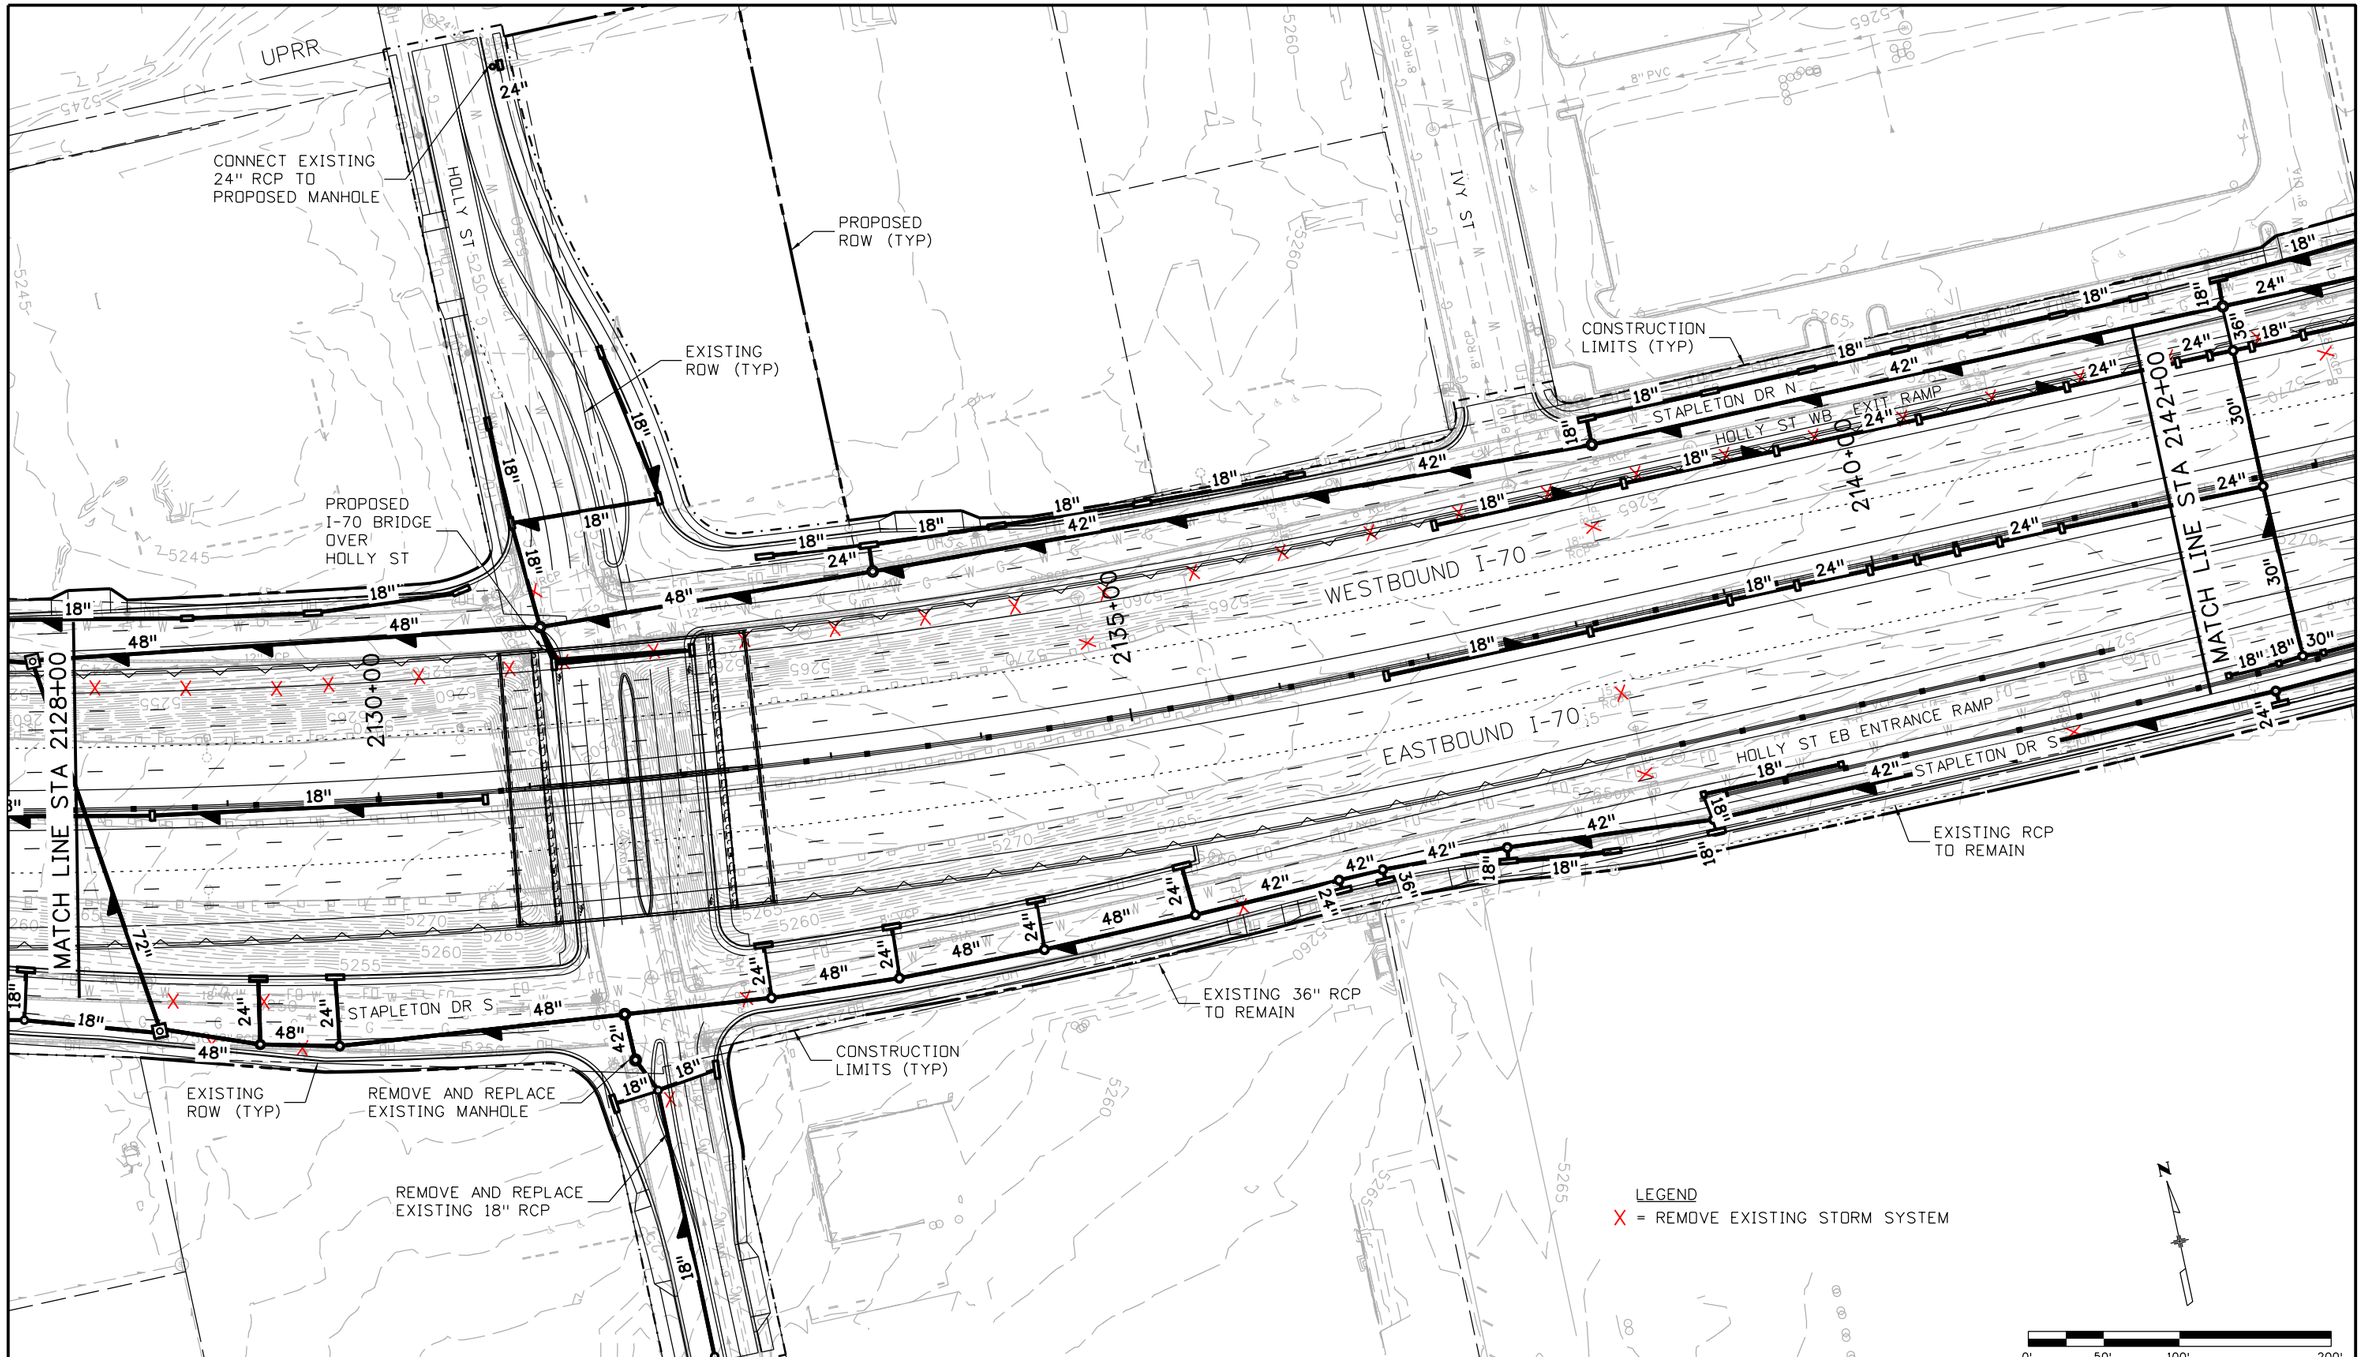

Print Date: 2/22/2016	Sheet Revisions	Colorado Department of Transportation	PRELIMINARY
File Name: 13599HYDR_Procurement_Plan 16_Base_I-70.dgn	Date: / Comments / Init.	2000 South Holly Street, Denver, CO 80222, Phone: 303-757-9934 FAX: 303-757-9907	No Revisions:
Horiz. Scale: 1:100 Vert. Scale: As Noted		Region 1 KJS	Revised:
Unit Information Unit Leader Initials			Void:
ATKINS 7604 Technology Way, Suite 400, Denver, CO 80237, Phone: (303) 221-7275 Fax: (303) 221-7276			

I-70 ROADWAY DRAINAGE PLAN STA 2128+00 TO 2142+00		Project No./Code FBR 0704-234
Designer:	Structure Numbers	19631
Detailer:		
Sheet Subset: Hydr Plan	Subset Sheets: 16 of	Sheet Number 298

gain3182 3:23:16 PM S:\170Data\13599\Hydraulics\Drawings\Procurement Plans\13599HYDR_Procurement_Plan 16_Base_I-70.dgn

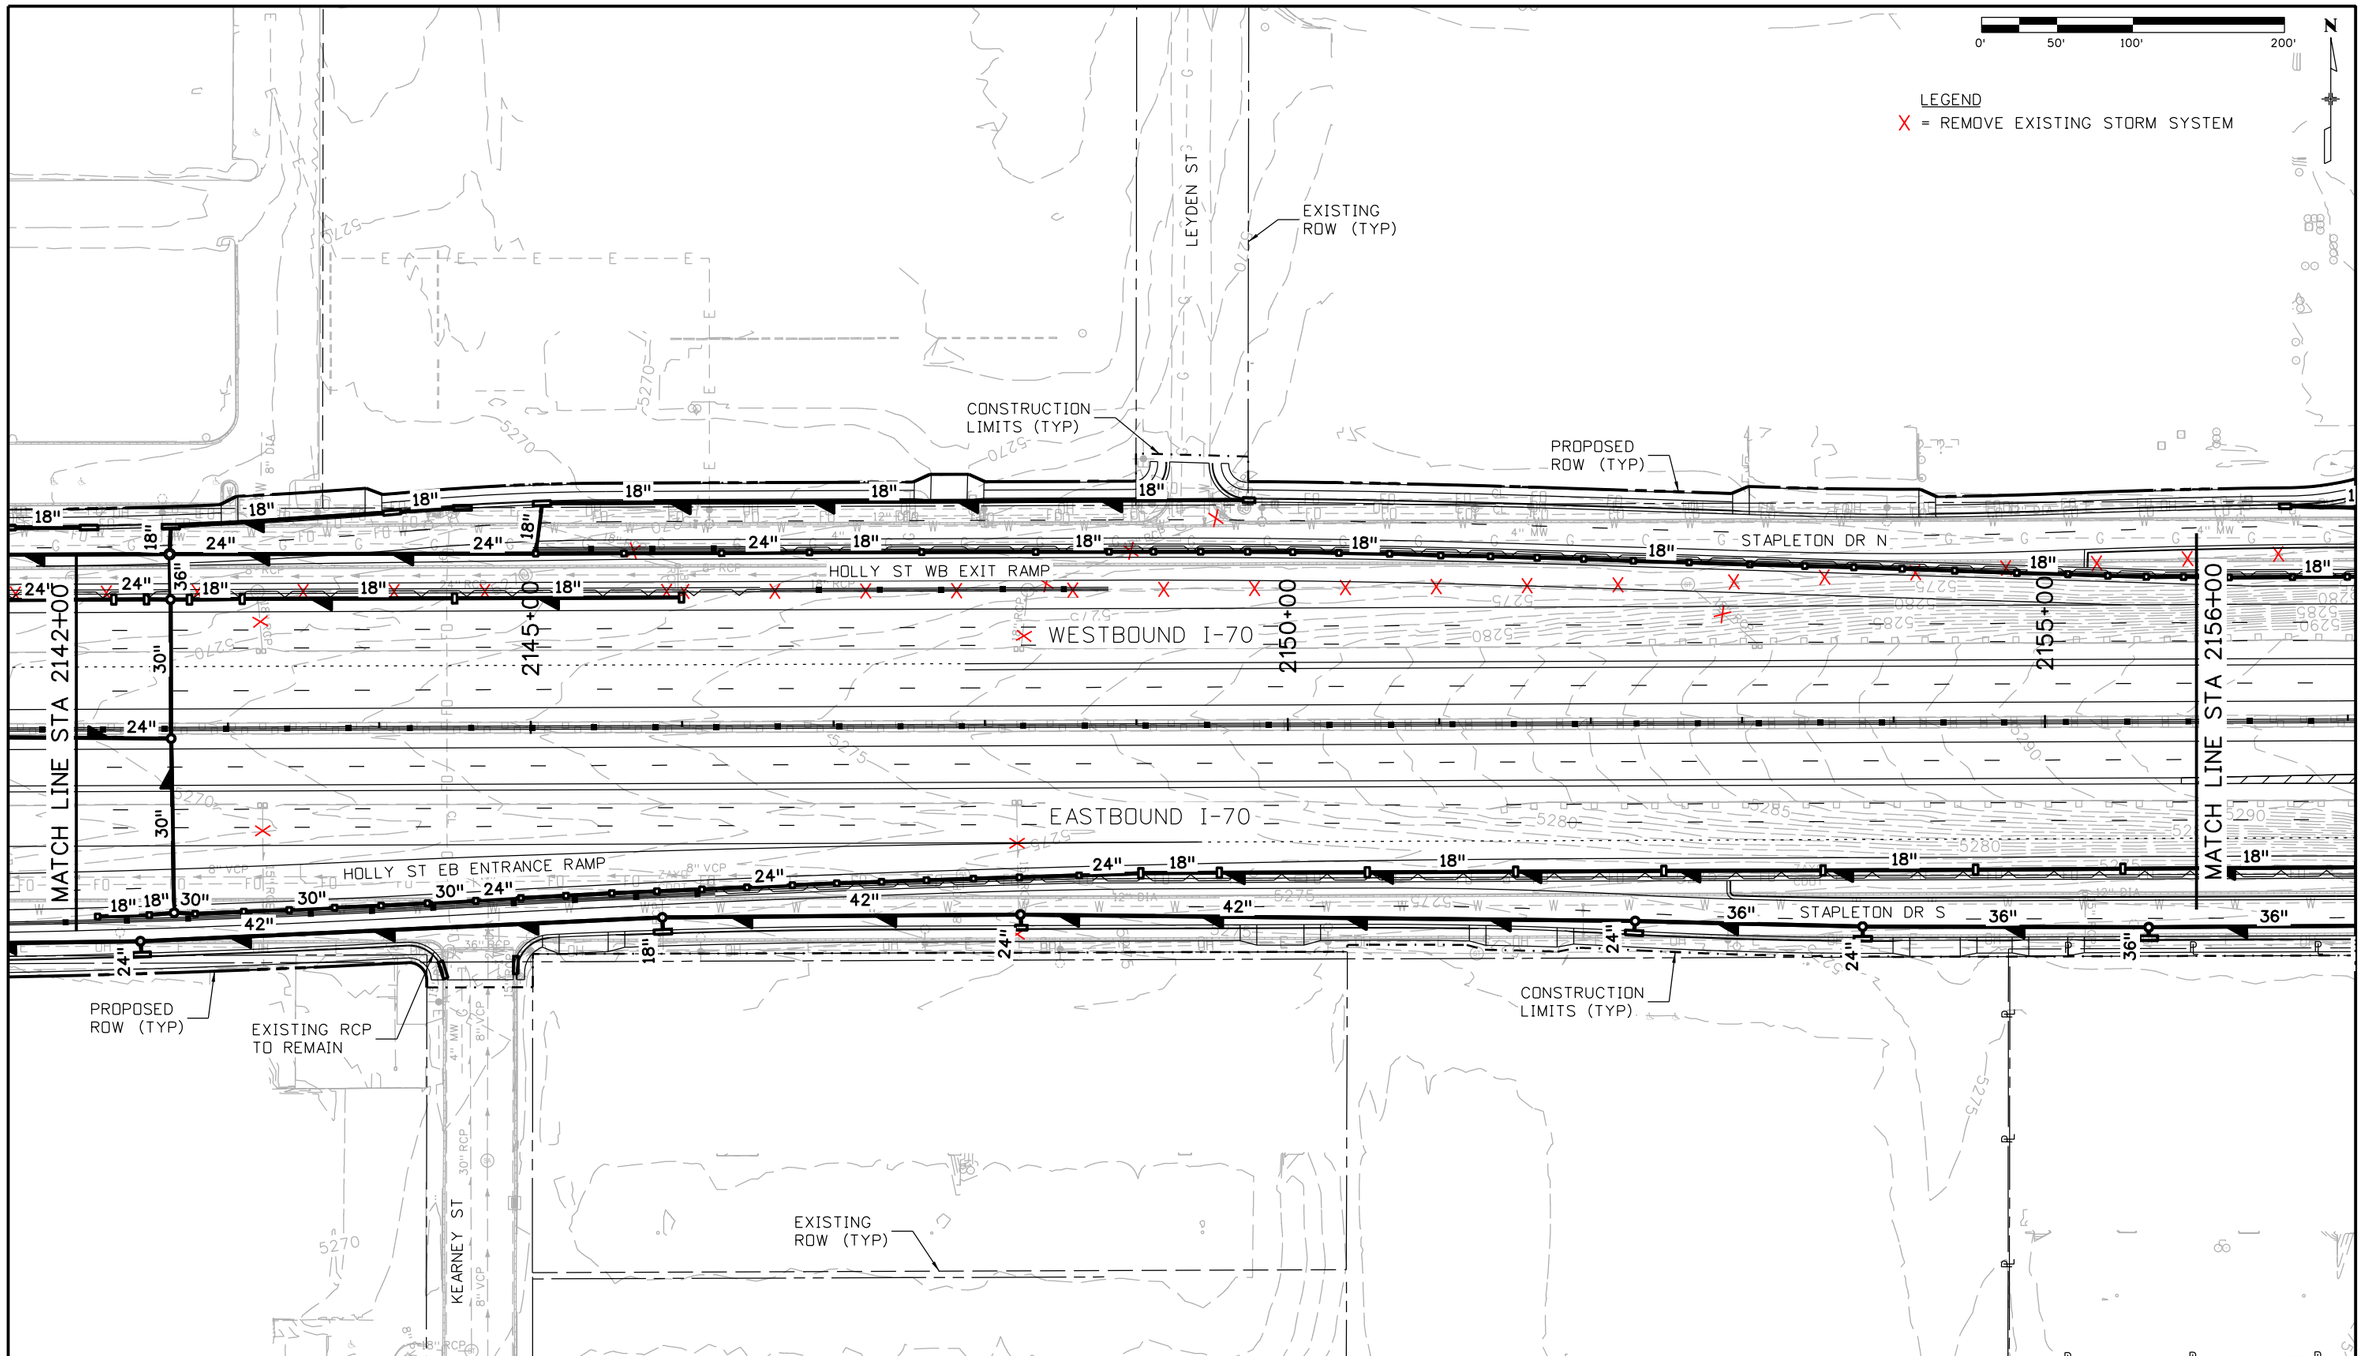

Print Date: 2/22/2016
File Name: 13599HYDR_Procurement_Plan 17_Base_I-70.dgn
Horiz. Scale: 1:100 Vert. Scale: As Noted
Unit Information Unit Leader Initials

ATKINS
7604 Technology Way, Suite 400
Denver, CO 80237
Phone: (303) 221-7275 Fax: (303) 221-7276

Sheet Revisions		
Date:	Comments	Init.

Colorado Department of Transportation
2000 South Holly Street
Denver, CO 80222
Phone: 303-757-9934 FAX: 303-757-9907
Region 1 KJS

PRELIMINARY
No Revisions:
Revised:
Void:

I-70 ROADWAY
DRAINAGE PLAN
STA 2142+00 TO 2156+00

Designer:
Detailer:
Structure Numbers
Sheet Subset: Hydr Plan
Subset Sheets: 17 of

Project No./Code
FBR 0704-234
19631
Sheet Number 299

gain3182 3:23:20 PM S:\170data\13599\Hydraulics\Drawings\Procurement Plans\13599HYDR_Procurement_Plan 17_Base_I-70.dgn

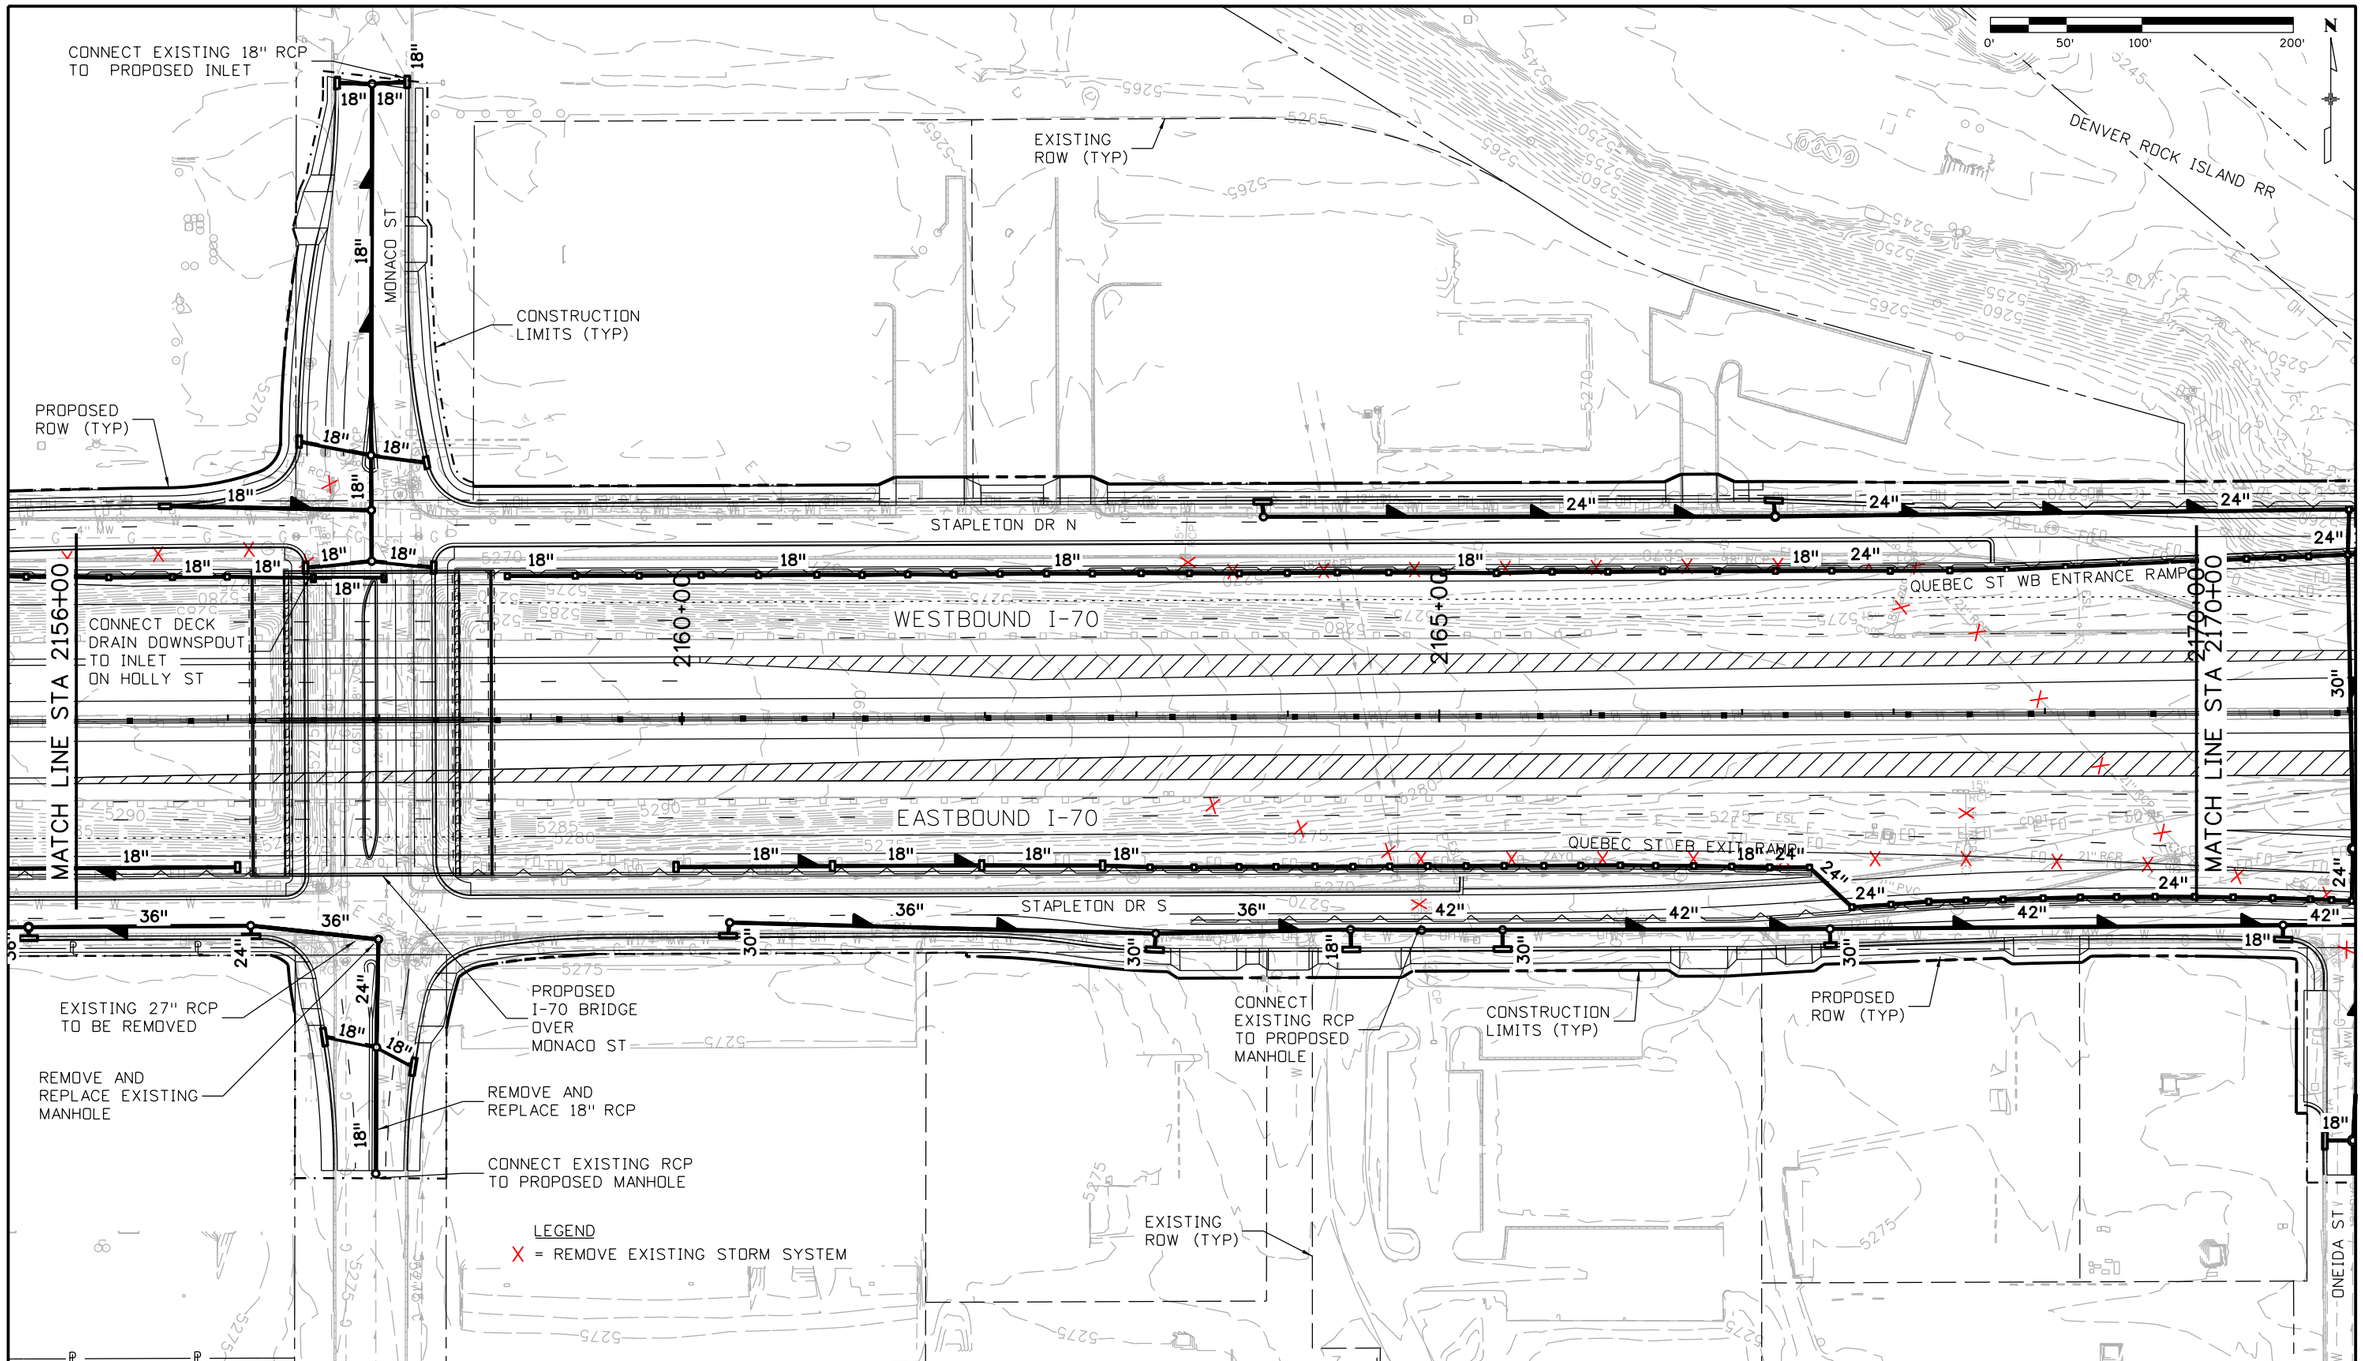

Print Date: 2/22/2016
File Name: 13599HYDR_Procurement_Plan 18_Base_I-70.dgn
Horiz. Scale: 1:100 Vert. Scale: As Noted
Unit Information Unit Leader Initials

ATKINS
7604 Technology Way, Suite 400
Denver, CO 80237
Phone: (303) 221-7275 Fax: (303) 221-7276

Sheet Revisions		
Date:	Comments	Init.

Colorado Department of Transportation
2000 South Holly Street
Denver, CO 80222
Phone: 303-757-9934 FAX: 303-757-9907
Region 1 KJS

PRELIMINARY
No Revisions:
Revised:
Void:

I-70 ROADWAY
DRAINAGE PLAN
STA 2156+00 TO 2170+00

Designer:
Detailer:
Structure Numbers
Sheet Subset: Hydr Plan
Subset Sheets: 18 of

Project No./Code
FBR 0704-234
19631
Sheet Number 300

gain3182 3:23:25 PM S:\170Data\13599\Hydraulics\Drawings\Procurement Plans\13599HYDR_Procurement_Plan 18_Base_I-70.dgn

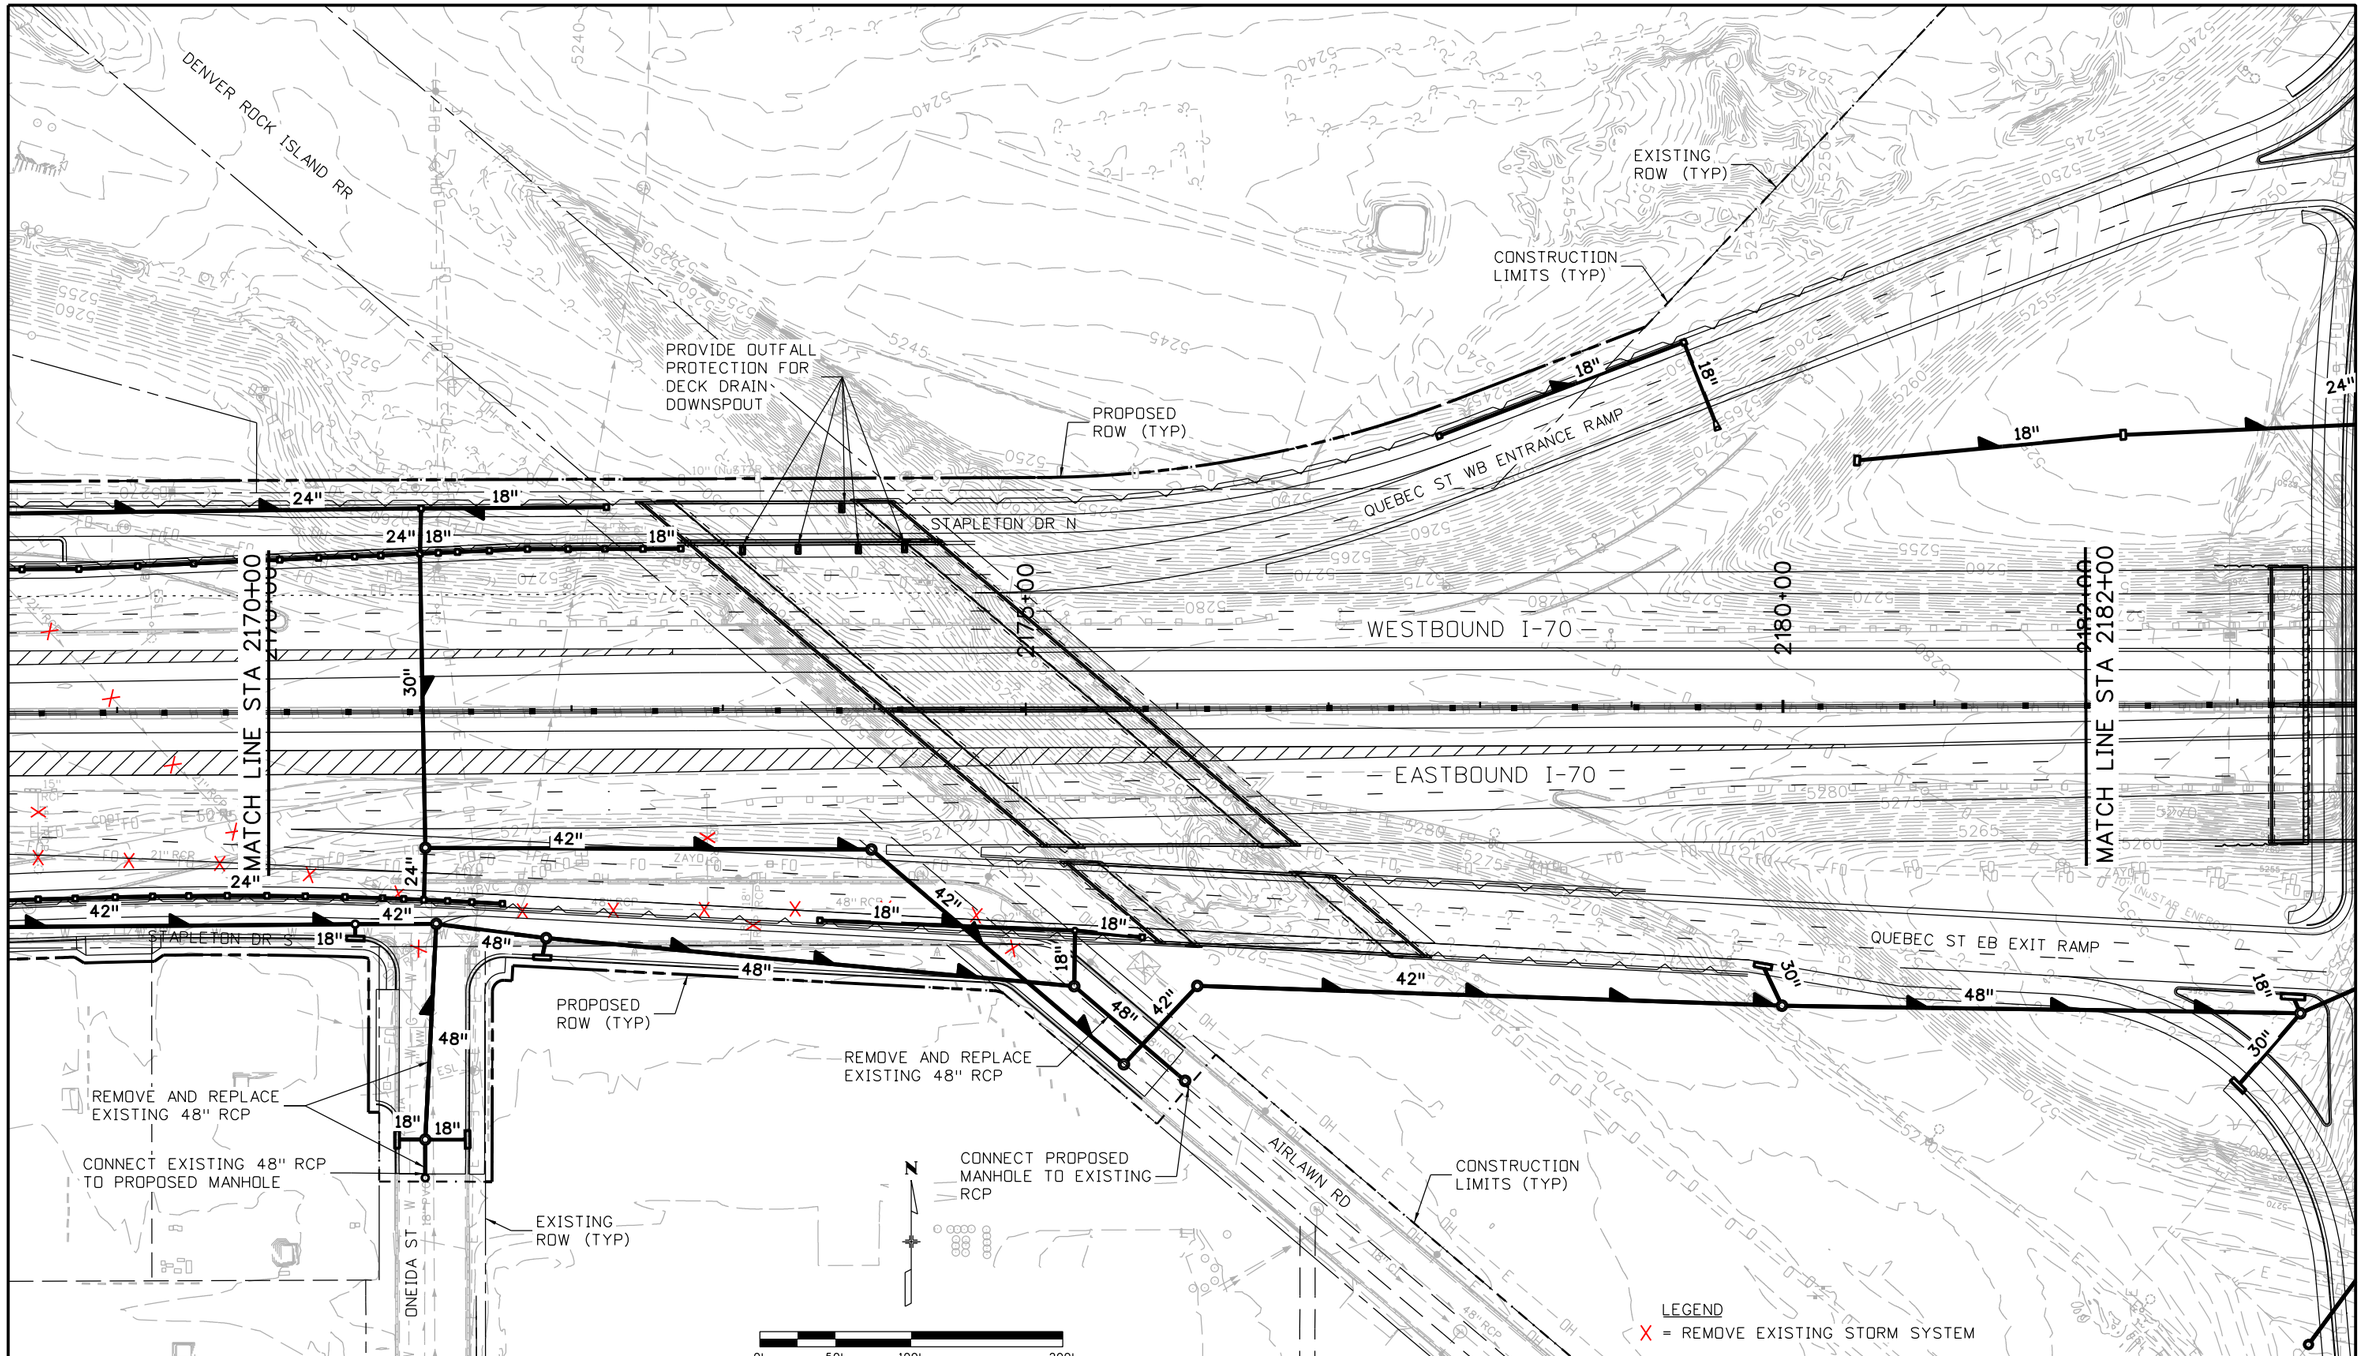

Print Date: 2/22/2016	Sheet Revisions	Colorado Department of Transportation	PRELIMINARY
File Name: 13599HYDR_Procurement_Plan 19_Base_I-70.dgn	Date: / Comments / Init.	2000 South Holly Street, Denver, CO 80222	No Revisions:
Horiz. Scale: 1:100 Vert. Scale: As Noted		Phone: 303-757-9934 FAX: 303-757-9907	Revised:
Unit Information Unit Leader Initials		Region 1 KJS	Void:
ATKINS 7604 Technology Way, Suite 400, Denver, CO 80237, Phone: (303) 221-7275 Fax: (303) 221-7276			

I-70 ROADWAY DRAINAGE PLAN STA 2170+00 TO 2182+00		Project No./Code
		FBR 0704-234
Designer:	Structure Numbers	19631
Detailer:		
Sheet Subset: Hydr Plan	Subset Sheets: 19 of	Sheet Number 301

gain3182 3:23:30 PM S:\170Data\13599\Hydraulics\Drawings\Procurement Plans\13599HYDR_Procurement_Plan 19_Base_I-70.dgn

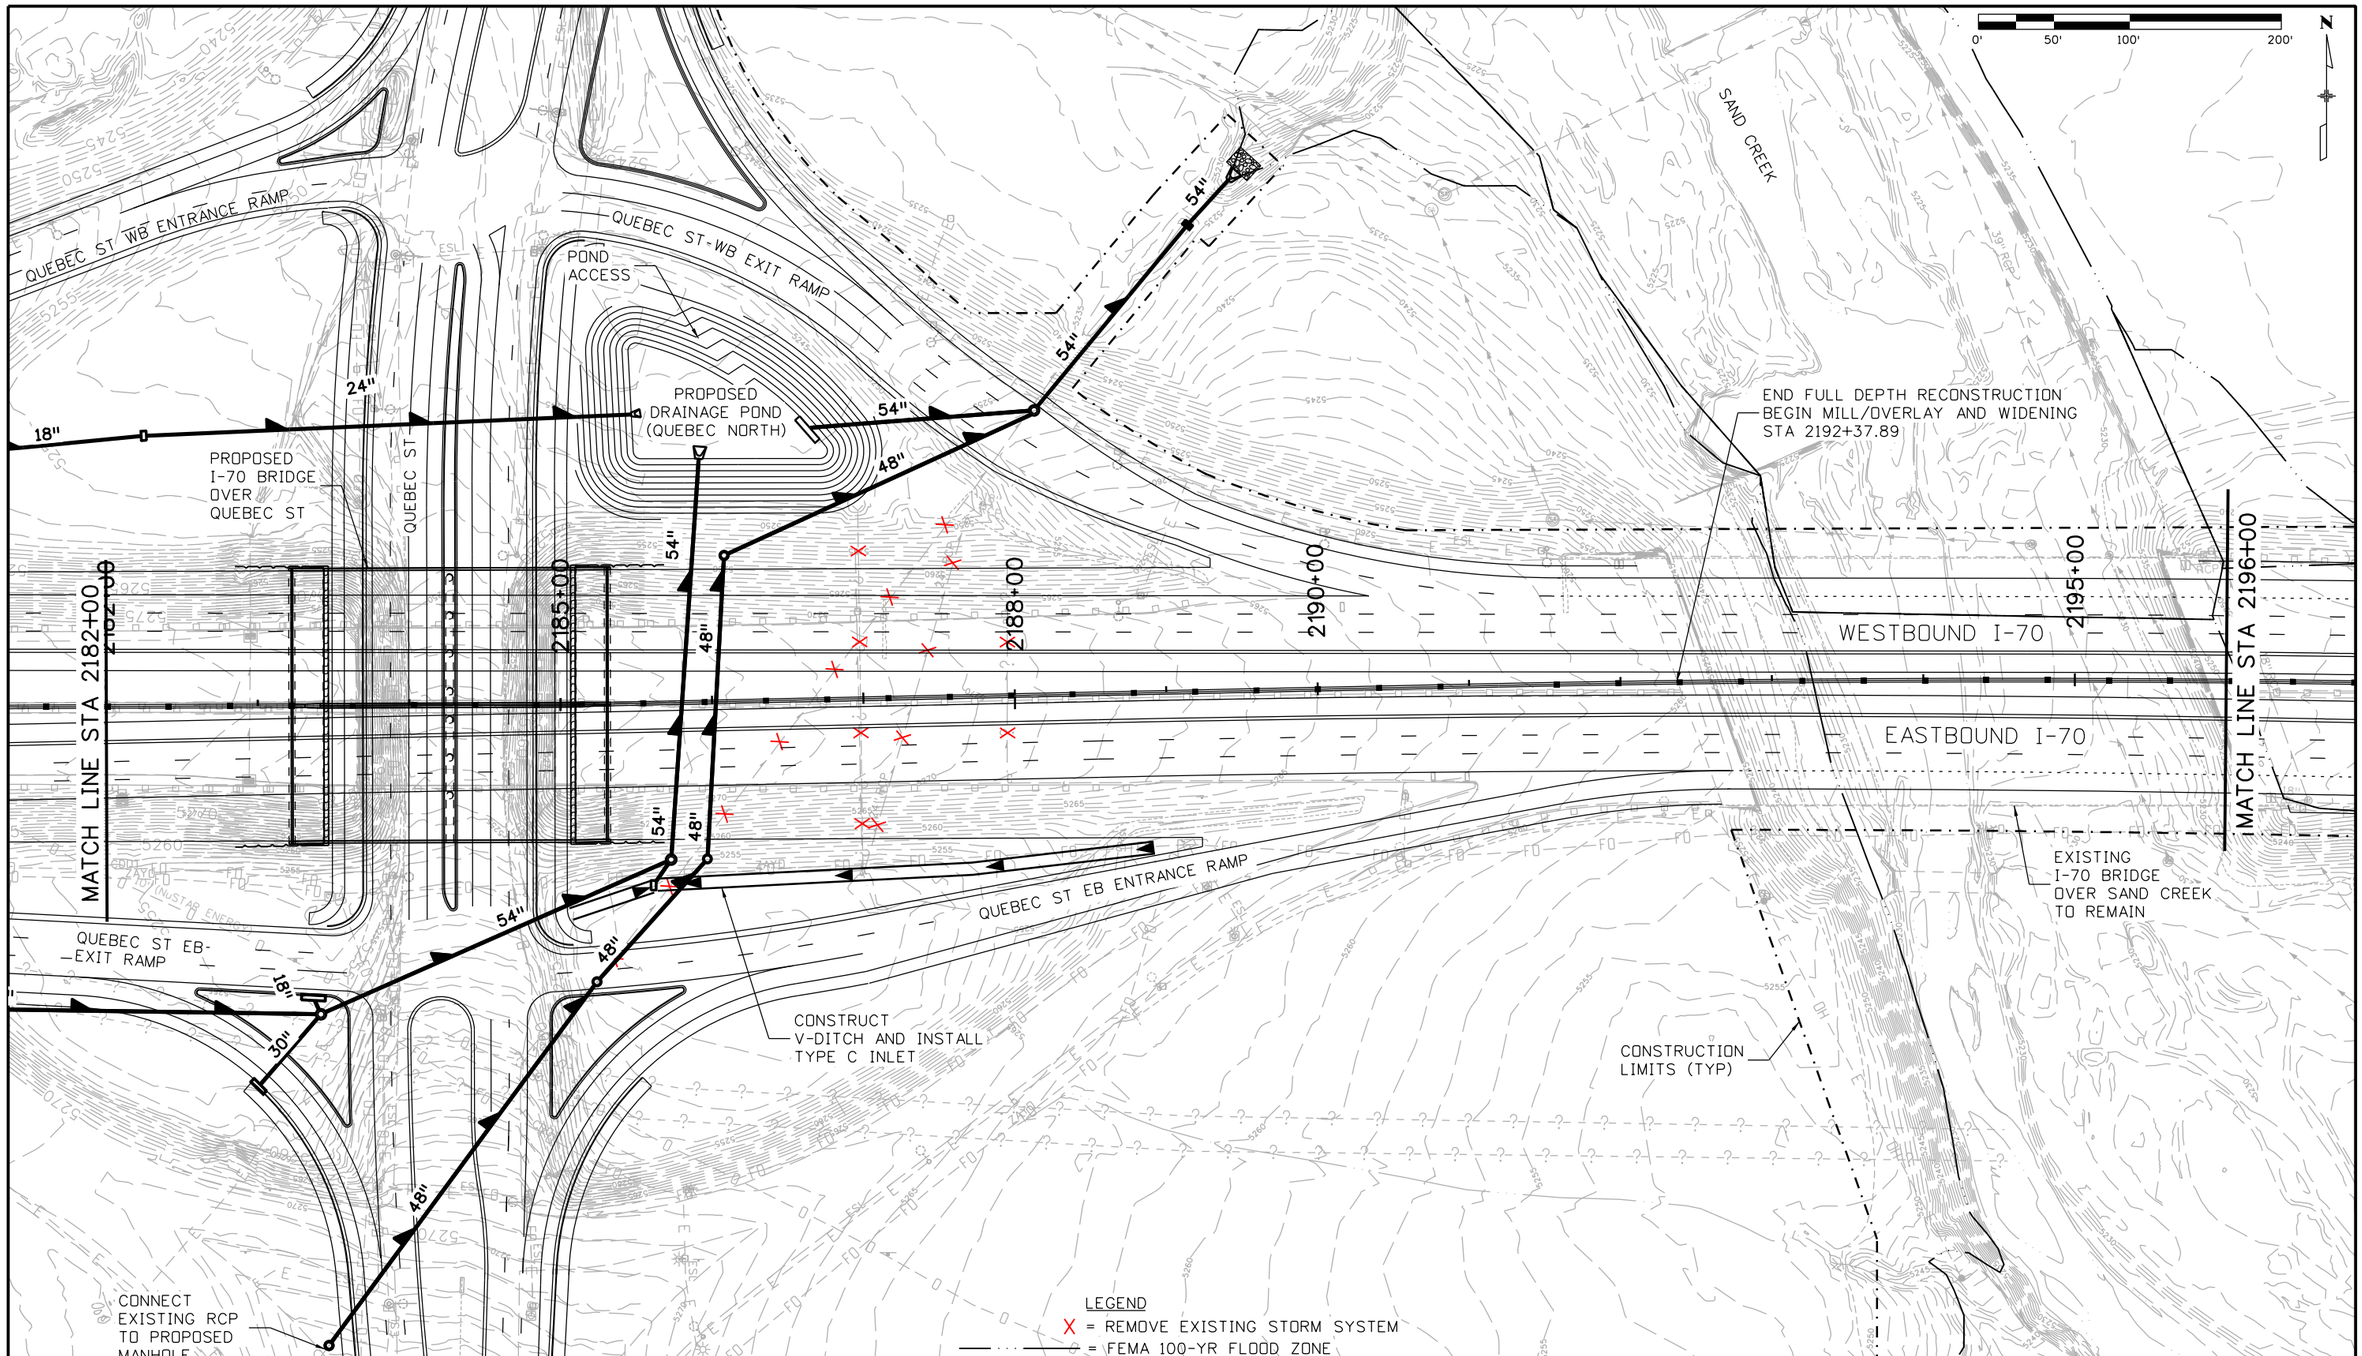

Print Date: 2/22/2016	Sheet Revisions	Colorado Department of Transportation	PRELIMINARY
File Name: 13599HYDR_Procurement_Plan 20_Base_I-70.dgn	Date: / Comments / Init.	2000 South Holly Street, Denver, CO 80222, Phone: 303-757-9934 FAX: 303-757-9907	No Revisions:
Horiz. Scale: 1:100 Vert. Scale: As Noted		Region 1 KJS	Revised:
Unit Information Unit Leader Initials			Void:
ATKINS 7604 Technology Way, Suite 400, Denver, CO 80237, Phone: (303) 221-7275 Fax: (303) 221-7276			

I-70 ROADWAY DRAINAGE PLAN STA 2182+00 TO 2196+00		Project No./Code
		FBR 0704-234
Designer:	Structure Numbers	19631
Detailer:		
Sheet Subset: Hydr Plan	Subset Sheets: 20 of	Sheet Number 302

gain3182 3:23:37 PM S:\170Data\13599\Hydraulics\Drawings\Procurement Plans\13599HYDR_Procurement_Plan 20_Base_I-70.dgn

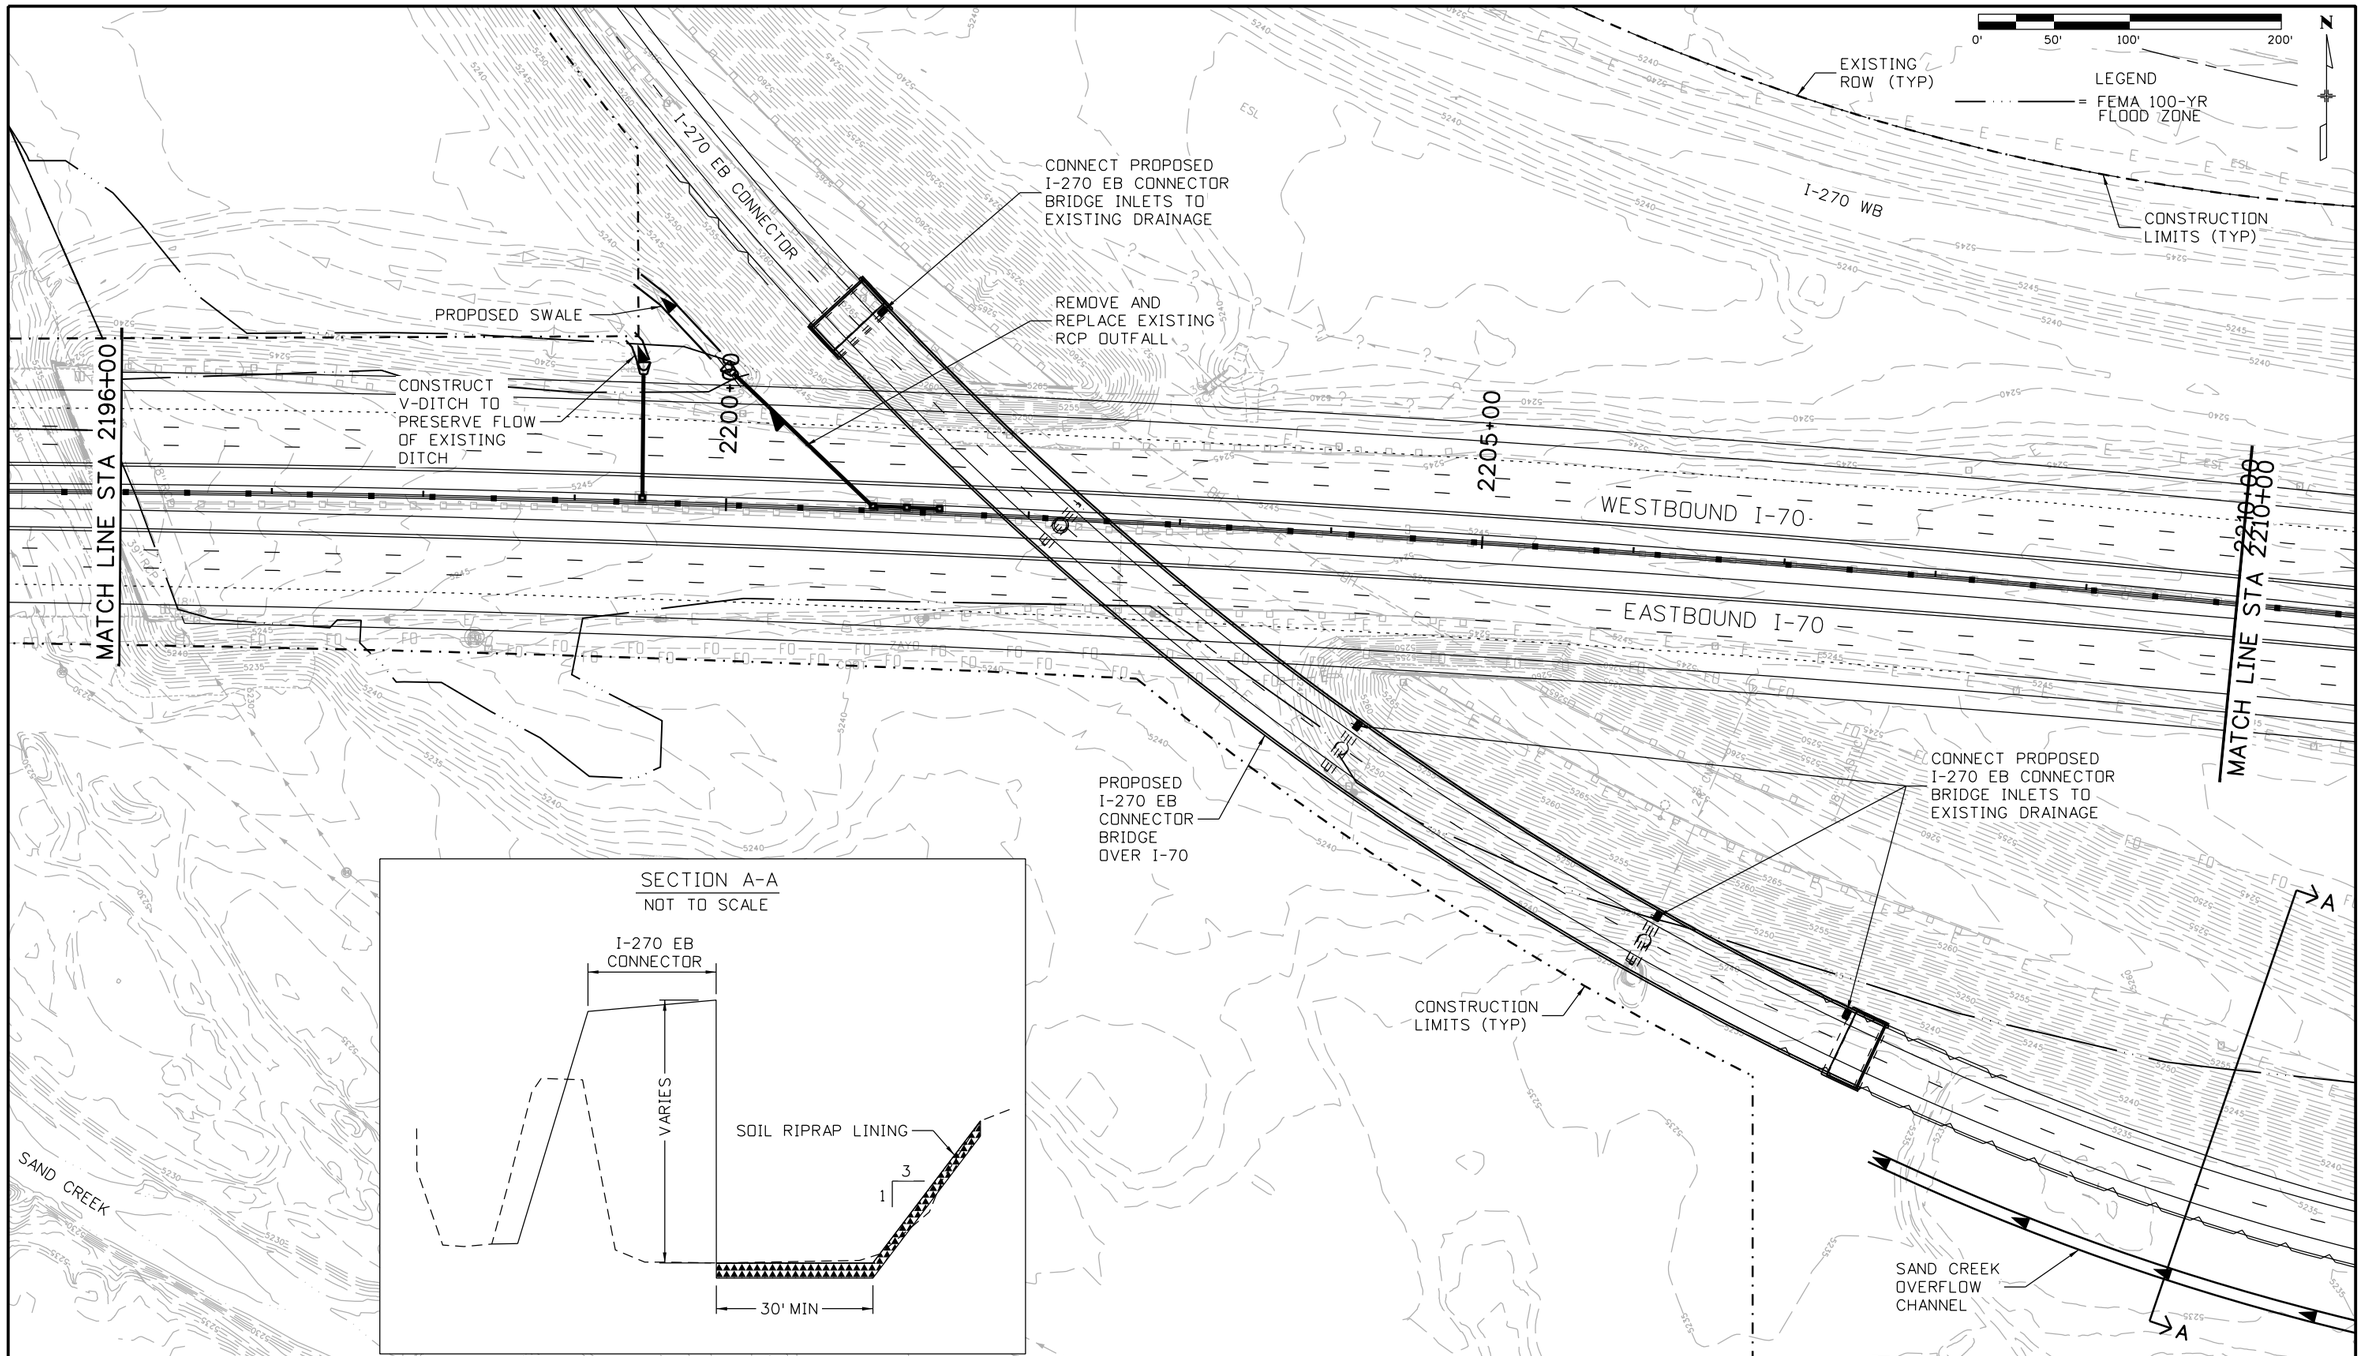

Print Date: 2/22/2016	Sheet Revisions	Colorado Department of Transportation	PRELIMINARY
File Name: 13599HYDR_Procurement_Plan 21_Base_I-70.dgn	Date: / Comments / Init.	2000 South Holly Street Denver, CO 80222 Phone: 303-757-9934 FAX: 303-757-9907	No Revisions:
Horiz. Scale: 1:100 Vert. Scale: As Noted		Region 1 KJS	Revised:
Unit Information Unit Leader Initials			Void:
ATKINS 7604 Technology Way, Suite 400 Denver, CO 80237 Phone: (303) 221-7275 Fax: (303) 221-7276			

I-70 ROADWAY DRAINAGE PLAN STA 2196+00 TO 2210+00		Project No./Code FBR 0704-234
Designer:	Structure Numbers	19631
Detailer:		
Sheet Subset: Hydr Plan	Subset Sheets: 21 of	Sheet Number 303

gain3182 3:23:43 PM S:\170Data\13599\Hydraulics\Drawings\Procurement Plans\13599HYDR_Procurement_Plan 21_Base_I-70.dgn

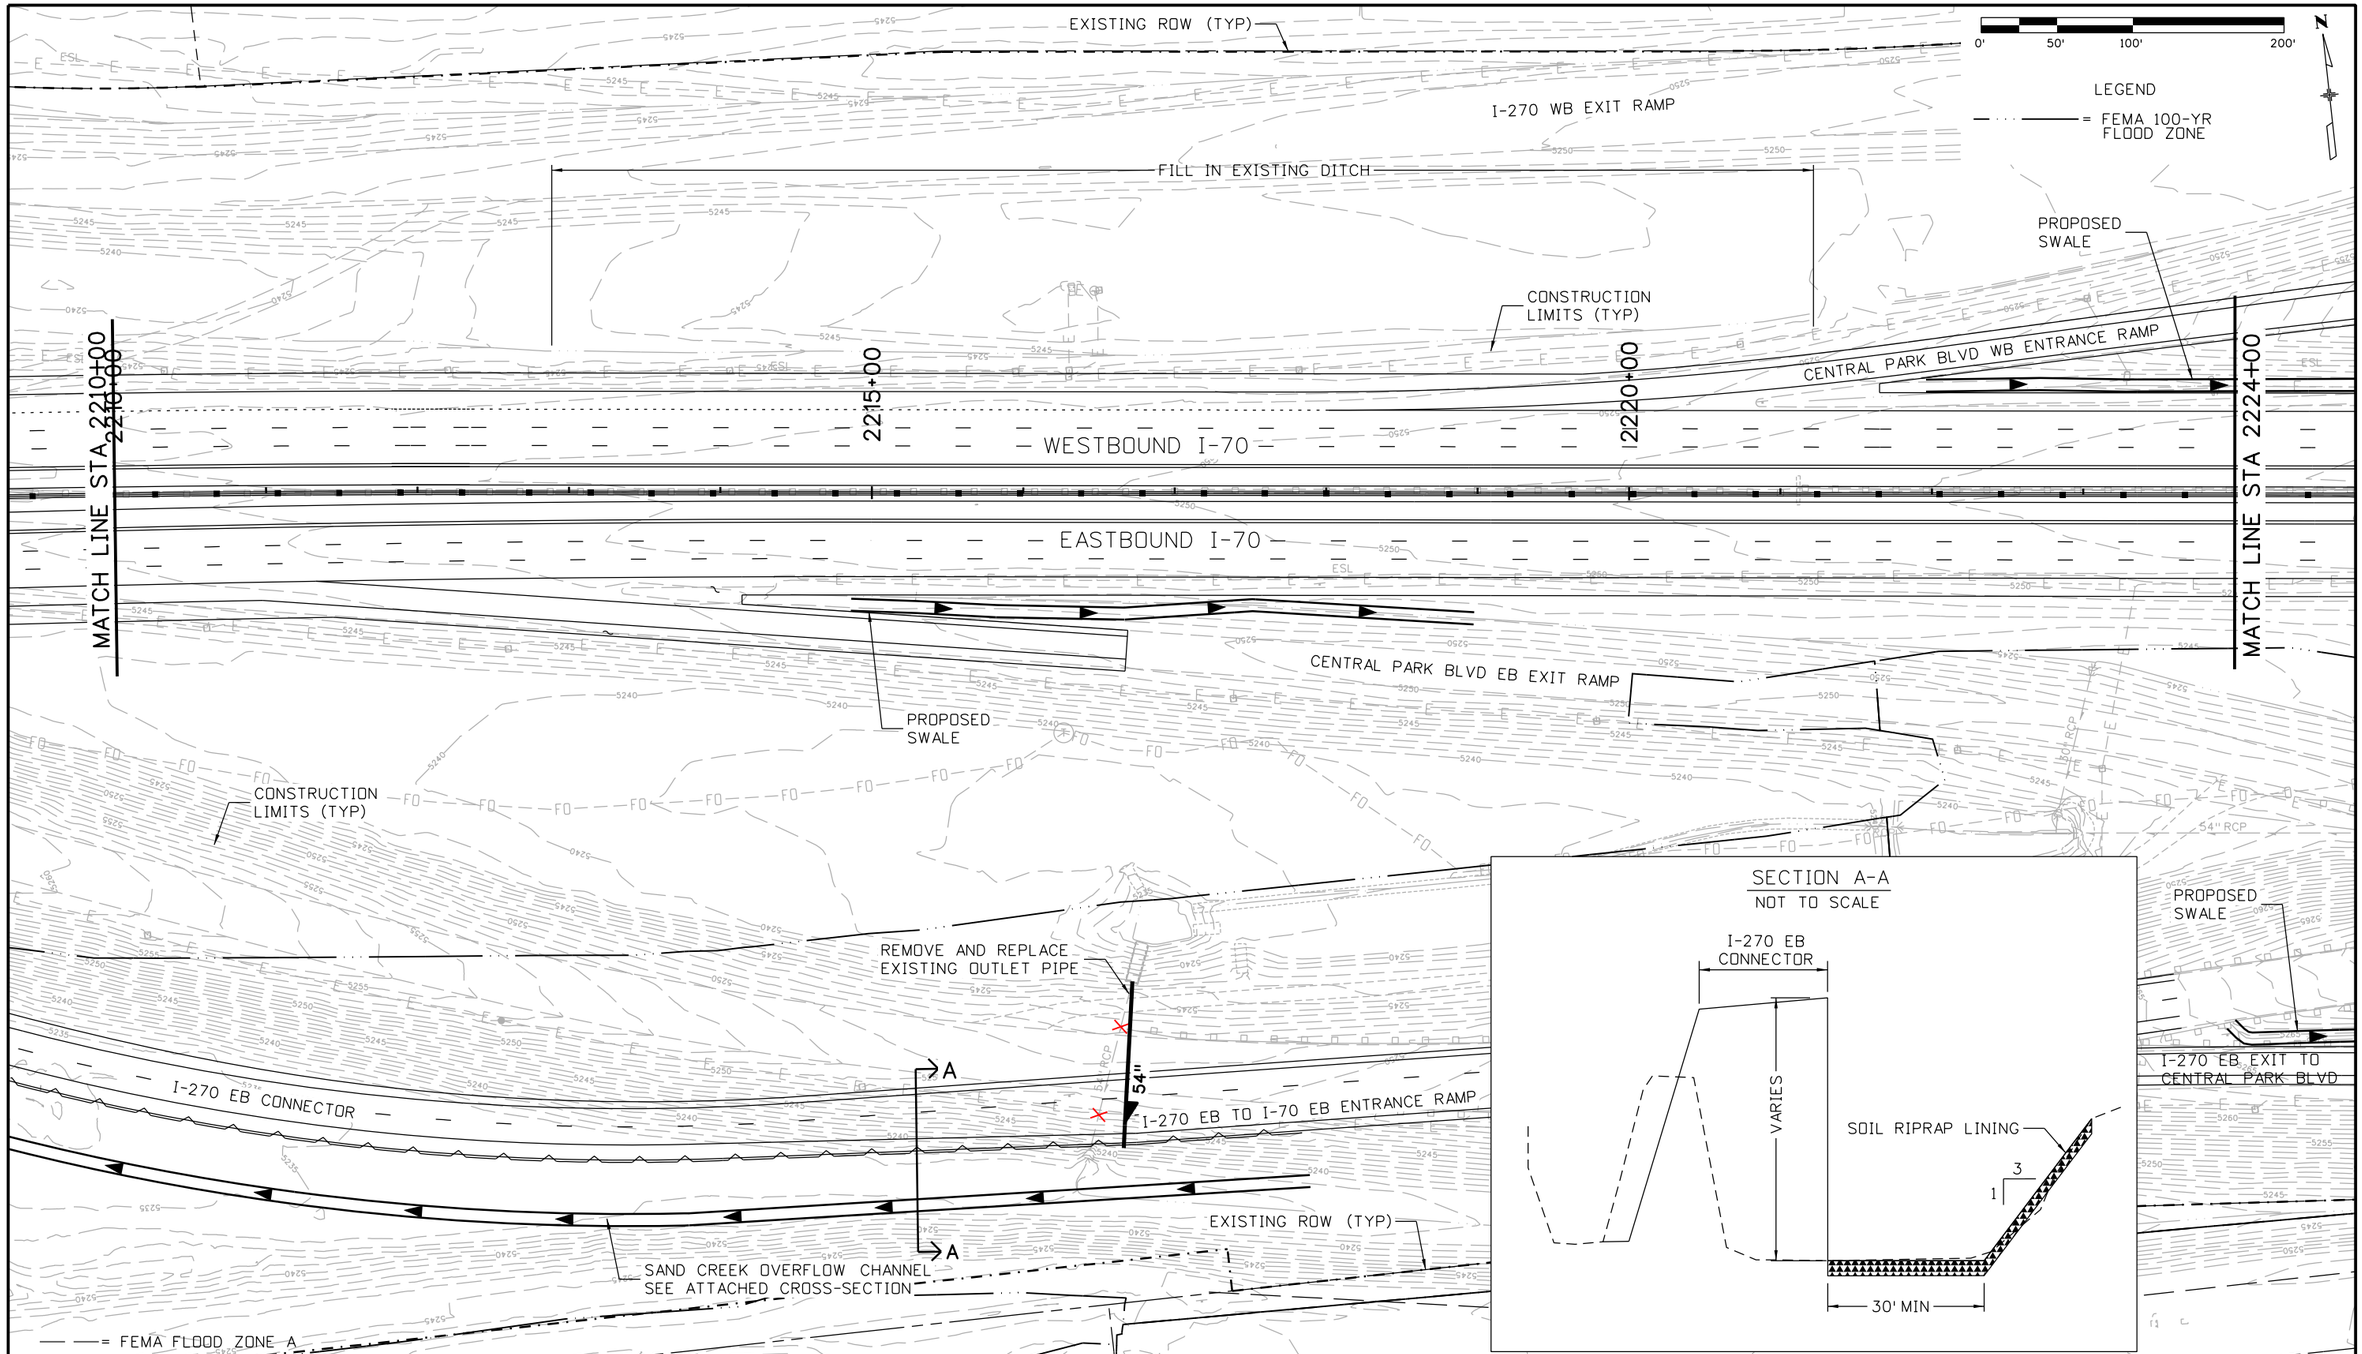

Print Date: 2/22/2016	Sheet Revisions	Colorado Department of Transportation	PRELIMINARY
File Name: 13599HYDR_Procurement_Plan 22_Base_I-70.dgn	Date: / Comments / Init.	2000 South Holly Street, Denver, CO 80222, Phone: 303-757-9934 FAX: 303-757-9907	No Revisions:
Horiz. Scale: 1:100 Vert. Scale: As Noted		Region 1 KJS	Revised:
Unit Information Unit Leader Initials			Void:
ATKINS 7604 Technology Way, Suite 400, Denver, CO 80237, Phone: (303) 221-7275 Fax: (303) 221-7276			

I-70 ROADWAY DRAINAGE PLAN STA 2210+00 TO 2224+00		Project No./Code
		FBR 0704-234
Designer:	Structure Numbers	19631
Detailer:		
Sheet Subset: Hydr Plan	Subset Sheets: 22 of	Sheet Number 304

gain3182 3:23:47 PM S:\170Data\13599\Hydraulics\Drawings\Procurement Plans\13599HYDR_Procurement_Plan 22_Base_I-70.dgn

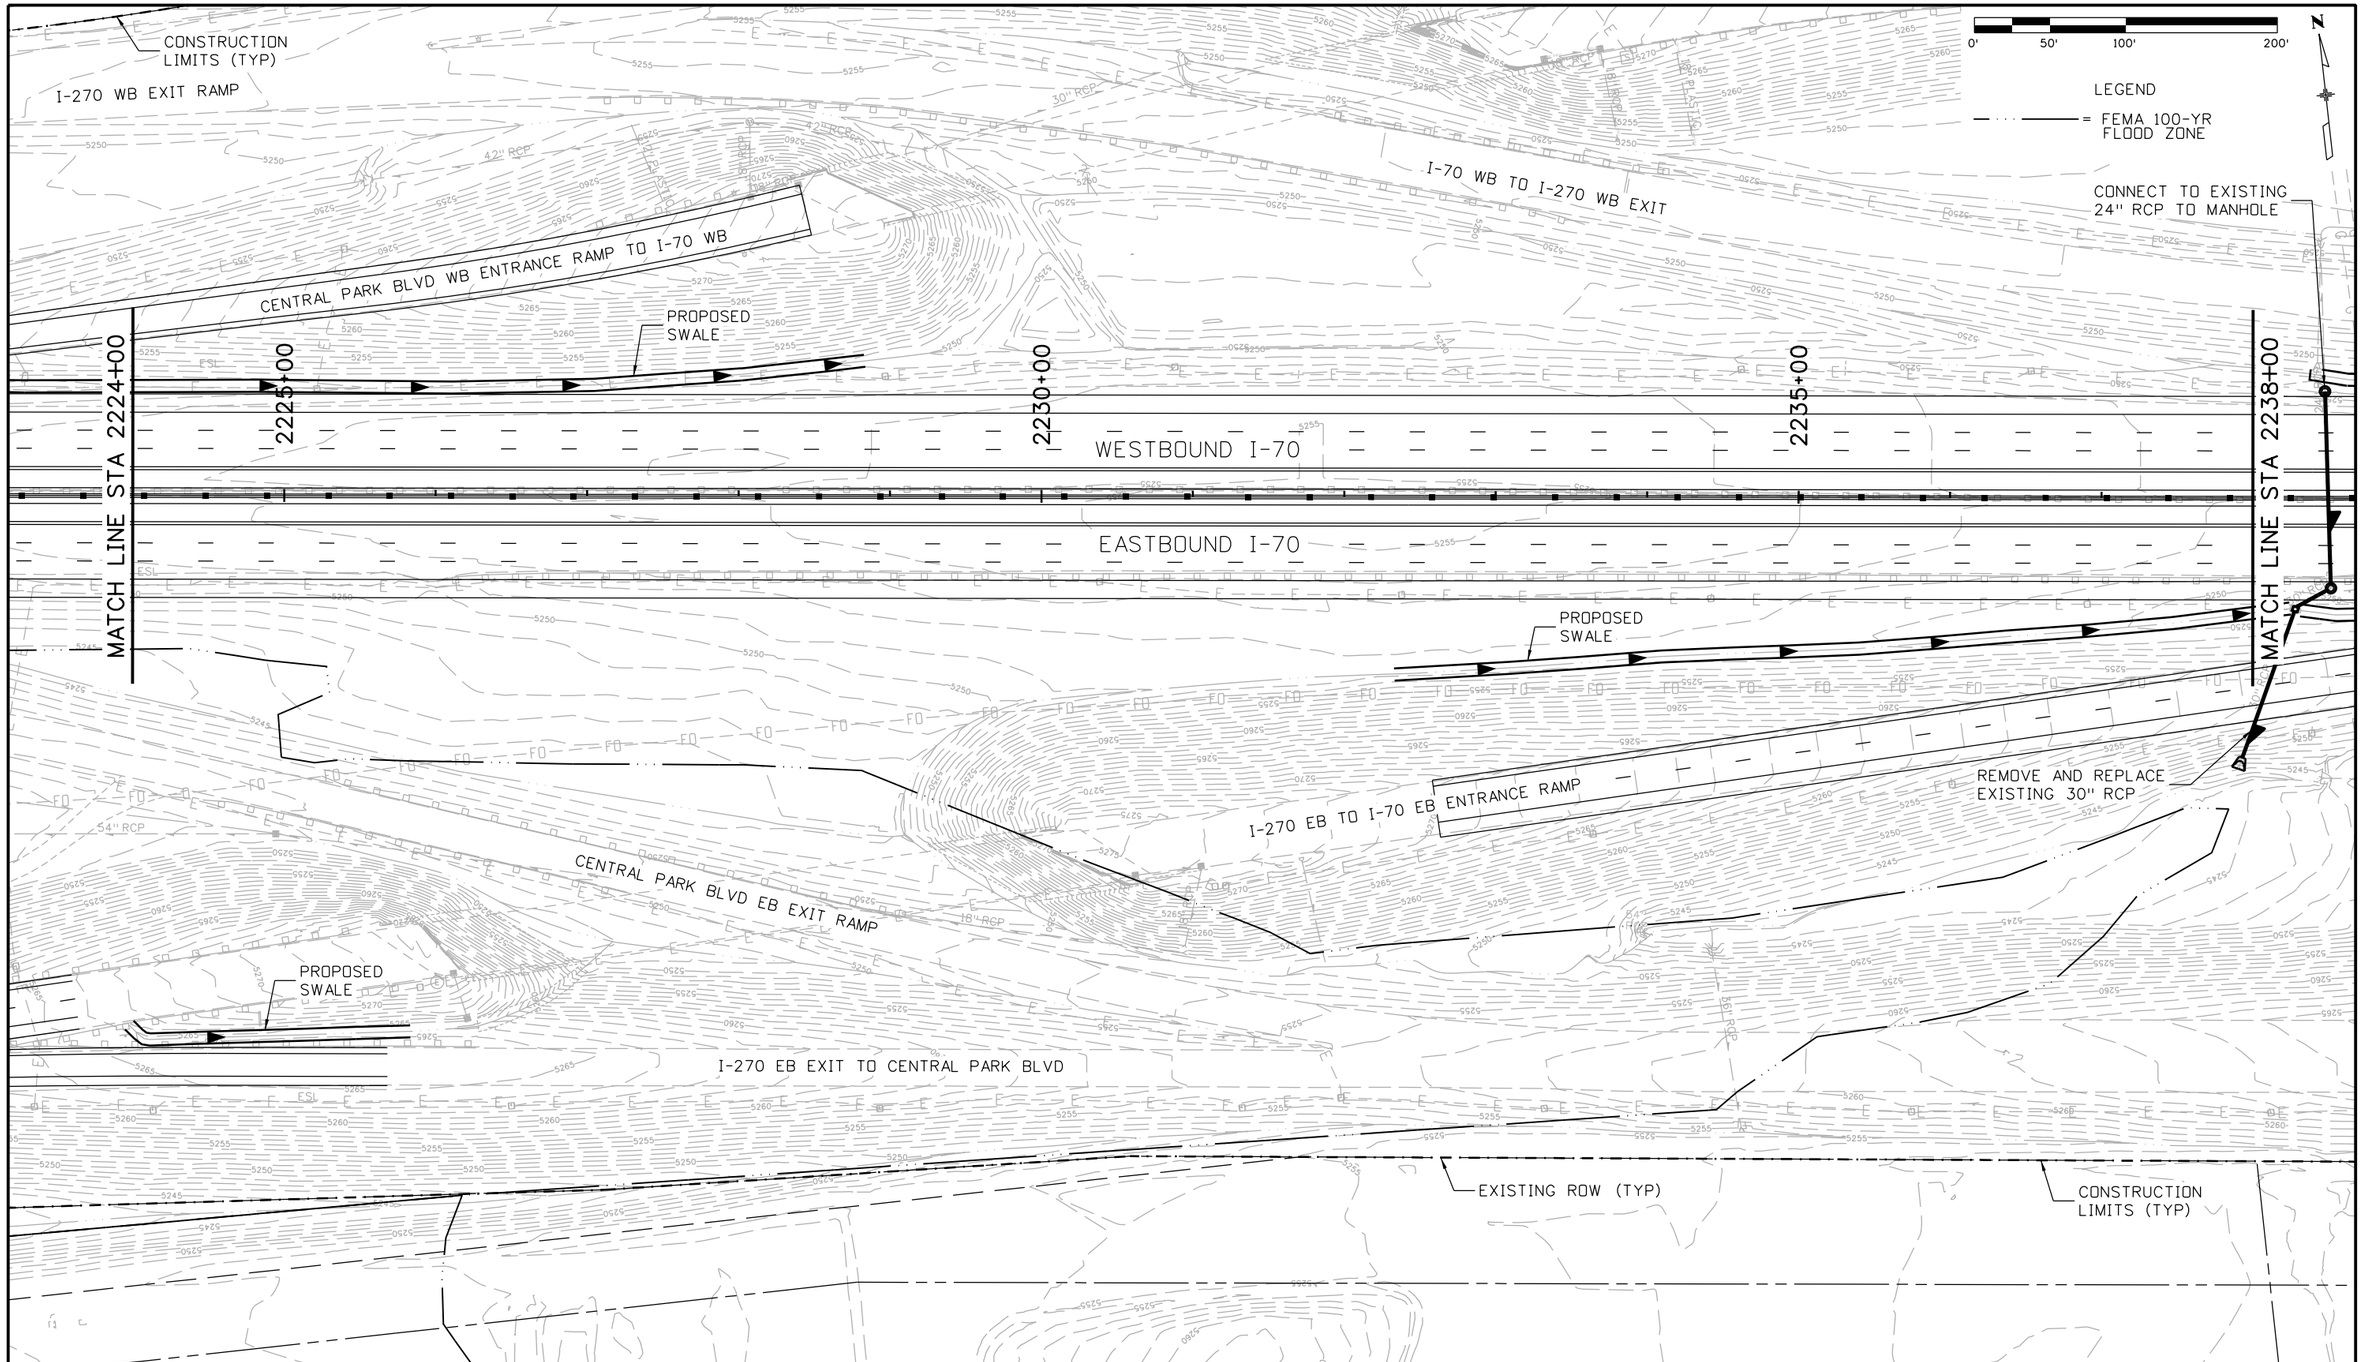

Print Date: 2/22/2016	Sheet Revisions	Colorado Department of Transportation	PRELIMINARY
File Name: 13599HYDR_Procurement_Plan 23_Base_I-70.dgn	Date: / Comments / Init.	2000 South Holly Street, Denver, CO 80222, Phone: 303-757-9934 FAX: 303-757-9907	No Revisions:
Horiz. Scale: 1:100 Vert. Scale: As Noted		Region 1 KJS	Revised:
Unit Information Unit Leader Initials			Void:
ATKINS 7604 Technology Way, Suite 400, Denver, CO 80237, Phone: (303) 221-7275 Fax: (303) 221-7276			

I-70 ROADWAY DRAINAGE PLAN STA 2224+00 TO 2238+00		Project No./Code
		FBR 0704-234
Designer:	Structure Numbers	19631
Detailer:		
Sheet Subset: Hydr Plan	Subset Sheets: 23 of	Sheet Number 305

gain3182 3:23:51 PM S:\170Data\13599\Hydraulics\Drawings\Procurement Plans\13599HYDR_Procurement_Plan 23_Base_I-70.dgn

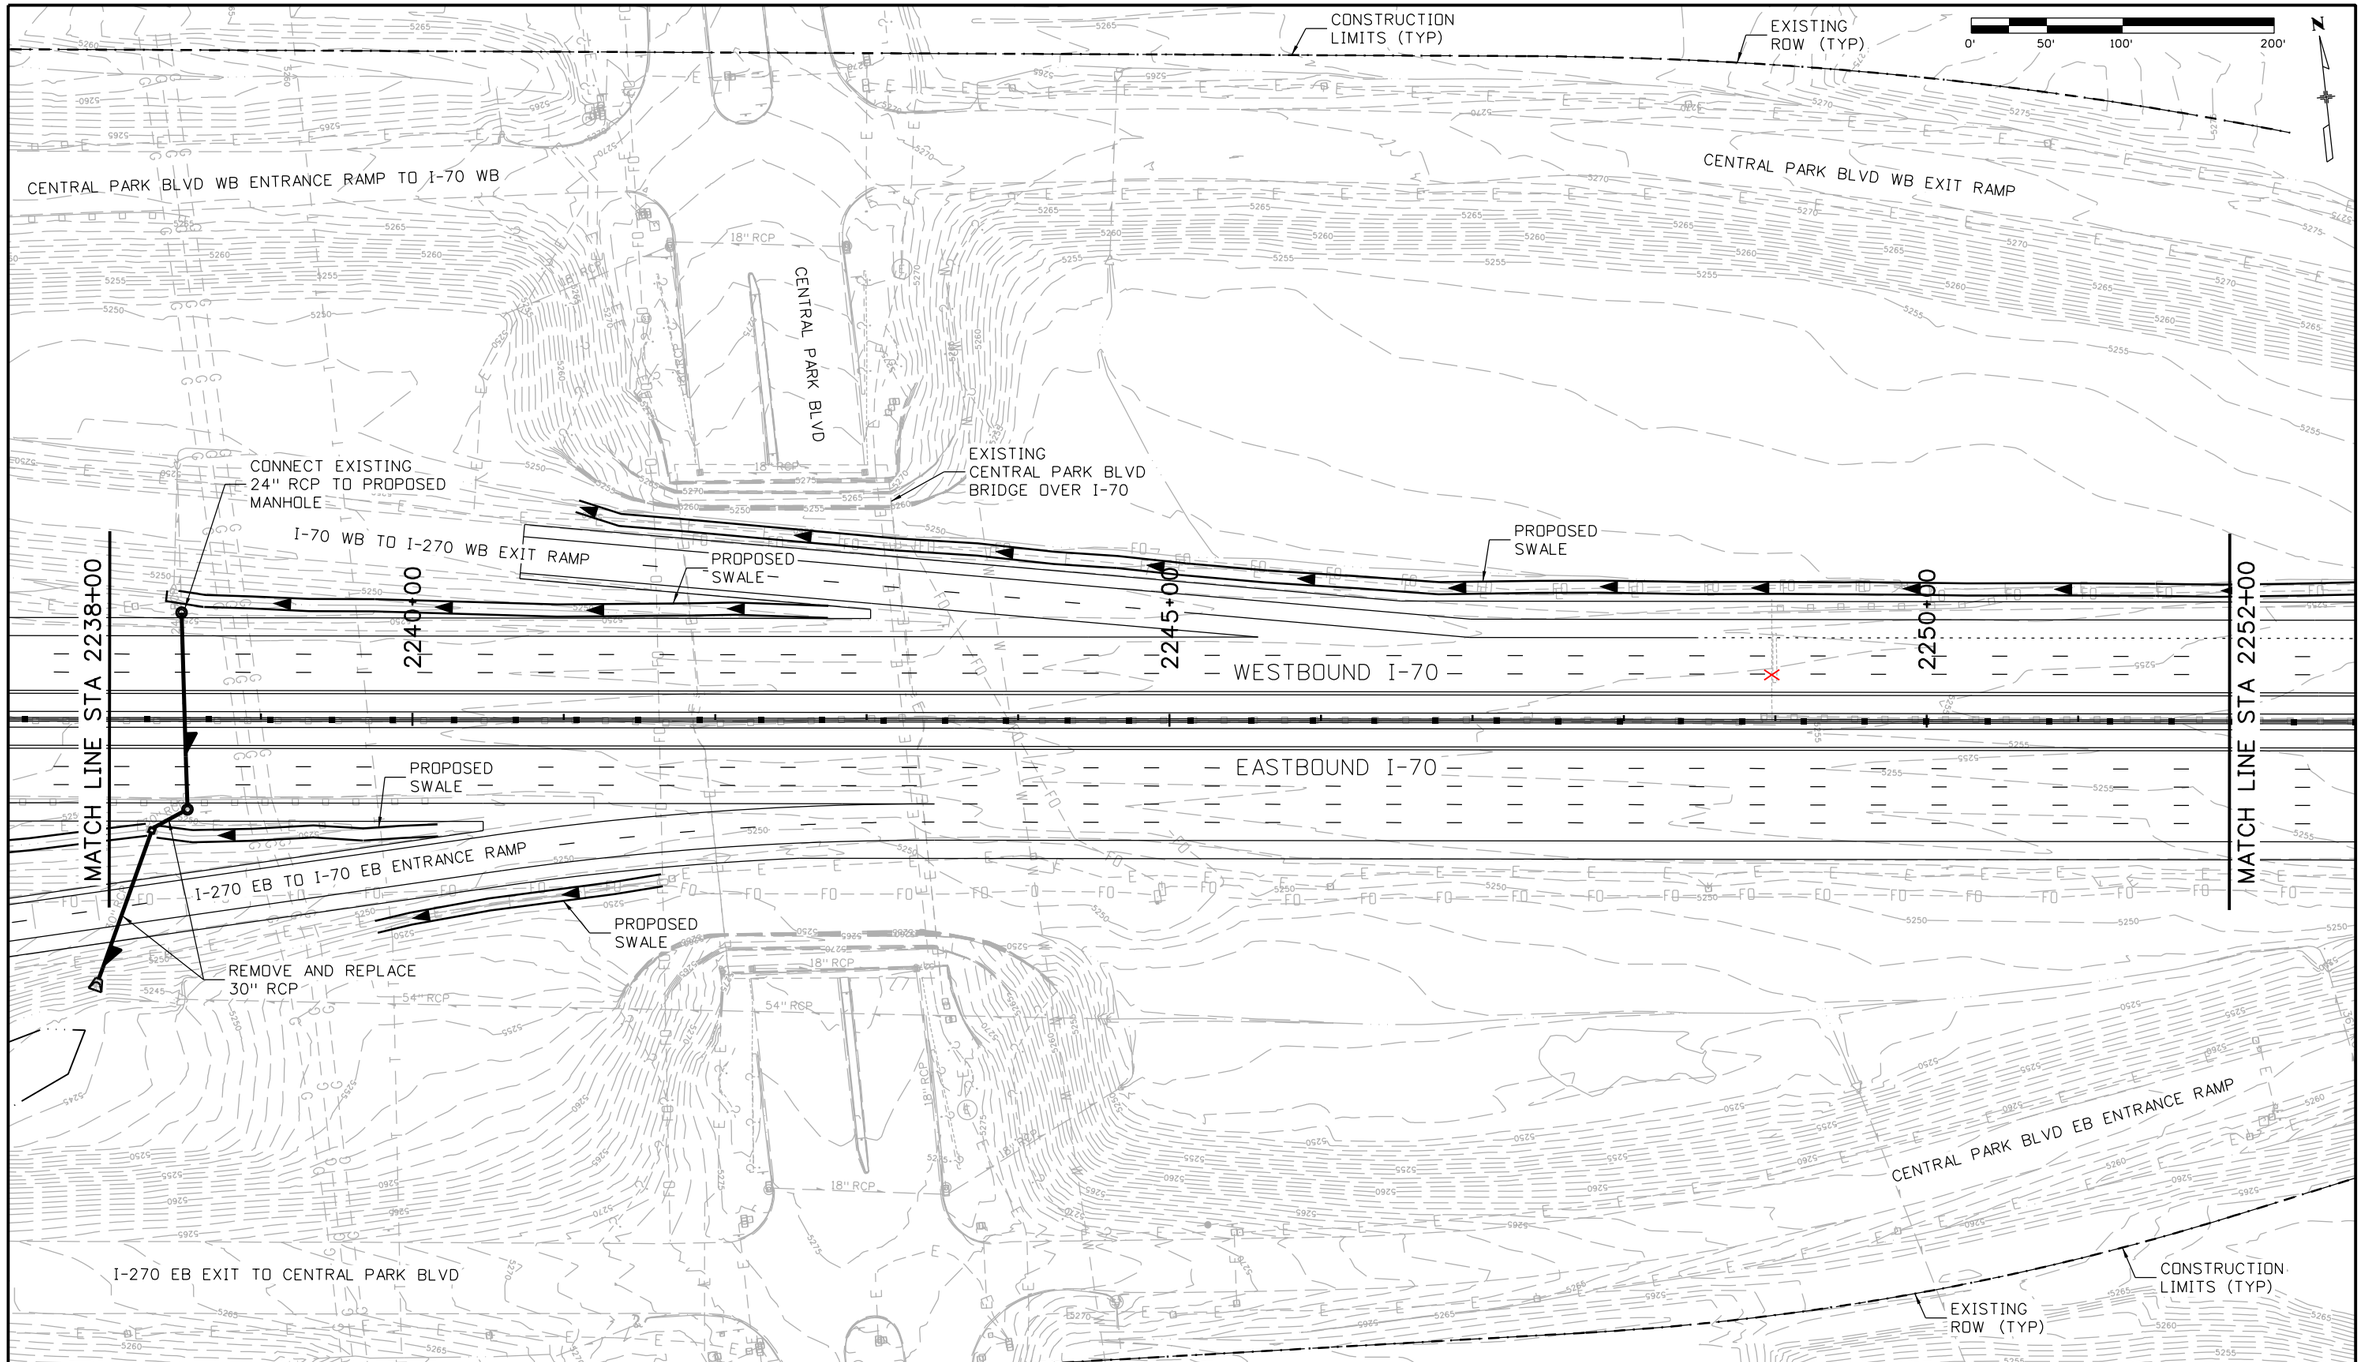

Print Date: 2/22/2016	Sheet Revisions	Colorado Department of Transportation	PRELIMINARY
File Name: 13599HYDR_Procurement_Plan 24_Base_I-70.dgn	Date: / Comments / Init.	2000 South Holly Street, Denver, CO 80222, Phone: 303-757-9934 FAX: 303-757-9907	No Revisions:
Horiz. Scale: 1:100 Vert. Scale: As Noted		Region 1 KJS	Revised:
Unit Information Unit Leader Initials			Void:
ATKINS 7604 Technology Way, Suite 400, Denver, CO 80237, Phone: (303) 221-7275 Fax: (303) 221-7276			

I-70 ROADWAY DRAINAGE PLAN STA 2238+00 TO 2252+00		Project No./Code
Designer:	Structure Numbers	FBR 0704-234
Detailer:		19631
Sheet Subset: Hydr Plan	Subset Sheets: 24 of	Sheet Number 306

gain3182 3:23:55 PM S:\170Data\13599\Hydraulics\Drawings\Procurement Plans\13599HYDR_Procurement_Plan 24_Base_I-70.dgn

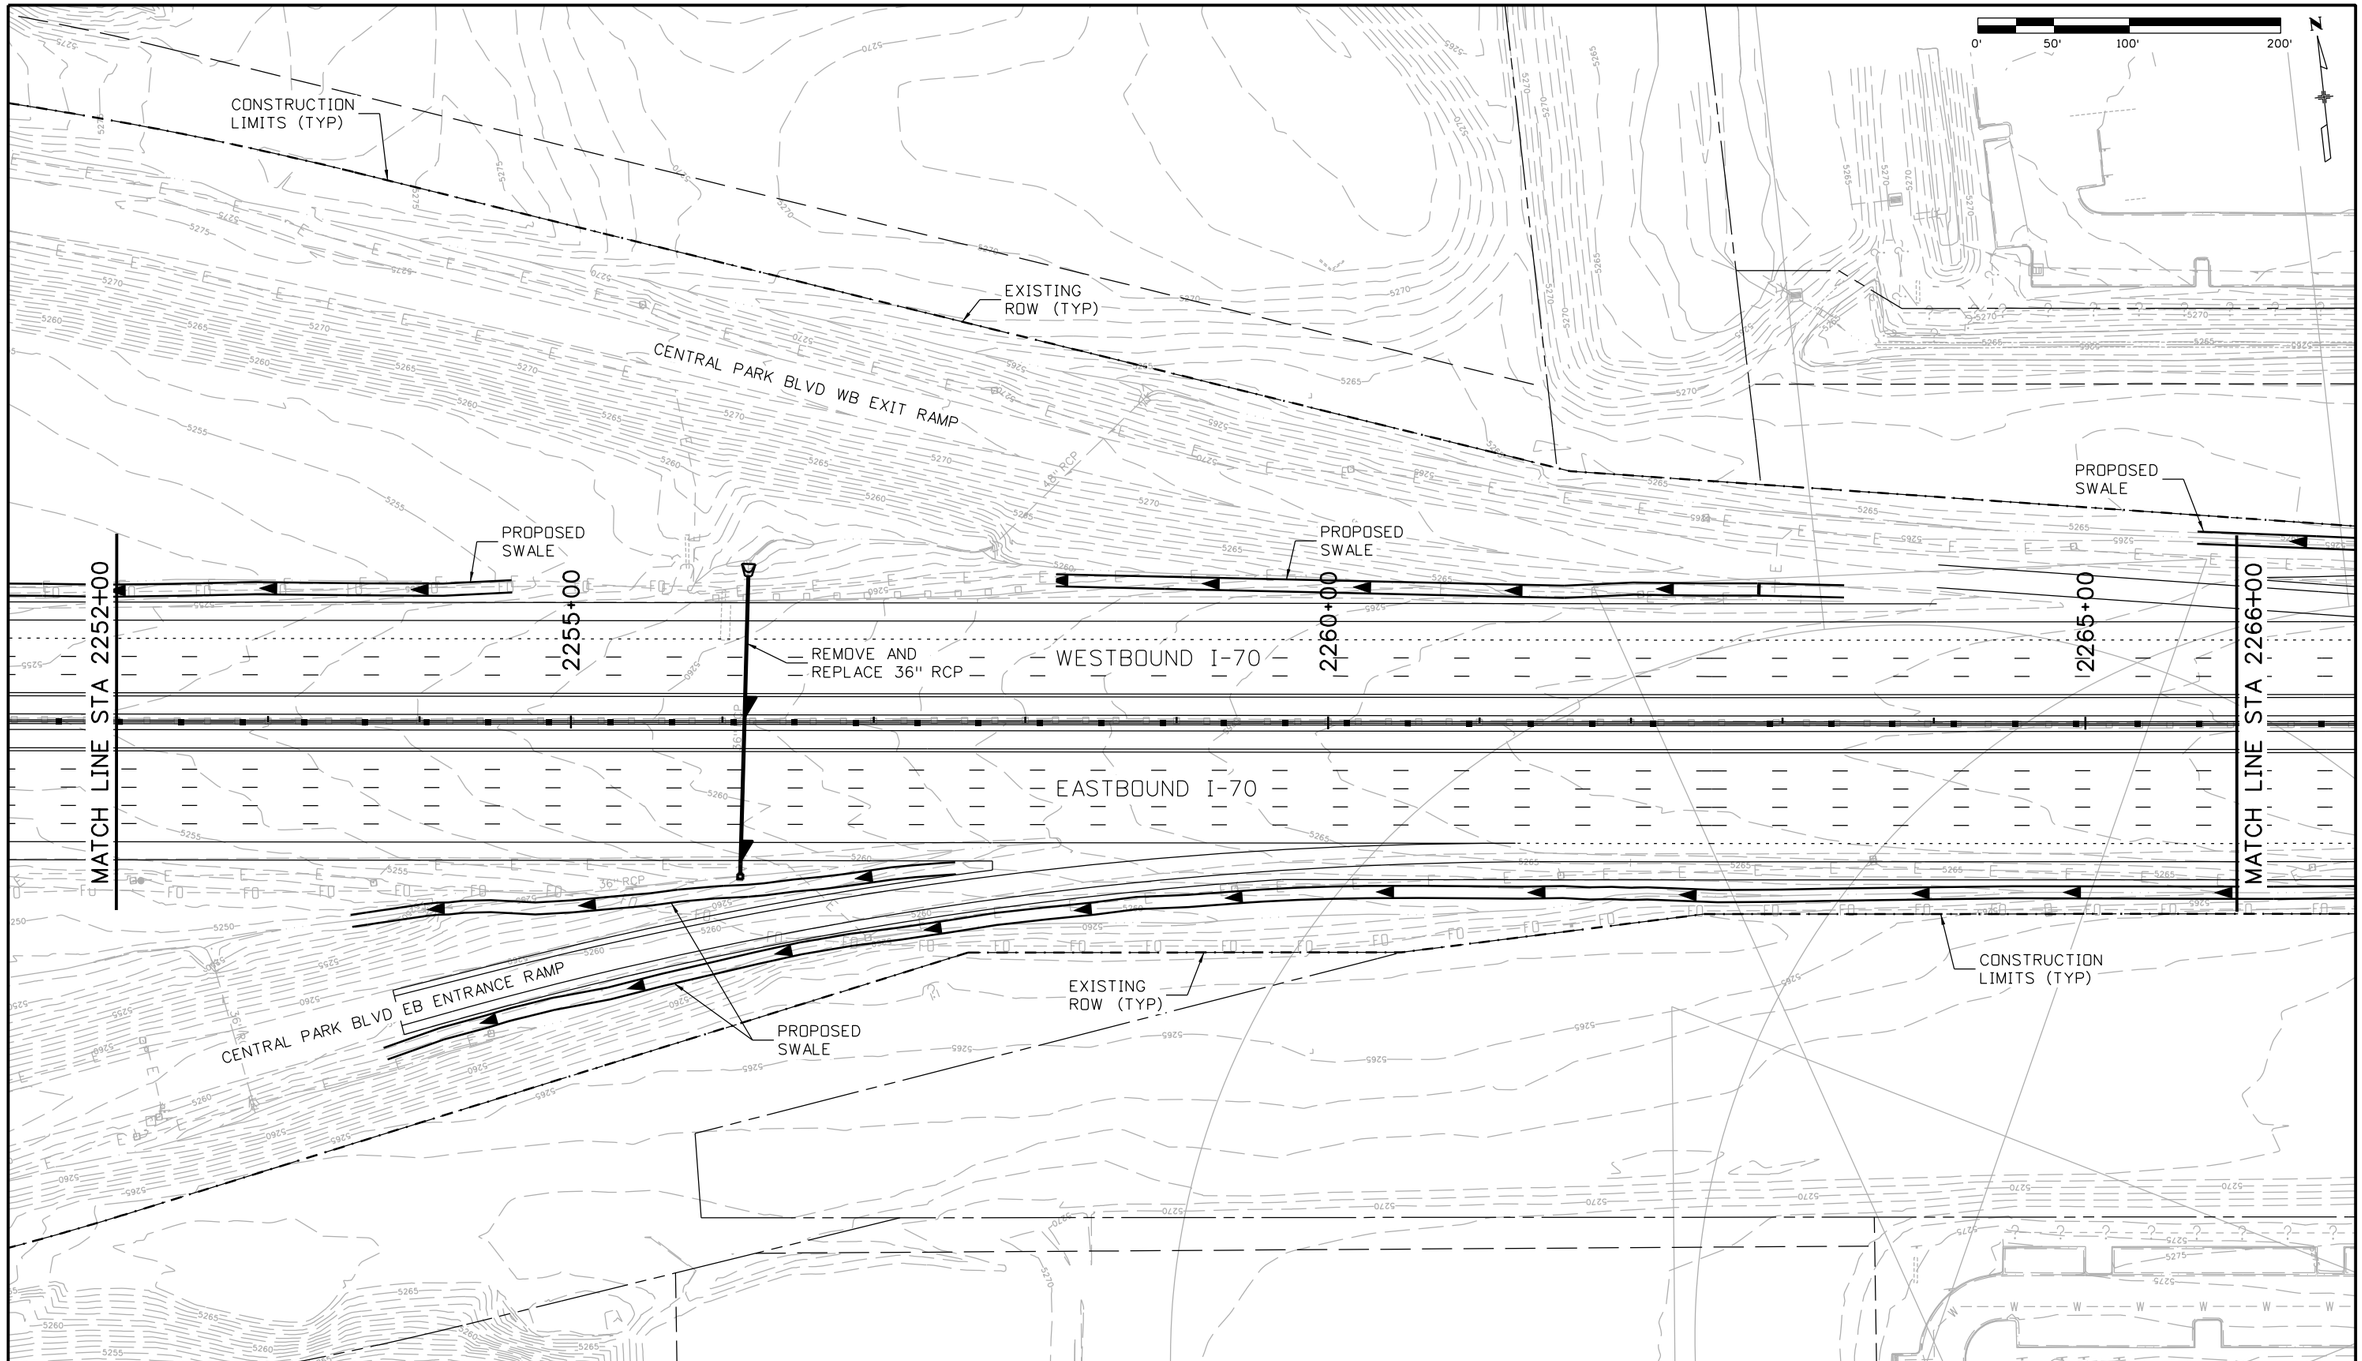

Print Date: 2/22/2016	Sheet Revisions	Colorado Department of Transportation	PRELIMINARY
File Name: 13599HYDR_Procurement_Plan 25_Base_I-70.dgn	Date: / Comments / Init.	2000 South Holly Street, Denver, CO 80222, Phone: 303-757-9934 FAX: 303-757-9907	No Revisions:
Horiz. Scale: 1:100 Vert. Scale: As Noted		Region 1 KJS	Revised:
Unit Information Unit Leader Initials			Void:
ATKINS 7604 Technology Way, Suite 400, Denver, CO 80237, Phone: (303) 221-7275 Fax: (303) 221-7276			

I-70 ROADWAY DRAINAGE PLAN STA 2252+00 TO 2266+00		Project No./Code
		FBR 0704-234
Designer:	Structure Numbers	19631
Detailer:		
Sheet Subset: Hydr Plan	Subset Sheets: 25 of	Sheet Number 307

gain3182 3:24:00 PM S:\170Data\13599\Hydraulics\Drawings\Procurement Plans\13599HYDR_Procurement_Plan 25_Base_I-70.dgn

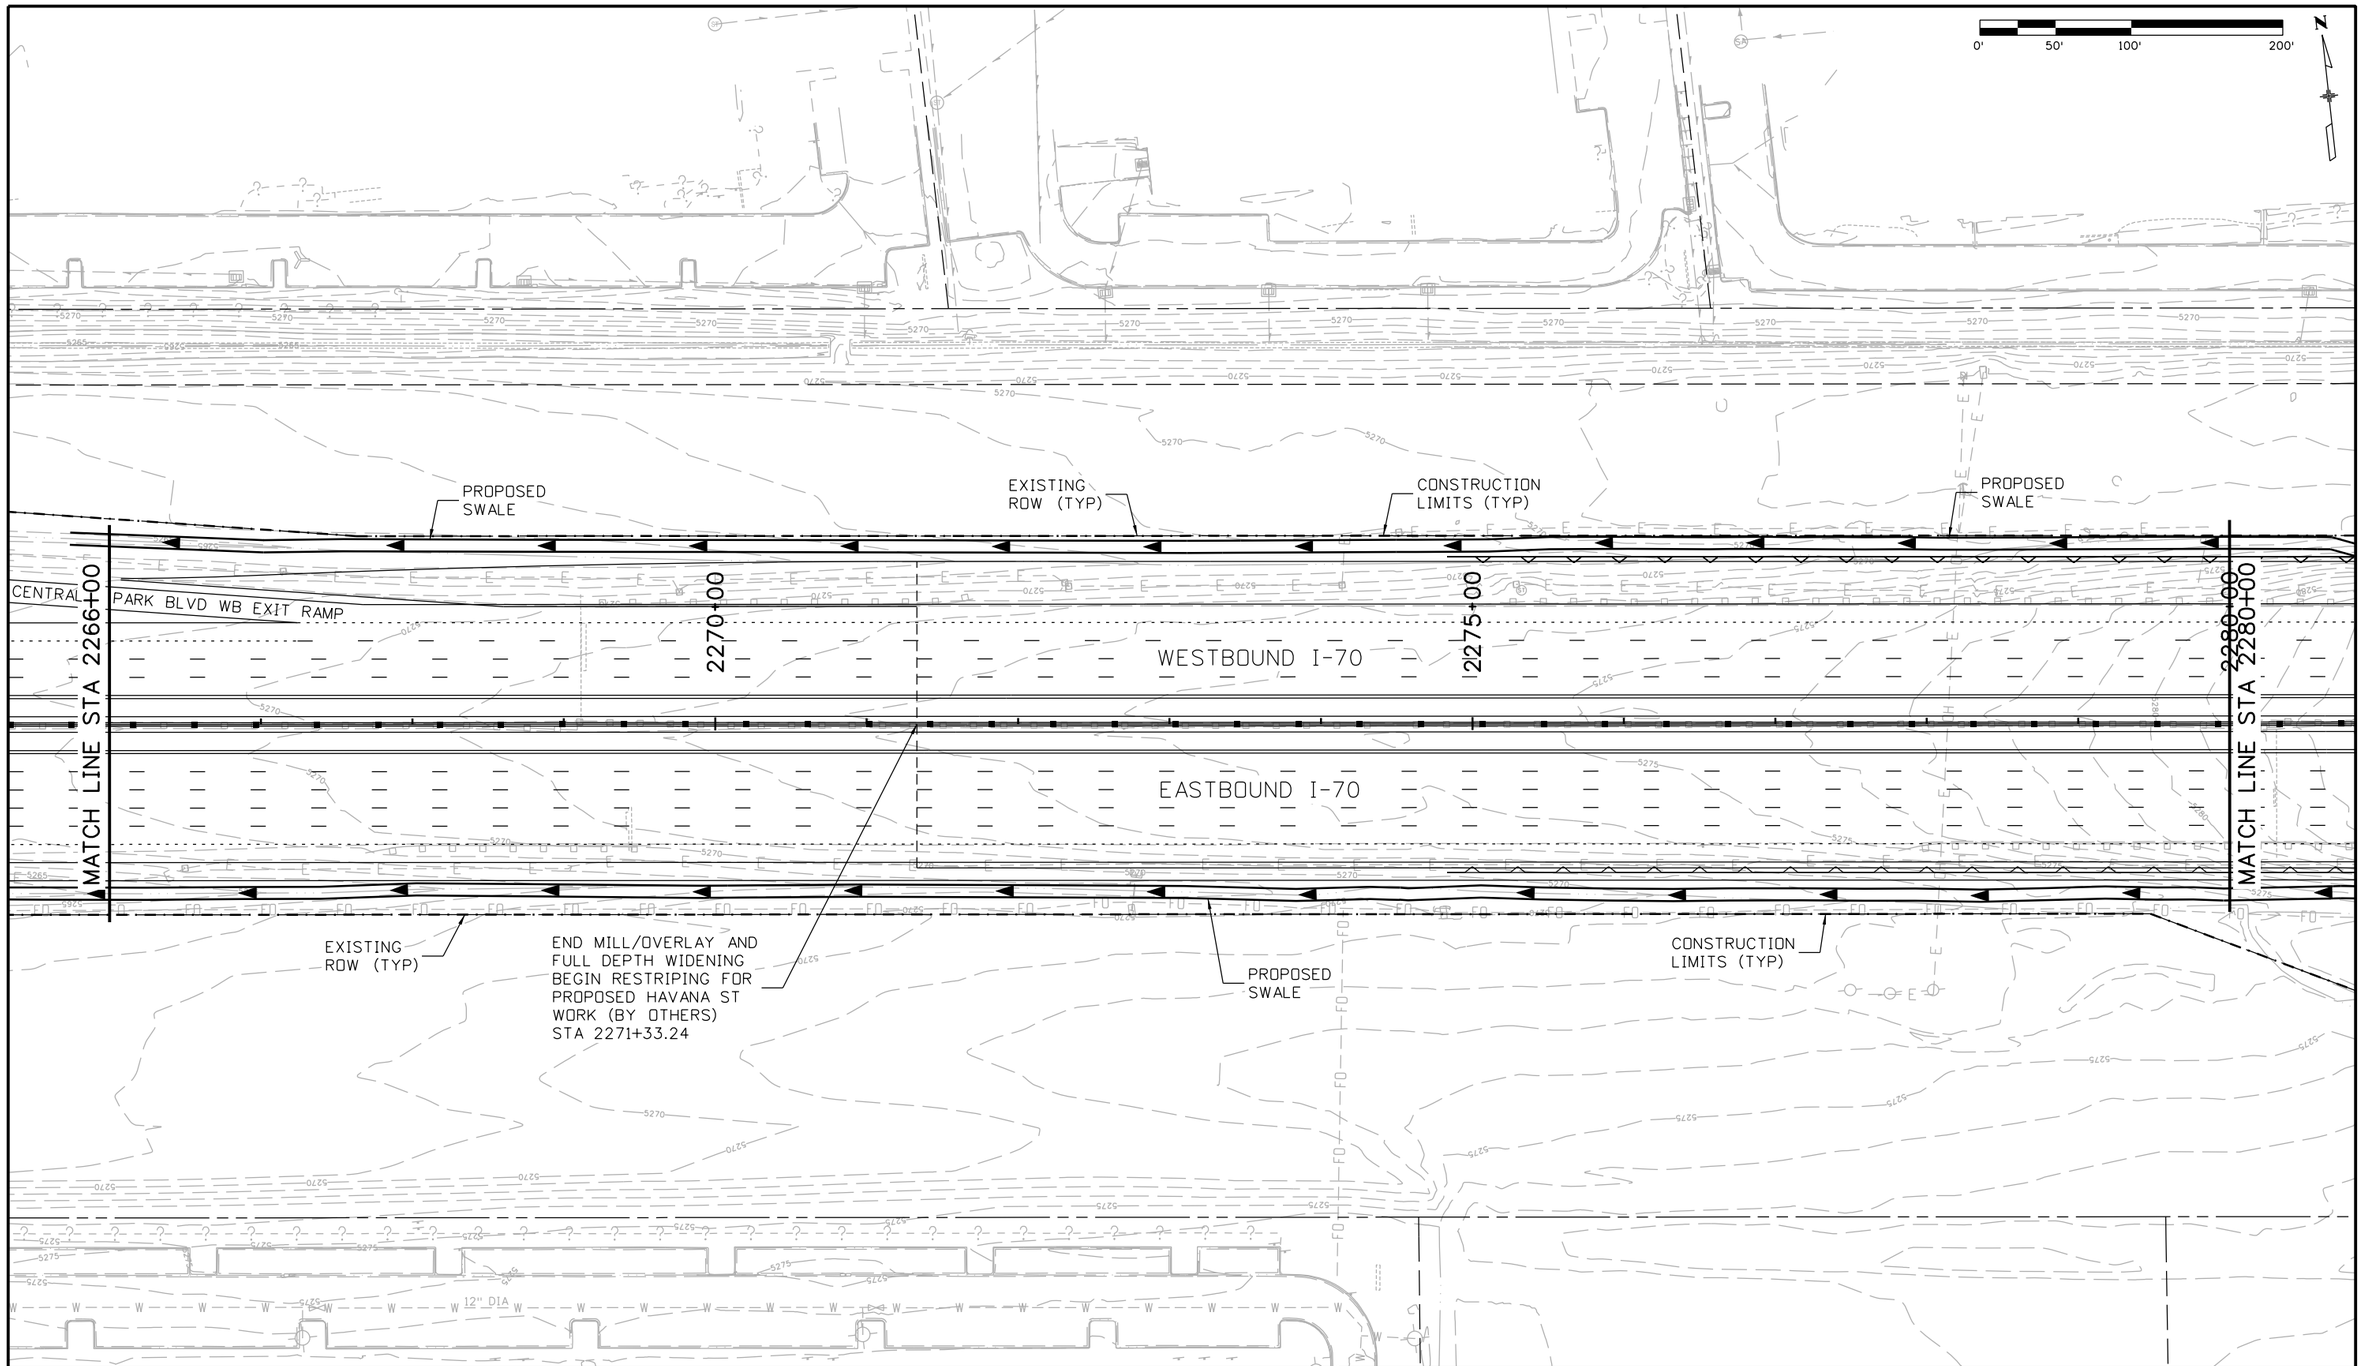

Print Date: 2/22/2016
File Name: 13599HYDR_Procurement_Plan 26_Base_I-70.dgn
Horiz. Scale: 1:100 Vert. Scale: As Noted
Unit Information Unit Leader Initials

ATKINS
7604 Technology Way, Suite 400
Denver, CO 80237
Phone: (303) 221-7275 Fax: (303) 221-7276

Sheet Revisions		
Date:	Comments	Init.

Colorado Department of Transportation
2000 South Holly Street
Denver, CO 80222
Phone: 303-757-9934 FAX: 303-757-9907
Region 1 KJS

PRELIMINARY
No Revisions:
Revised:
Void:

I-70 ROADWAY
DRAINAGE PLAN
STA 2266+00 TO 2280+00

Designer:
Detailer:
Structure Numbers
Sheet Subset: Hydr Plan
Subset Sheets: 26 of

Project No./Code
FBR 0704-234
19631
Sheet Number 308

gain3182 3:24:04 PM S:\I70Data\13599\Hydraulics\Drawings\Procurement Plans\13599HYDR_Procurement_Plan 26_Base_I-70.dgn

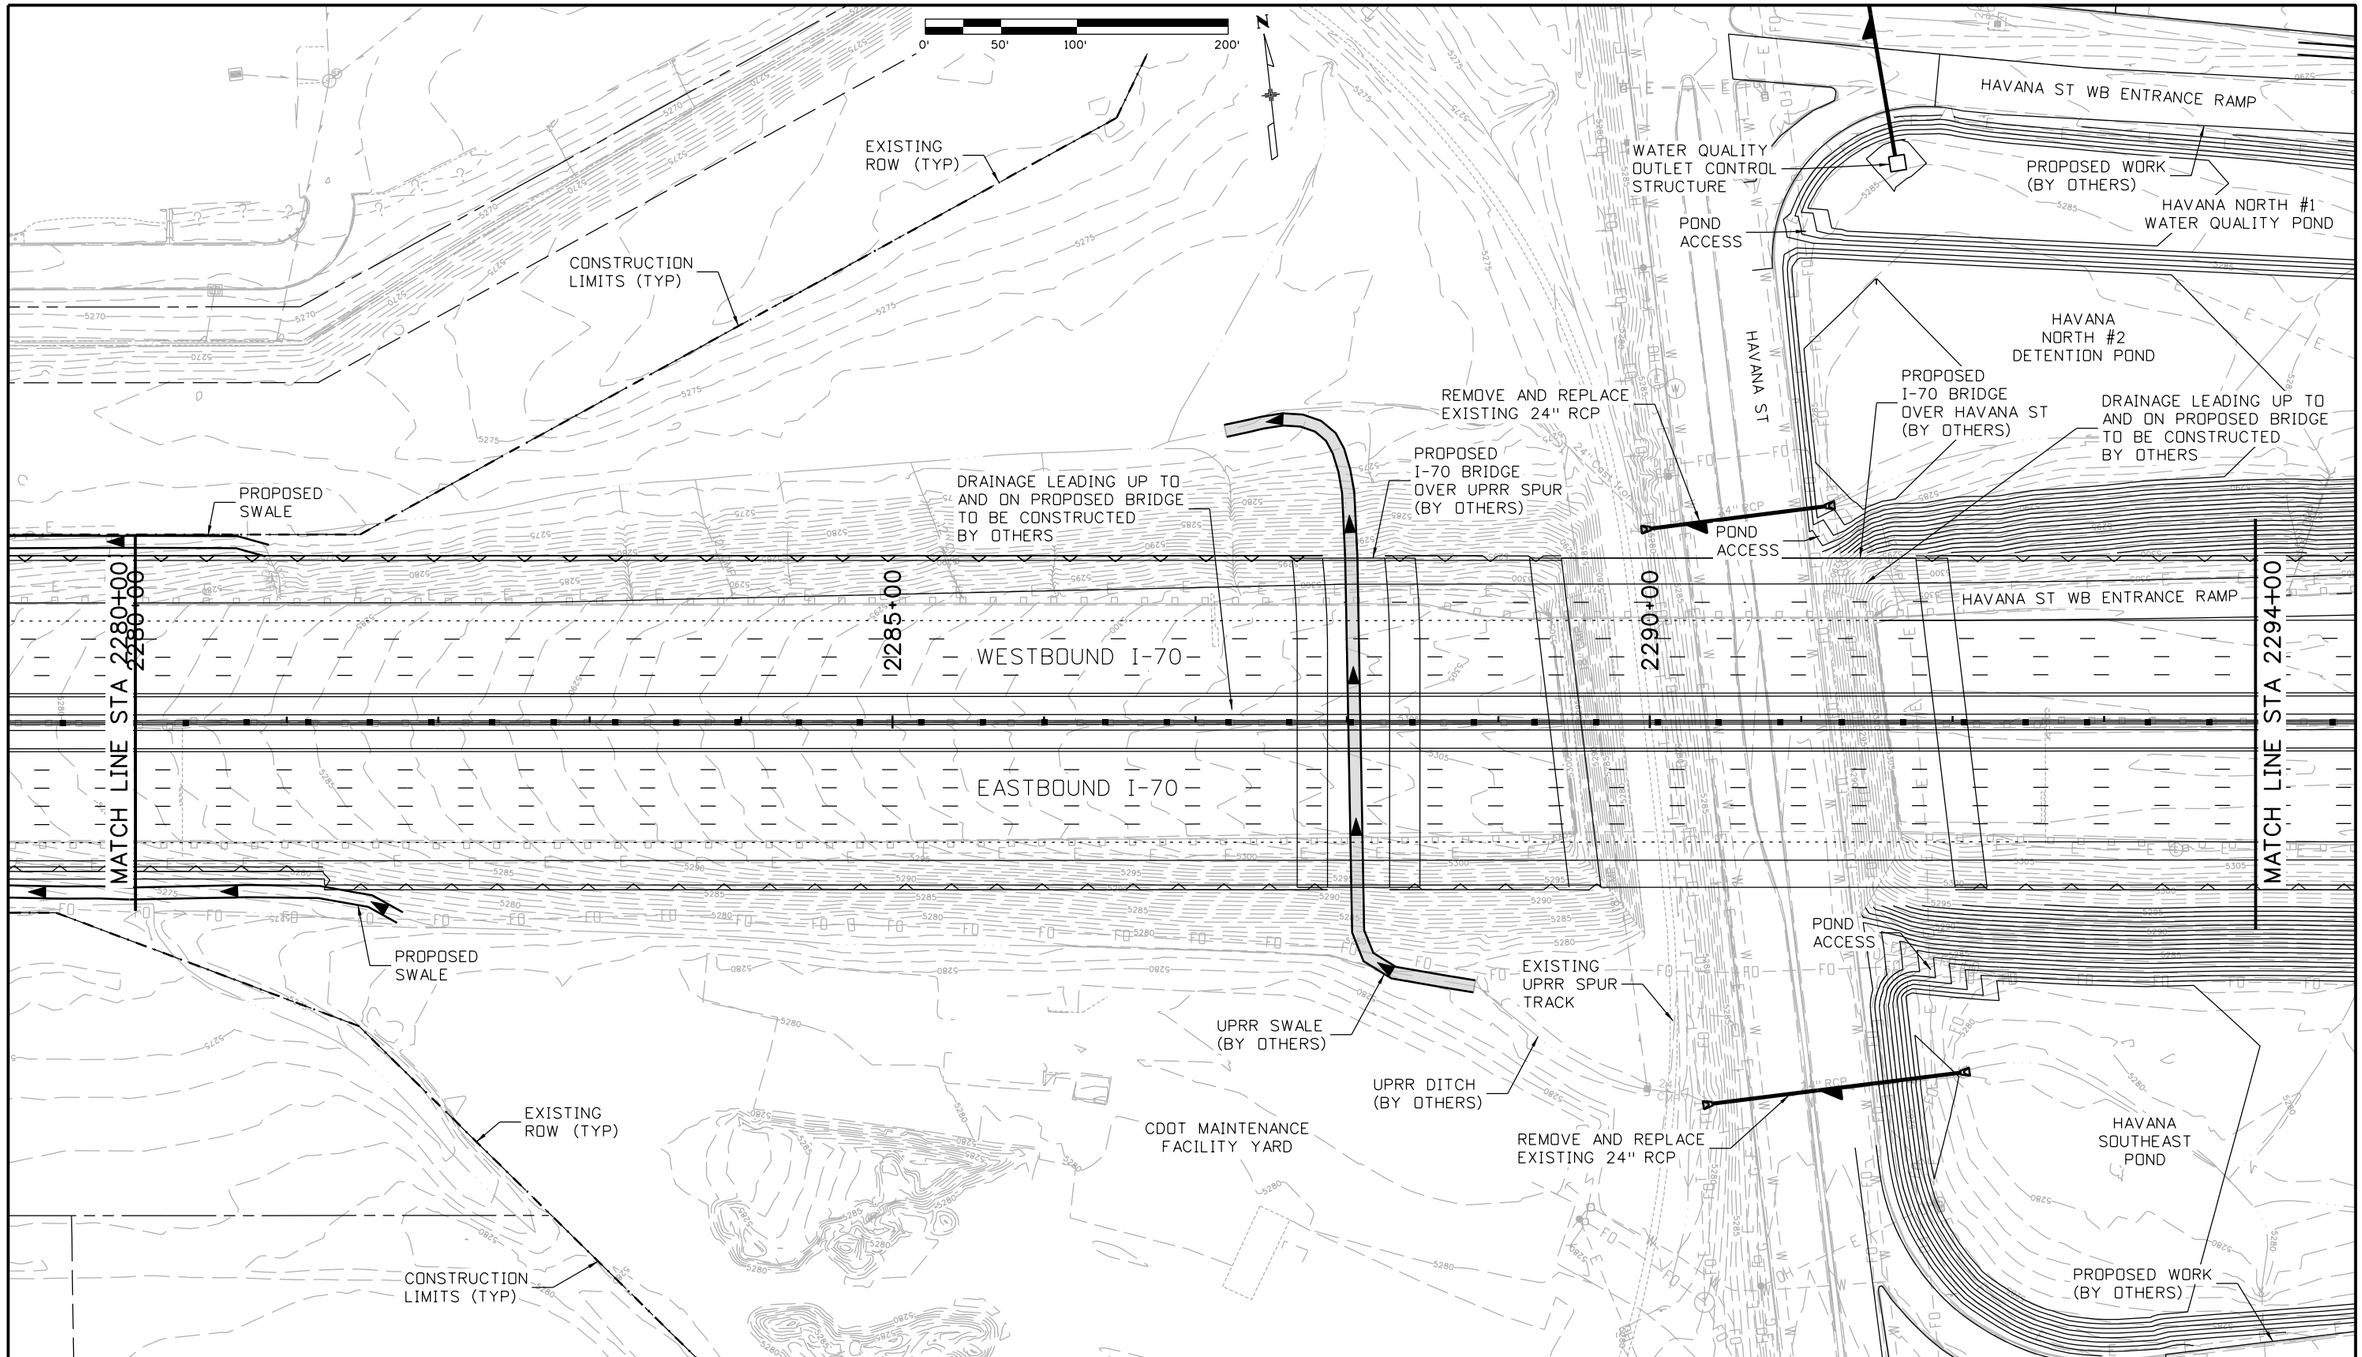

Print Date: 2/22/2016
File Name: 13599HYDR_Procurement_Plan 27_Base_I-70.dgn
Horiz. Scale: 1:100 Vert. Scale: As Noted
Unit Information Unit Leader Initials

ATKINS
7604 Technology Way, Suite 400
Denver, CO 80237
Phone: (303) 221-7275 Fax: (303) 221-7276

Sheet Revisions		
Date:	Comments	Init.

Colorado Department of Transportation
2000 South Holly Street
Denver, CO 80222
Phone: 303-757-9934 FAX: 303-757-9907
Region 1 KJS

PRELIMINARY
No Revisions:
Revised:
Void:

I-70 ROADWAY
DRAINAGE PLAN
STA 2280+00 TO 2294+00

Designer:
Detailer:
Structure Numbers
Sheet Subset: Hydr Plan
Subset Sheets: 27 of

Project No./Code
FBR 0704-234
19631
Sheet Number 309

gain3182 3:24:07 PM S:\170Data\13599\Hydraulics\Drawings\Procurement Plans\13599HYDR_Procurement_Plan 27_Base_I-70.dgn

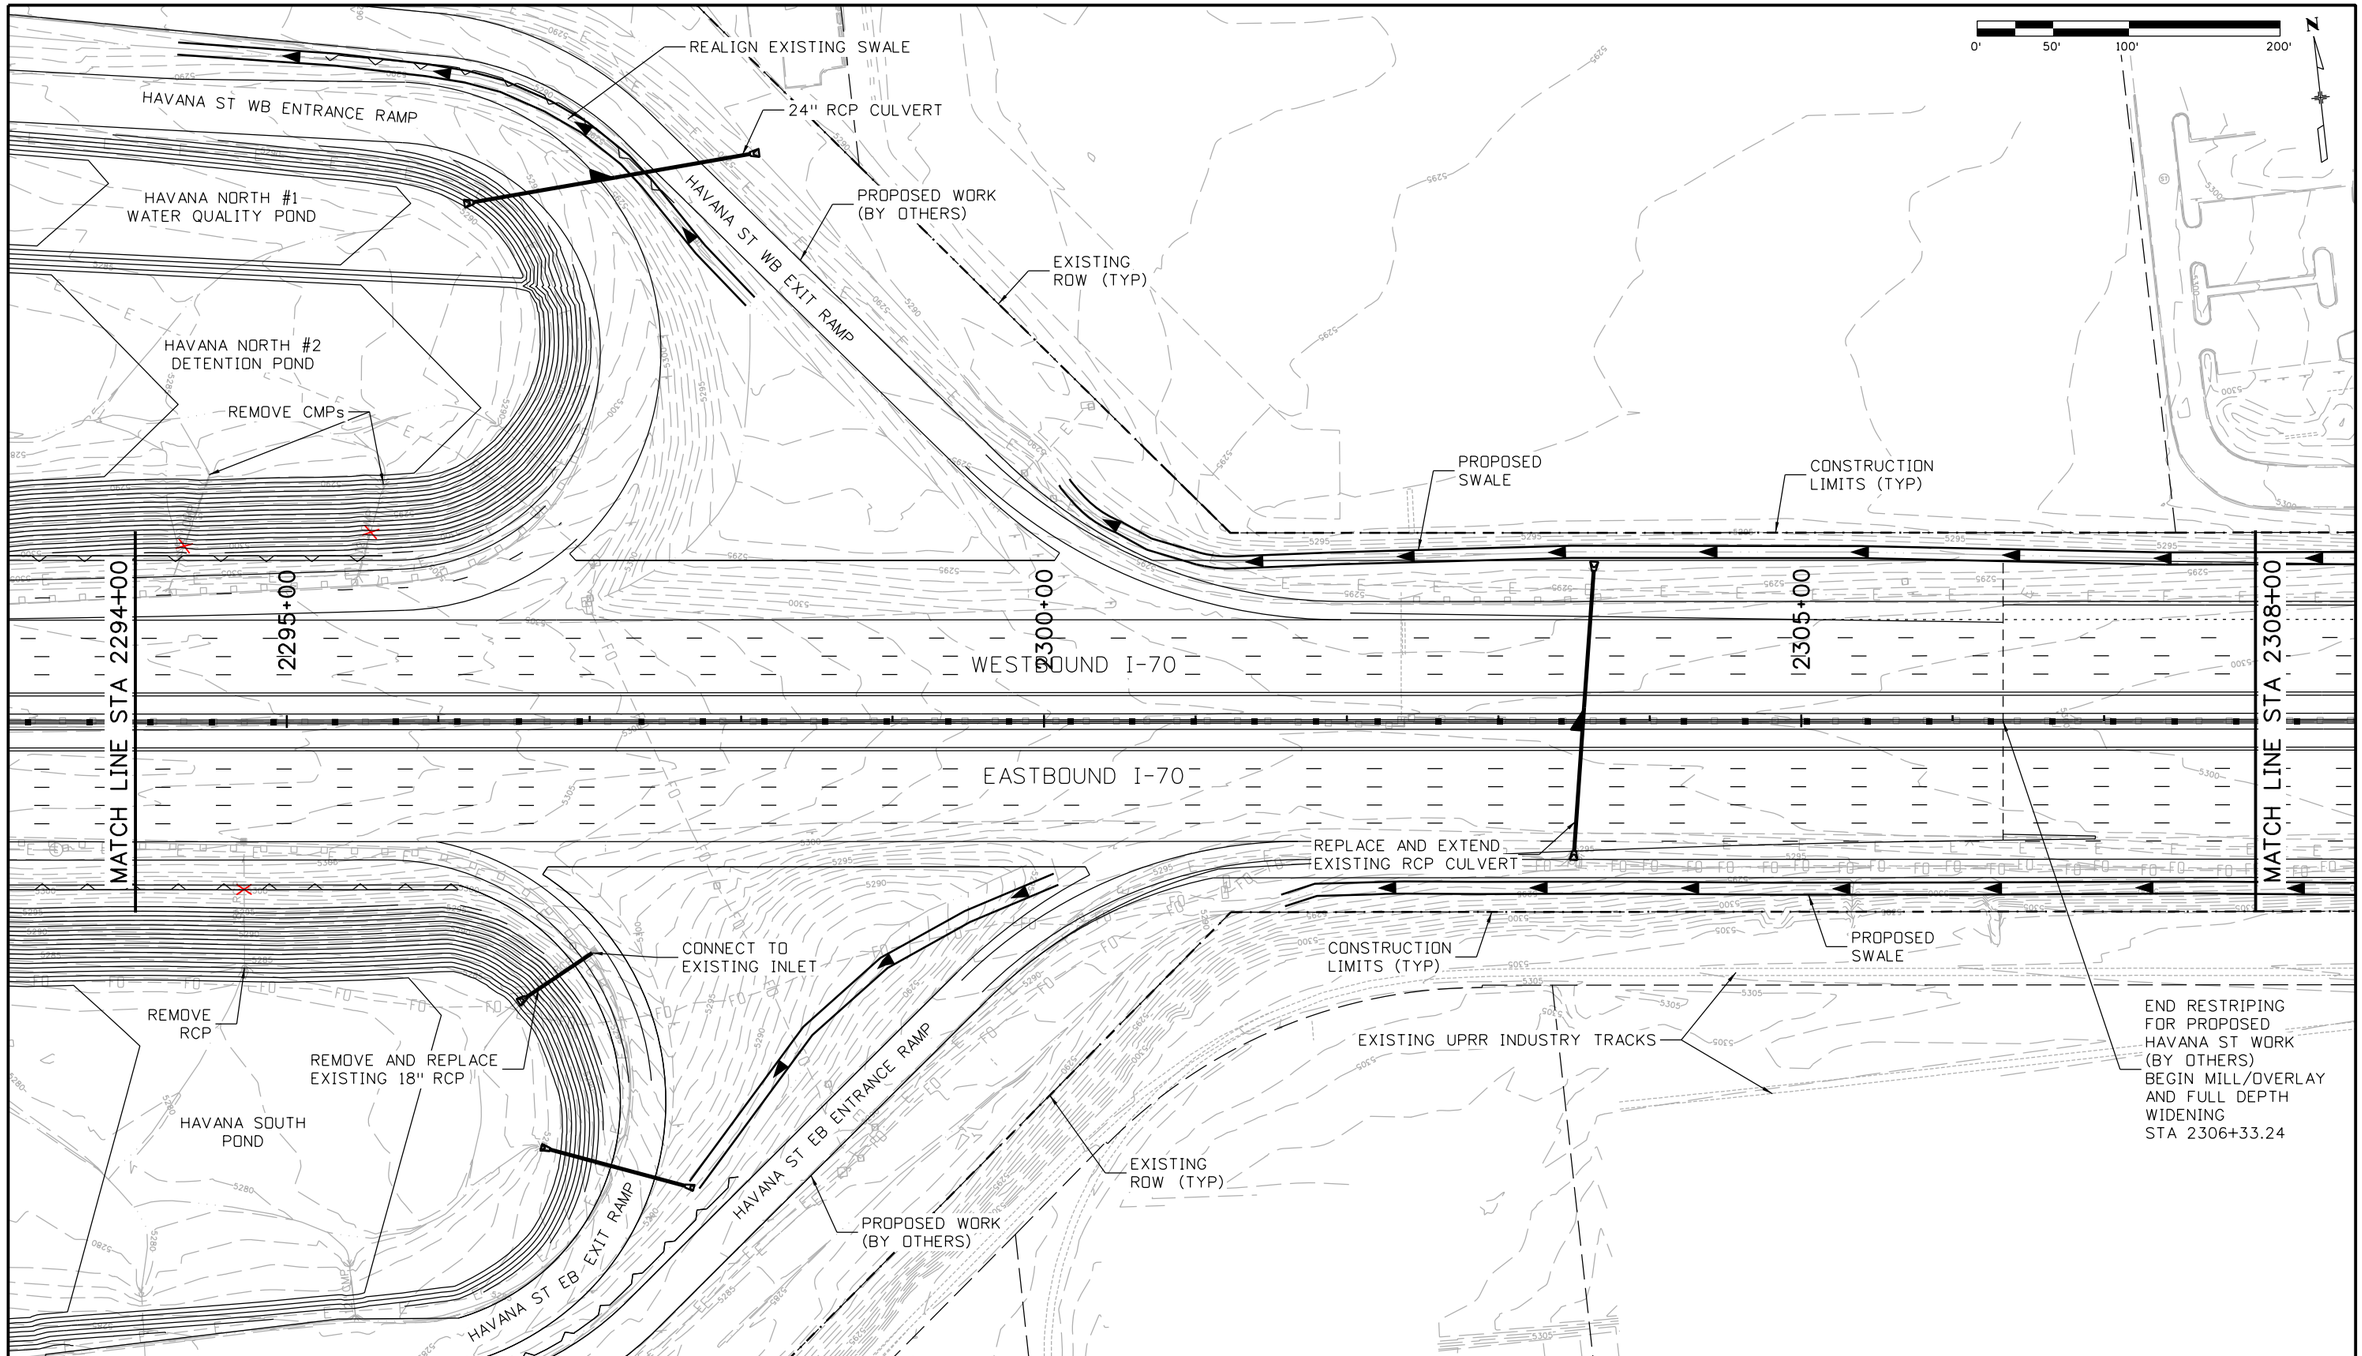

Print Date: 2/22/2016	Sheet Revisions	Colorado Department of Transportation	PRELIMINARY
File Name: 13599HYDR_Procurement_Plan 28_Base_I-70.dgn	Date: / Comments / Init.	2000 South Holly Street, Denver, CO 80222, Phone: 303-757-9934 FAX: 303-757-9907	No Revisions:
Horiz. Scale: 1:100 Vert. Scale: As Noted		Region 1 KJS	Revised:
Unit Information Unit Leader Initials			Void:
ATKINS 7604 Technology Way, Suite 400, Denver, CO 80237, Phone: (303) 221-7275 Fax: (303) 221-7276			

I-70 ROADWAY DRAINAGE PLAN STA 2294+00 TO 2308+00		Project No./Code
		FBR 0704-234
Designer:	Structure Numbers	19631
Detailer:		
Sheet Subset: Hydr Plan	Subset Sheets: 28 of	Sheet Number 310

gain3182 3:24:11 PM S:\I70Data\13599\Hydraulics\Drawings\Procurement Plans\13599HYDR_Procurement_Plan 28_Base_I-70.dgn

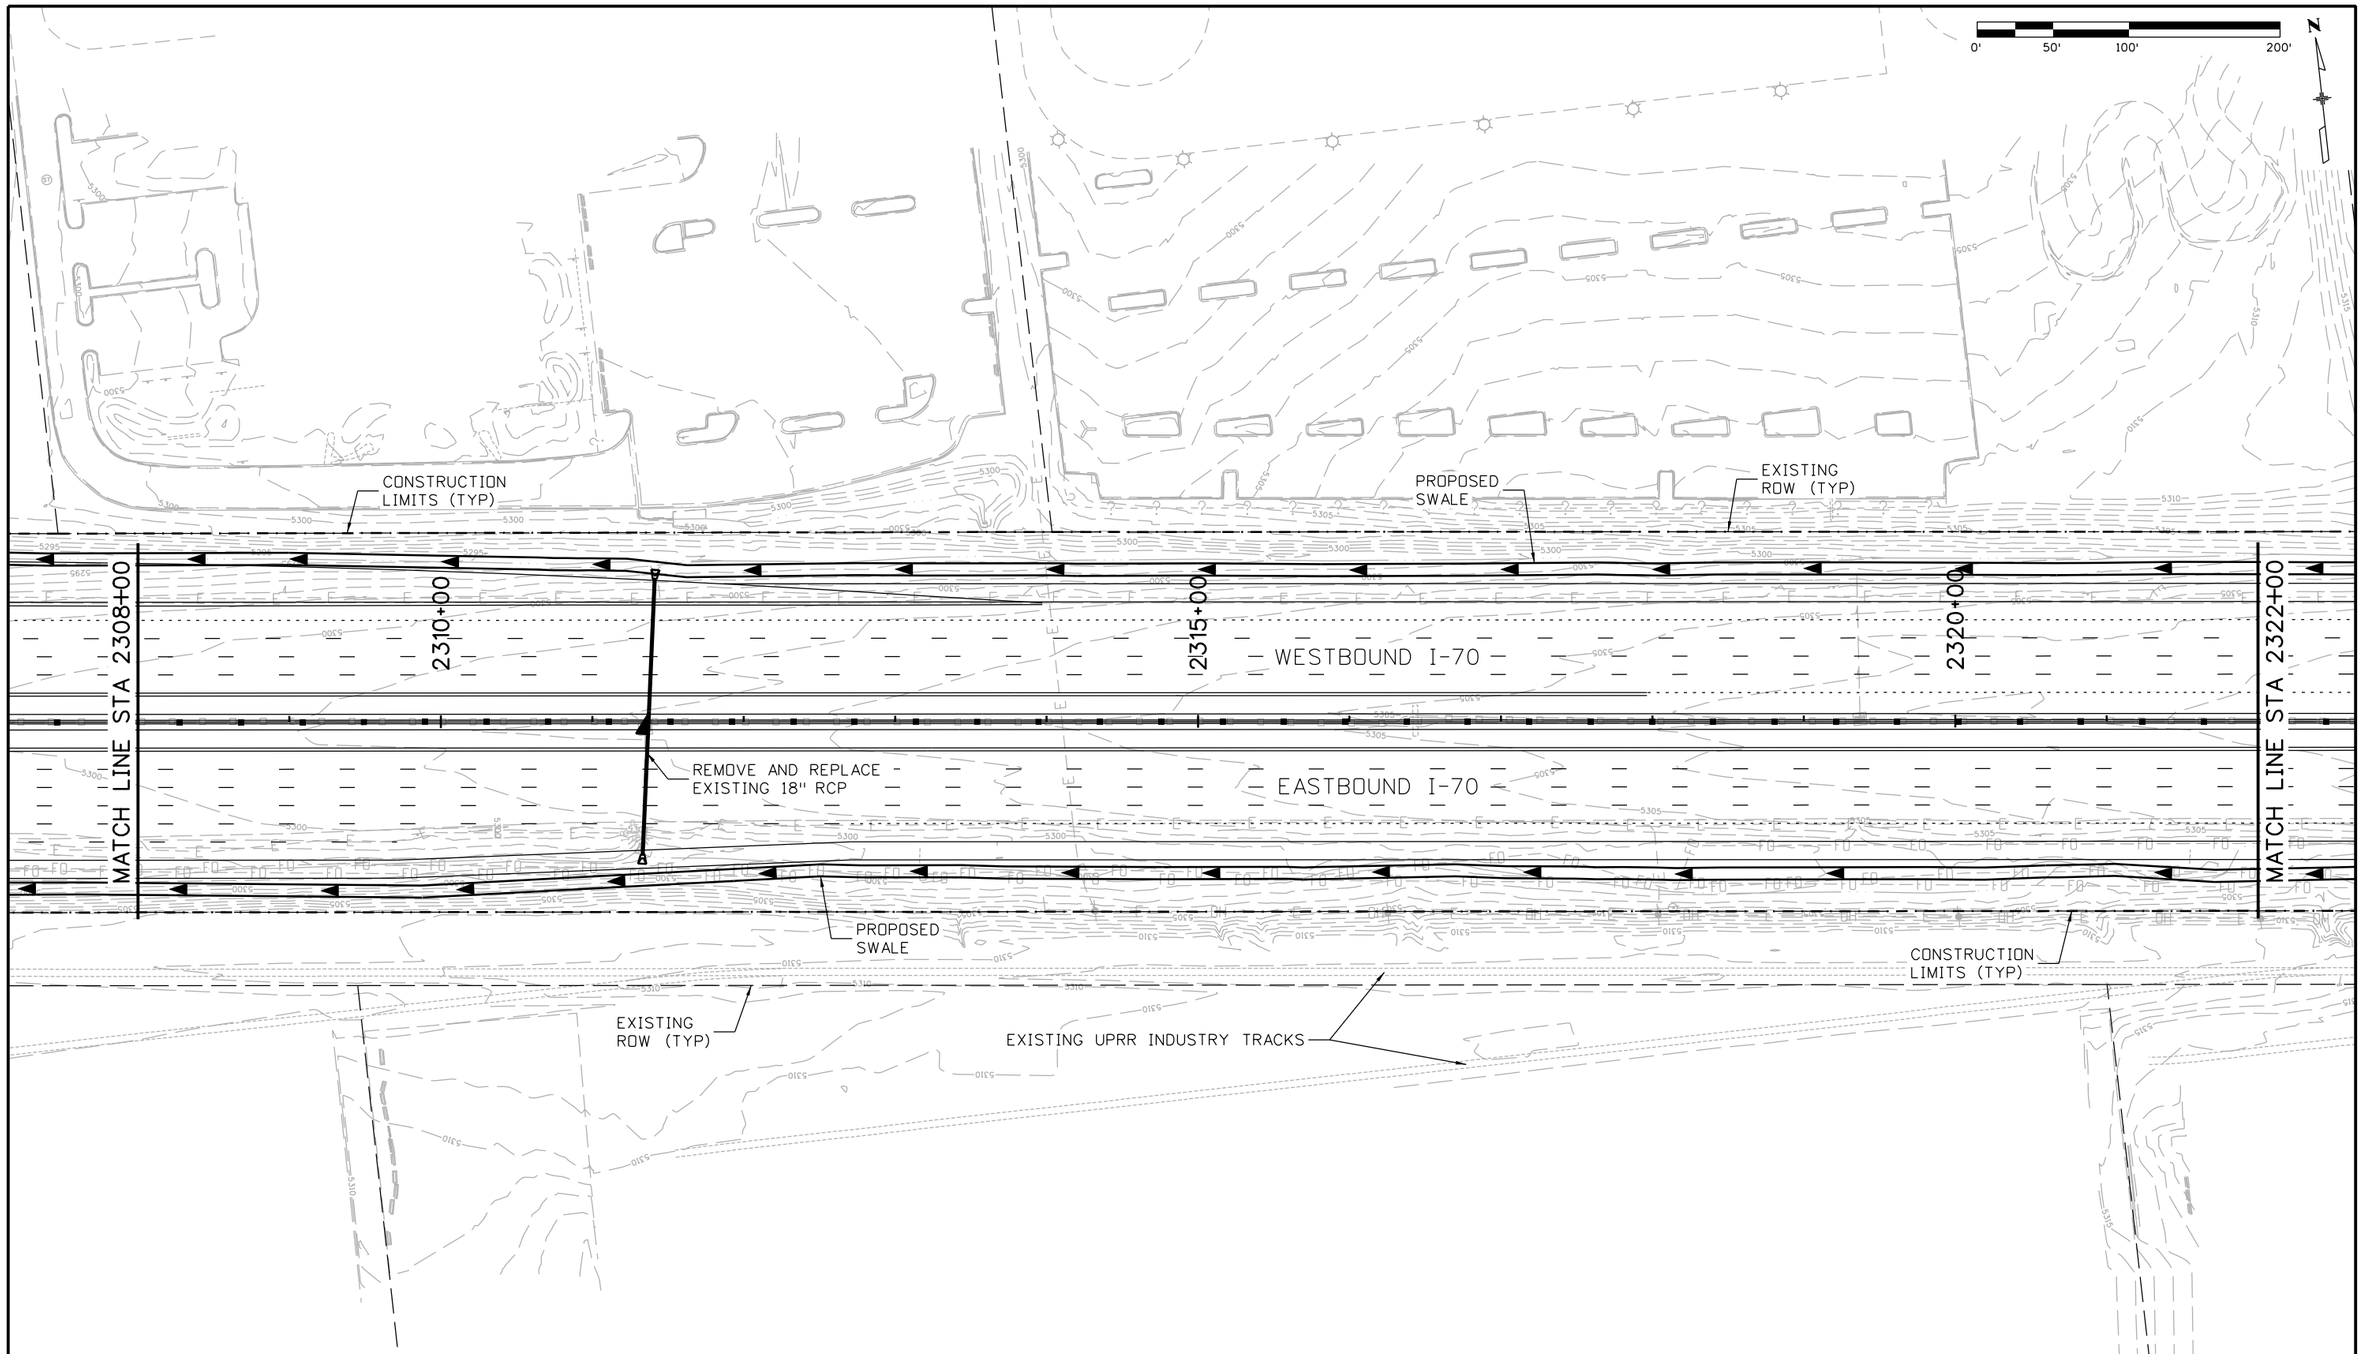

Print Date: 2/22/2016
File Name: 13599HYDR_Procurement_Plan 29_Base_I-70.dgn
Horiz. Scale: 1:100 Vert. Scale: As Noted
Unit Information Unit Leader Initials

ATKINS
7604 Technology Way, Suite 400
Denver, CO 80237
Phone: (303) 221-7275 Fax: (303) 221-7276

Sheet Revisions		
Date:	Comments	Init.

Colorado Department of Transportation
2000 South Holly Street
Denver, CO 80222
Phone: 303-757-9934 FAX: 303-757-9907
Region 1 KJS

PRELIMINARY
No Revisions:
Revised:
Void:

I-70 ROADWAY
DRAINAGE PLAN
STA 2308+00 TO 2322+00

Designer:
Detailer:
Structure Numbers
Sheet Subset: Hydr Plan
Subset Sheets: 29 of

Project No./Code
FBR 0704-234
19631
Sheet Number 311

gain3182 3:24:15 PM S:\170Data\13599\Hydraulics\Drawings\Procurement Plans\13599HYDR_Procurement_Plan 29_Base_I-70.dgn

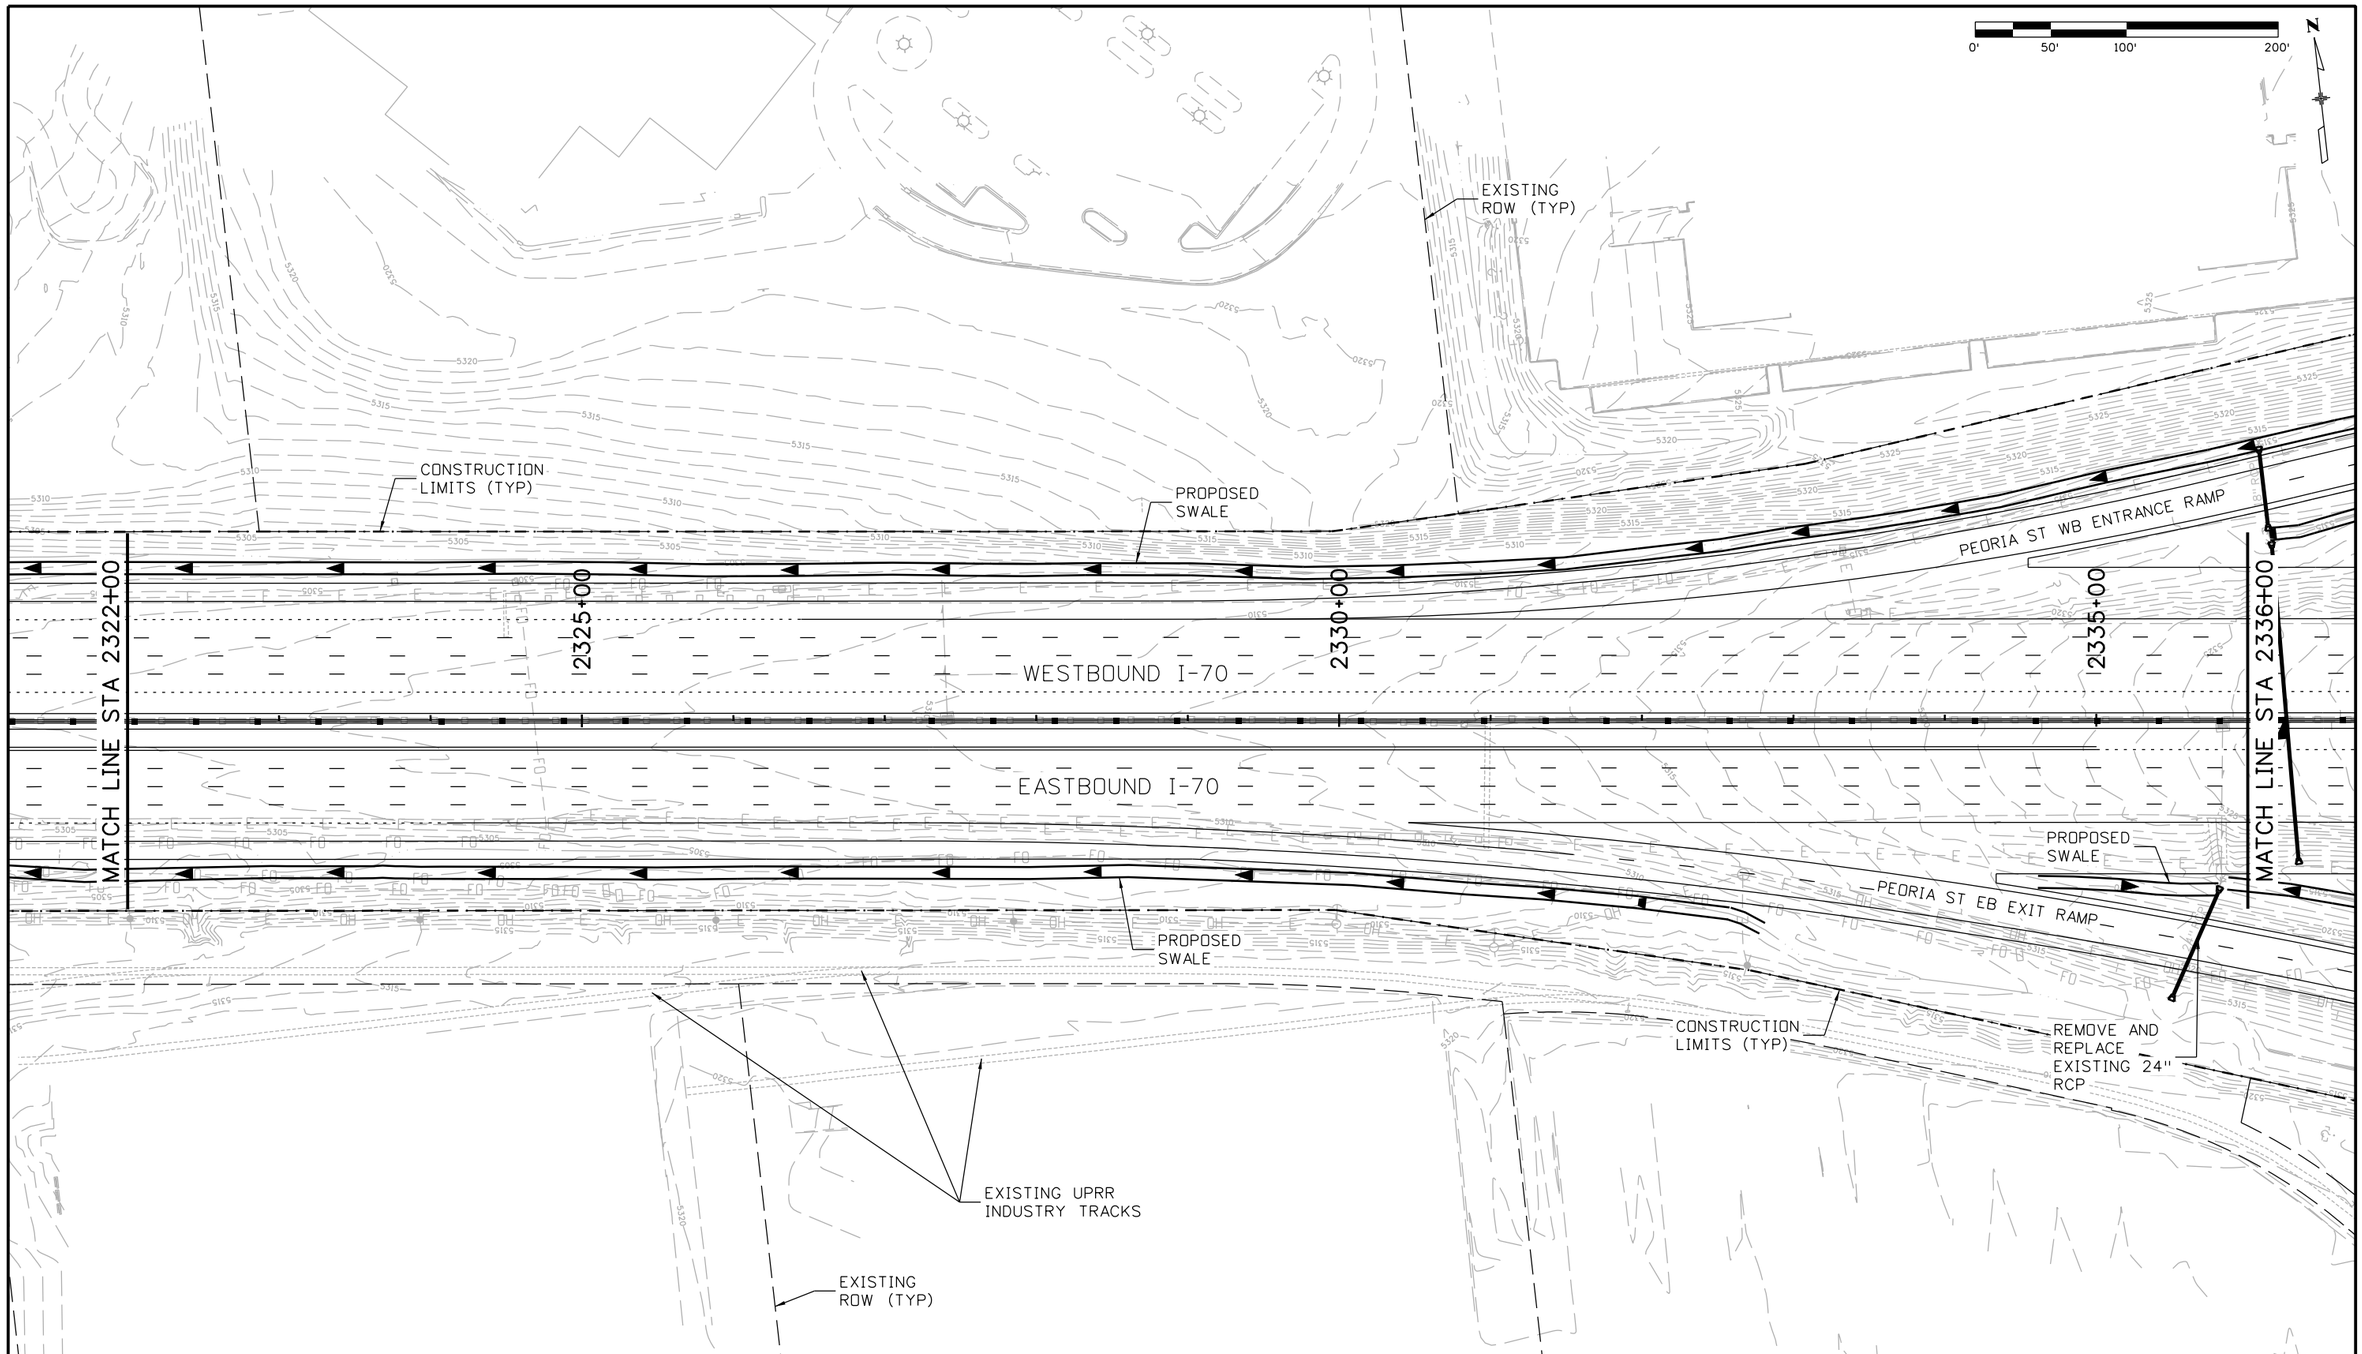

Print Date: 2/22/2016	Sheet Revisions	Colorado Department of Transportation	PRELIMINARY
File Name: 13599HYDR_Procurement_Plan 30_Base_I-70.dgn	Date: / Comments / Init.	2000 South Holly Street Denver, CO 80222 Phone: 303-757-9934 FAX: 303-757-9907	No Revisions:
Horiz. Scale: 1:100 Vert. Scale: As Noted		Region 1 KJS	Revised:
Unit Information Unit Leader Initials			Void:
ATKINS 7604 Technology Way, Suite 400 Denver, CO 80237 Phone: (303) 221-7275 Fax: (303) 221-7276			

I-70 ROADWAY DRAINAGE PLAN STA 2322+00 TO 2336+00		Project No./Code
		FBR 0704-234
Designer:	Structure Numbers	19631
Detailer:		
Sheet Subset: Hydr Plan	Subset Sheets: 30 of	Sheet Number 312

gain3182 3:24:19 PM S:\170Data\13599\Hydraulics\Drawings\Procurement Plans\13599HYDR_Procurement_Plan 30_Base_I-70.dgn

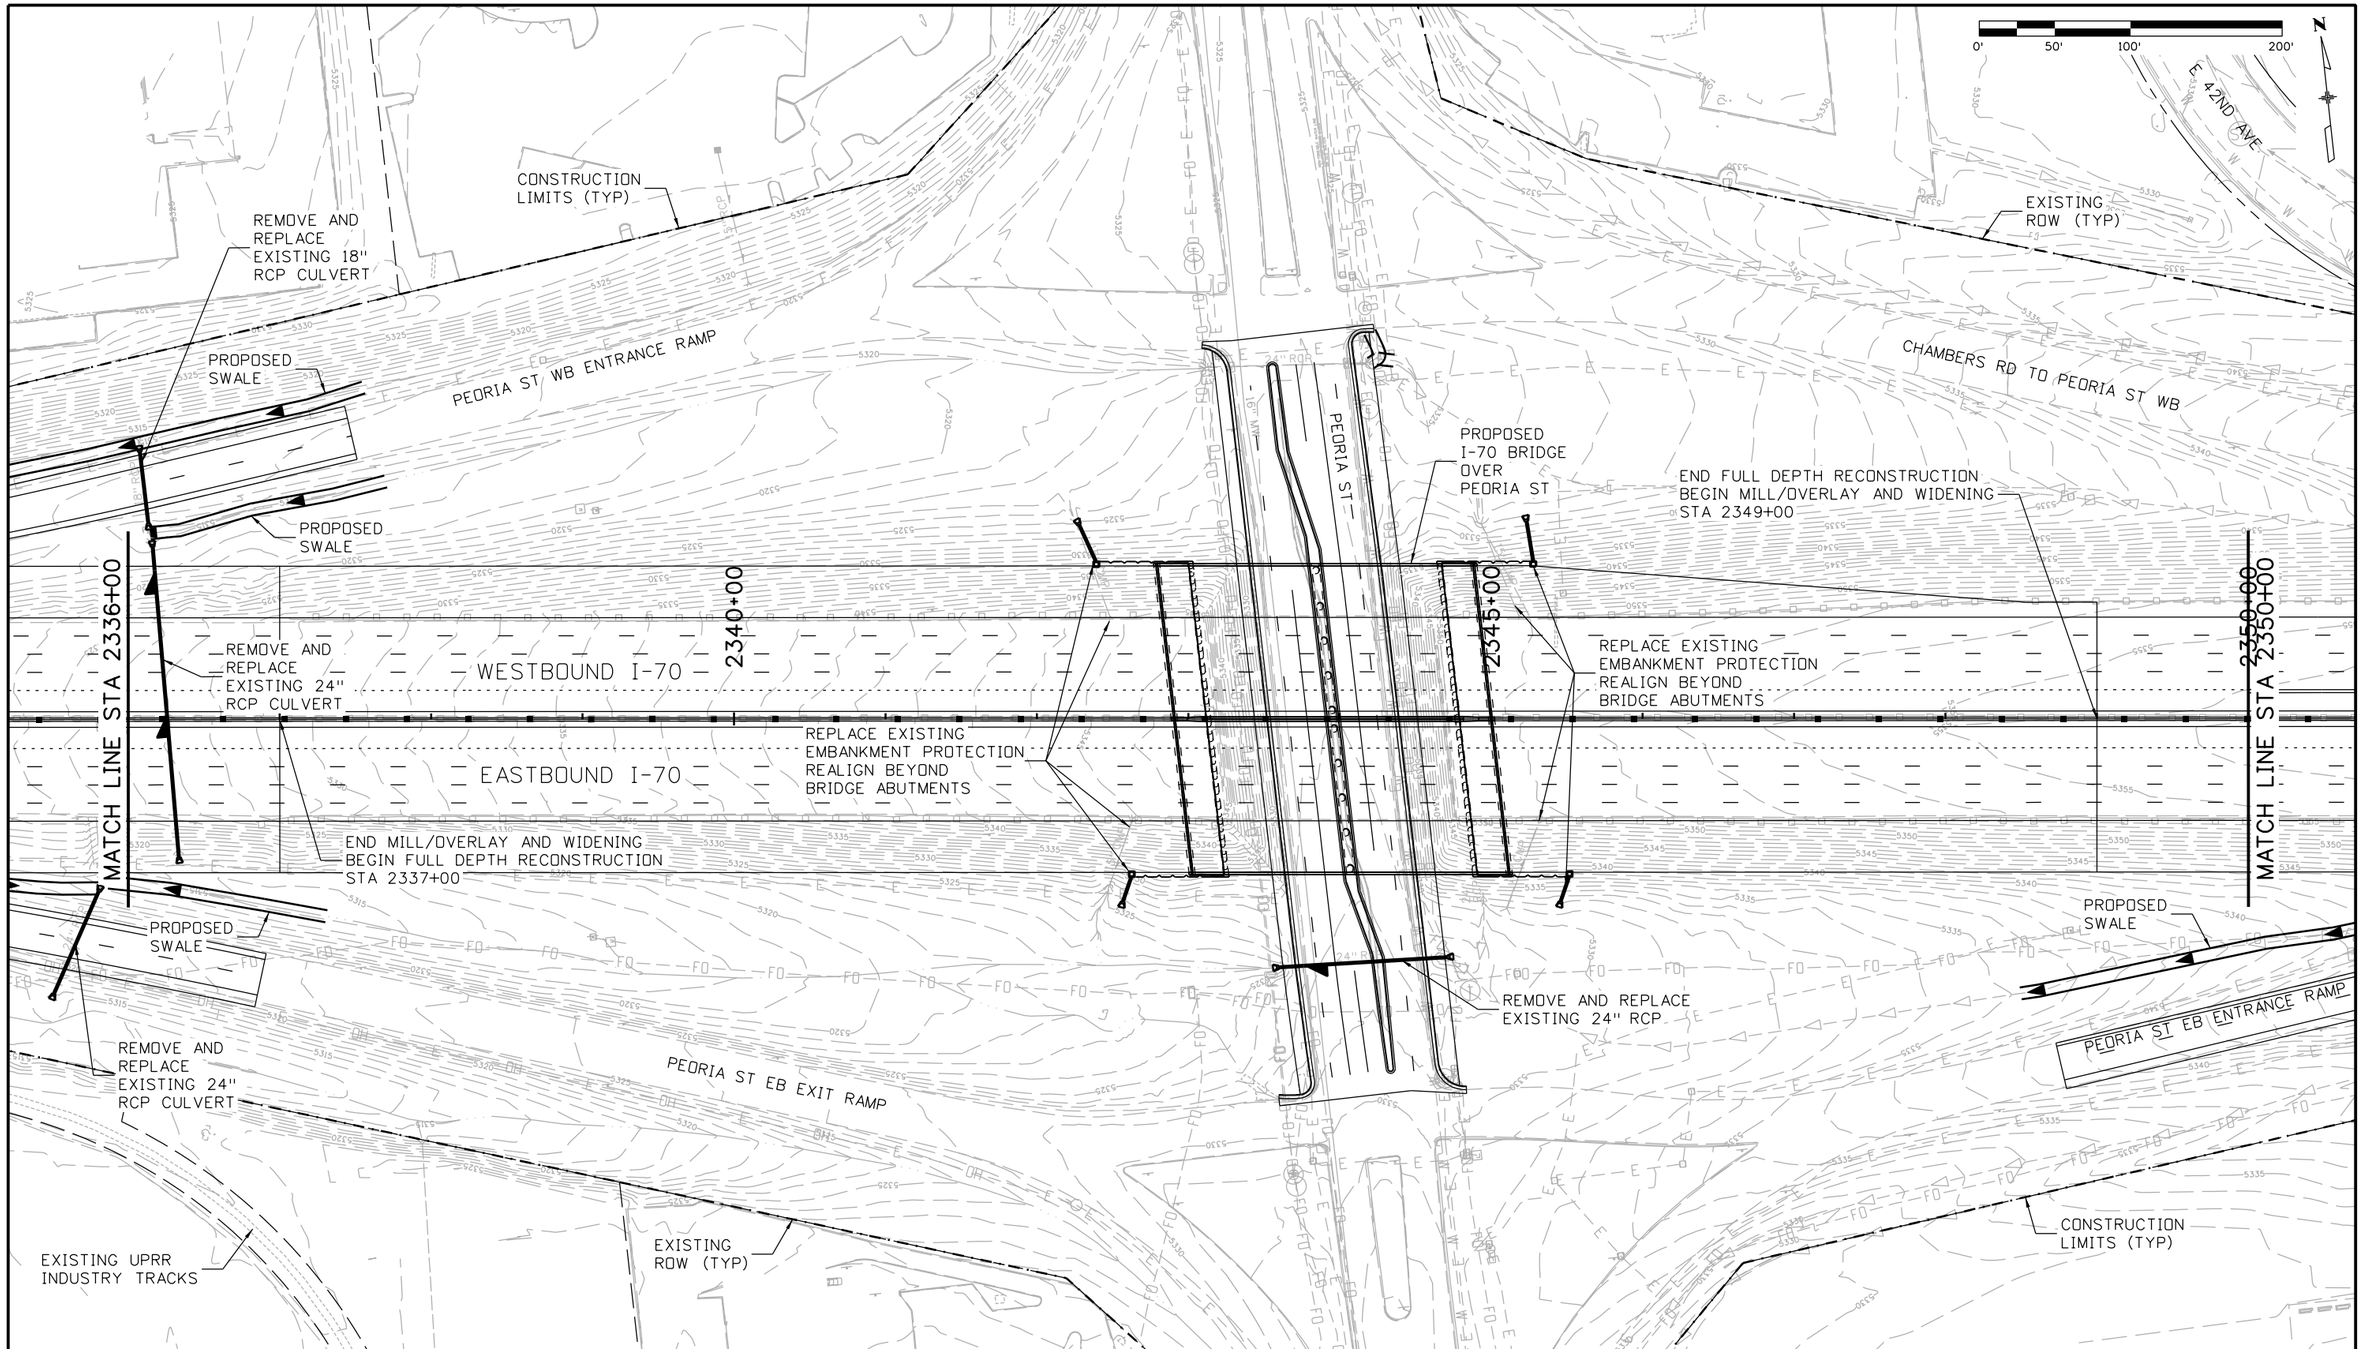

Print Date: 2/22/2016	Sheet Revisions	Colorado Department of Transportation	PRELIMINARY
File Name: 13599HYDR_Procurement_Plan 31_Base_I-70.dgn	Date: / Comments / Init.	2000 South Holly Street, Denver, CO 80222, Phone: 303-757-9934 FAX: 303-757-9907	No Revisions:
Horiz. Scale: 1:100 Vert. Scale: As Noted		Region 1 KJS	Revised:
Unit Information Unit Leader Initials			Void:
ATKINS 7604 Technology Way, Suite 400, Denver, CO 80237, Phone: (303) 221-7275 Fax: (303) 221-7276			

I-70 ROADWAY DRAINAGE PLAN STA 2336+00 TO 2350+00		Project No./Code
		FBR 0704-234
Designer:	Structure Numbers	19631
Detailer:		
Sheet Subset: Hydr Plan	Subset Sheets: 31 of	Sheet Number 313

gain3182 3:24:22 PM S:\I70Data\13599\Hydraulics\Drawings\Procurement Plans\13599HYDR_Procurement_Plan 31_Base_I-70.dgn

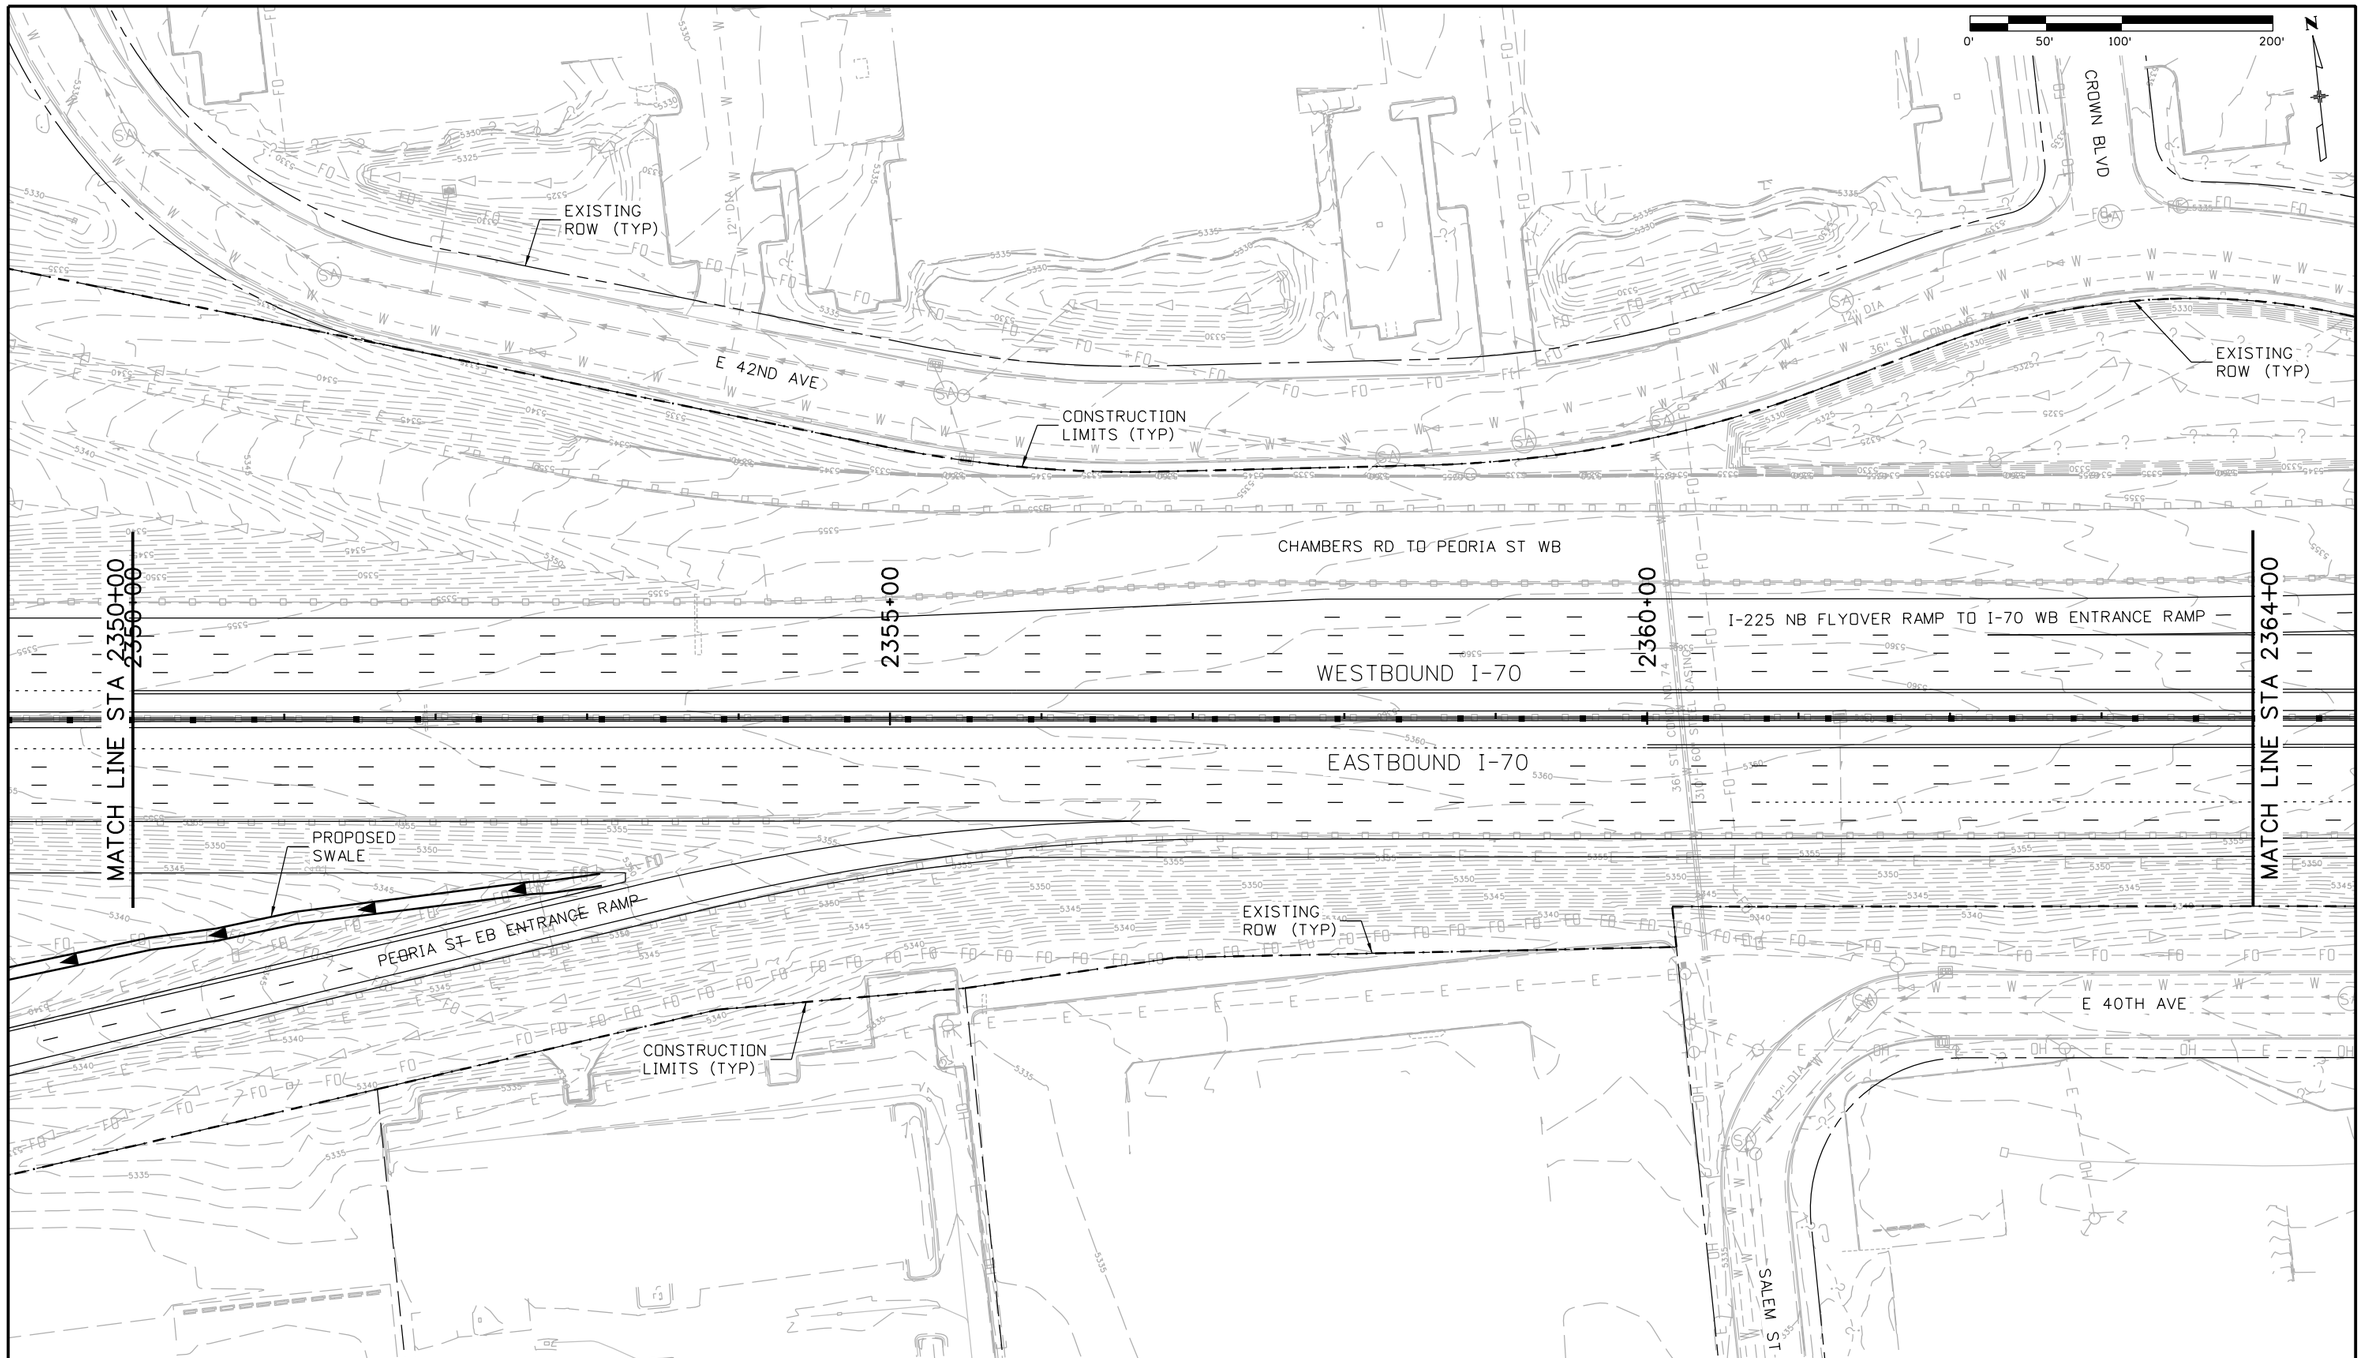

Print Date: 2/22/2016	Sheet Revisions	Colorado Department of Transportation	PRELIMINARY
File Name: 13599HYDR_Procurement_Plan 32_Base_I-70.dgn	Date: / Comments / Init.	2000 South Holly Street, Denver, CO 80222, Phone: 303-757-9934 FAX: 303-757-9907	No Revisions:
Horiz. Scale: 1:100 Vert. Scale: As Noted		Region 1 KJS	Revised:
Unit Information Unit Leader Initials			Void:
ATKINS 7604 Technology Way, Suite 400, Denver, CO 80237, Phone: (303) 221-7275 Fax: (303) 221-7276			

I-70 ROADWAY DRAINAGE PLAN STA 2350+00 TO 2364+00		Project No./Code
		FBR 0704-234
Designer:	Structure Numbers	19631
Detailer:		
Sheet Subset: Hydr Plan	Subset Sheets: 32 of	Sheet Number 314

gain3182 3:24:26 PM S:\170Data\13599\Hydraulics\Drawings\Procurement Plans\13599HYDR_Procurement_Plan 32_Base_I-70.dgn

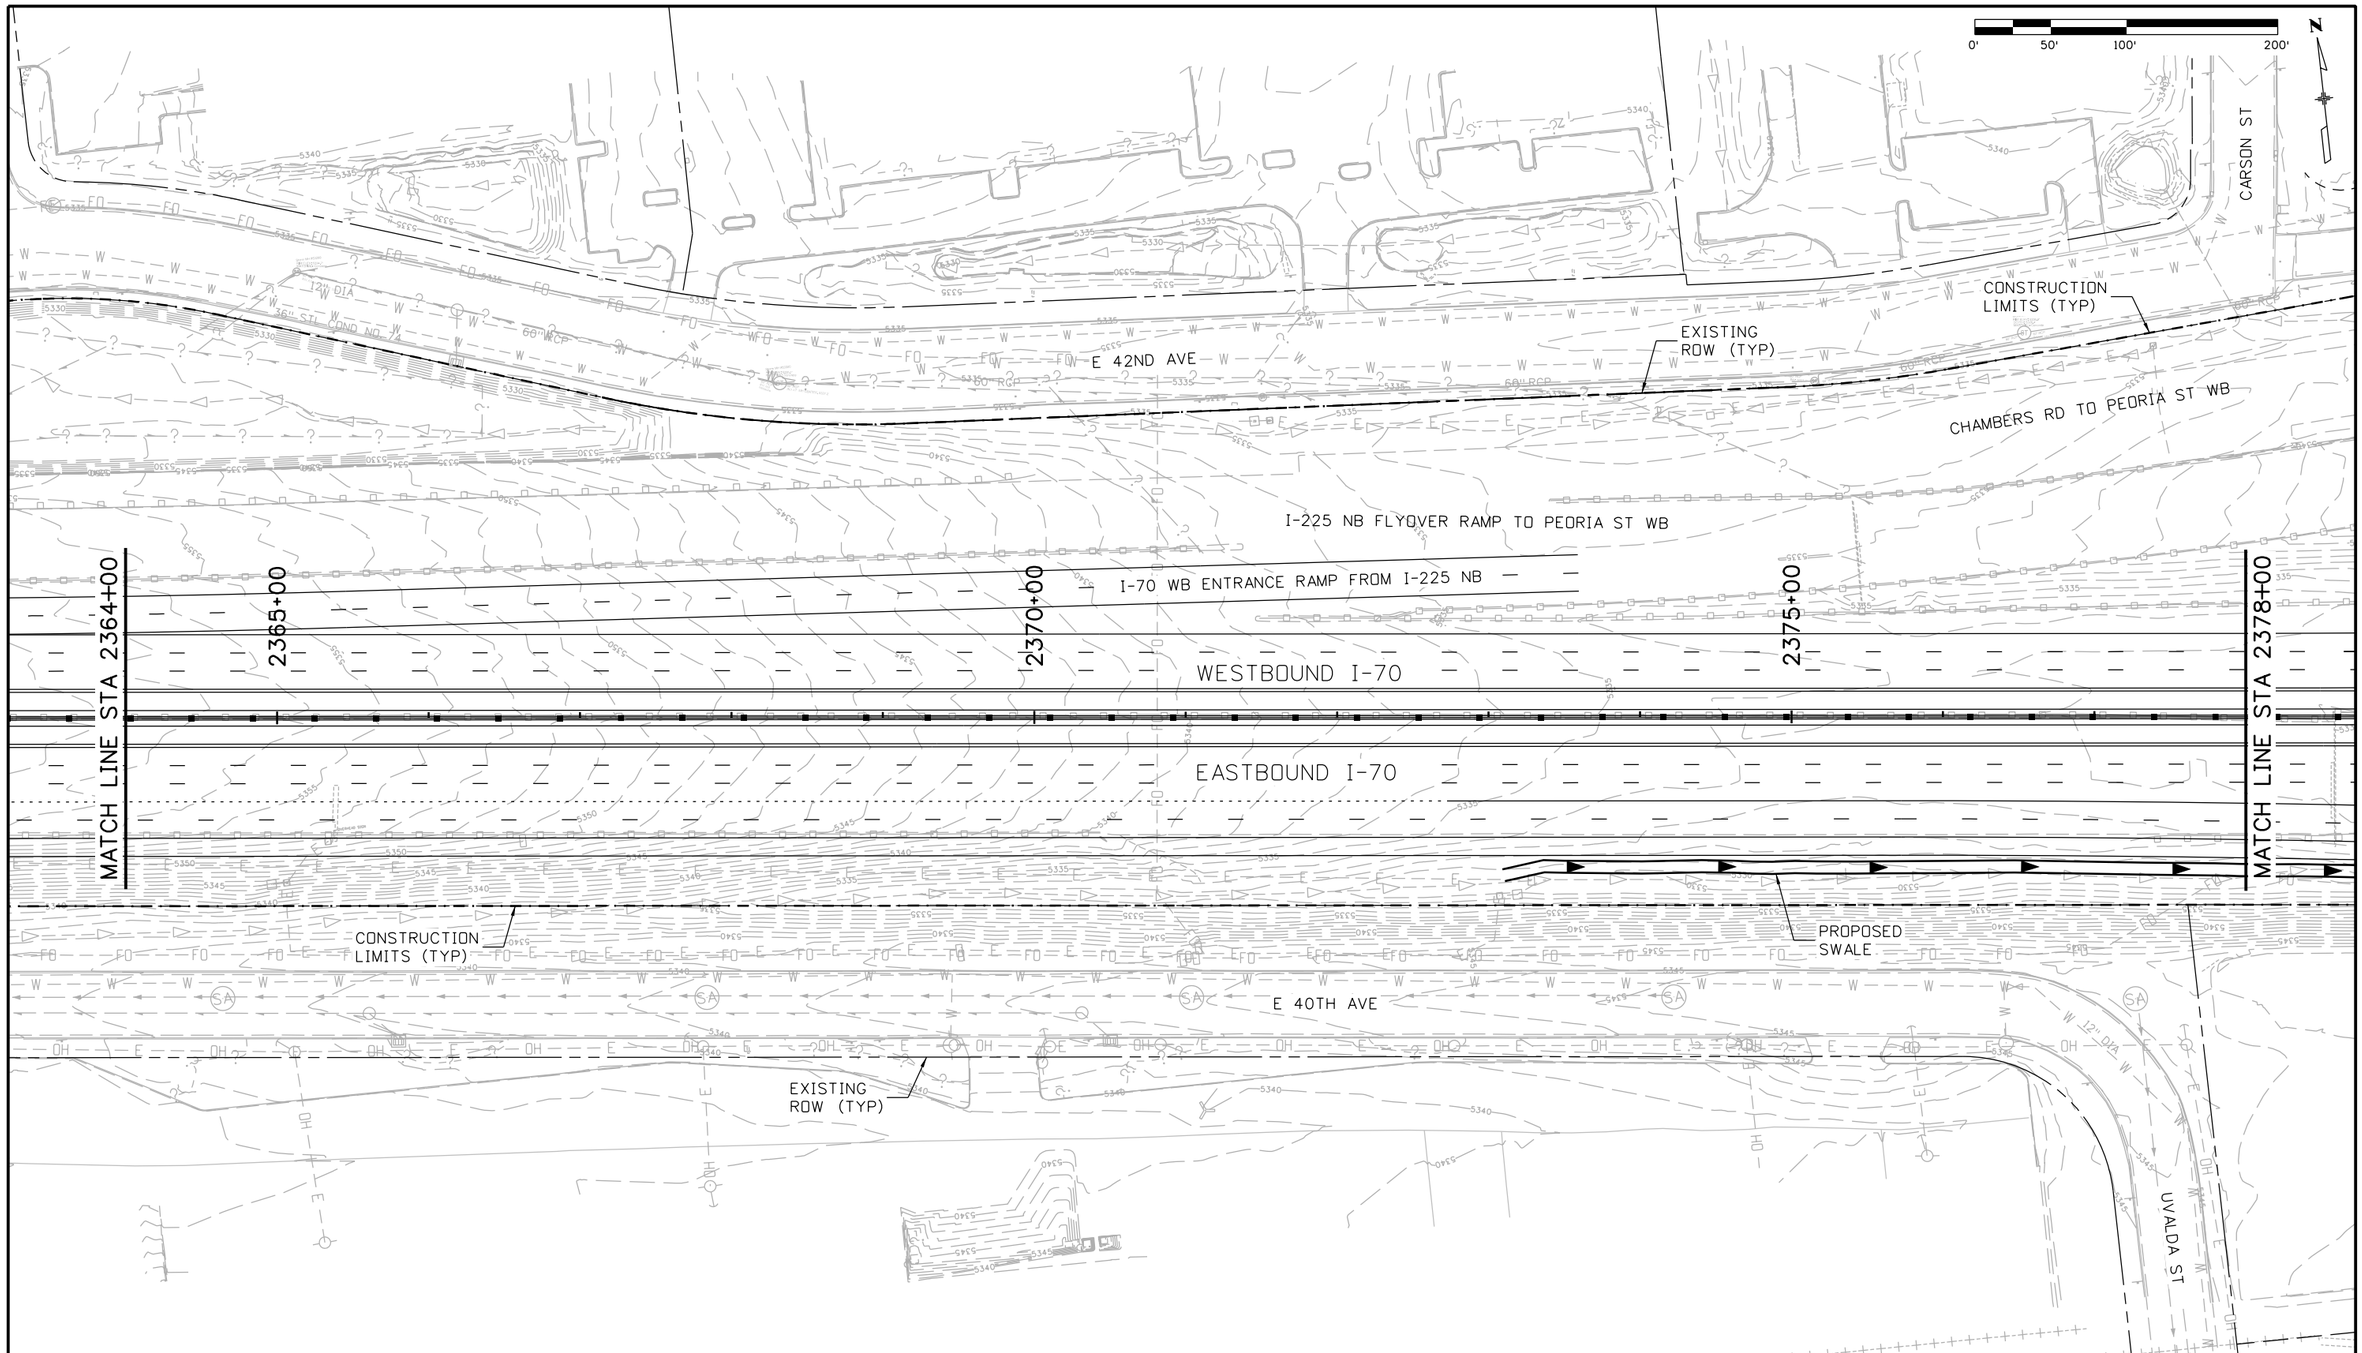

Print Date: 2/22/2016	Sheet Revisions	Colorado Department of Transportation	PRELIMINARY
File Name: 13599HYDR_Procurement_Plan 33_Base_I-70.dgn	Date: / Comments / Init.	2000 South Holly Street, Denver, CO 80222, Phone: 303-757-9934 FAX: 303-757-9907	No Revisions:
Horiz. Scale: 1:100 Vert. Scale: As Noted		Region 1 KJS	Revised:
Unit Information Unit Leader Initials			Void:
ATKINS 7604 Technology Way, Suite 400, Denver, CO 80237, Phone: (303) 221-7275 Fax: (303) 221-7276			

I-70 ROADWAY DRAINAGE PLAN STA 2364+00 TO 2378+00		Project No./Code
		FBR 0704-234
Designer:	Structure Numbers	19631
Detailer:		
Sheet Subset: Hydr Plan	Subset Sheets: 33 of	Sheet Number 315

gain3182 3:24:31 PM S:\170Data\13599\Hydraulics\Drawings\Procurement Plans\13599HYDR_Procurement_Plan 33_Base_I-70.dgn

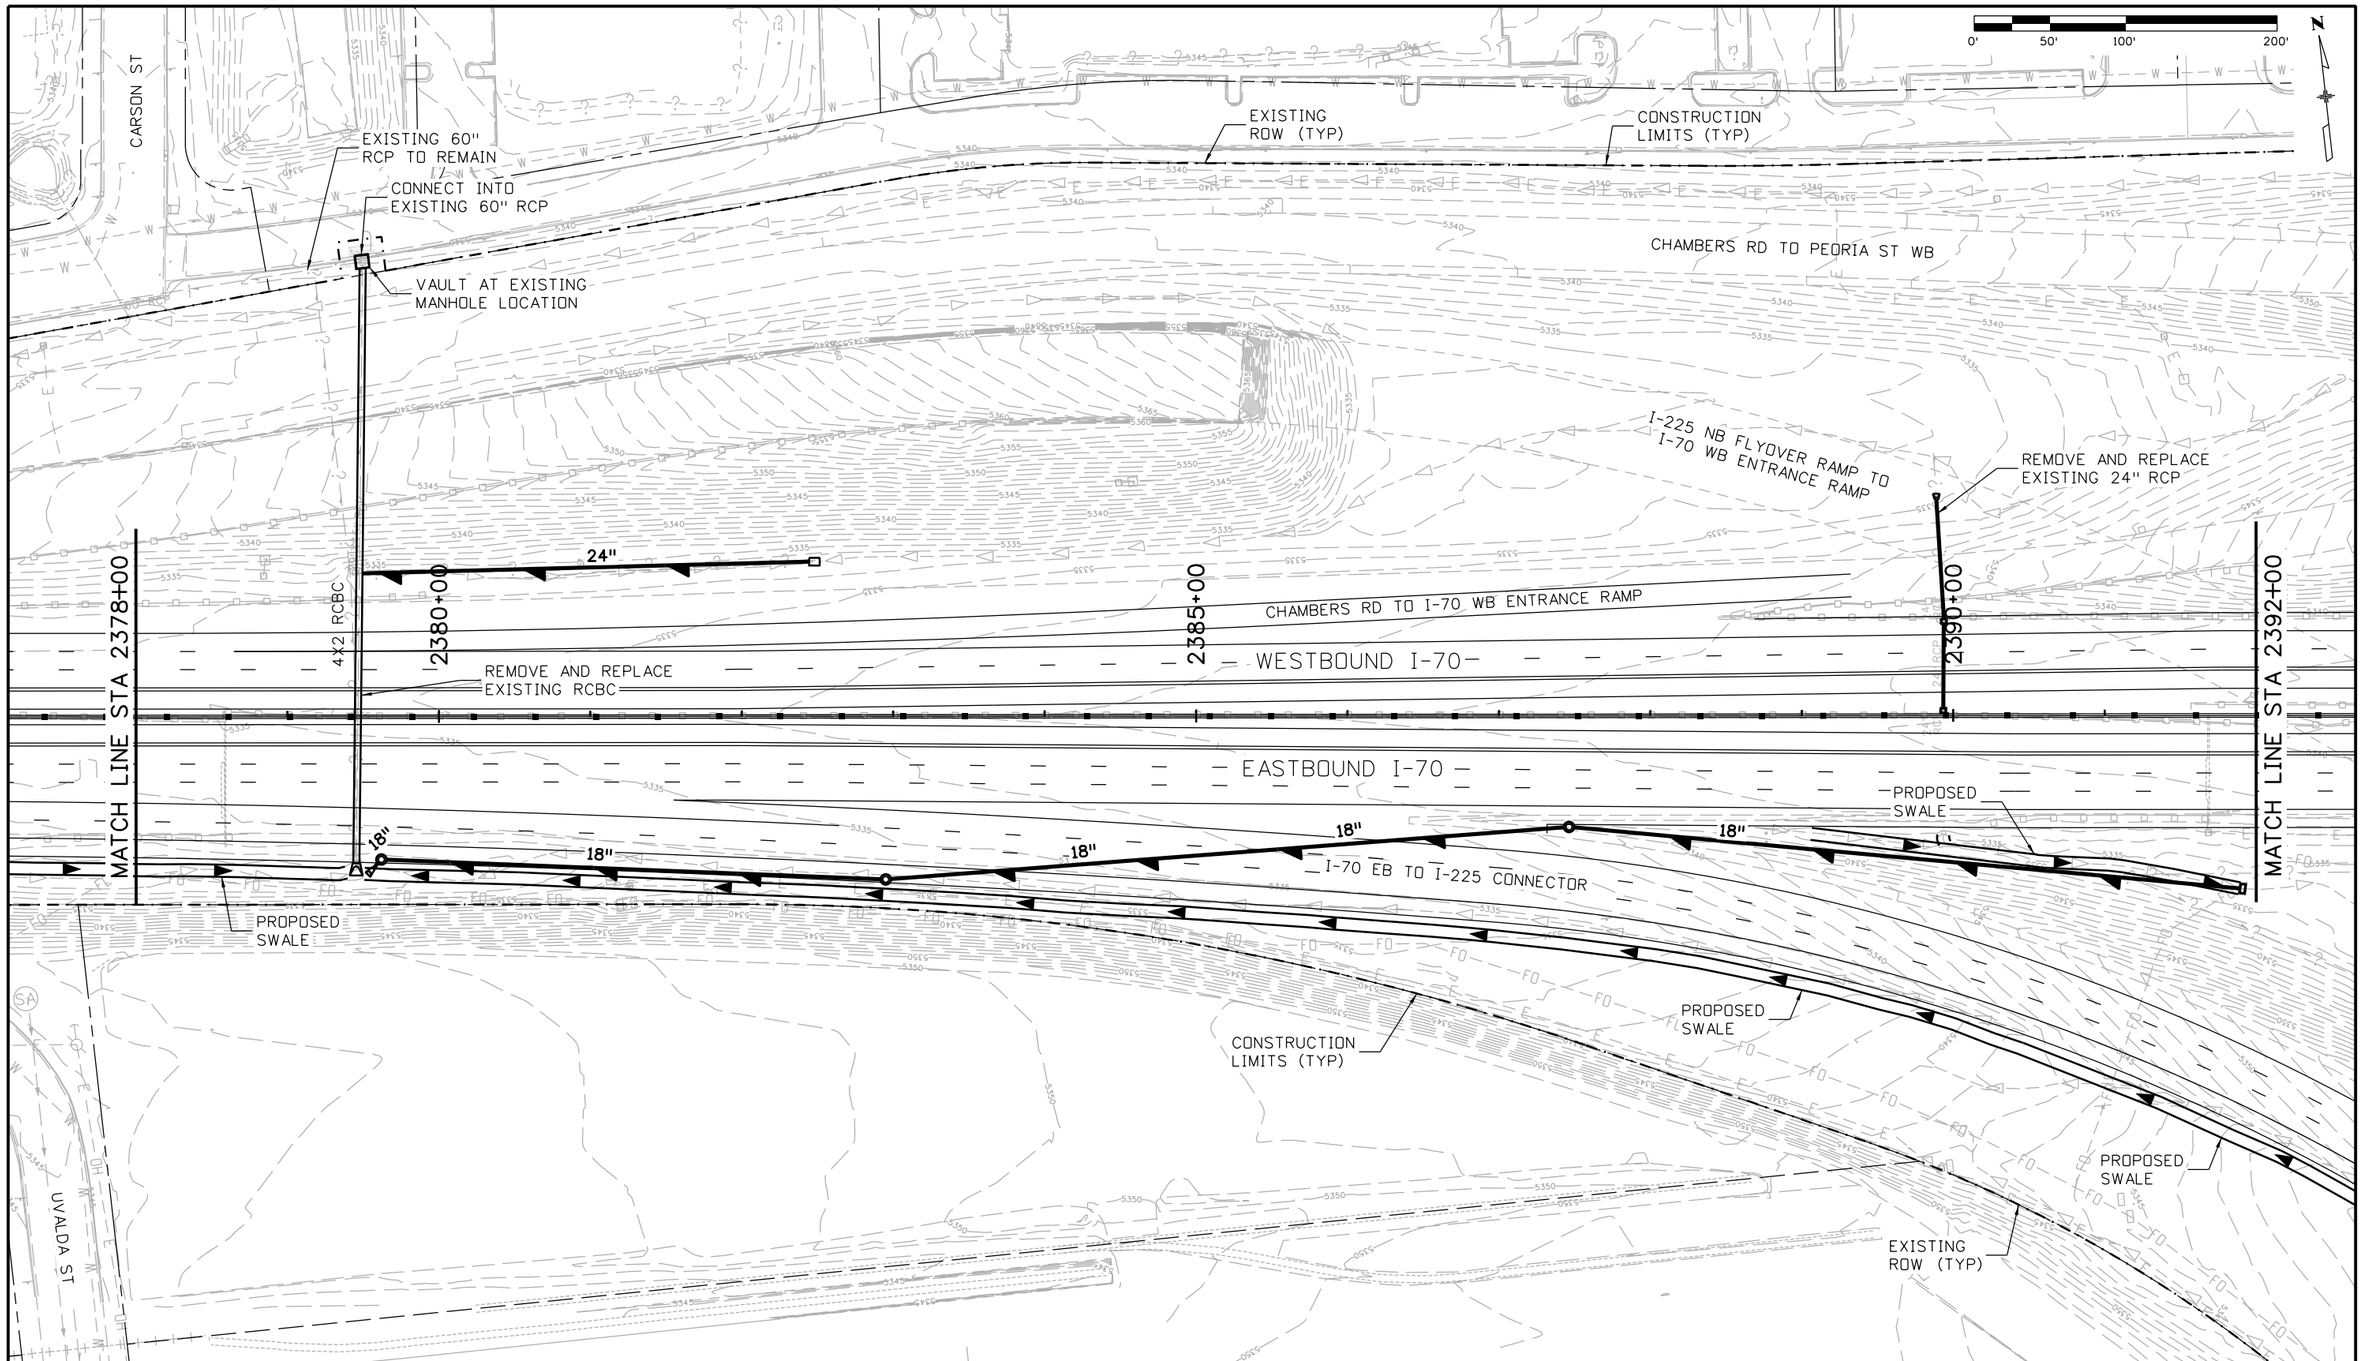

Print Date: 2/22/2016	Sheet Revisions	Colorado Department of Transportation	PRELIMINARY
File Name: 13599HYDR_Procurement_Plan 34_Base_I-70.dgn	Date: / Comments / Init.	2000 South Holly Street Denver, CO 80222 Phone: 303-757-9934 FAX: 303-757-9907	No Revisions:
Horiz. Scale: 1:100 Vert. Scale: As Noted			Revised:
Unit Information Unit Leader Initials		Region 1 KJS	Void:
ATKINS 7604 Technology Way, Suite 400 Denver, CO 80237 Phone: (303) 221-7275 Fax: (303) 221-7276			

I-70 ROADWAY DRAINAGE PLAN STA 2378+00 TO 2392+00		Project No./Code
		FBR 0704-234
Designer:	Structure Numbers	19631
Detailer:		
Sheet Subset: Hydr Plan	Subset Sheets: 34 of	Sheet Number 316

gain3182 3:24:34 PM S:\170Data\13599\Hydraulics\Drawings\Procurement Plans\13599HYDR_Procurement_Plan 34_Base_I-70.dgn

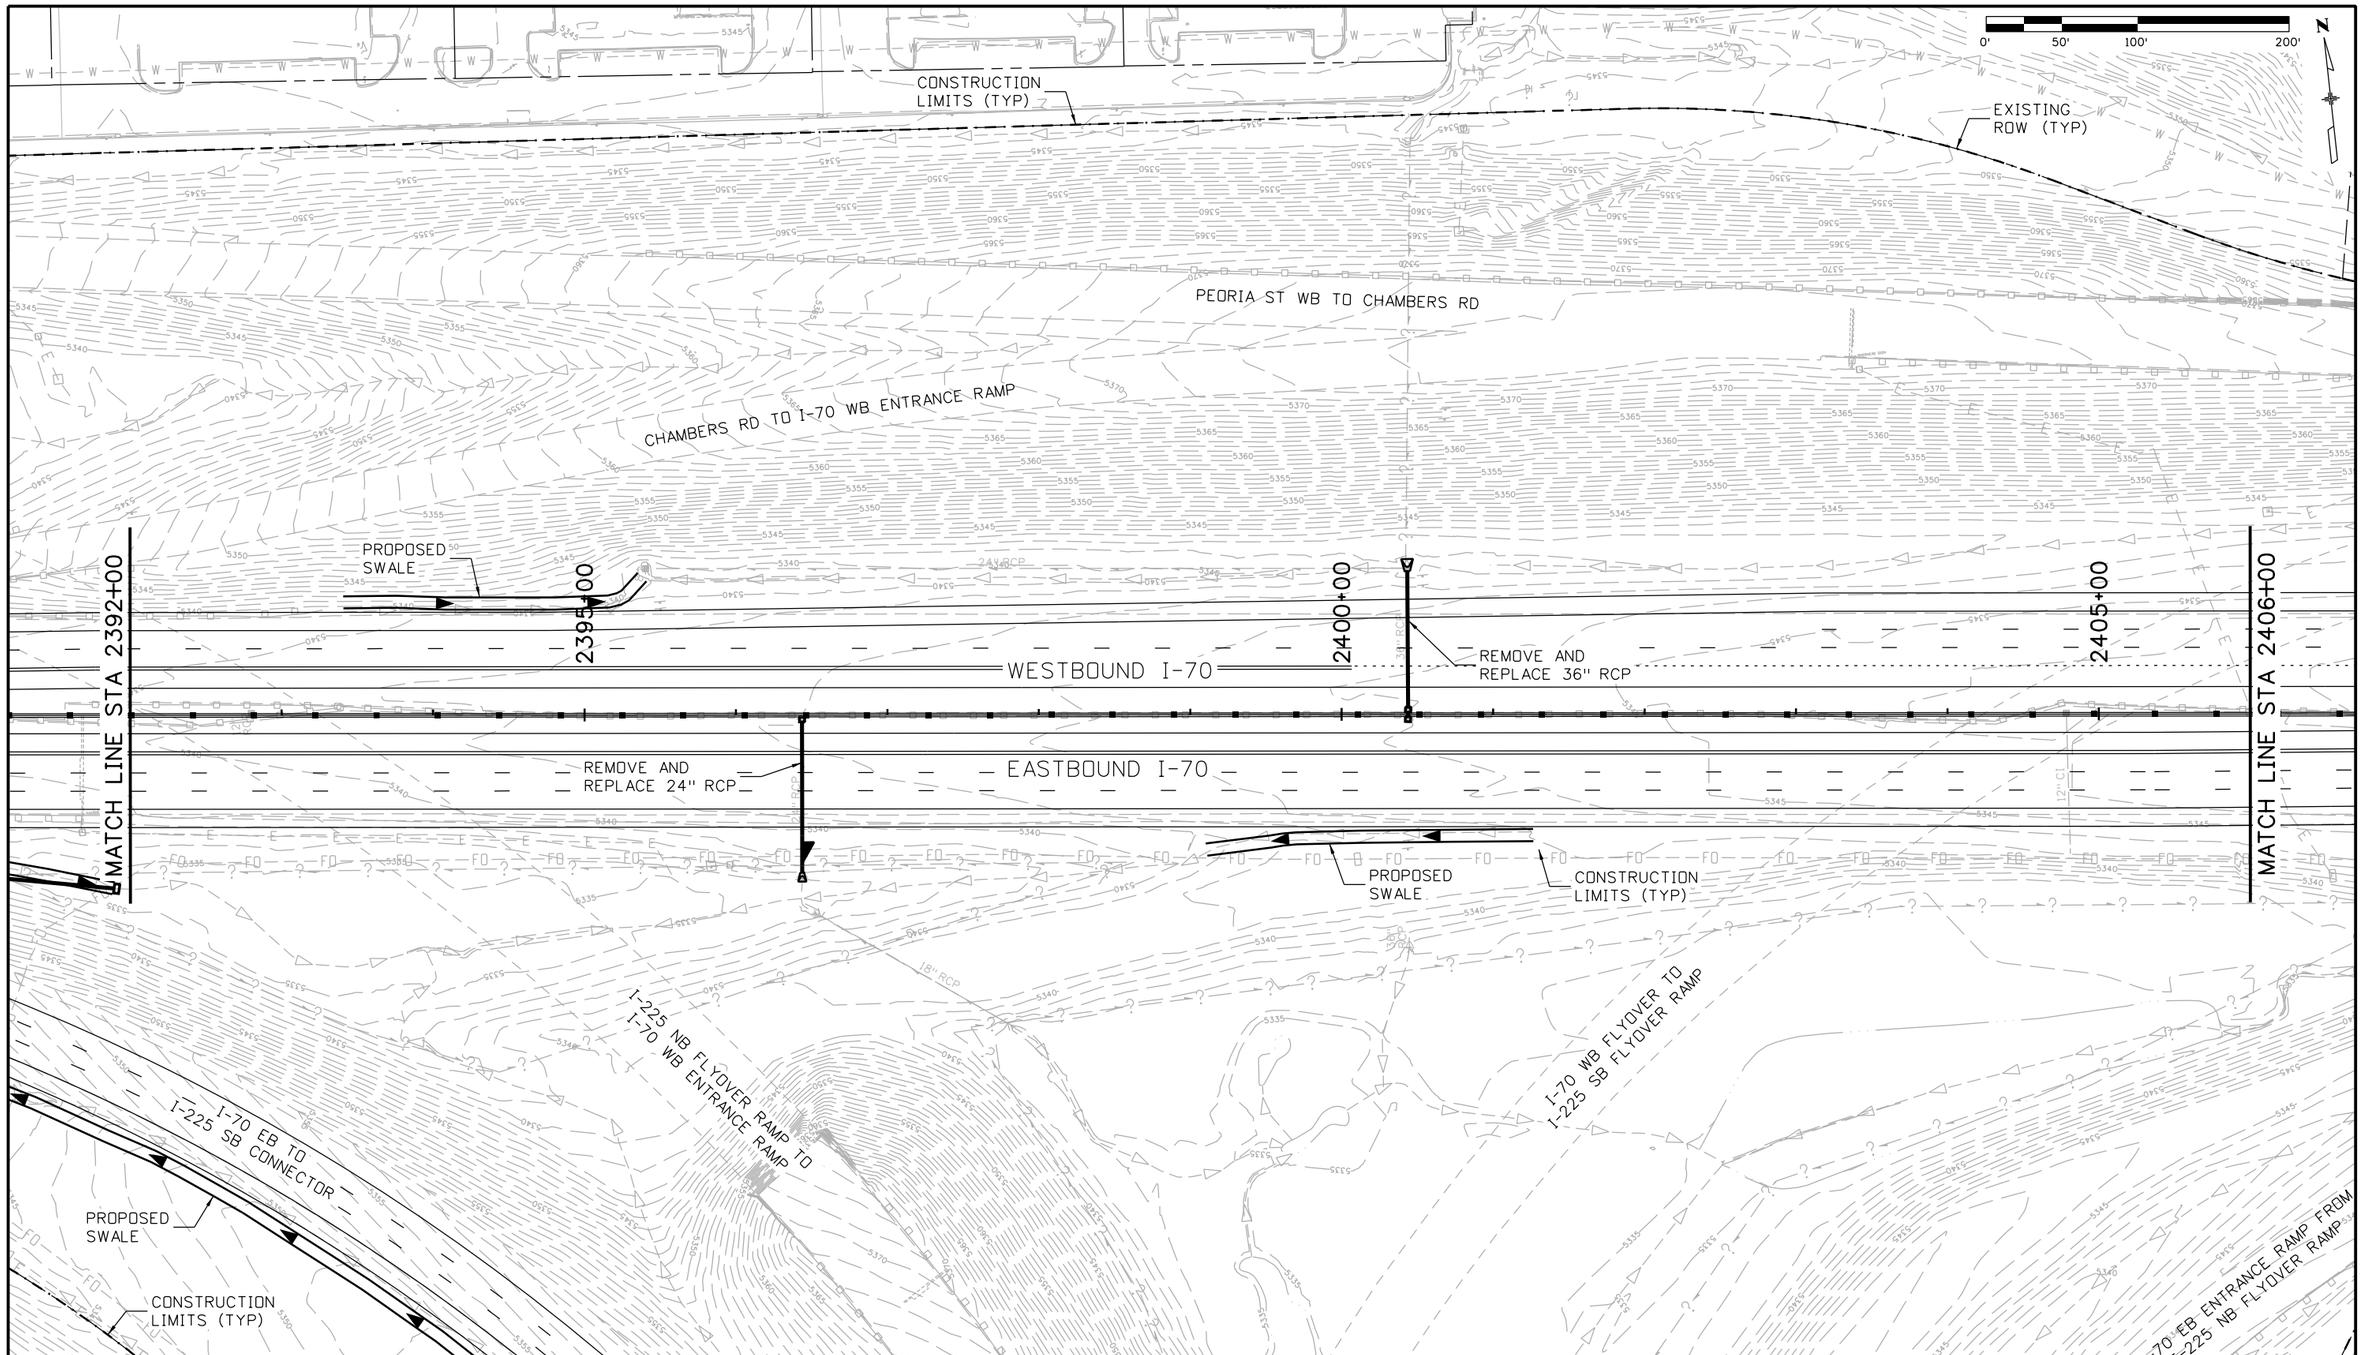

Print Date: 2/22/2016	Sheet Revisions	Colorado Department of Transportation	PRELIMINARY
File Name: 13599HYDR_Procurement_Plan 35_Base_I-70.dgn	Date: / Comments / Init.	2000 South Holly Street, Denver, CO 80222, Phone: 303-757-9934 FAX: 303-757-9907	No Revisions:
Horiz. Scale: 1:100 Vert. Scale: As Noted		Region 1 KJS	Revised:
Unit Information Unit Leader Initials			Void:
ATKINS 7604 Technology Way, Suite 400, Denver, CO 80237, Phone: (303) 221-7275 Fax: (303) 221-7276			

I-70 ROADWAY DRAINAGE PLAN STA 2392+00 TO 2406+00		Project No./Code
		FBR 0704-234
Designer:	Structure Numbers	19631
Detailer:		
Sheet Subset: Hydr Plan	Subset Sheets: 35 of	Sheet Number 317

gain3182 3:24:39 PM S:\170data\13599\Hydraulics\Drawings\Procurement Plans\13599HYDR_Procurement_Plan 35_Base_I-70.dgn

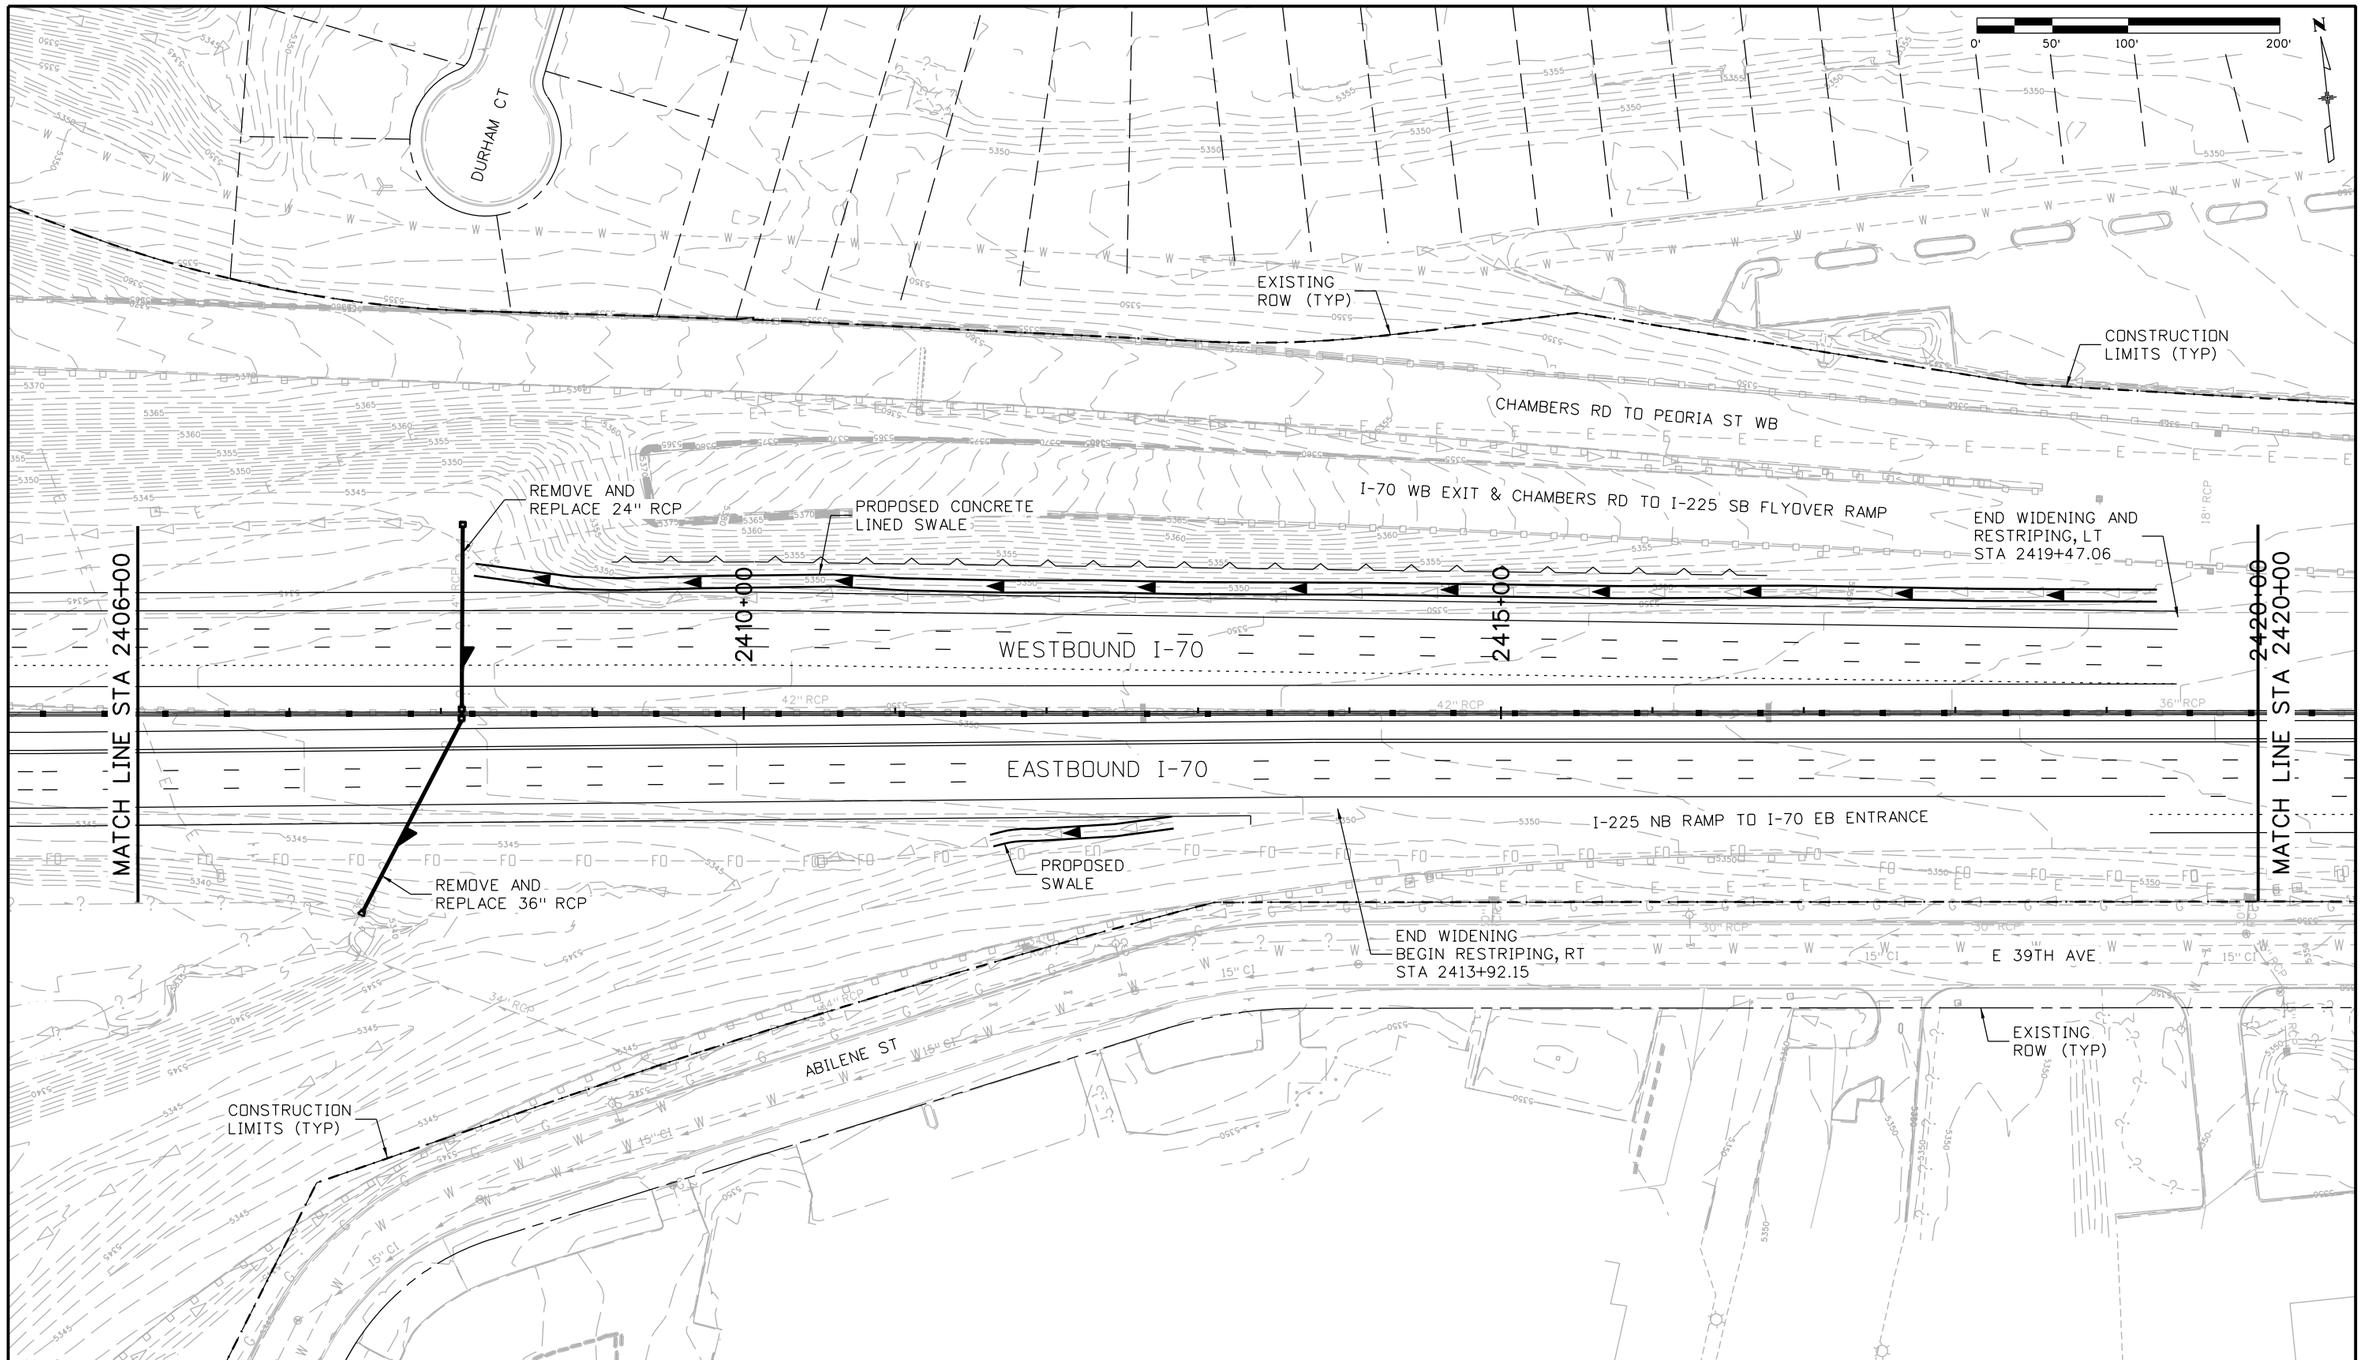

Print Date: 2/22/2016
File Name: 13599HYDR_Procurement_Plan 36_Base_I-70.dgn
Horiz. Scale: 1:100 Vert. Scale: As Noted
Unit Information Unit Leader Initials

ATKINS
7604 Technology Way, Suite 400
Denver, CO 80237
Phone: (303) 221-7275 Fax: (303) 221-7276

Sheet Revisions		
Date:	Comments	Init.

Colorado Department of Transportation
2000 South Holly Street
Denver, CO 80222
Phone: 303-757-9934 FAX: 303-757-9907
Region 1 KJS

PRELIMINARY
No Revisions:
Revised:
Void:

I-70 ROADWAY
DRAINAGE PLAN
STA 2406+00 TO 2420+00

Designer:
Detailer:
Structure Numbers
Sheet Subset: Hydr Plan
Subset Sheets: 36 of

Project No./Code
FBR 0704-234
19631
Sheet Number 318

gain3182 3:24:42 PM S:\I70Data\13599\Hydraulics\Drawings\Procurement Plans\13599HYDR_Procurement_Plan 36_Base_I-70.dgn

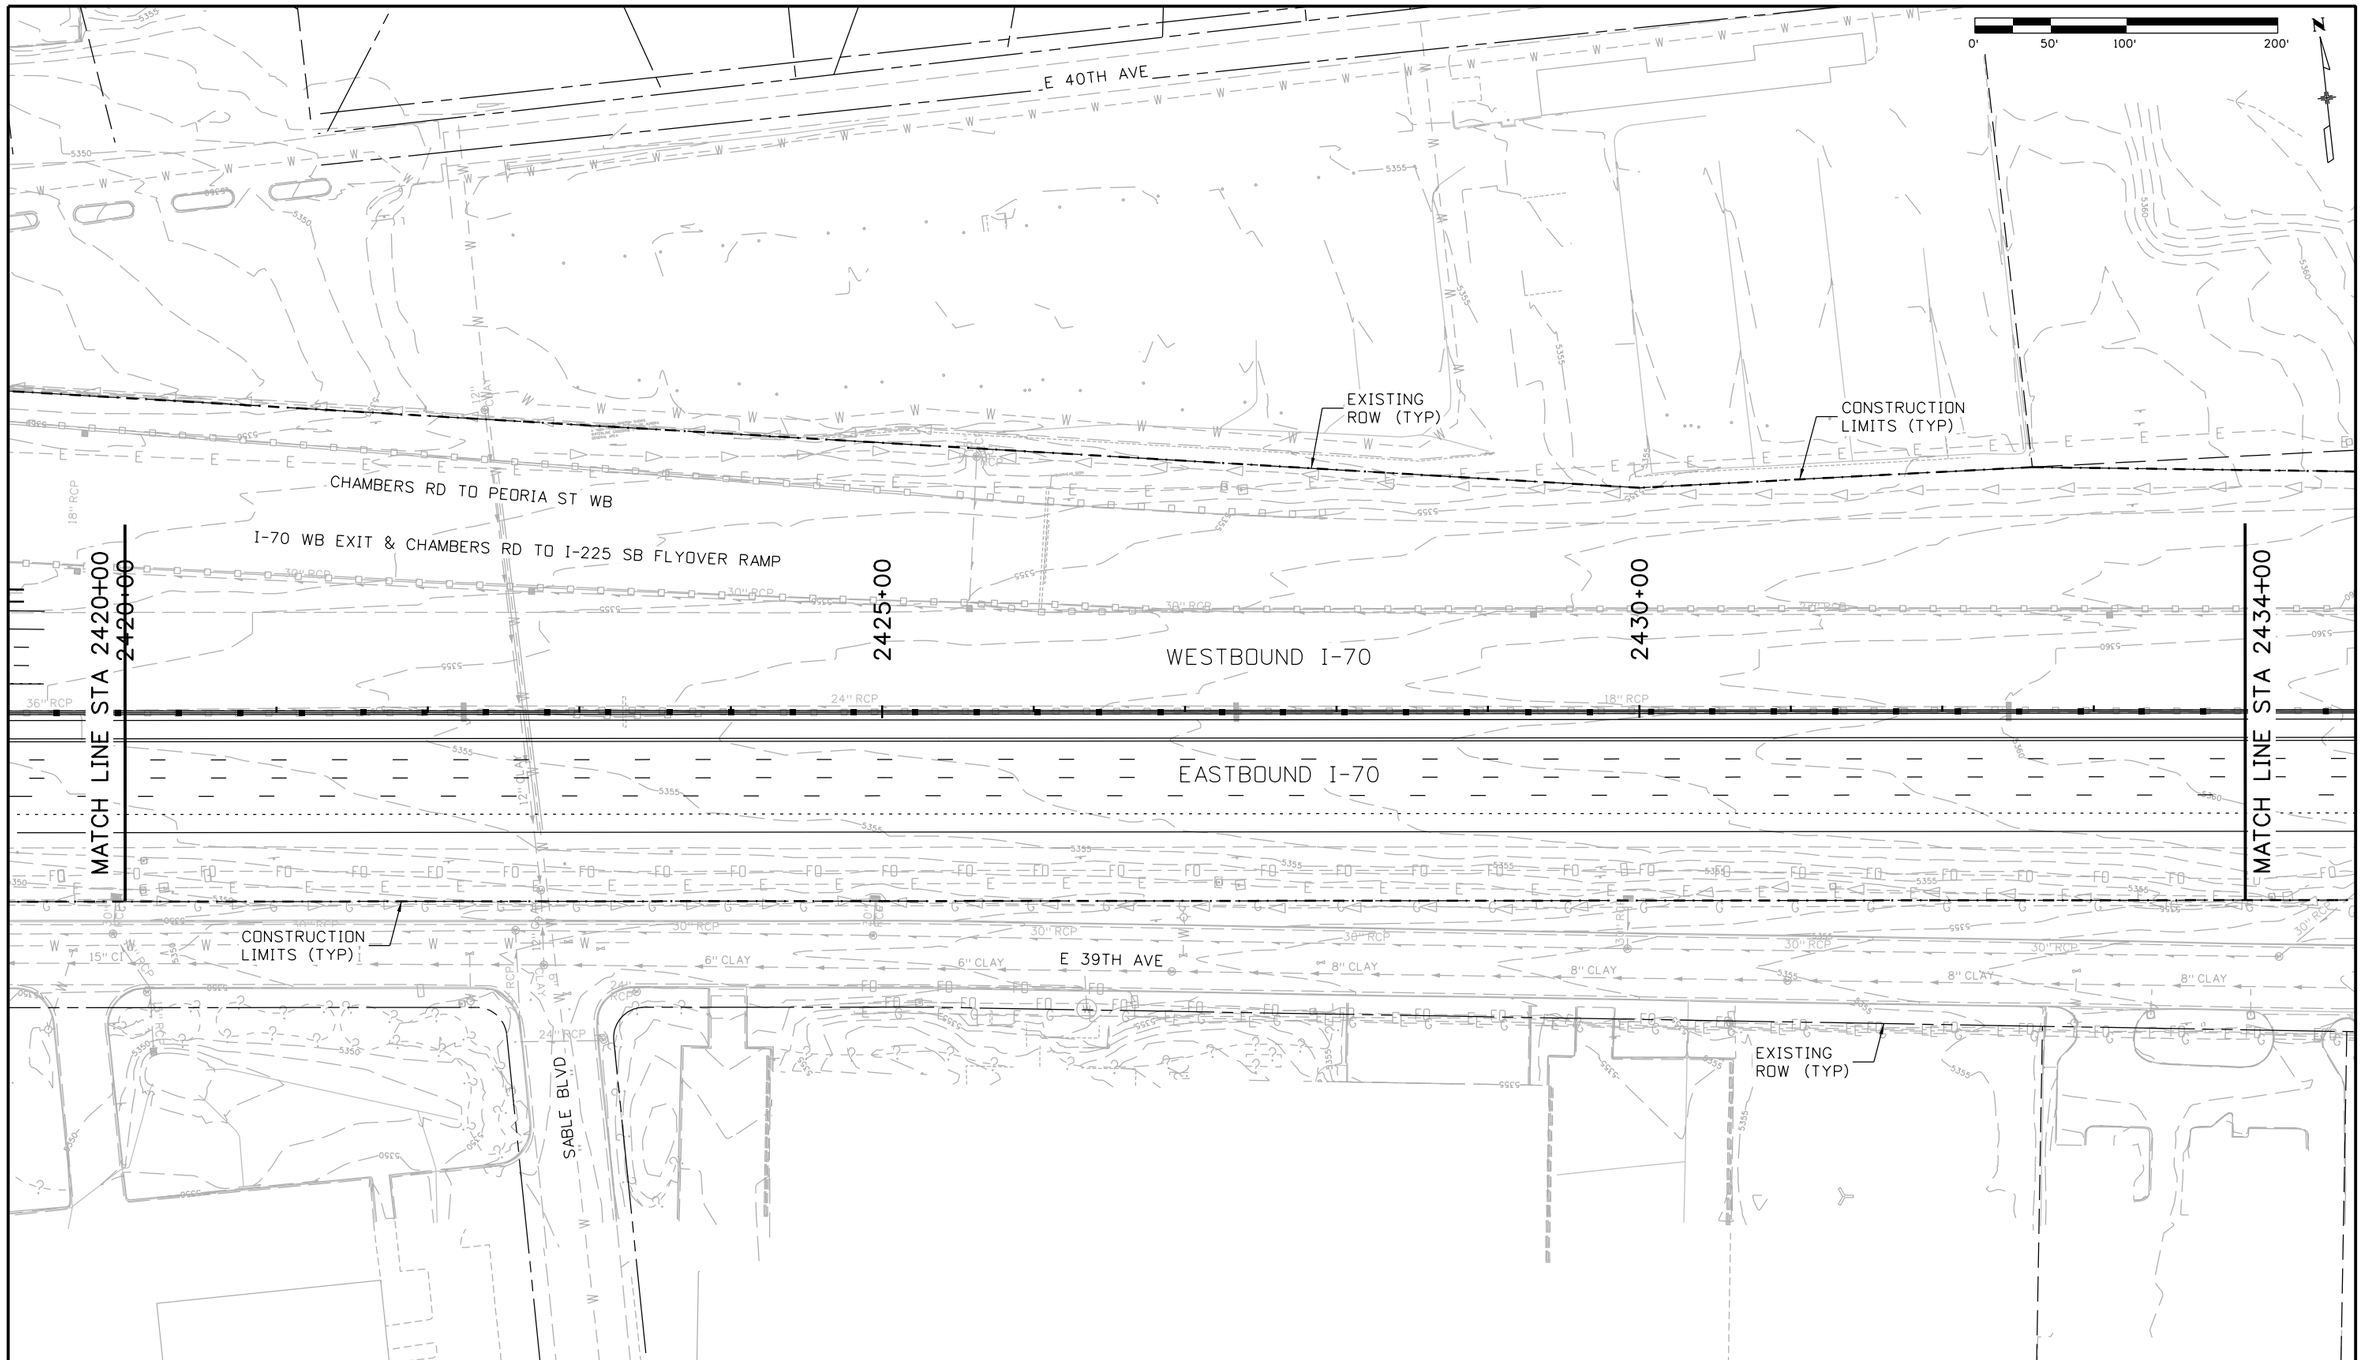

Print Date: 2/22/2016	Sheet Revisions	Colorado Department of Transportation	PRELIMINARY
File Name: 13599HYDR_Procurement_Plan 37_Base_I-70.dgn	Date: / Comments / Init.	2000 South Holly Street Denver, CO 80222 Phone: 303-757-9934 FAX: 303-757-9907	No Revisions:
Horiz. Scale: 1:100 Vert. Scale: As Noted		Region 1 KJS	Revised:
Unit Information Unit Leader Initials			Void:
ATKINS 7604 Technology Way, Suite 400 Denver, CO 80237 Phone: (303) 221-7275 Fax: (303) 221-7276			

I-70 ROADWAY DRAINAGE PLAN STA 2420+00 TO 2434+00		Project No./Code FBR 0704-234
Designer:	Structure Numbers	19631
Detailer:		
Sheet Subset: Hydr Plan	Subset Sheets: 37 of	Sheet Number 319

gain3182 3:24:46 PM S:\170Data\13599\Hydraulics\Drawings\Procurement Plans\13599HYDR_Procurement_Plan 37_Base_I-70.dgn

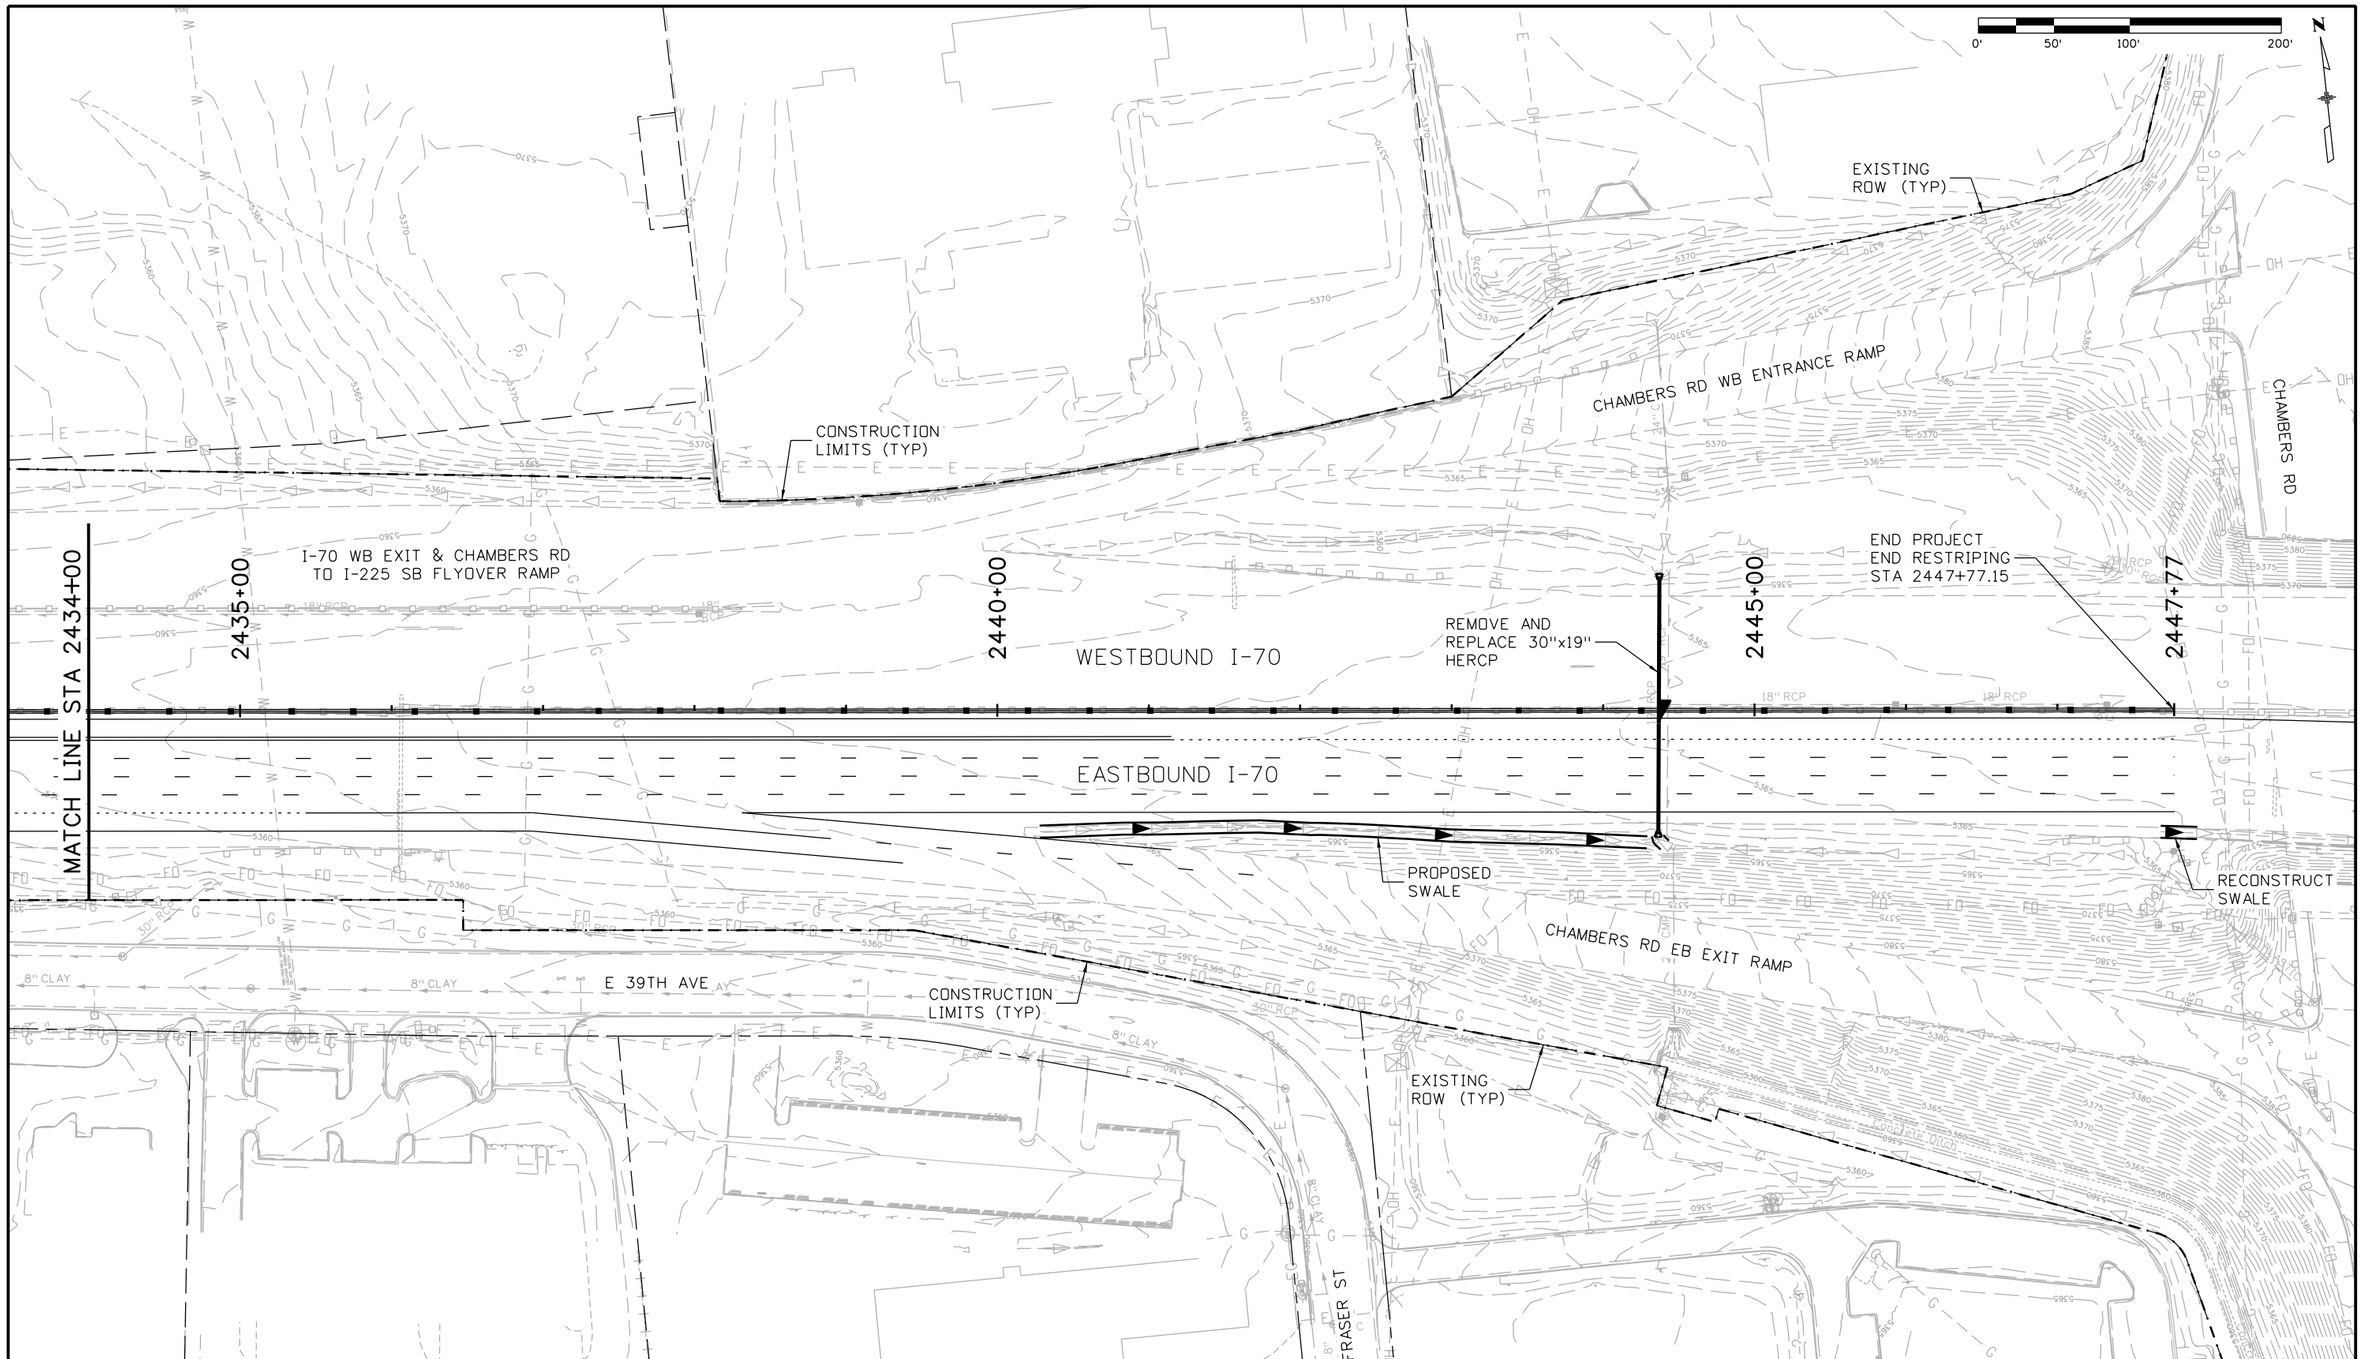

Print Date: 2/22/2016	Sheet Revisions	Colorado Department of Transportation	PRELIMINARY
File Name: 13599HYDR_Procurement_Plan 38_Base_I-70.dgn	Date: / Comments / Init.	2000 South Holly Street Denver, CO 80222 Phone: 303-757-9934 FAX: 303-757-9907	No Revisions:
Horiz. Scale: 1:100 Vert. Scale: As Noted		Region 1 KJS	Revised:
Unit Information Unit Leader Initials			Void:
ATKINS 7604 Technology Way, Suite 400 Denver, CO 80237 Phone: (303) 221-7275 Fax: (303) 221-7276			

I-70 ROADWAY DRAINAGE PLAN STA 2434+00 TO 2447+77.15		Project No./Code FBR 0704-234
Designer:	Structure Numbers	19631
Detailer:		Sheet Number 320
Sheet Subset: Hydr Plan	Subset Sheets: 38 of	

gain3182 3:24:50 PM S:\I70Data\13599\Hydraulics\Drawings\Procurement Plans\13599HYDR_Procurement_Plan 38_Base_I-70.dgn

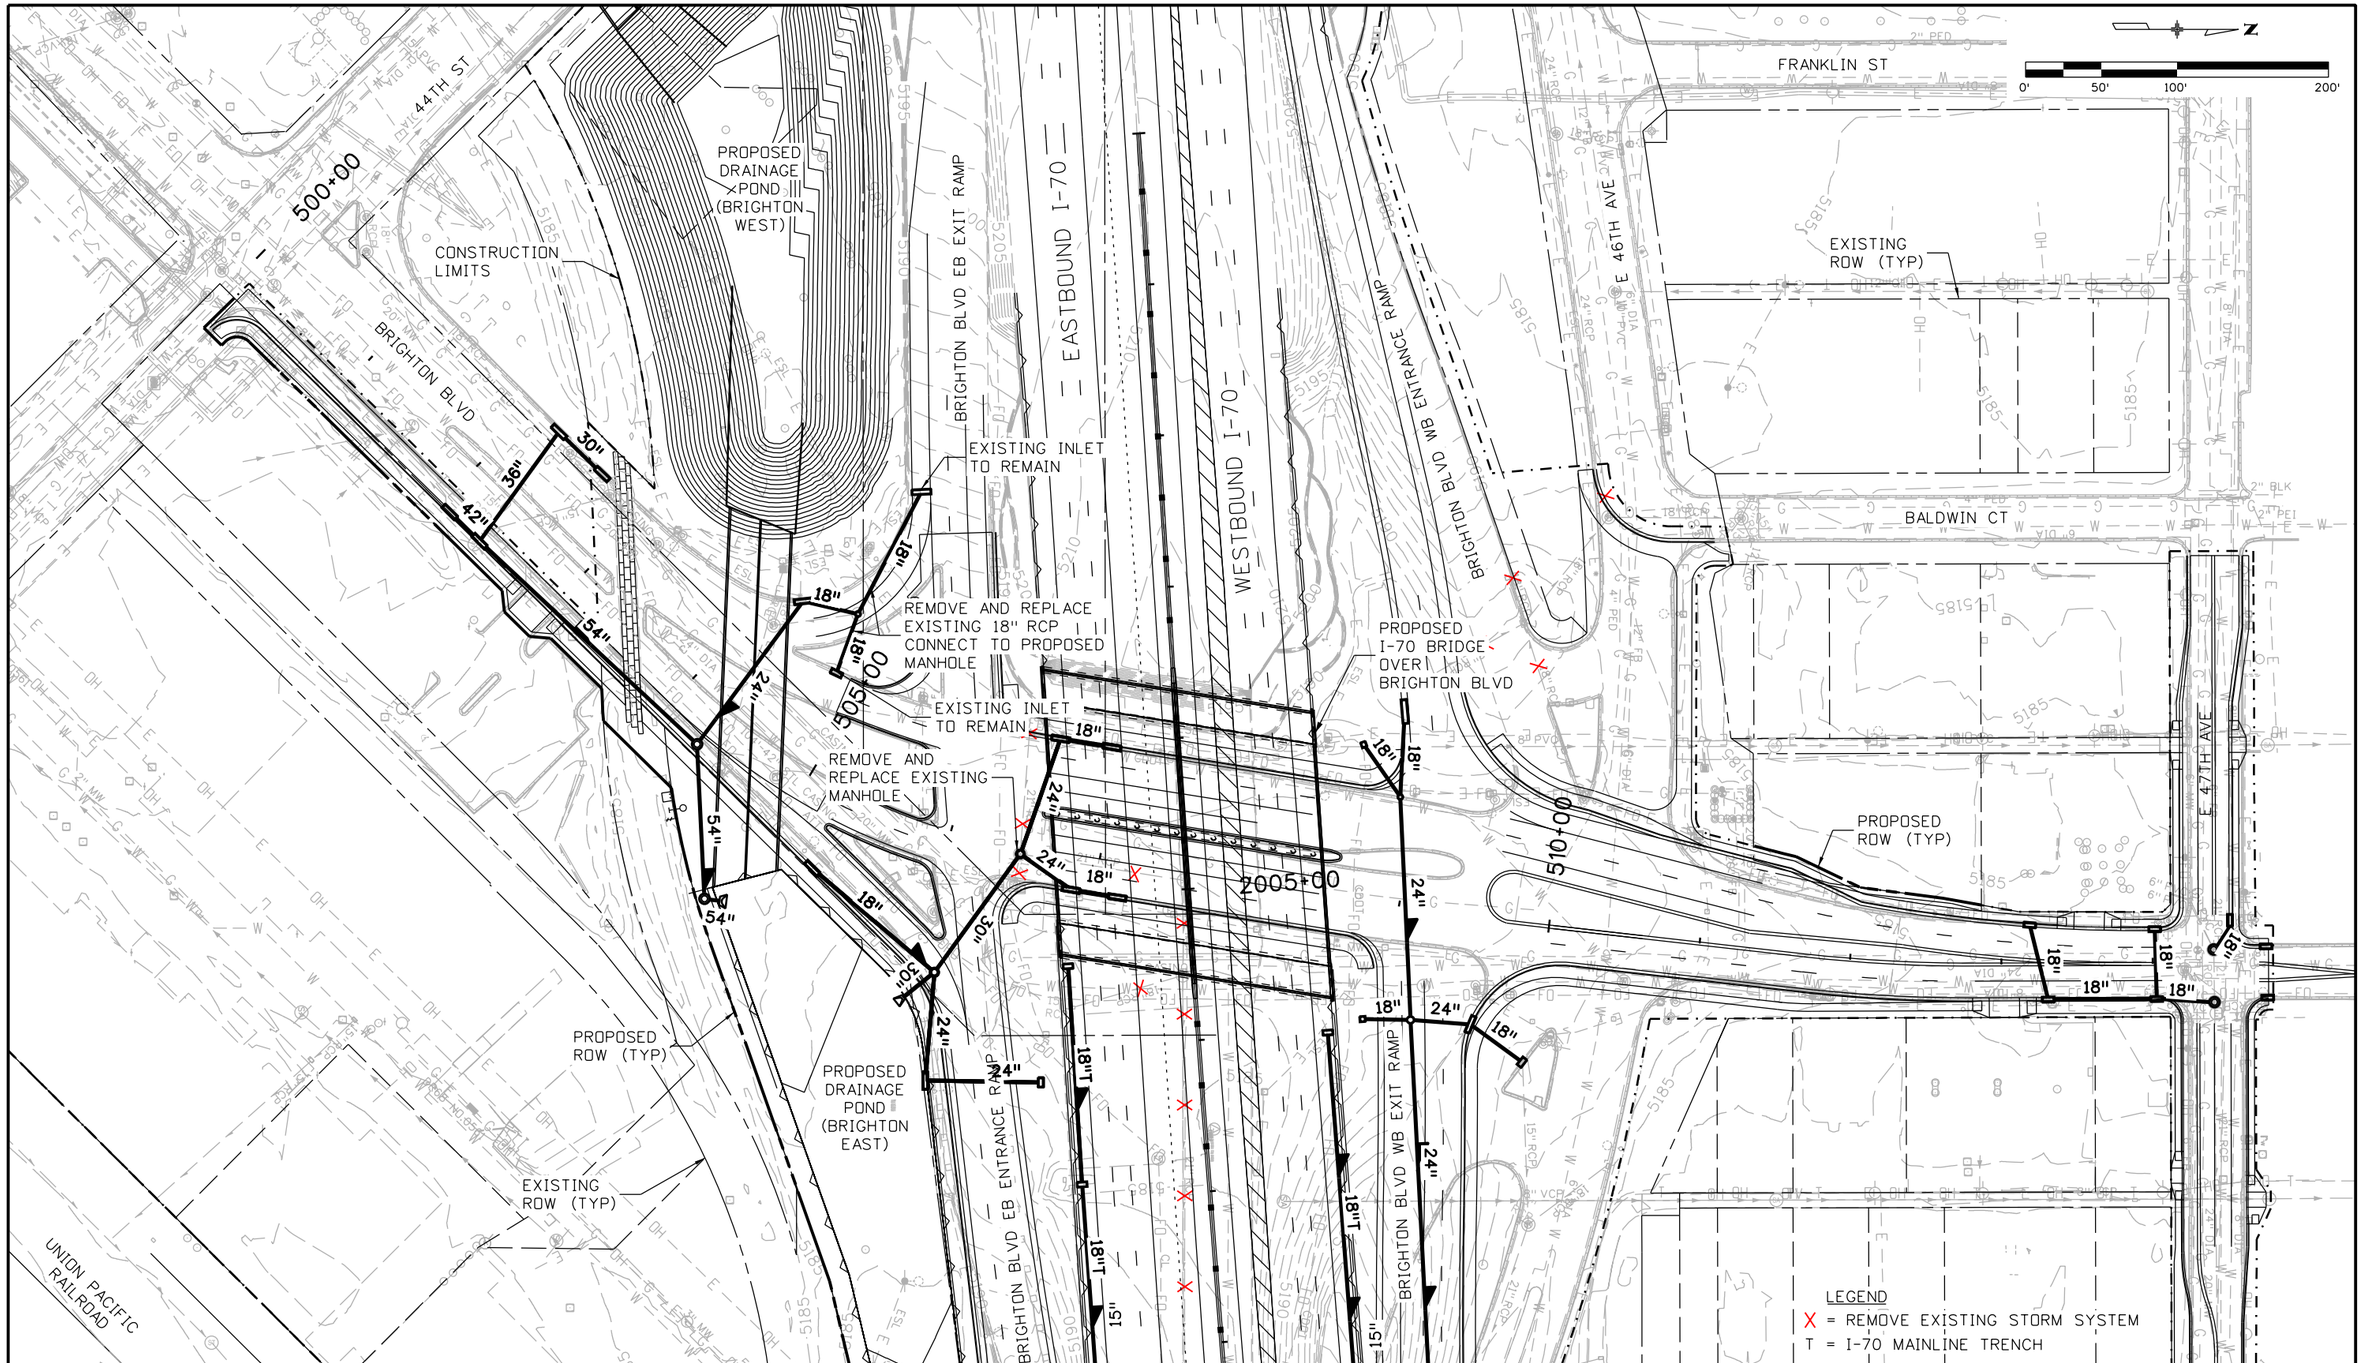

Print Date: 2/22/2016			
File Name: 13599HYDR_Procurement_Plan 39_Base_Brighton Blvd.dgn			
Horiz. Scale: 1:100	Vert. Scale: As Noted		
Unit Information	Unit Leader Initials		

ATKINS
7604 Technology Way, Suite 400
Denver, CO 80237
Phone: (303) 221-7275 Fax: (303) 221-7276

Sheet Revisions

Date:	Comments	Init.

Colorado Department of Transportation
2000 South Holly Street
Denver, CO 80222
Phone: 303-757-9934 FAX: 303-757-9907
Region 1 KJS

PRELIMINARY
No Revisions:
Revised:
Void:

BRIGHTON BLVD
DRAINAGE PLAN
STA 500+00 TO 514+76

Designer:
Detailer:
Structure Numbers
Sheet Subset: Hydr Plan
Subset Sheets: 39 of

Project No./Code
FBR 0704-234
19631
Sheet Number 321

gain3182 3:24:54 PM S:\170Data\13599\Hydraulics\Drawings\Procurement Plans\13599HYDR_Procurement_Plan 39_Base_Brighton Blvd.dgn

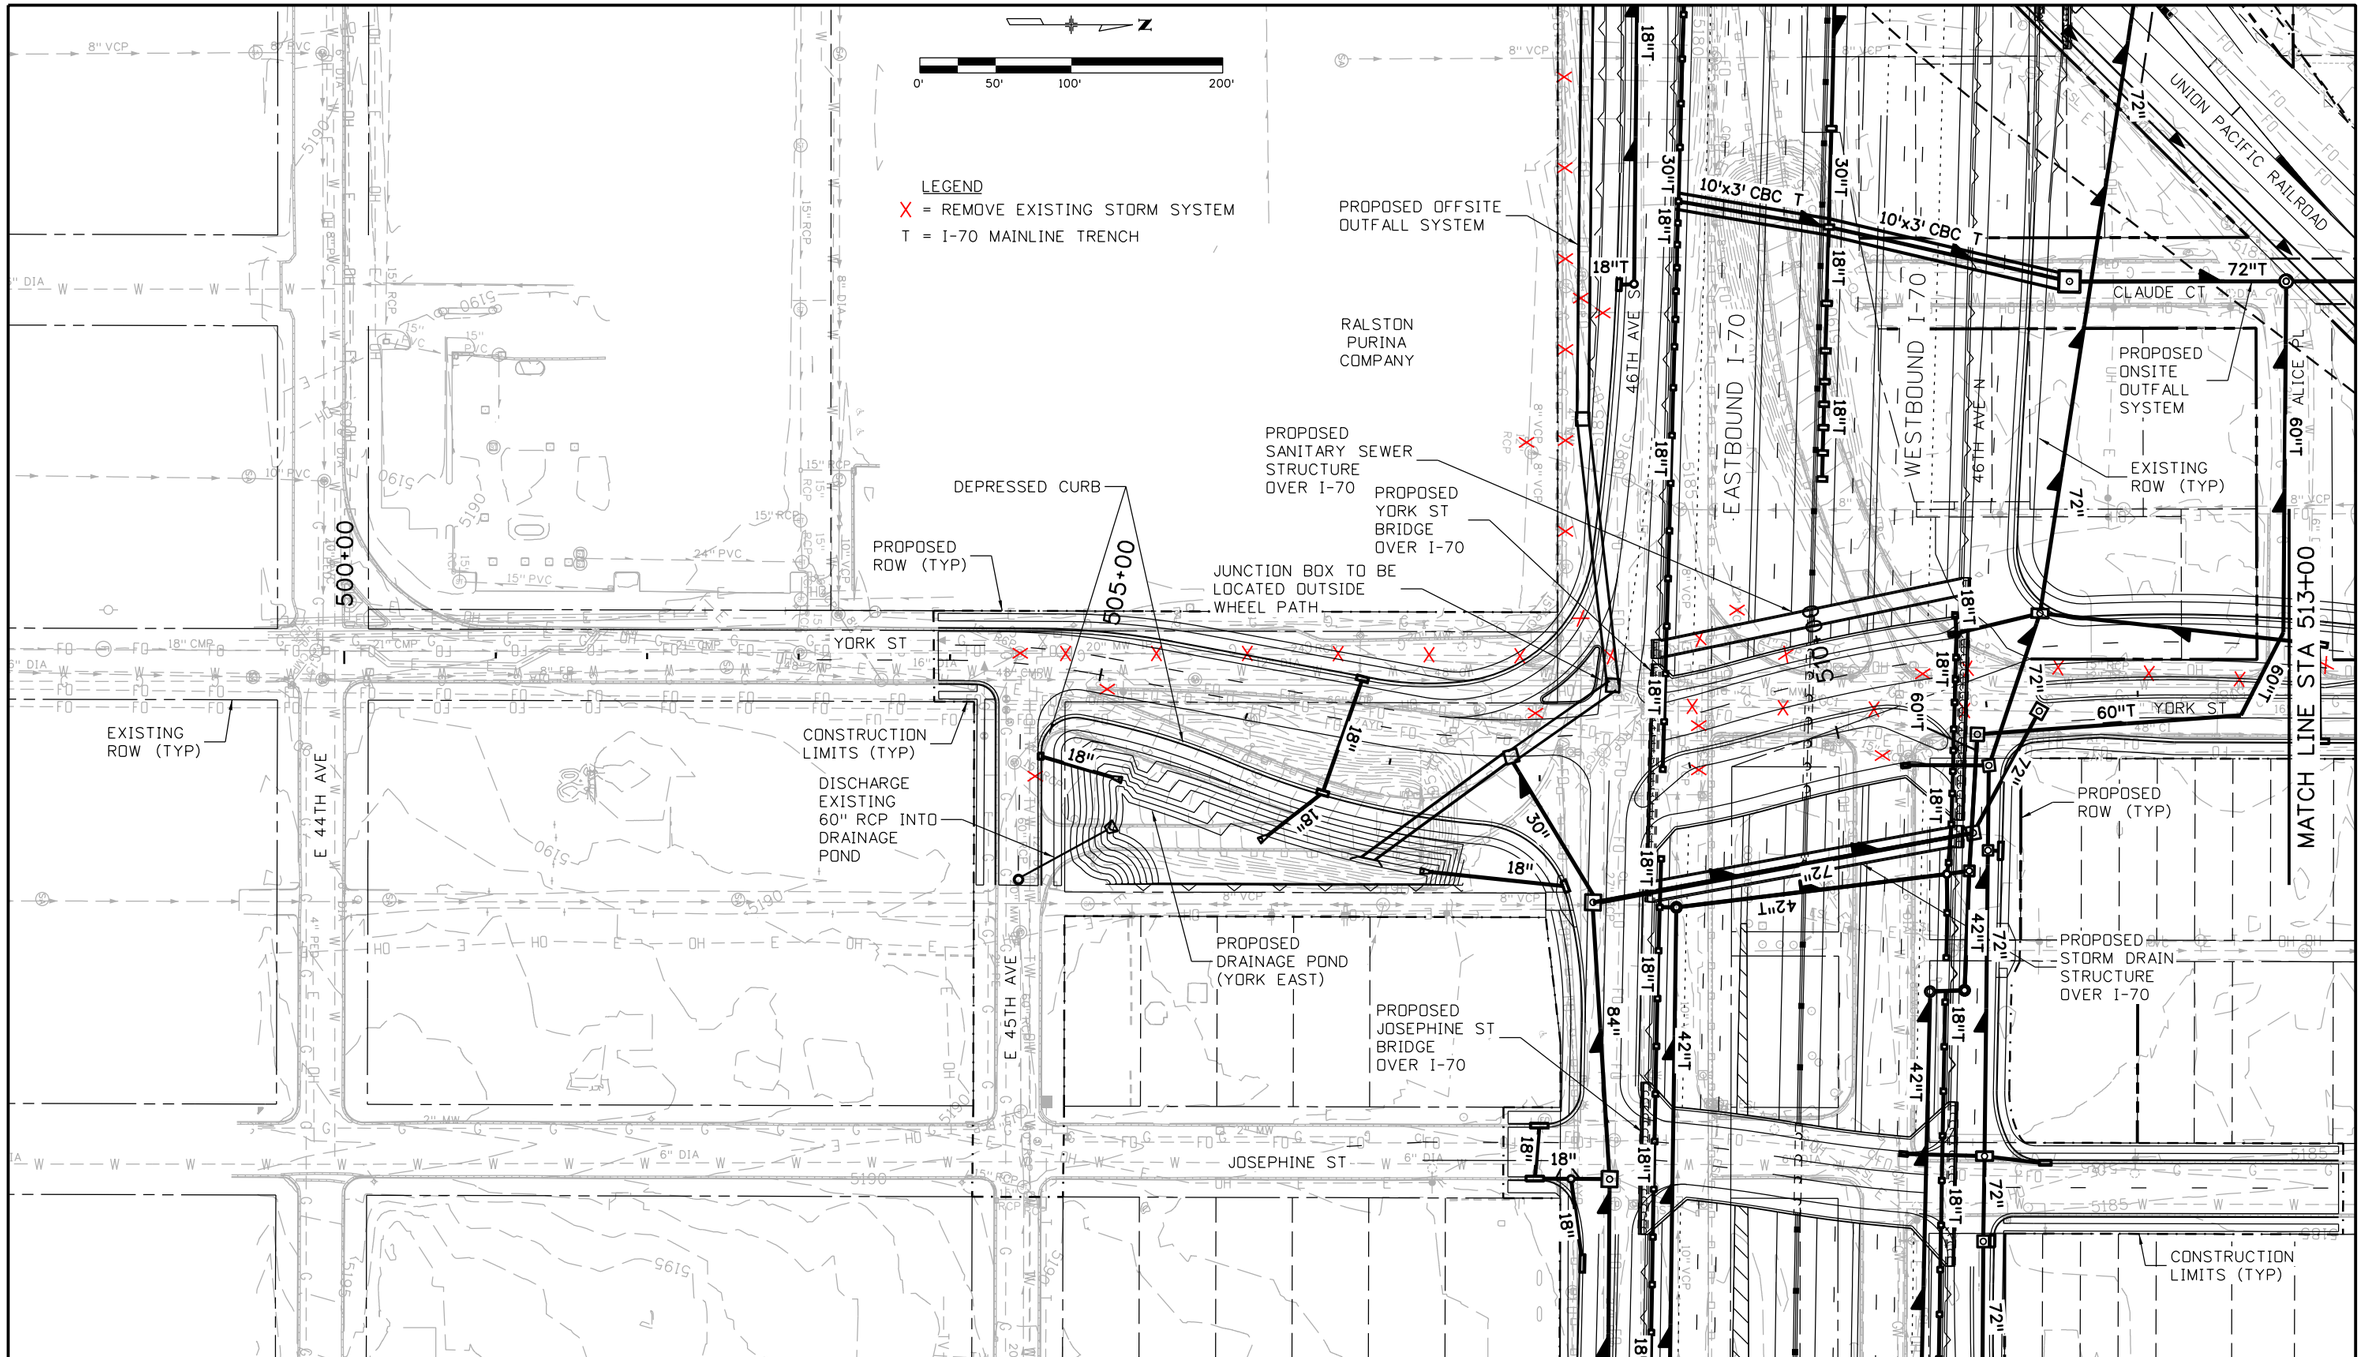

Print Date: 2/22/2016	Sheet Revisions	Colorado Department of Transportation	PRELIMINARY
File Name: 13599HYDR_Procurement_Plan 40_Base_York St.dgn	Date: / Comments / Init.	2000 South Holly Street Denver, CO 80222 Phone: 303-757-9934 FAX: 303-757-9907	No Revisions:
Horiz. Scale: 1:100 Vert. Scale: As Noted		Region 1 KJS	Revised:
Unit Information Unit Leader Initials			Void:
ATKINS 7604 Technology Way, Suite 400 Denver, CO 80237 Phone: (303) 221-7275 Fax: (303) 221-7276			

YORK STREET DRAINAGE PLAN STA 500+00 TO 513+00		Project No./Code
		FBR 0704-234
Designer:	Structure Numbers	19631
Detailer:		
Sheet Subset: Hydr Plan	Subset Sheets: 40 of	Sheet Number 322

gain3182 3:24:59 PM S:\170Data\13599\Hydraulics\Drawings\Procurement Plans\13599HYDR_Procurement_Plan 40_Base_York St.dgn

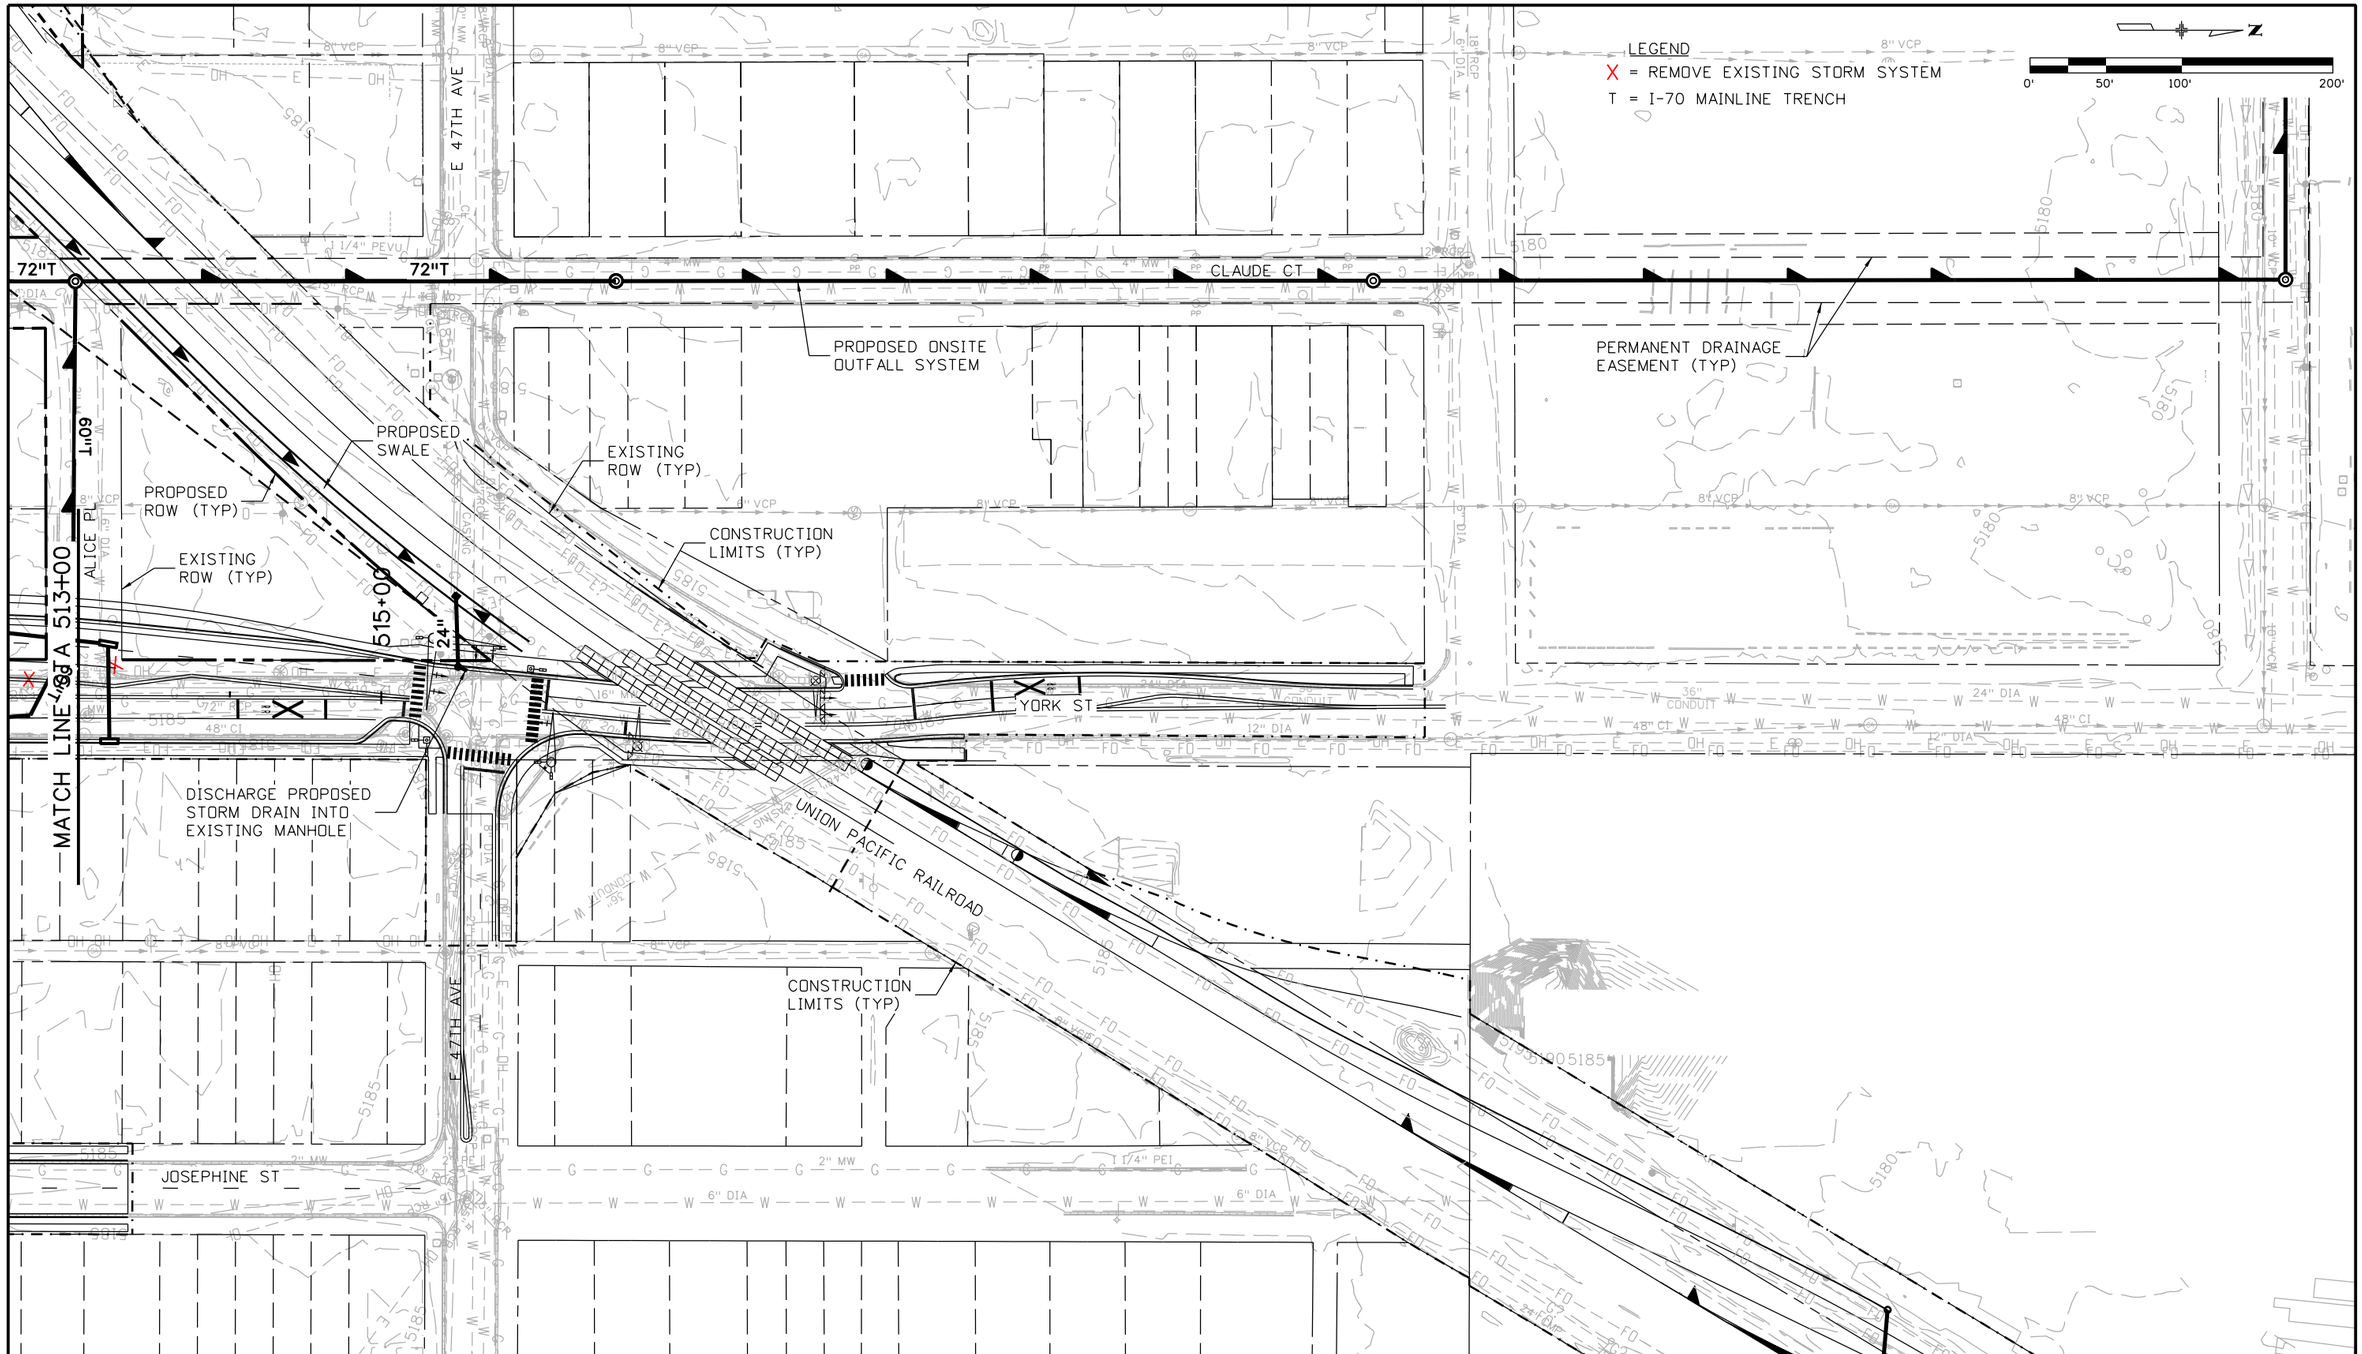

Print Date: 2/22/2016	Sheet Revisions	Colorado Department of Transportation	PRELIMINARY
File Name: 13599HYDR_Procurement_Plan 41_Base_York St.dgn	Date: / Comments / Init.	2000 South Holly Street Denver, CO 80222 Phone: 303-757-9934 FAX: 303-757-9907	No Revisions:
Horiz. Scale: 1:100 Vert. Scale: As Noted		Region 1 KJS	Revised:
Unit Information Unit Leader Initials			Void:
ATKINS 7604 Technology Way, Suite 400 Denver, CO 80237 Phone: (303) 221-7275 Fax: (303) 221-7276			

YORK STREET DRAINAGE PLAN STA 513+00 TO 515+43		Project No./Code
Designer:	Structure Numbers	FBR 0704-234
Detailer:		19631
Sheet Subset: Hydr Plan	Subset Sheets: 41 of	Sheet Number 323

gain3182 3:25:03 PM S:\170Data\13599\Hydraulics\Drawings\Procurement Plans\13599HYDR_Procurement_Plan 41_Base_York St.dgn

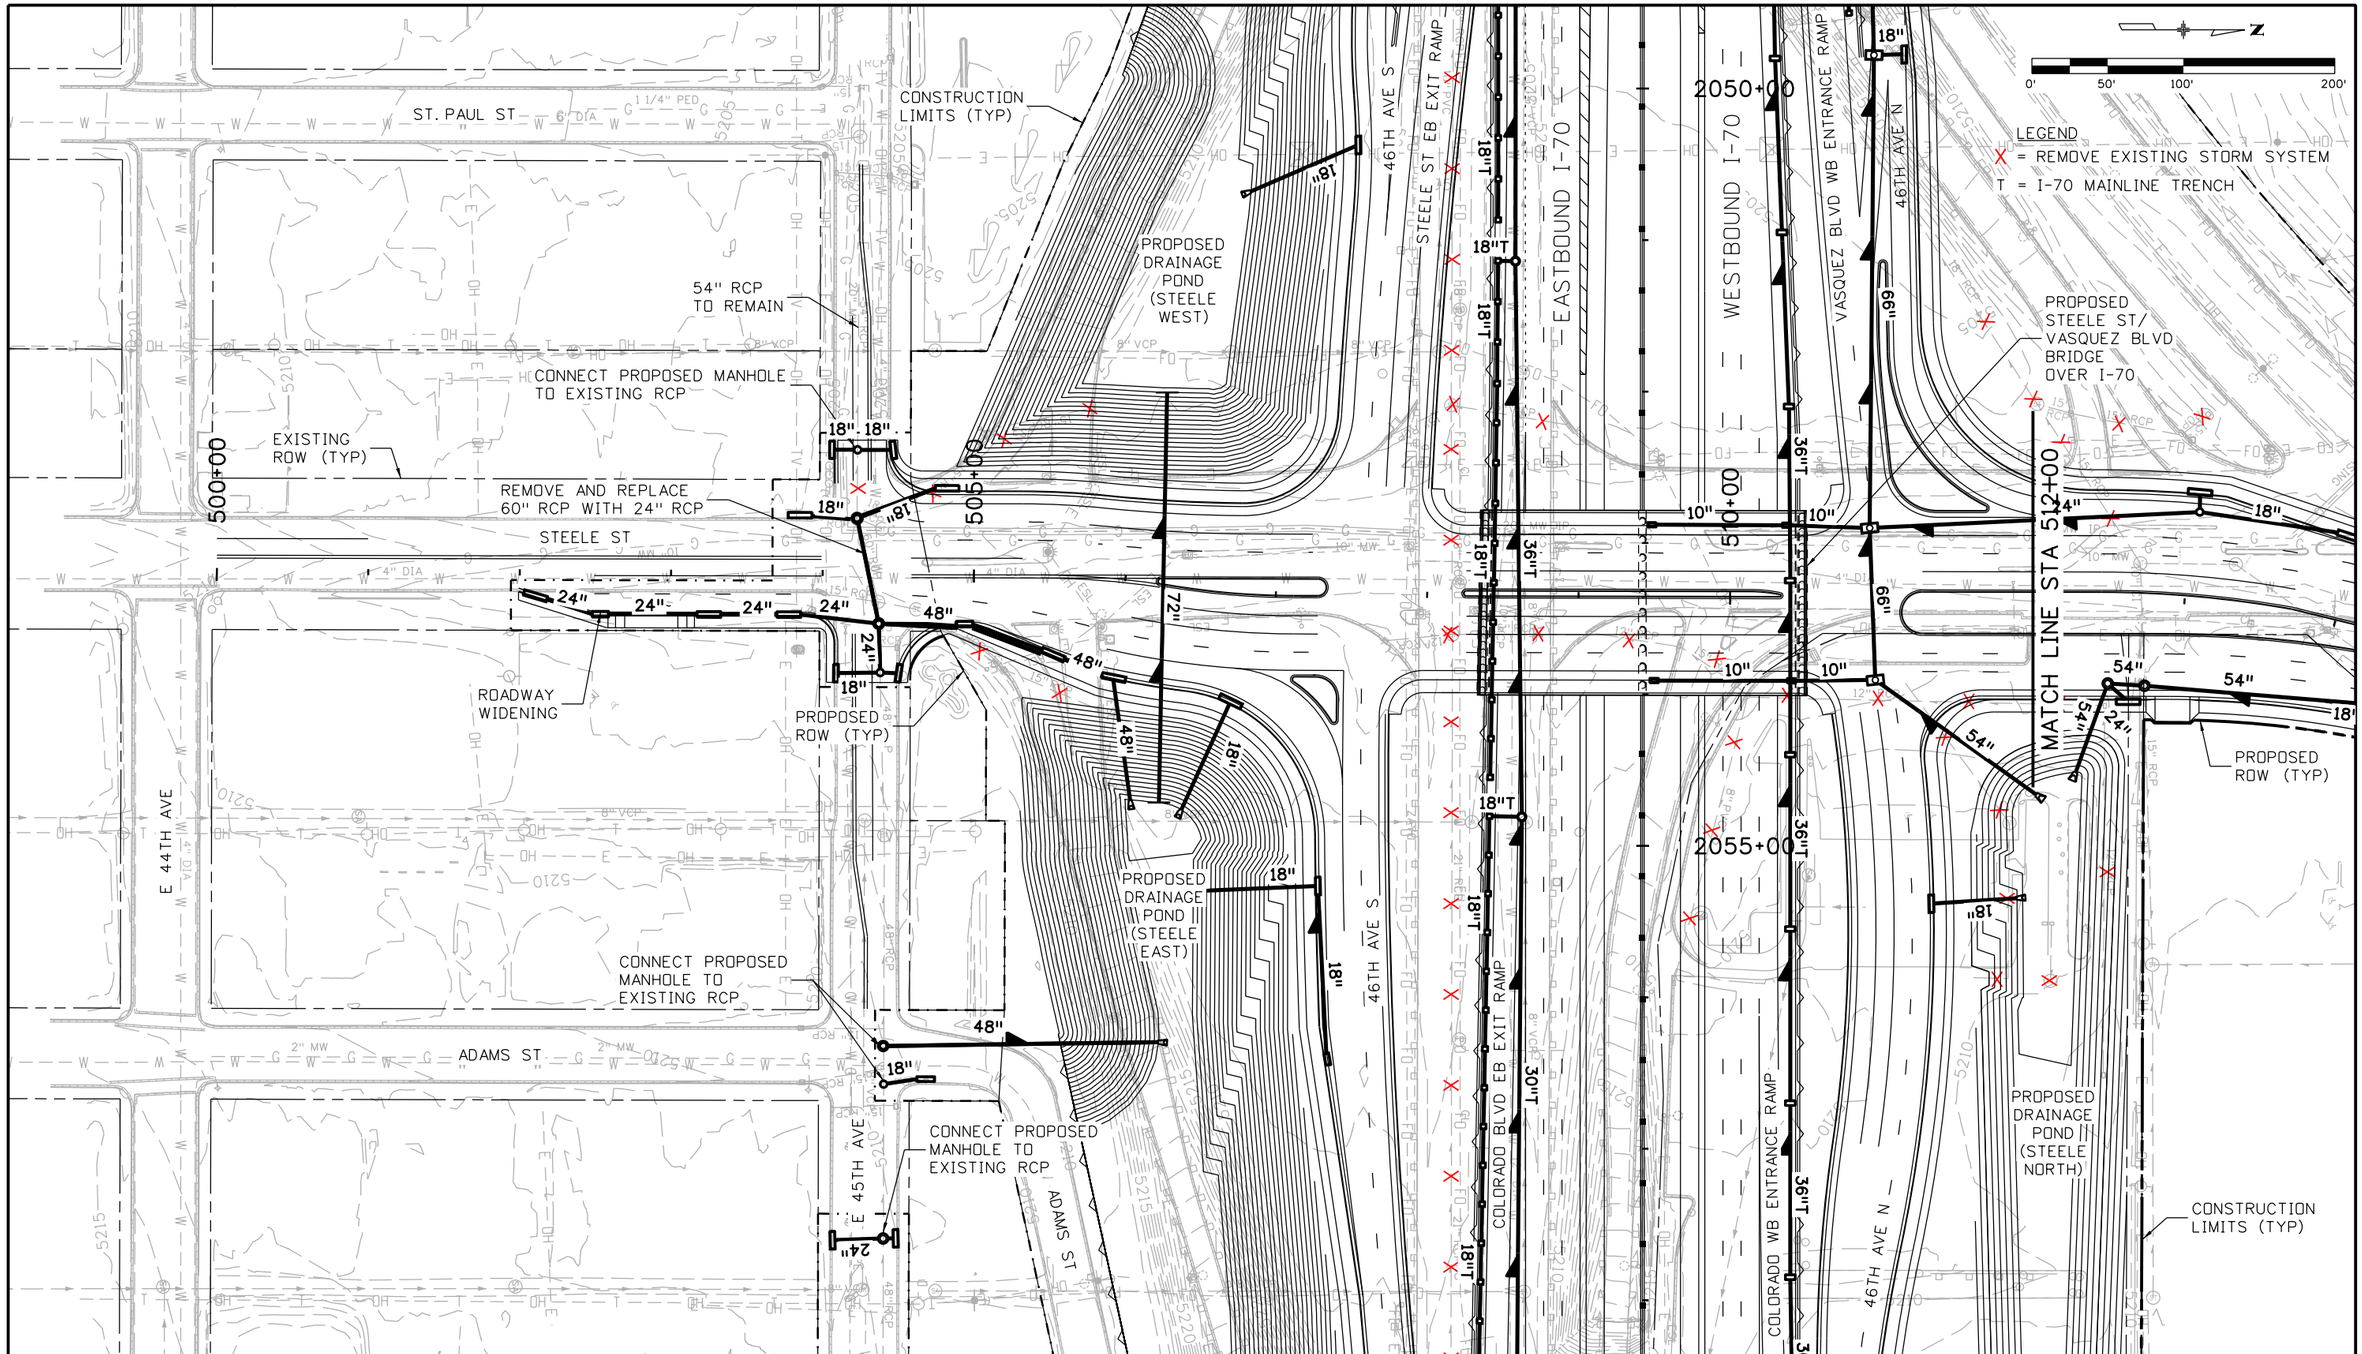

Print Date: 2/22/2016	Sheet Revisions	Colorado Department of Transportation	PRELIMINARY
File Name: 13599HYDR_Procurement_Plan 42_Base_Steele-Vasquez.dgn	Date: / Comments / Init.	2000 South Holly Street, Denver, CO 80222, Phone: 303-757-9934 FAX: 303-757-9907	No Revisions:
Horiz. Scale: 1:100 Vert. Scale: As Noted		Region 1 KJS	Revised:
Unit Information Unit Leader Initials			Void:
ATKINS 7604 Technology Way, Suite 400, Denver, CO 80237, Phone: (303) 221-7275 Fax: (303) 221-7276			

STEELE ST/VASQUEZ BLVD DRAINAGE PLAN
STA 500+00 TO 512+00

Designer:
Detailer:
Structure Numbers
Sheet Subset: Hydr Plan
Subset Sheets: 42 of

Project No./Code
FBR 0704-234
19631
Sheet Number 324

gain3182 3:25:07 PM S:\170data\13599\Hydraulics\Drawings\Procurement Plans\13599HYDR_Procurement_Plan 42_Base_Steele-Vasquez.dgn

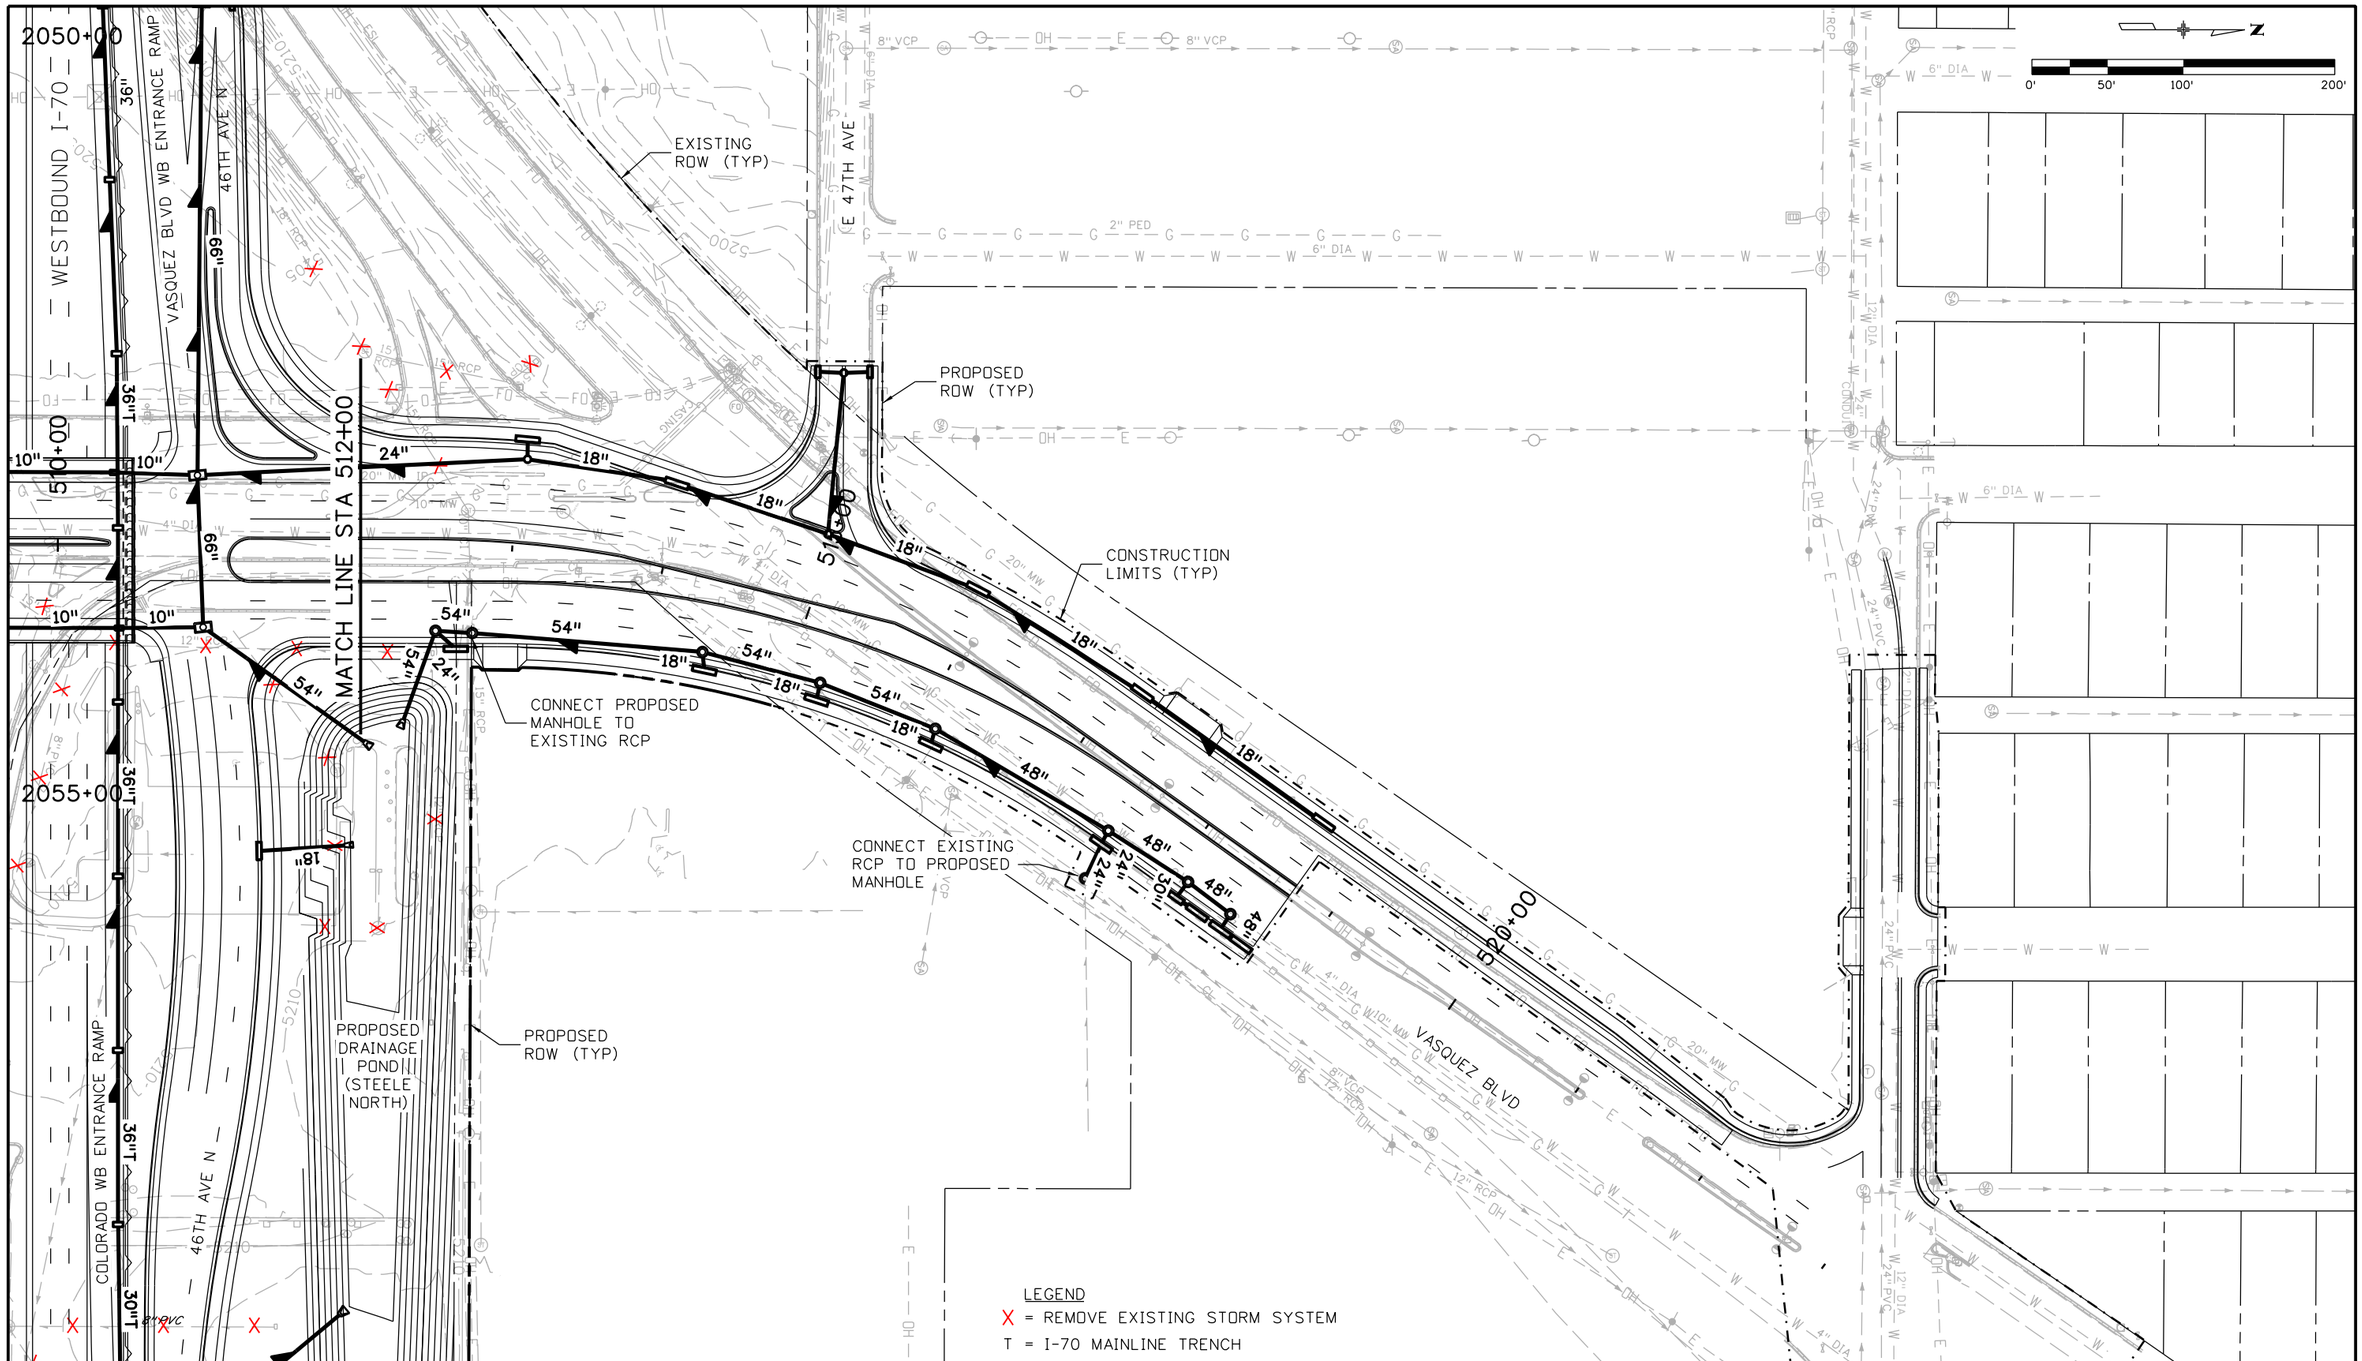

Print Date: 2/22/2016
File Name: 13599HYDR_Procurement_Plan 43_Base_Steele-Vasquez.dgn
Horiz. Scale: 1:100 Vert. Scale: As Noted
Unit Information Unit Leader Initials

ATKINS
7604 Technology Way, Suite 400
Denver, CO 80237
Phone: (303) 221-7275 Fax: (303) 221-7276

Sheet Revisions		
Date:	Comments	Init.

Colorado Department of Transportation
2000 South Holly Street
Denver, CO 80222
Phone: 303-757-9934 FAX: 303-757-9907
Region 1 KJS

PRELIMINARY
No Revisions:
Revised:
Void:

STEELE ST/VASQUEZ BLVD
DRAINAGE PLAN
STA 512+00 TO 523+65.79

Designer:
Detailer:
Structure Numbers
Sheet Subset: Hydr Plan
Subset Sheets: 43 of

Project No./Code
FBR 0704-234
19631
Sheet Number 325

gain3182 3:25:12 PM S:\170Data\13599\Hydraulics\Drawings\Procurement Plans\13599HYDR_Procurement_Plan 43_Base_Steele-Vasquez.dgn

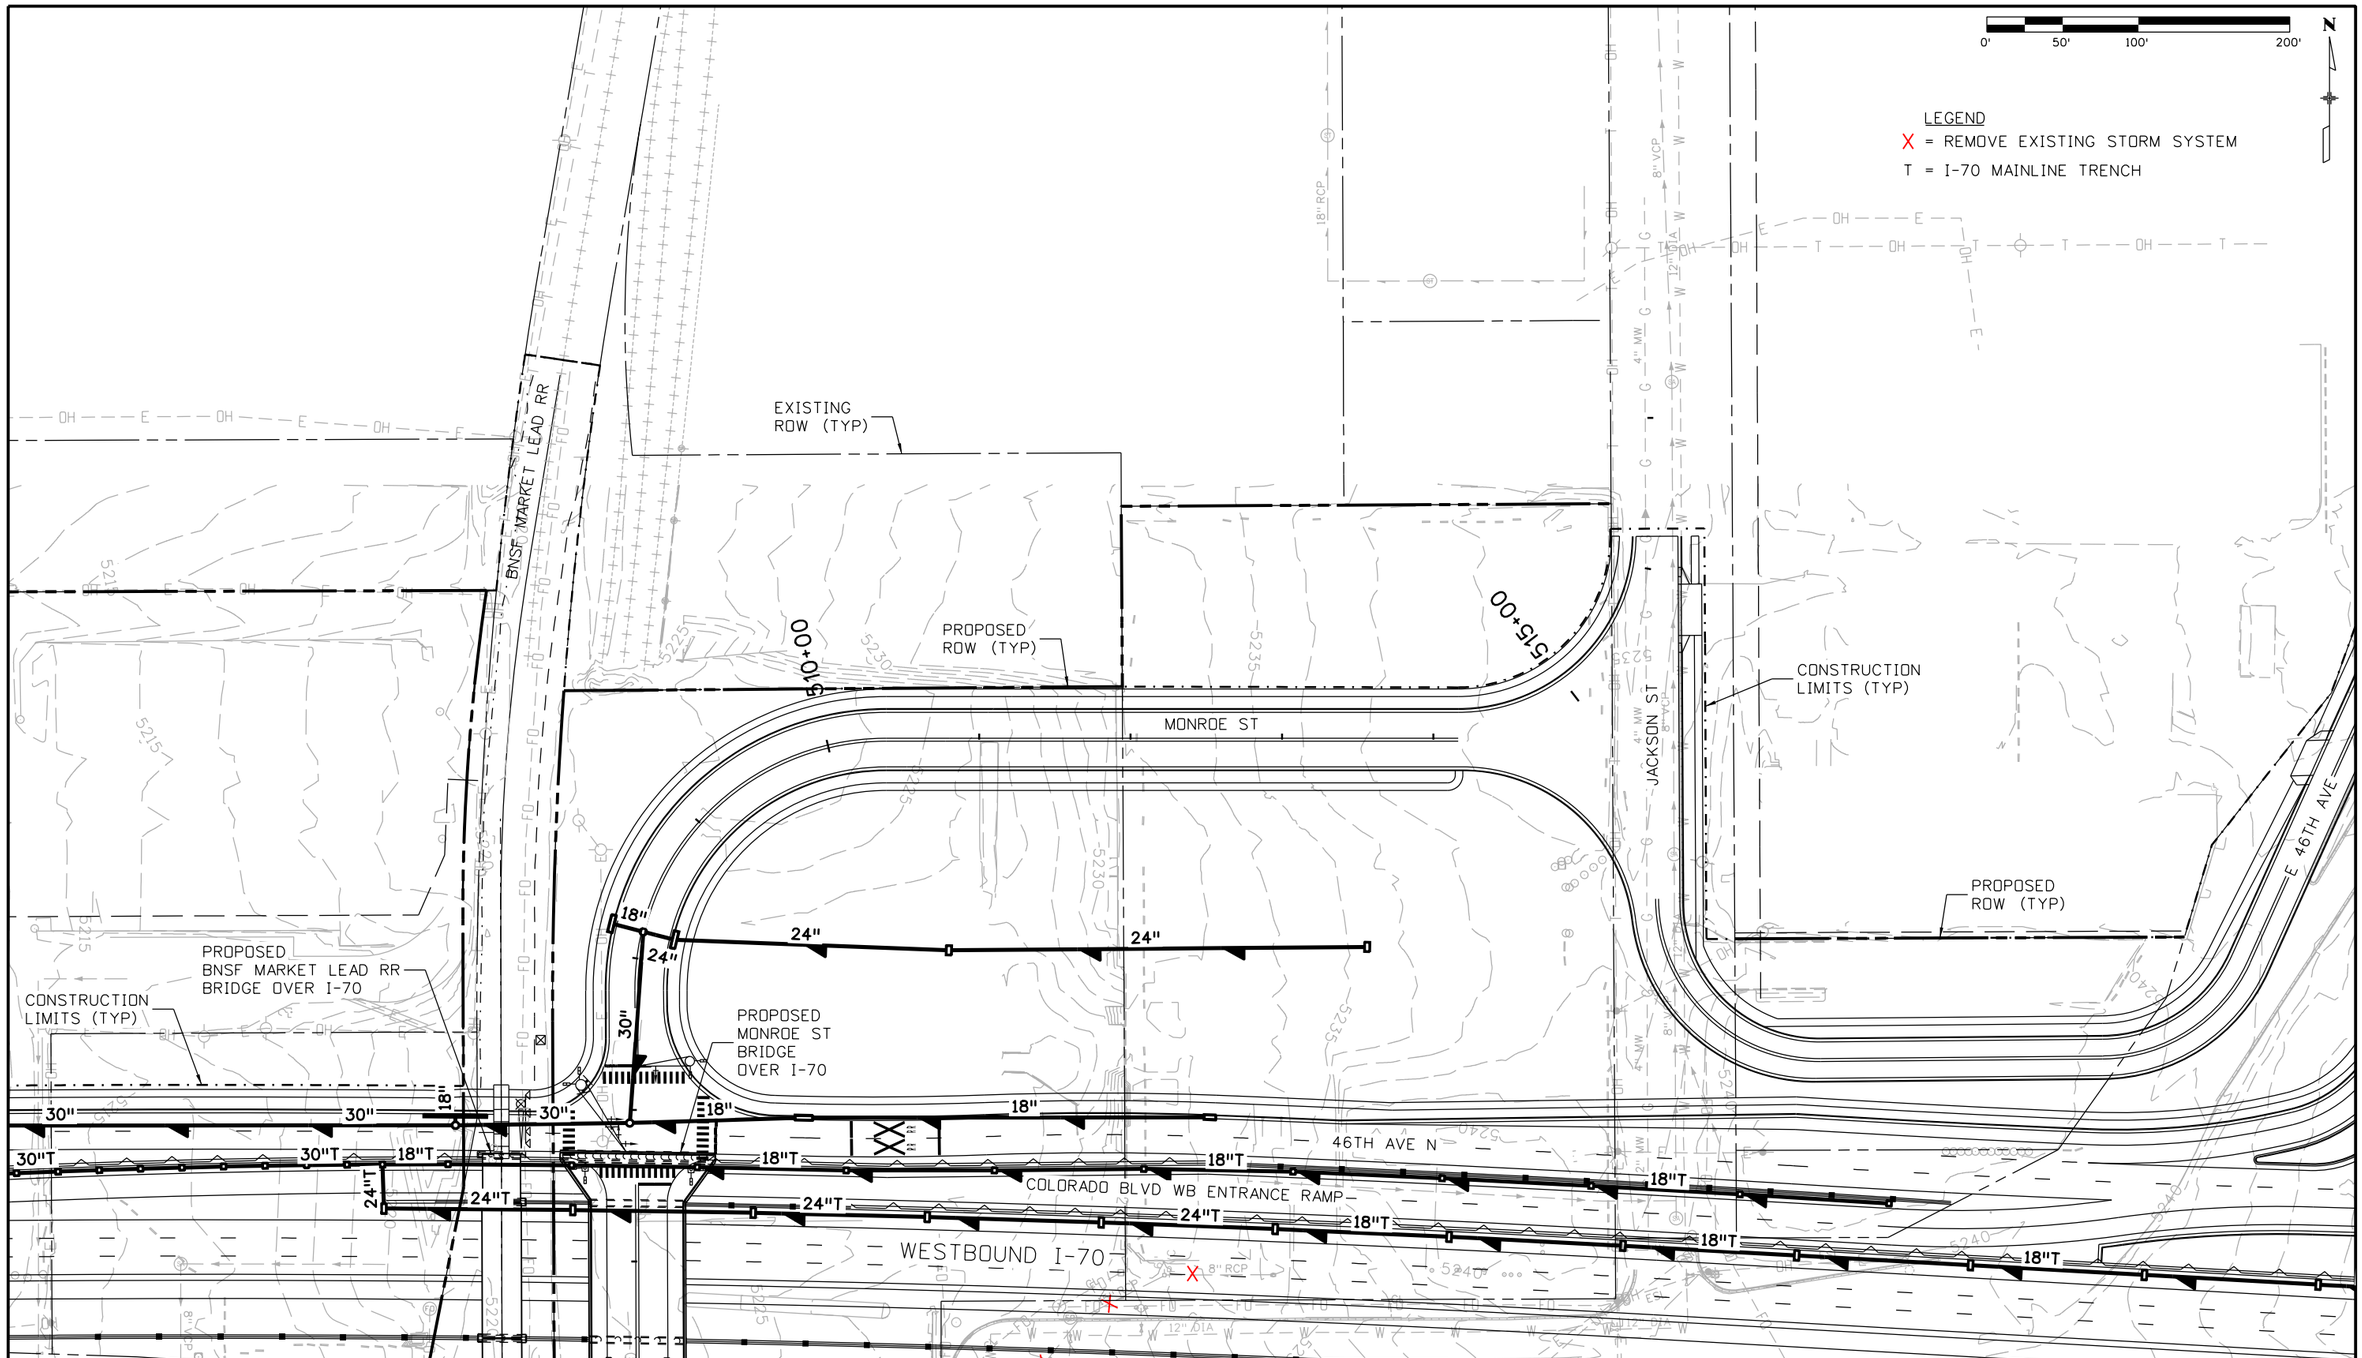

Print Date: 2/22/2016
File Name: 13599HYDR_Procurement_Plan 44_Base_Monroe St.dgn
Horiz. Scale: 1:100 Vert. Scale: As Noted
Unit Information Unit Leader Initials

ATKINS
7604 Technology Way, Suite 400
Denver, CO 80237
Phone: (303) 221-7275 Fax: (303) 221-7276

Sheet Revisions		
Date:	Comments	Init.

Colorado Department of Transportation
2000 South Holly Street
Denver, CO 80222
Phone: 303-757-9934 FAX: 303-757-9907
Region 1 KJS

PRELIMINARY
No Revisions:
Revised:
Void:

MONROE STREET
DRAINAGE PLAN
STA 508+00 TO 517+23.02

Designer:
Detailer:
Structure Numbers
Sheet Subset: Hydr Plan
Subset Sheets: 44 of

Project No./Code
FBR 0704-234
19631
Sheet Number 326

gain3182 3:25:15 PM S:\I70Data\13599\Hydraulics\Drawings\Procurement Plans\13599HYDR_Procurement_Plan 44_Base_Monroe St.dgn

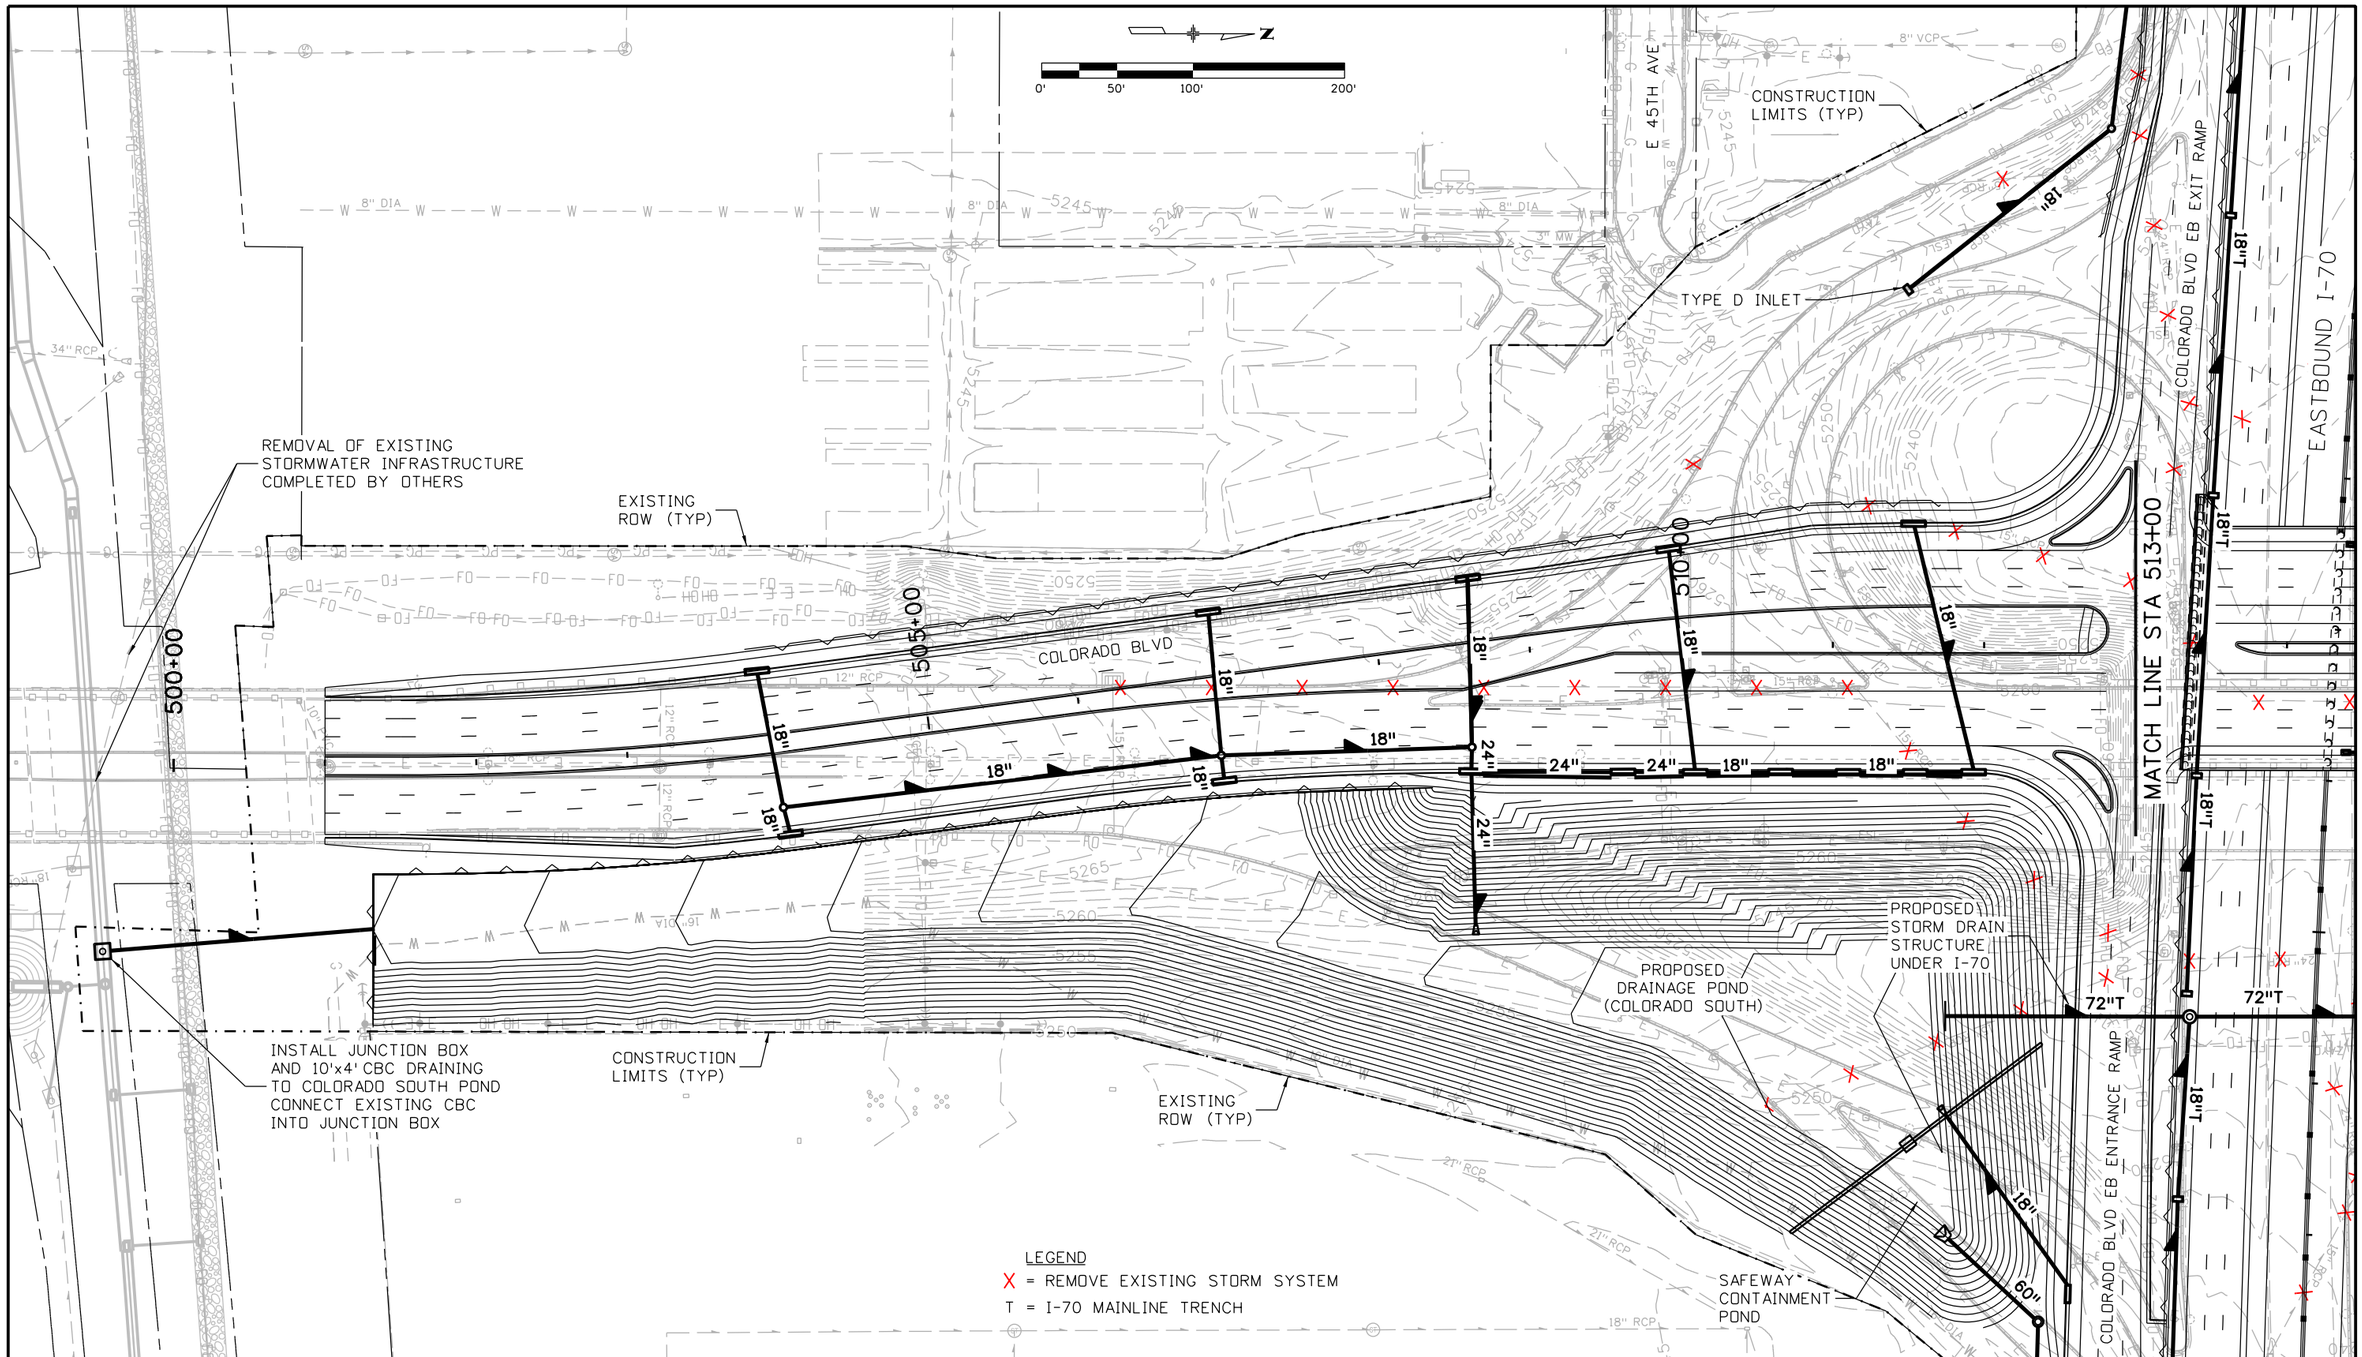

Print Date: 2/22/2016
File Name: 13599HYDR_Procurement_Plan 45_Base_Colorado Blvd.dgn
Horiz. Scale: 1:100 Vert. Scale: As Noted
Unit Information Unit Leader Initials

ATKINS
7604 Technology Way, Suite 400
Denver, CO 80237
Phone: (303) 221-7275 Fax: (303) 221-7276

Sheet Revisions		
Date:	Comments	Init.

Colorado Department of Transportation
2000 South Holly Street
Denver, CO 80222
Phone: 303-757-9934 FAX: 303-757-9907
Region 1 KJS

PRELIMINARY
No Revisions:
Revised:
Void:

COLORADO BLVD
DRAINAGE PLAN
STA 500+00 TO 513+00

Designer:
Detailer:
Structure Numbers
Sheet Subset: Hydr Plan
Subset Sheets: 45 of

Project No./Code
FBR 0704-234
19631
Sheet Number 327

gain3182 3:25:20 PM S:\170Data\13599\Hydraulics\Drawings\Procurement Plans\13599HYDR_Procurement_Plan 45_Base_Colorado Blvd.dgn

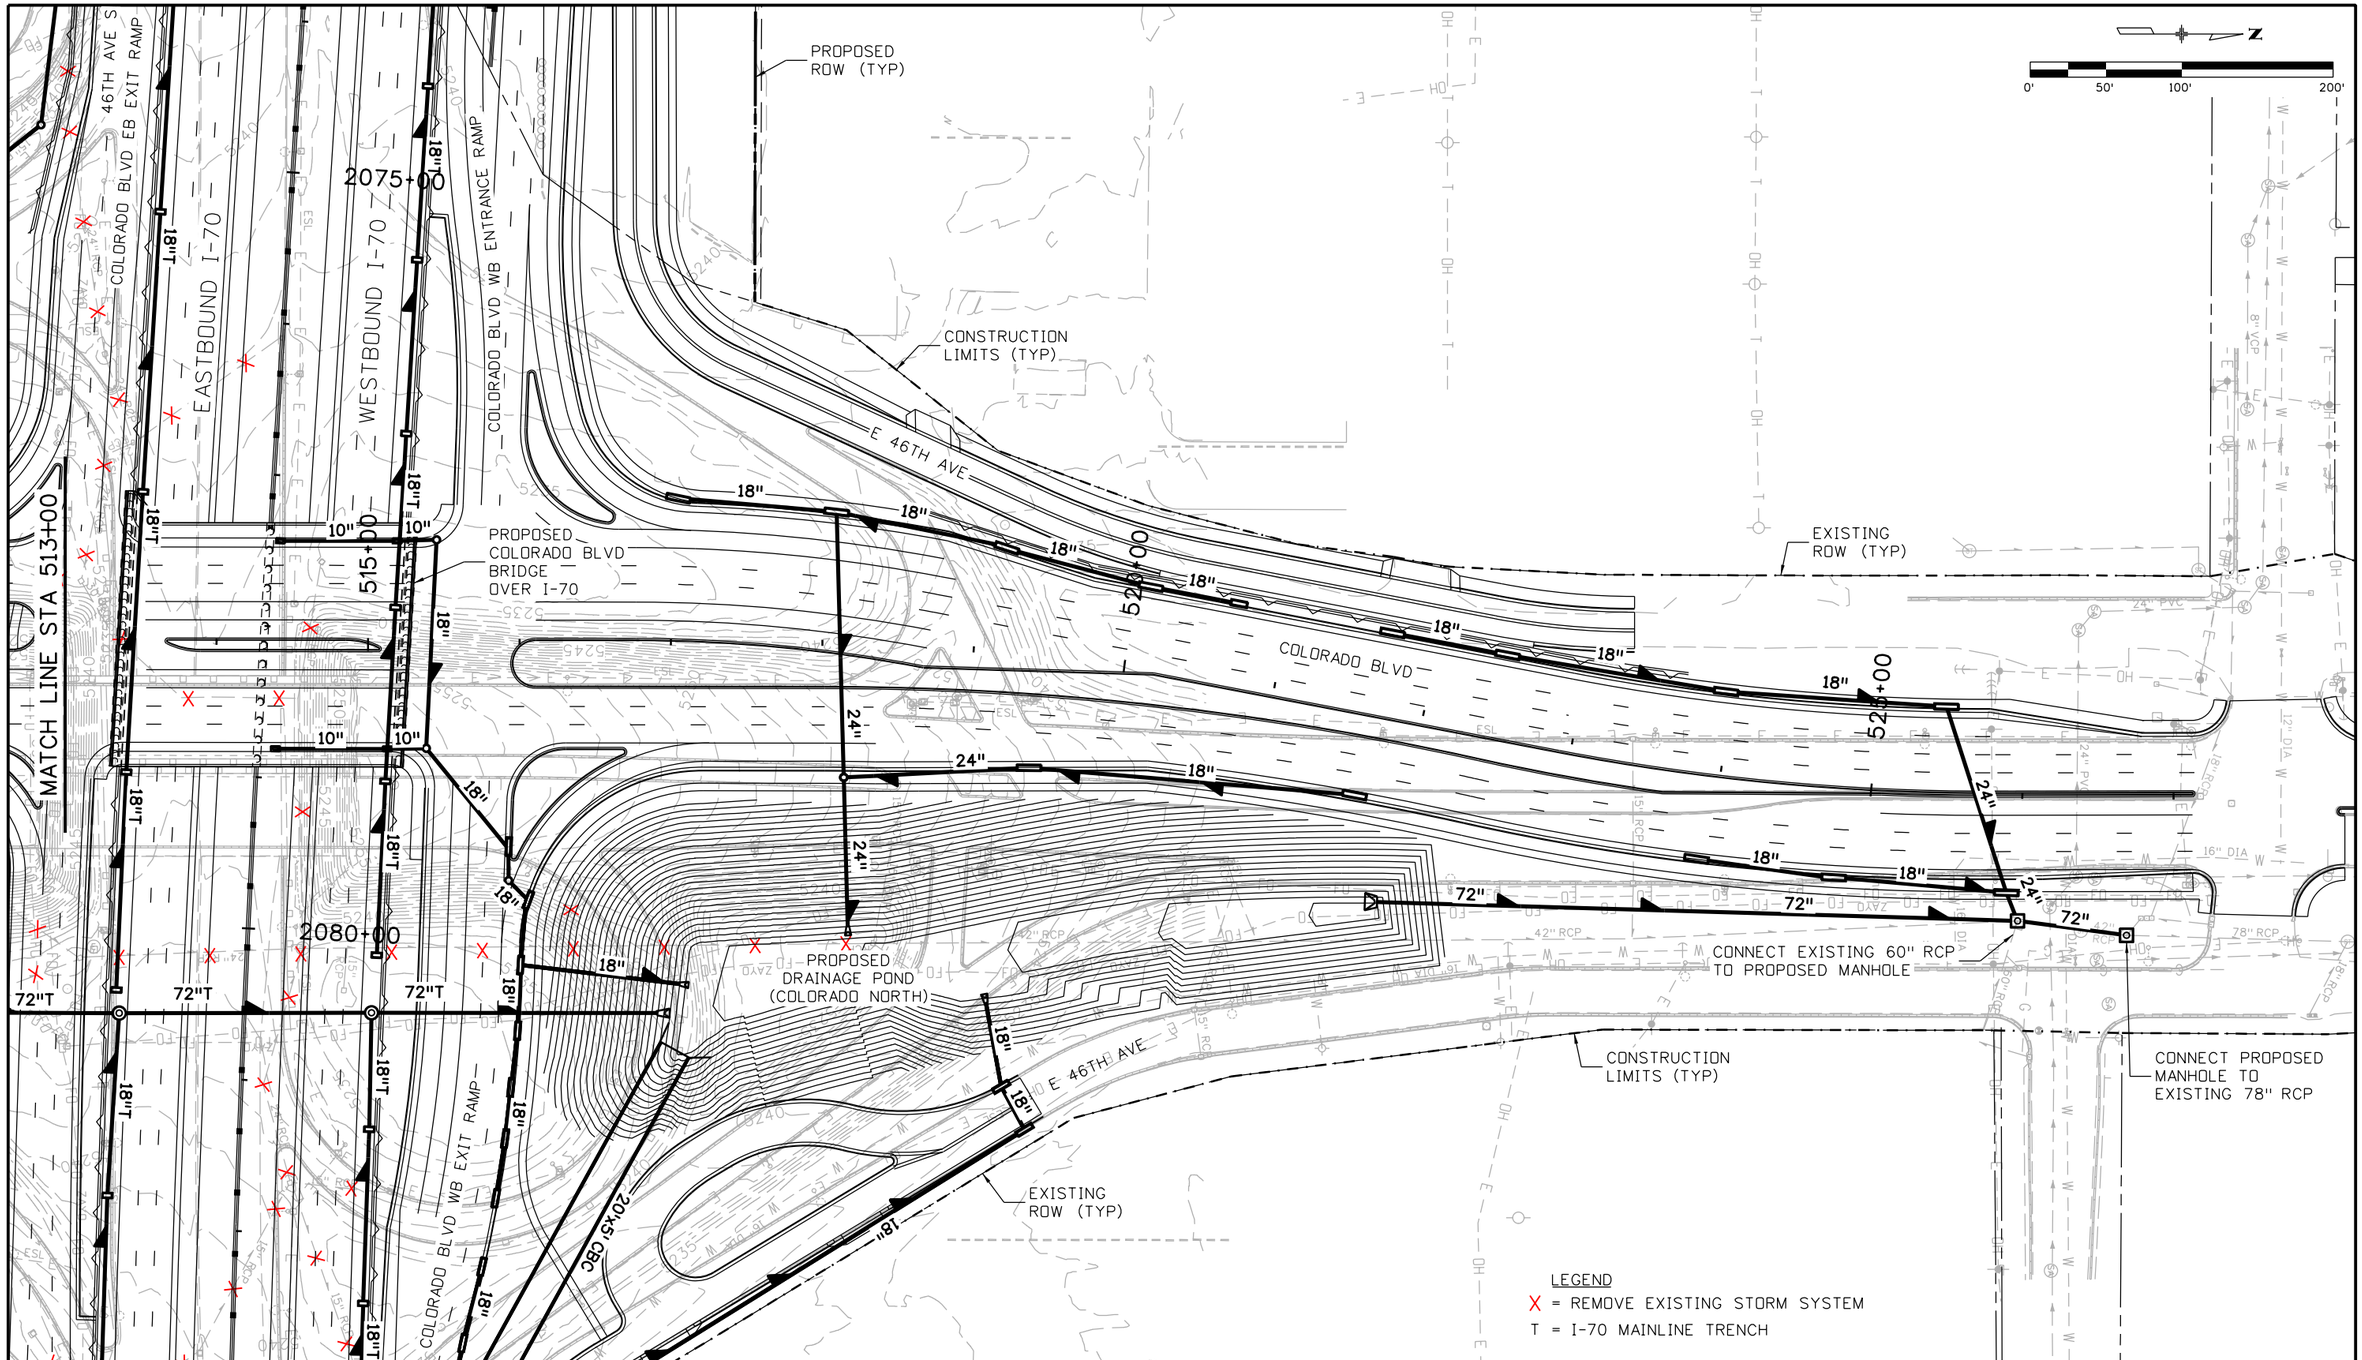

Print Date: 2/22/2016
File Name: 13599HYDR_Procurement_Plan 46_Base_Colorado Blvd.dgn
Horiz. Scale: 1:100 Vert. Scale: As Noted
Unit Information Unit Leader Initials

ATKINS
7604 Technology Way, Suite 400
Denver, CO 80237
Phone: (303) 221-7275 Fax: (303) 221-7276

Sheet Revisions		
Date:	Comments	Init.

Colorado Department of Transportation
2000 South Holly Street
Denver, CO 80222
Phone: 303-757-9934 FAX: 303-757-9907
Region 1 KJS

PRELIMINARY
No Revisions:
Revised:
Void:

COLORADO BLVD
DRAINAGE PLAN
STA 513+00 TO 527+33

Designer:
Detailer:
Structure Numbers
Sheet Subset: Hydr Plan
Subset Sheets: 46 of

Project No./Code
FBR 0704-234
19631
Sheet Number 328

gain3182 3:25:24 PM S:\170Data\13599\Hydraulics\Drawings\Procurement Plans\13599HYDR_Procurement_Plan 46_Base_Colorado Blvd.dgn

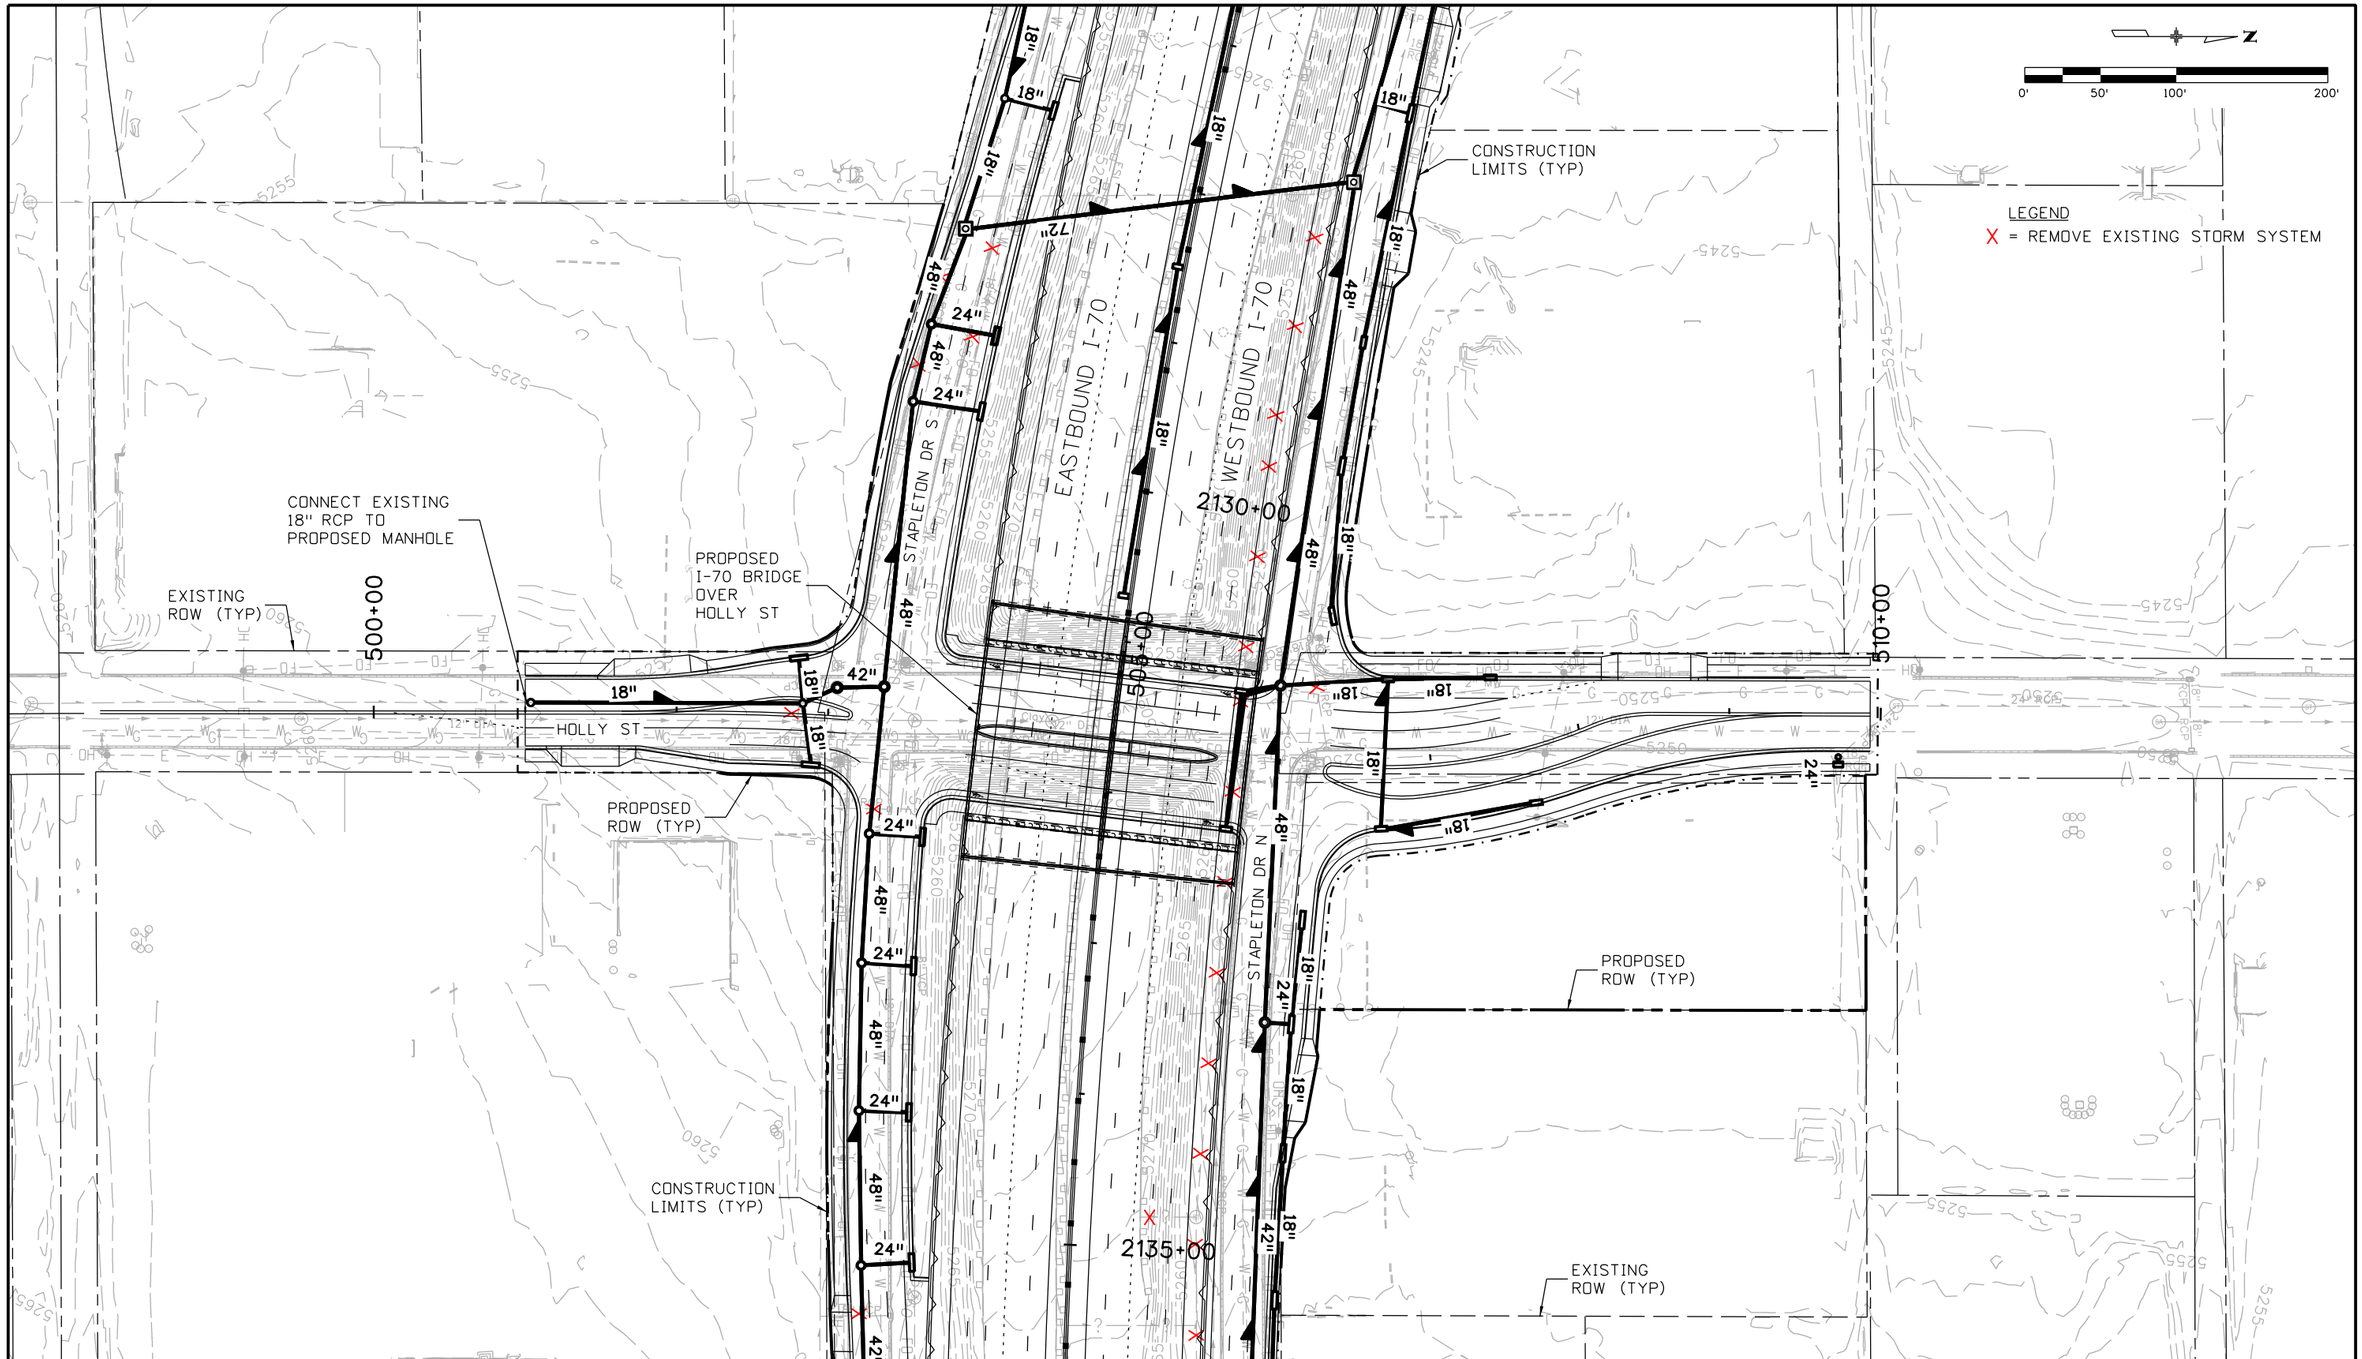

Print Date: 2/22/2016	Sheet Revisions	Colorado Department of Transportation	PRELIMINARY
File Name: 13599HYDR_Procurement_Plan 47_Base_Holly St.dgn	Date: / Comments / Init.	2000 South Holly Street Denver, CO 80222 Phone: 303-757-9934 FAX: 303-757-9907	No Revisions:
Horiz. Scale: 1:100 Vert. Scale: As Noted		Region 1 KJS	Revised:
Unit Information Unit Leader Initials			Void:
ATKINS 7604 Technology Way, Suite 400 Denver, CO 80237 Phone: (303) 221-7275 Fax: (303) 221-7276			

HOLLY STREET
DRAINAGE PLAN
STA 500+00 TO 510+93.00

Designer:
Detailer:
Sheet Subset: Hydr Plan
Structure Numbers
Subset Sheets: 47 of

Project No./Code
FBR 0704-234
19631
Sheet Number 329

gain3182 3:25:29 PM S:\I70Data\13599\Hydraulics\Drawings\Procurement Plans\13599HYDR_Procurement_Plan 47_Base_Holly St.dgn

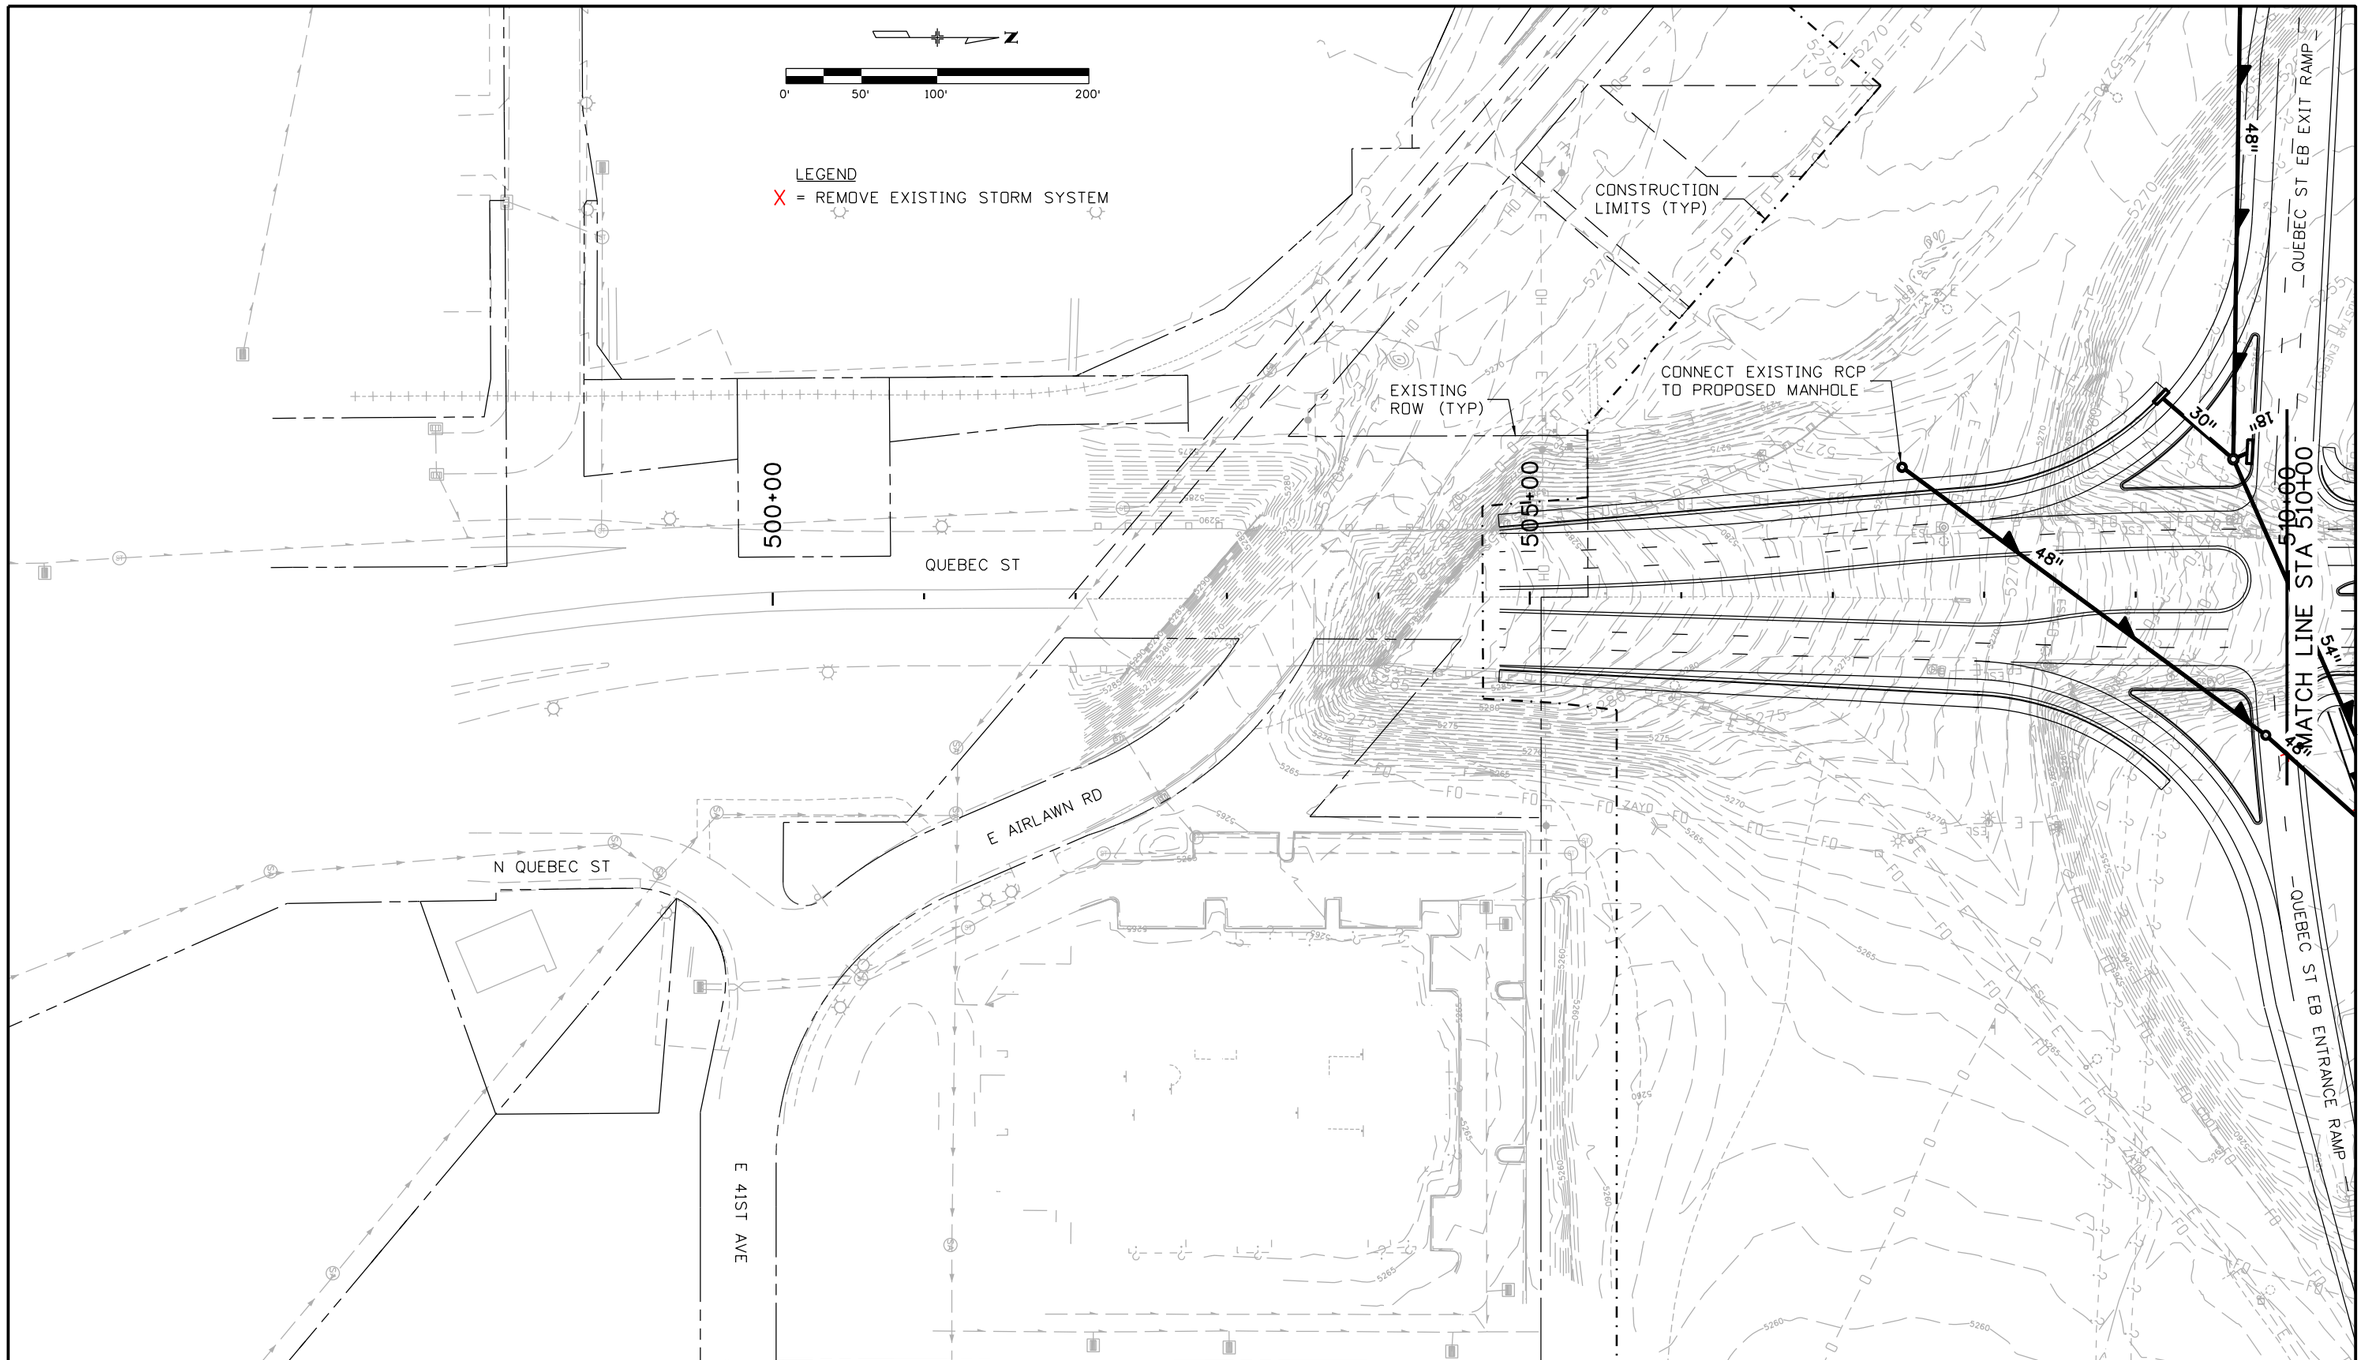

Print Date: 2/22/2016	Sheet Revisions	Colorado Department of Transportation	PRELIMINARY
File Name: 13599HYDR_Procurement_Plan 48_Base_Quebec St.dgn	Date: / Comments / Init.	2000 South Holly Street, Denver, CO 80222, Phone: 303-757-9934 FAX: 303-757-9907	No Revisions:
Horiz. Scale: 1:100 Vert. Scale: As Noted		Region 1 KJS	Revised:
Unit Information Unit Leader Initials			Void:
ATKINS 7604 Technology Way, Suite 400, Denver, CO 80237, Phone: (303) 221-7275 Fax: (303) 221-7276			

QUEBEC STREET
DRAINAGE PLAN
STA 500+00 TO 510+00

Designer:
Detailer:
Structure Numbers
Sheet Subset: Hydr Plan
Subset Sheets: 48 of

Project No./Code
FBR 0704-234
19631
Sheet Number 330

gain3182 3:25:34 PM S:\170Data\13599\Hydraulics\Drawings\Procurement Plans\13599HYDR_Procurement_Plan 48_Base_Quebec St.dgn

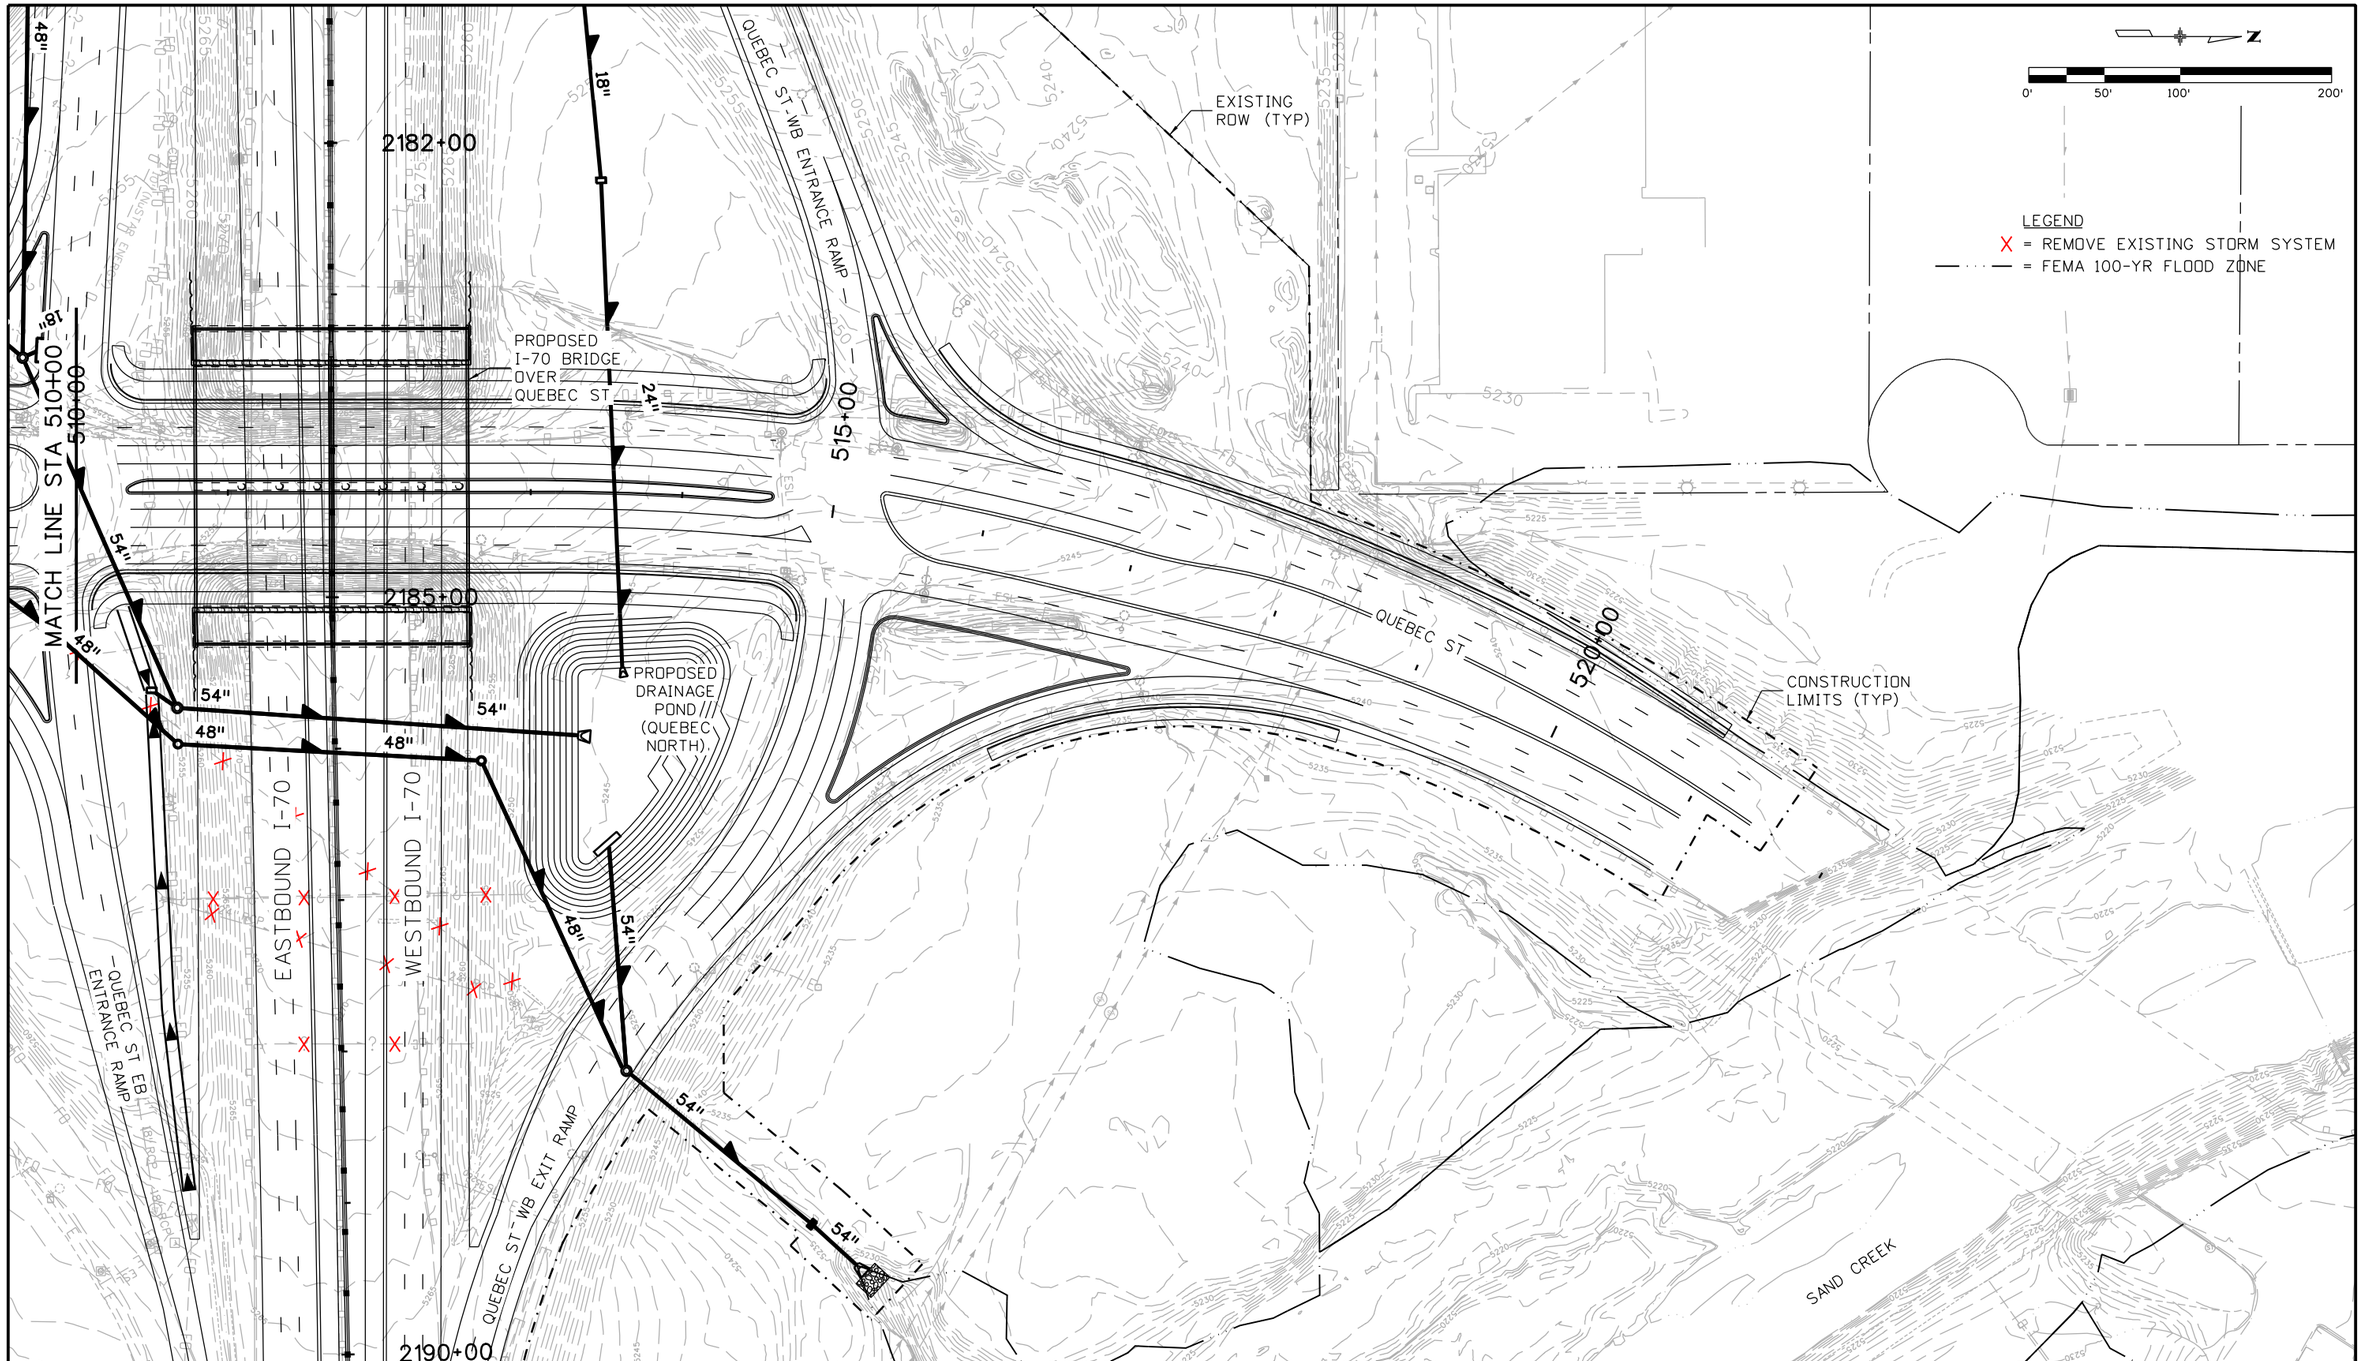

Print Date: 2/22/2016	Sheet Revisions	Colorado Department of Transportation	PRELIMINARY
File Name: 13599HYDR_Procurement_Plan 49_Base_Quebec St.dgn	Date: / Comments / Init.	2000 South Holly Street, Denver, CO 80222, Phone: 303-757-9934 FAX: 303-757-9907	No Revisions:
Horiz. Scale: 1:100 Vert. Scale: As Noted		Region 1 KJS	Revised:
Unit Information Unit Leader Initials			Void:
ATKINS 7604 Technology Way, Suite 400, Denver, CO 80237, Phone: (303) 221-7275 Fax: (303) 221-7276			

QUEBEC STREET DRAINAGE PLAN
STA 510+00 TO 522+66

Designer:
Detailer:
Structure Numbers
Sheet Subset: Hydr Plan
Subset Sheets: 49 of

Project No./Code: FBR 0704-234
19631
Sheet Number 331

gain3182 3:25:38 PM S:\170Data\13599\Hydraulics\Drawings\Procurement Plans\13599HYDR_Procurement_Plan 49_Base_Quebec St.dgn

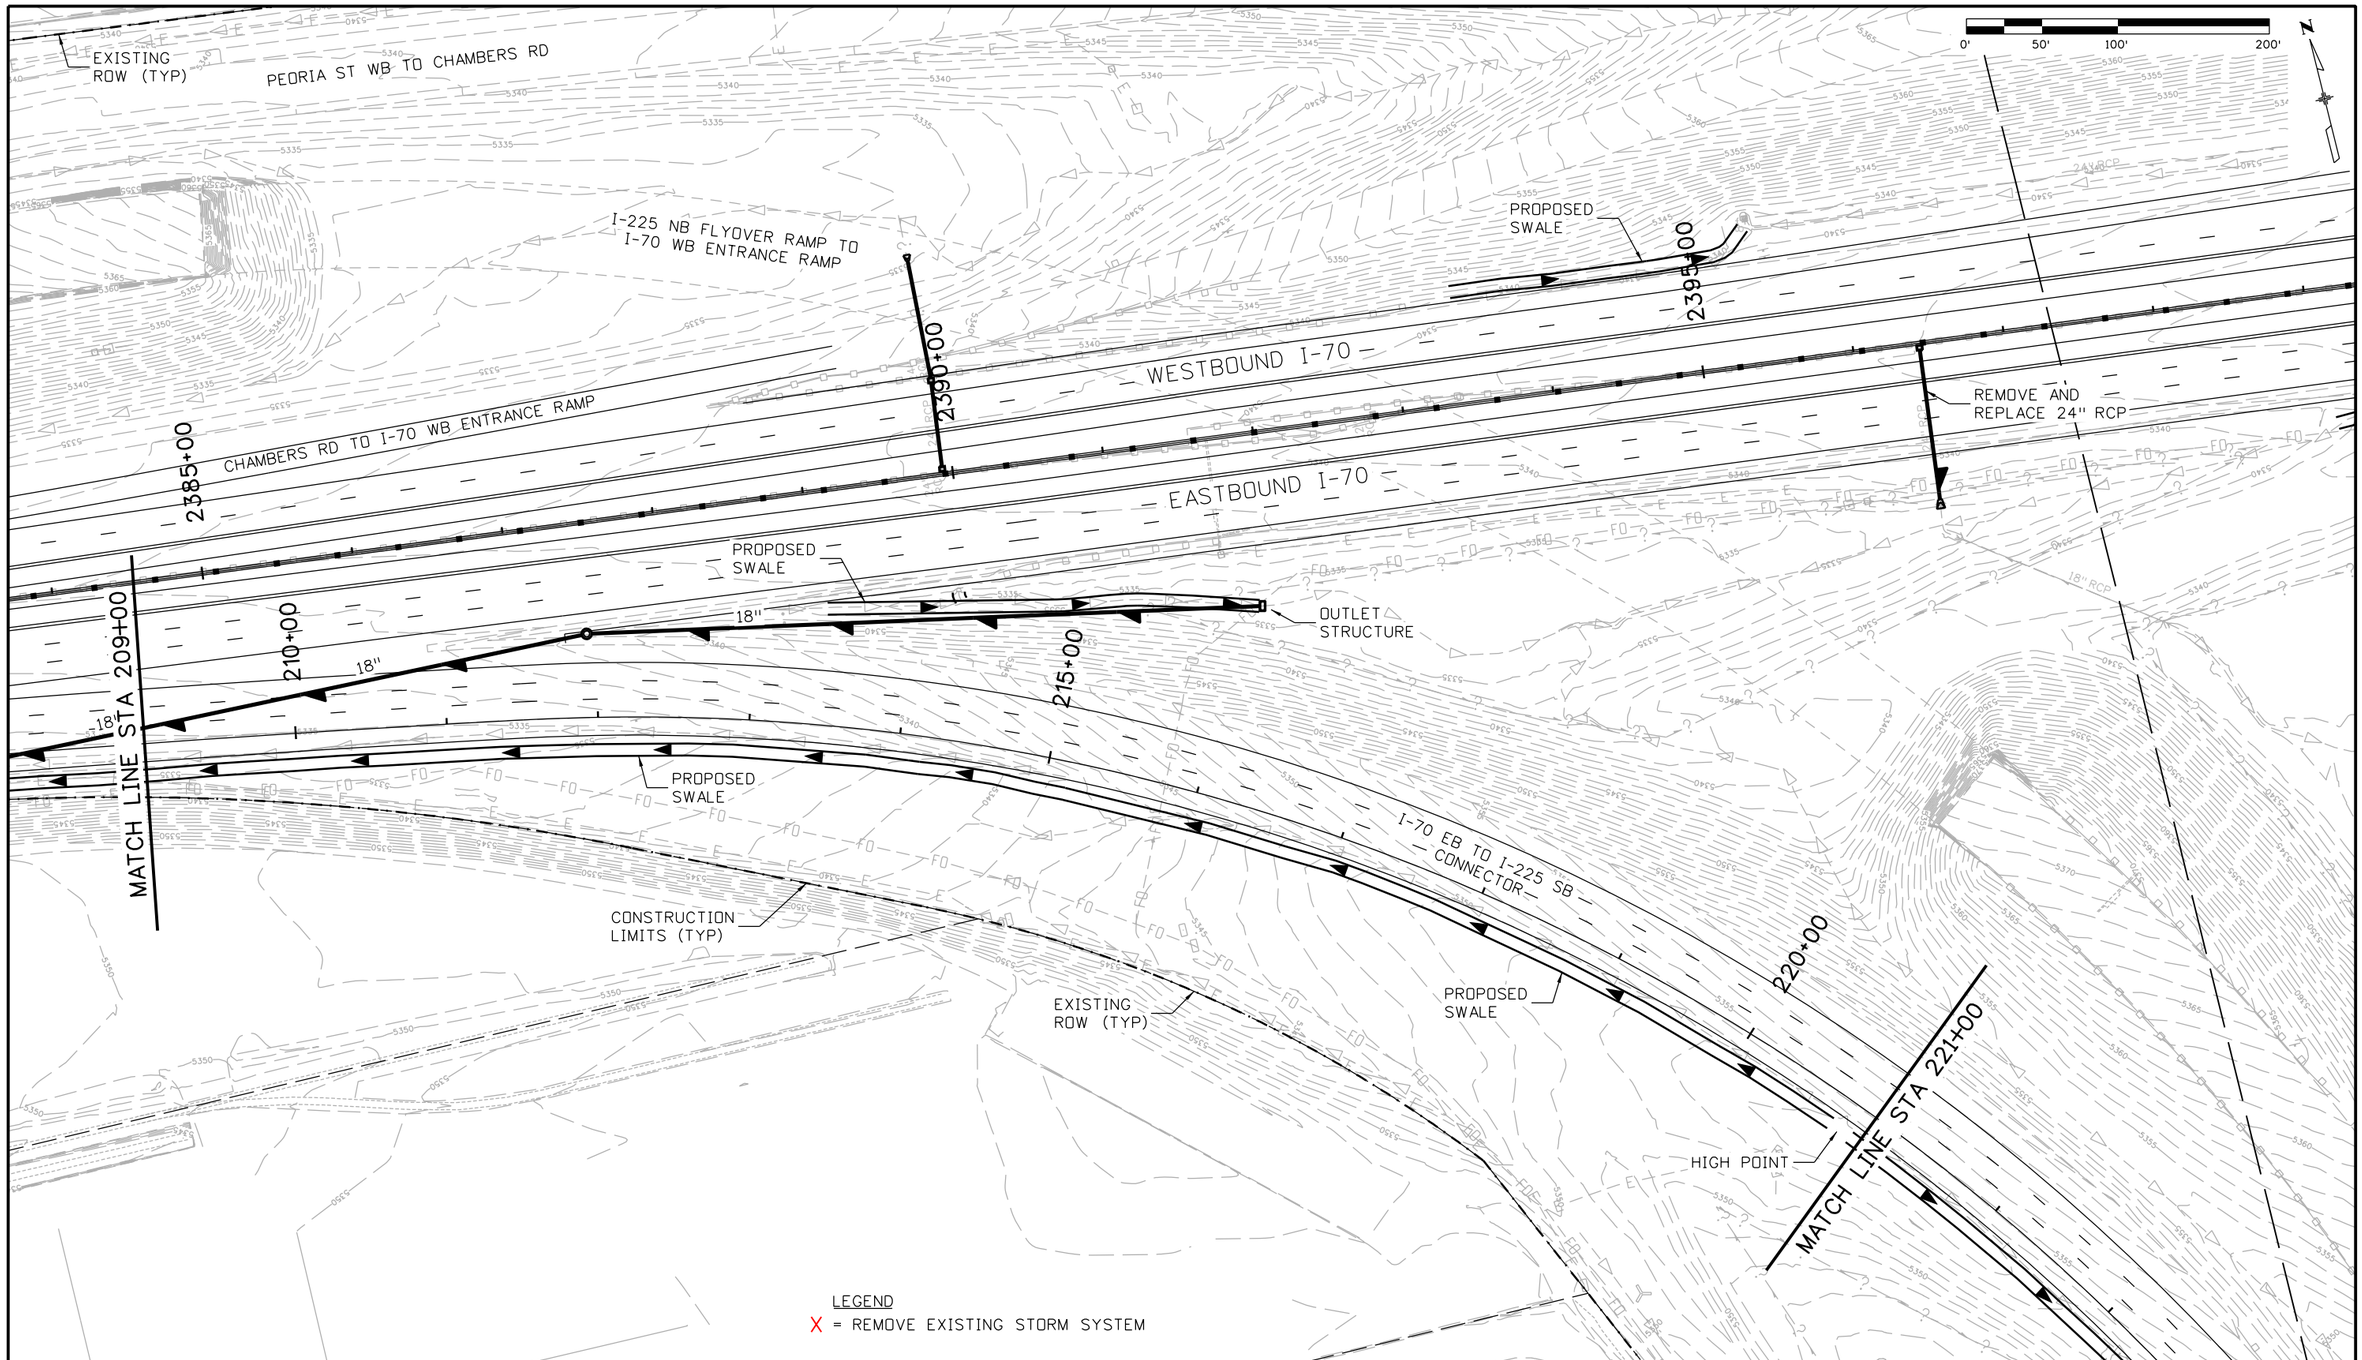

Print Date: 2/22/2016	Sheet Revisions	Colorado Department of Transportation	PRELIMINARY
File Name: 13599HYDR_Procurement_Plan 50_Base_I-70 EB to I-225 SB GP.dgn	Date: / Comments / Init.	2000 South Holly Street, Denver, CO 80222, Phone: 303-757-9934 FAX: 303-757-9907	No Revisions:
Horiz. Scale: 1:100 Vert. Scale: As Noted		Region 1 KJS	Revised:
Unit Information Unit Leader Initials			Void:
ATKINS 7604 Technology Way, Suite 400, Denver, CO 80237, Phone: (303) 221-7275 Fax: (303) 221-7276			

I-70 EB TO I-225 SB CONNECTOR DRAINAGE PLAN STA 209+00 TO 221+00		Project No./Code
		FBR 0704-234
Designer:	Structure Numbers	19631
Detailer:		
Sheet Subset: Hydr Plan	Subset Sheets: 50 of	Sheet Number 332

gain3182 3:25:44 PM S:\170Data\13599\Hydraulics\Drawings\Procurement Plans\13599HYDR_Procurement_Plan 50_Base_I-70 EB to I-225 SB GP.dgn

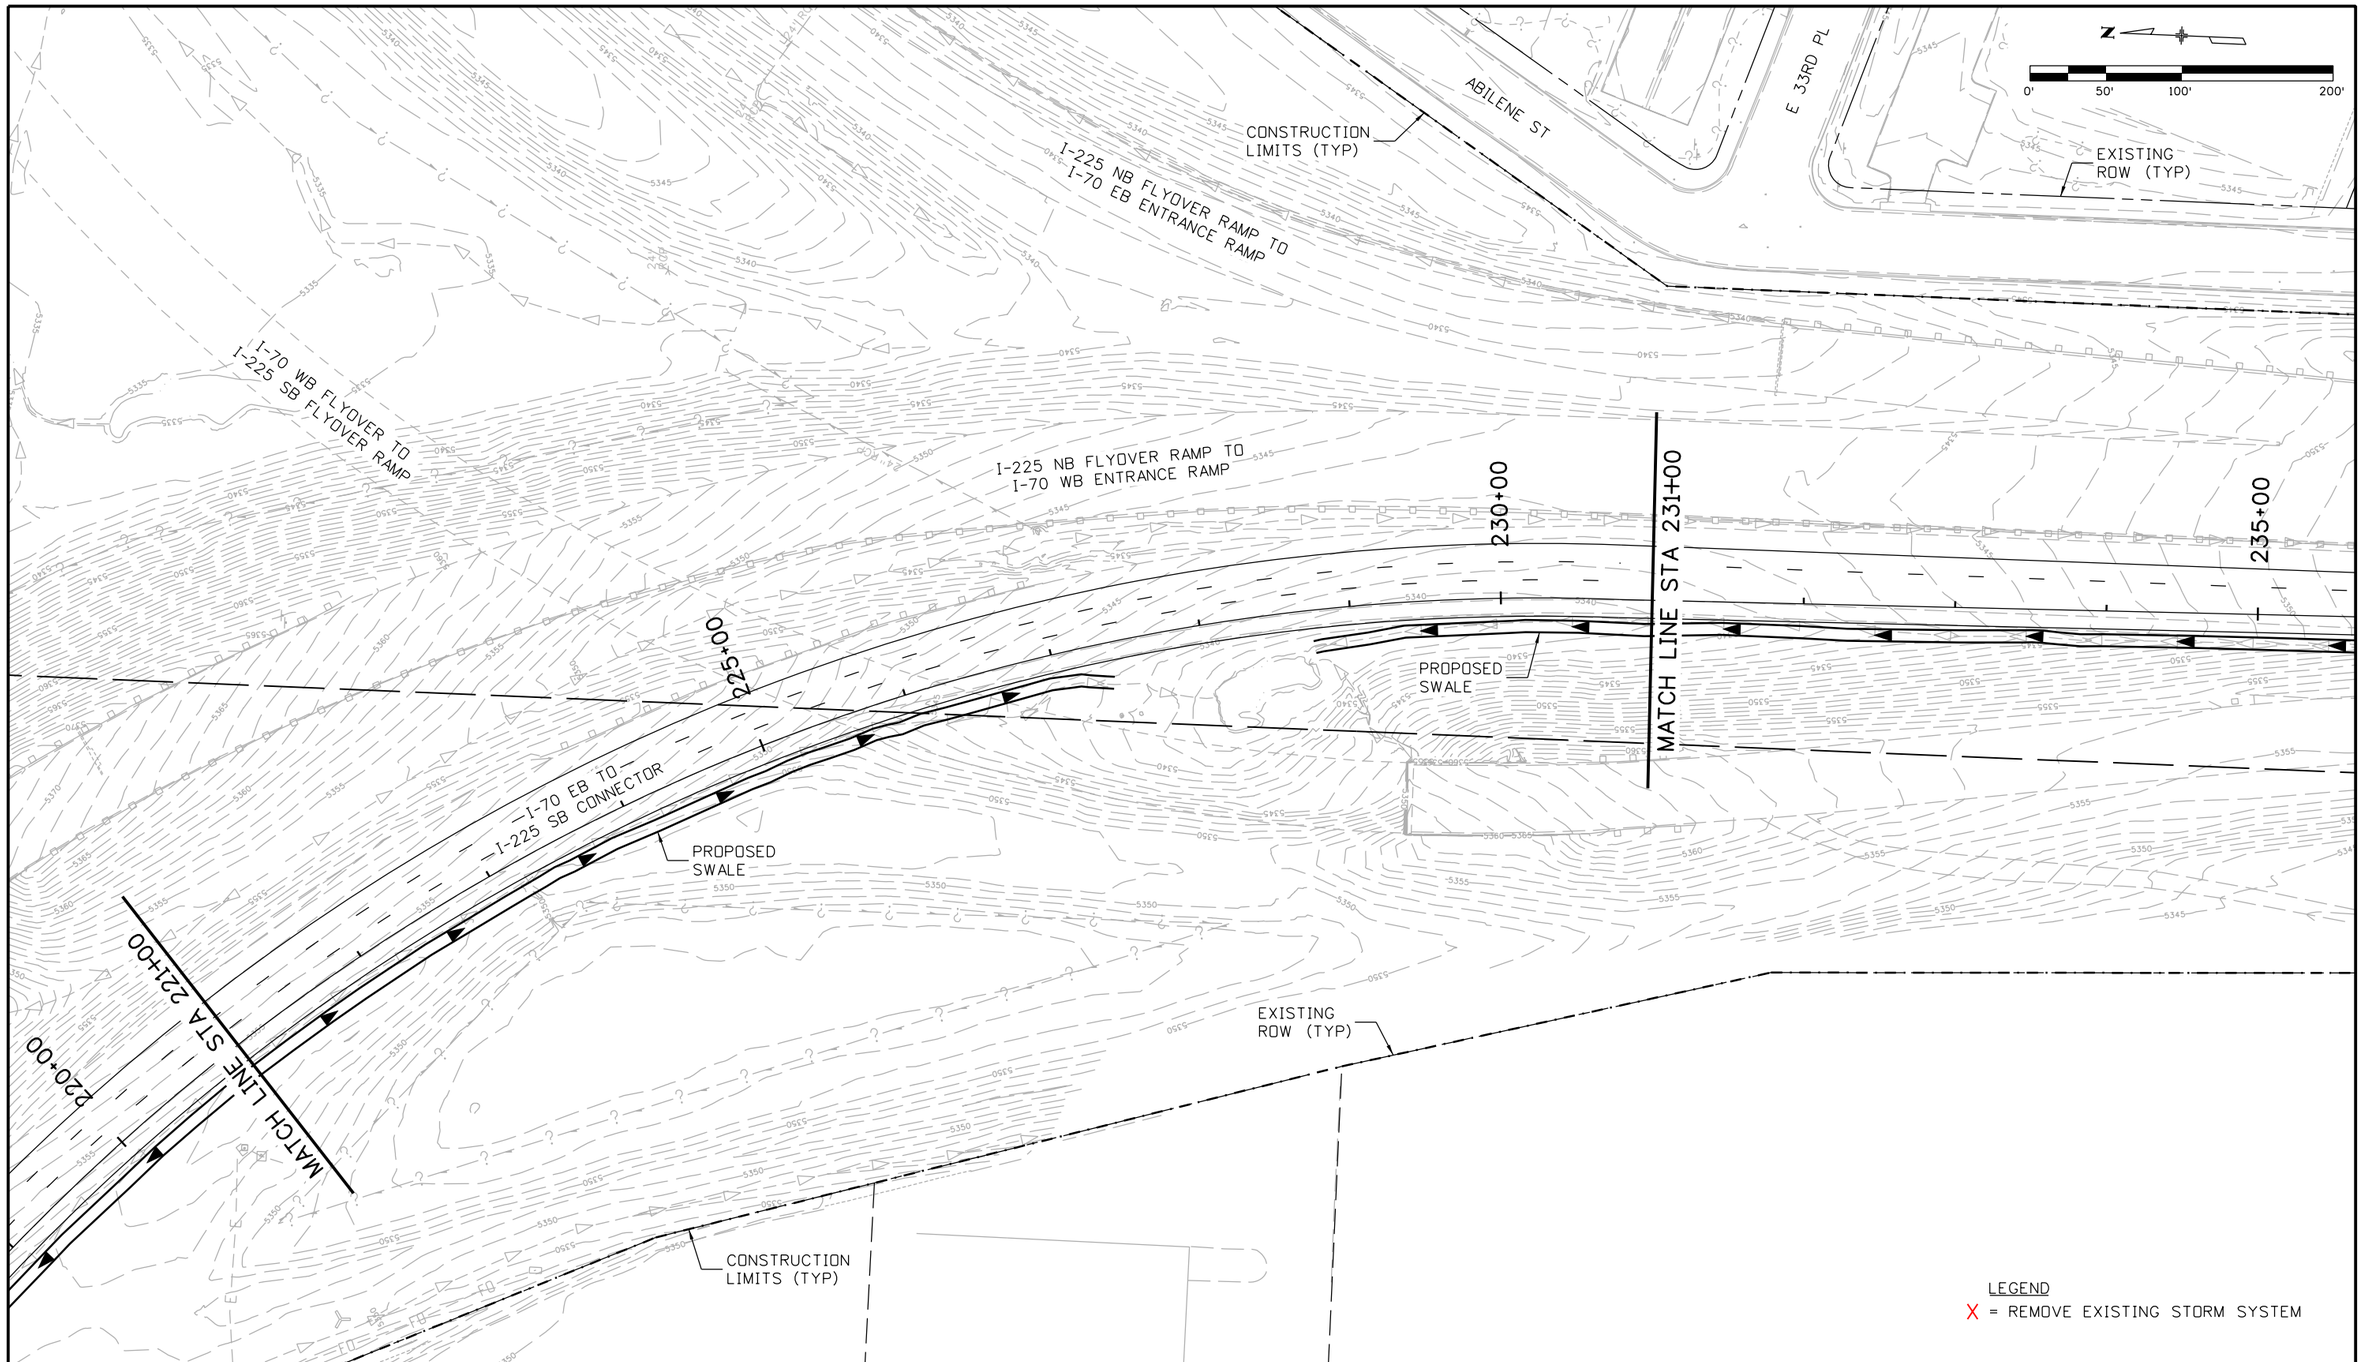

Print Date: 2/22/2016
File Name: 13599HYDR_Procurement_Plan 51_Base_I-70 EB to I-225 SB GP.dgn
Horiz. Scale: 1:100 Vert. Scale: As Noted
Unit Information Unit Leader Initials

ATKINS
7604 Technology Way, Suite 400
Denver, CO 80237
Phone: (303) 221-7275 Fax: (303) 221-7276

Sheet Revisions		
Date:	Comments	Init.

Colorado Department of Transportation
2000 South Holly Street
Denver, CO 80222
Phone: 303-757-9934 FAX: 303-757-9907
Region 1 KJS

PRELIMINARY
No Revisions:
Revised:
Void:

I-70 EB TO I-225 SB CONNECTOR
DRAINAGE PLAN
STA 221+00 TO 231+00

Designer:
Detailer:
Structure Numbers
Sheet Subset: Hydr Plan
Subset Sheets: 51 of

Project No./Code
FBR 0704-234
19631
Sheet Number 333

gain3182 3:25:47 PM S:\170Data\13599\Hydraulics\Drawings\Procurement Plans\13599HYDR_Procurement_Plan 51_Base_I-70 EB to I-225 SB GP.dgn

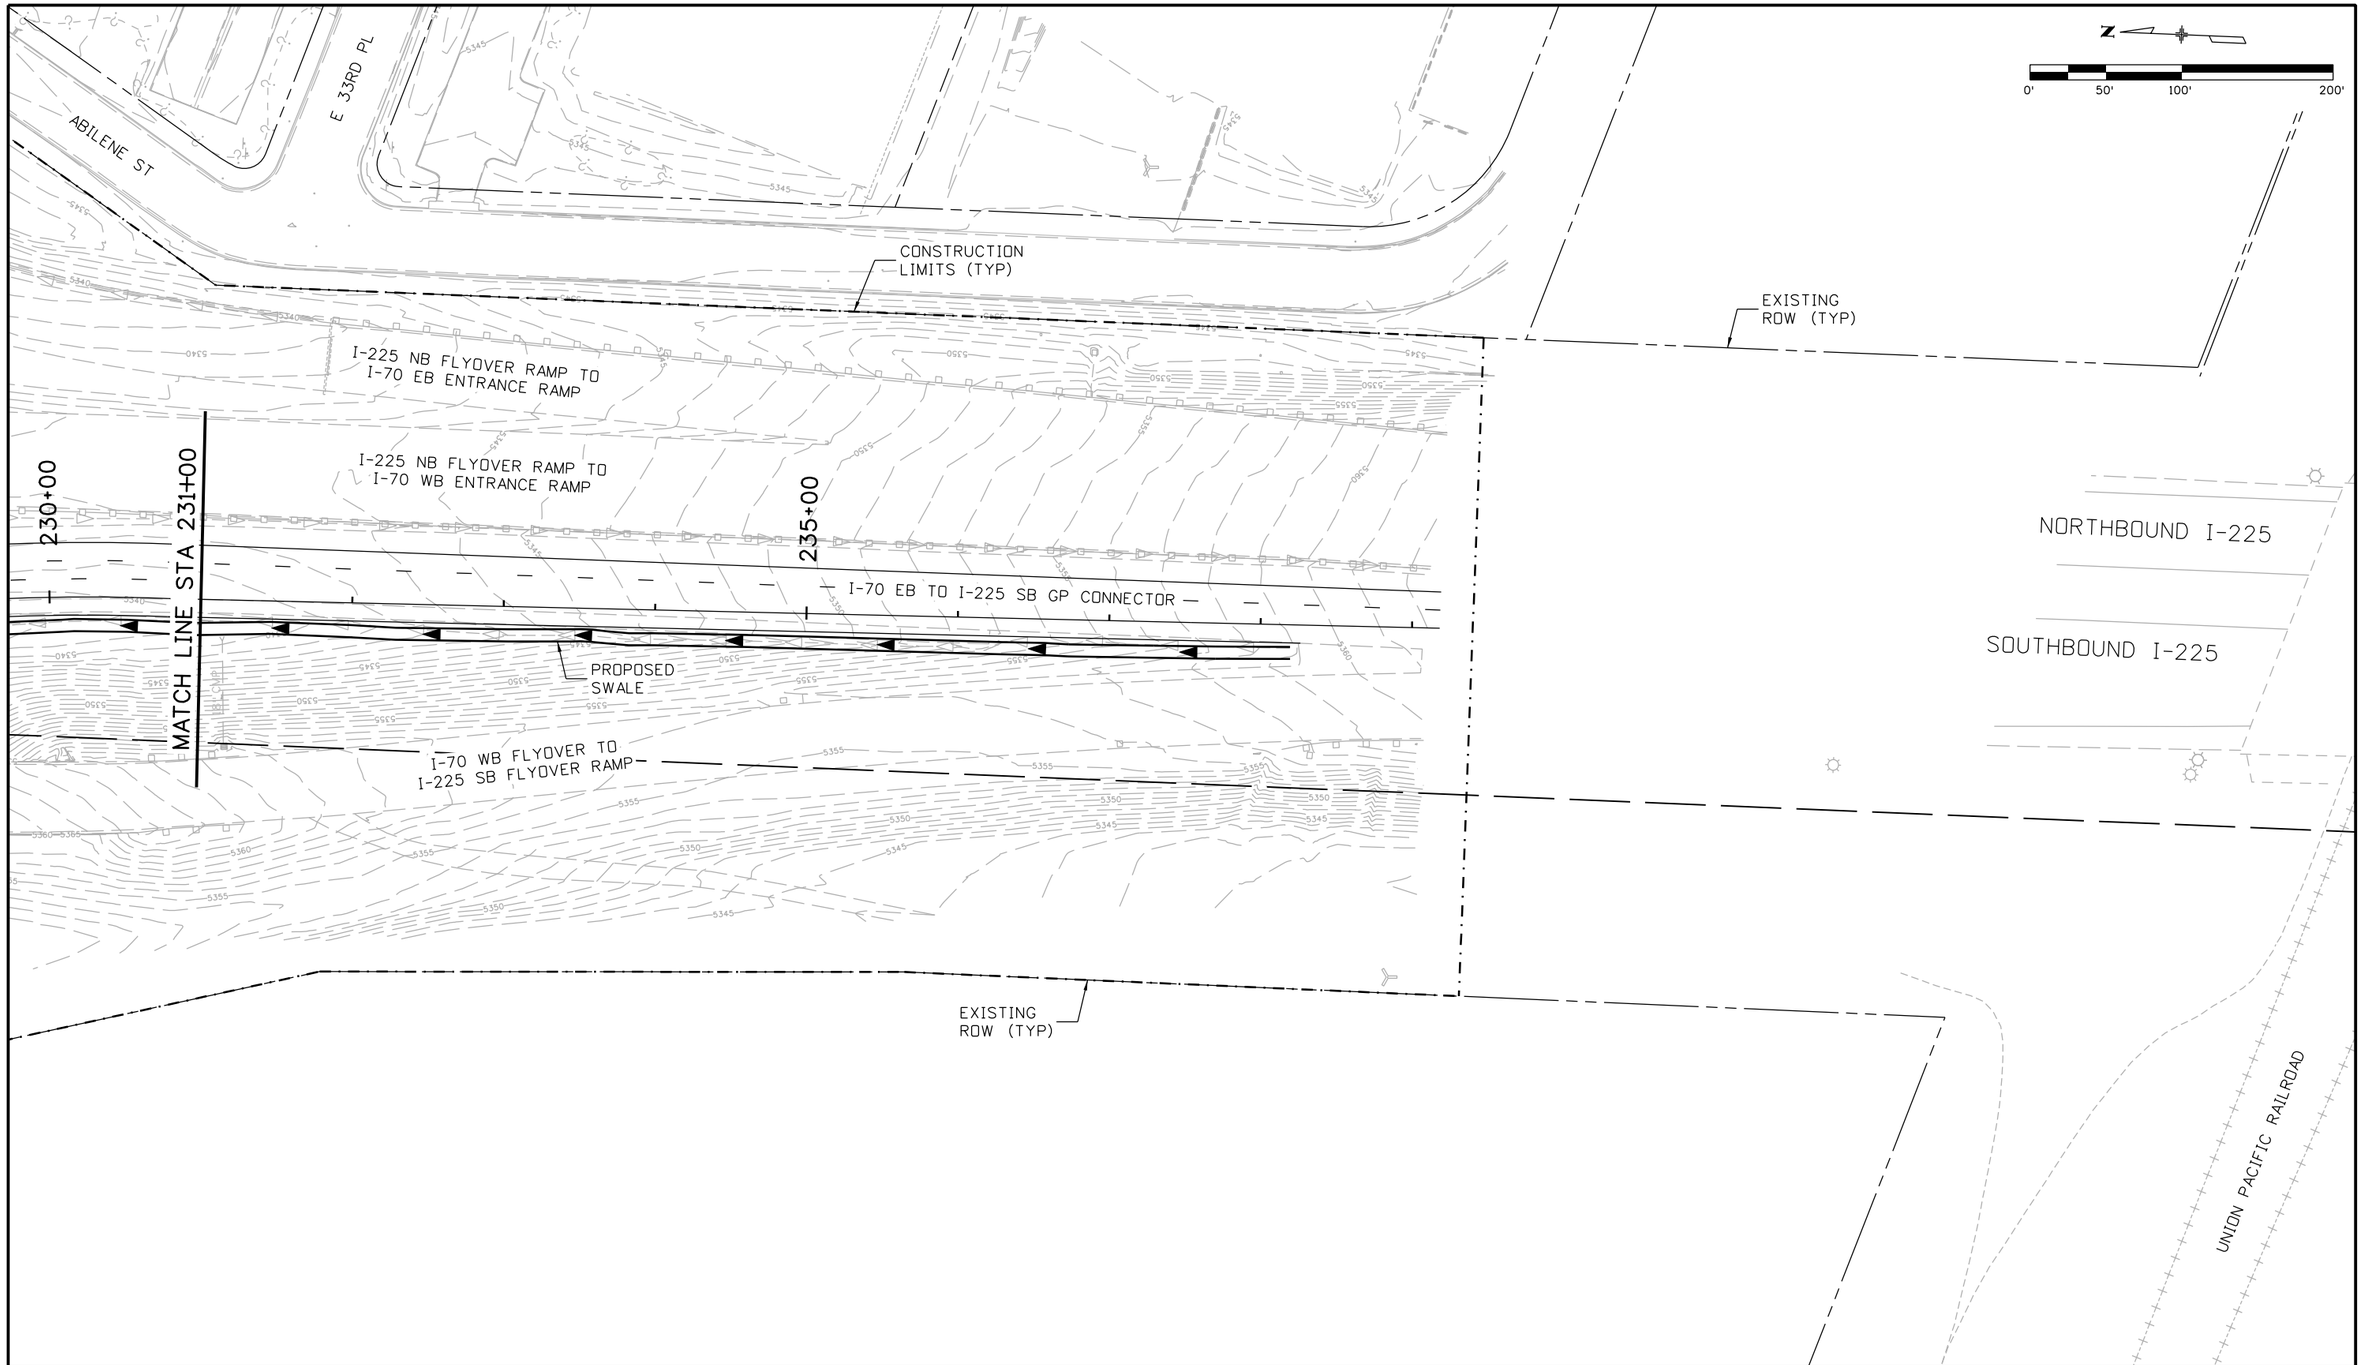

Print Date: 2/22/2016
File Name: 13599HYDR_Procurement_Plan 52_Base_I-70 EB to I-225 SB GP.dgn
Horiz. Scale: 1:100 Vert. Scale: As Noted
Unit Information Unit Leader Initials

ATKINS
7604 Technology Way, Suite 400
Denver, CO 80237
Phone: (303) 221-7275 Fax: (303) 221-7276

Sheet Revisions		
Date:	Comments	Init.

Colorado Department of Transportation
2000 South Holly Street
Denver, CO 80222
Phone: 303-757-9934 FAX: 303-757-9907
Region 1 KJS

PRELIMINARY
No Revisions:
Revised:
Void:

I-70 EB TO I-225 SB CONNECTOR
DRAINAGE PLAN
STA 231+00 TO 239+18

Designer:
Detailer:
Structure Numbers
Sheet Subset: Hydr Plan
Subset Sheets: 52 of

Project No./Code
FBR 0704-234
19631
Sheet Number 334

gain3182 3:25:51 PM S:\170Data\13599\Hydraulics\Drawings\Procurement Plans\13599HYDR_Procurement_Plan 52_Base_I-70 EB to I-225 SB GP.dgn

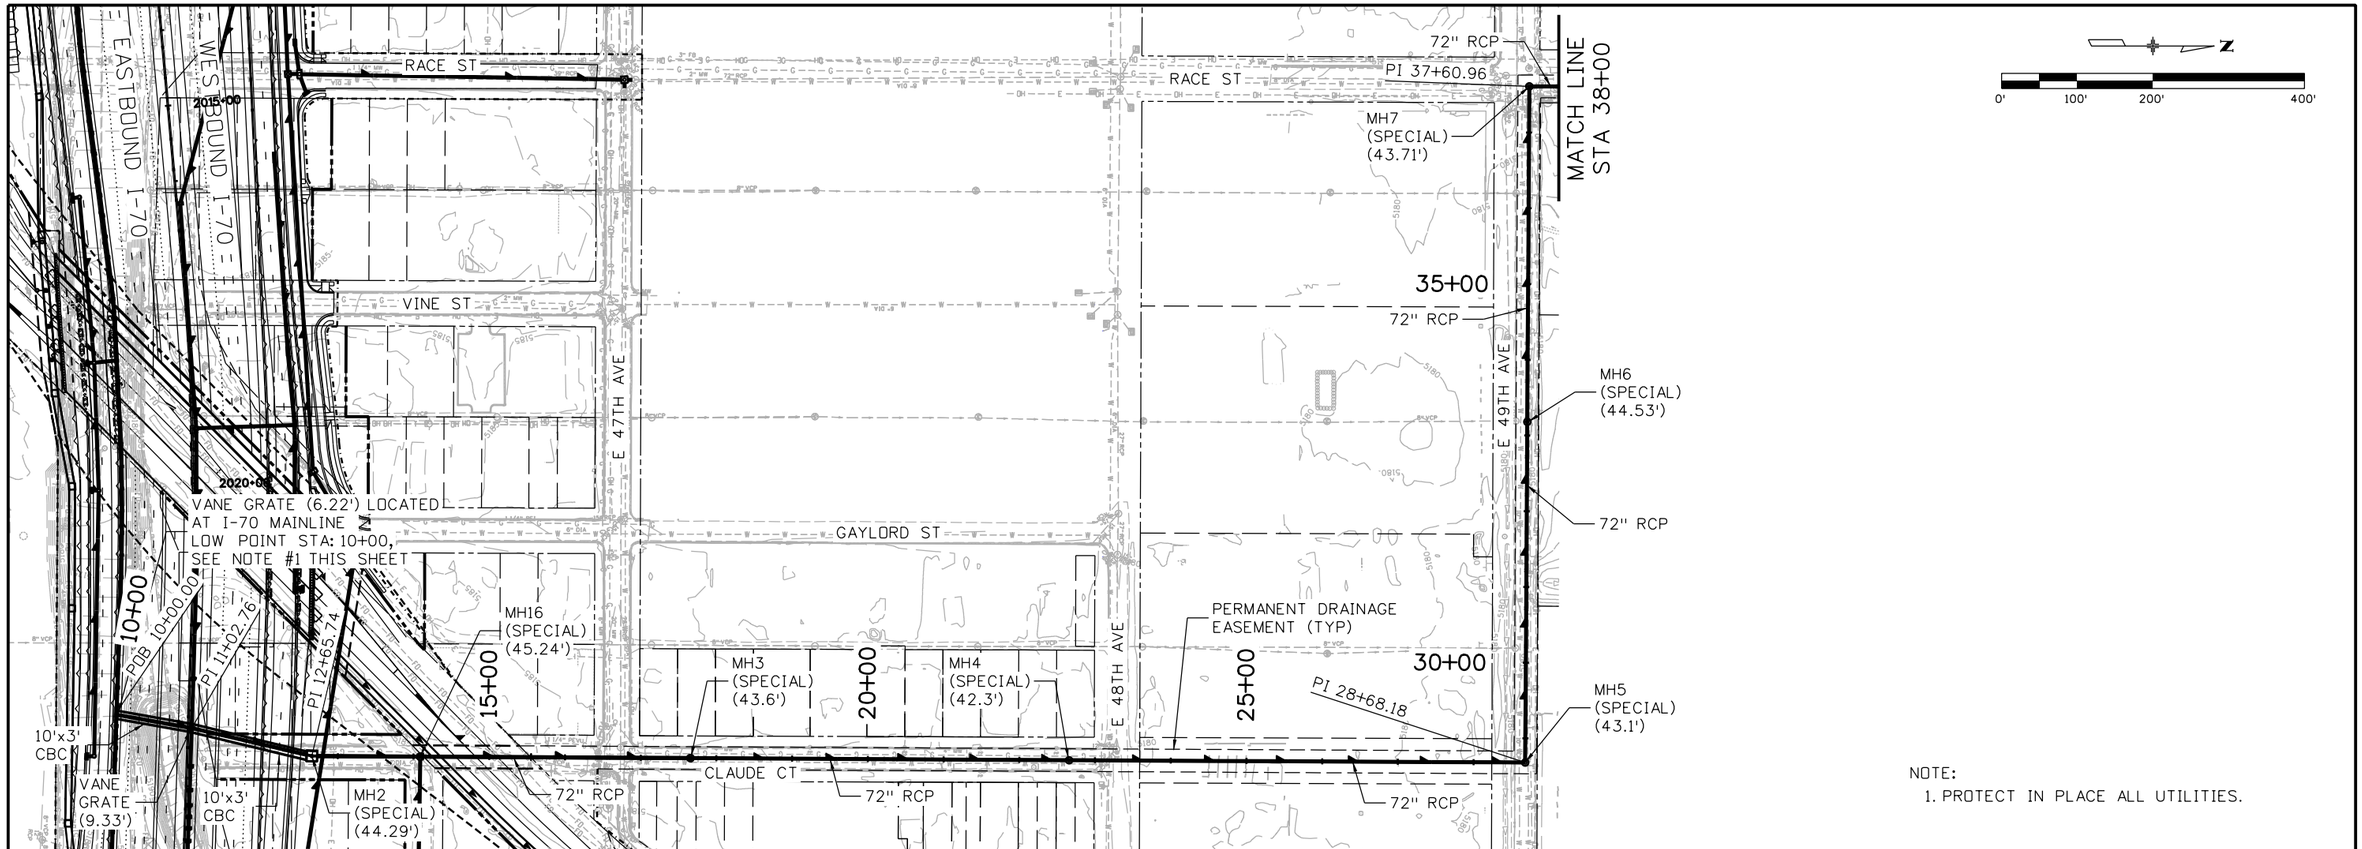

NOTE:
1. PROTECT IN PLACE ALL UTILITIES.

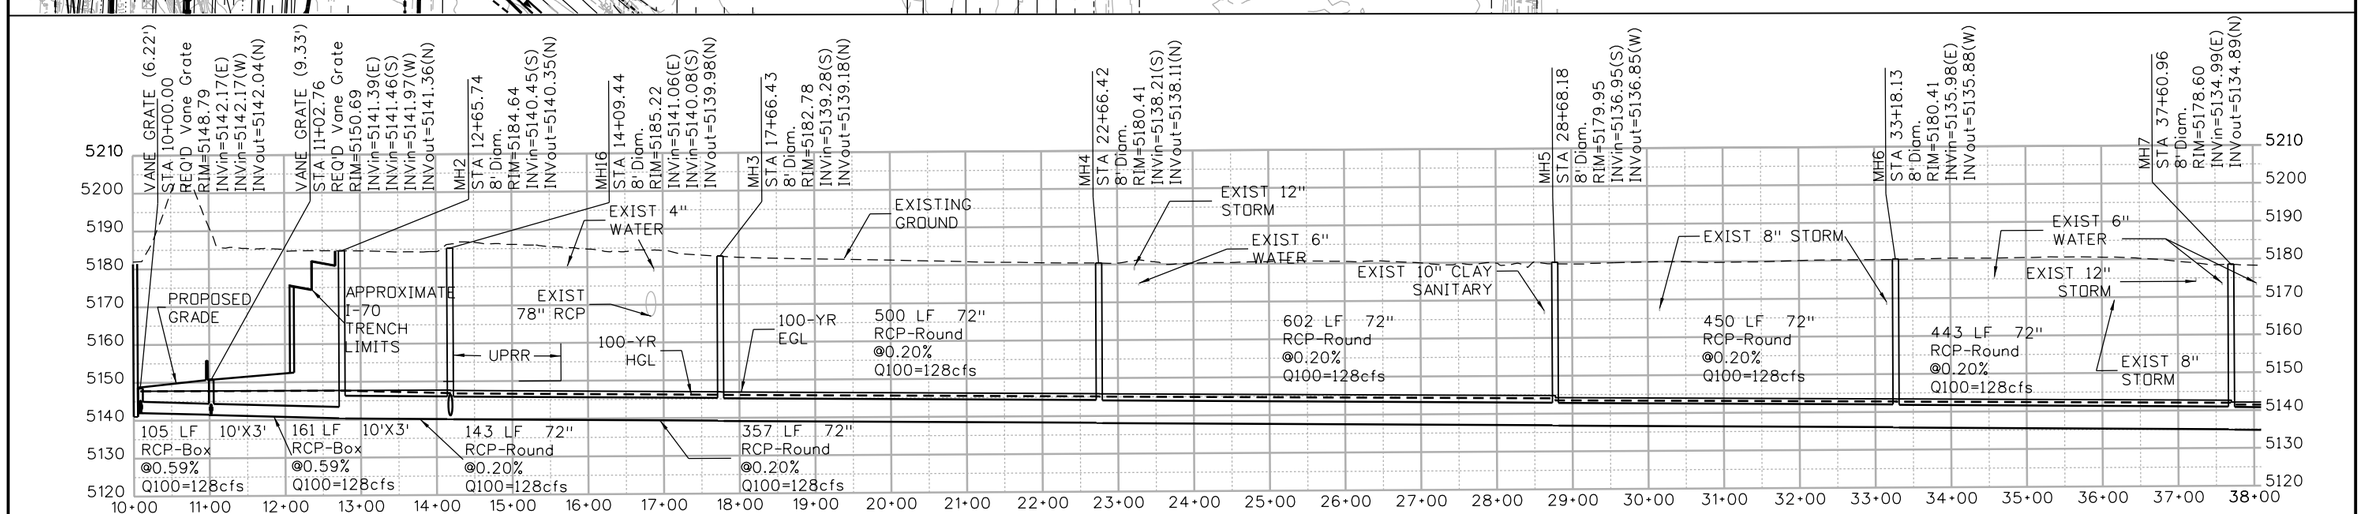

Print Date: 2/22/2016	Sheet Revisions	Colorado Department of Transportation	PRELIMINARY
File Name: 13599HYDR_Procurement_Plan 53_On-site Outfall.dgn	Date: / Comments / Init.	2000 South Holly Street, Denver, CO 80222, Phone: 303-757-9934 FAX: 303-757-9907	No Revisions:
Horiz. Scale: 1:200 Vert. Scale: As Noted		Region 1 KJS	Revised:
Unit Information Unit Leader Initials			Void:
ATKINS 7604 Technology Way, Suite 400, Denver, CO 80237, Phone: (303) 221-7275 Fax: (303) 221-7276			

I-70 ROADWAY
ONSITE DRAINAGE OUTFALL
PLAN AND PROFILE

Designer:
Detailer:
Structure Numbers
Sheet Subset: Hydr PnP
Subset Sheets: 53 of

Project No./Code
FBR 0704-234
19631
Sheet Number 335

gain3182 3:25:55 PM S:\170Data\13599\Hydraulics\Drawings\Procurement Plans\13599HYDR_Procurement_Plan 53_On-site Outfall.dgn

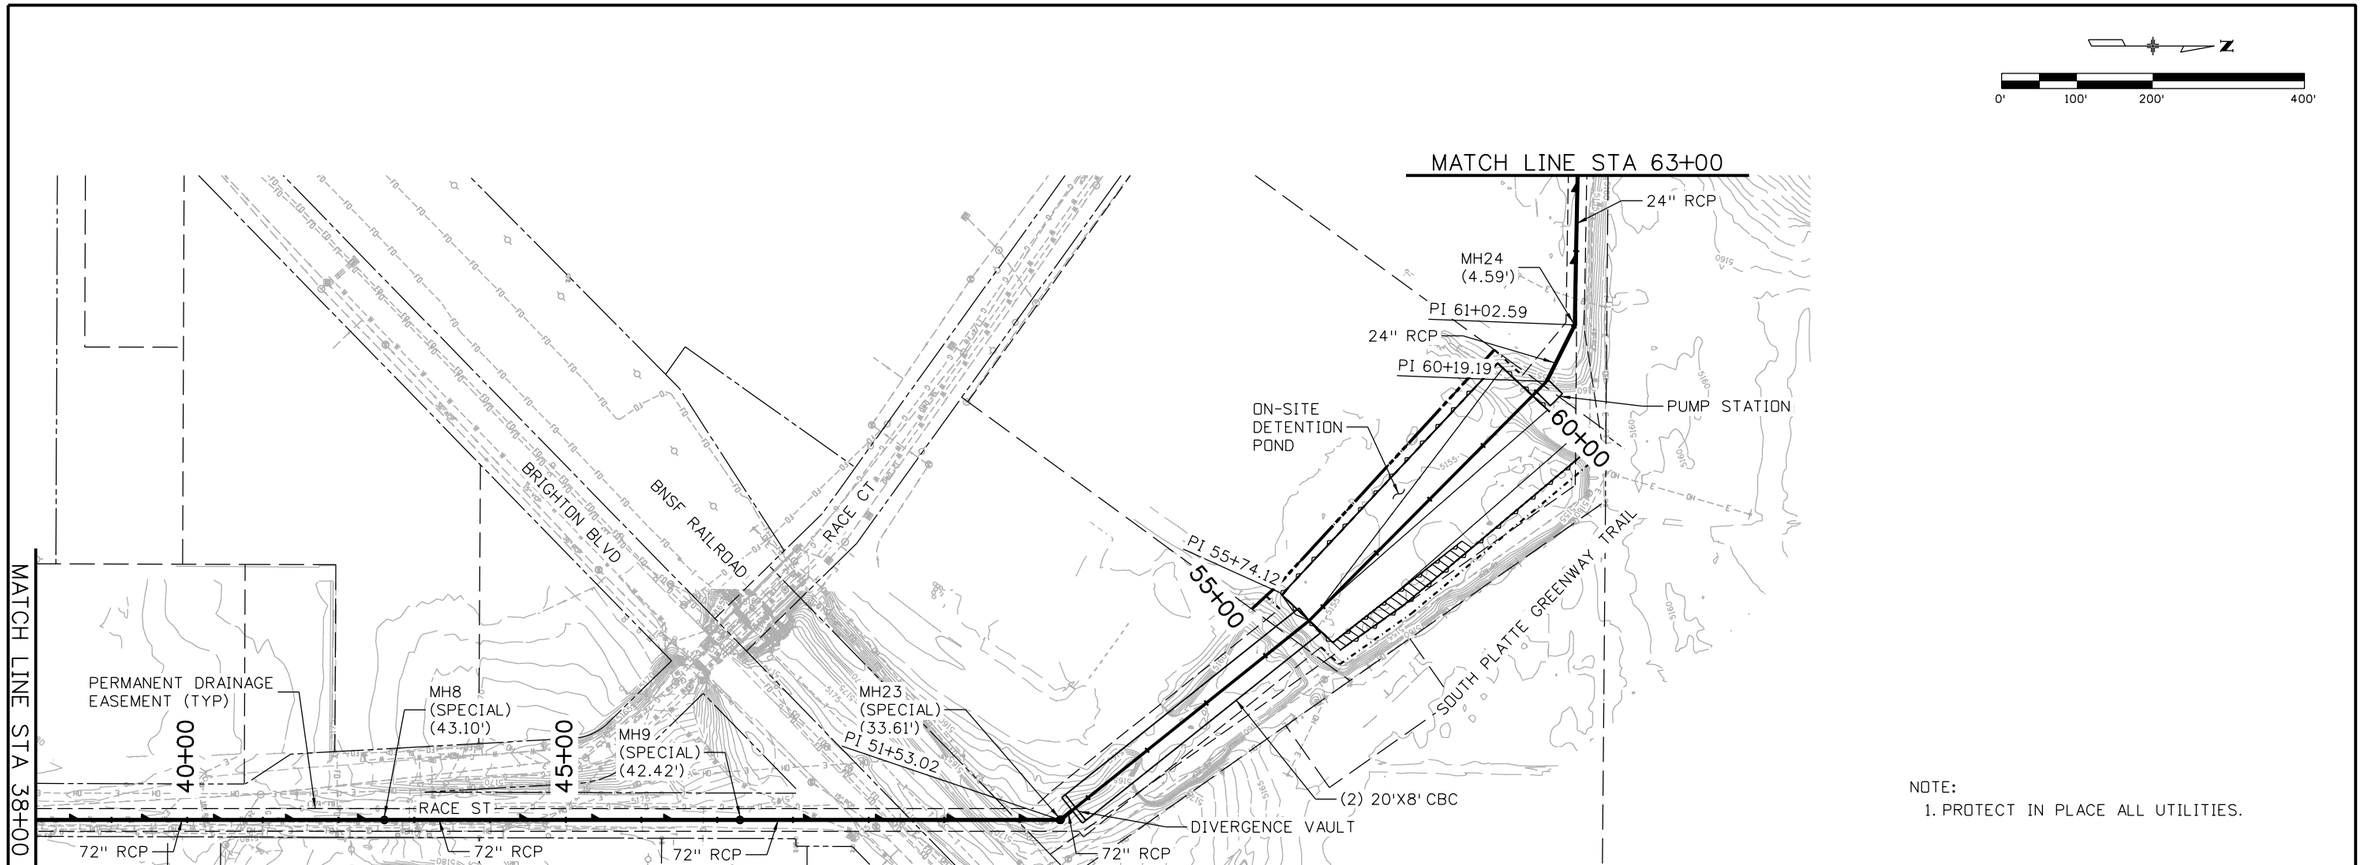

NOTE:
1. PROTECT IN PLACE ALL UTILITIES.

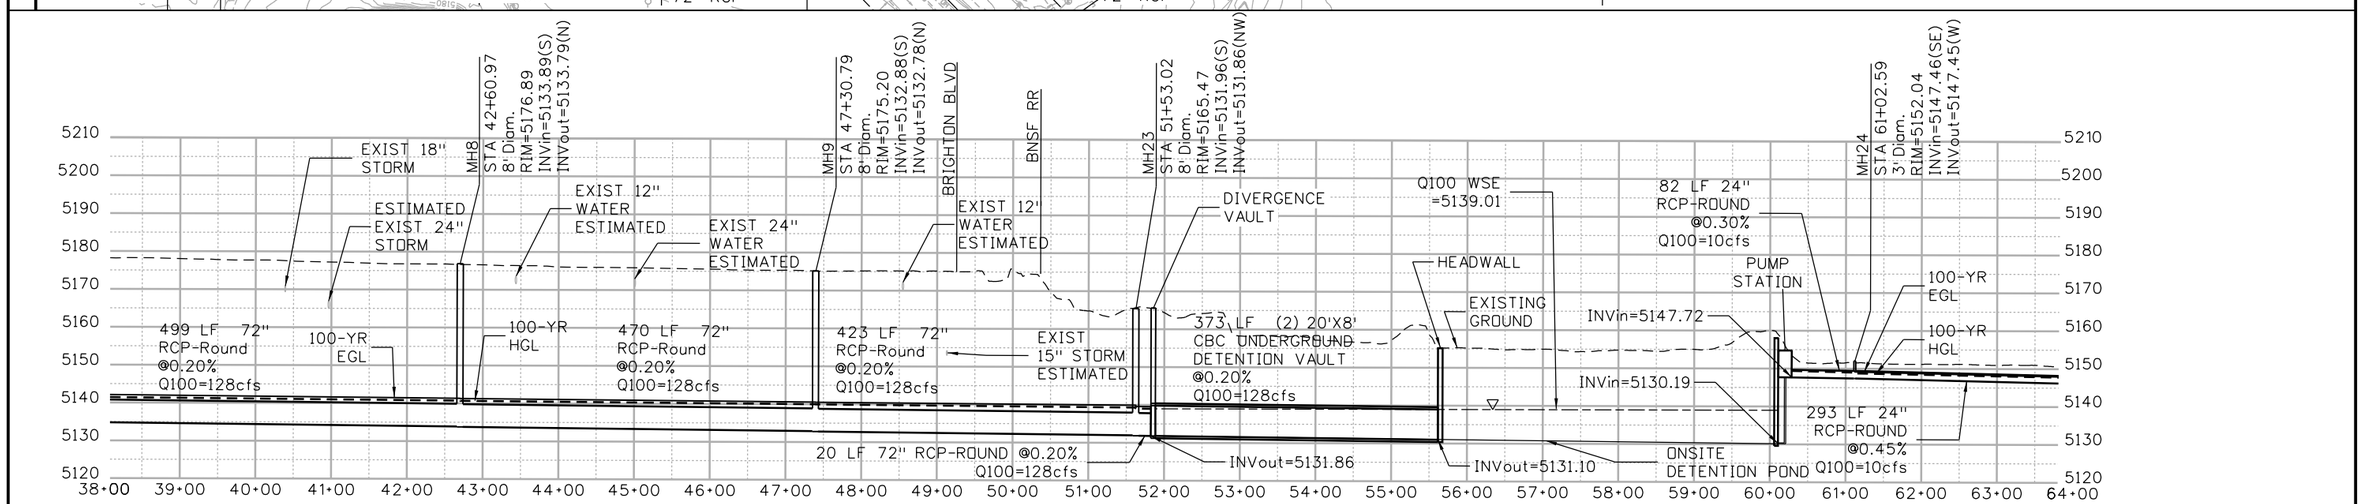

Print Date: 2/22/2016	Sheet Revisions	Colorado Department of Transportation	PRELIMINARY
File Name: 13599HYDR_Procurement_Plan 54_On-site Outfall.dgn	Date: / Comments / Init.	2000 South Holly Street, Denver, CO 80222, Phone: 303-757-9934 FAX: 303-757-9907	No Revisions:
Horiz. Scale: 1:200 Vert. Scale: As Noted		Region 1 KJS	Revised:
Unit Information Unit Leader Initials			Void:
ATKINS 7604 Technology Way, Suite 400, Denver, CO 80237, Phone: (303) 221-7275 Fax: (303) 221-7276			

I-70 ROADWAY
ONSITE DRAINAGE OUTFALL
PLAN AND PROFILE

Designer:
Detailer:
Structure Numbers
Sheet Subset: Hydr PnP
Subset Sheets: 54 of

Project No./Code
FBR 0704-234
19631
Sheet Number 336

gain3182 3:26:00 PM S:\170Data\13599\Hydraulics\Drawings\Procurement Plans\13599HYDR_Procurement_Plan 54_On-site Outfall.dgn

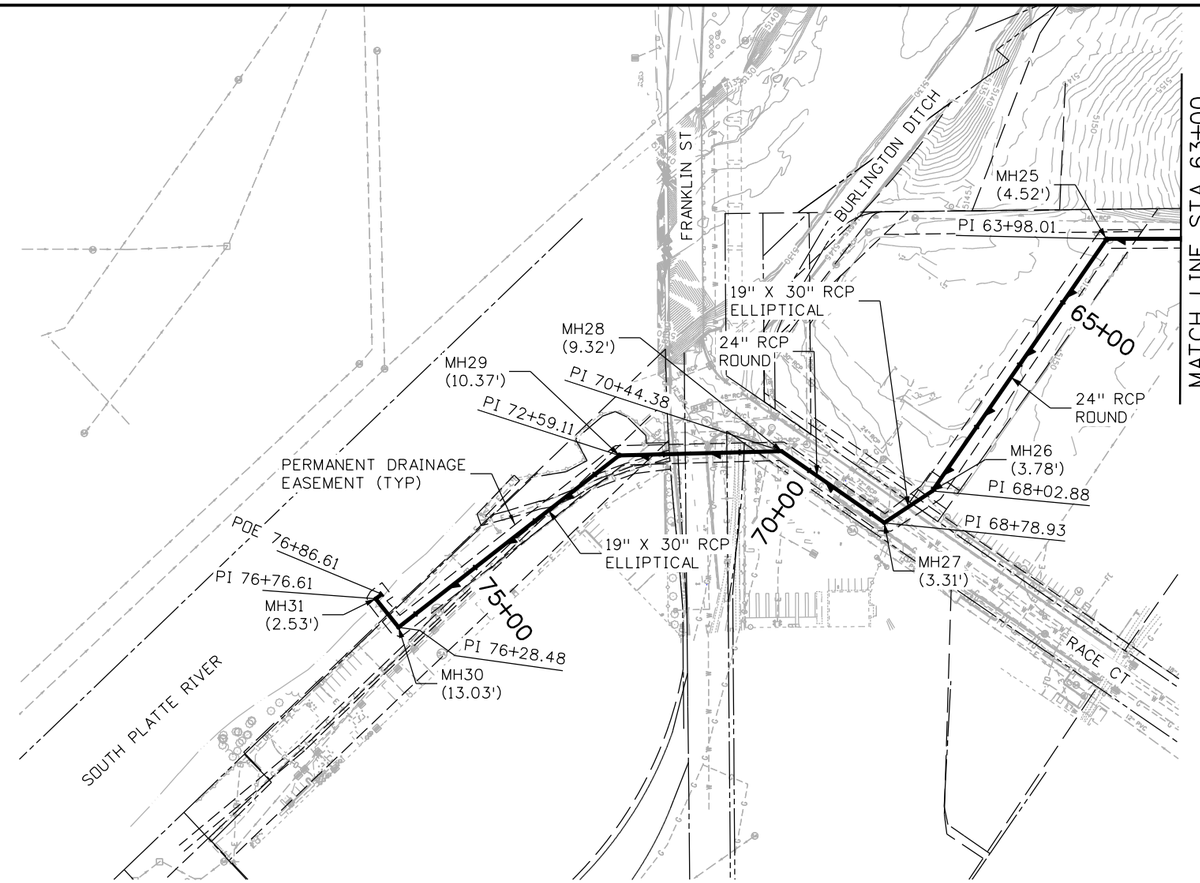

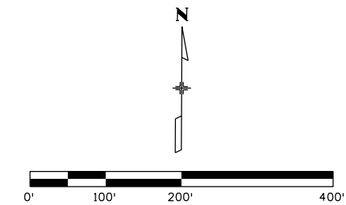

NOTE:
1. PROTECT IN PLACE ALL UTILITIES.

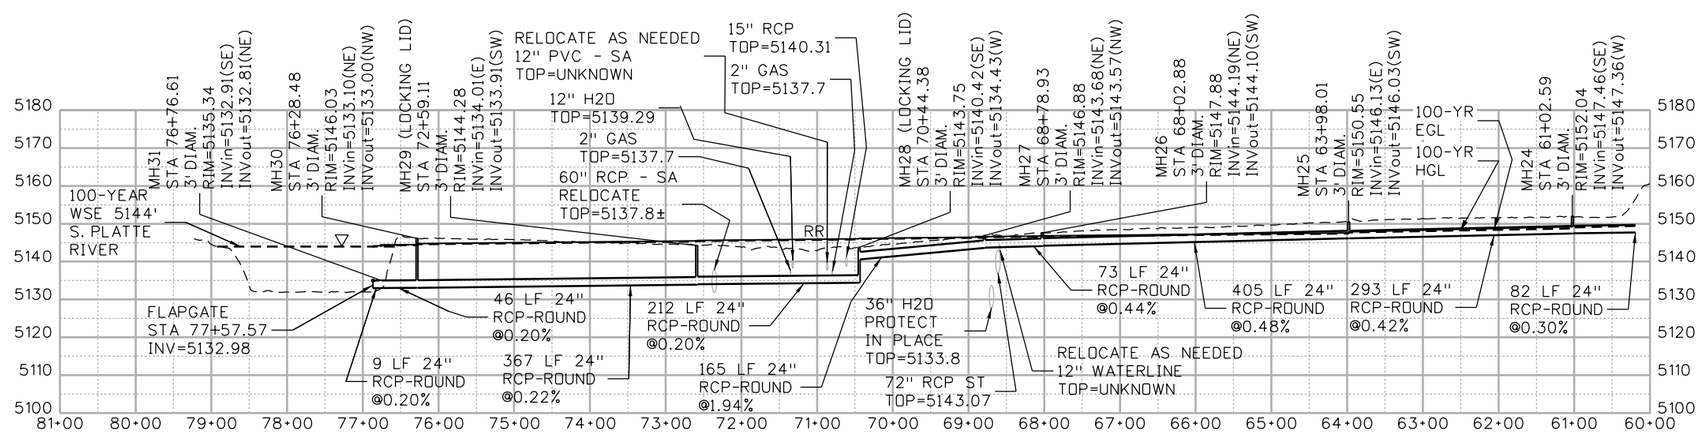

Print Date: 2/22/2016	Sheet Revisions	Colorado Department of Transportation	PRELIMINARY
File Name: 13599HYDR_Procurement_Plan 55_On-site Outfall.dgn	Date: / Comments / Init.	2000 South Holly Street, Denver, CO 80222, Phone: 303-757-9934 FAX: 303-757-9907	No Revisions:
Horiz. Scale: 1:200 Vert. Scale: As Noted		Region 1 KJS	Revised:
Unit Information Unit Leader Initials			Void:
ATKINS 7604 Technology Way, Suite 400, Denver, CO 80237, Phone: (303) 221-7275 Fax: (303) 221-7276			

I-70 ROADWAY ONSITE DRAINAGE OUTFALL PLAN AND PROFILE			Project No./Code
			FBR 0704-234
Designer:	Structure Numbers		19631
Detailer:			
Sheet Subset: Hydr PnP	Subset Sheets: 55 of		Sheet Number 337

gain3182 3:26:04 PM S:\170Data\13599\Hydraulics\Drawings\Procurement Plans\13599HYDR_Procurement_Plan 55_On-site Outfall.dgn

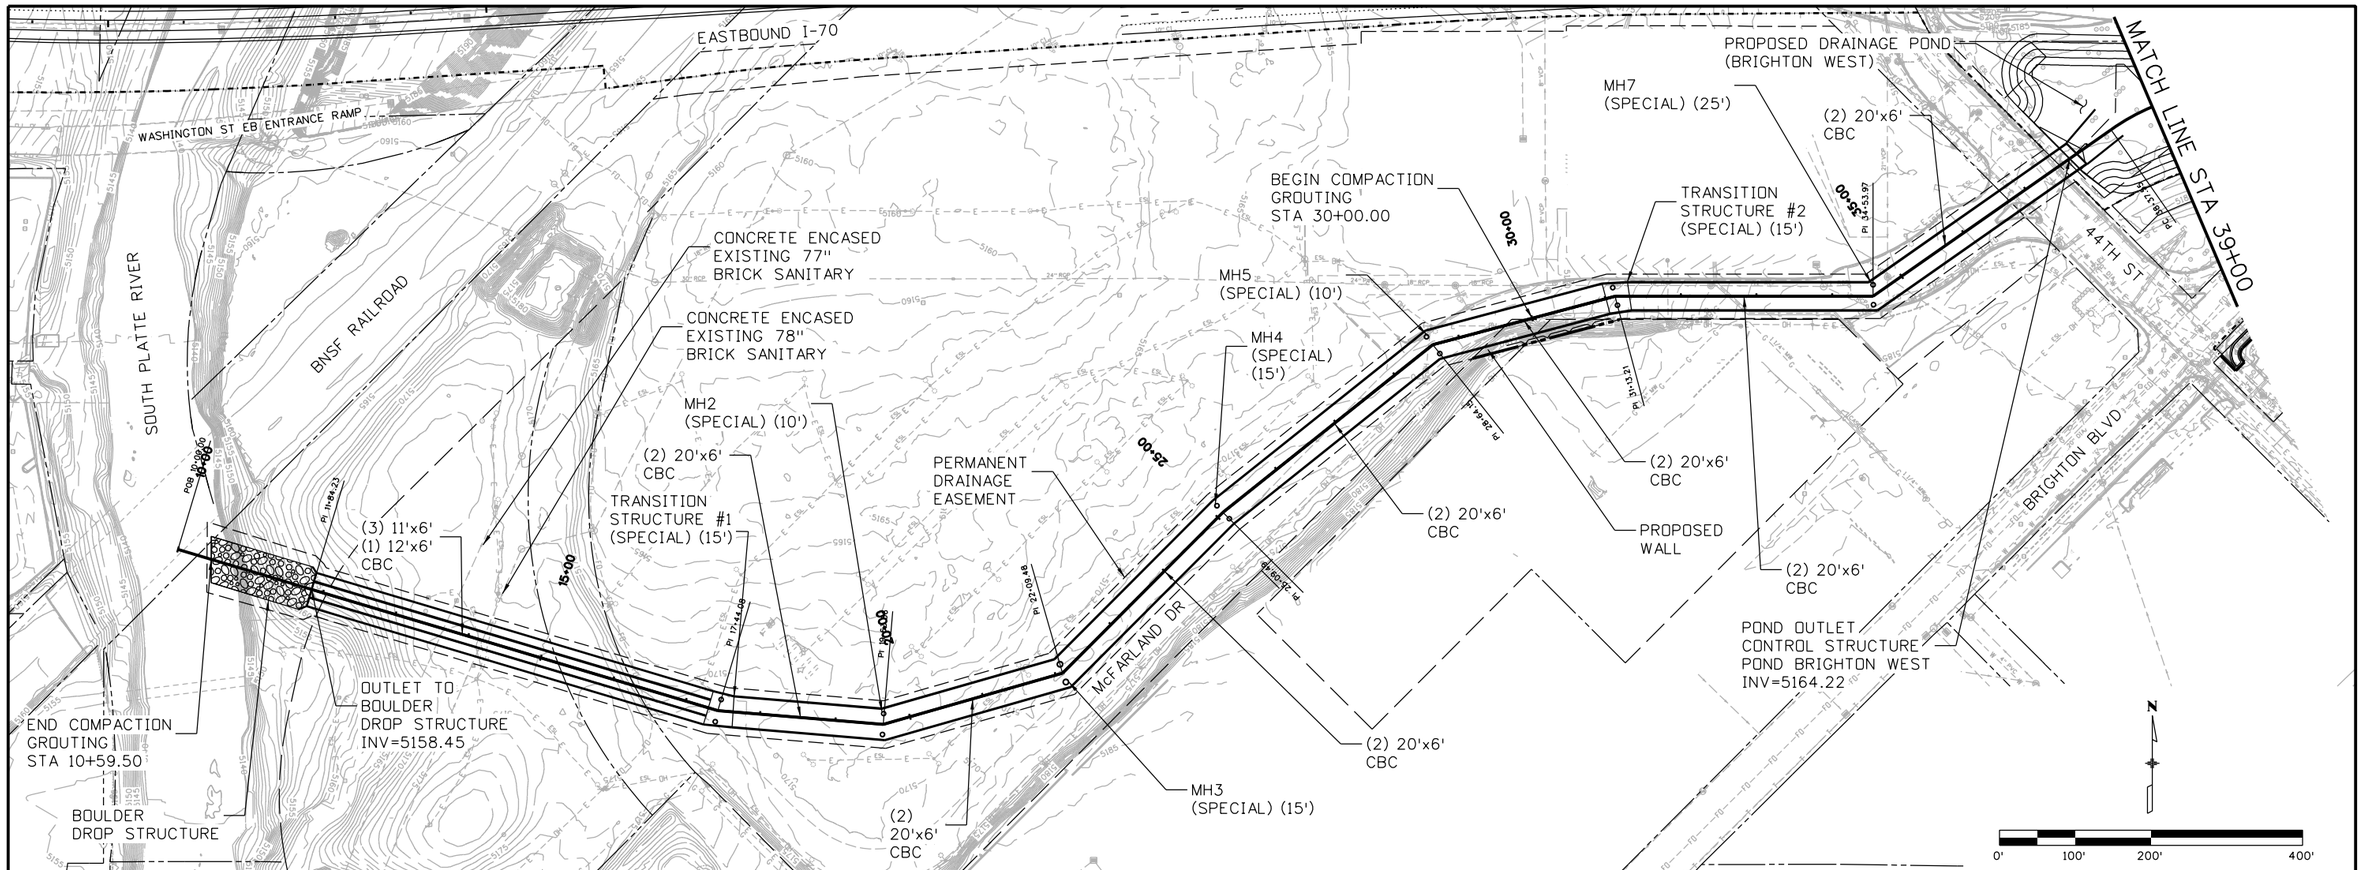

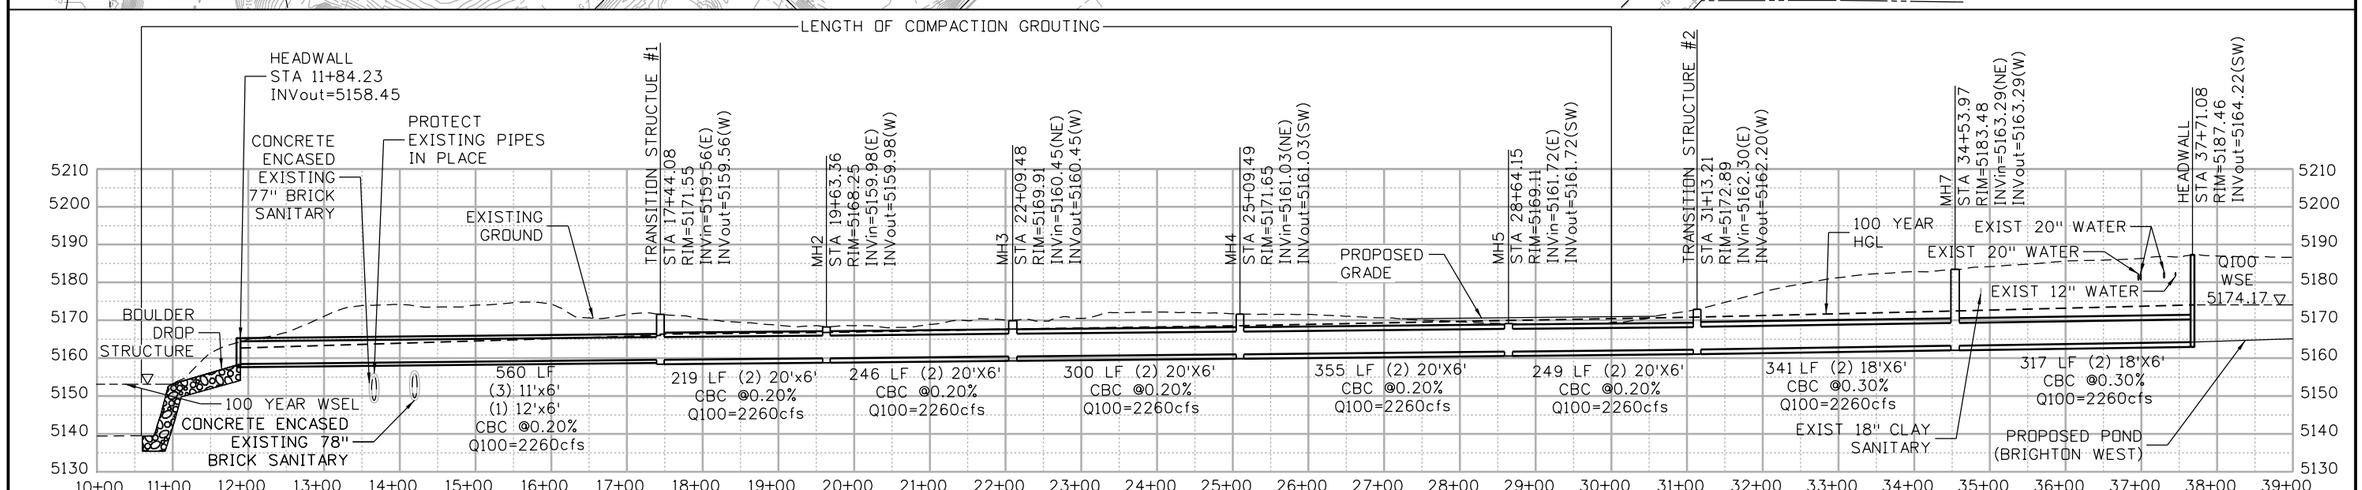

Print Date: 2/22/2016	Sheet Revisions	Colorado Department of Transportation	PRELIMINARY
File Name: 13599HYDR_Procurement_Plan 56_Off-site Outfall.dgn	Date: / Comments / Init.	2000 South Holly Street, Denver, CO 80222, Phone: 303-757-9934 FAX: 303-757-9907	No Revisions:
Horiz. Scale: 1:200 Vert. Scale: As Noted		Region 1 KJS	Revised:
Unit Information Unit Leader Initials			Void:
ATKINS 7604 Technology Way, Suite 400, Denver, CO 80237, Phone: (303) 221-7275 Fax: (303) 221-7276			

I-70 ROADWAY OFFSITE DRAINAGE OUTFALL PLAN AND PROFILE

Designer: | Detailer: | Structure Numbers | Sheet Subset: Hydr PnP | Subset Sheets: 56 of

Project No./Code: FBR 0704-234 | 19631

Sheet Number 338

gain3182 3:26:08 PM S:\170Data\13599\Hydraulics\Drawings\Procurement Plans\13599HYDR_Procurement_Plan 56_Off-site Outfall.dgn

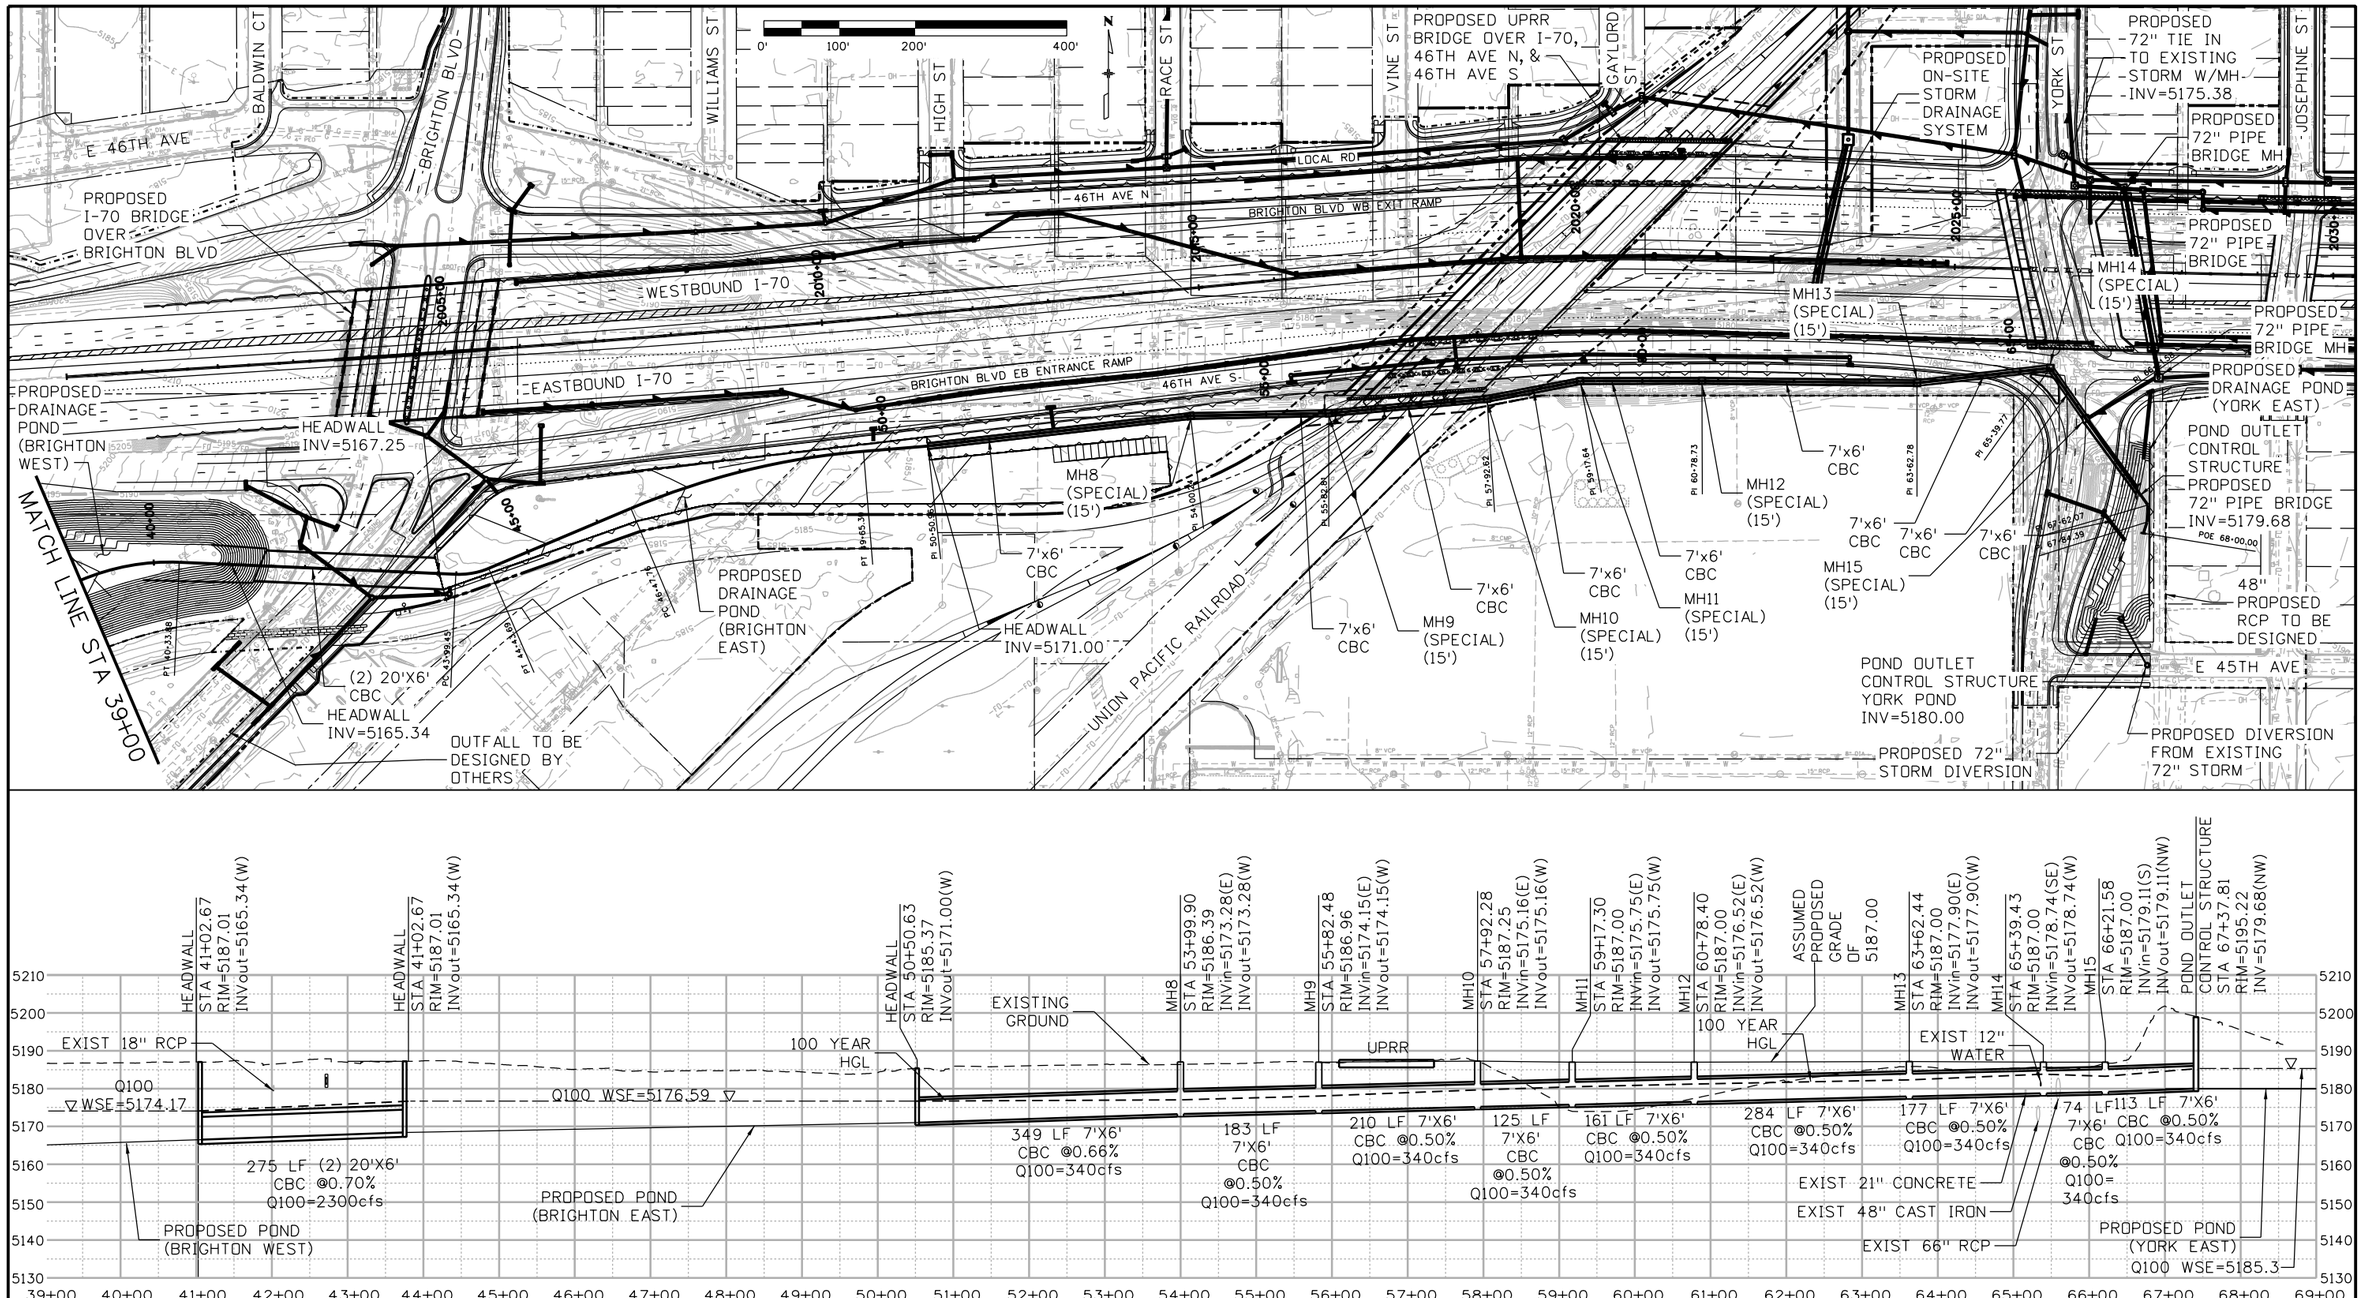

Print Date: 2/22/2016	Sheet Revisions	Colorado Department of Transportation	PRELIMINARY
File Name: 13599HYDR_Procurement_Plan 57_Off-site Outfall.dgn	Date: / Comments / Init.	2000 South Holly Street, Denver, CO 80222, Phone: 303-757-9934 FAX: 303-757-9907	No Revisions:
Horiz. Scale: 1:200 Vert. Scale: As Noted		Region 1 KJS	Revised:
Unit Information Unit Leader Initials			Void:
ATKINS 7604 Technology Way, Suite 400, Denver, CO 80237, Phone: (303) 221-7275 Fax: (303) 221-7276			

I-70 ROADWAY OFFSITE DRAINAGE OUTFALL PLAN AND PROFILE

Designer:
Detailer:
Structure Numbers
Sheet Subset: Hydr PnP
Subset Sheets: 57 of

Project No./Code: FBR 0704-234
19631
Sheet Number 339

gain3182 3:26:14 PM S:\170Data\13599\Hydraulics\Drawings\Procurement Plans\13599HYDR_Procurement_Plan 57_Off-site Outfall.dgn

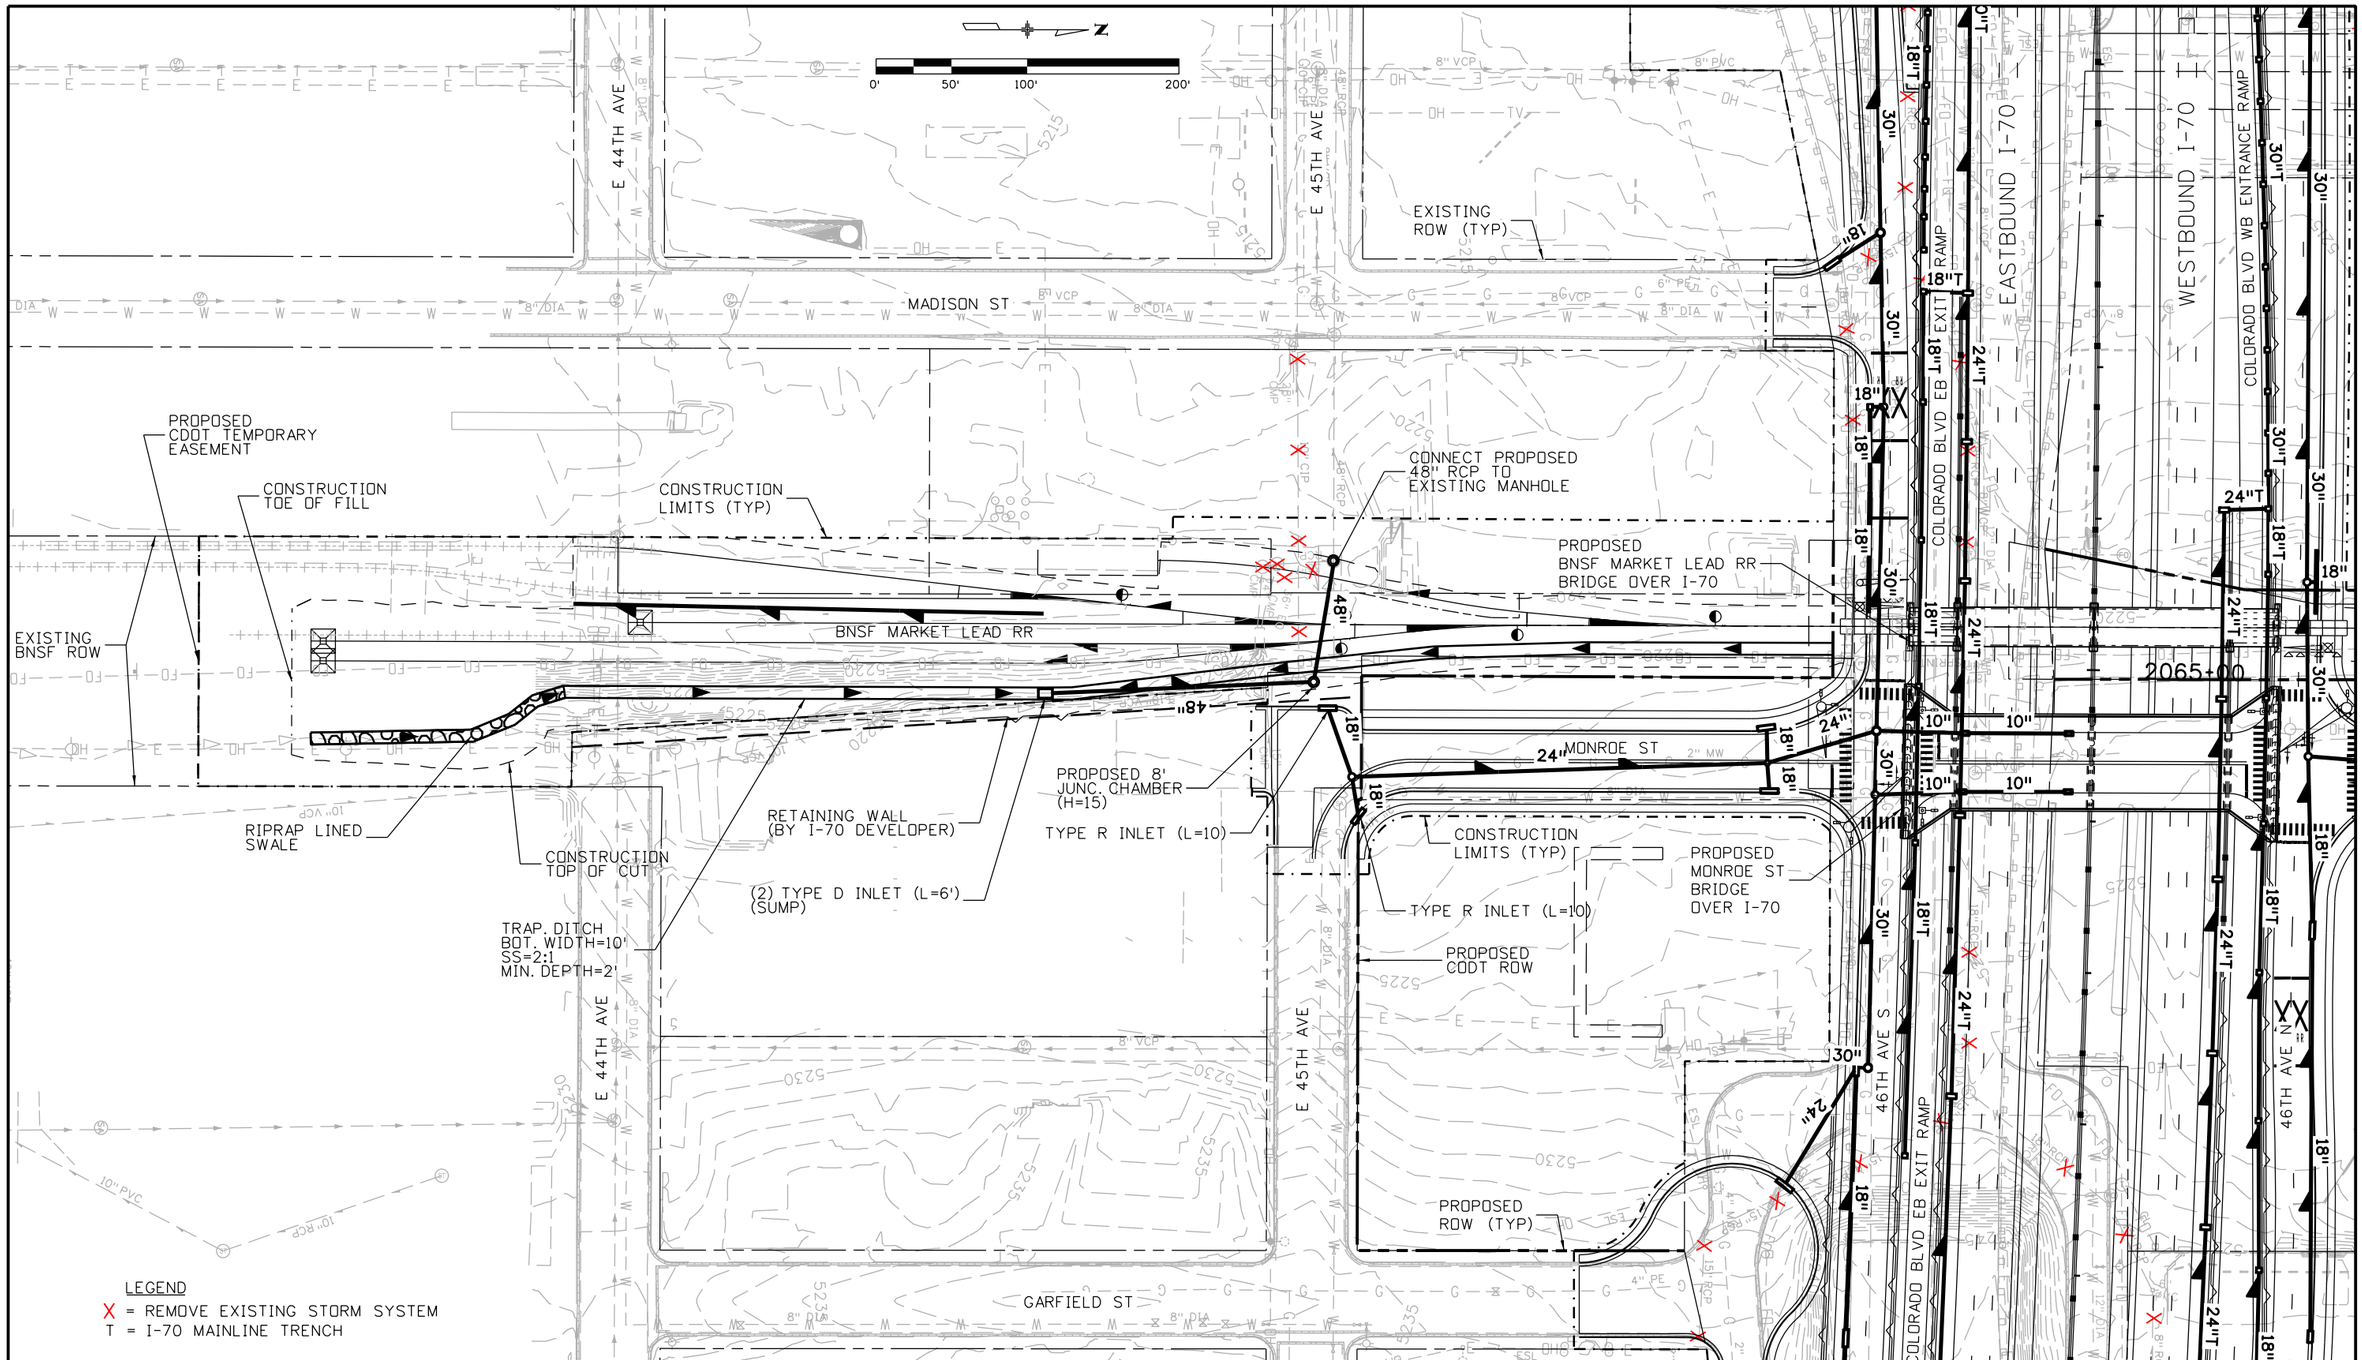

Print Date: 2/22/2016	Sheet Revisions	Colorado Department of Transportation	PRELIMINARY
File Name: 13599HYDR_Procurement_Plan 58_Base_BNSF Mkt Lead RR.dgn	Date: / Comments / Init.	2000 South Holly Street, Denver, CO 80222, Phone: 303-757-9934 FAX: 303-757-9907	No Revisions:
Horiz. Scale: 1:100 Vert. Scale: As Noted		Region 1 KJS	Revised:
Unit Information Unit Leader Initials			Void:
ATKINS 7604 Technology Way, Suite 400, Denver, CO 80237, Phone: (303) 221-7275 Fax: (303) 221-7276			

BNSF MARKET LEAD RR DRAINAGE PLAN		Project No./Code
		FBR 0704-234
Designer:	Structure Numbers	19631
Detailer:		
Sheet Subset: Hydr Plan	Subset Sheets: 58 of	Sheet Number 340

gain3182 3:26:21 PM S:\170Data\13599\Hydraulics\Drawings\Procurement Plans\13599HYDR_Procurement_Plan 58_Base_BNSF Mkt Lead RR.dgn