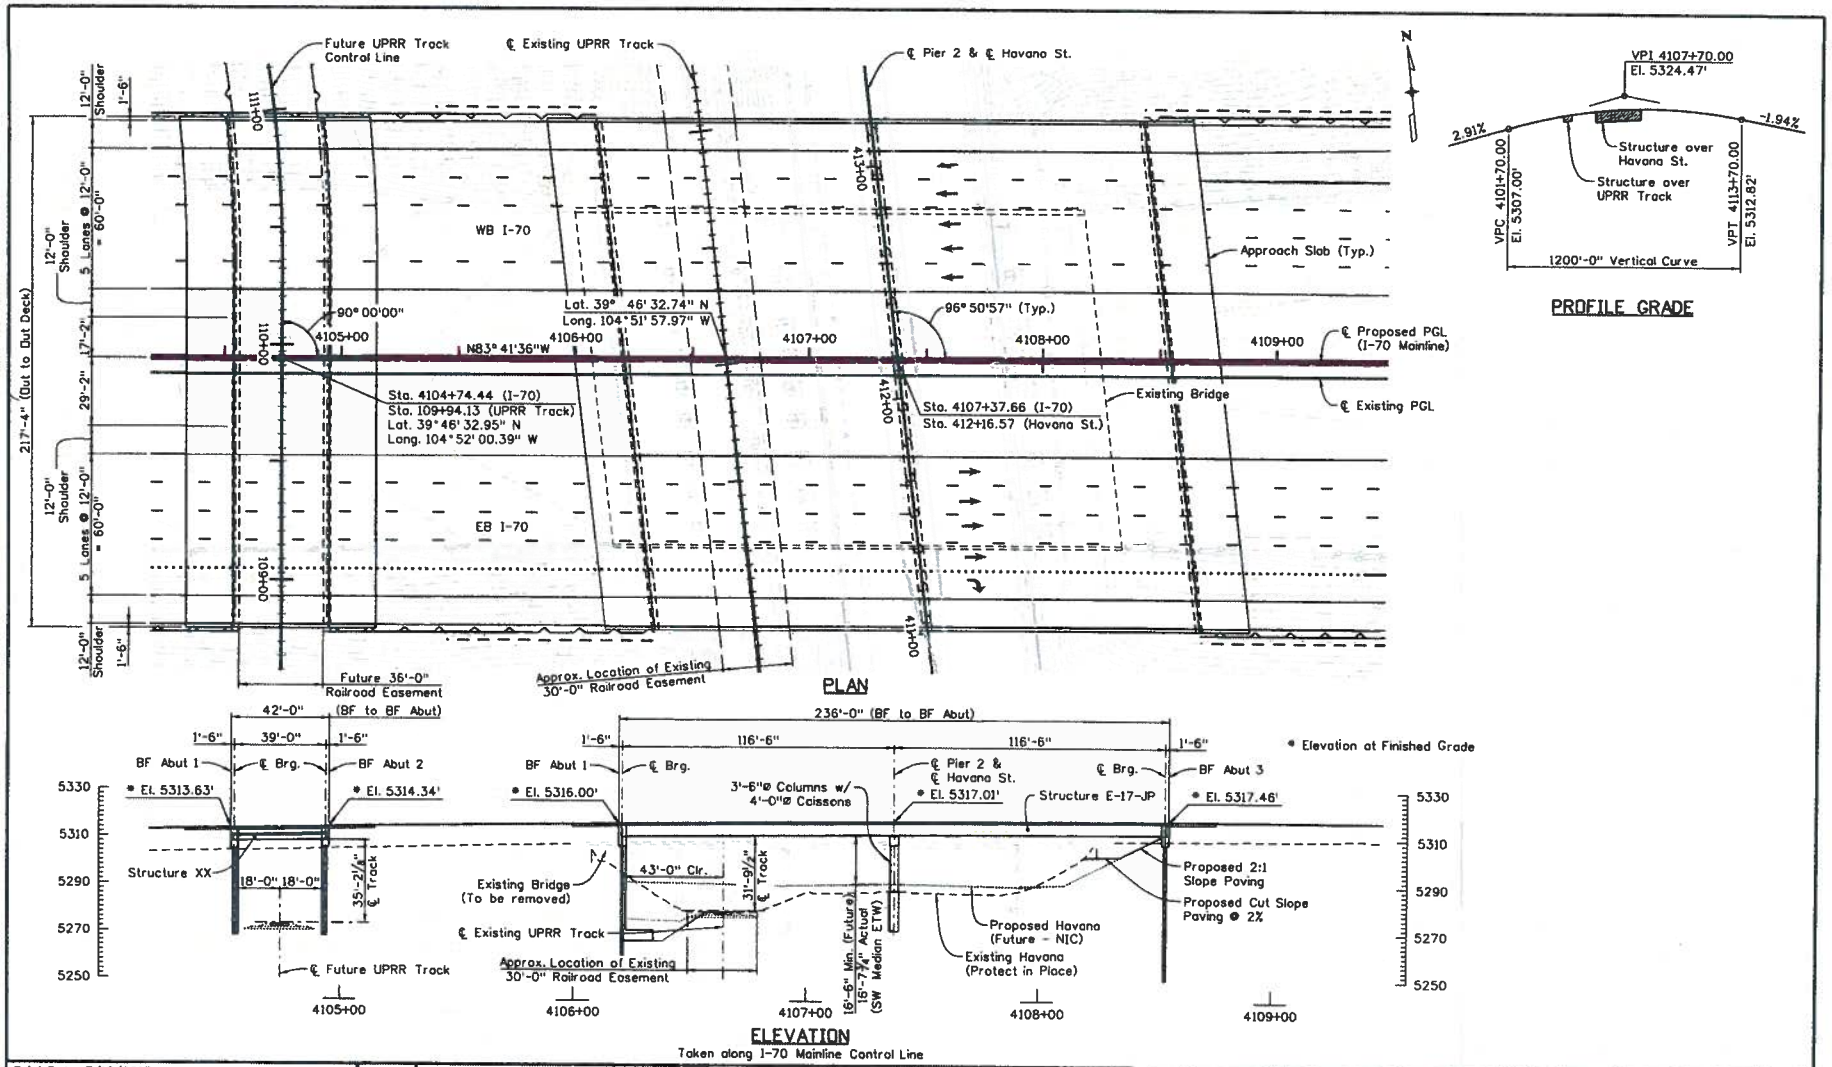

Print Date: 7/15/2013		Sheet Revisions			Colorado Department of Transportation	As Constructed	GENERAL LAYOUT	Project No./Code
File Name: GeneralLayout.dgn		Date:	Comments	Init.	4201 East Arkansas Avenue Room 107 Denver, CO 80222 Phone: 303-512-4202 FAX: 303-757-9197	No Revisions:		Project Number
Horiz. Scale: 1:50	Vert. Scale: As Noted					Revised:	Designer: J. BRAAKSMA	Structure Numbers E-17-JP	Code
Unit Information	Unit Leader Initials				Staff Bridge Branch	Void:	Detailer: K. KRUEGER	X-XX-XX	
							Sheet Subset: XXXXXXX	Subset Sheets: XXX of XXX	Sheet Number XXX

R-X

User: p0097373 Date: 7/15/2013 Pen Table: CDOT-PenTable.tbl Plot Config: CDOT-PDF16ghQuality_V8i.pltcfg

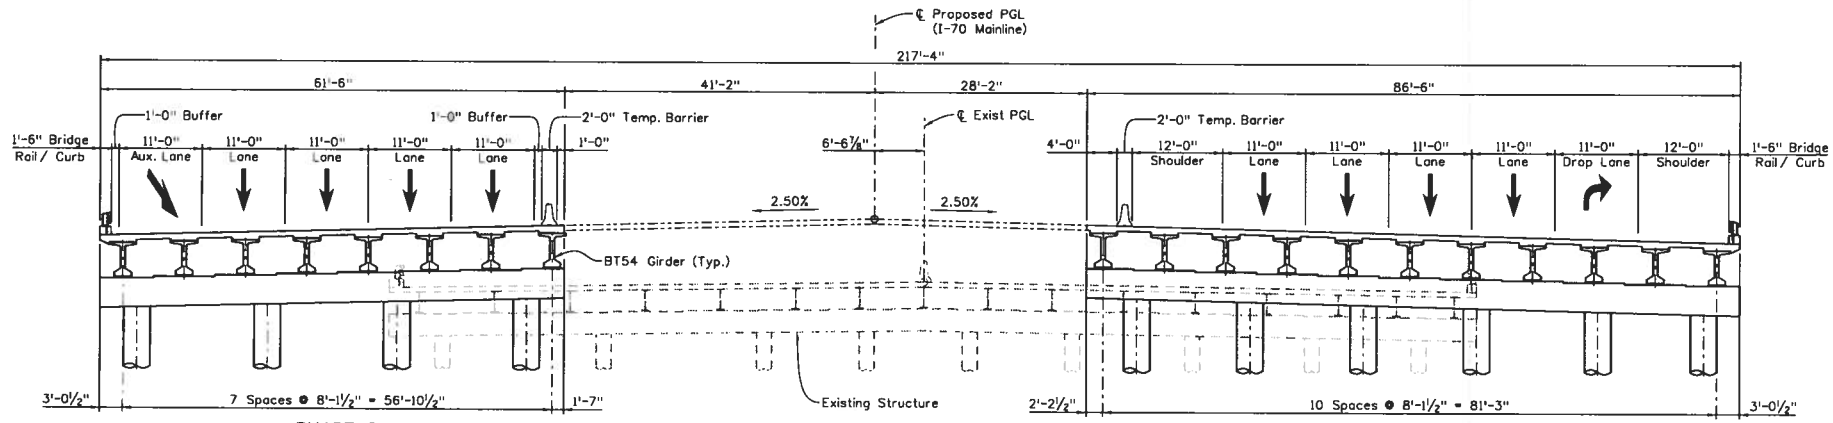

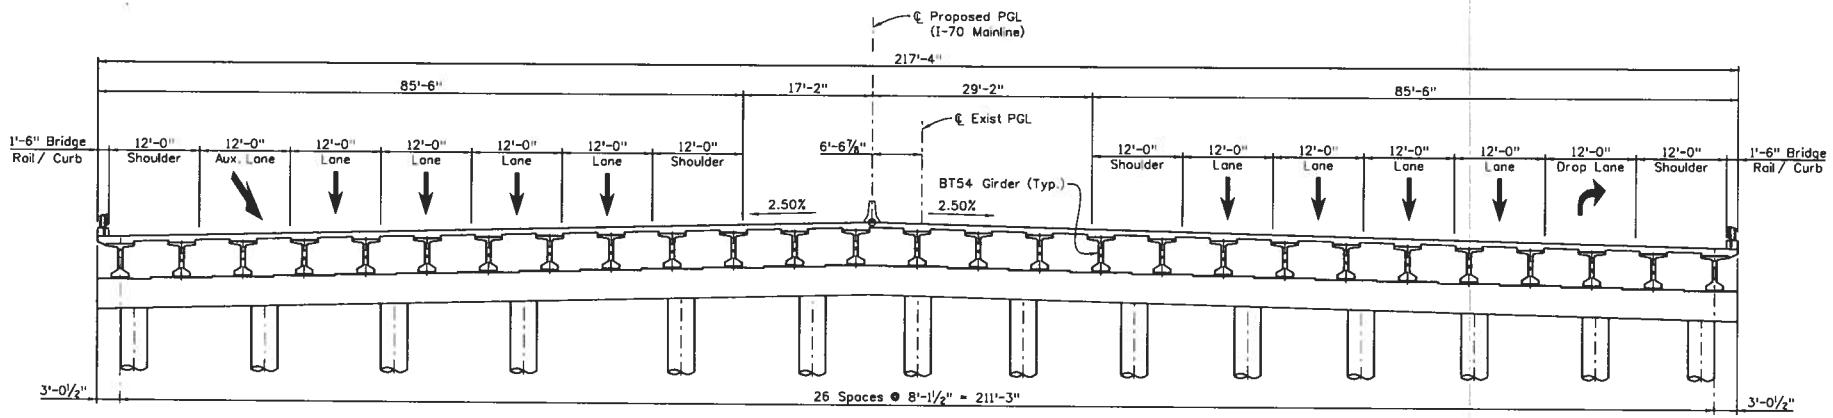

ULTIMATE SECTION AT PIER OVER HAVANA STREET

Looking Upstation

Revision Dates	
(Preliminary Stage Only)	

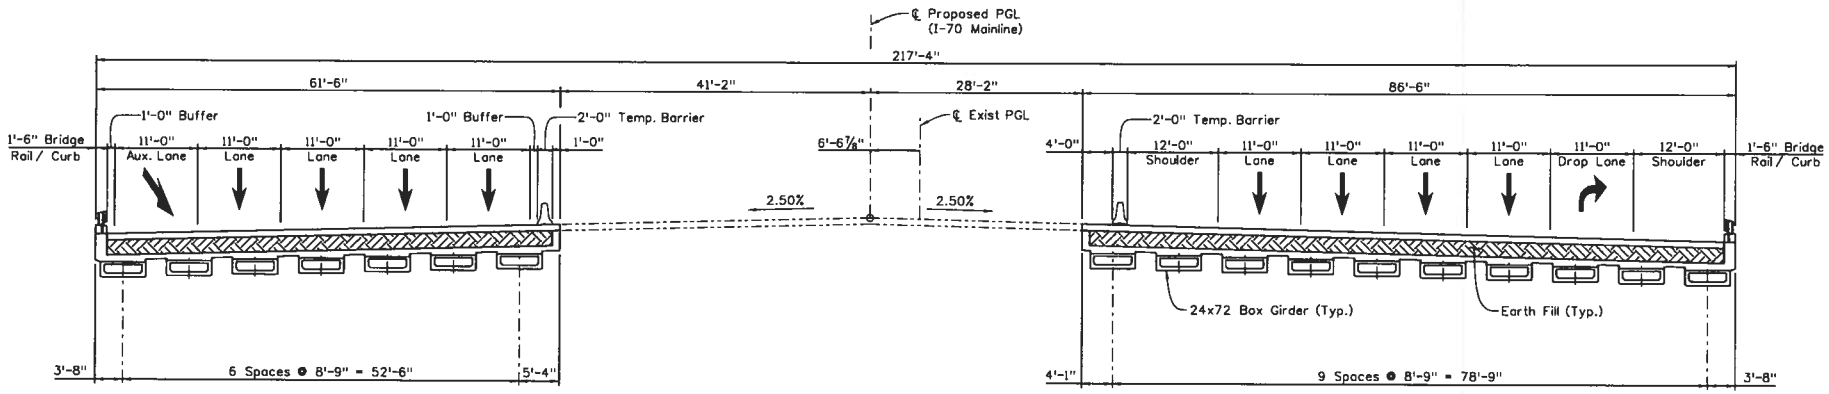

PHASE 2

PHASE 3

SECTION

Looking Upstation

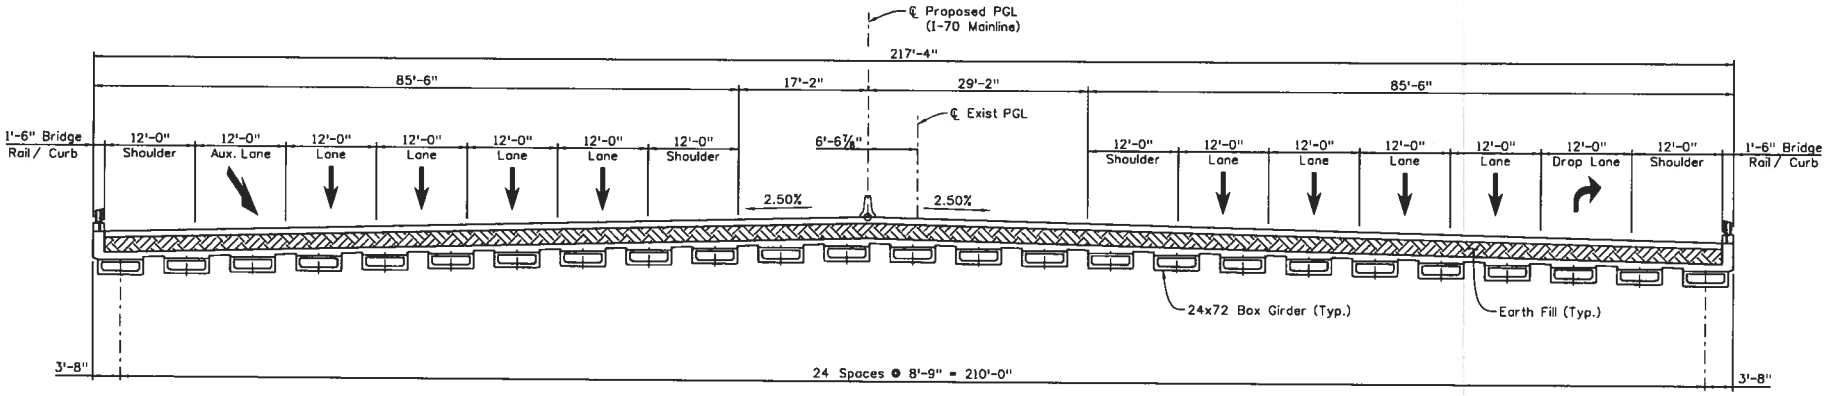

ULTIMATE SECTION OVER UPRR TRACKS

Looking Upstation

Print Date: 7/10/2013		Sheet Revisions			
File Name: Typical Section 2.dgn		Date:	Comments	Init.	
Horiz. Scale: 1:16	Vert. Scale: As Noted				
Unit Information	Unit Leader Initials				

Colorado Department of Transportation
4201 East Arkansas Avenue
Room 107
Denver, CO 80222
Phone: 303-757-9193 FAX: 303-757-9197
Staff Bridge Branch

As Constructed				
No Revisions:	TYPICAL SECTION 2			Project No./Code
Revised:	Designer: J. BRAAKSMA	Structure Numbers	E-17-JP	Project Number
Void:	Detailer: K. KRUEGER		X-XX-XX	Code
	Sheet Subset: XXXXXXX	Subset Sheets: XXX of XXX		Sheet Number XXX

Revision Dates	(Preliminary Stage Only)
MM/YY	

Quantities					
Quantities By	INITIAL	DATE	Quantities By	INITIAL	DATE
XXX	XXX	MM/YY	XXX	XXX	MM/YY

Detail					
Detailed By	INITIAL	DATE	Detailed By	INITIAL	DATE
XXX	XXX	MM/YY	XXX	XXX	MM/YY

Design					
Designed By	INITIAL	DATE	Checked By	INITIAL	DATE
XXX	XXX	MM/YY	XXX	XXX	MM/YY

User: p0097373 Date: 7/10/2013 Pen Table: CDOT-PenTable.tbl Plot Config: CDOT-PDFfigQuality_V8i.pltcfg