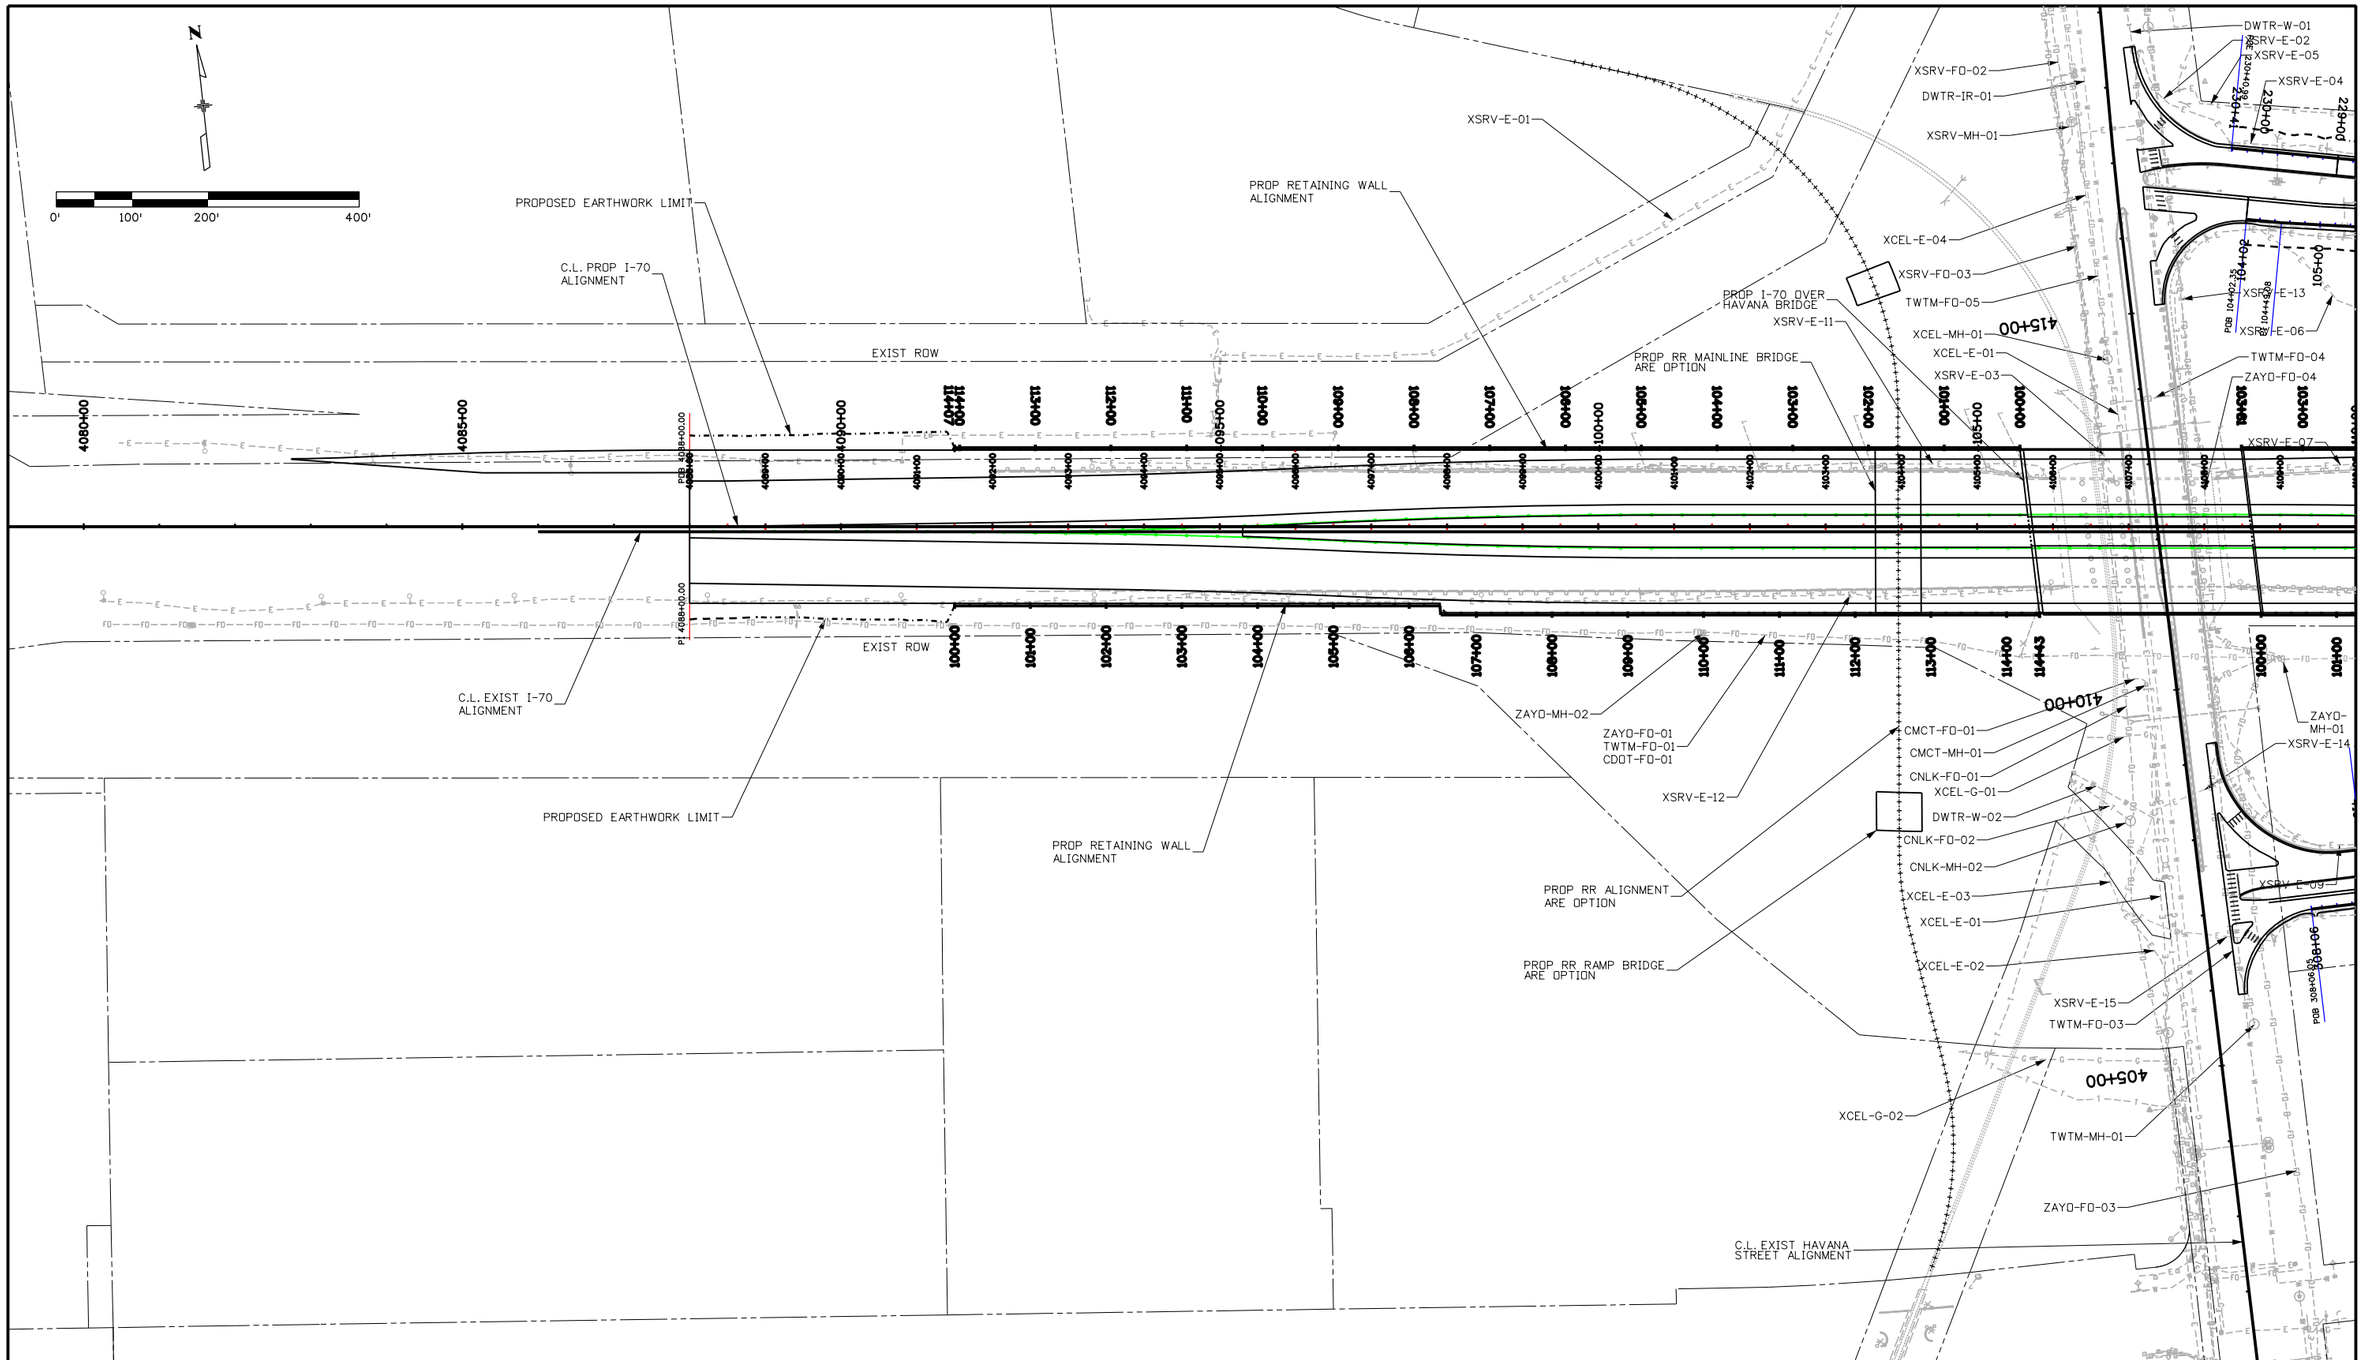


| | | | |
|---|---|---|---|
| Print Date: 5/9/2013 | Sheet Revisions | Colorado Department of Transportation | EXHIBIT |
| File Name: 19339_Utility_Layout_Plan 1.dgn | Date: / Comments / Init. | 2000 S. Holly St. Denver, CO 80222 Phone: 303-512-4272 FAX: 303-757-9886 | No Revisions: |
| Horiz. Scale: 1:200 Vert. Scale: | | Region 1 DK | Revised: |
| PARSONS 1776 Lincoln Suite 600 Denver, CO 80203 (303) 863-7900 | | | Void: |

I-70 OVER HAVANA STREET
DESIGN BUILD
UTILITY LAYOUT PLAN 1

| | | |
|---|---|---|
| Designer: | Structure Numbers | |
| Detailer: | | |
| Subset: | Subset Sheets: of | |

Project No./Code
FBR 0704-230
19339 (CN)
Sheet Number

User: p0087862 Date: 5/9/2013 Pen Table: CDOT-PenTable.tbl Plot Config: CDOT-PDFHighQuality_V8i.pltcfg