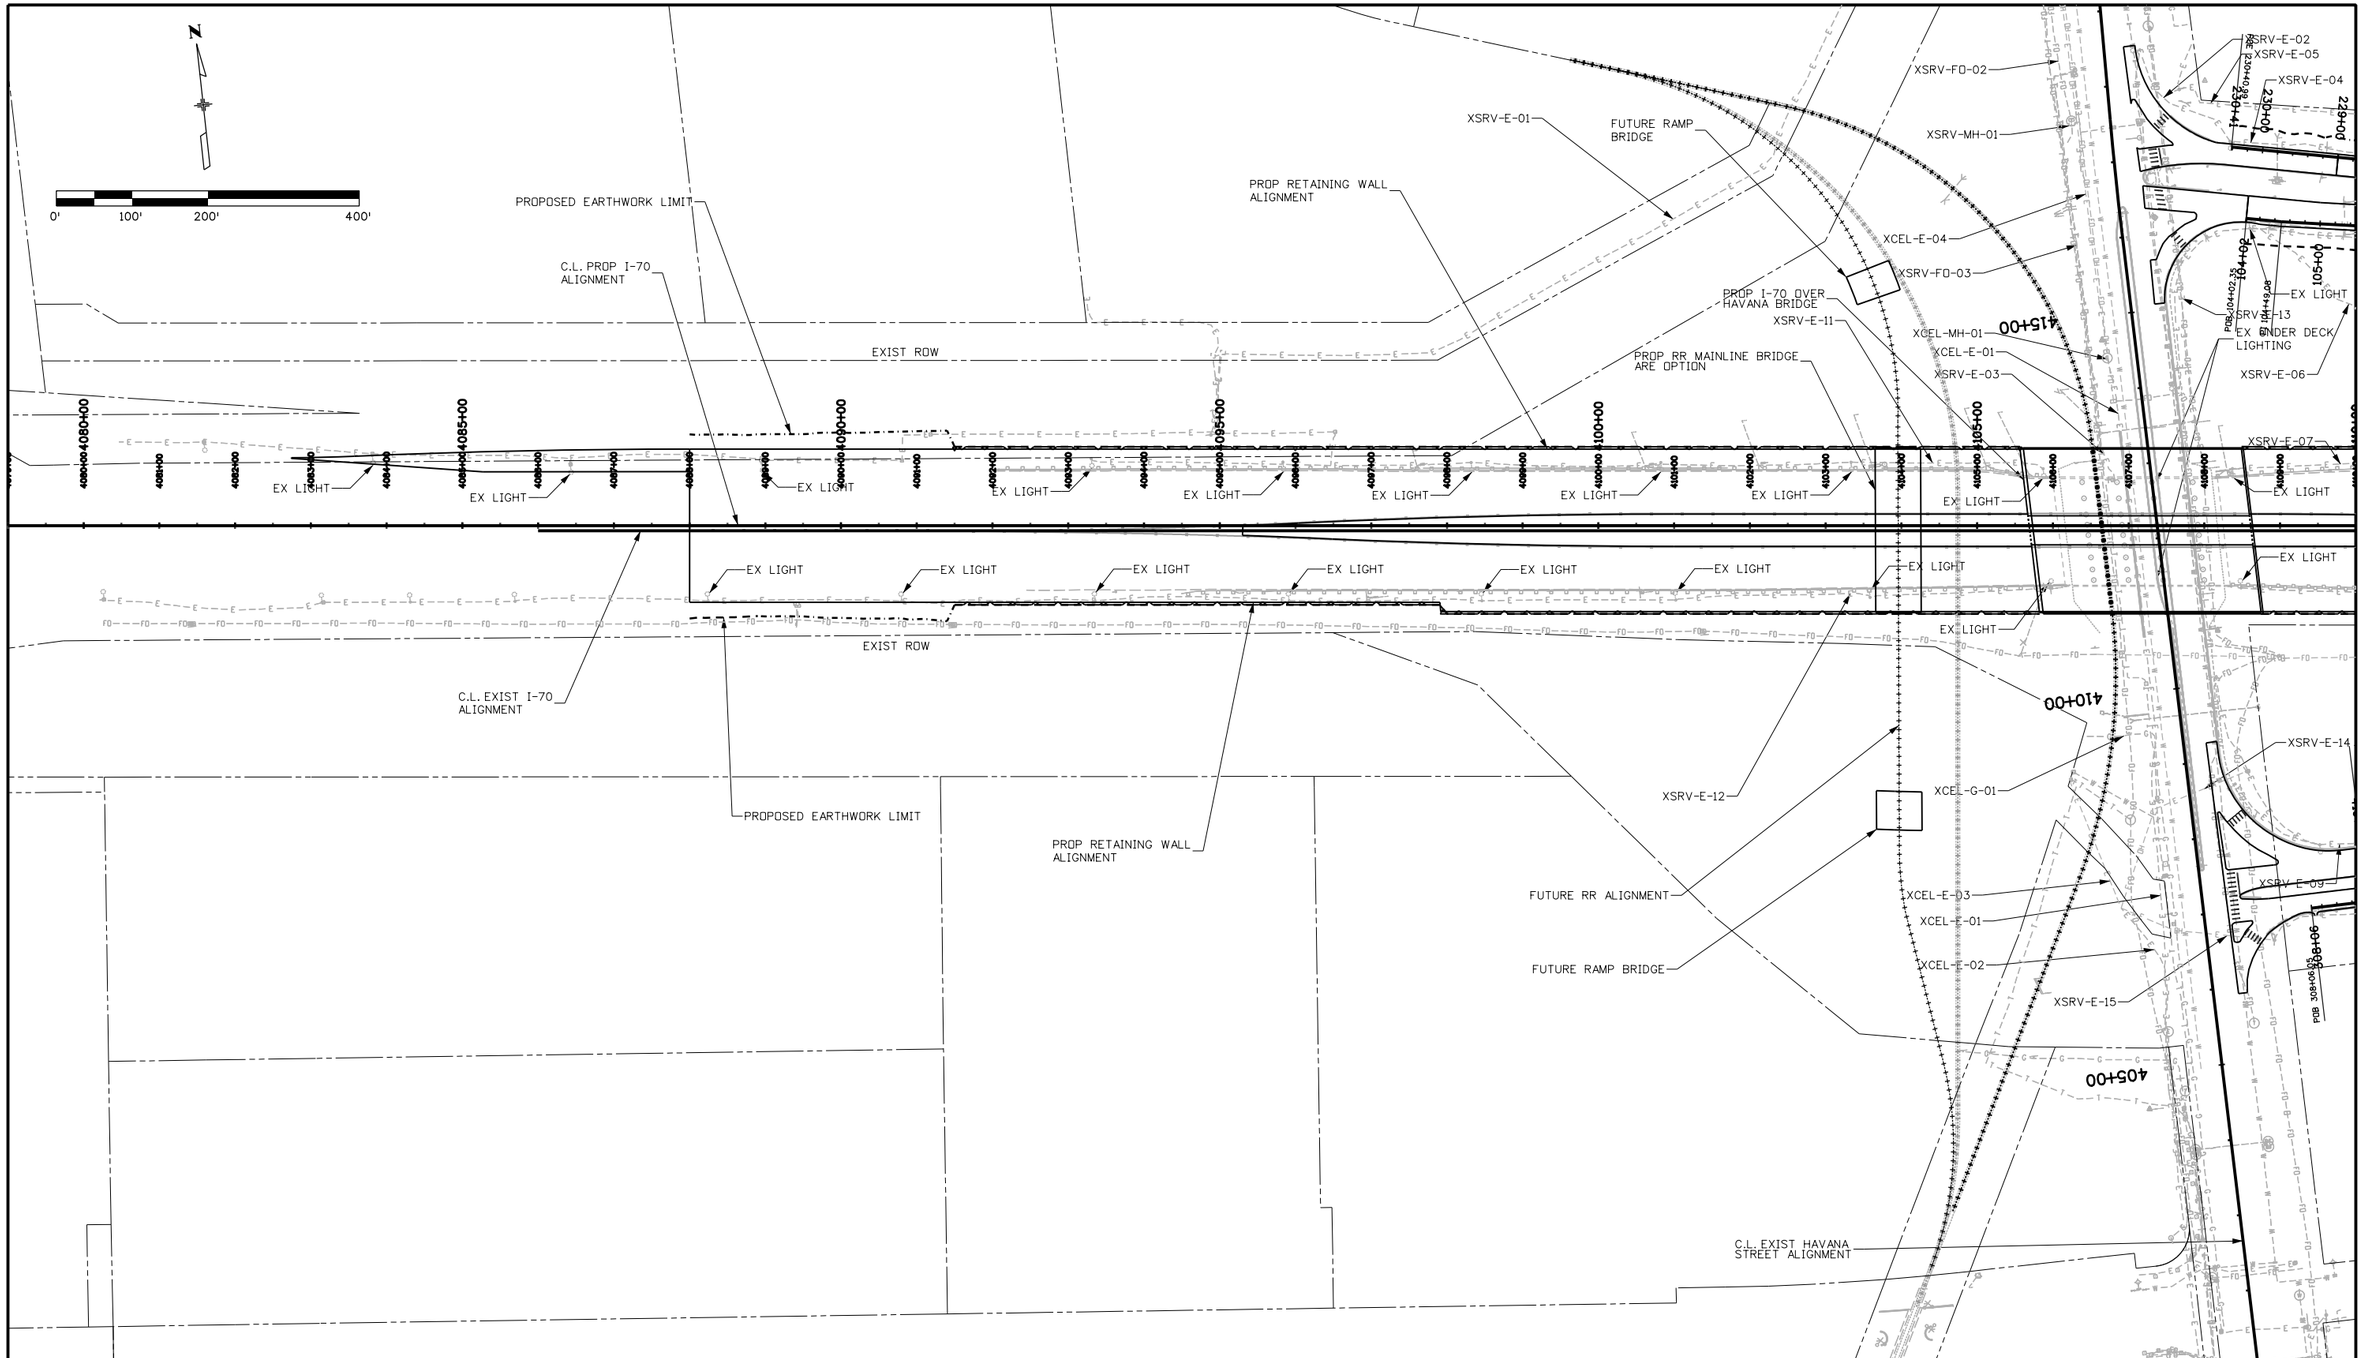

User: p0029336 Date: 5/16/2013 Pen Table: CDOT-PenTable.tbl Plot Config: CDOT-PDFHighQuality_V8i.pltcfg

Print Date: 5/16/2013	Sheet Revisions			Colorado Department of Transportation	EXHIBIT	I-70 OVER HAVANA STREET DESIGN BUILD EXISTING LIGHTING PLAN SHEET 1	Project No./Code
File Name: 19339_Lighting_Layout_Plan 1.dgn	Date:	Comments	Init.	2000 S. Holly St. Denver, CO 80222 Phone: 303-512-4272 FAX: 303-757-9886	No Revisions:		FBR 0704-230
Horiz. Scale: 1:200 Vert. Scale:					Revised:	Designer: / Structure Numbers	19339 (CN)
PARSONS 1776 Lincoln Suite 600 Denver, CO 80203 (303) 863-7900				Region 1 DK	Void:	Detailer: / Subset: / Subset Sheets: of	Sheet Number