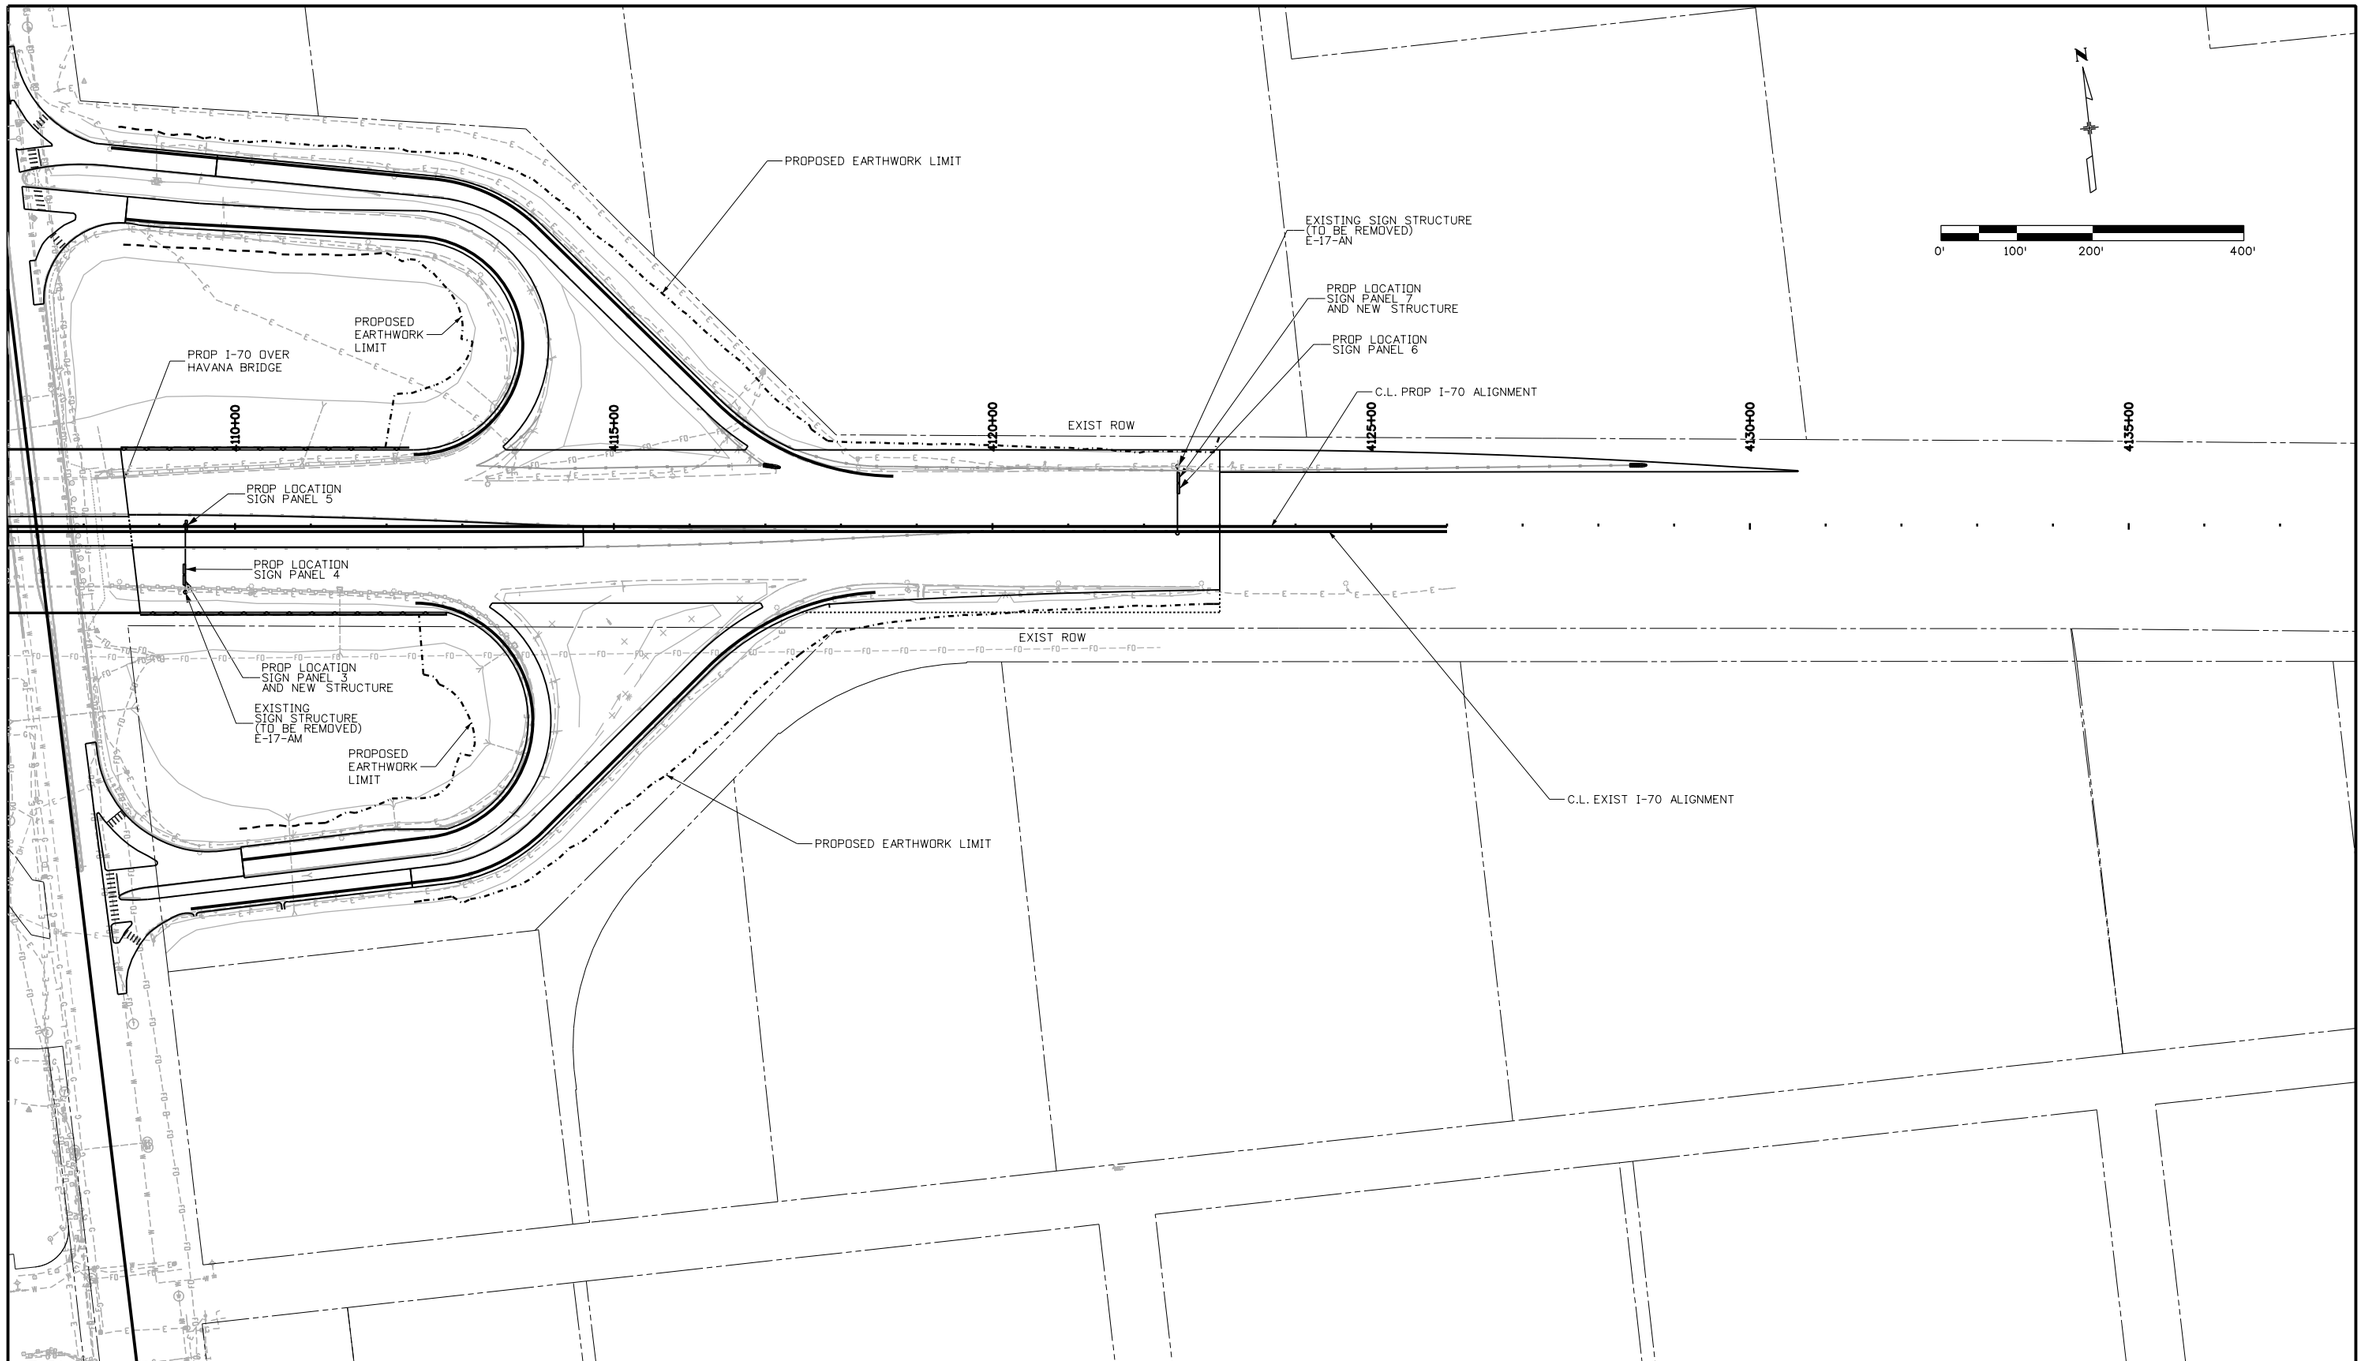

User: p0029336 Date: 5/16/2013 Pen Table: CDOT-PenTable.tbl Plot Config: CDOT-PDFHighQuality_V8i.pltcfg

Print Date: 5/16/2013	Sheet Revisions	Colorado Department of Transportation	EXHIBIT
File Name: 19339_Sign_Layout_Plan 2.dgn	Date: / Comments / Init.	2000 S. Holly St. Denver, CO 80222 Phone: 303-512-4272 FAX: 303-757-9886	No Revisions:
Horiz. Scale: 1:200 Vert. Scale:		Region 1 DK	Revised:
PARSONS 1776 Lincoln Suite 600 Denver, CO 80203 (303) 863-7900			Void:

I-70 OVER HAVANA STREET
DESIGN BUILD
OVERHEAD SIGN PLAN SHEET 2

Designer:
Detailer:
Subset:
Structure Numbers
Subset Sheets: of

Project No./Code
FBR 0704-230
19339 (CN)
Sheet Number