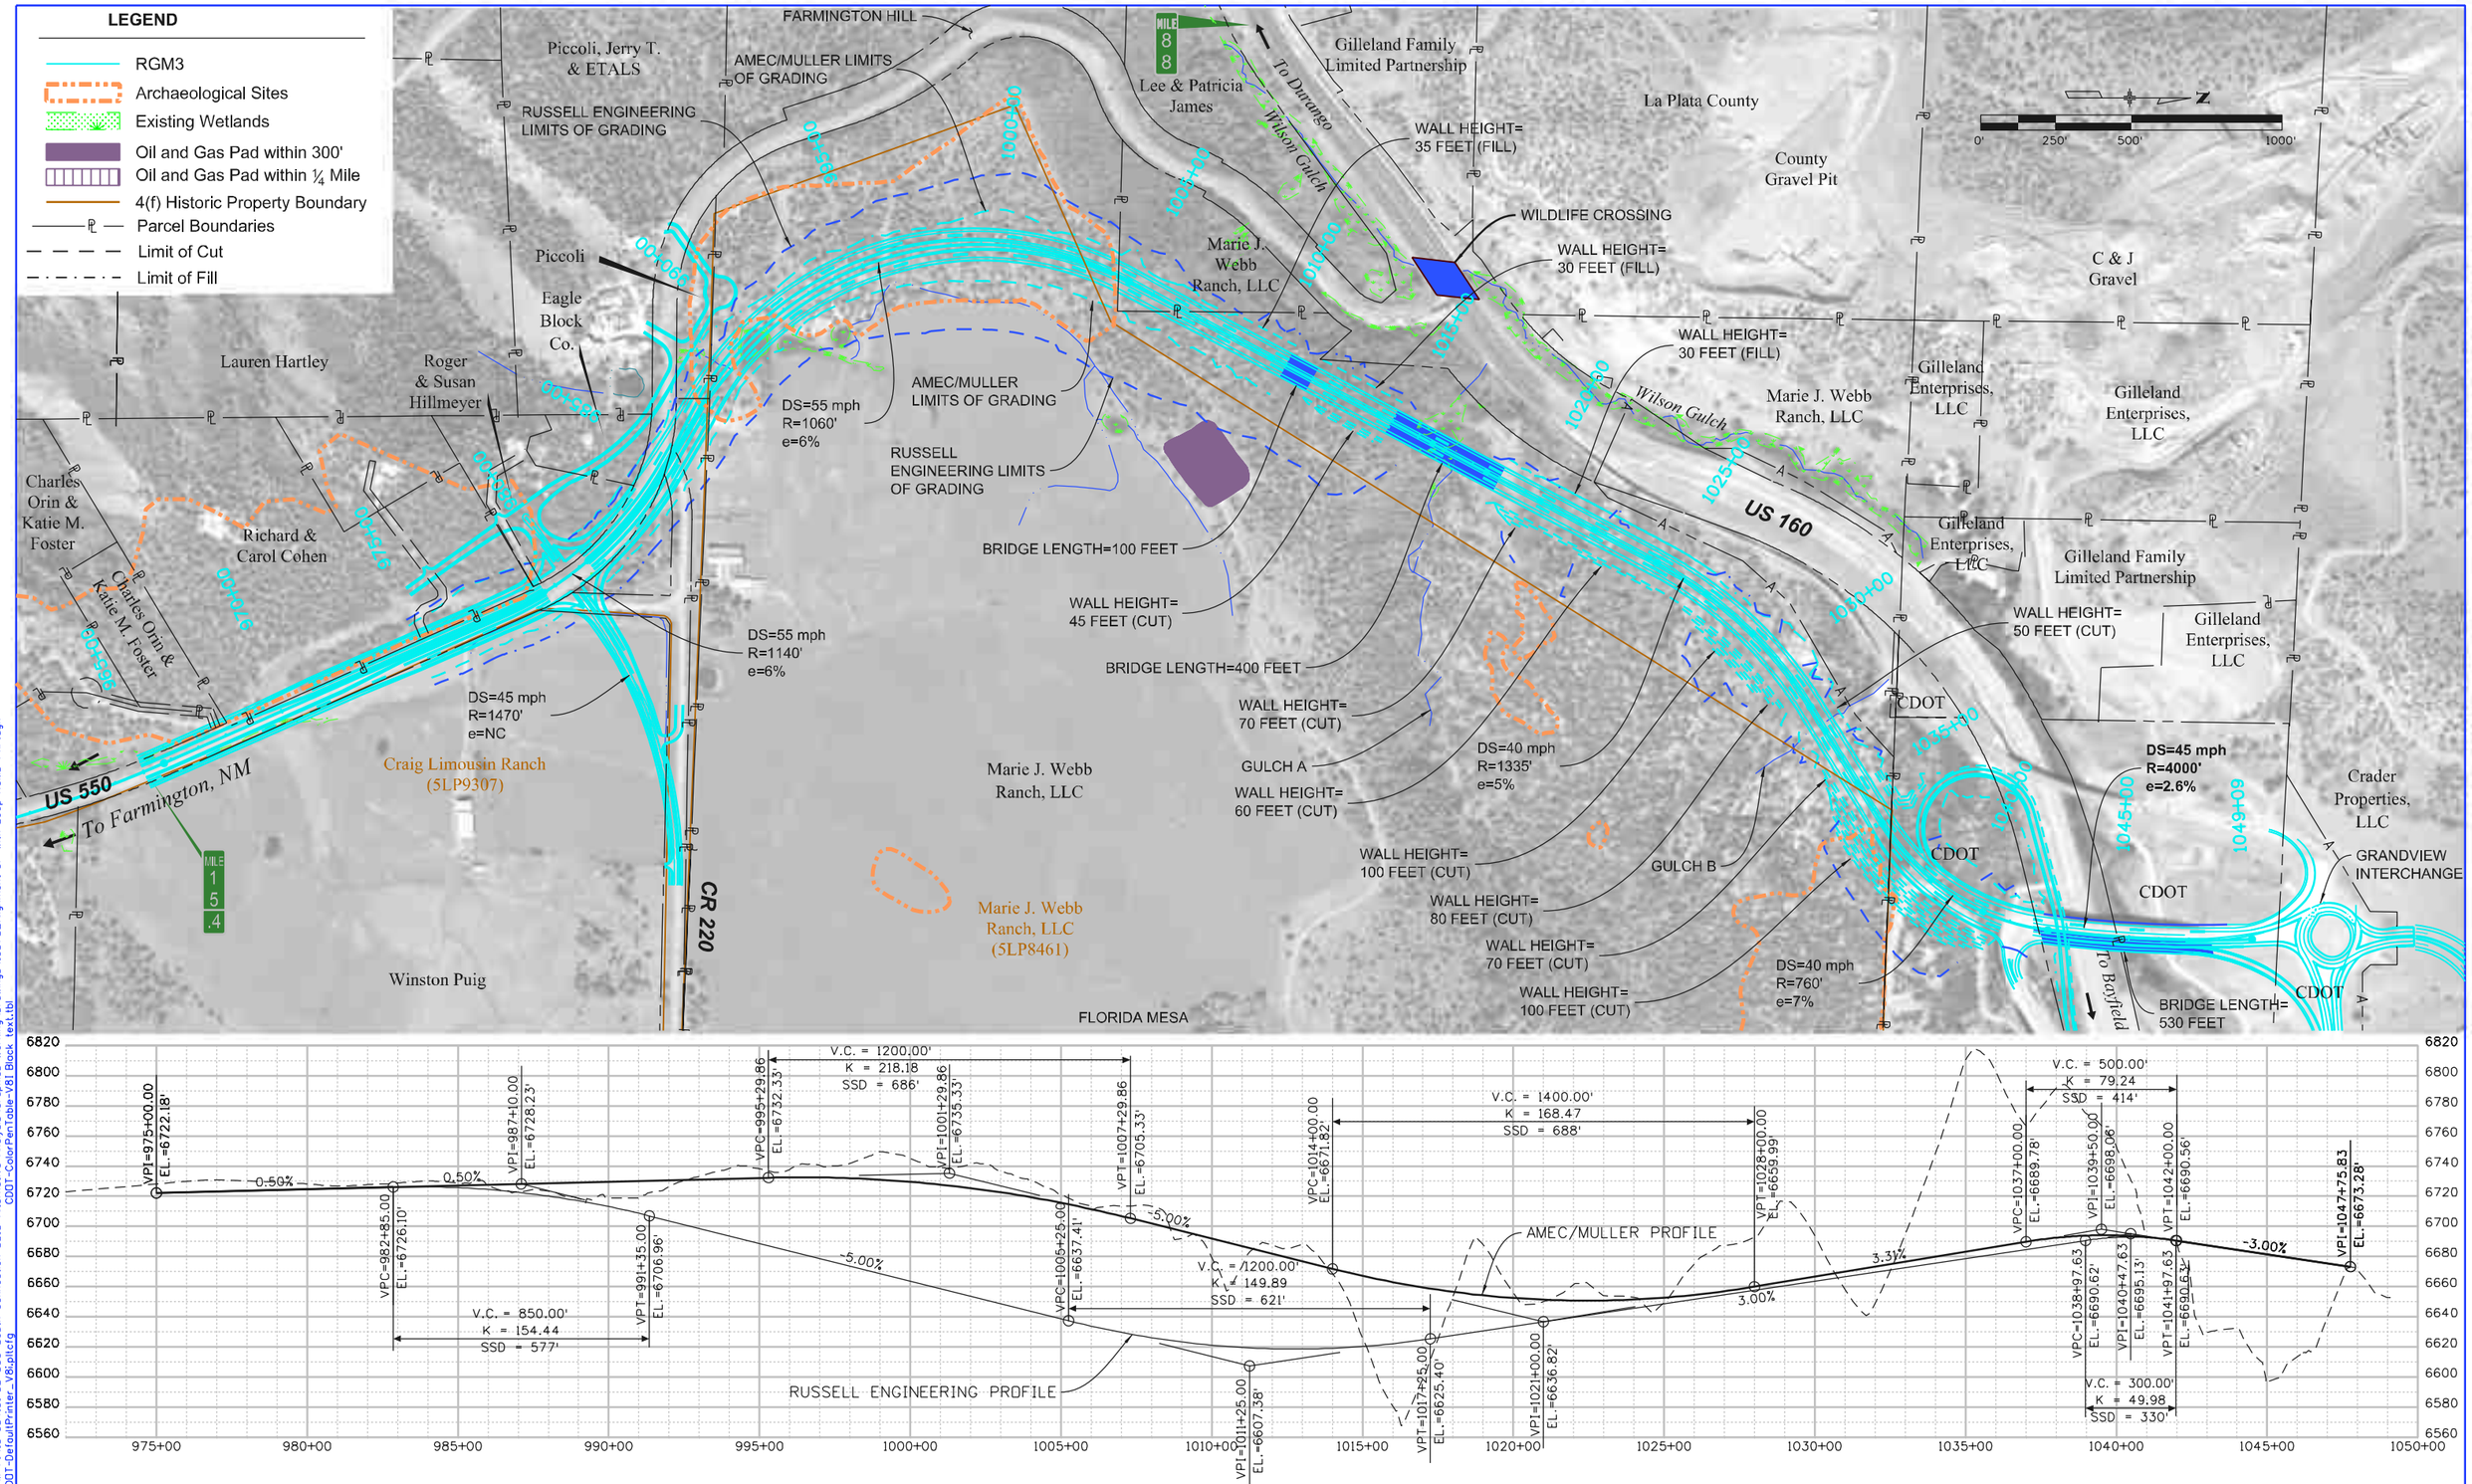

DESIGN VARIATION RGM3 PLAN AND PROFILE

Exhibit 6-23

candy 12:13:03 PM P:\13-034.01 US 550 South Connection SEIS Alternative Analysis\Graphics Working\Drawings\19378_Alignment GF with Loop-RGM3 PnP.dgn
6/26/2014 CDOT-DefaultPrinter_V8.pltcfg CDOT-ColorPenTable-V8I Black text.tbl