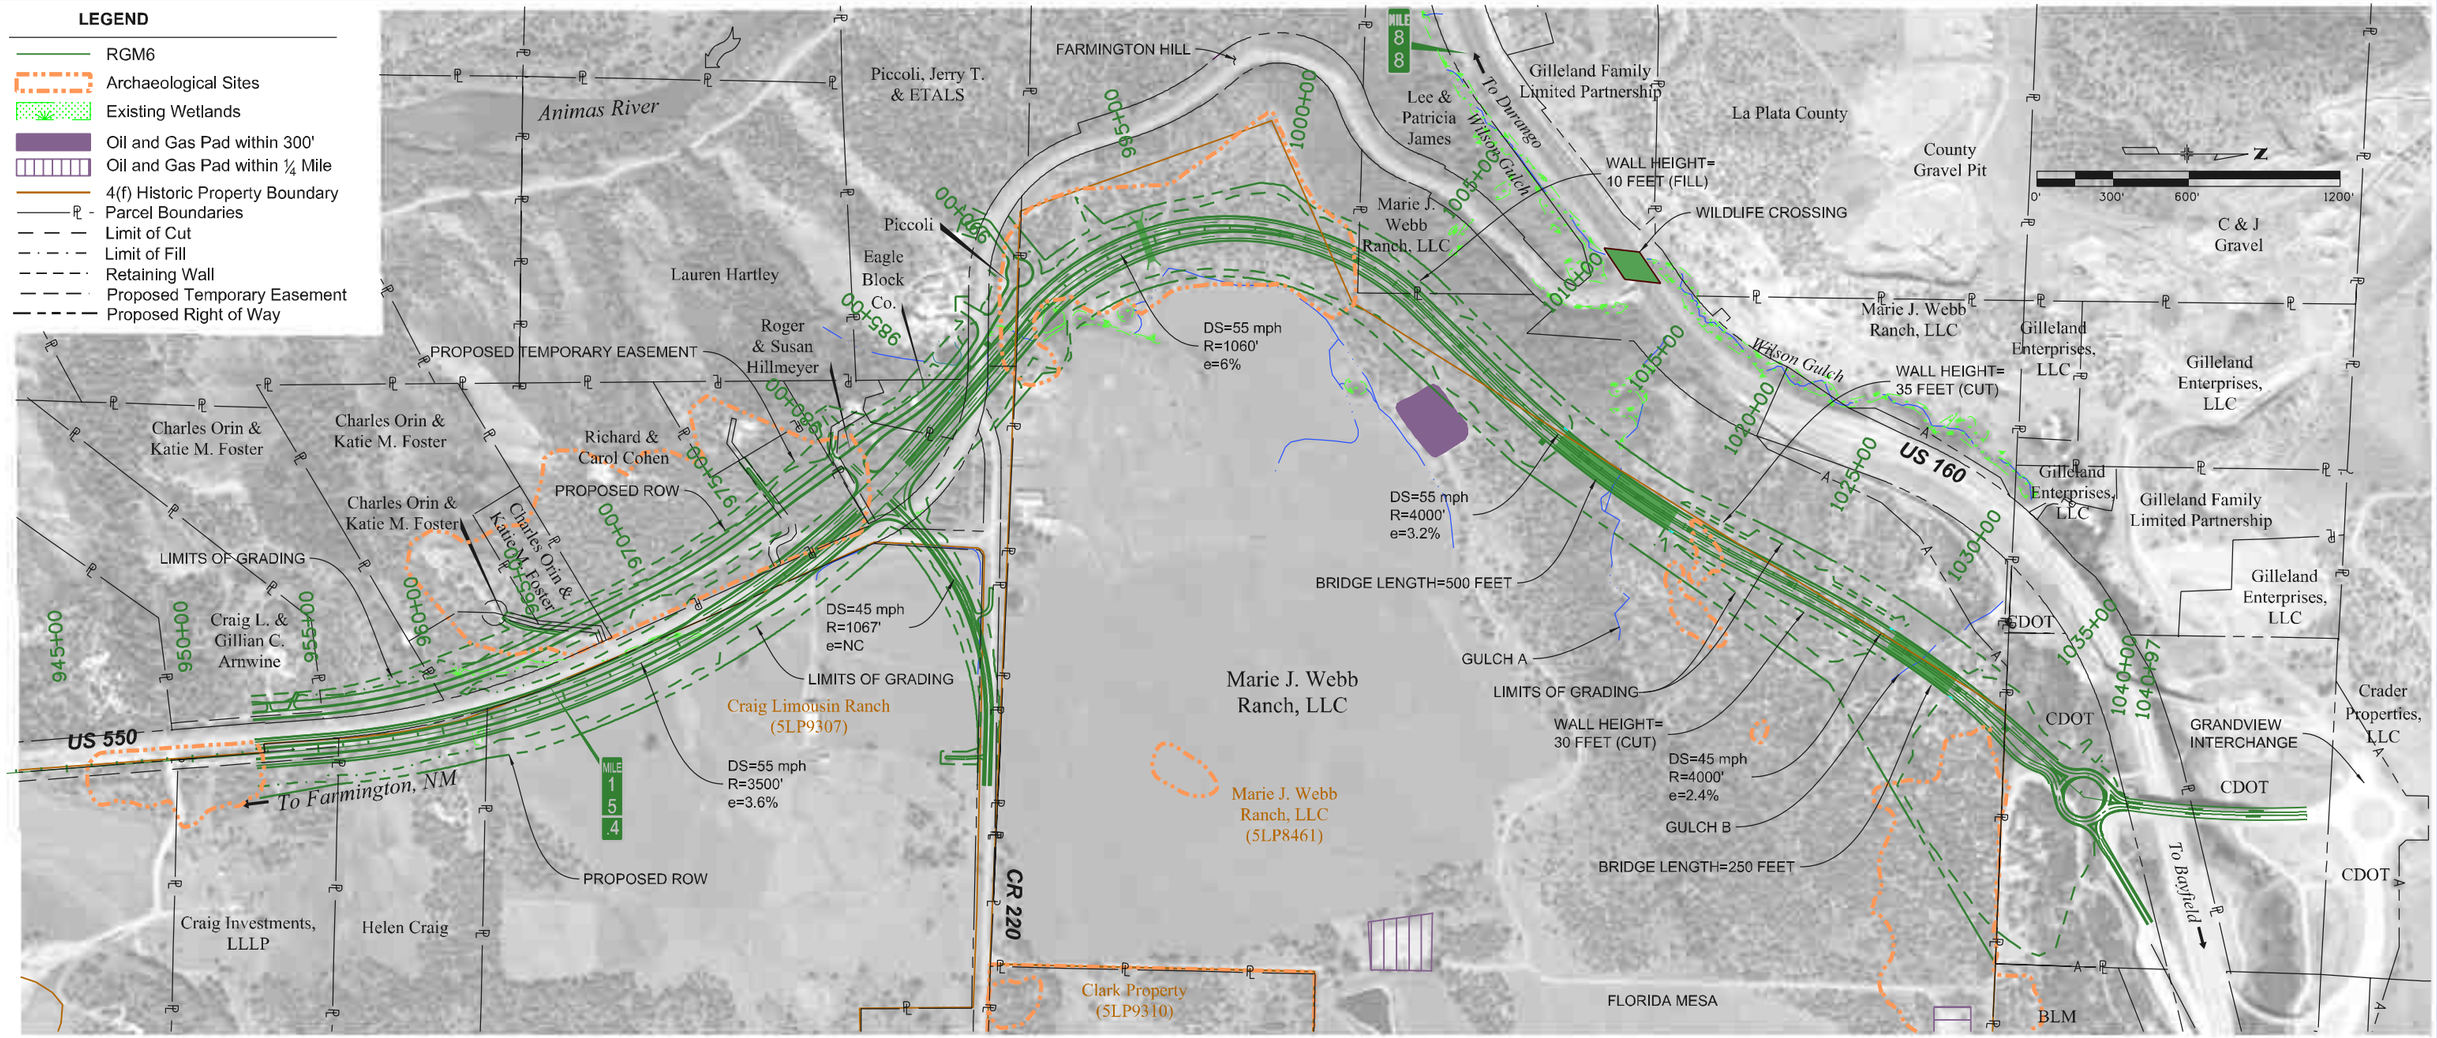

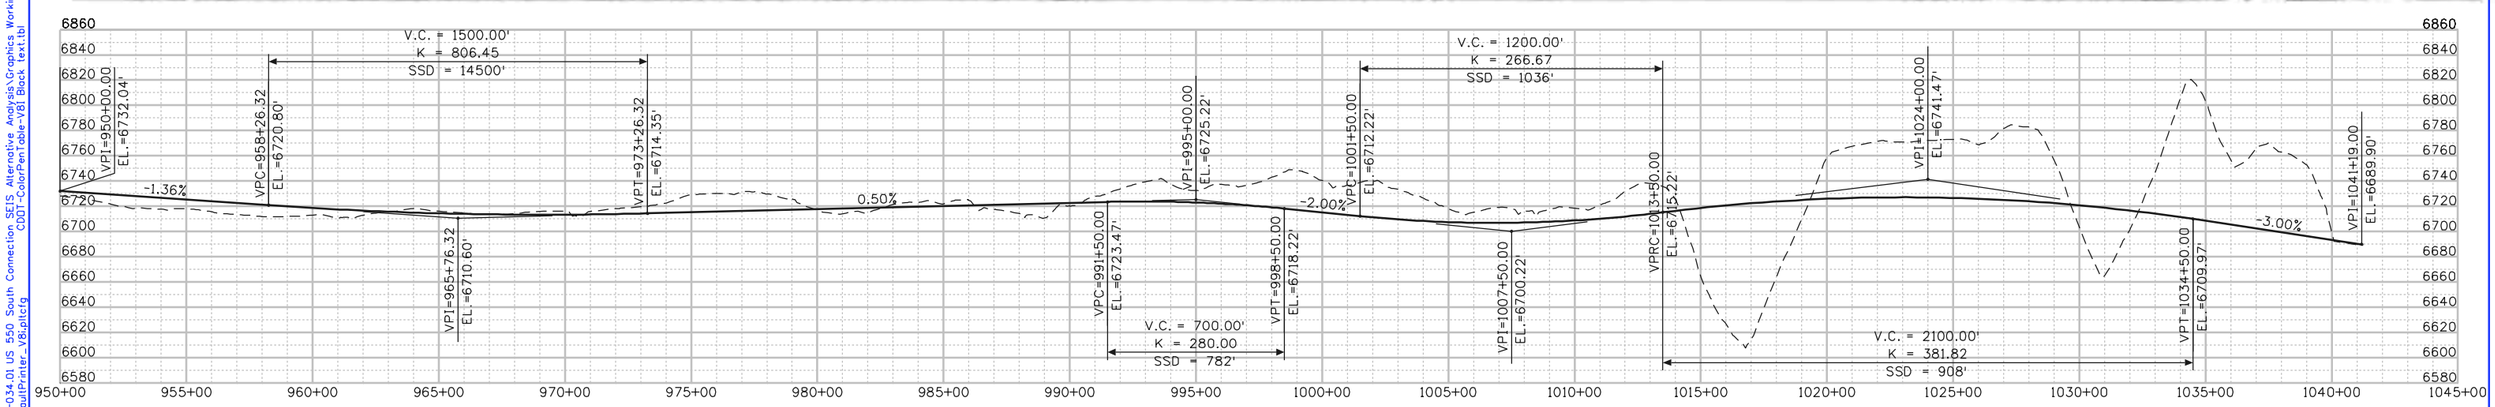

DESIGN VARIATION RGM6 PLAN AND PROFILE

Exhibit 6-26

6/25/2014 5:37:41 PM P:\13-034.01 US 550 South Connection SEIS Alternative Analysis\Graphics Working\Drawings\19378_Alignment Comp New Only-RGM6 PnP.dgn
CDOT-ColorPenTable-V8i.Black text.tbl
CDOT-DefaultPrinter_V8i.pltcfg