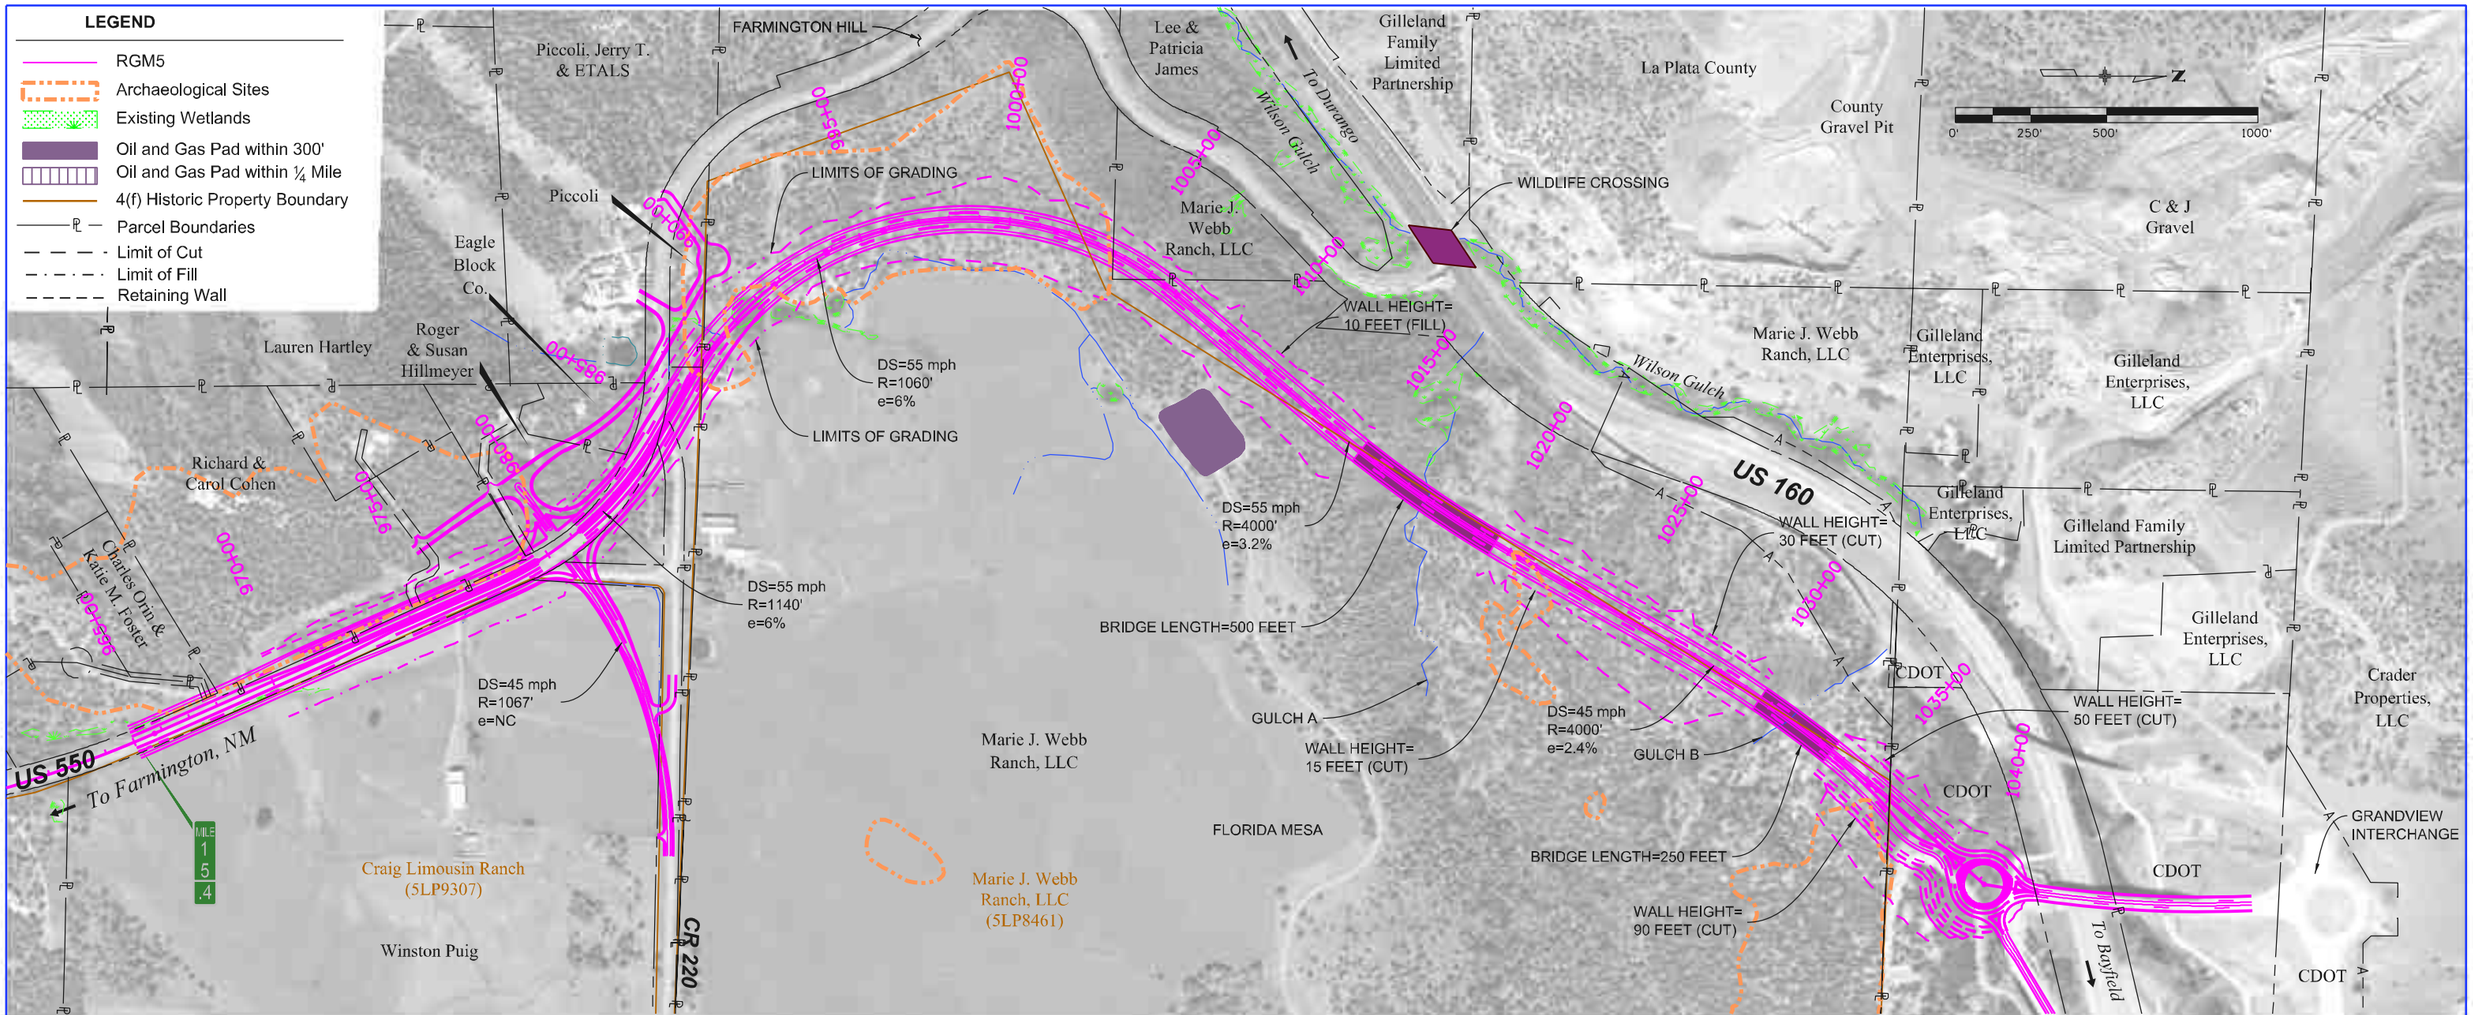

DESIGN VARIATION RGM5 PLAN AND PROFILE

Exhibit 6-25

candy 12:37:45 PM P:\13-034.01 US 550 South Connection SEIS Alternative Analysis\Graphics Working\Drawings\19378_Alignment Comp Roundabout-RGM5 PnP.dgn
6/26/2014 CDOT-DefaultPrinter_V8i.pltcfg CDOT-ColorPenTable-V8i Black text.tbl