Oversight / NHS	
FHWA OVERSIGHT?	☐ NO ■ YES
NATIONAL HIGHWAY SYSTEM?	☐ NO ■ YES

DEPARTMENT OF TRANSPORTATION
STATE OF COLORADO

FIELD INSPECTION REVIEW CROSS SECTIONS OF PROPOSED
FEDERAL AID PROJECT NO. FBR 0062-026
STATE HIGHWAY NO. 6
DENVER COUNTY
CONSTRUCTION PROJECT CODE NO. 18202

Related Projects:
P. E. UNDER PROJECT:
Project Number XXXXXXXXX
Project Code: XXXXX

R.O.W. Projects:
R.O.W. Project Description
XXXXXXXXXXXXXX

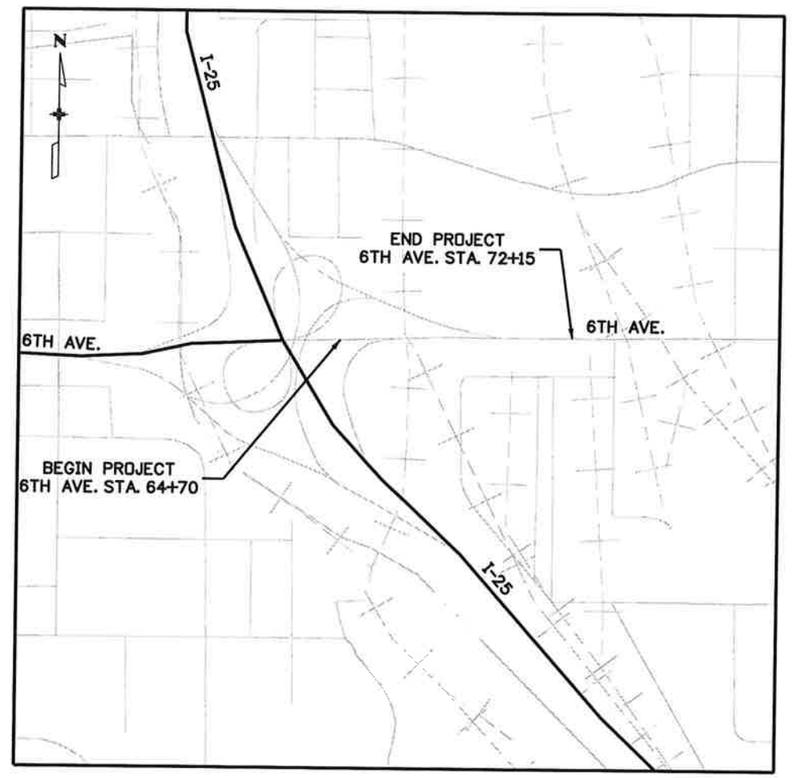

PROJECT LOCATION MAP

0' 500' 1000' 2000'

SHEET NO.	INDEX OF SHEETS
1	CROSS SECTIONS TITLE SHEET
2-10	CROSS SECTIONS US 6
11-13	CROSS SECTIONS RAMP D

Know what's below. Call before you dig.

Print Date: 12/27/2011	
File Name: 18202_XSEC_TitleSht.dgn	
Horiz. Scale: 1:1	Vert. Scale: As Noted
Unit Information	Unit Leader Initials

R-X

Sheet Revisions

Date:	Comments	Init.

Colorado Department of Transportation
CDOT DEPARTMENT OF TRANSPORTATION
8833 South Wadsworth Court
Littleton, CO 80128
Phone: 303-972-9112 FAX: 303-972-9114
Region 6 MP

As Constructed	Contract Information	Project No./Code
No Revisions:	Contractor:	FBR 0062-026
Revised:	Resident Engineer:	18202
Void:	Project Engineer:	Sheet Number 1
	PROJECT STARTED: / / ACCEPTED: / /	
	Comments:	

JBKeith 2:17:28 PM c:\pwworking\wilson_projects\jbkeith\dms65224\18202_XSEC_TitleSht.dgn

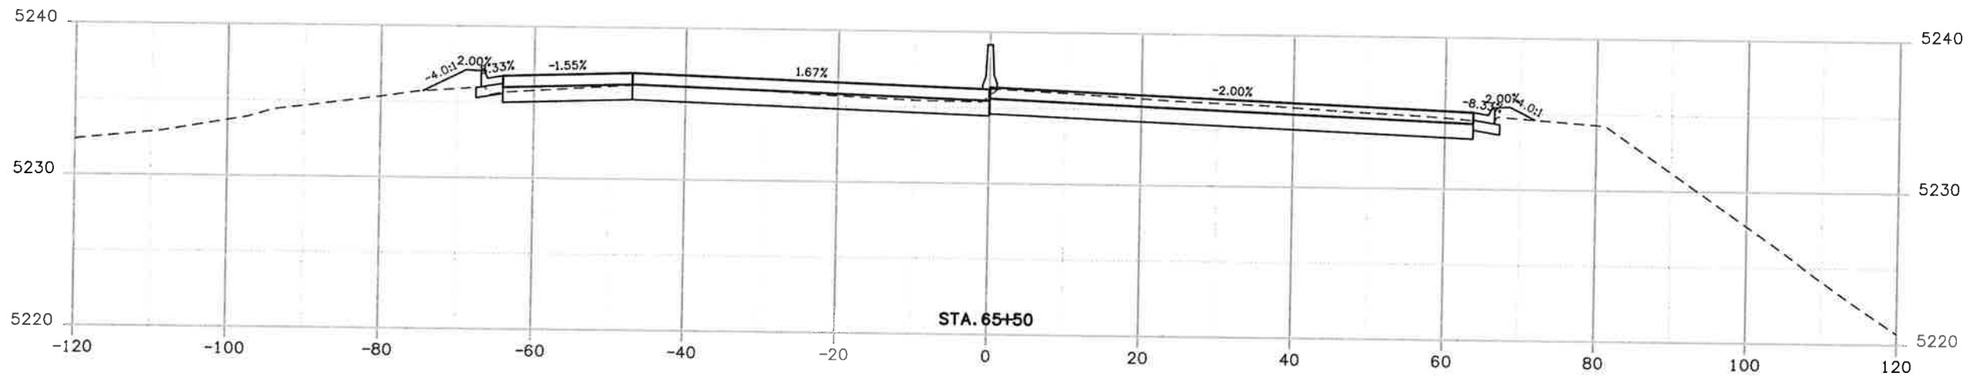

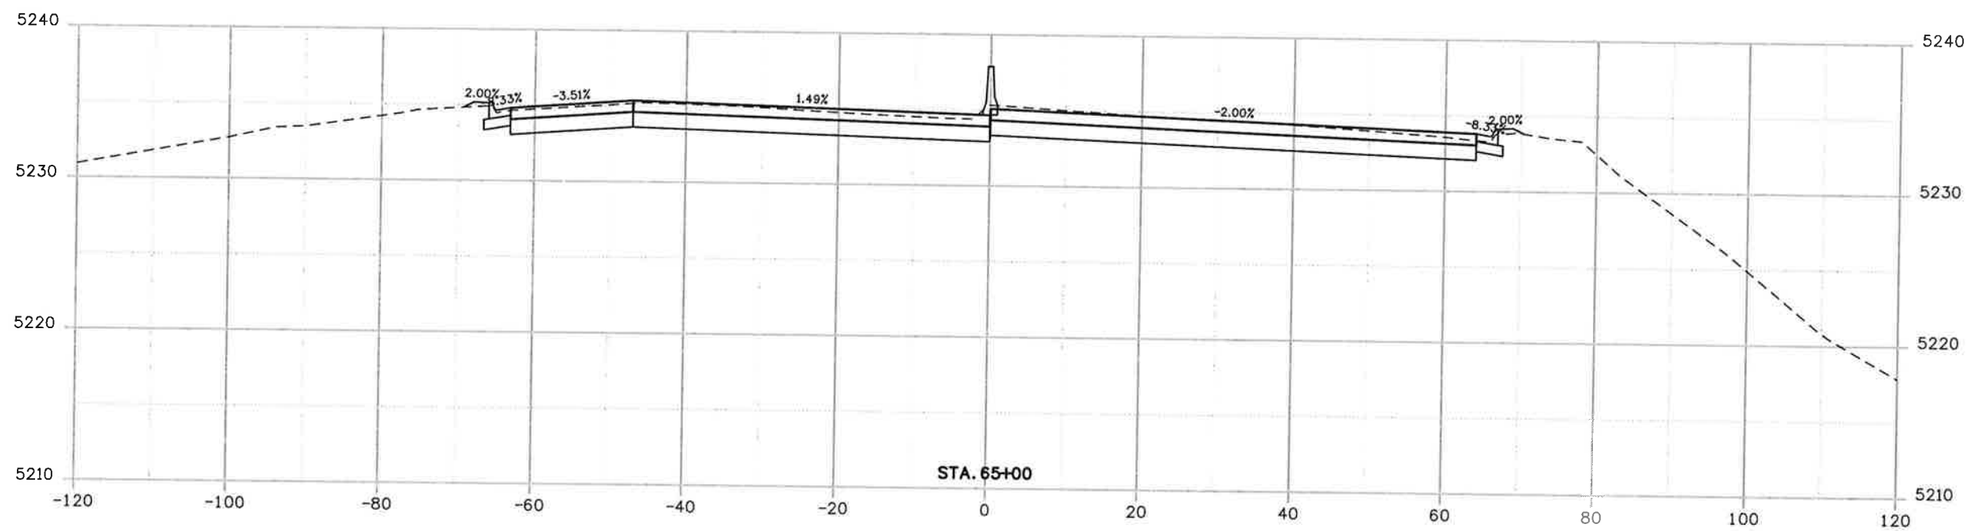

Print Date: 12/27/2011	Sheet Revisions	Colorado Department of Transportation	As Constructed
File Name: 18202_x-secs.dgn	Date: / Comments / Init.	8833 South Wadsworth Court Littleton, CO 80128 Phone: 303-972-9112 FAX: 303-972-9114	No Revisions:
Horiz. Scale: 1:20 Vert. Scale: As Noted		Region 6 MP	Revised:
Unit Information Unit Leader Initials			Void:
WILSON & COMPANY Engineers & Architects 999 18TH STREET, SUITE 2600 DENVER, CO 80202 PHONE: 303-297-2976 FAX: 303-297-2693			

CROSS SECTIONS US 6			Project No./Code
Designer: JBK	Structure Numbers		FBR 0062-026
Detailer: JBK			18202
Sheet Subset: XSECS	Subset Sheets: 2 of 12		Sheet Number 3

JBKeith 1:52:24 PM c:\pwworking\wilson_projects\jbkeith\dms65224\18202_x-secs.dgn

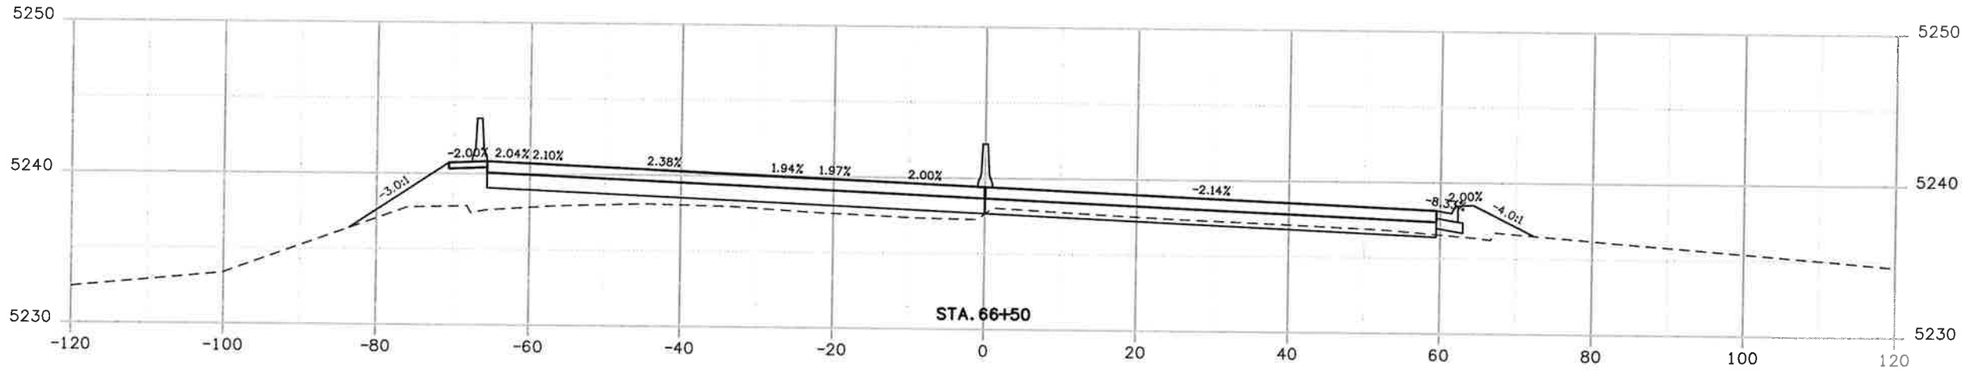

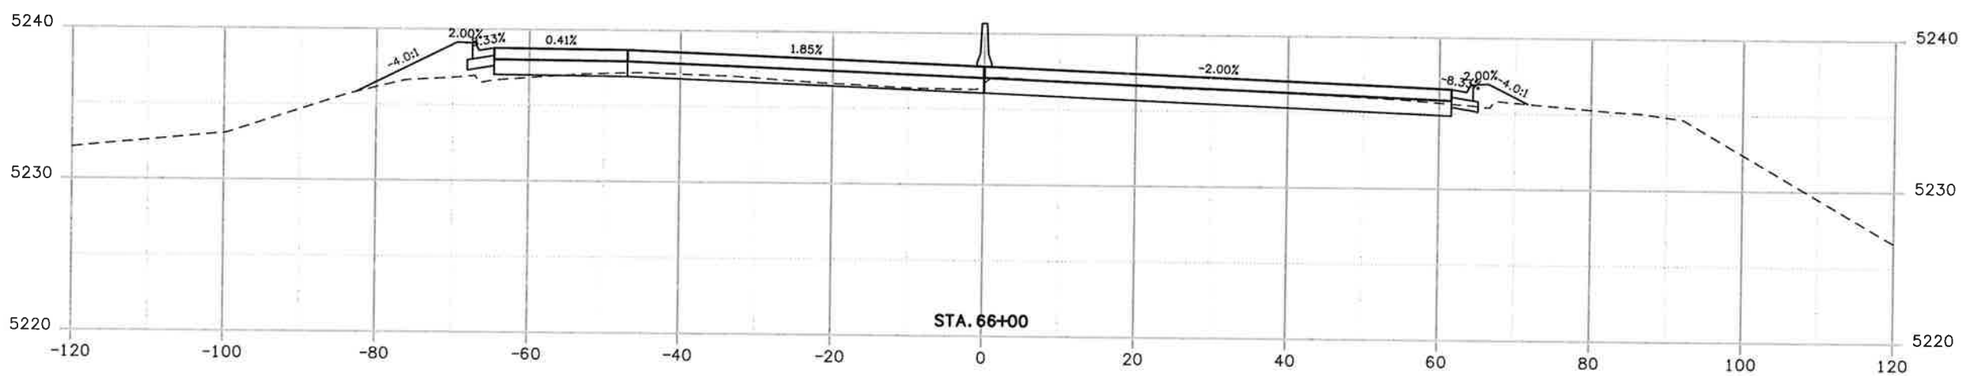

Print Date: 12/27/2011	Sheet Revisions	Colorado Department of Transportation	As Constructed
File Name: 18202_x-secs.dgn	Date: / Comments / Init.	8833 South Wadsworth Court Littleton, CO 80128 Phone: 303-972-9112 FAX: 303-972-9114	No Revisions:
Horiz. Scale: 1:20 Vert. Scale: As Noted		Region 6 MP	Revised:
Unit Information Unit Leader Initials			Void:
WILSON & COMPANY Engineers & Architects 999 18TH STREET, SUITE 2600 DENVER, CO 80202 PHONE: 303-297-2976 FAX: 303-297-2693			

CROSS SECTIONS US 6			Project No./Code
Designer: JBK	Structure Numbers		FBR 0062-026
Detailer: JBK			18202
Sheet Subset: XSECS	Subset Sheets: 3 of 12		Sheet Number 4

JBKeith 1:53:04 PM c:\pwworking\wilson_projects\jbkeith\dms65224\18202_x-secs.dgn

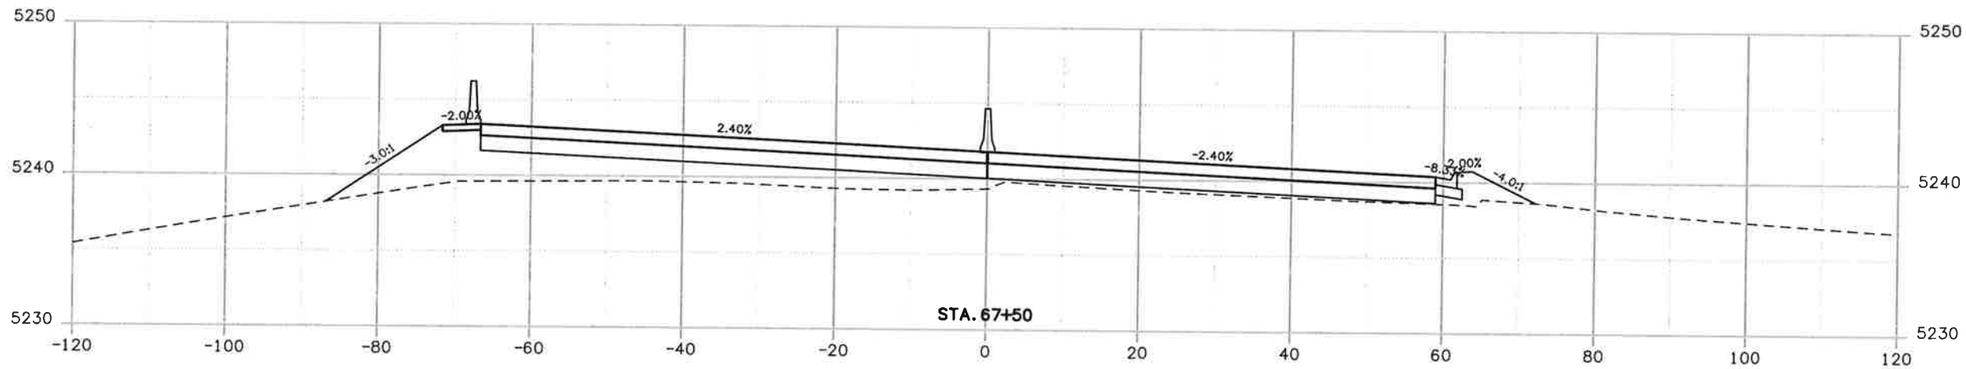

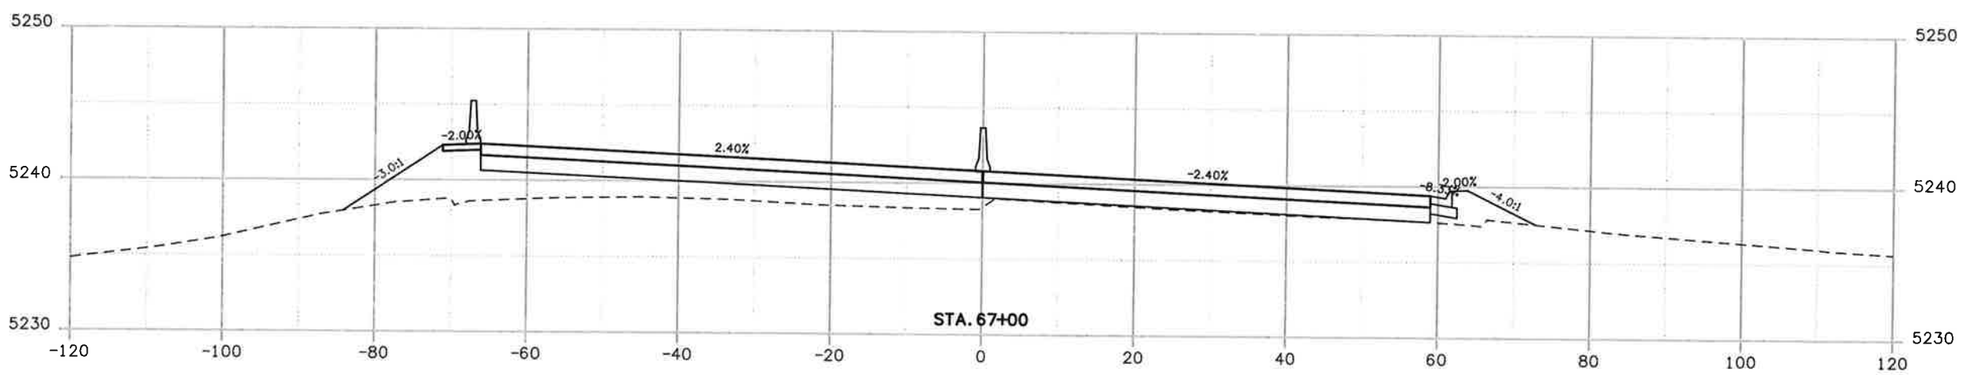

Print Date: 12/27/2011	Sheet Revisions	Colorado Department of Transportation	As Constructed
File Name: 18202_x-secs.dgn	Date: / Comments / Init.	8833 South Wadsworth Court Littleton, CO 80128 Phone: 303-972-9112 FAX: 303-972-9114	No Revisions:
Horiz. Scale: 1:20 Vert. Scale: As Noted		Region 6 MP	Revised:
Unit Information Unit Leader Initials			Void:
WILSON & COMPANY Engineers & Architects 999 18TH STREET, SUITE 2600 DENVER, CO 80202 PHONE: 303-297-2976 FAX: 303-297-2693			

CROSS SECTIONS US 6			Project No./Code
Designer: JBK	Structure Numbers		FBR 0062-026
Detailer: JBK			18202
Sheet Subset: XSECS	Subset Sheets: 4 of 12		Sheet Number 5

JBKeith 1:53:41 PM c:\pwworking\wilson_projects\jbkeith\dms65224\18202_x-secs.dgn

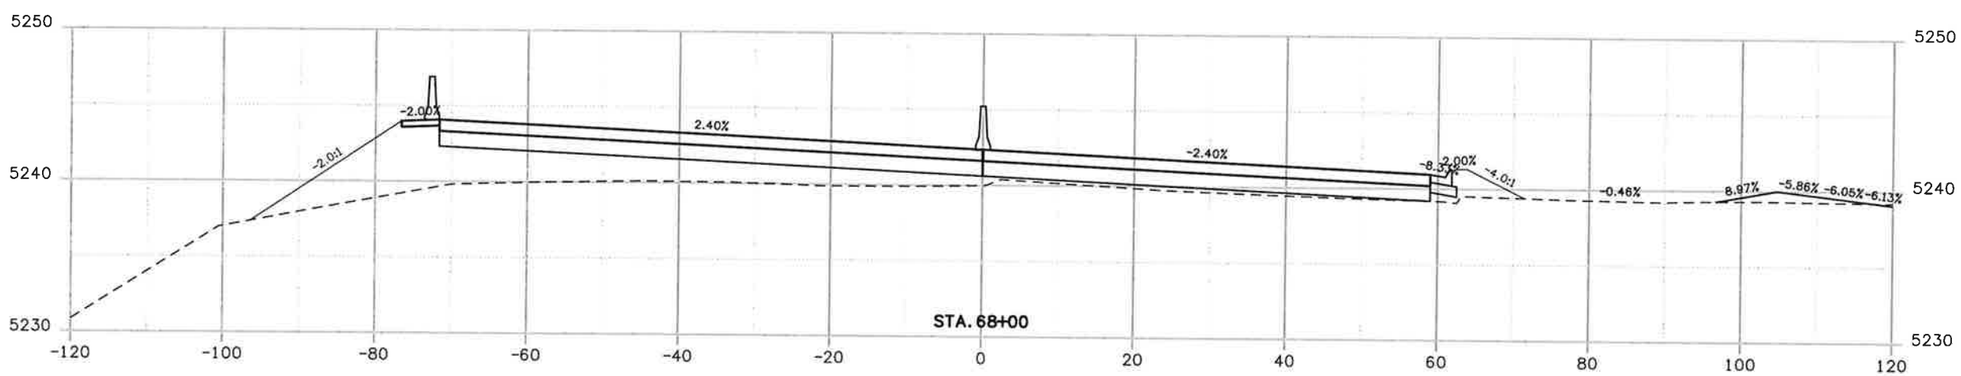

Print Date: 12/27/2011		Sheet Revisions			Colorado Department of Transportation	As Constructed	CROSS SECTIONS US 6	Project No./Code
File Name: 18202_x-secs.dgn		Date:	Comments	Init.	8833 South Wadsworth Court Littleton, CO 80128 Phone: 303-972-9112 FAX: 303-972-9114	No Revisions:		FBR 0062-026
Horiz. Scale: 1:20 Vert. Scale: As Noted						Revised:	Designer: JBK / Structure Numbers	18202
Unit Information Unit Leader Initials					Region 6 MP	Void:	Detailer: JBK	
WILSON & COMPANY Engineers & Architects 999 18TH STREET, SUITE 2600 DENVER, CO 80202 PHONE: 303-297-2976 FAX: 303-297-2693							Sheet Subset: XSECS / Subset Sheets: 5 of 12	Sheet Number 6

JBKeith 1:54:16 PM c:\pwworking\wilson_projects\jbkeith\dms65224\18202_x-secs.dgn

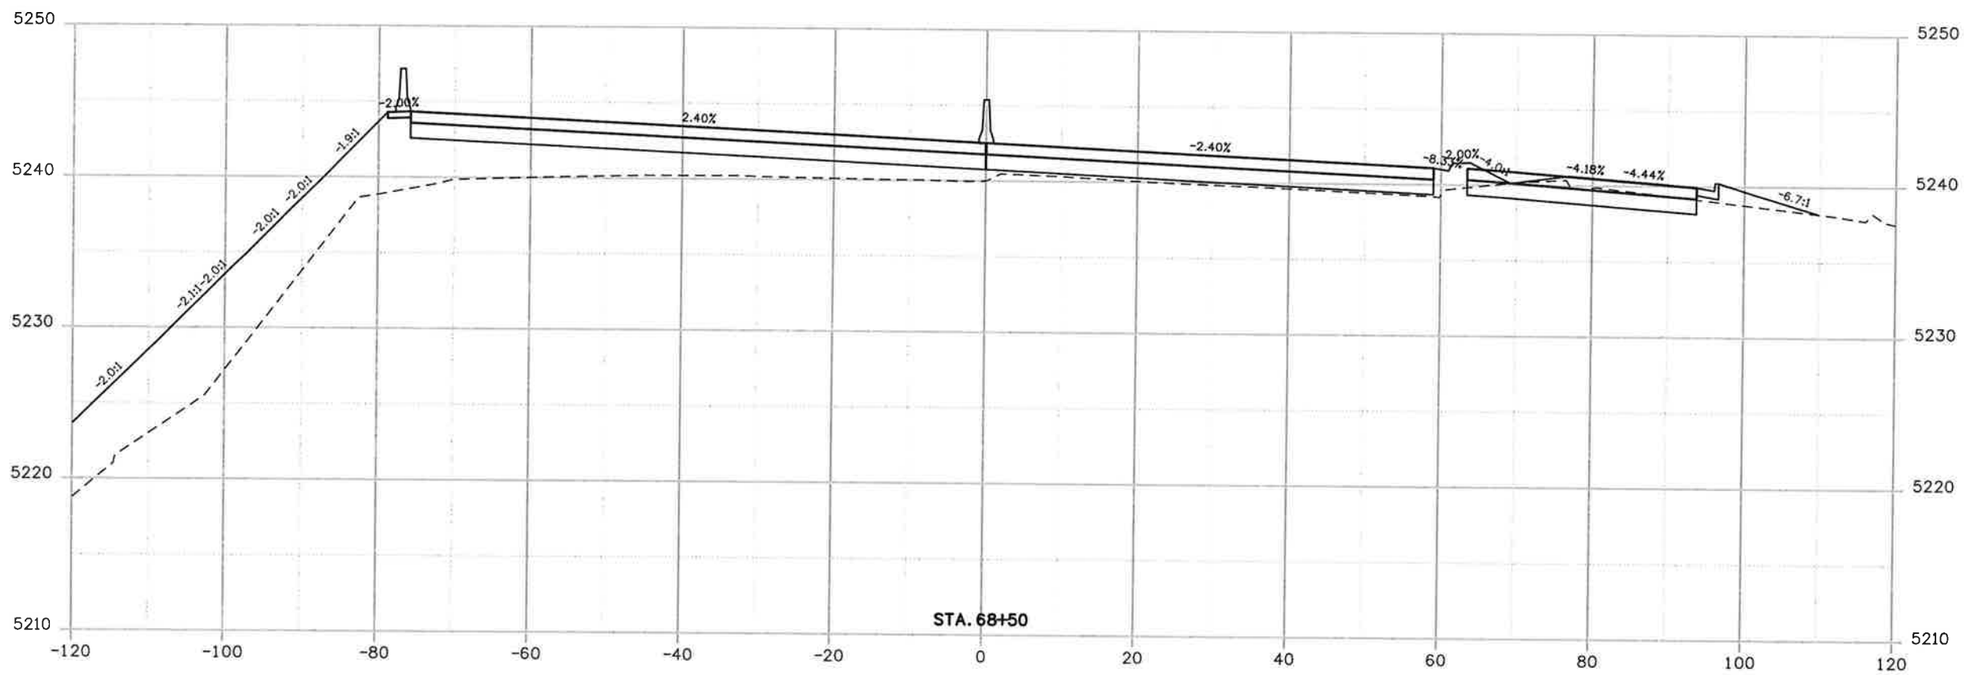

Print Date: 12/27/2011	Sheet Revisions	Colorado Department of Transportation	As Constructed
File Name: 18202_x-secs.dgn	Date: / Comments / Init.	8833 South Wadsworth Court Littleton, CO 80128 Phone: 303-972-9112 FAX: 303-972-9114	No Revisions:
Horiz. Scale: 1:20 Vert. Scale: As Noted		Region 6 MP	Revised:
Unit Information Unit Leader Initials			Void:

WILSON & COMPANY Engineers & Architects — 999 18TH STREET, SUITE 2600, DENVER, CO 80202, PHONE: 303-297-2976, FAX: 303-297-2693

CROSS SECTIONS US 6			Project No./Code
			FBR 0062-026
Designer: JBK	Structure Numbers		18202
Detailer: JBK			
Sheet Subset: XSECS	Subset Sheets: 6 of 12		Sheet Number 7

JBKeith 1:54:57 PM c:\pwworking\wilson_projects\jbkeith\dms65224\18202_x-secs.dgn

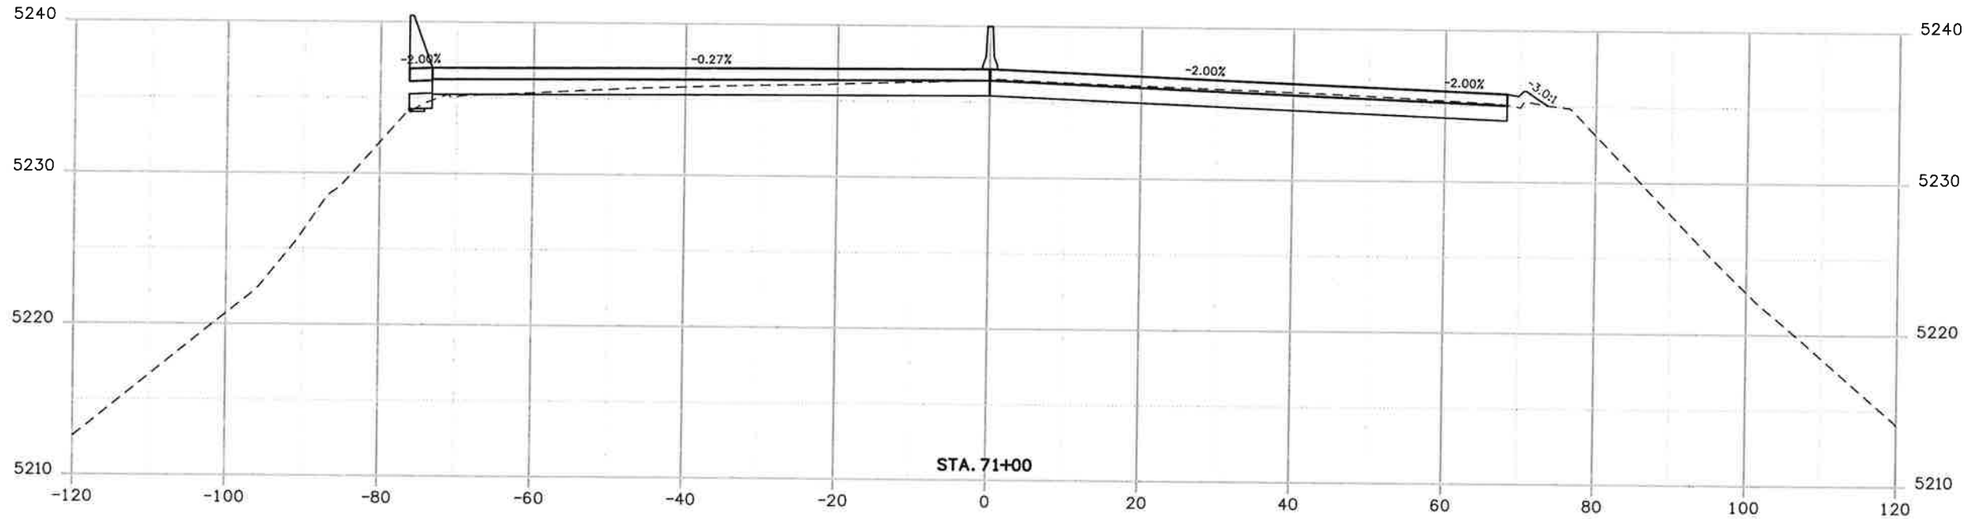

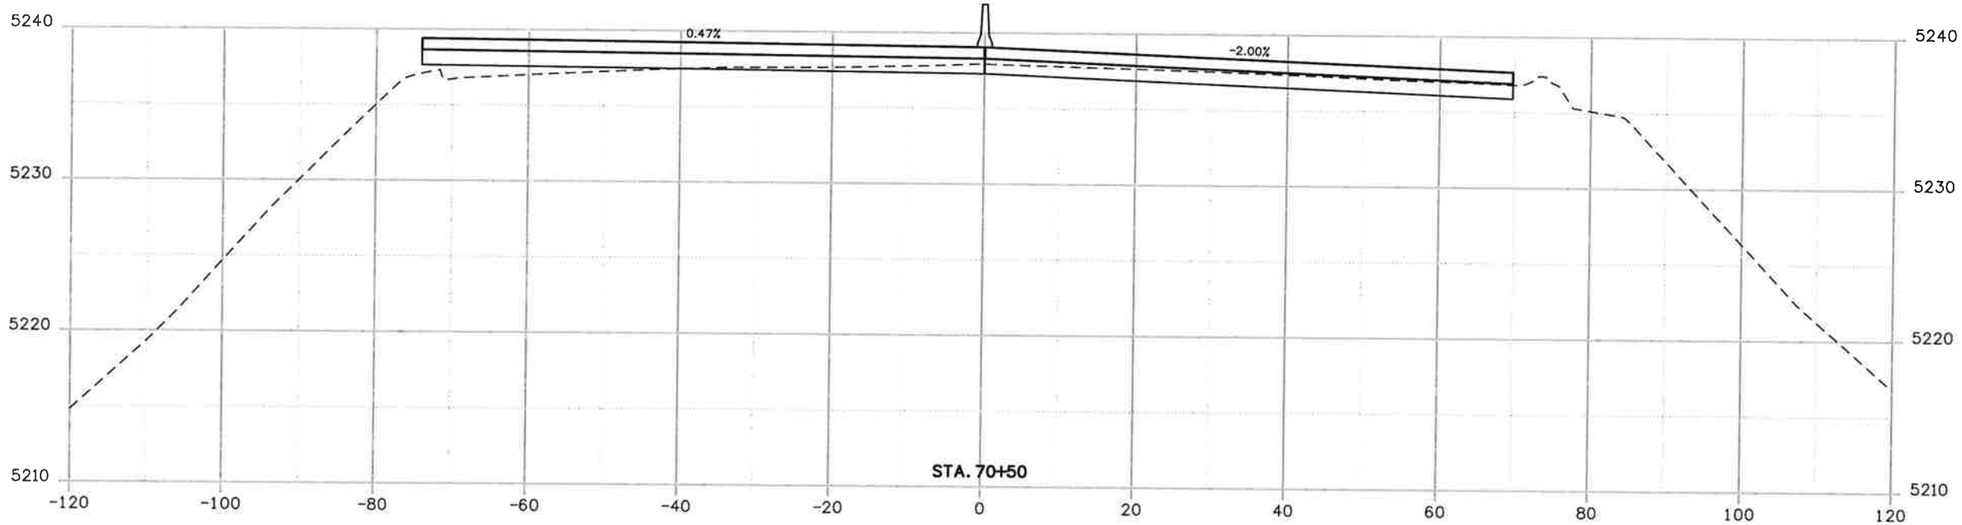

Print Date: 12/27/2011	Sheet Revisions			Colorado Department of Transportation	As Constructed	CROSS SECTIONS US 6	Project No./Code
File Name: 18202_x-secs.dgn	Date:	Comments	Init.	8833 South Wadsworth Court Littleton, CO 80128 Phone: 303-972-9112 FAX: 303-972-9114	No Revisions:		FBR 0062-026
Horiz. Scale: 1:20 Vert. Scale: As Noted					Revised:	Designer: JBK Structure Numbers	18202
Unit Information Unit Leader Initials				Region 6 MP	Void:	Detailer: JBK	
WILSON & COMPANY Engineers & Architects 999 18TH STREET, SUITE 2600 DENVER, CO 80202 PHONE: 303-297-2976 FAX: 303-297-2693						Sheet Subset: XSECS Subset Sheets: 7 of 12	Sheet Number 8

JBKeith 1:55:33 PM c:\pwworking\wilson_projects\jbkeith\dms65224\18202_x-secs.dgn

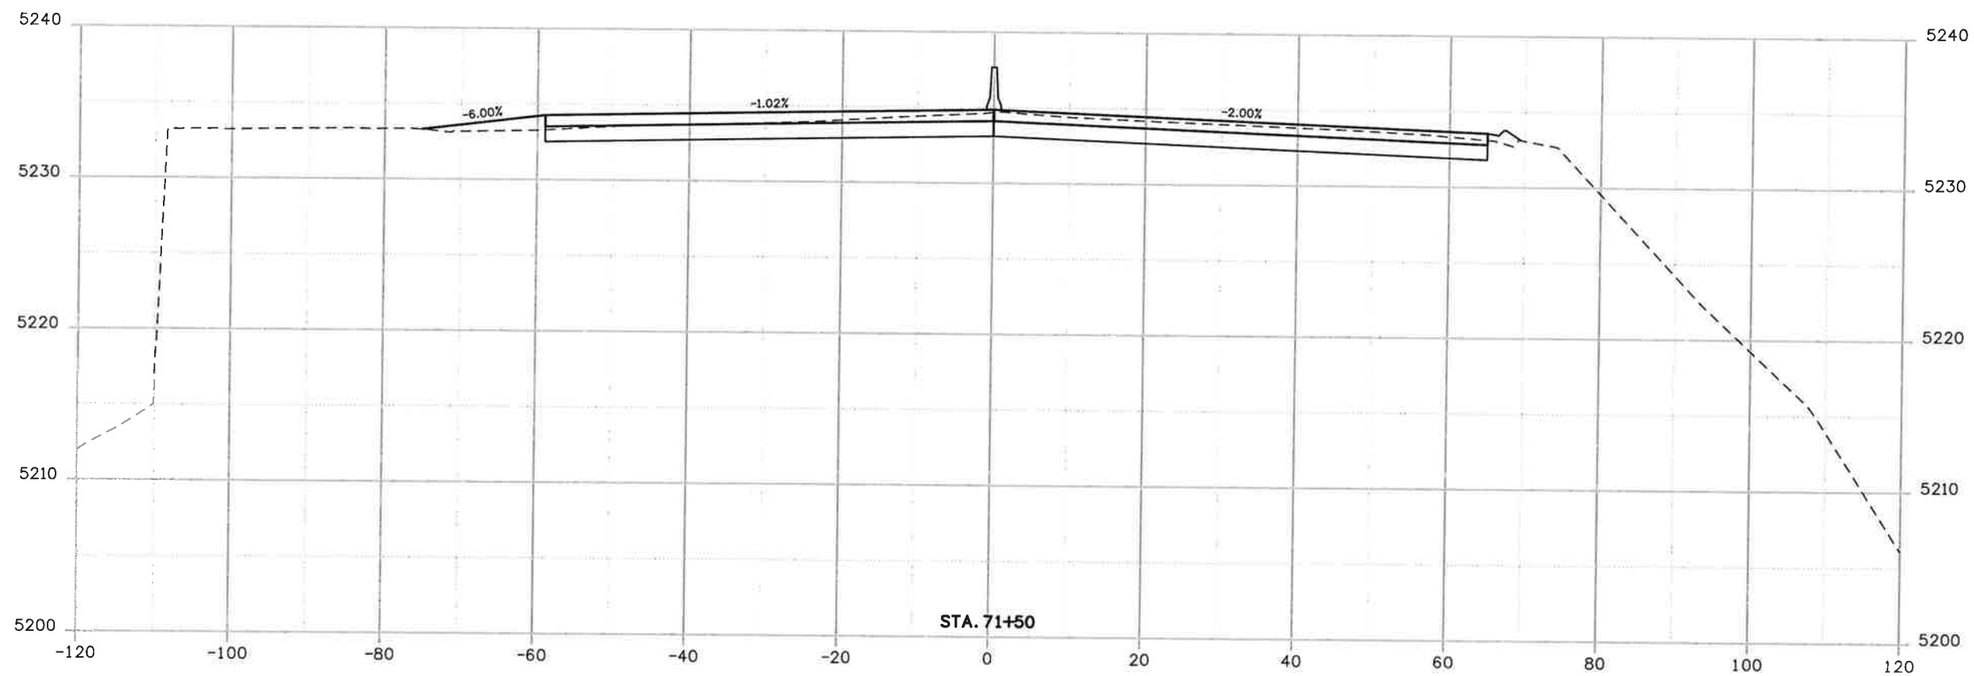

Print Date: 12/27/2011		Sheet Revisions			Colorado Department of Transportation	As Constructed
File Name: 18202_x-secs.dgn		Date:	Comments	Init.	8833 South Wadsworth Court Littleton, CO 80128 Phone: 303-972-9112 FAX: 303-972-9114	No Revisions:
Horiz. Scale: 1:20 Vert. Scale: As Noted					Region 6 MP	Revised:
Unit Information Unit Leader Initials						Void:
WILSON & COMPANY Engineers & Architects 999 18TH STREET, SUITE 2600 DENVER, CO 80202 PHONE: 303-297-2976 FAX: 303-297-2693						

CROSS SECTIONS US 6			Project No./Code
			FBR 0062-026
Designer: JBK	Structure Numbers		18202
Detailer: JBK			
Sheet Subset: XSECS	Subset Sheets: 8 of 12		Sheet Number 9

JBKeith 1:56:07 PM c:\pwworking\wilson_projects\jbkeith\dms65224\18202_x-secs.dgn

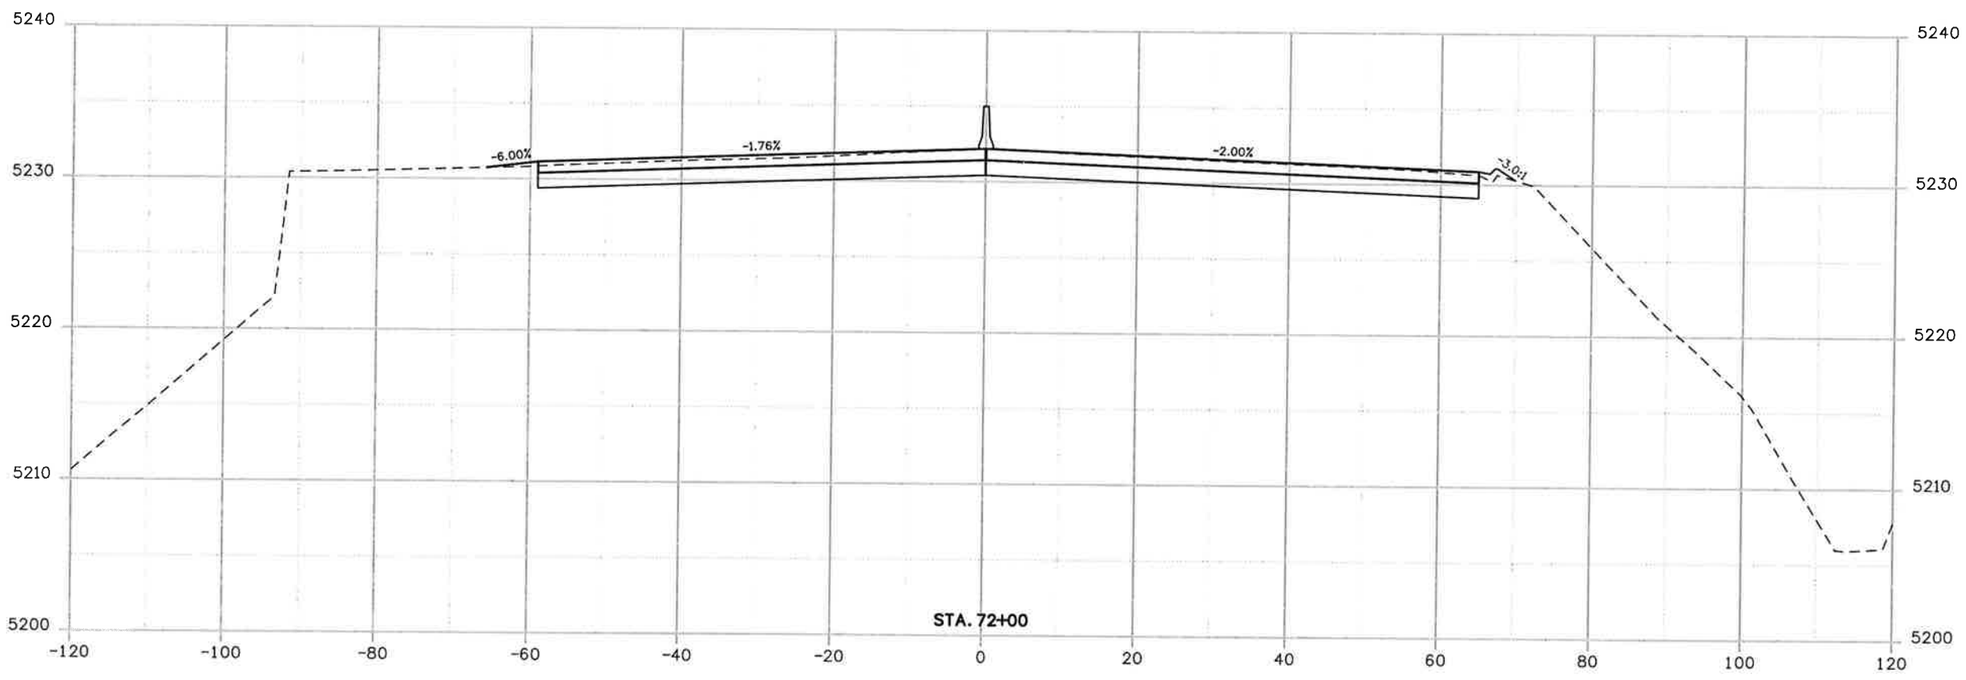

Print Date: 12/27/2011		Sheet Revisions			As Constructed	CROSS SECTIONS US 6	Project No./Code
File Name: 18202_x-secs.dgn		Date:	Comments	Init.	No Revisions:		FBR 0062-026
Horiz. Scale: 1:20 Vert. Scale: As Noted					Revised:	Designer: JBK / Structure Numbers	18202
Unit Information Unit Leader Initials					Void:	Detailer: JBK	
WILSON & COMPANY Engineers & Architects 999 18TH STREET, SUITE 2600 DENVER, CO 80202 PHONE: 303-297-2976 FAX: 303-297-2693						Sheet Subset: XSECS / Subset Sheets: 9 of 12	Sheet Number 10

Colorado Department of Transportation
8833 South Wadsworth Court
Littleton, CO 80128
Phone: 303-972-9112 FAX: 303-972-9114
Region 6 MP

JBKeith 1:57:09 PM c:\pwworking\wilson_projects\jbkeith\dms65224\18202_x-secs.dgn

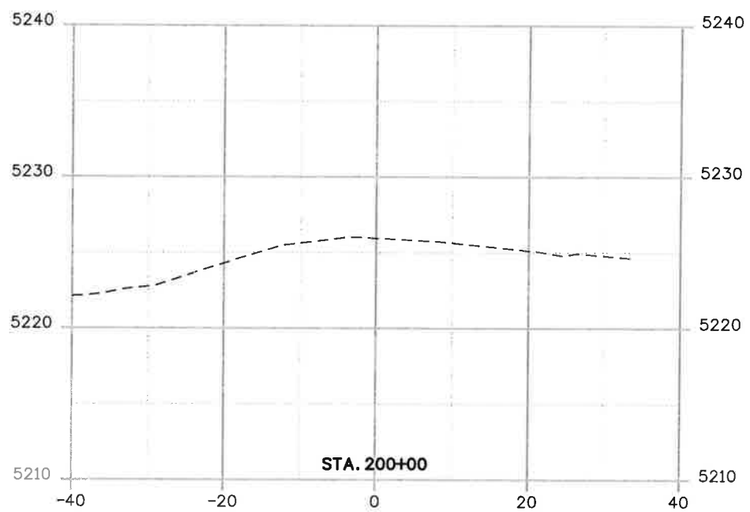

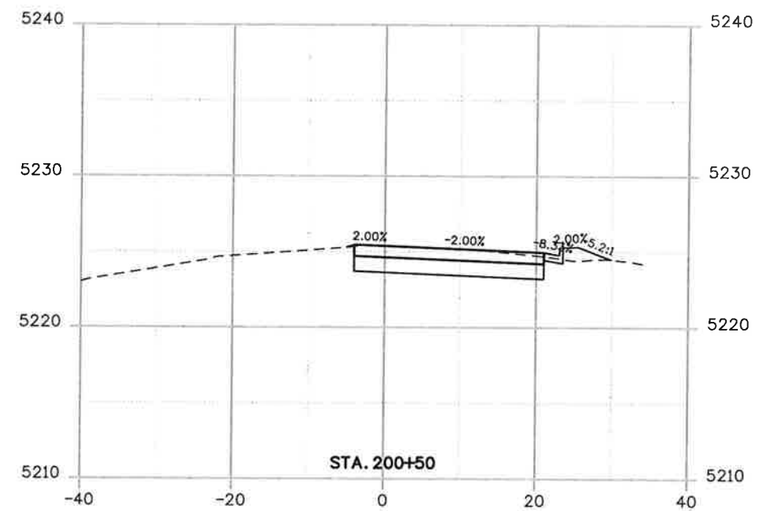

Print Date: 12/27/2011	Sheet Revisions			Colorado Department of Transportation	As Constructed	CROSS SECTIONS RAMP	Project No./Code
File Name: 18202_x-secs.dgn	Date:	Comments	Init.	8833 South Wadsworth Court Littleton, CO 80128 Phone: 303-972-9112 FAX: 303-972-9114	No Revisions:		FBR 0062-026
Horiz. Scale: 1:20 Vert. Scale: As Noted				Region 6 MP	Revised:	Designer: JBK / Detailer: JBK / Structure Numbers	18202
Unit Information Unit Leader Initials					Void:	Sheet Subset: XSECS / Subset Sheets: 10 of 12	Sheet Number 11

WILSON & COMPANY Engineers & Architects 999 18TH STREET, SUITE 2600 DENVER, CO 80202 PHONE: 303-297-2976 FAX: 303-297-2693

JBKeith 1:59:05 PM c:\pwworking\wilson_projects\jbkeith\dms65224\18202_x-secs.dgn

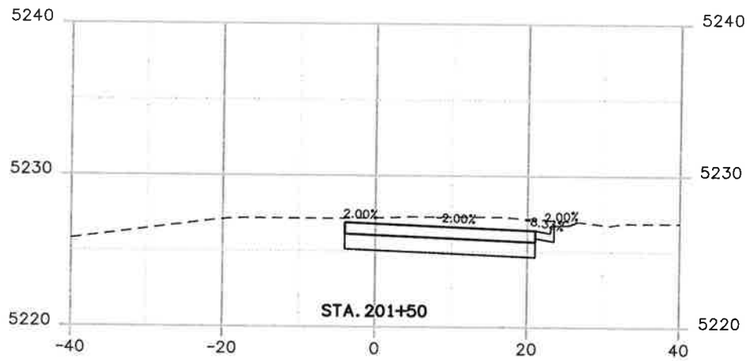

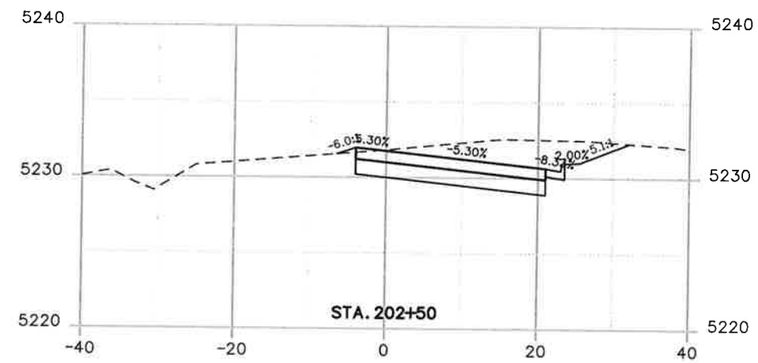

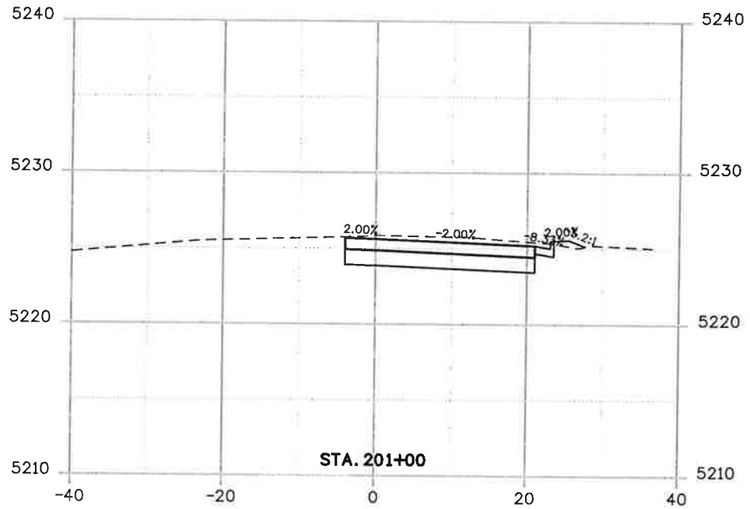

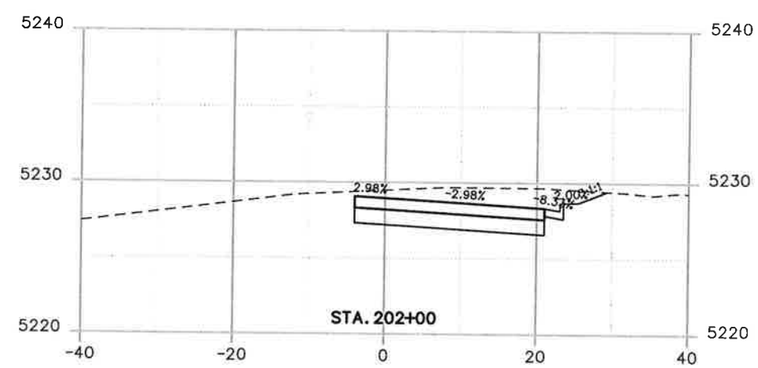

Print Date: 12/27/2011
File Name: 18202_x-secs.dgn
Horiz. Scale: 1:20 Vert. Scale: As Noted
Unit Information Unit Leader Initials

WILSON & COMPANY Engineers & Architects
999 18TH STREET, SUITE 2600
DENVER, CO 80202
PHONE: 303-297-2976
FAX: 303-297-2693

Sheet Revisions

Date:	Comments	Init.

Colorado Department of Transportation
CDOT
DEPARTMENT OF TRANSPORTATION
8833 South Wadsworth Court
Littleton, CO 80128
Phone: 303-972-9112 FAX: 303-972-9114
Region 6 MP

As Constructed
No Revisions:
Revised:
Void:

CROSS SECTIONS
RAMP

Designer: JBK
Detailer: JBK
Structure Numbers
Sheet Subset: XSECS
Subset Sheets: 11 of 12

Project No./Code
FBR 0062-026
18202
Sheet Number 12

JBKeith 1:59:40 PM c:\pwworking\wilson_projects\jbkeith\dms65224\18202_x-secs.dgn

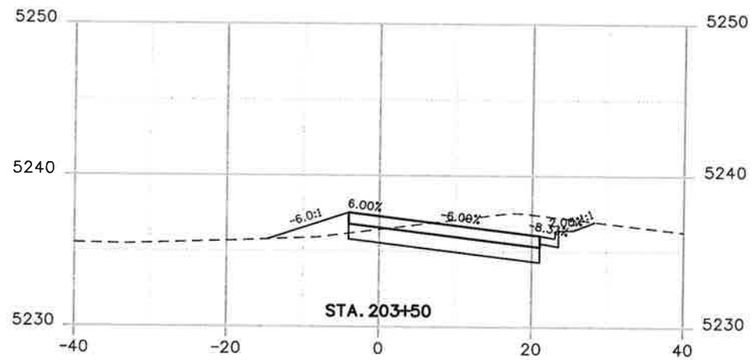

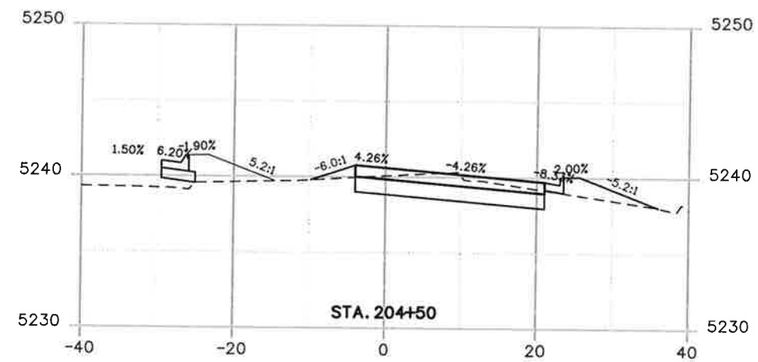

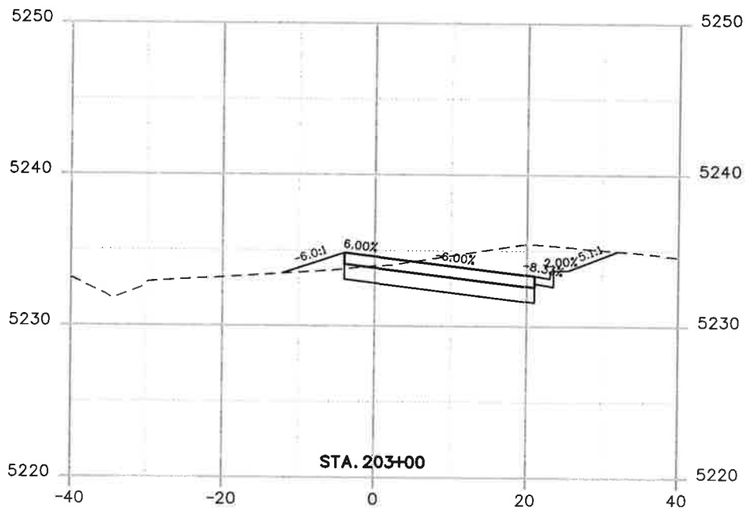

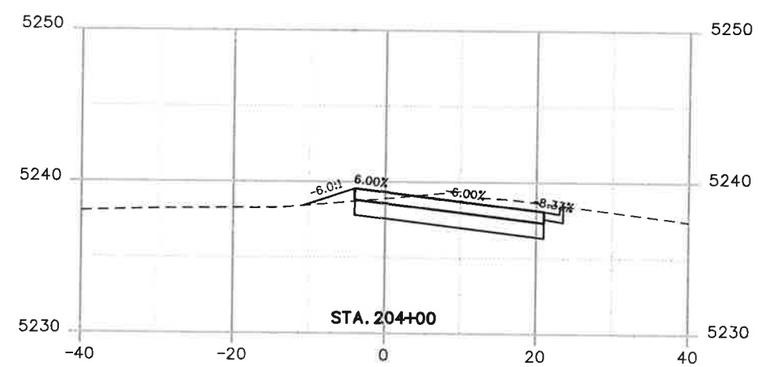

Print Date: 12/27/2011	Sheet Revisions			Colorado Department of Transportation	As Constructed	CROSS SECTIONS RAMP	Project No./Code
File Name: 18202_x-secs.dgn	Date:	Comments	Init.	8833 South Wadsworth Court Littleton, CO 80128 Phone: 303-972-9112 FAX: 303-972-9114	No Revisions:		FBR 0062-026
Horiz. Scale: 1:20 Vert. Scale: As Noted					Revised:	Designer: JBK / Structure Numbers	18202
Unit Information Unit Leader Initials				Region 6 MP	Void:	Detailer: JBK / Sheet Subset: XSECS / Subset Sheets: 12 of 12	Sheet Number 13

WILSON & COMPANY Engineers & Architects 999 18TH STREET, SUITE 2600 DENVER, CO 80202 PHONE: 303-297-2976 FAX: 303-297-2693

JBKeith 2:00:30 PM c:\pwworking\wilson_projects\jbkeith\dms65224\18202_x-secs.dgn