B-518-M2C
(Use with B-518-M1C)

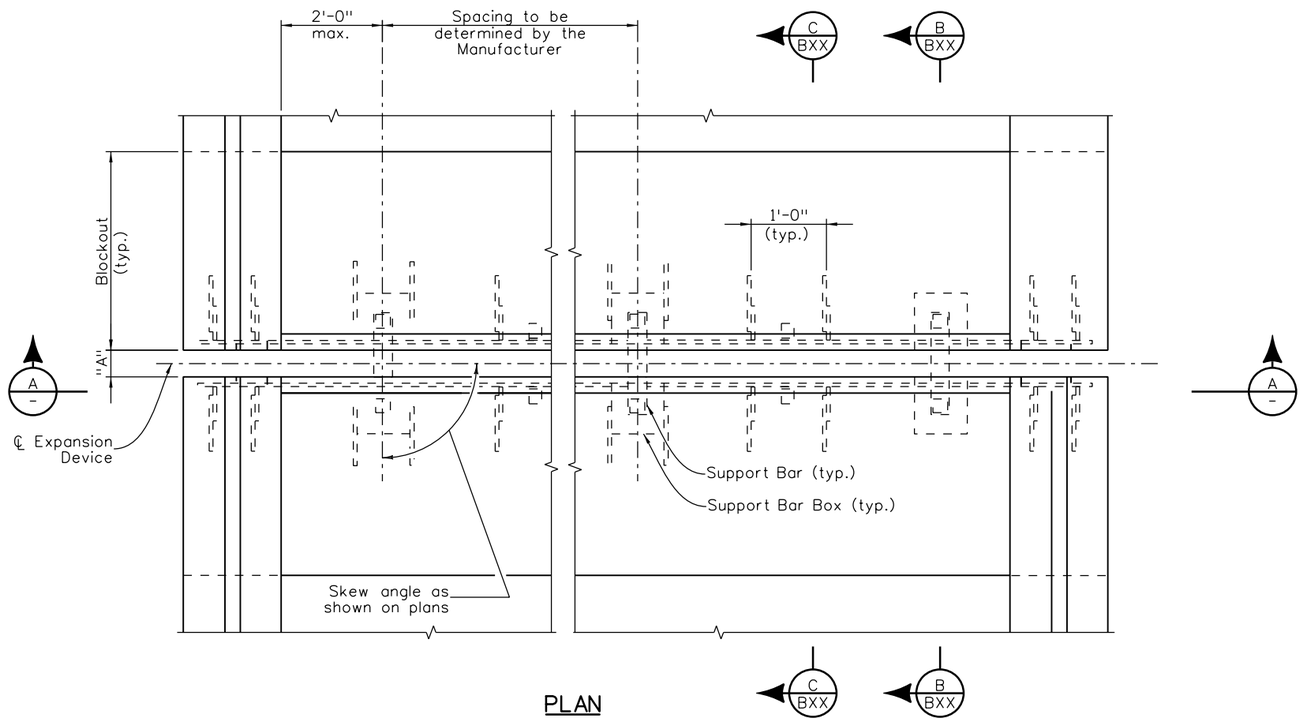

PLAN

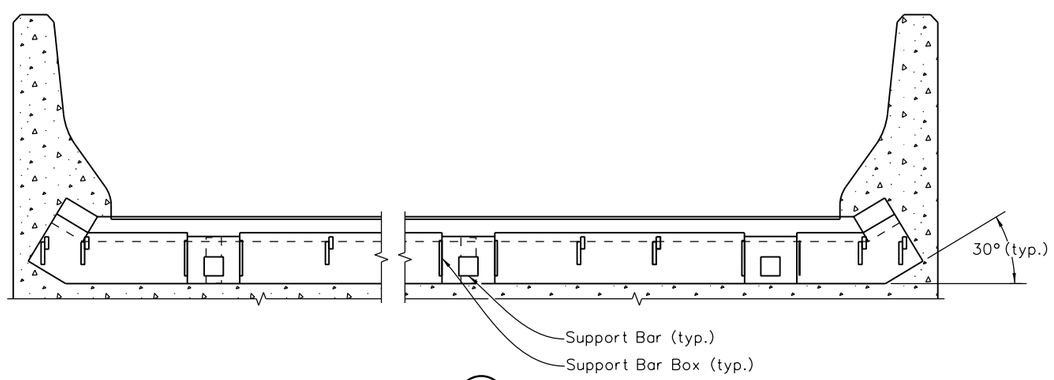

SECTION A -

NOTES:

Device shown is schematic only. Total number of support bars to be used as per Manufacturer's requirements.

Cover plates for concrete barriers not shown for clarity. For details, see Dwg. No. B___.

Revision Dates						
6/91	8/94	3/99	11/99	4/02	3/07	5/13

(Preliminary Stage Only)

Design			Detail			Quantities		
	INITIAL	DATE		INITIAL	DATE		INITIAL	DATE
Designed By	XXX	MM/YY	Detailed By	XXX	MM/YY	Quantities By	XXX	MM/YY
Checked By	XXX	MM/YY	Checked By	XXX	MM/YY	Checked By	XXX	MM/YY

$PLOT_INFO$

Print Date: $DATE$
File Name: Sheet_B-518-M2C.dgn
Horiz. Scale: NTS Vert. Scale: As Noted
Staff Bridge Branch - Unit 022X Unit Leader Initials

Sheet Revisions		
Date:	Comments	Init.

Colorado Department of Transportation
4201 East Arkansas Avenue
Room 107
Denver, CO 80222
Phone: 303-757-9309 FAX: 303-757-9197
Staff Bridge Branch Initials

As Constructed
No Revisions:
Revised:
Void:

BRIDGE EXPANSION DEVICE
(0-_ INCH) CONCRETE GIRDER

Designer:	XXXXXXXX	Structure Numbers	X-XX-XX
Detailer:	XXXXXXXX		X-XX-XX
Sheet Subset:	BRIDGE	Subset Sheets:	BXX of XXX

Project No./Code
Project Number
Code
Sheet Number