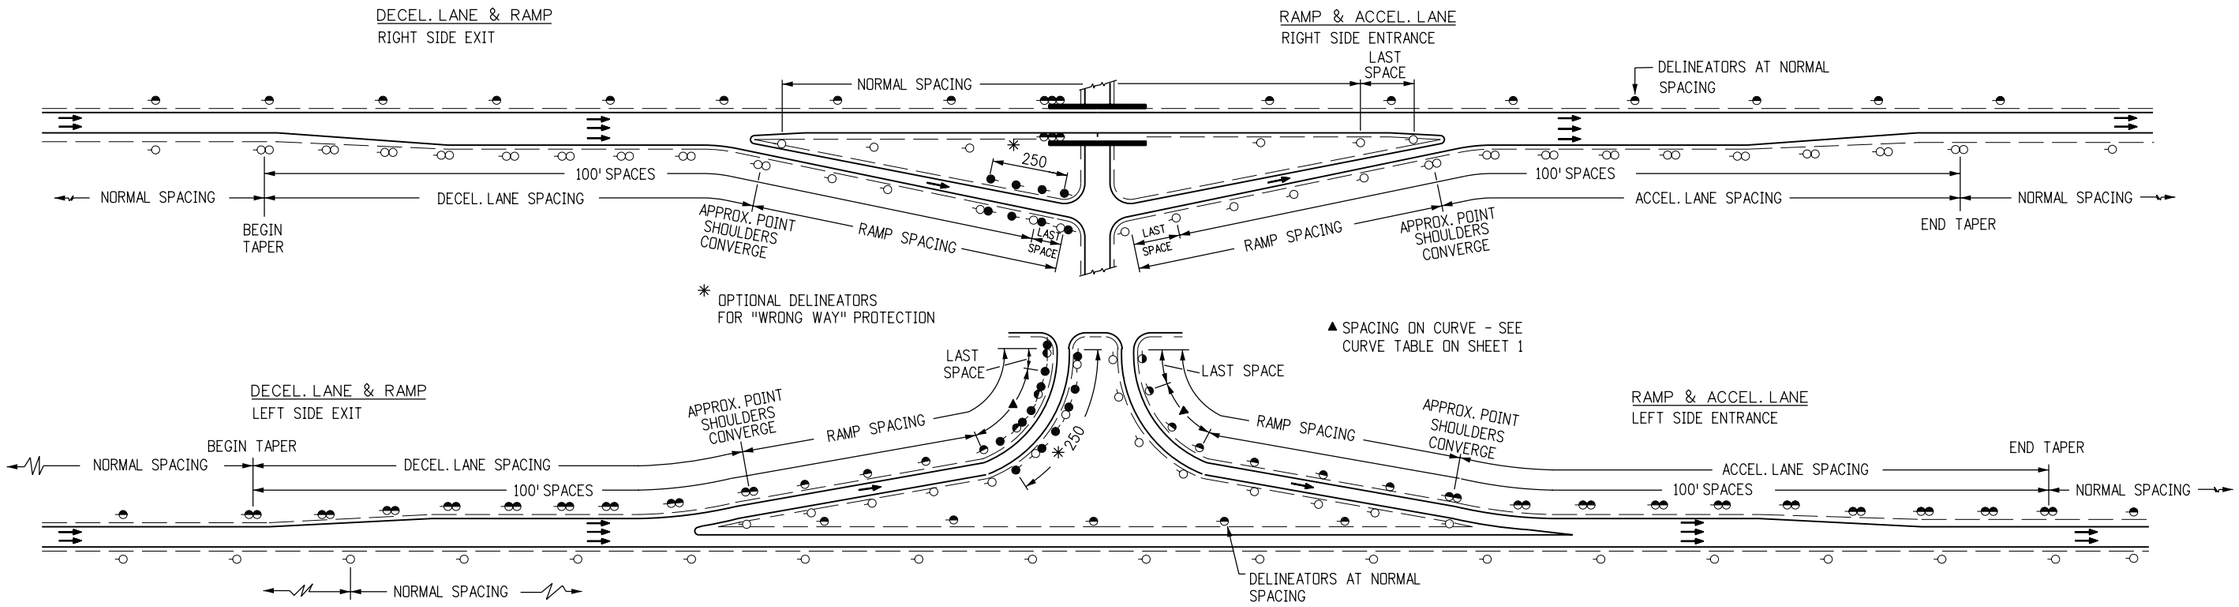

TYPICAL INSTALLATION FOR INTERCHANGES

NOTE

"SPACING IN ADVANCE OF AND BEYOND CURVE" (1ST., 2ND. & 3RD. SPACES) AS SHOWN IN THE SPACING TABLE ON SHEET 1 SHALL NOT APPLY TO RAMP CURVES

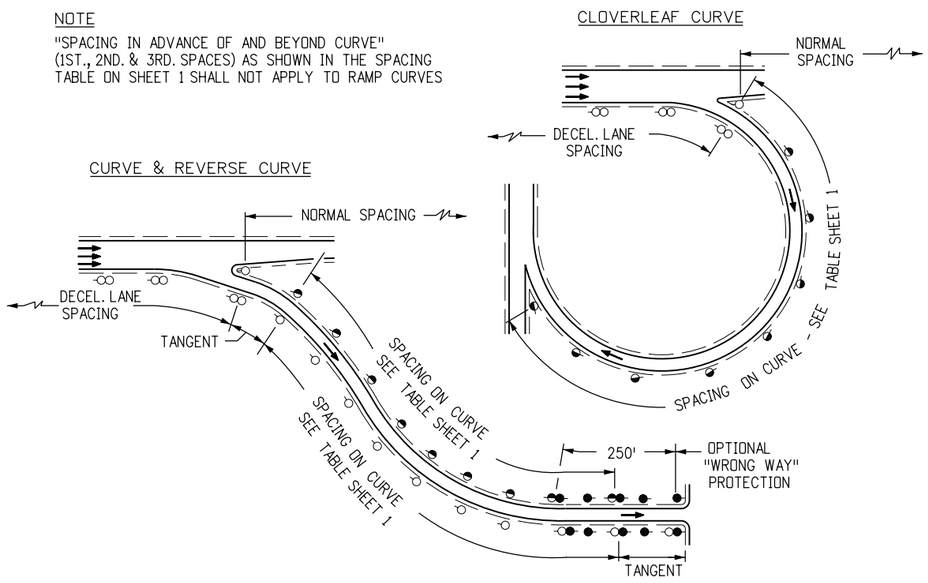

TYPICAL INSTALLATION FOR RAMP CURVES

LEGEND

A = SEE CURVE SPACING TABLE
B = ADVANCE SPACES (FIRST & SECOND)
C = SPACING ON CURVE
D = BEYOND SPACES (FIRST & SECOND)
E = LAST SPACE

NOTE

DELINEATORS MAY BE INSTALLED IF NECESSARY FOR "WRONG WAY" PROTECTION SEE OTHER TYPICAL INSTALLATIONS

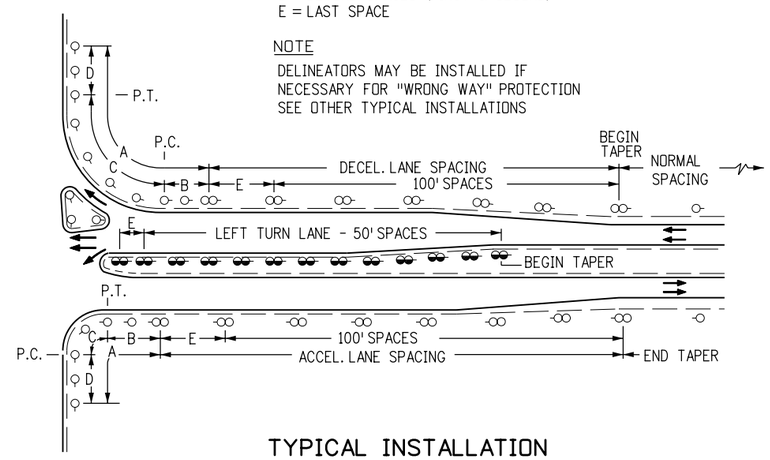

TYPICAL INSTALLATION FOR INTERSECTIONS

WITH ACCEL. & DECEL. LANES

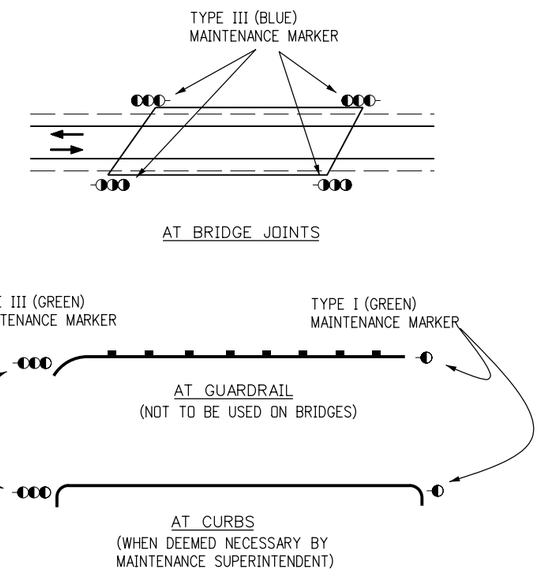

MAINTENANCE MARKER LOCATIONS FOR OBSTRUCTIONS

Computer File Information		Sheet Revisions	
Creation Date: 07/04/06 Initials: KCM		Date:	Comments
Last Modification Date: 07/04/06 Initials: JSW	R-X		
Full Path: www.dot.state.co.us/DesignSupport/	R-X		
Drawing File Name: Sheet_S-612-01_3of5.dgn	R-X		
CAD Ver.: MicroStation V8 Scale: Not to Scale Units: English	R-X		

Colorado Department of Transportation
4201 East Arkansas Avenue
Denver, Colorado 80222
Phone: (303) 757-9543
Fax: (303) 757-9458
Safety & Traffic Engineering Branch KCM/JSW

DELINEATOR INSTALLATIONS

Issued By: Safety & Traffic Engineering Branch July 04, 2006

STANDARD PLAN NO.
S-612-1
Sheet No. 3 of 6