POST SPACING TABLE
FOR SHEET ALUMINUM SIGN PANELS

	WIDTH OF SIGN	NO. OF POSTS	OVERHANG "A"	POST SPACING "B"
	1'-6"	1	0'-9"	
	2'-0"	1	1'-0"	
	2'-6"	1	1'-3"	
	3'-0"	1	1'-6"	
	4'-0"	1	2'-0"	
	5'-0"	1	2'-6"	
1 , 2	6'-0"	2	0'-3"	5'-6"
1 , 2	7'-0"	2	0'-3"	6'-6"
1	8'-0"	2	0'-3"	7'-6"
	9'-0"	2	0'-9"	7'-6"
	10'-0"	2	1'-3"	7'-6"
	11'-0"	2	1'-9"	7'-6"
	12'-0"	2	2'-3"	7'-6"
	13'-0"	2	2'-6"	8'-0"
	14'-0"	2	2'-6"	9'-0"
	15'-0"	2	3'-0"	9'-0"
	16'-0"	2	3'-3"	9'-6"
	17'-0"	2	3'-3"	10'-6"
	18'-0"	2	3'-6"	11'-0"
	19'-0"	2	3'-9"	11'-6"
	20'-0"	2	4'-0"	12'-0"
	21'-0"	3	2'-6"	8'-0"
	22'-0"	3	3'-0"	8'-0"
	23'-0"	3	3'-6"	8'-0"
	24'-0"	3	3'-8"	8'-4"
	25'-0"	3	4'-0"	8'-6"
	26'-0"	3	4'-0"	9'-0"
	27'-0"	3	4'-0"	9'-6"
	28'-0"	3	4'-0"	10'-0"
	29'-0"	3	4'-0"	10'-6"
	30'-0"	3	4'-0"	11'-0"

(1) BACKING ZEE SHALL EXTEND TO THE EDGE OF THE PANEL, EXCEPT FOR EXIT PANELS ATTACHED BY SQUARE STEEL TUBING.

(2) 6" X 6" TIMBER POSTS WILL NOT BE USED FOR THESE SIZES OF PANEL.

ZEE SPACING TABLE
FOR 3" X 2 11/16 X 2.33 ALUMINUM BACKING ZEES

SIGN PANEL HEIGHT	NUMBER OF ZEES	OVERHANG "F"	SPACING "G"	SIGN PANEL HEIGHT	NUMBER OF ZEES	OVERHANG "F"	SPACING "G"	SPACING "H"
1'-6"	2	0'-4"	0'-10"	13'-0"	7	1'-0"	1'-10"	1'-9 1/2"
2'-0"	2	0'-5"	1'-2"	14'-0"	7	0'-6"	2'-2"	2'-1 1/2"
2'-6"	2	0'-6"	1'-6"	15'-0"	7	1'-0"	2'-2"	2'-1 1/2"
3'-0"	2	0'-7"	1'-10"	16'-0"	7	0'-6"	2'-6"	2'-5 1/2"
4'-0"	2	0'-11"	2'-2"	17'-0"	7	1'-0"	2'-6"	2'-5 1/2"
5'-0"	2	1'-3"	2'-6"	18'-0"	9	0'-4"	2'-2"	2'-1 1/2"
6'-0"	3	0'-10"	2'-2"	19'-0"	9	0'-10"	2'-2"	2'-1 1/2"
7'-0"	3	1'-0"	2'-6"	20'-0"	9	1'-4"	2'-2"	2'-1 1/2"
8'-0"	4	0'-9"	2'-2"	21'-0"	9	0'-6"	2'-6"	2'-5 1/2"
9'-0"	4	1'-3"	2'-2"	22'-0"	9	1'-0"	2'-6"	2'-5 1/2"
10'-0"	4	1'-3"	2'-6"	23'-0"	11	0'-8"	2'-2"	2'-1 1/2"
11'-0"	5	1'-2"	2'-2"	24'-0"	11	1'-2"	2'-2"	2'-1 1/2"
12'-0"	5	1'-0"	2'-6"					

NOTES: - FOR F, G & H. SEE DETAILS ON SHEET 1.

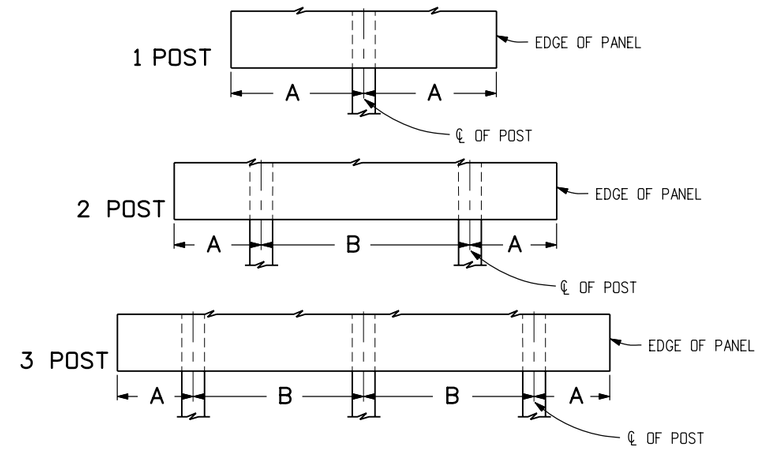

TYPICAL POST SPACING

Computer File Information	
Creation Date: 07/04/06	Initials: KCM
Last Modification Date: 12/29/09	Initials: KEN
Full Path: www.dot.state.co.us/DesignSupport/	
Drawing File Name: Sheet_S-614-04_3of3.dgn	
CAD Ver.: MicroStation V8 Scale: Not to Scale Units: English	

	Sheet Revisions	
	Date:	Comments
R-1	12/29/09	REVISED NOTES UNDER "ZEE SPACING" TABLE
R-X		
R-X		
R-X		

Colorado Department of Transportation
4201 East Arkansas Avenue
Denver, Colorado 80222
Phone: (303) 757-9543
Fax: (303) 757-9458
Safety & Traffic Engineering Branch KCM/KEN

CLASS III SIGNS

Issued By: Safety & Traffic Engineering Branch July 4, 2006

STANDARD PLAN NO.
S-614-4
Sheet No. 3 of 3