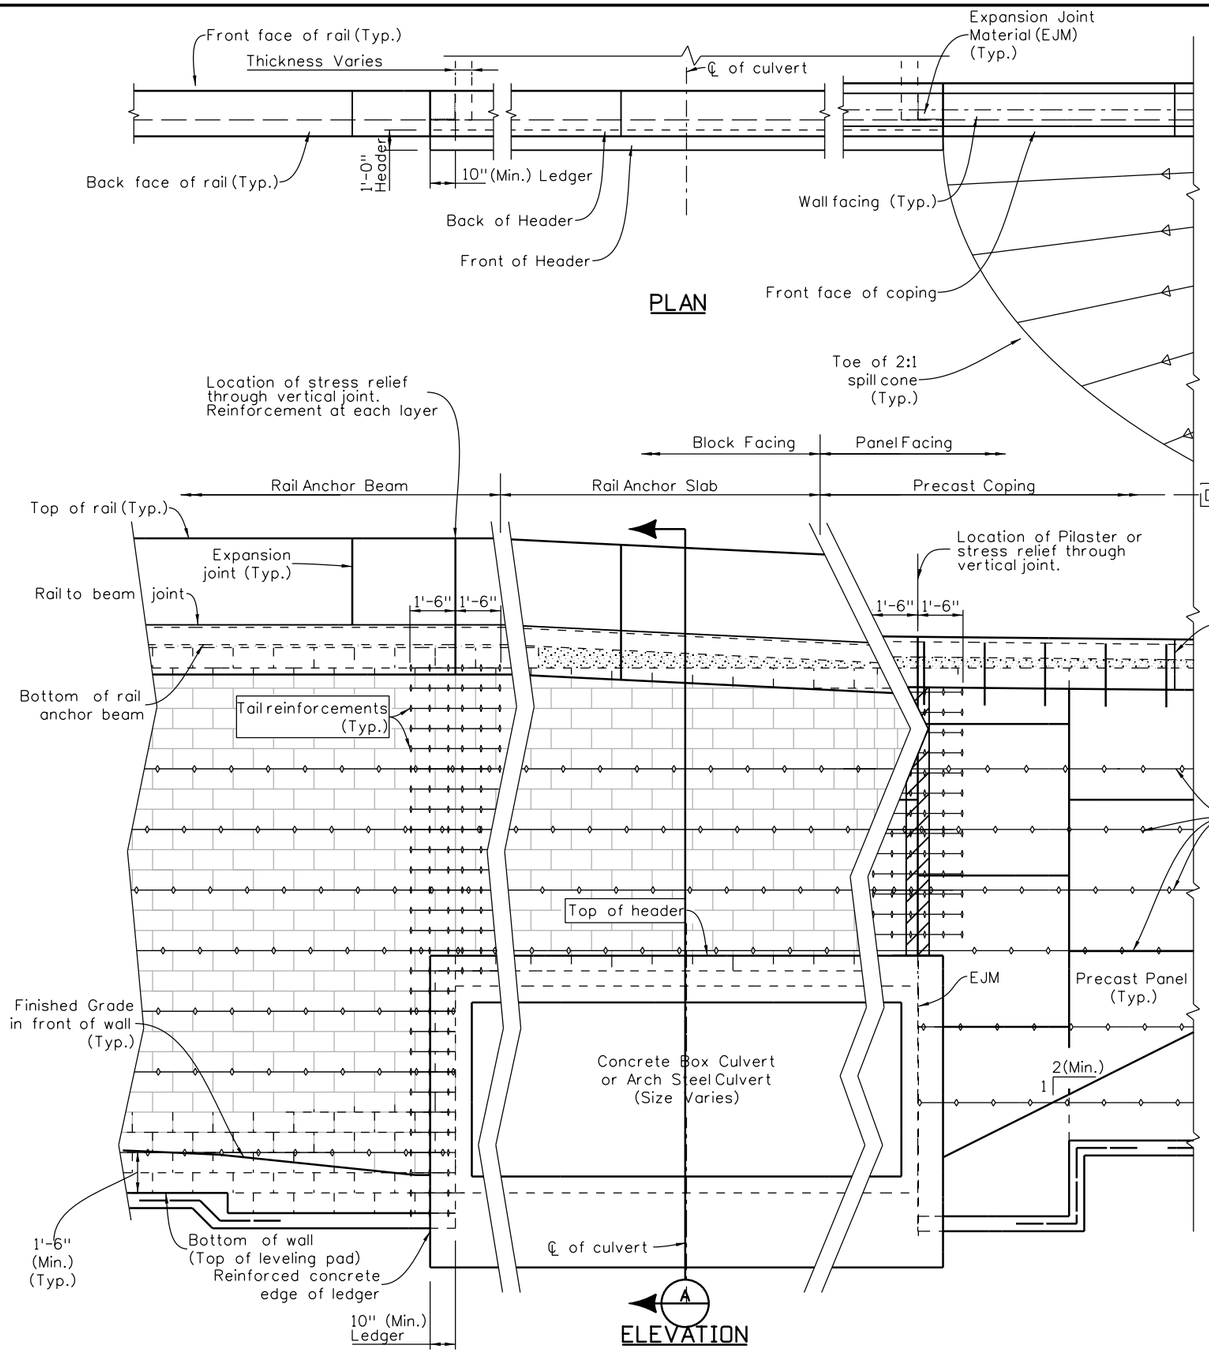

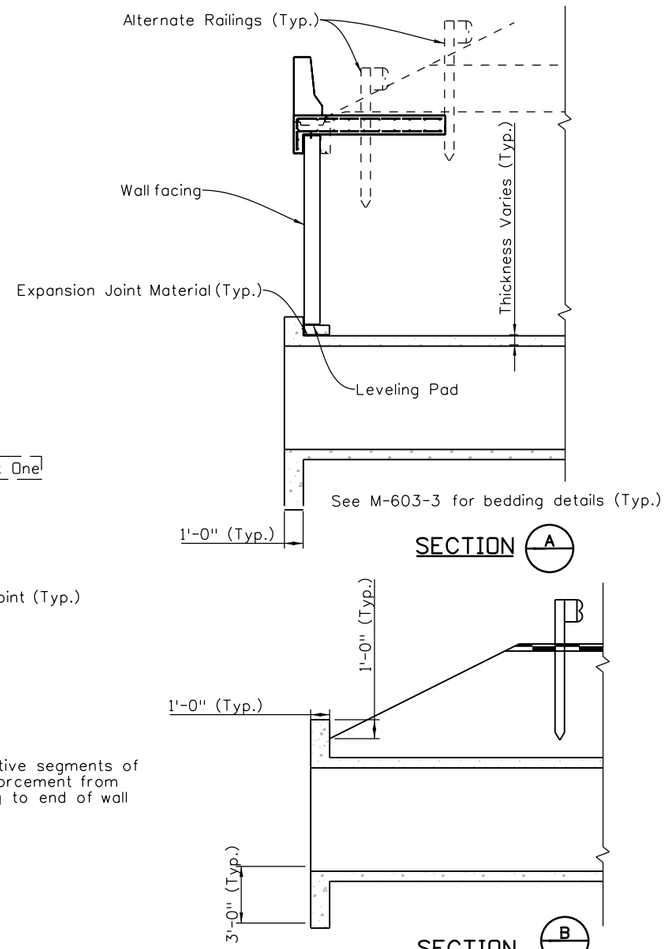

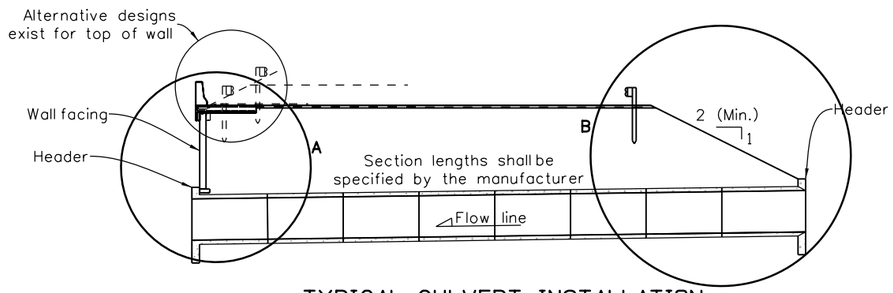

B-504-S6

See M Standards for Additional Concrete Box Culvert Details

Design	INITIAL	DATE
Designed By		
Checked By		

Detail	INITIAL	DATE
Detailed By		
Checked By		

Quantities	INITIAL	DATE
Quantities By		
Checked By		

Revision Dates (Preliminary Stage Only)
03/16

Print Date: $DATE$
File Name: Sheet_B-504-S6.dgn
Horiz. Scale: NTS Vert. Scale: As Noted
Staff Bridge Branch-Unit 0XXX Unit Leader Initials

Sheet Revisions		
Date:	Comments	Init.

Colorado Department of Transportation
4201 East Arkansas Avenue
Room 107
Denver, CO 80222
Phone: 303-757-9309 FAX: 303-757-9197
Staff Bridge Branch Initials

As Constructed
No Revisions:
Revised:
Void:

MSE/GRS BLOCK OR PANEL WALL MISCELLANEOUS DETAILS

Designer:	XXXXXXXX	Structure Numbers	WALL-X-XX-XX
Detailer:	XXXXXXXX		WALL-X-XX-XX
Sheet Subset:	Wall	Subset Sheets:	W00 of 00

Project No./Code
Project Number
Code
Sheet Number

$PLOT_INFO$