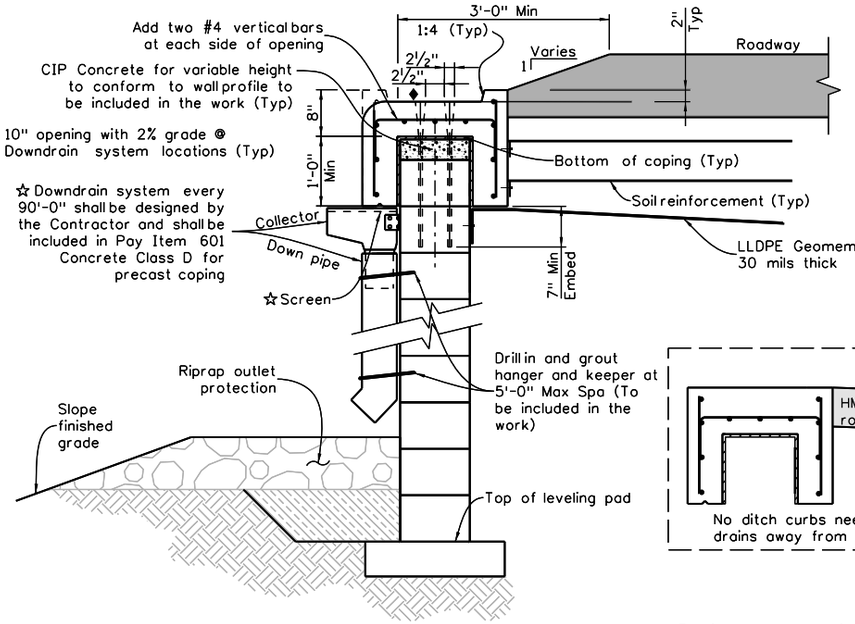

SECTION B

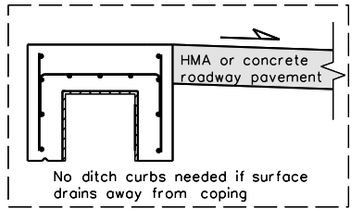

PRECAST COPING QUANTITIES FOR INFORMATION ONLY

	DESCRIPTION (Based on block + rustication depth of 1'-0", D=1'-5")	UNIT	QUANTITY
601	Concrete Class D	CY/LF	0.080
602	Reinforcing Steel (Epoxy Coated)	LB/LF	12.4

NOTES:

1. Shop drawings including collector and down pipe are required for Engineer review.
2. Contractor may provide alternative connection between precast segments, however coping dimensions shall conform to plan. All hardware shall be galvanized.

☆: All Materials or coating will be corrosion resistant (e.g. galvanized). Contractor may submit alternate design of collector and down pipe for Engineer approval.

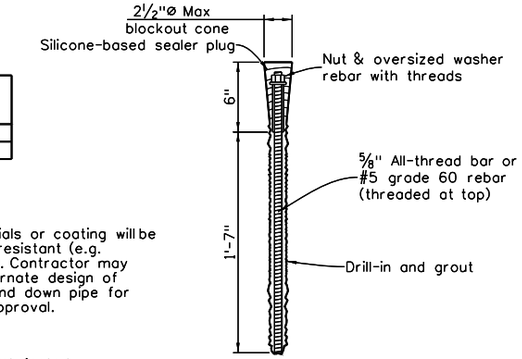

CONE BLOCKOUT DETAL

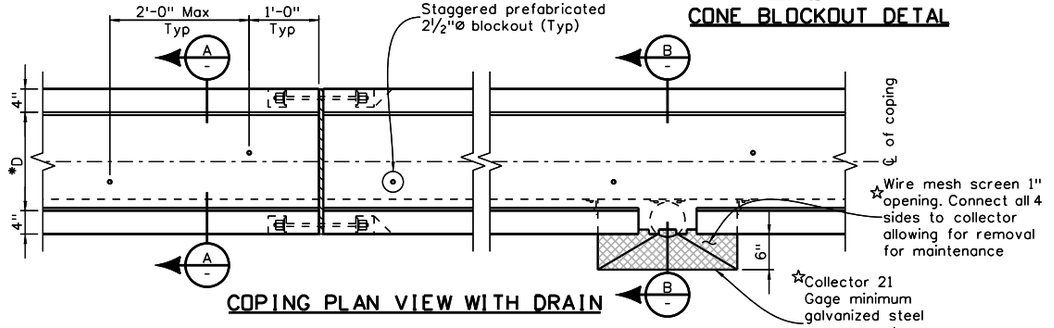

COPING PLAN VIEW WITH DRAIN

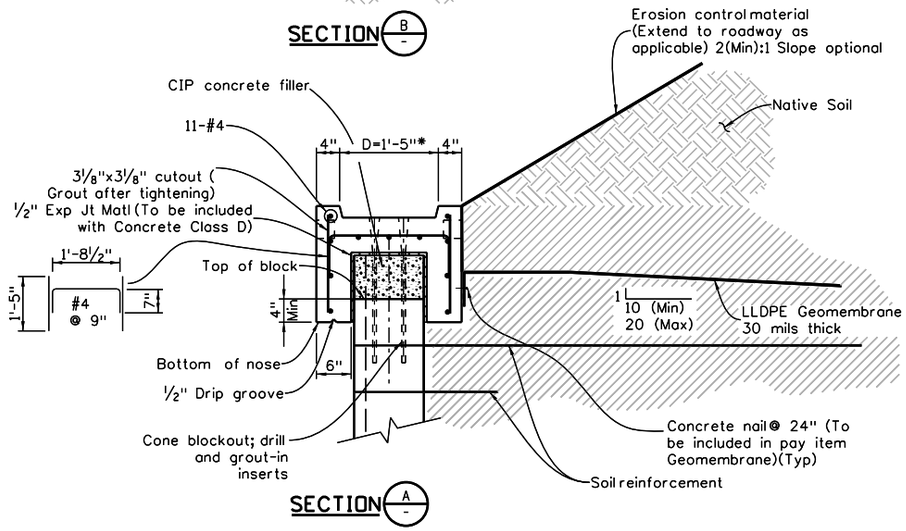

SECTION A

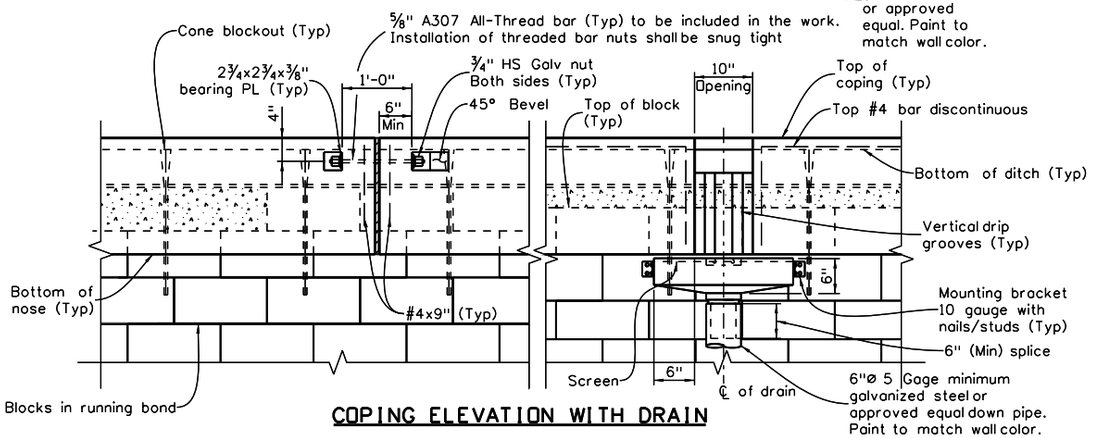

COPING ELEVATION WITH DRAIN

* Contractor shall verify block and banner dimensions prior to submitting shop drawings and fabrication. "D" dimension shall be based on actual block depth measured from front to back.

Revision Dates: 09-16, 10-24

INITIALS | DESIGN | DATE | DETAIL | DATE | QUANTITY | DATE
By
Checked By

All seals for this set of drawings are applied to the cover page(s)

Print Date: $DATE$
File Name: Sheet_B-504-U1.dgn
Horiz. Scale: Vert. Scale: As Noted
Unit Information Unit Leader Initials

Sheet Revisions		
Date:	Comments	Init.

Colorado Department of Transportation
2829 West Howard Place, 3rd Floor
Denver, CO 80204
Phone: 303-512-4079
FAX: 303-757-9197
Staff Bridge Branch Initials

As Constructed
No Revisions:
Revised:
Void:

PRECAST COPING, ROADWAY PAVEMENT DETAILS FOR BLOCK FACING

Designer: XXXXXXXX
Detailer: XXXXXXXX
Sheet Subset: WALL
Structure Numbers: XXXXXXXXXXXXX XXXXXXXXXXXXX
Subset Sheets: WXX of XXX

Project No./Code

Sheet Number

$PLOT_INFO$