B-504-V5

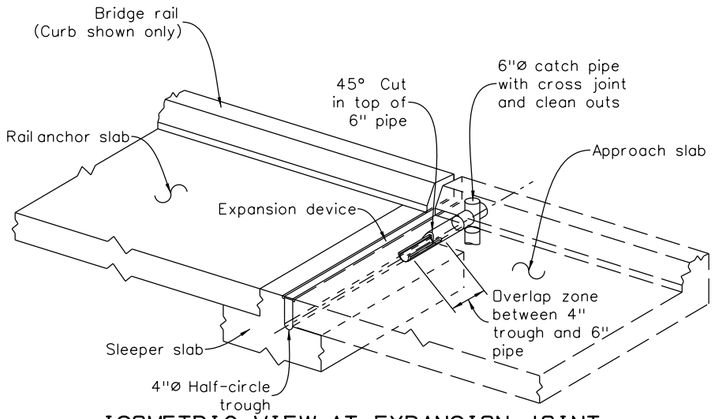

ISOMETRIC VIEW AT EXPANSION JOINT

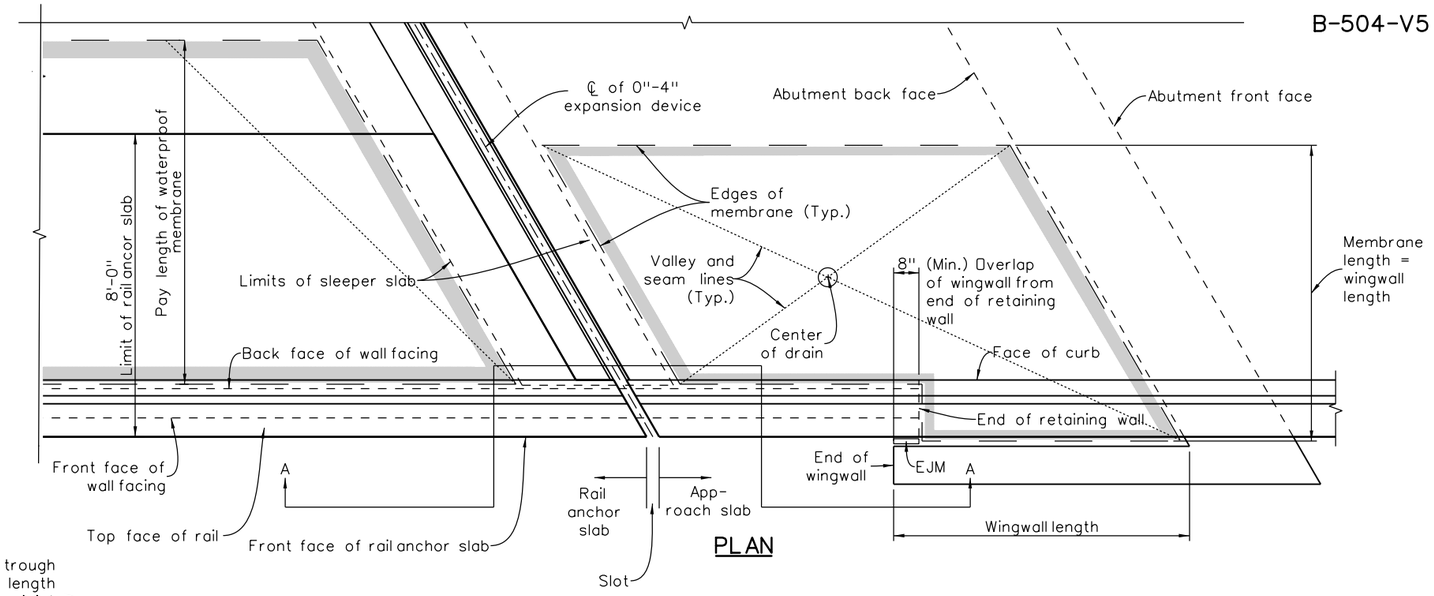

PLAN

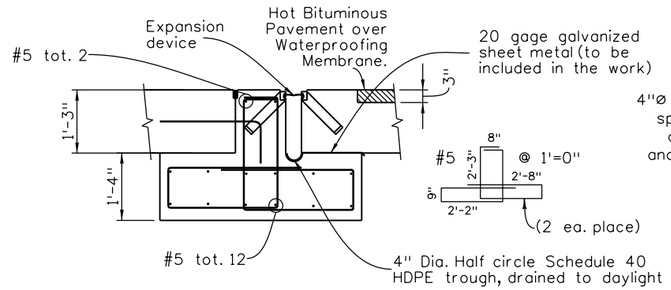

SLEEPER SECTION

Taken normal to expansion device

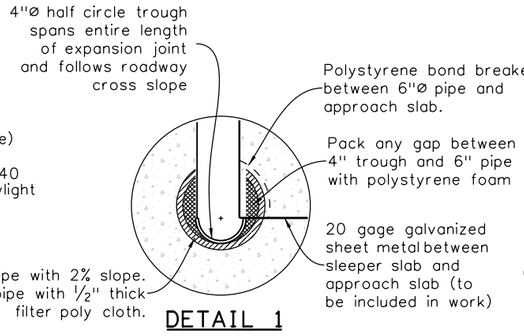

DETAIL 1

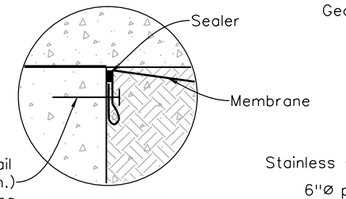

DETAIL 2

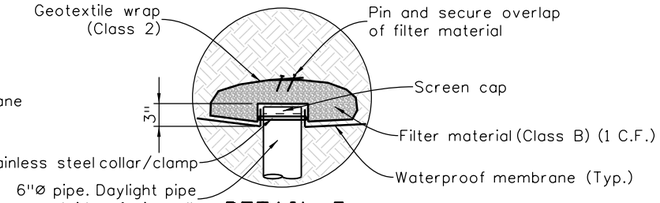

DETAIL 3

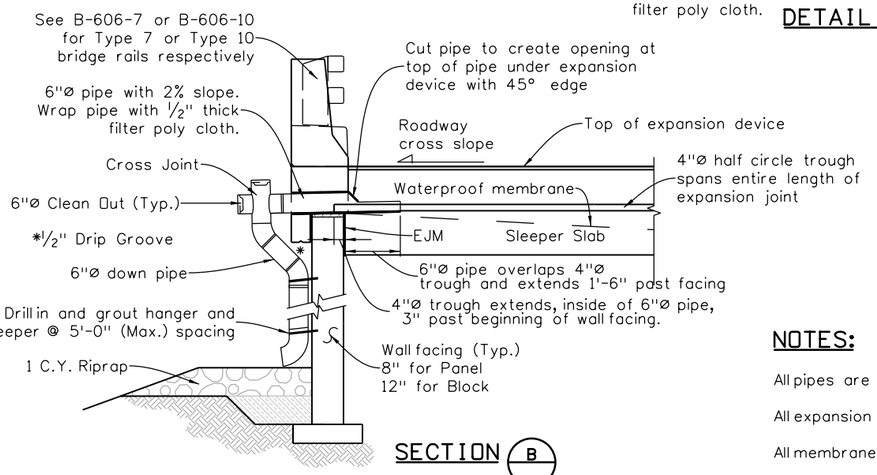

SECTION B

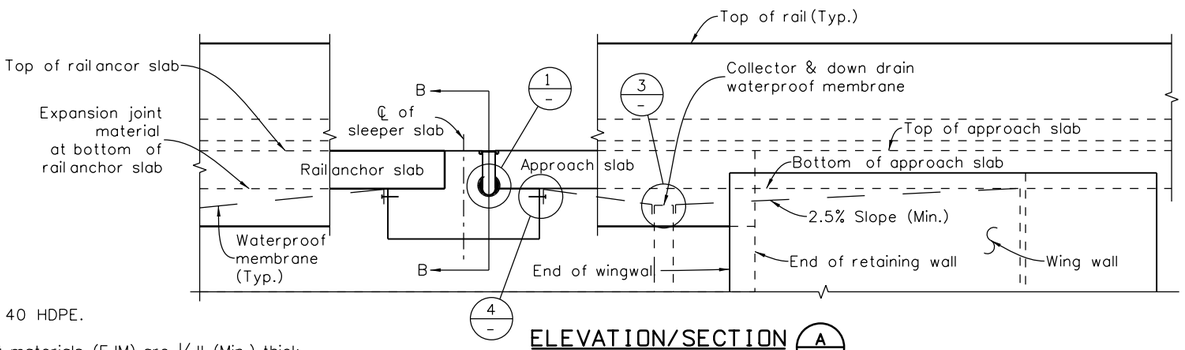

ELEVATION/SECTION A

NOTES:

All pipes are Sch 40 HDPE.

All expansion joint materials (EJM) are ½" (Min.) thick.

All membranes are 60 MIL HDPE.

Print Date: 9/6/2016	Sheet Revisions		
File Name: Sheet_B-504-V5.dgn	Date:	Comments	Init.
Horiz. Scale: As Noted Vert. Scale: As Noted			
Staff Bridge Branch-Unit 0XXX Unit Leader Initials			

Colorado Department of Transportation
4201 East Arkansas Avenue
Room 107
Denver, CO 80222
Phone: 303-757-9309 FAX: 303-757-9197
Staff Bridge Branch Initials

As Constructed	WALL TO ABUTMENT CONNECTION DETAILS			Project No./Code
No Revisions:	Designer: XXXXXXX	Structure Numbers	Wall-X-XX-XX	Project Number
Revised:	Detailer: XXXXXXX		Wall-X-XX-XX	Code
Void:	Sheet Subset: Wall	Subset Sheets: WXX of XXX		Sheet Number

Revision Dates (Preliminary Stage Only): 09-16

Design: Designed By, Checked By — INITIAL, DATE
Detail: Detailed By, Checked By — INITIAL, DATE
Quantities: Quantities By, Checked By — INITIAL, DATE

nguyenh 9:18:59 AM C:\Users\nguyenh\Desktop\Worksheet dgn and PDF\Sheet_B-504-V5.dgn