Oversight / NHS	
FHWA REGION VIII OVERSIGHT?	☐ NO ☐ YES
NATIONAL HIGHWAY SYSTEM?	☐ NO ☐ YES

DEPARTMENT OF TRANSPORTATION
STATE OF COLORADO

I-25 / ARAPAHOE ROAD INTERCHANGE
ENVIRONMENTAL ASSESSMENT
STATE HIGHWAY NO. 88
ARAPAHOE COUNTY
CONSTRUCTION PROJECT CODE NO. 16159

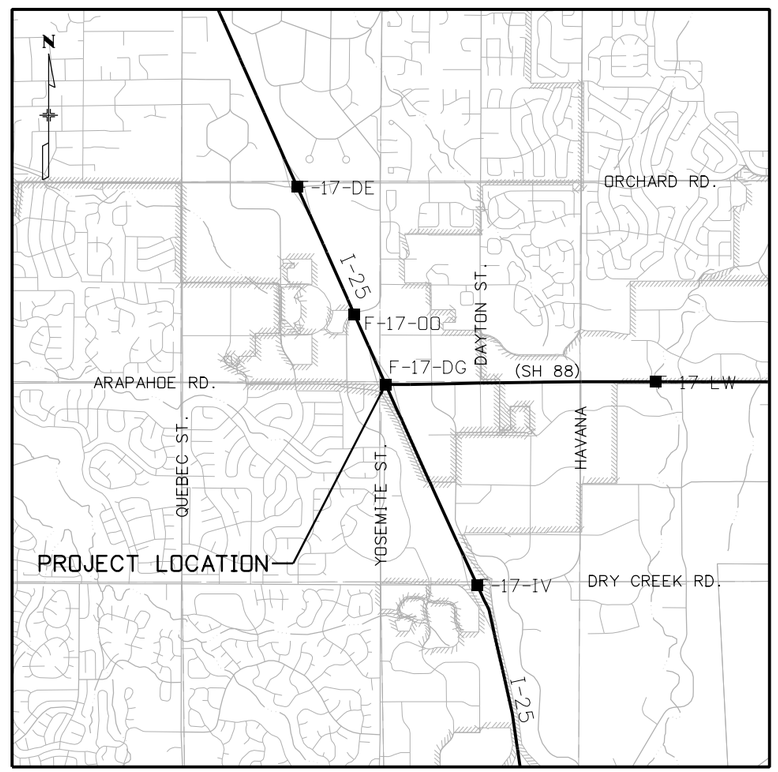

PROJECT LOCATION MAP

INDEX OF SHEETS

1	TITLE SHEET
2-10	TYPICAL SECTIONS
11-15	BRIDGE PLANS
16-25	ROADWAY PLANS
26-45	ROADWAY PROFILES
46-49	INTERSECTION DETAILS
50-51	PROPOSED BASINS AND PONDS
52	RIGHT-OF-WAY IMPACTS (CONCEPTUAL)
53-57	GUIDE SIGN PLANS
58-61	CONSTRUCTION PHASING PLAN - I-25
62-64	CONSTRUCTION PHASING PLAN - ARAPAHOE/I-25 BRIDGE
65-68	CONSTRUCTION PHASING PLAN - ARAPAHOE ROAD
69-85	CROSS SECTIONS

Print Date: 6/11/2012	Sheet Revisions	Colorado Department of Transportation	As Constructed
File Name: 16159DES_01_TitleSht.dgn	Date: / Comments / Init.	3320 South Parker Road, Aurora, CO 80014, Phone: 303-337-9519 FAX: 303-750-7452	No Revisions:
Horiz. Scale: 1:4000 Vert. Scale: As Noted		Region 6 JH	Revised:
Unit Information Unit Leader Initials			Void:

I-25/Arapahoe Interchange
Environmental Assessment

TITLE SHEET

Designer: D. DYER Detailer: K. PAULSON

Project No./Code: I-25/ARAPAHOE EA
16159
Sheet Number 1

ddyer 1:28:25 PM p:\david evans\Arapahoe I-25 EA\16159\Design\Drawings\16159DES_01_TitleSht.dgn

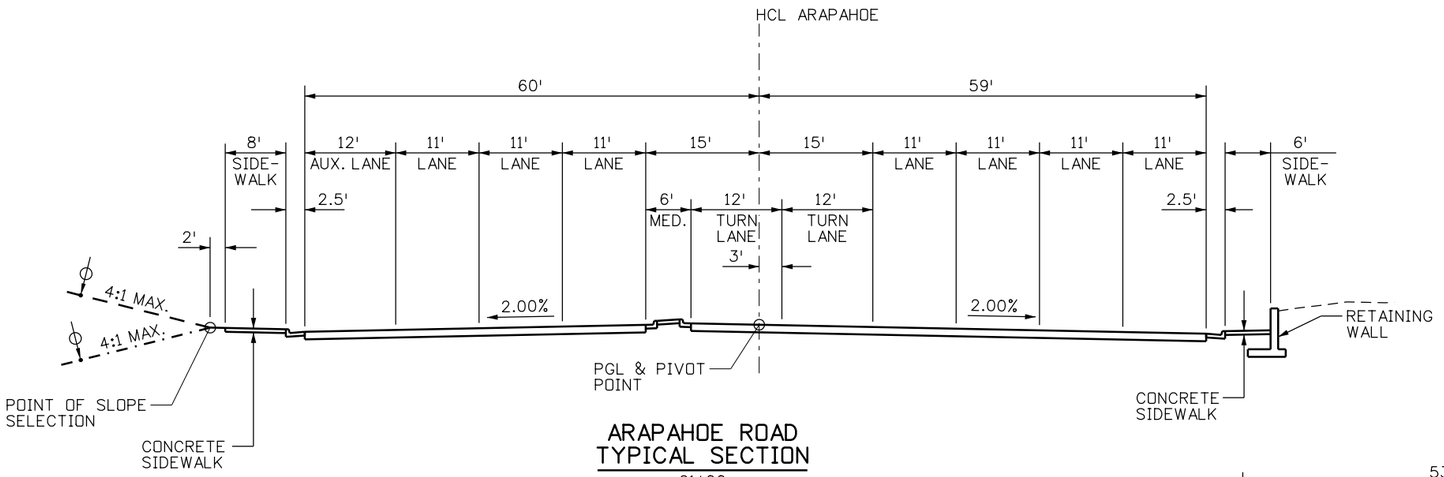

ARAPAHOE ROAD
TYPICAL SECTION
61+00
(LOOKING EAST)

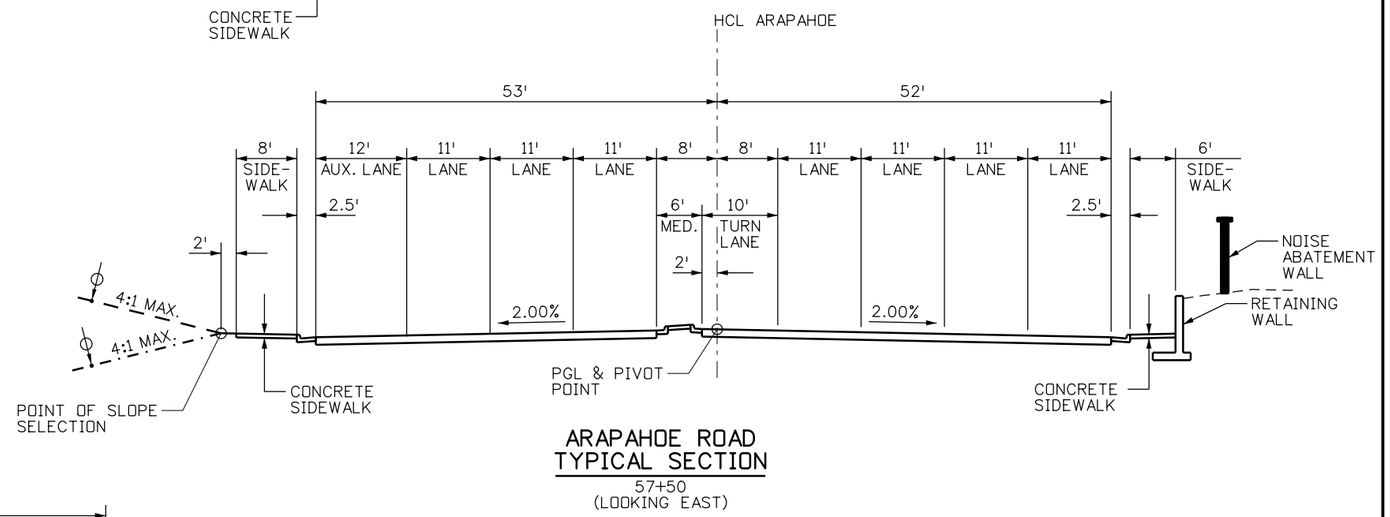

ARAPAHOE ROAD
TYPICAL SECTION
57+50
(LOOKING EAST)

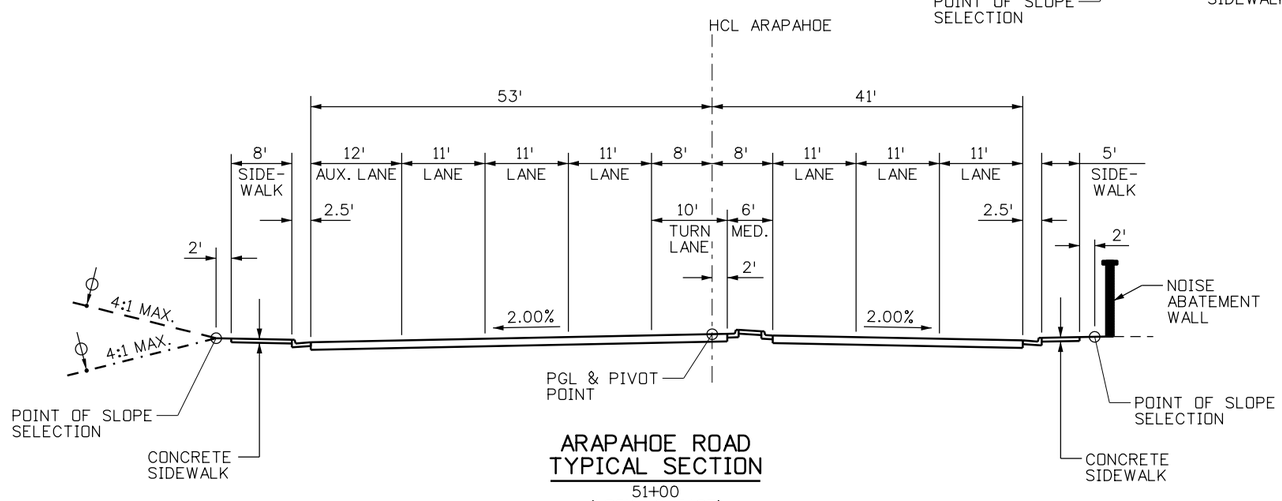

ARAPAHOE ROAD
TYPICAL SECTION
51+00
(LOOKING EAST)

Print Date: 6/11/2012	Sheet Revisions	Colorado Department of Transportation	As Constructed
File Name: 16159DES_02_typ_01.dgn	Date: / Comments / Init.	3320 South Parker Road, Aurora, CO 80014, Phone: 303-337-9519 FAX: 303-750-7452	No Revisions:
Horiz. Scale: 1:20 Vert. Scale: As Noted		Region 6 JH	Revised:
Unit Information Unit Leader Initials			Void:

I-25/Arapahoe Interchange
Environmental Assessment

TYPICAL SECTIONS
ARAPAHOE ROAD

Designer: D. DYER Detailer: R. HANSON

Project No./Code: I-25/ARAPAHOE EA
16159
Sheet Number 2

ddyer 1:28:51 PM p:\david evans\Arapahoe I-25 EA\16159\Design\Drawings\16159DES_02_typ_01.dgn

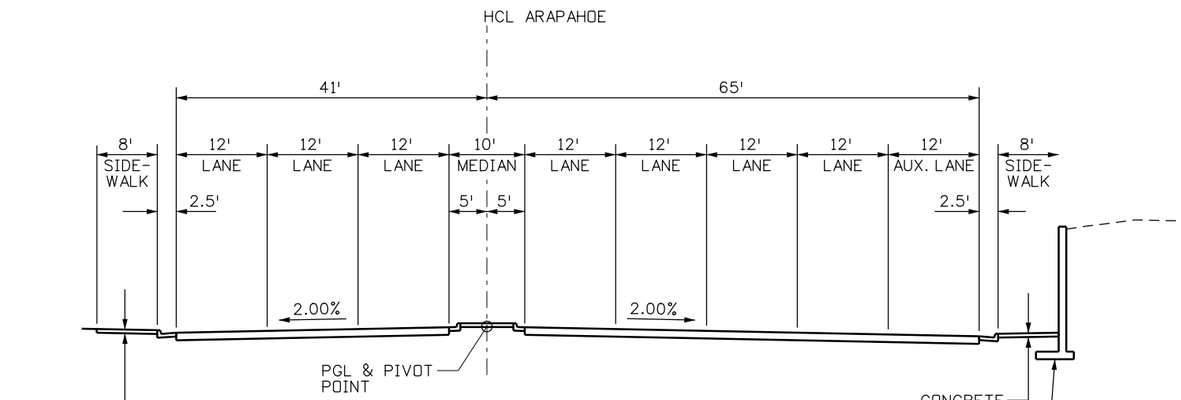

ARAPAHOE ROAD
TYPICAL SECTION
70+50
(LOOKING EAST)

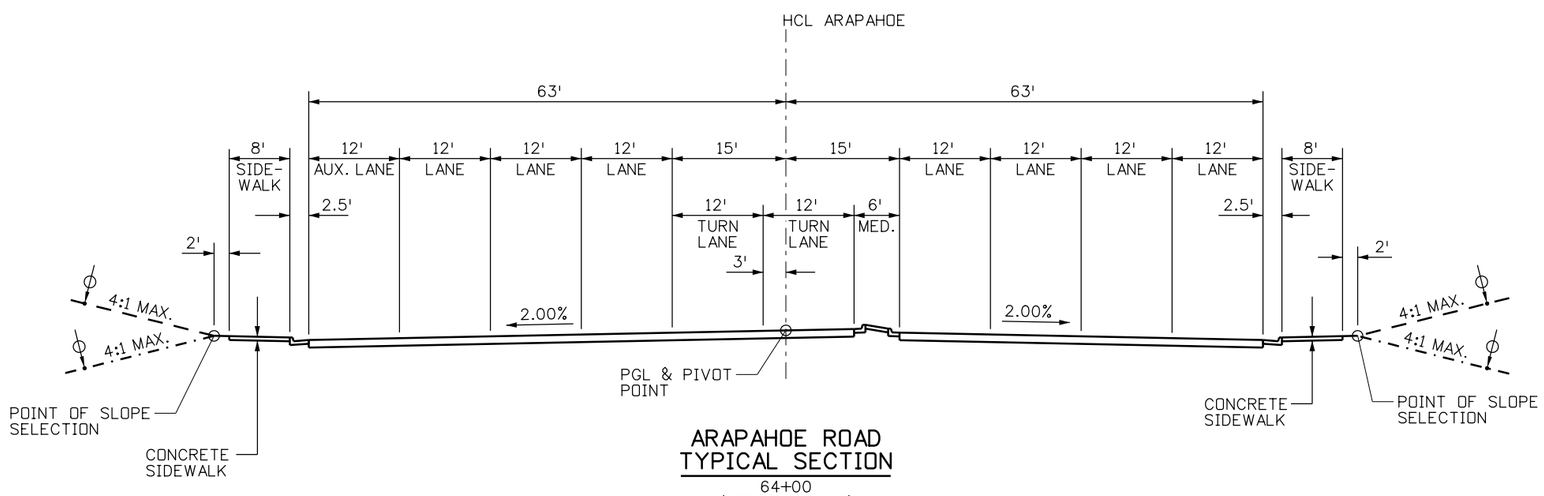

ARAPAHOE ROAD
TYPICAL SECTION
64+00
(LOOKING EAST)

Print Date: 6/11/2012	Sheet Revisions	Colorado Department of Transportation	As Constructed
File Name: 16159DES_03_typ_02.dgn	Date: / Comments / Init.	3320 South Parker Road, Aurora, CO 80014, Phone: 303-337-9519 FAX: 303-750-7452	No Revisions:
Horiz. Scale: 1:19.9999 Vert. Scale: As Noted		Region 6 JH	Revised:
Unit Information Unit Leader Initials			Void:

I-25/Arapahoe Interchange
Environmental Assessment

TYPICAL SECTIONS
ARAPAHOE ROAD

Designer: D. DYER Detailer: R. HANSON

Project No./Code
I-25/ARAPAHOE EA
16159
Sheet Number 3

ddyer 1:29:22 PM p:\david evans\Arapahoe I-25 EA\16159\Design\Drawings\16159DES_03_typ_02.dgn

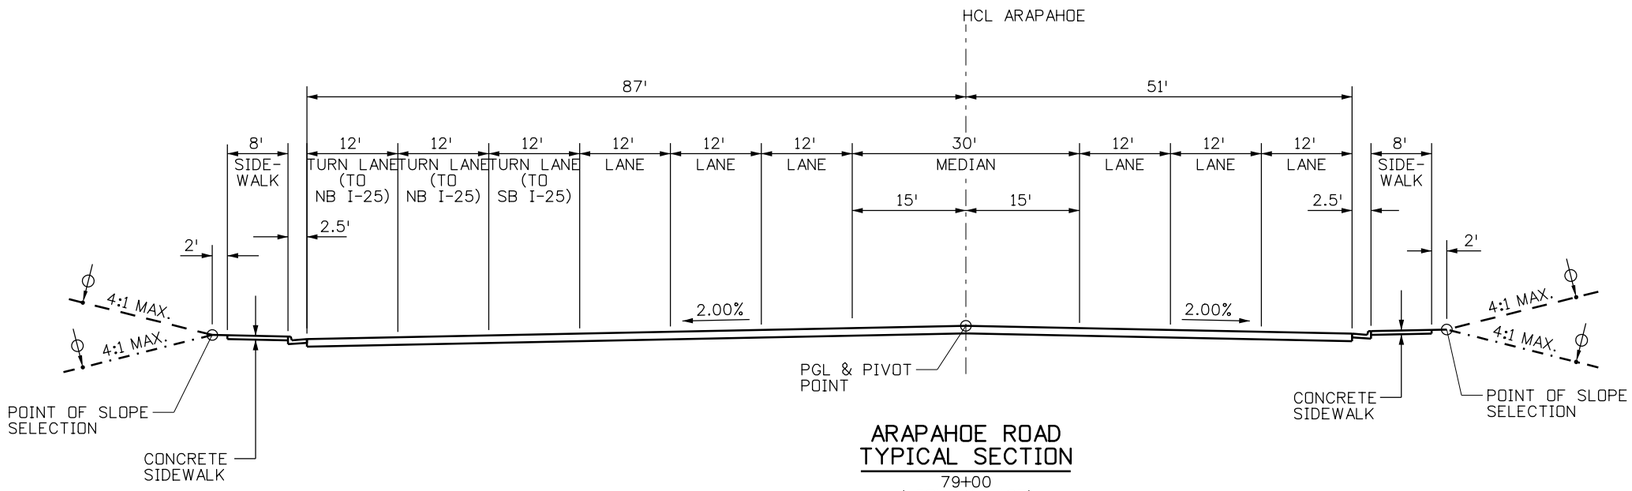

ARAPAHOE ROAD
TYPICAL SECTION
79+00
(LOOKING EAST)

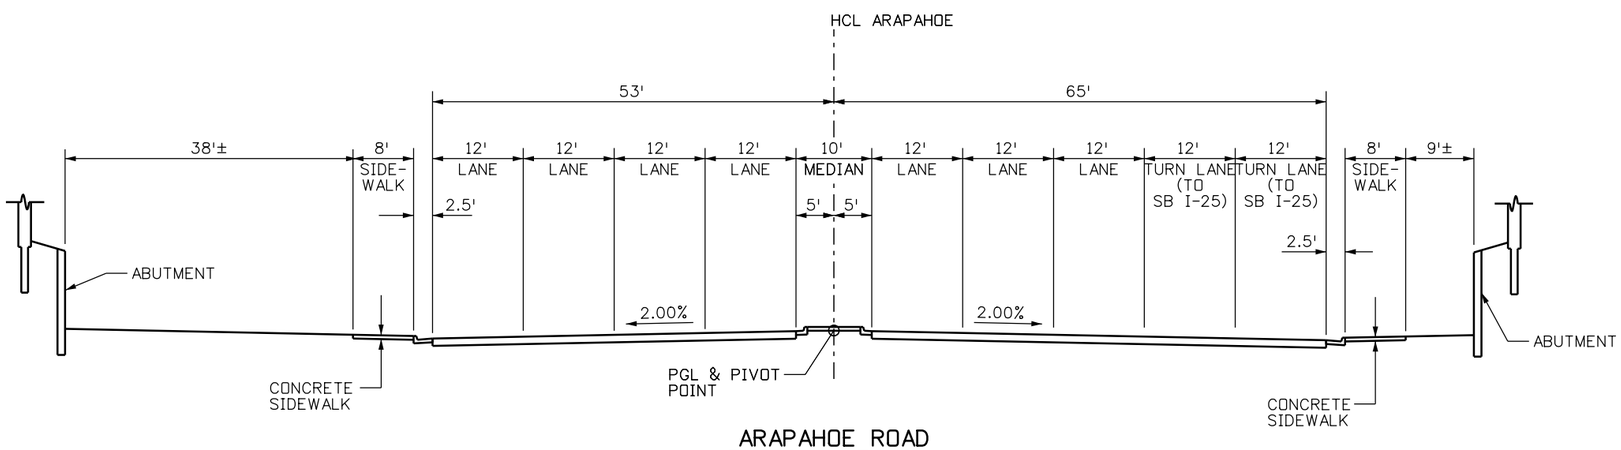

ARAPAHOE ROAD
TYPICAL SECTION
75+00
(LOOKING EAST)

Print Date: 6/11/2012	Sheet Revisions	Colorado Department of Transportation	As Constructed
File Name: 16159DES_04_typ_03.dgn	Date: / Comments / Init.	3320 South Parker Road, Aurora, CO 80014, Phone: 303-337-9519 FAX: 303-750-7452	No Revisions:
Horiz. Scale: 1:20 Vert. Scale: As Noted		Region 6 JH	Revised:
Unit Information Unit Leader Initials			Void:

I-25/Arapahoe Interchange
Environmental Assessment

TYPICAL SECTIONS
ARAPAHOE ROAD

Designer: D. DYER Detailer: R. HANSON

Project No./Code
I-25/ARAPAHOE EA
16159
Sheet Number 4

ddyer 1:29:39 PM p:\david evans\Arapahoe I-25 EA\16159\Design\Drawings\16159DES_04_typ_03.dgn

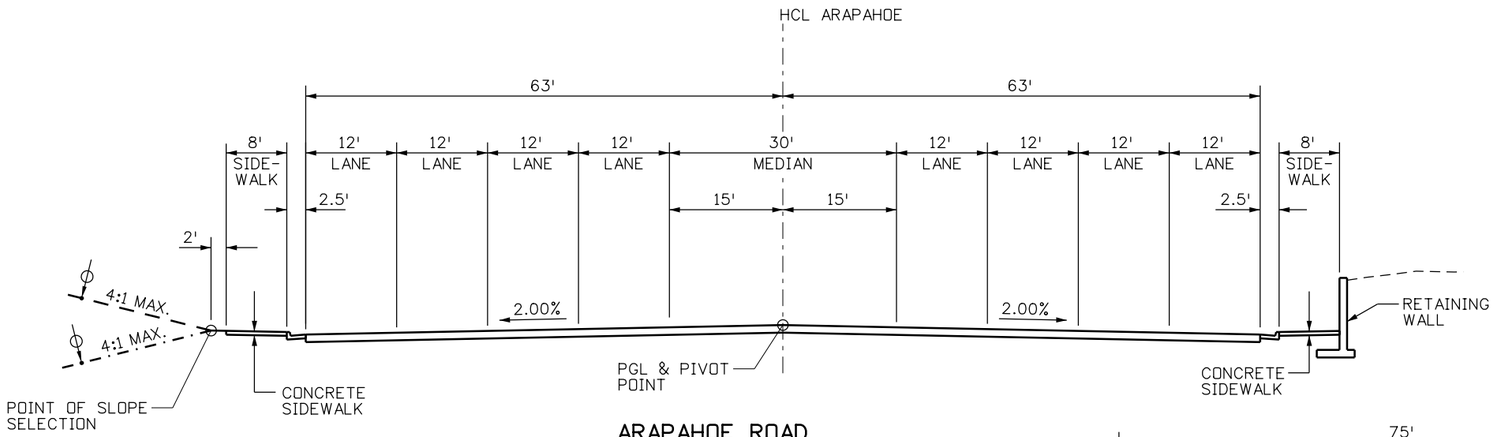

ARAPAHOE ROAD
TYPICAL SECTION
96+00
(LOOKING EAST)

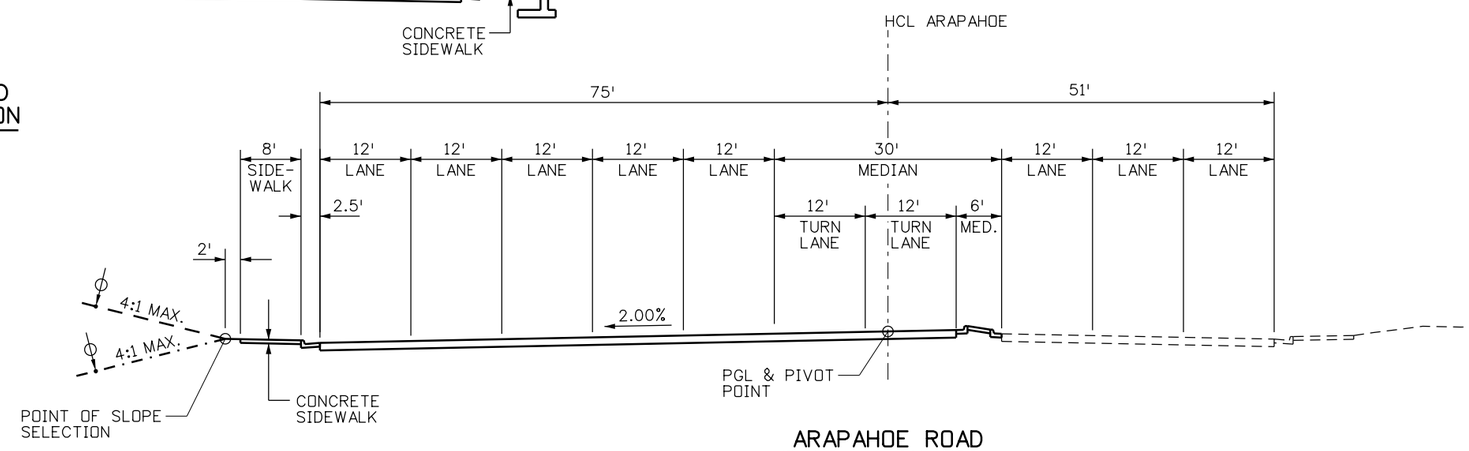

ARAPAHOE ROAD
TYPICAL SECTION
88+00
(LOOKING EAST)

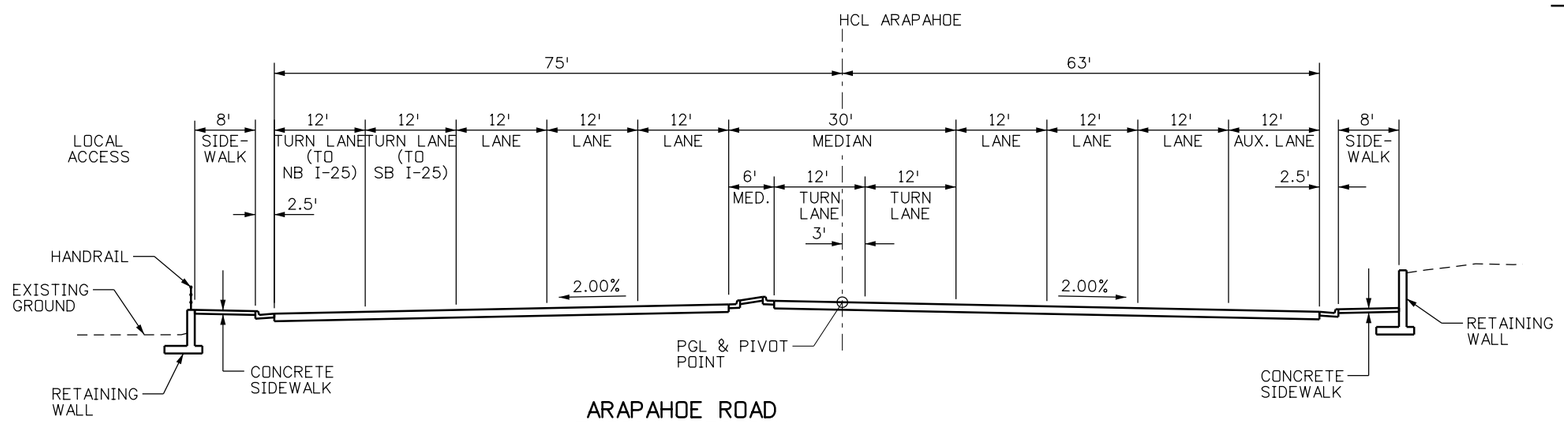

ARAPAHOE ROAD
TYPICAL SECTION
84+00
(LOOKING EAST)

Print Date: 6/11/2012	Sheet Revisions	Colorado Department of Transportation	As Constructed
File Name: 16159DES_05_typ_04.dgn	Date: / Comments / Init.	3320 South Parker Road, Aurora, CO 80014, Phone: 303-337-9519 FAX: 303-750-7452	No Revisions:
Horiz. Scale: 1:20 Vert. Scale: As Noted		Region 6 JH	Revised:
Unit Information Unit Leader Initials			Void:

I-25/Arapahoe Interchange
Environmental Assessment

TYPICAL SECTIONS
ARAPAHOE ROAD

Designer: D. DYER Detailer: R. HANSON

Project No./Code
I-25/ARAPAHOE EA
16159
Sheet Number 5

ddyer 1:30:10 PM p:\david evans\Arapahoe I-25 EA\16159\Design\Drawings\16159DES_05_typ_04.dgn

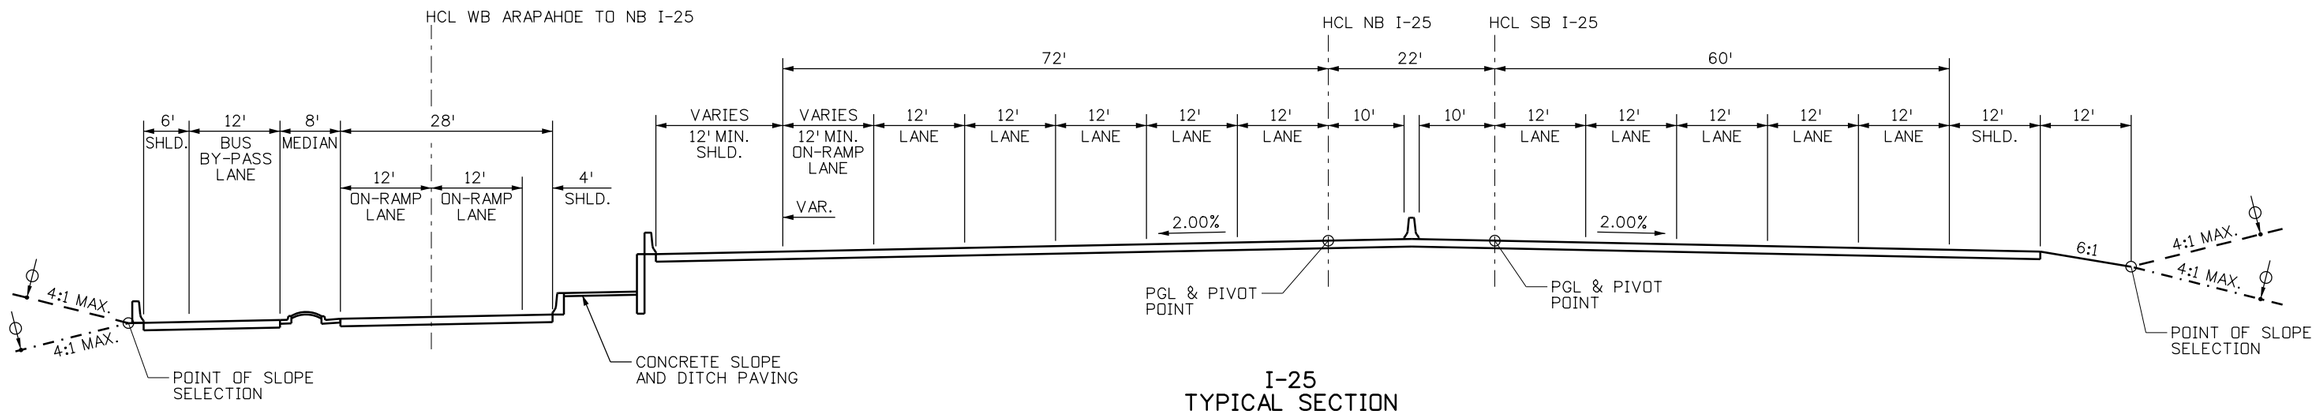

I-25
TYPICAL SECTION
594+00
(LOOKING SOUTH)

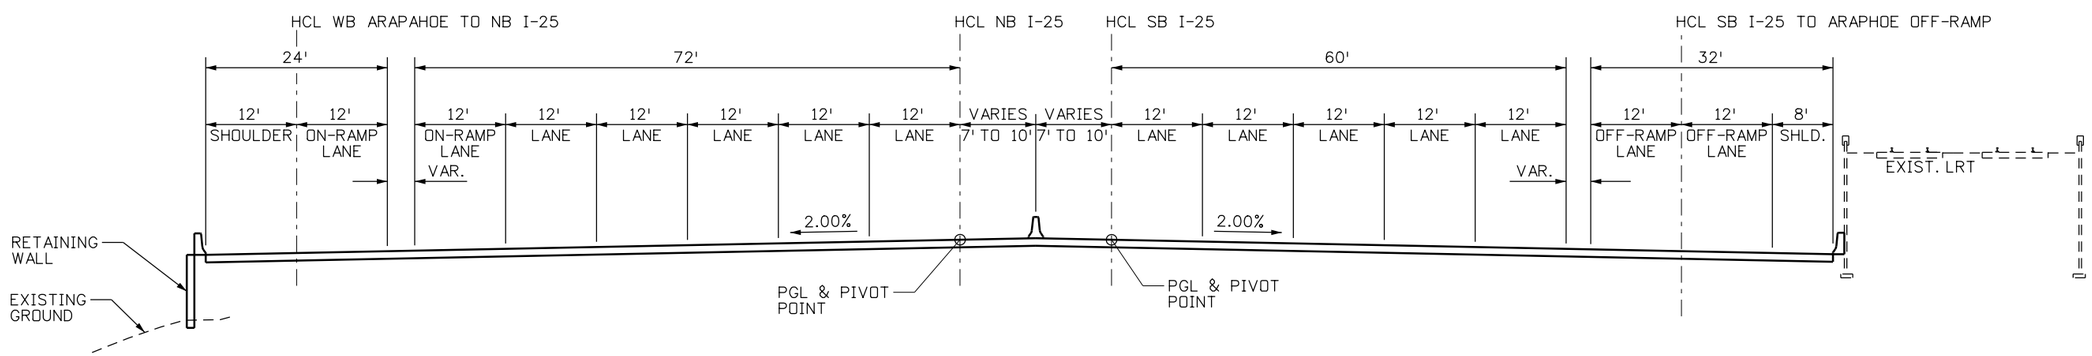

I-25
TYPICAL SECTION
586+00
(LOOKING SOUTH)

Print Date: 6/11/2012	Sheet Revisions	Colorado Department of Transportation	As Constructed
File Name: 16159DES_06_typ_05.dgn	Date: / Comments / Init.	3320 South Parker Road, Aurora, CO 80014, Phone: 303-337-9519 FAX: 303-750-7452	No Revisions:
Horiz. Scale: 1:20 Vert. Scale: As Noted		Region 6 JH	Revised:
Unit Information Unit Leader Initials			Void:

I-25/Arapahoe Interchange
Environmental Assessment

TYPICAL SECTIONS
I-25

Designer: D. DYER Detailer: R. HANSON

Project No./Code
I-25/ARAPAHOE EA
16159
Sheet Number 6

ddyer 1:30:35 PM p:\david evans\Arapahoe I-25 EA\16159\Design\Drawings\16159DES_06_typ_05.dgn

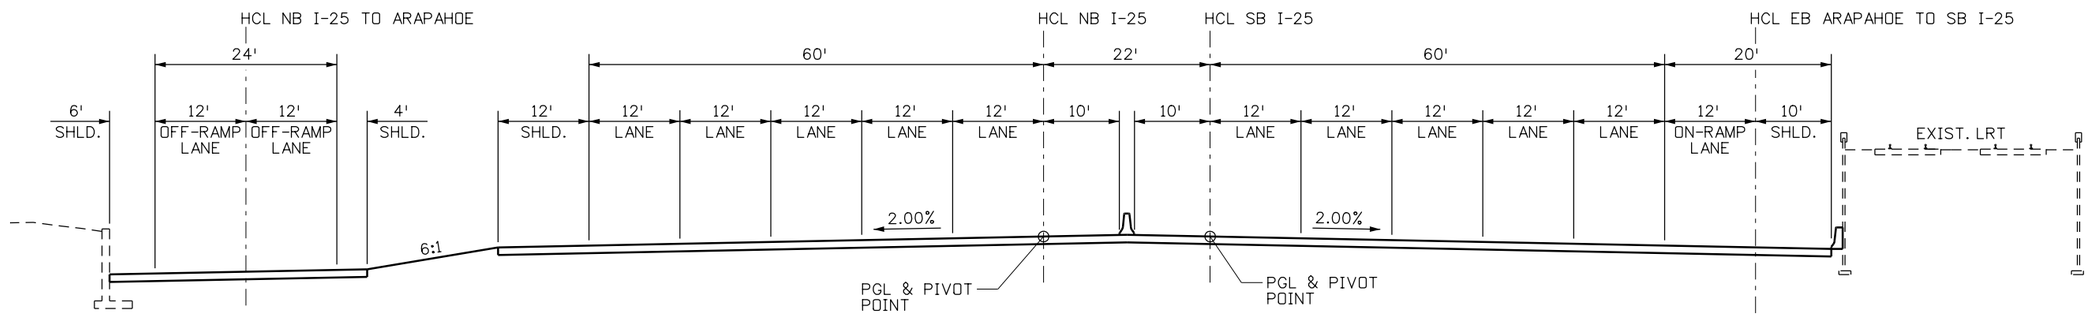

I-25
TYPICAL SECTION
608+50
(LOOKING SOUTH)

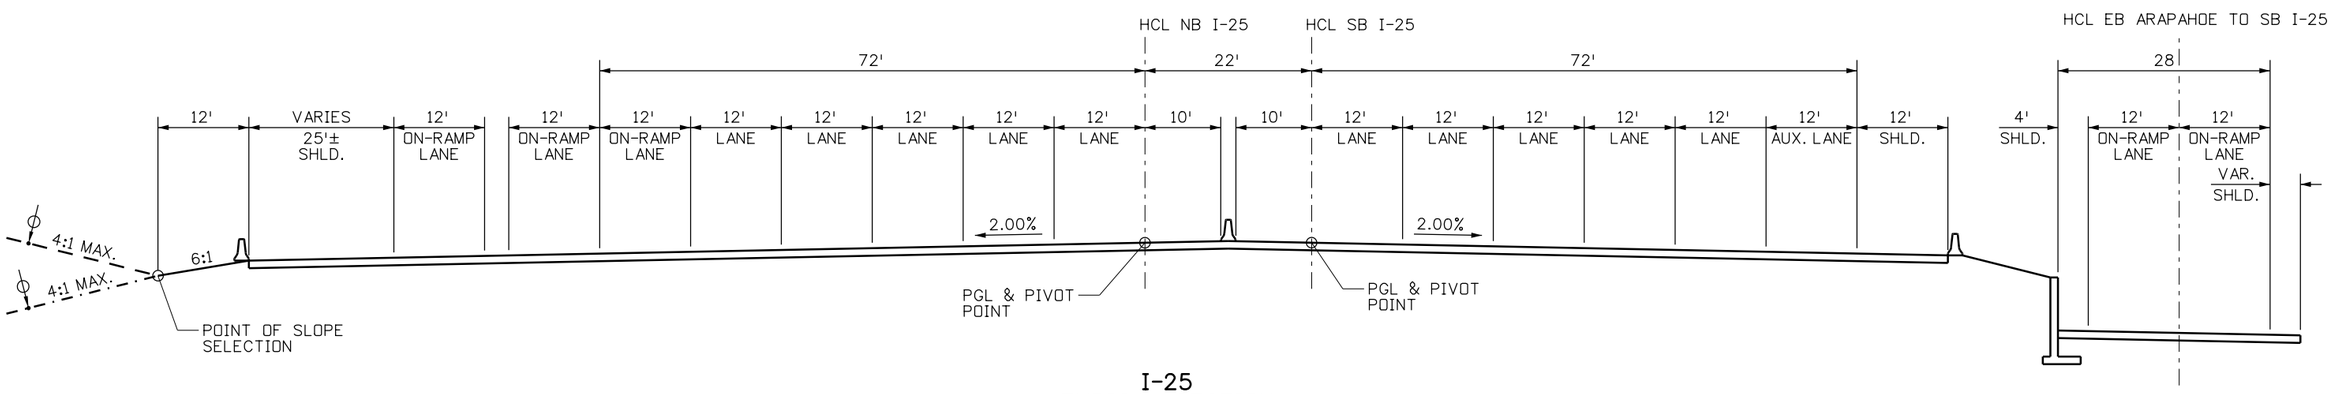

I-25
TYPICAL SECTION
600+50
(LOOKING SOUTH)

Print Date: 6/11/2012	Sheet Revisions	Colorado Department of Transportation	As Constructed	I-25/Arapahoe Interchange	Project No./Code
File Name: 16159DES_07_typ_06.dgn	Date: / Comments / Init.	3320 South Parker Road, Aurora, CO 80014, Phone: 303-337-9519 FAX: 303-750-7452	No Revisions:	Environmental Assessment	I-25/ARAPAHOE EA
Horiz. Scale: 1:20 Vert. Scale: As Noted		Region 6 JH	Revised:	TYPICAL SECTIONS I-25	16159
Unit Information Unit Leader Initials			Void:	Designer: D. DYER Detailer: R. HANSON	Sheet Number 7

ddyer 1:30:49 PM p:\david evans\Arapahoe I-25 EA\16159\Design\Drawings\16159DES_07_typ_06.dgn

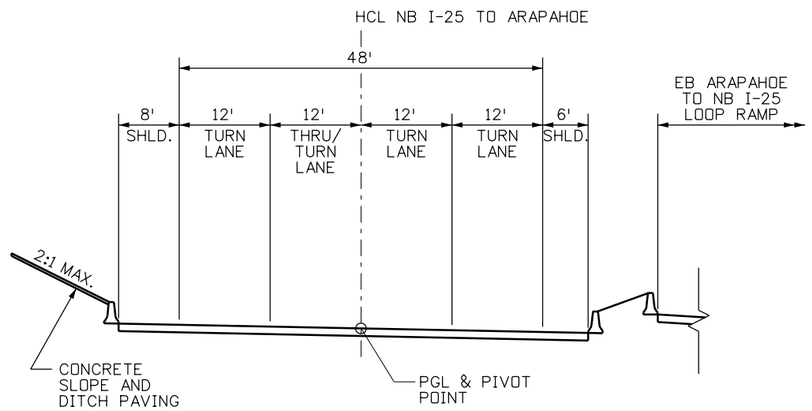

NB I-25 TO ARAPAHOE
TYPICAL SECTION
5601+00
(LOOKING SOUTH)

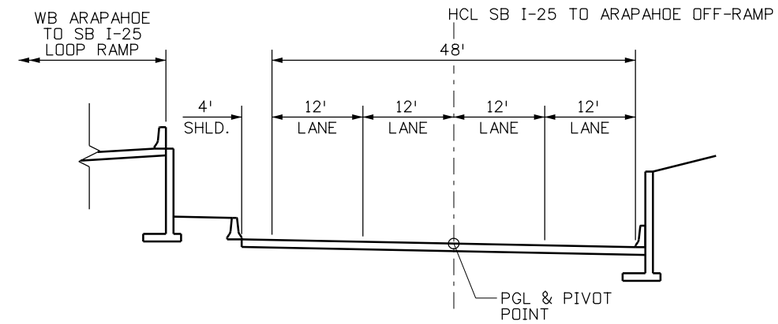

SB I-25 TO ARAPAHOE
TYPICAL SECTION
3595+00
(LOOKING SOUTH)

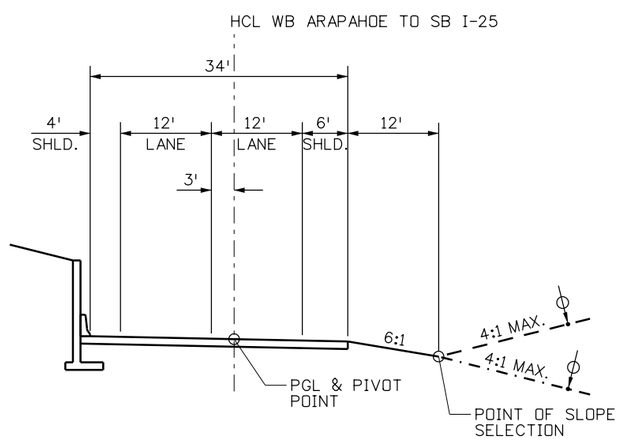

WB ARAPAHOE TO SB I-25
TYPICAL SECTION
586+00
(LOOKING NORTH)

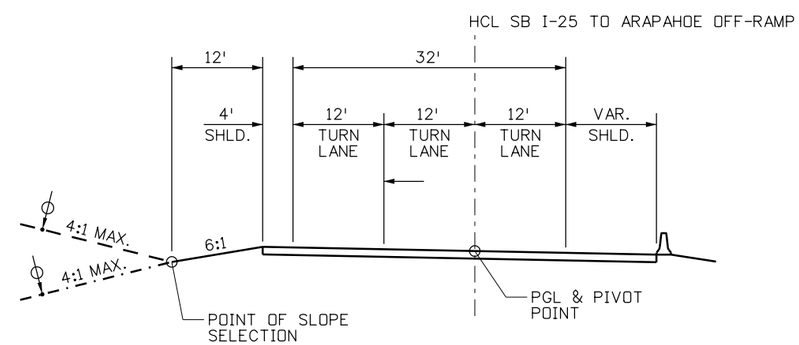

SB I-25 TO ARAPAHOE
TYPICAL SECTION
3592+50
(LOOKING SOUTH)

Print Date: 6/11/2012	Sheet Revisions	Colorado Department of Transportation	As Constructed
File Name: 16159DES_08_typ_07.dgn	Date: / Comments / Init.	3320 South Parker Road, Aurora, CO 80014, Phone: 303-337-9519 FAX: 303-750-7452	No Revisions:
Horiz. Scale: 1:20 Vert. Scale: As Noted		Region 6 JH	Revised:
Unit Information Unit Leader Initials			Void:

I-25/Arapahoe Interchange
Environmental Assessment

TYPICAL SECTIONS
RAMPS

Designer: D. DYER Detailer: R. HANSON

Project No./Code
I-25/ARAPAHOE EA
16159
Sheet Number 8

ddyer 1:31:08 PM p:\david evans\Arapahoe I-25 EA\16159\Design\Drawings\16159DES_08_typ_07.dgn

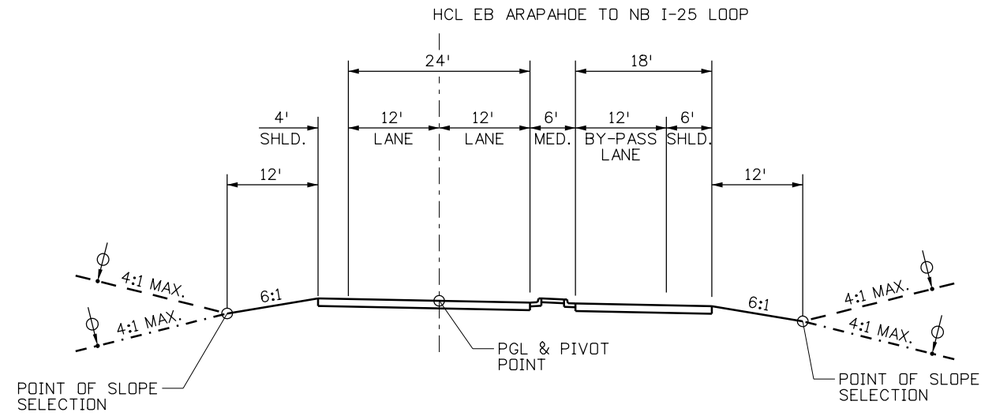

EB ARAPAHOE TO NB I-25 LOOP
TYPICAL SECTION
7606+00
(LOOKING EAST)

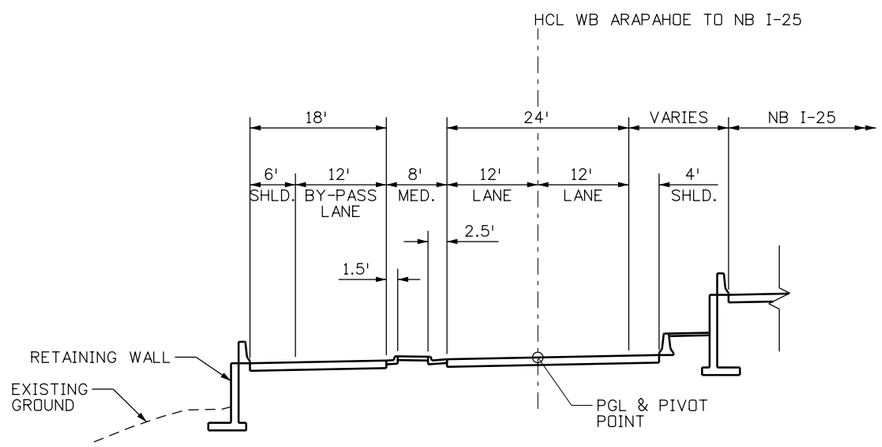

WB ARAPAHOE TO NB I-25
TYPICAL SECTION
2593+00
(LOOKING SOUTH)

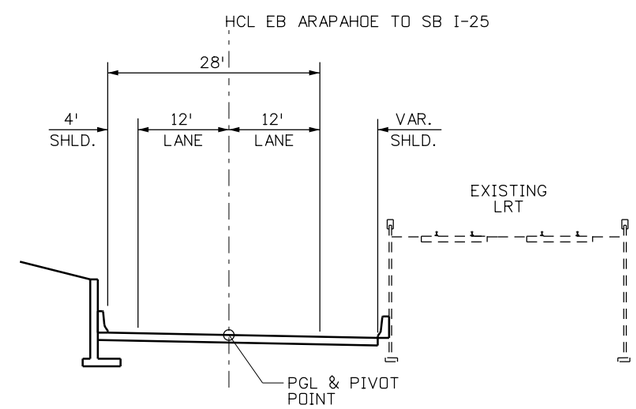

EB ARAPAHOE TO SB I-25
TYPICAL SECTION
4601+00
(LOOKING SOUTH)

Print Date: 6/11/2012	Sheet Revisions	Colorado Department of Transportation	As Constructed	I-25/Arapahoe Interchange	Project No./Code
File Name: 16159DES_09_typ_08.dgn	Date: / Comments / Init.	DOT — 3320 South Parker Road, Aurora, CO 80014, Phone: 303-337-9519 FAX: 303-750-7452	No Revisions:	Environmental Assessment	I-25/ARAPAHOE EA
Horiz. Scale: 1:20 Vert. Scale: As Noted			Revised:	TYPICAL SECTIONS RAMPS	16159
Unit Information Unit Leader Initials		Region 6 JH	Void:	Designer: D. DYER Detailer: R. HANSON	Sheet Number 9

ddyer 1:31:25 PM p:\david evans\Arapahoe I-25 EA\16159\Design\Drawings\16159DES_09_typ_08.dgn

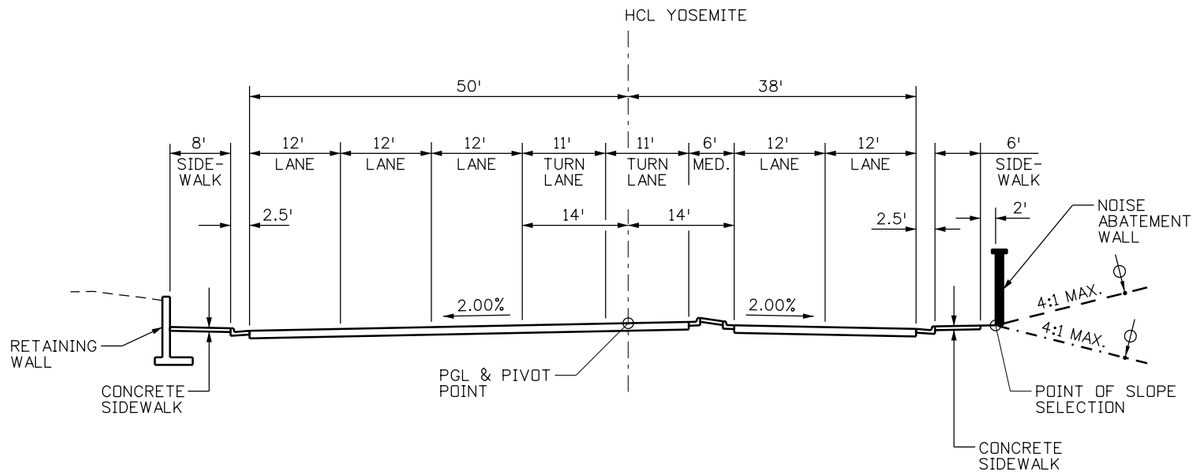

YOSEMITE STREET
TYPICAL SECTION
222+50
(LOOKING SOUTH)

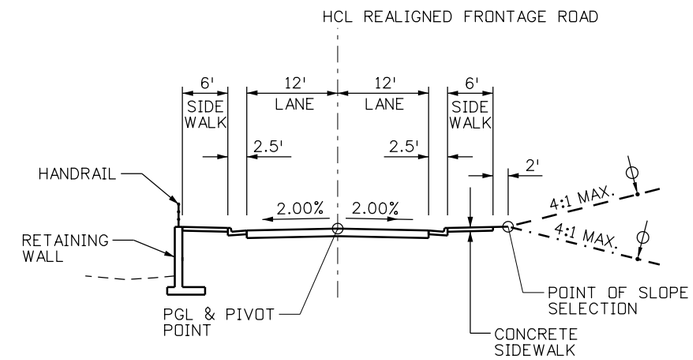

REALIGNED FRONTAGE ROAD
TYPICAL SECTION
206+00
(LOOKING SOUTH)

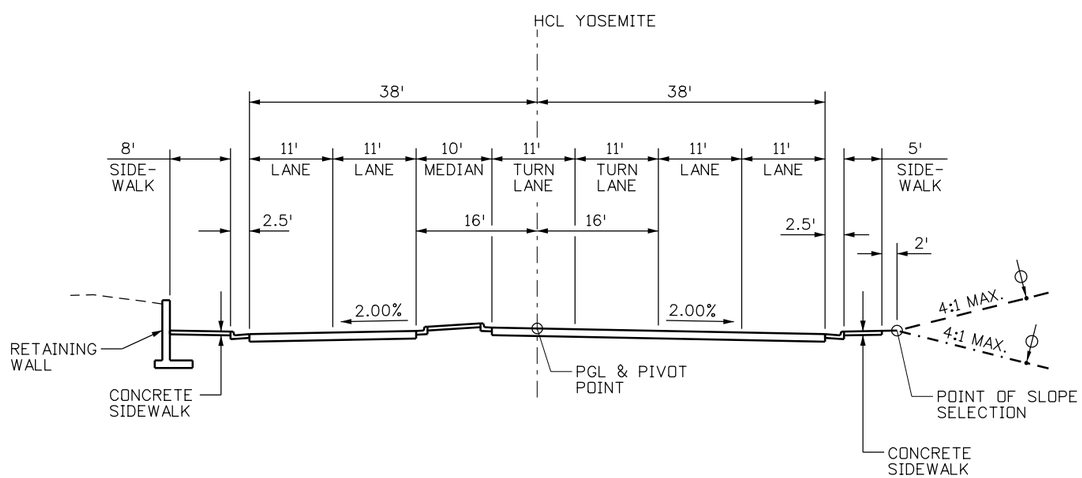

YOSEMITE STREET
TYPICAL SECTION
217+00
(LOOKING SOUTH)

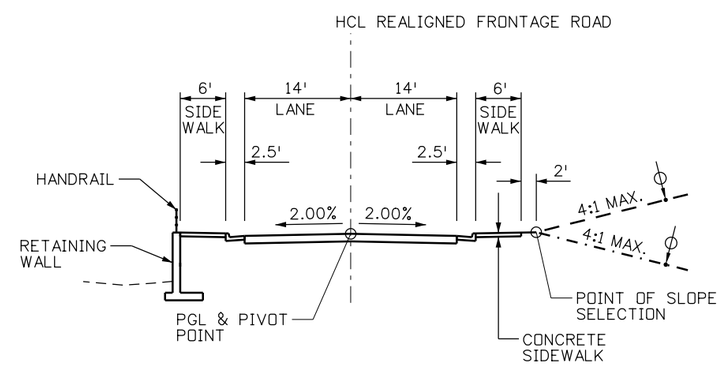

REALIGNED FRONTAGE ROAD
TYPICAL SECTION
204+00
(LOOKING SOUTH)

Print Date: 6/11/2012	Sheet Revisions	Colorado Department of Transportation	As Constructed
File Name: 16159DES_10_typ_09.gdn	Date: / Comments / Init.	3320 South Parker Road, Aurora, CO 80014, Phone: 303-337-9519 FAX: 303-750-7452	No Revisions:
Horiz. Scale: 1:19.9999 Vert. Scale: As Noted		Region 6 JH	Revised:
Unit Information Unit Leader Initials			Void:

I-25/Arapahoe Interchange
Environmental Assessment
TYPICAL SECTIONS
YOSEMITE STREET
& REALIGNED FRONTAGE RD.
Designer: D. DYER Detailer: R. HANSON

Project No./Code
I-25/ARAPAHOE EA
16159
Sheet Number 10

ddyer 1:31:42 PM p:\david evans\Arapahoe I-25 EA\16159\Design\Drawings\16159DES_10_typ_09.dgn

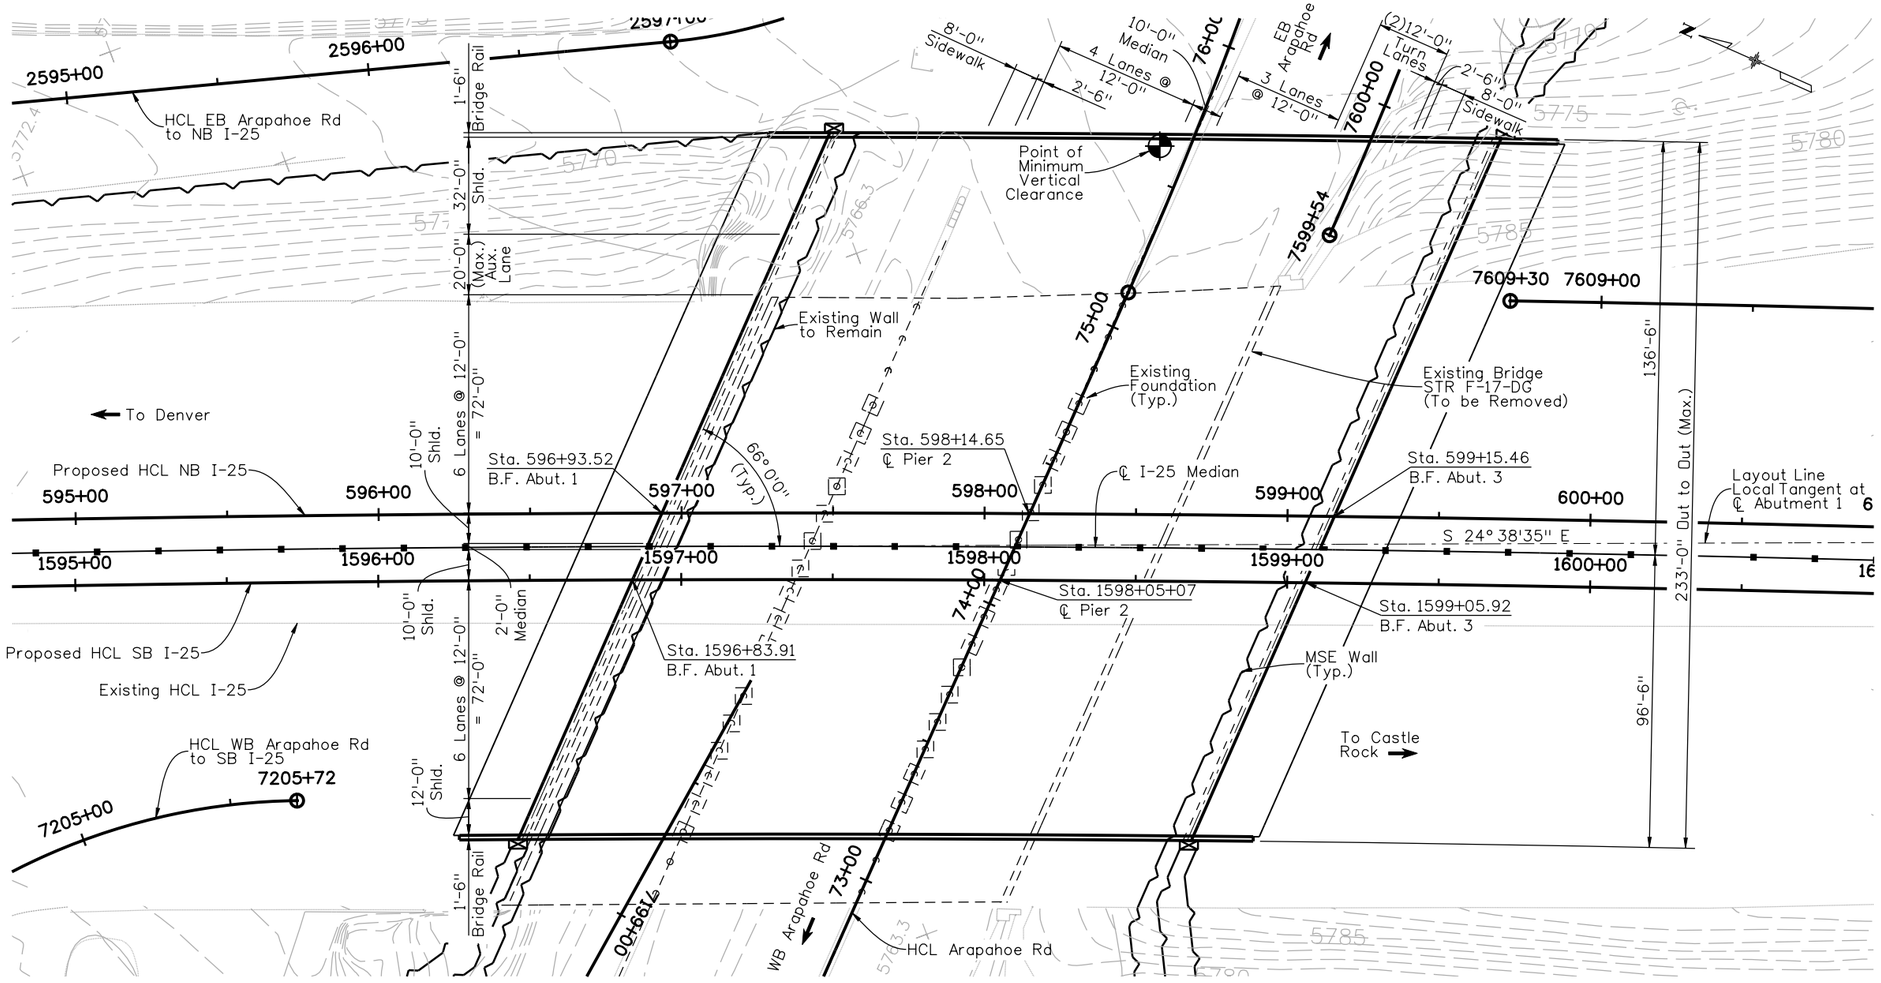

PLAN

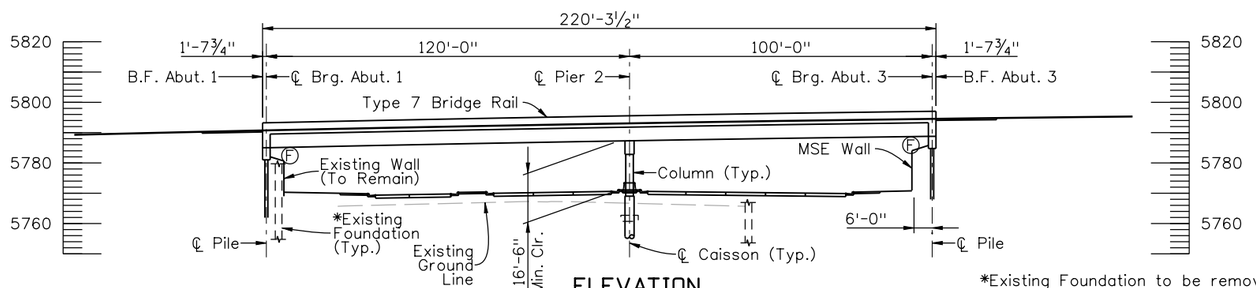

ELEVATION

Section taken along West edge of Bridge

*Existing Foundation to be removed to 2' below proposed grade.

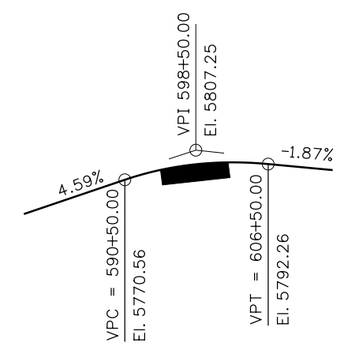

I-25 NB PROFILE GRADE

0' 25' 50' 100'

Print Date: 11/30/2011			
File Name: Gen_Lay_01_233BT.dgn			
Horiz. Scale: 1:1	Vert. Scale: As Noted		
Unit Information	Unit Leader Initials		

Sheet Revisions

Date:	Comments	Init.

Colorado Department of Transportation
DOT
3320 South Parker Road
Aurora, CO 80014
Phone: 303-337-9519 FAX: 303-750-7452
Region 6 JH

As Constructed
No Revisions:
Revised:
Void:

I-25/Arapahoe Interchange
Environmental Assessment
GENERAL LAYOUT
EA ACTION ALTERNATIVE
Designer: J. Warren Detailer: R. Artman

Project No./Code
I-25/ARAPAHOE EA
16159
Sheet Number 11

rgar 3:49:30 PM P:\A\ARPC00000001\0400CAD\I-25 Interchange\Design\Bridge\Drawings\Gen_Lay_01_233BT.dgn

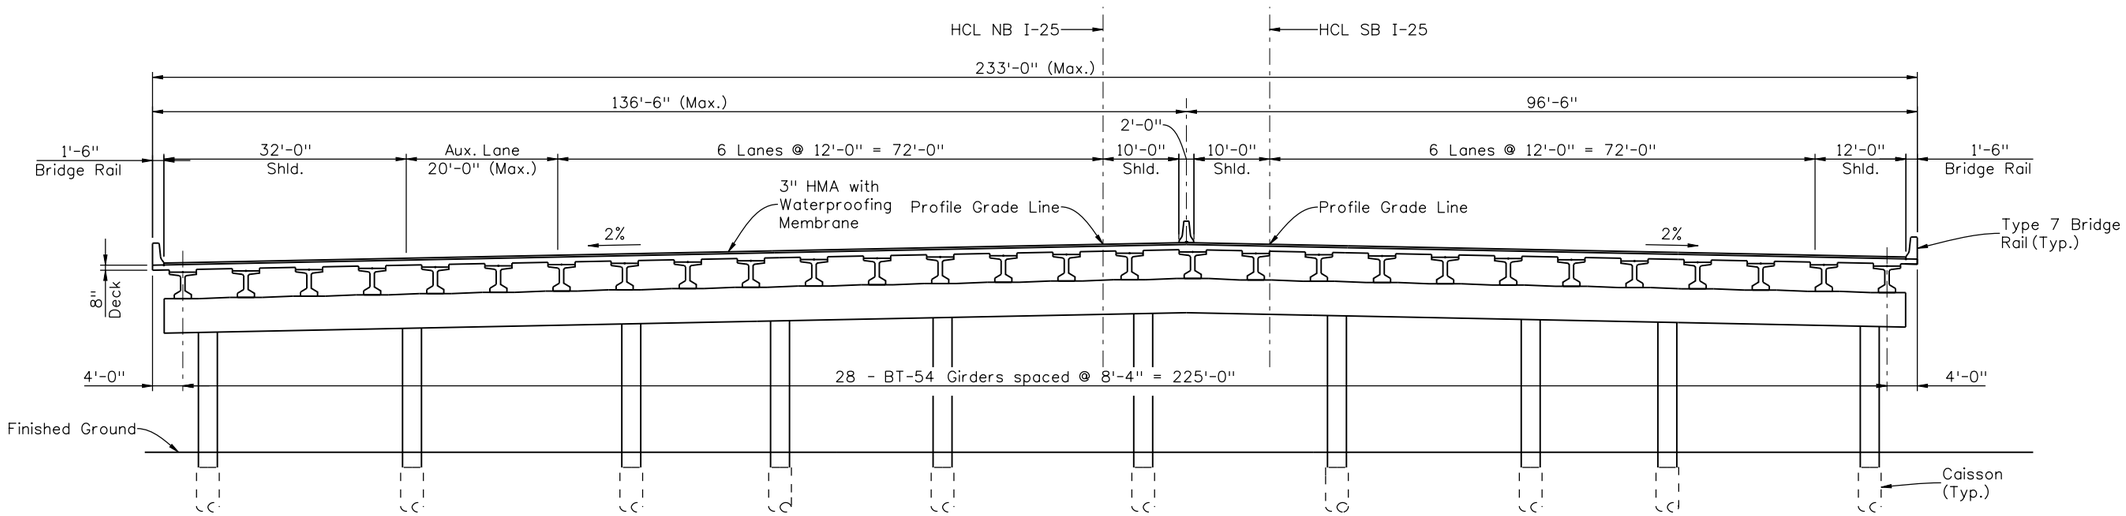

BT-54 - TYPICAL SECTION

(Looking South)

Print Date: 11/30/2011		Sheet Revisions			Colorado Department of Transportation	As Constructed
File Name: Typ_Sect_01.dgn		Date:	Comments	Init.	DOT DEPARTMENT OF TRANSPORTATION 3320 South Parker Road Aurora, CO 80014 Phone: 303-337-9519 FAX: 303-750-7452	No Revisions:
Horiz. Scale: 1:1 Vert. Scale: As Noted						Revised:
Unit Information Unit Leader Initials					Region 6 JH	Void:

I-25/Arapahoe Interchange
Environmental Assessment

TYPICAL SECTION
EA ACTION ALTERNATIVE

Designer: J. WARREN Detailer: R. ARTMAN

Project No./Code
I-25/ARAPAHOE EA
16159
Sheet Number 12

rgar 3:50:41 PM P:\A\ARPC0000001\0400CAD\I-25 Interchange\Design\Bridge\Drawings\Typ_Sect_01.dgn

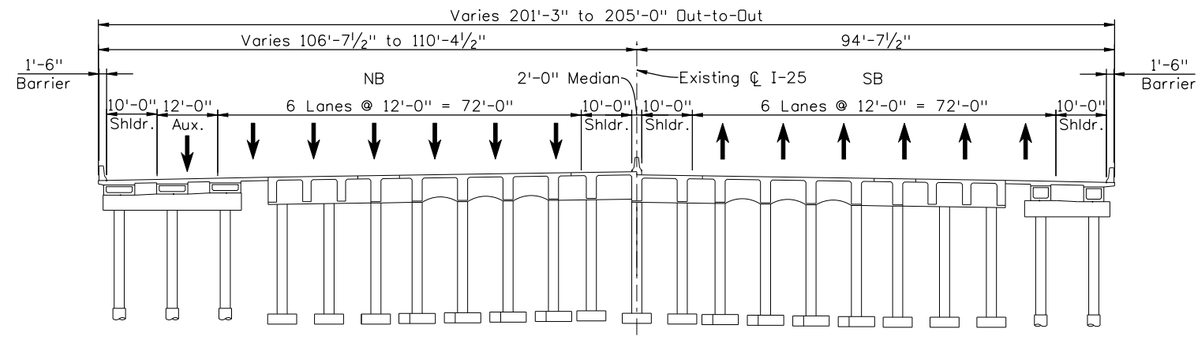

EXISTING BRIDGE

(Str. No. F-17-DG)

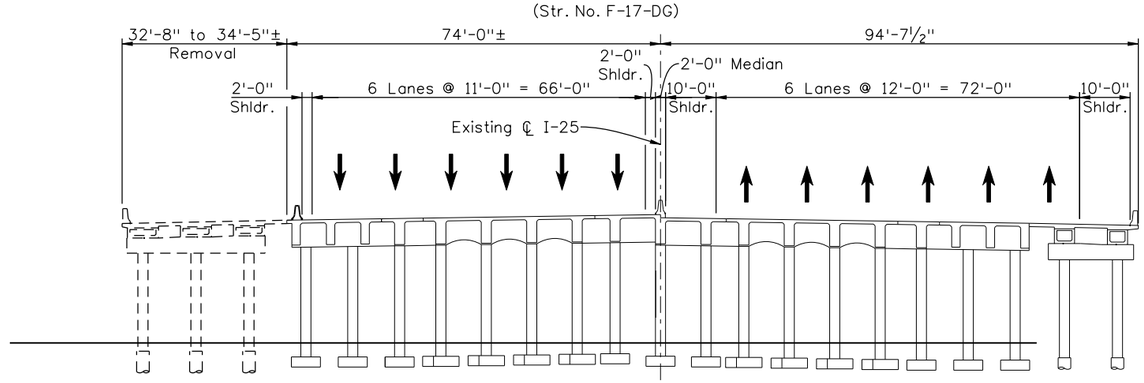

PHASE 1A DETOUR AND REMOVAL

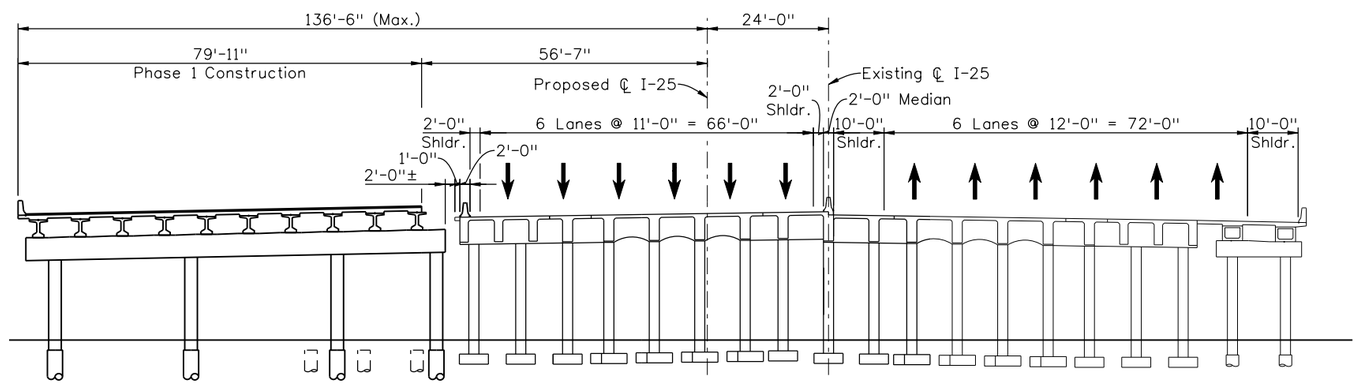

PHASE 1B CONSTRUCTION

NOTE:

1. All sections looking south.

Print Date: 11/30/2011	Sheet Revisions	Colorado Department of Transportation	As Constructed	I-25/Arapahoe Interchange Environmental Assessment	Project No./Code
File Name: Phasing_01_BT.dgn	Date: / Comments / Init.	3320 South Parker Road, Aurora, CO 80014, Phone: 303-337-9519 FAX: 303-750-7452	No Revisions:	CONSTRUCTION PHASING (1 OF 3) EA ACTION ALTERNATIVE	I-25/ARAPAHOE EA
Horiz. Scale: 1:1 Vert. Scale: As Noted		Region 6 JH	Revised:		16159
Unit Information Unit Leader Initials			Void:	Designer: J. WARREN Detailer: R. ARTMAN	Sheet Number 13

rgar 3:49:49 PM P:\AVARPC00000001\0400CAD\I-25 Interchange\Design\Bridge\Drawings\Phasing_01_BT.dgn

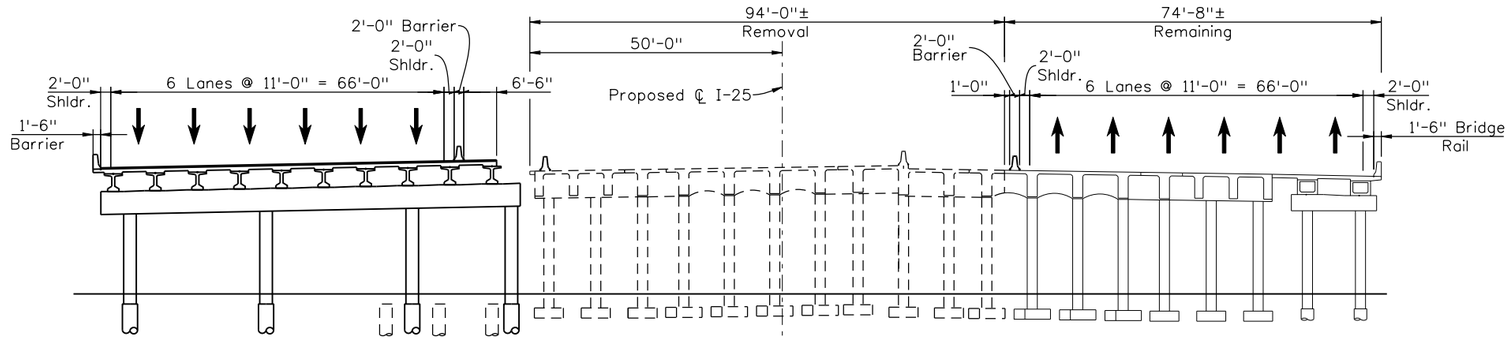

PHASE 2A DETOUR AND REMOVAL

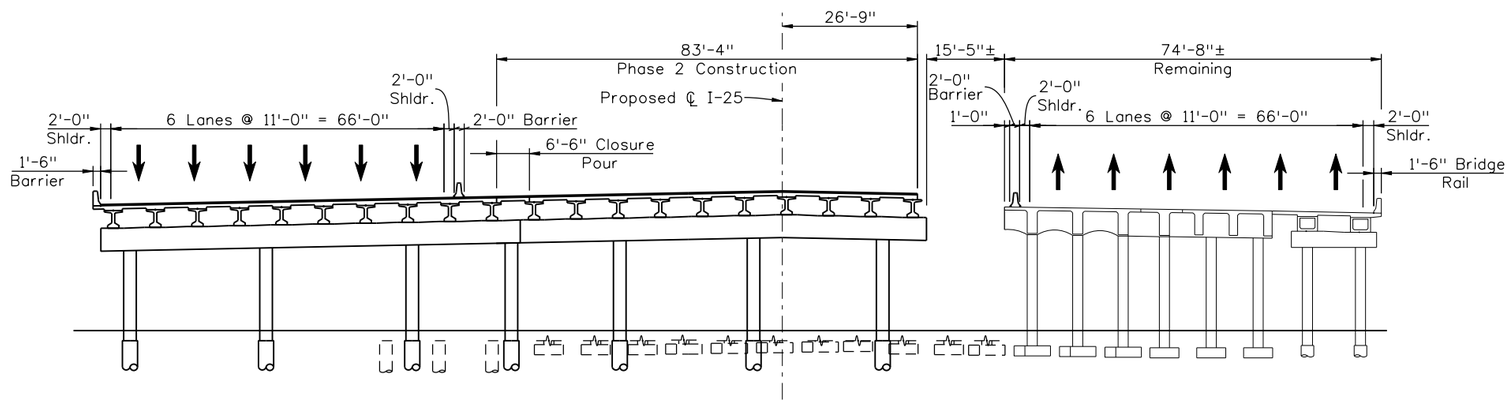

PHASE 2B CONSTRUCTION

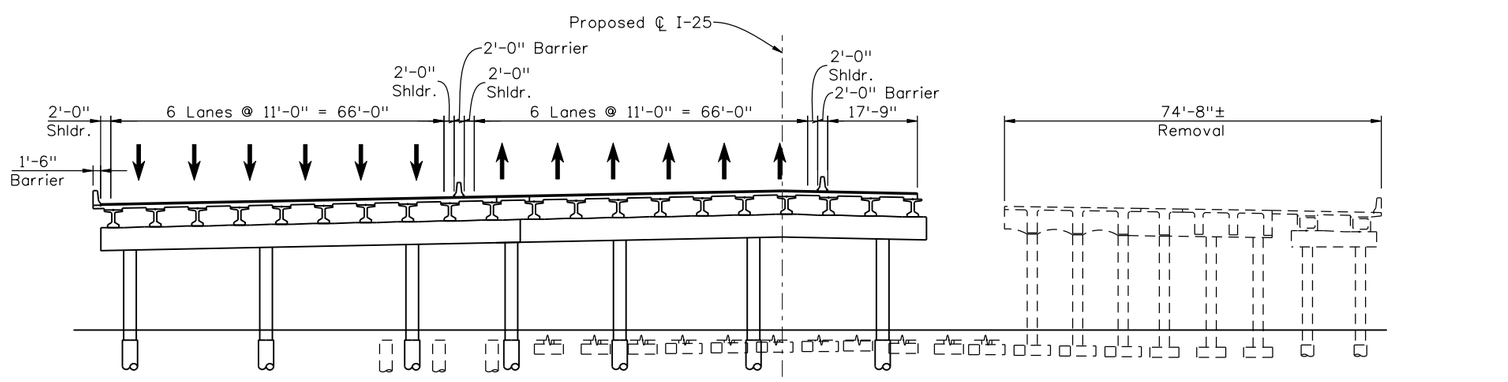

PHASE 3A DETOUR AND REMOVAL

NOTE:

1. All sections looking south.

Print Date: 11/30/2011	Sheet Revisions	Colorado Department of Transportation	As Constructed
File Name: Phasing_02_BT.dgn	Date: / Comments / Init.	DOT — Department of Transportation	No Revisions:
Horiz. Scale: 1:1 Vert. Scale: As Noted		3320 South Parker Road	Revised:
Unit Information Unit Leader Initials		Aurora, CO 80014	Void:
		Phone: 303-337-9519 FAX: 303-750-7452	
		Region 6 JH	

I-25/Arapahoe Interchange
Environmental Assessment

CONSTRUCTION PHASING (2 OF 3)
EA ACTION ALTERNATIVE

Designer: J. WARREN Detailer: R. ARTMAN

Project No./Code
I-25/ARAPAHOE EA
16159
Sheet Number 14

rgar 3:50:03 PM P:\A\ARPC00000001\0400CAD\I-25 Interchange\Design\Bridge\Drawings\Phasing_02_BT.dgn

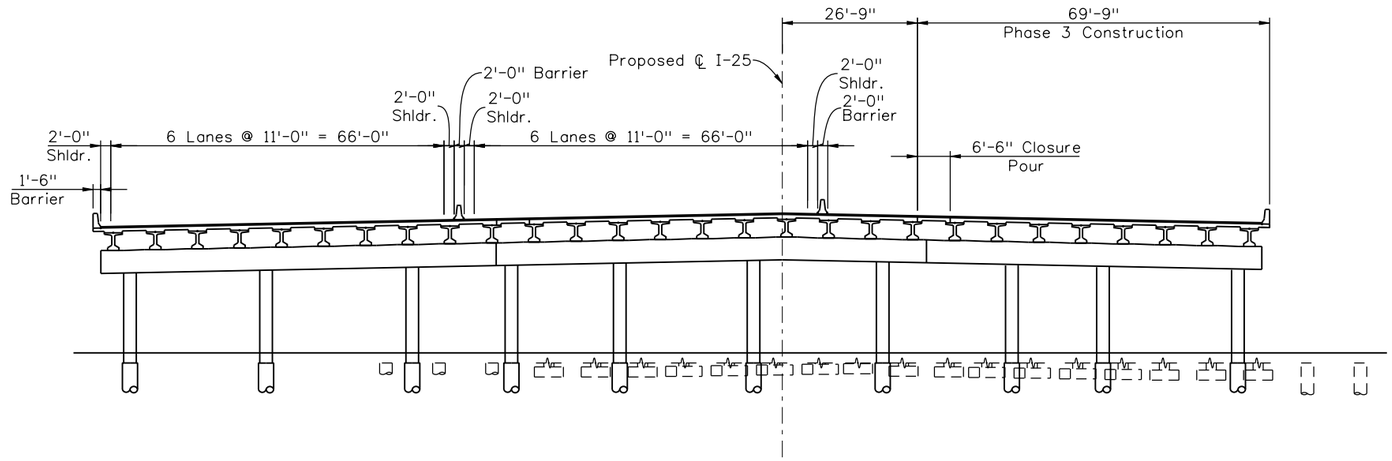

PHASE 3B CONSTRUCTION

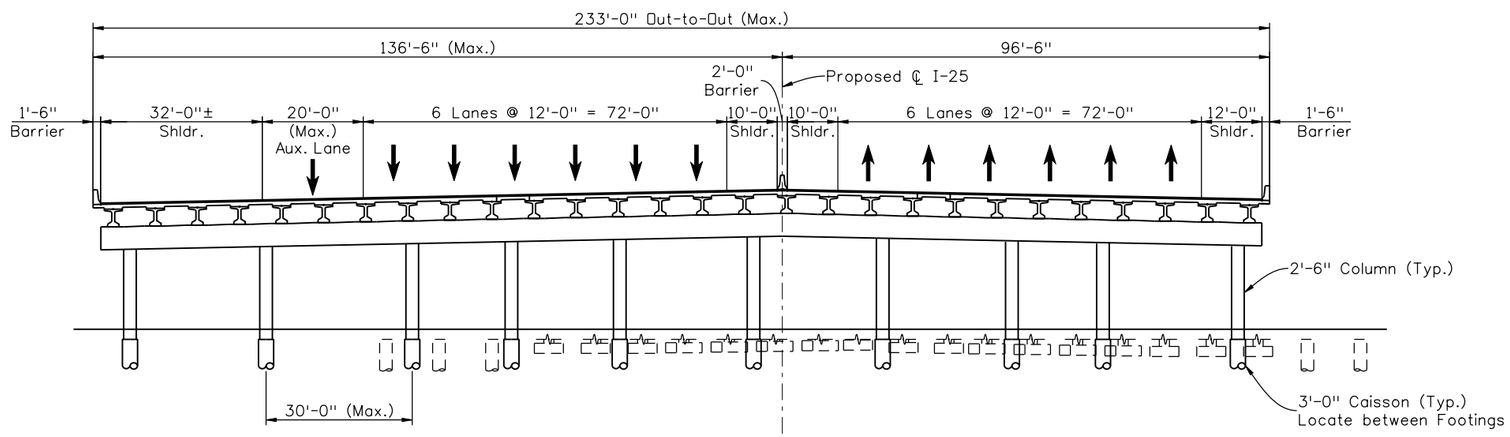

ULTIMATE CONFIGURATION

(Looking South)

NOTE:

1. All sections looking south.

Print Date: 11/30/2011	Sheet Revisions	Colorado Department of Transportation	As Constructed	I-25/Arapahoe Interchange	Project No./Code
File Name: Phasing_03_BT.dgn	Date: / Comments / Init.	3320 South Parker Road, Aurora, CO 80014, Phone: 303-337-9519 FAX: 303-750-7452	No Revisions:	Environmental Assessment	I-25/ARAPAHOE EA
Horiz. Scale: 1:1 Vert. Scale: As Noted		Region 6 JH	Revised:	CONSTRUCTION PHASING (3 OF 3) EA ACTION ALTERNATIVE	16159
Unit Information Unit Leader Initials			Void:	Designer: J. WARREN Detailer: R. ARTMAN	Sheet Number 15

rgar 3:50:14 PM P:\A\ARPC00000001\0400CAD\I-25 Interchange\Design\Bridge\Drawings\Phasing_03_BT.dgn

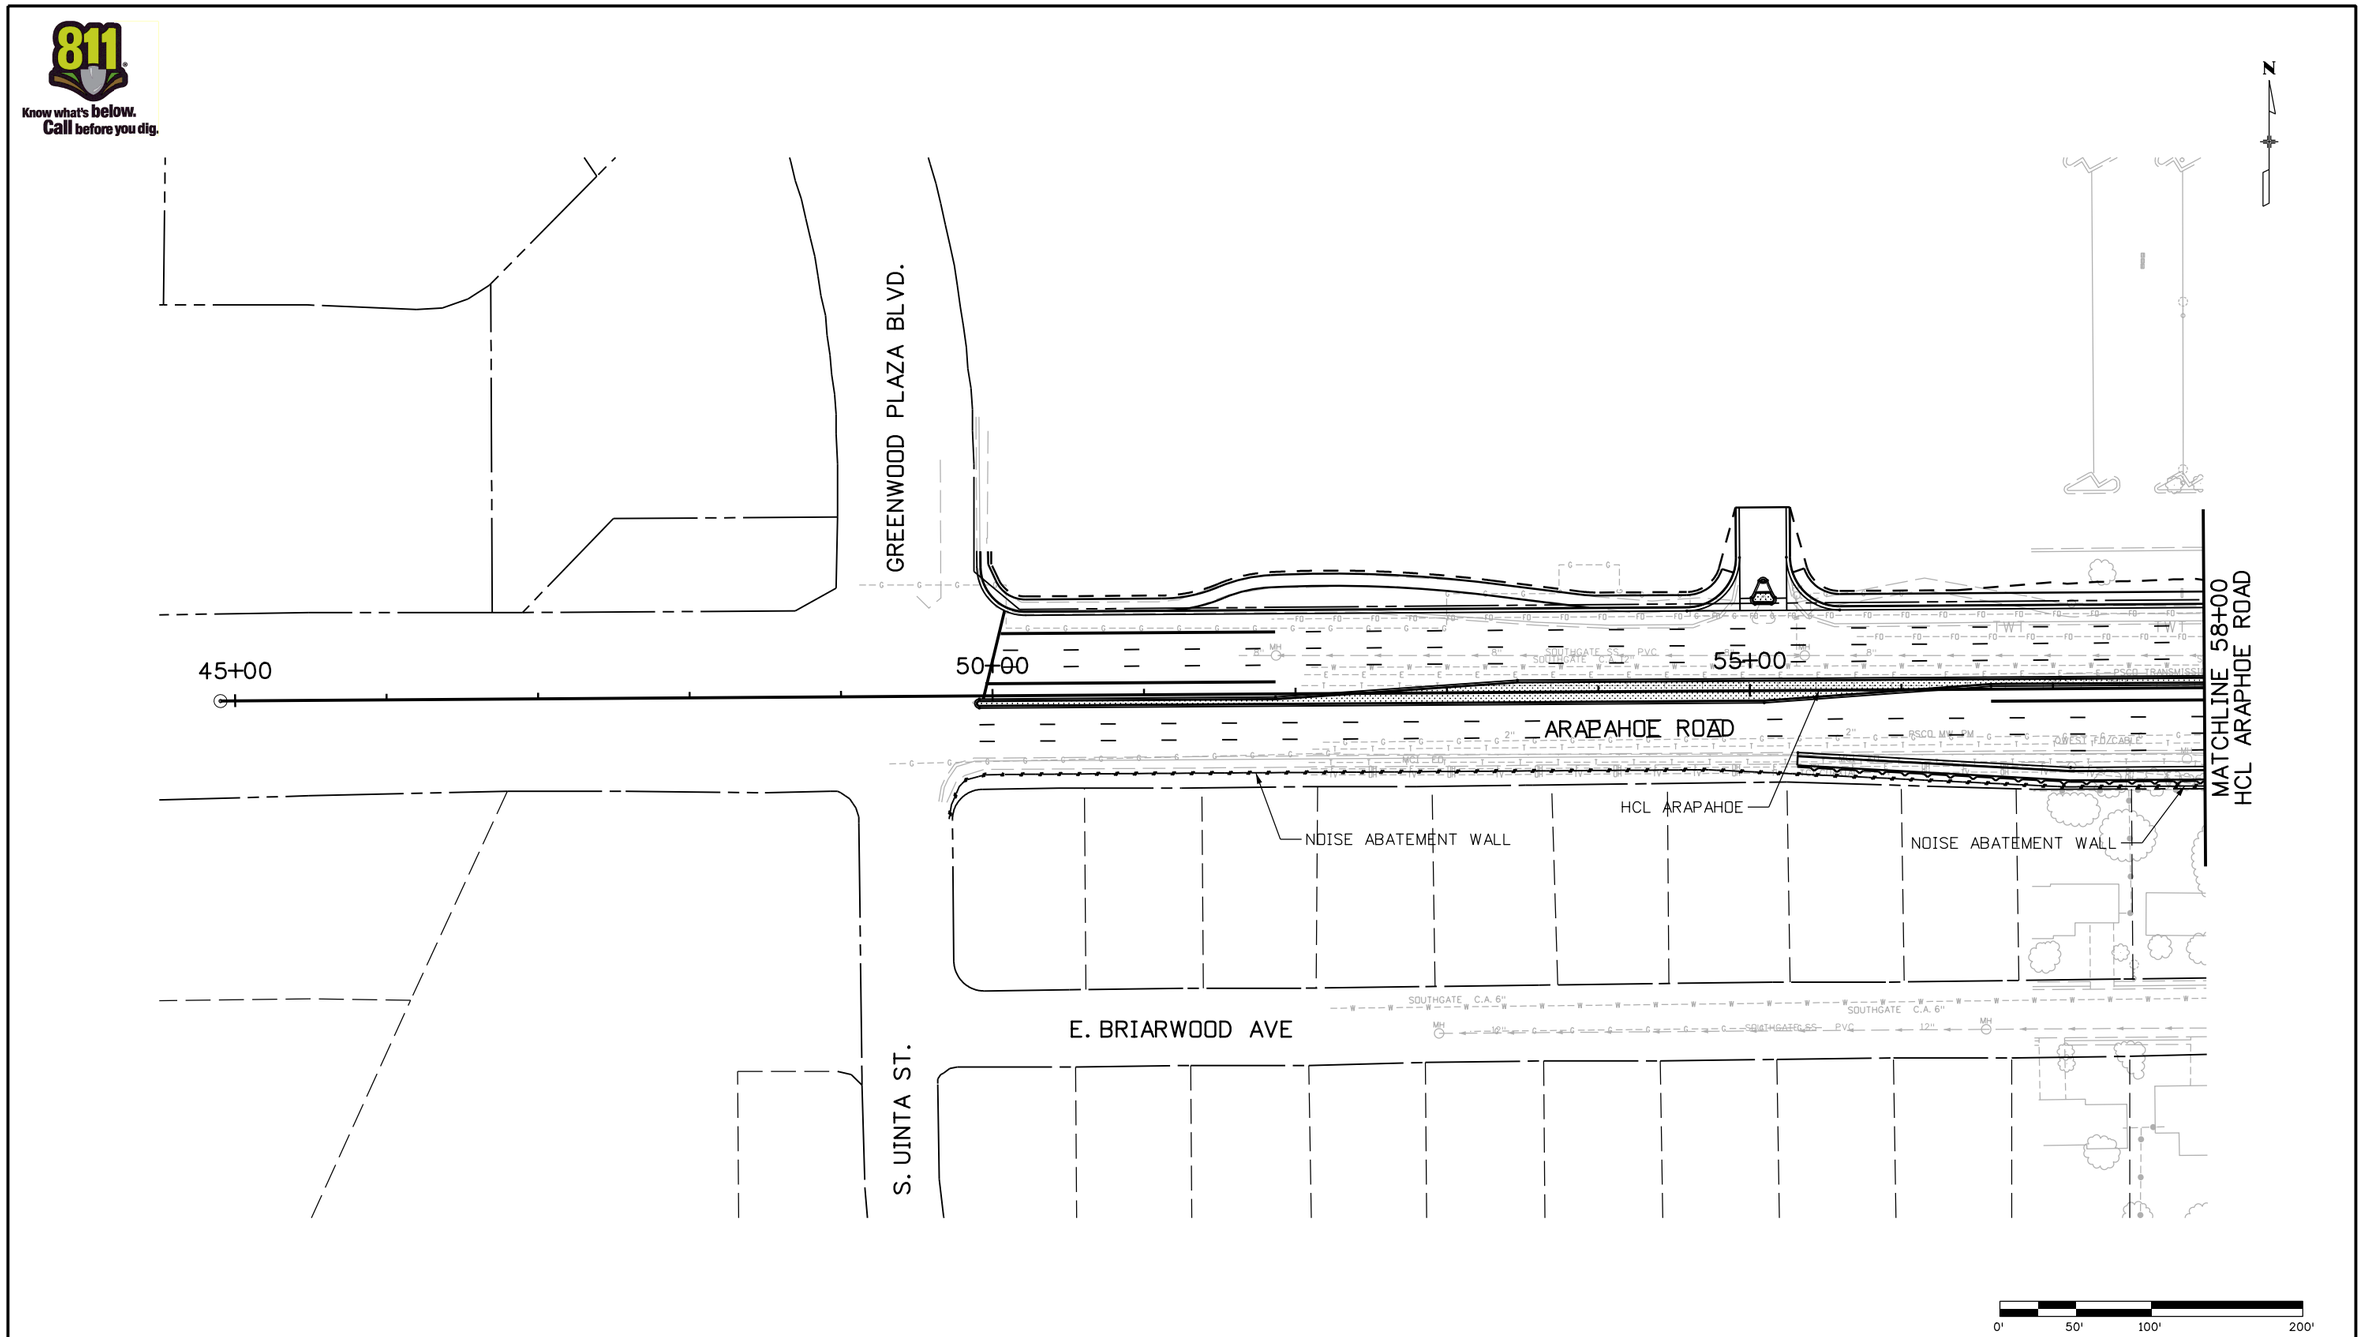

Print Date: 6/15/2012			
File Name: 16159DES_16_plan_01.dgn			
Horiz. Scale: 1:99.9999	Vert. Scale: As Noted		
Unit Information	Unit Leader Initials		

Sheet Revisions		
Date:	Comments	Init.

Colorado Department of Transportation

DOT DEPARTMENT OF TRANSPORTATION

3320 South Parker Road
Aurora, CO 80014
Phone: 303-337-9519 FAX: 303-750-7452

Region 6 JH

As Constructed

No Revisions:

Revised:

Void:

I-25/Arapahoe Interchange
Environmental Assessment

ARAPAHOE ROAD PLAN
45+00 TO 58+00

Designer: D. DYER Detailer: R. HANSON

Project No./Code
I-25/ARAPAHOE EA
16159
Sheet Number 16

ddyer 7:24:28 AM p:\david evans\Arapahoe I-25 EA\16159\Design\Drawings\16159DES_16_plan_01.dgn

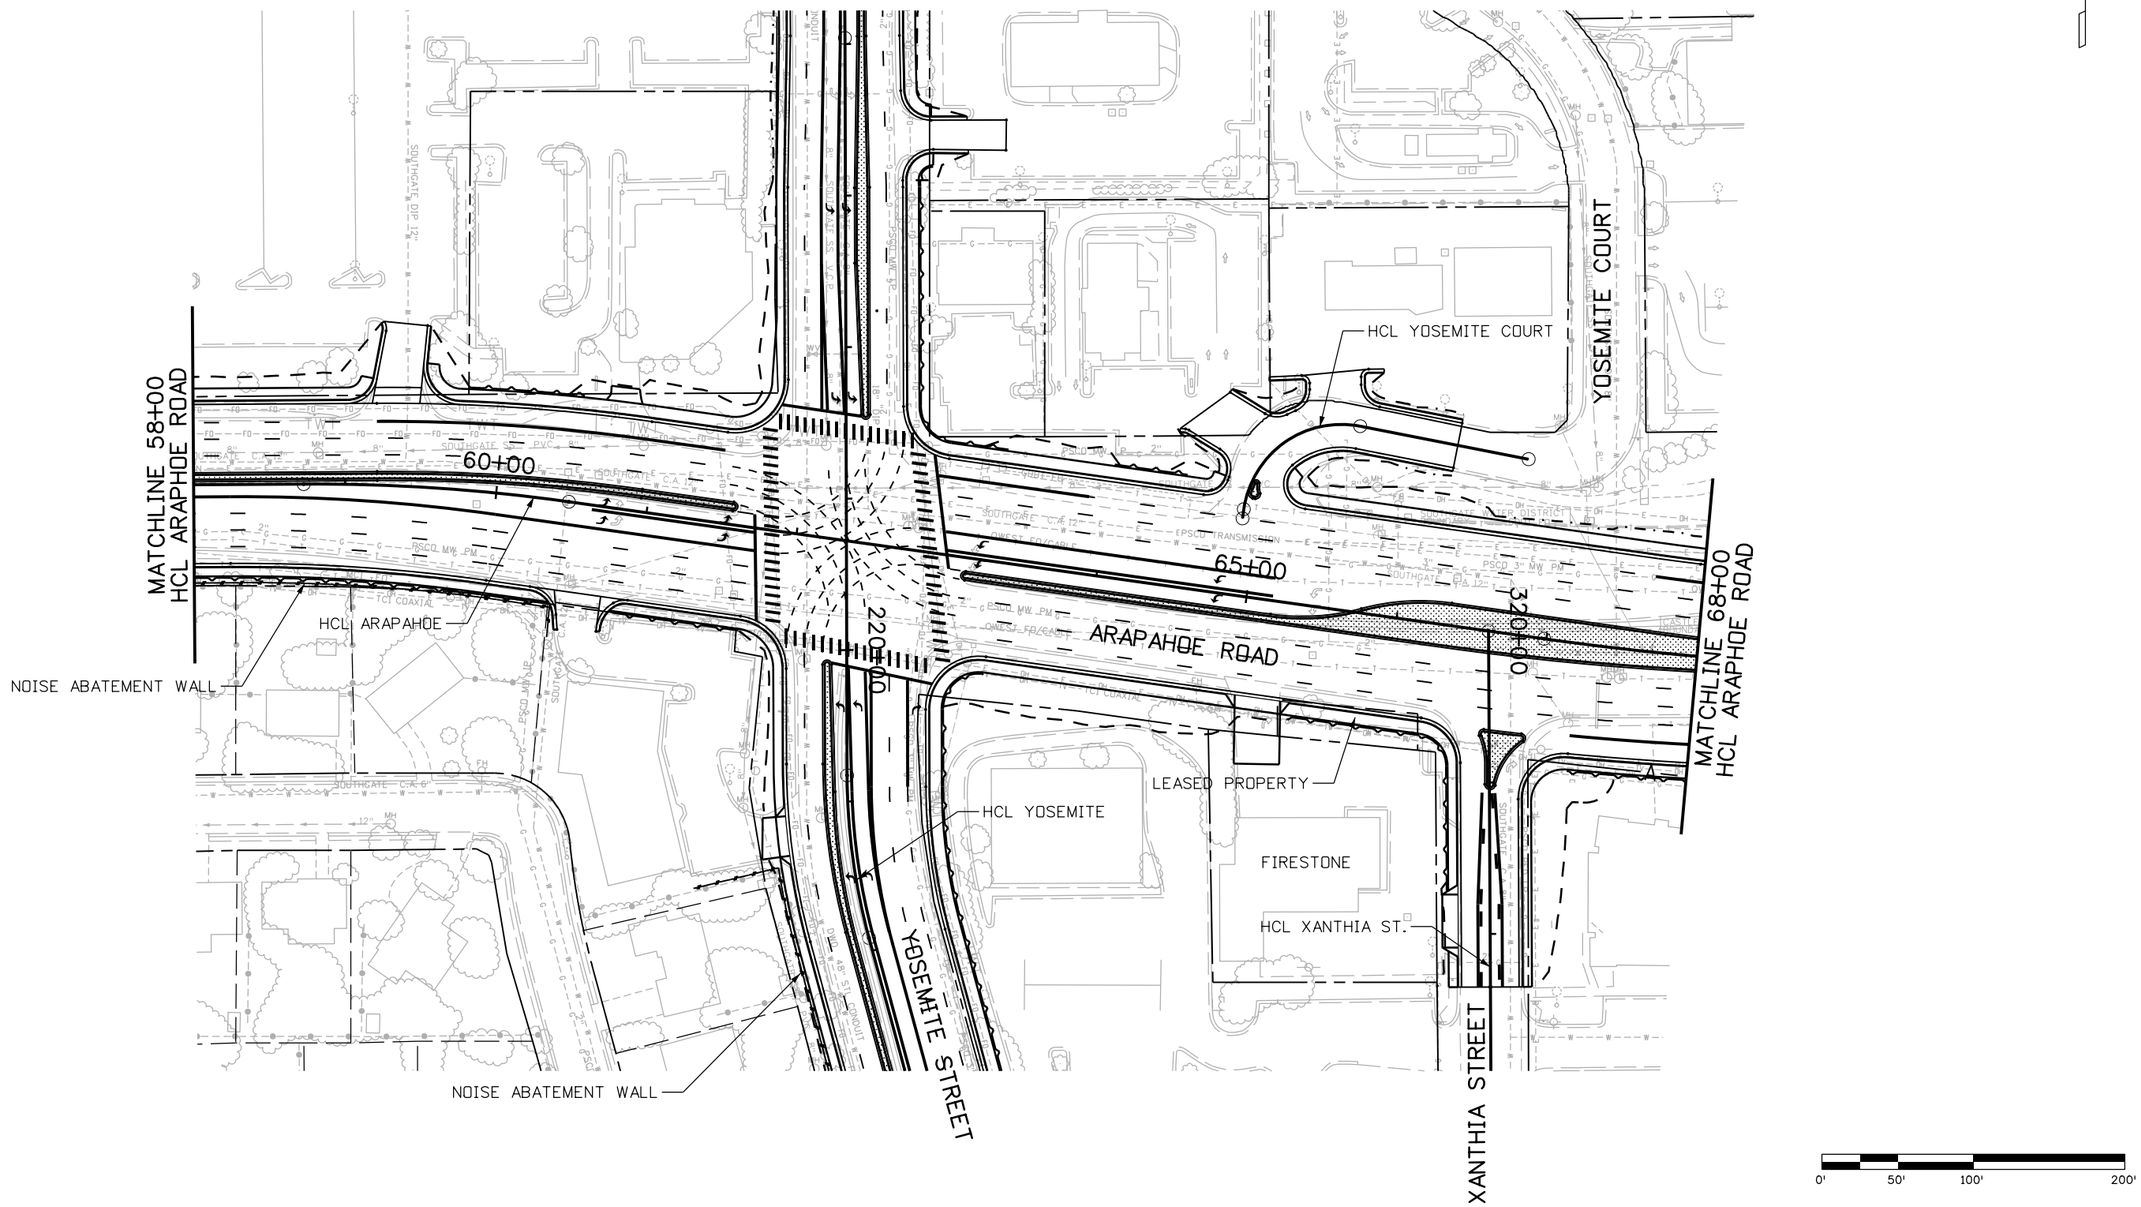

Print Date: 6/15/2012			
File Name: 16159DES_17_plan_02.dgn			
Horiz. Scale: 1:100	Vert. Scale: As Noted		
Unit Information	Unit Leader Initials		

Sheet Revisions

Date:	Comments	Init.

Colorado Department of Transportation
DOT DEPARTMENT OF TRANSPORTATION
3320 South Parker Road
Aurora, CO 80014
Phone: 303-337-9519 FAX: 303-750-7452
Region 6 JH

As Constructed
No Revisions:
Revised:
Void:

I-25/Arapahoe Interchange
Environmental Assessment

ARAPAHOE ROAD PLAN
58+00 TO 68+00

Designer: D. DYER Detailer: R. HANSON

Project No./Code
I-25/ARAPAHOE EA
16159
Sheet Number 17

ddyer 7:24:50 AM p:\david evans\Arapahoe I-25 EA\16159\Design\Drawings\16159DES_17_plan_02.dgn

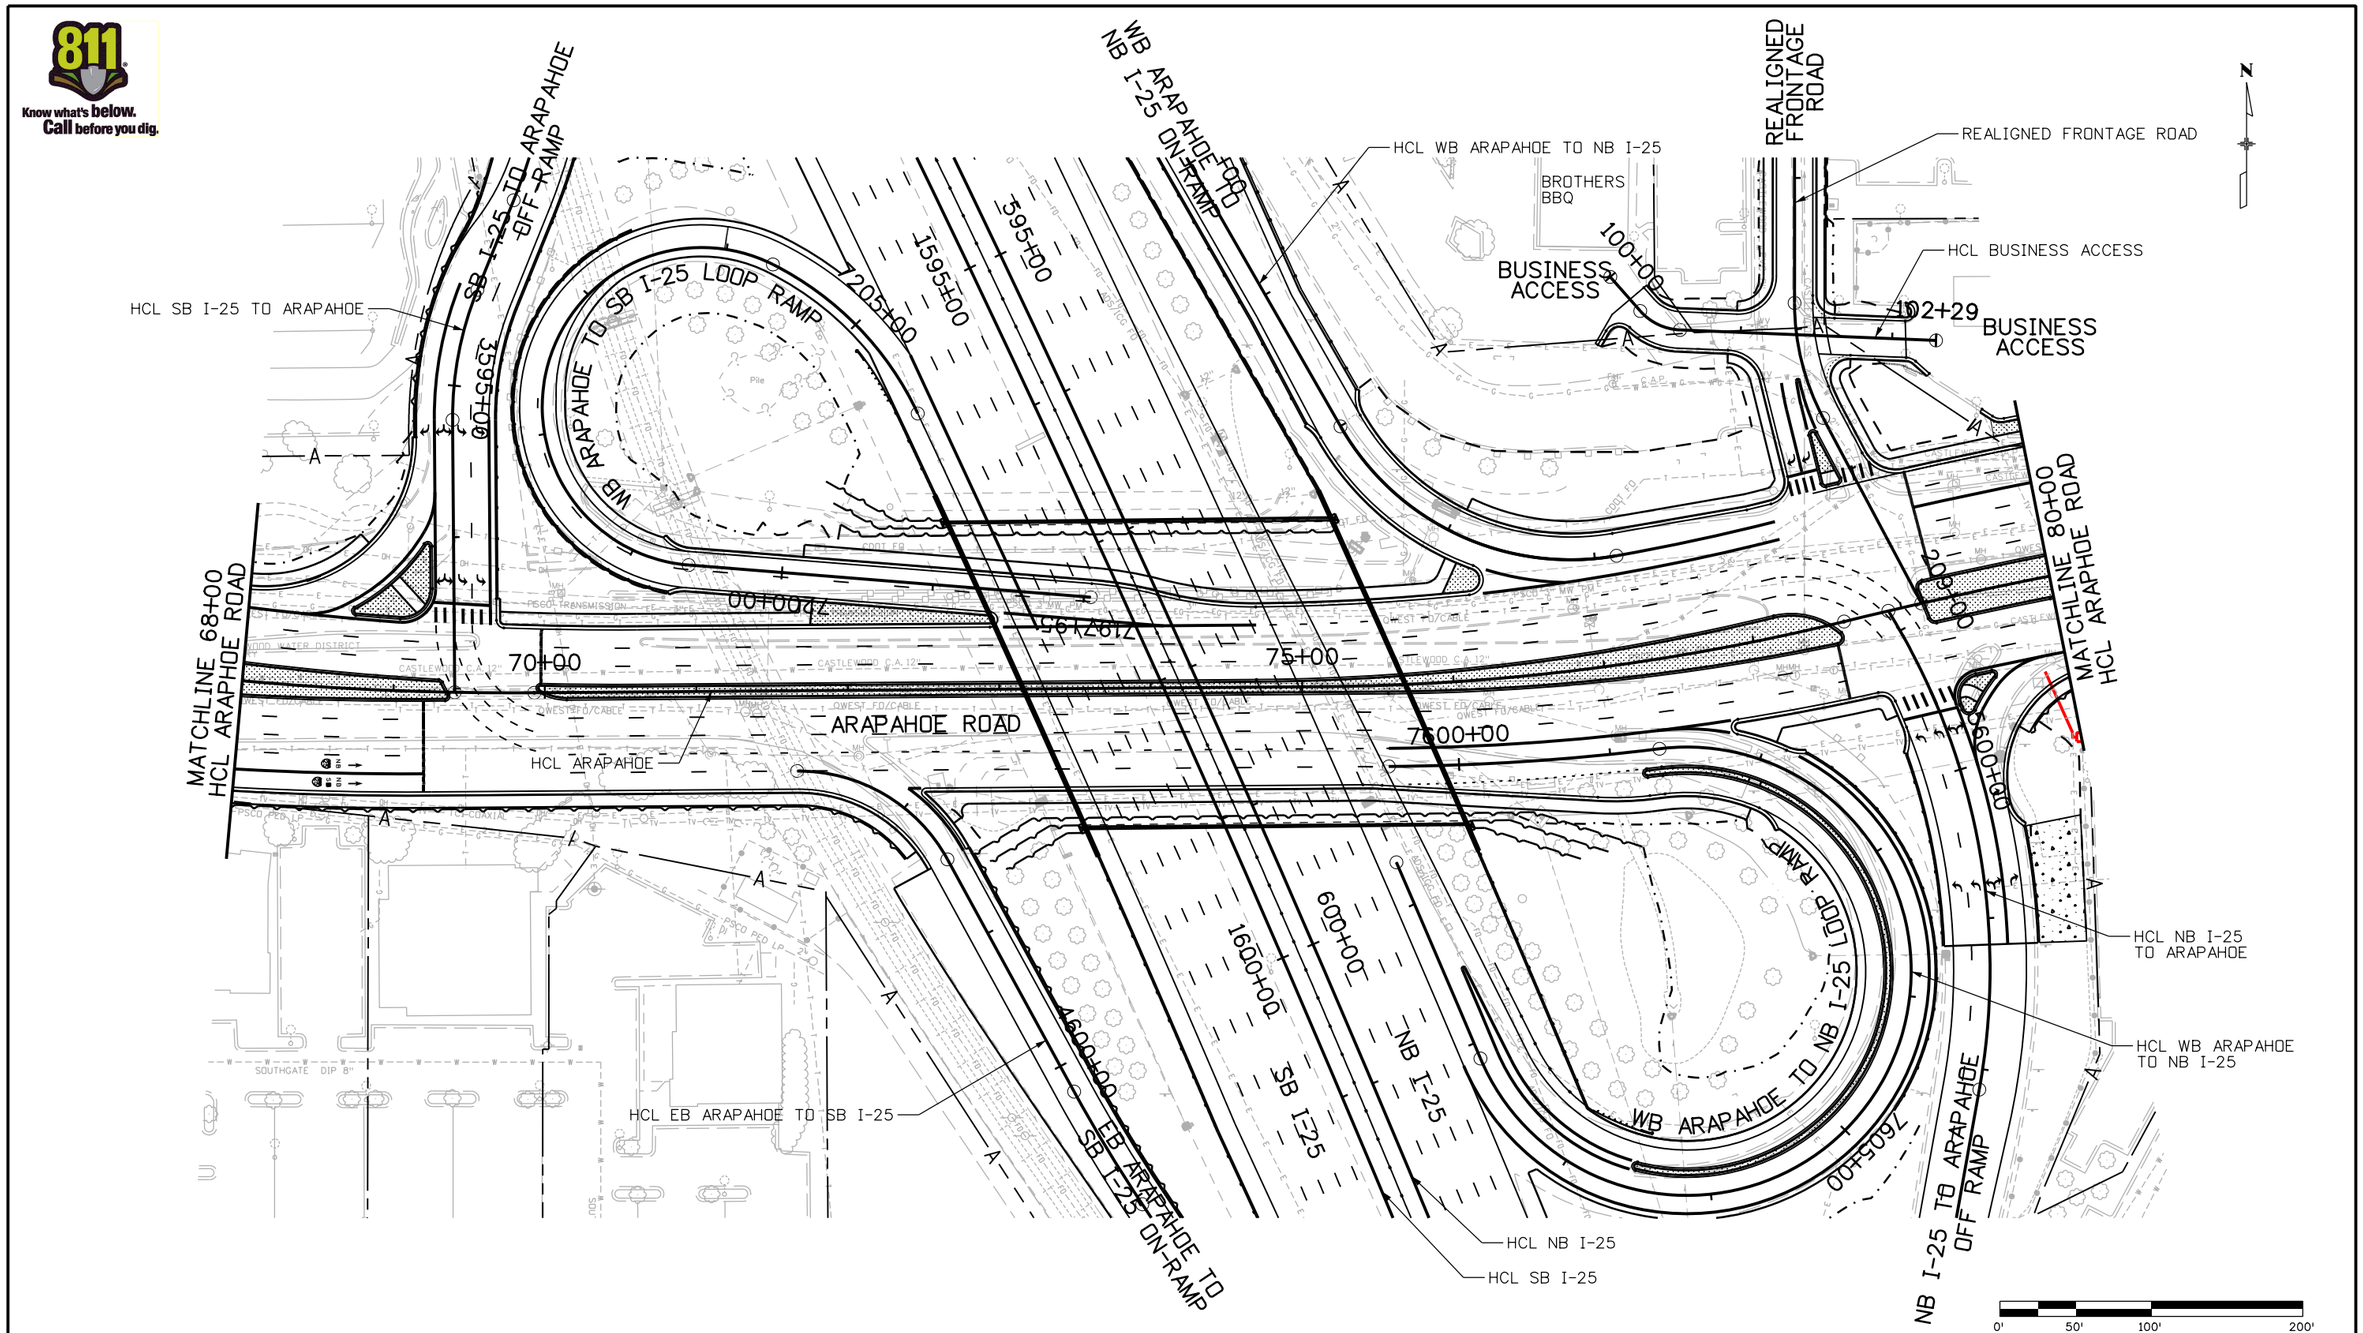

Print Date: 6/11/2012			
File Name: 16159DES_18_plan_03.dgn			
Horiz. Scale: 1:100	Vert. Scale: As Noted		
Unit Information	Unit Leader Initials		

Sheet Revisions

Date:	Comments	Init.

Colorado Department of Transportation
DOT DEPARTMENT OF TRANSPORTATION
3320 South Parker Road
Aurora, CO 80014
Phone: 303-337-9519 FAX: 303-750-7452
Region 6 JH

As Constructed
No Revisions:
Revised:
Void:

I-25/Arapahoe Interchange
Environmental Assessment

ARAPAHOE ROAD PLAN
68+00 TO 80+00

Designer: D. DYER Detailer: R. HANSON

Project No./Code
I-25/ARAPAHOE EA
16159
Sheet Number 18

ddyer 1:32:56 PM p:\david evans\Arapahoe I-25 EA\16159\Design\Drawings\16159DES_18_plan_03.dgn

Know what's below. Call before you dig.

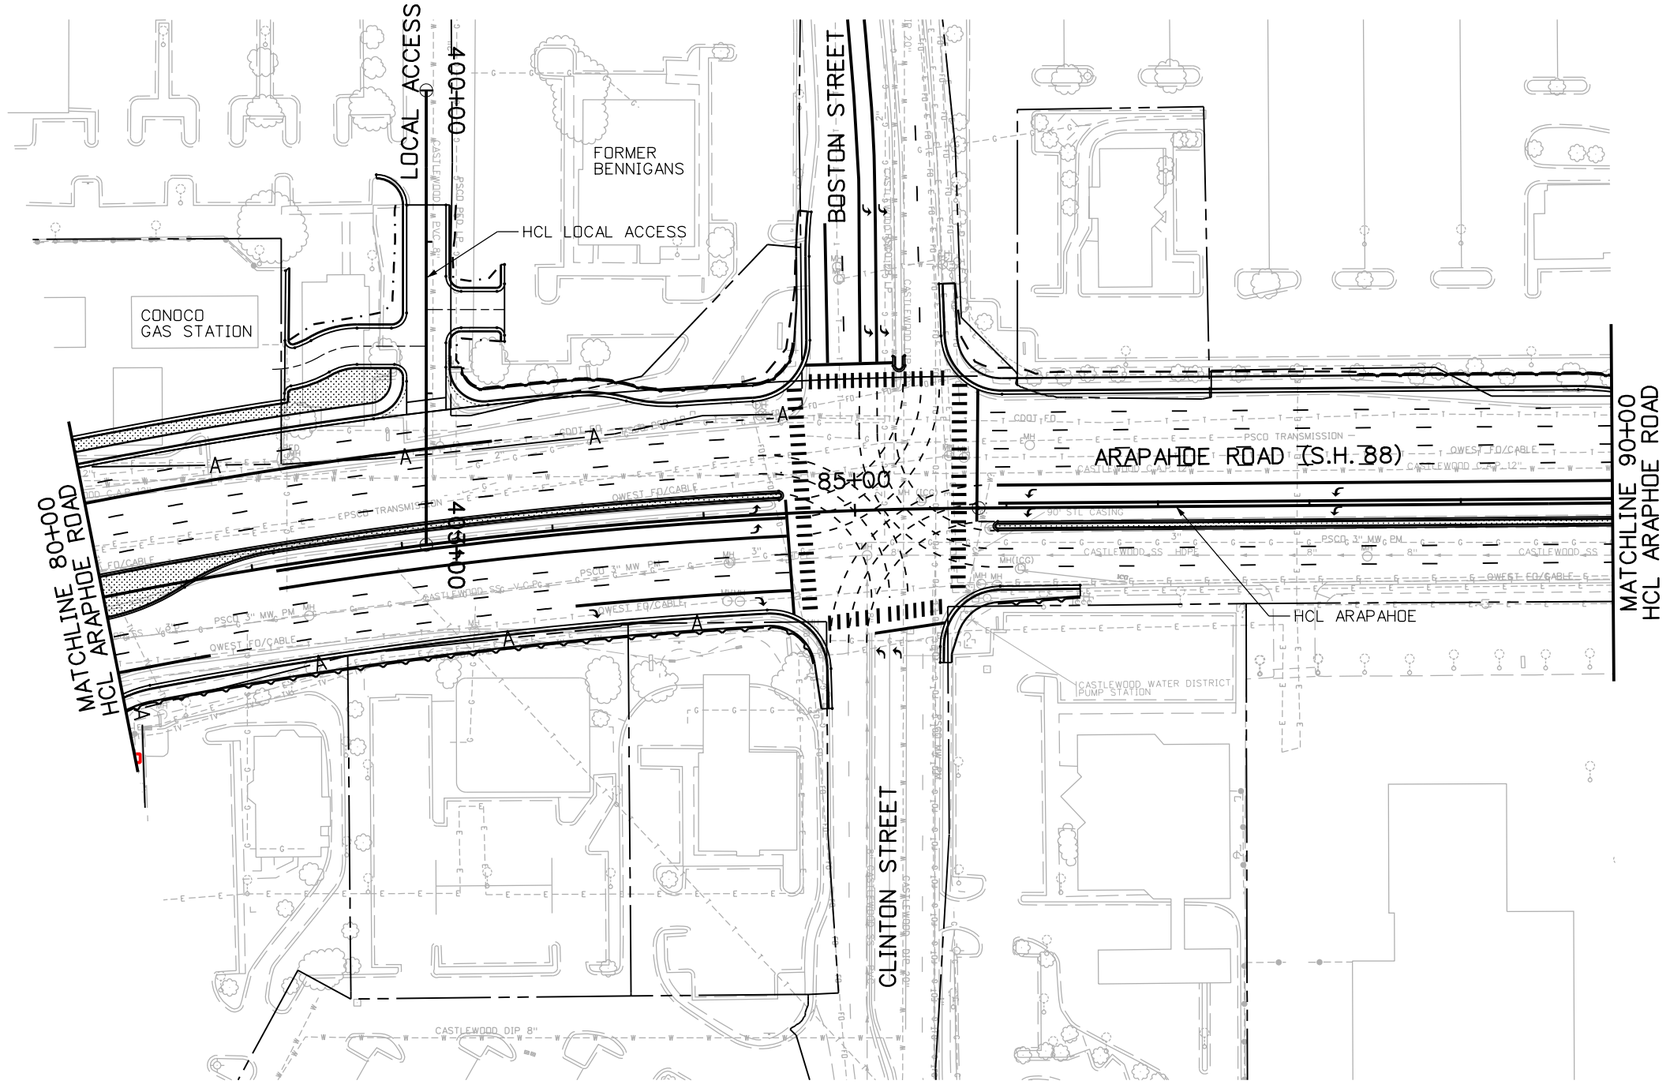

0' 50' 100' 200'

Print Date: 6/11/2012			
File Name: 16159DES_19_plan_04.dgn			
Horiz. Scale: 1:100	Vert. Scale: As Noted		
Unit Information	Unit Leader Initials		

Sheet Revisions

Date:	Comments	Init.

Colorado Department of Transportation

CDOT DEPARTMENT OF TRANSPORTATION

3320 South Parker Road
Aurora, CO 80014
Phone: 303-337-9519 FAX: 303-750-7452

Region 6 JH

As Constructed

No Revisions:

Revised:

Void:

I-25/Arapahoe Interchange
Environmental Assessment

ARAPAHOE ROAD PLAN
80+00 TO 90+00

Designer: D. DYER Detailer: R. HANSON

Project No./Code

I-25/ARAPAHOE EA

16159

Sheet Number 19

ddyer 1:33:22 PM p:\david evans\Arapahoe I-25 EA\16159\Design\Drawings\16159DES_19_plan_04.dgn

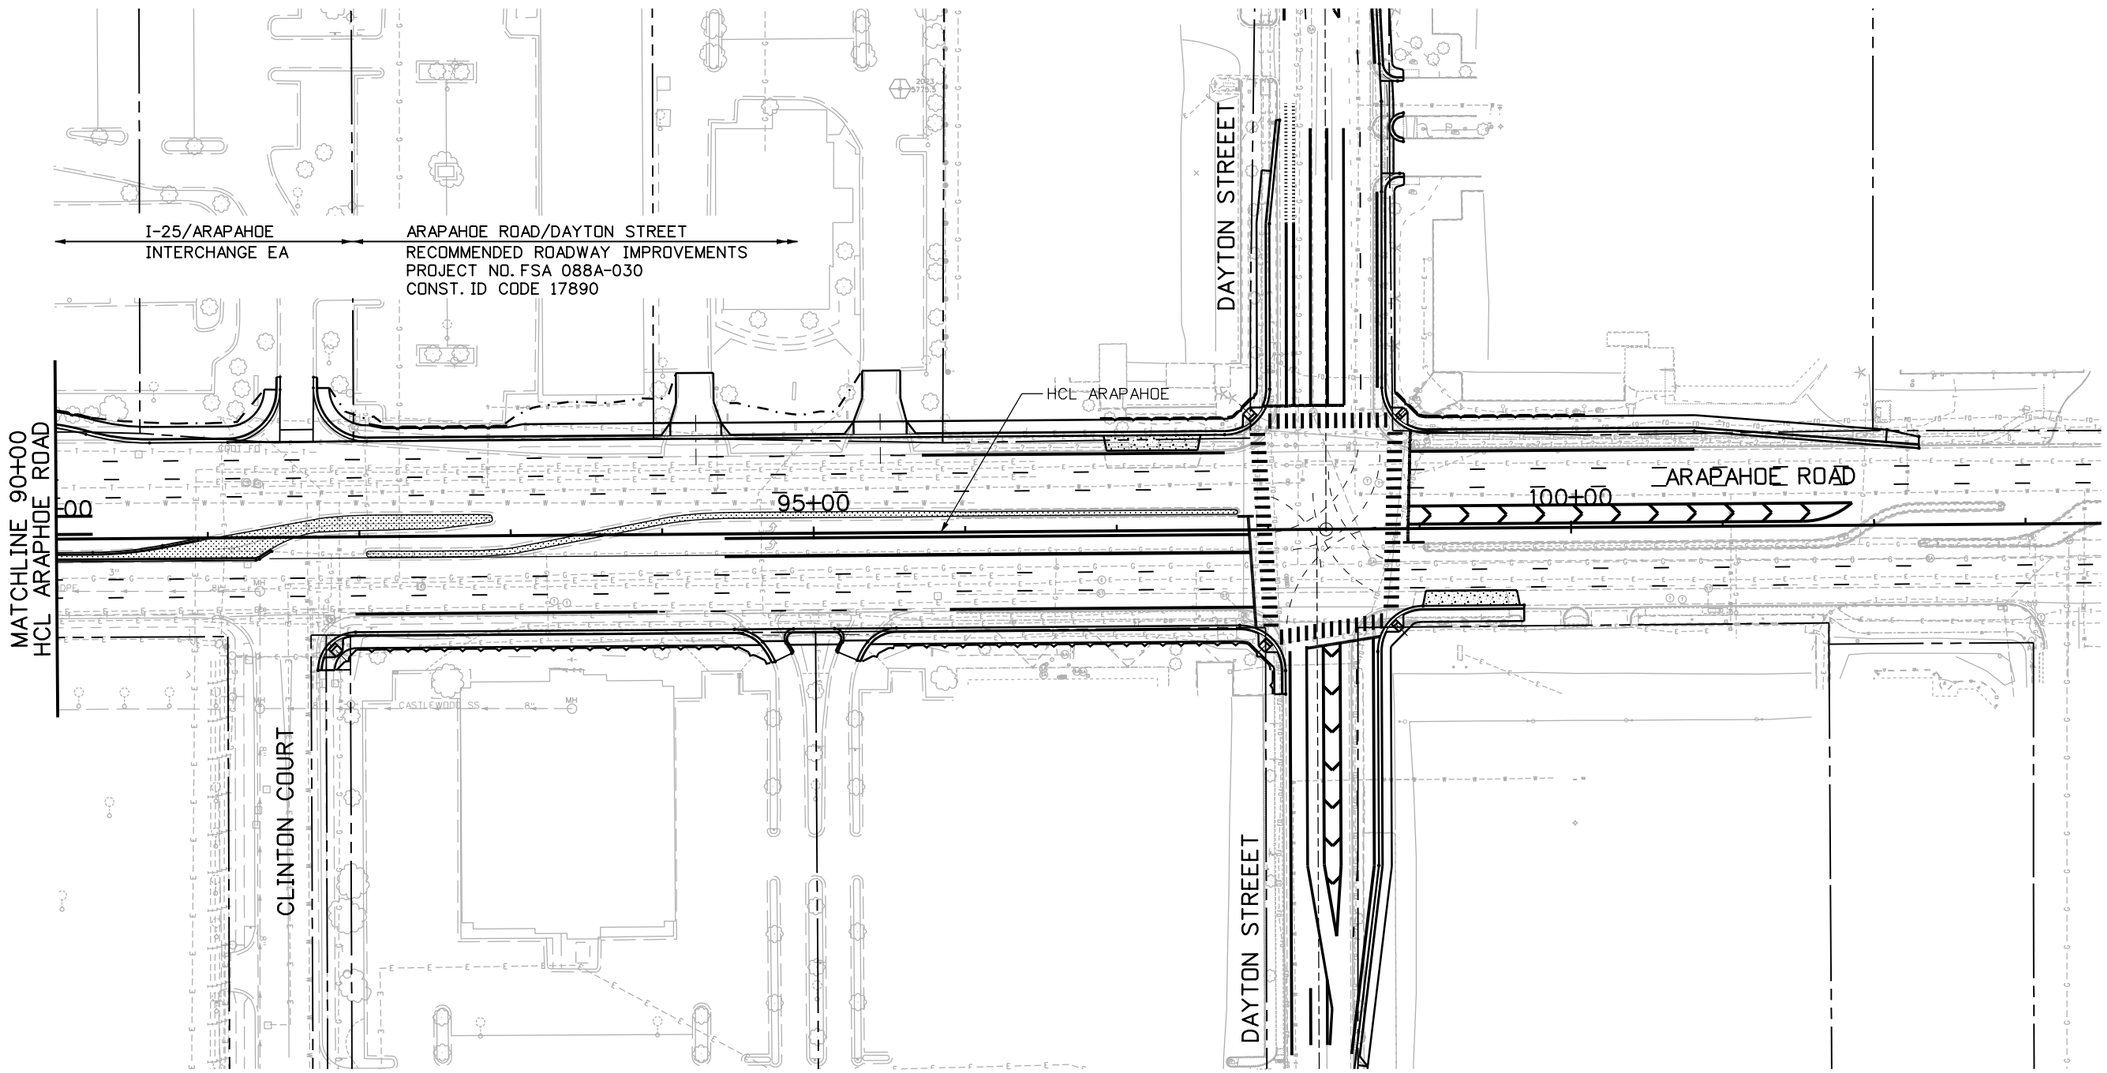

Print Date: 6/11/2012	Sheet Revisions			Colorado Department of Transportation	As Constructed
File Name: 16159DES_20_plan_05.dgn	Date:	Comments	Init.	3320 South Parker Road Aurora, CO 80014 Phone: 303-337-9519 FAX: 303-750-7452	No Revisions:
Horiz. Scale: 1:100 Vert. Scale: As Noted				Region 6 JH	Revised:
Unit Information Unit Leader Initials					Void:

I-25/Arapahoe Interchange
Environmental Assessment

ARAPAHOE ROAD PLAN
90+00 TO 103+00

Designer: D. DYER Detailer: R. HANSON

Project No./Code
I-25/ARAPAHOE EA
16159
Sheet Number 20

ddyer 1:33:43 PM p:\david evans\Arapahoe I-25 EA\16159\Design\Drawings\16159DES_20_plan_05.dgn

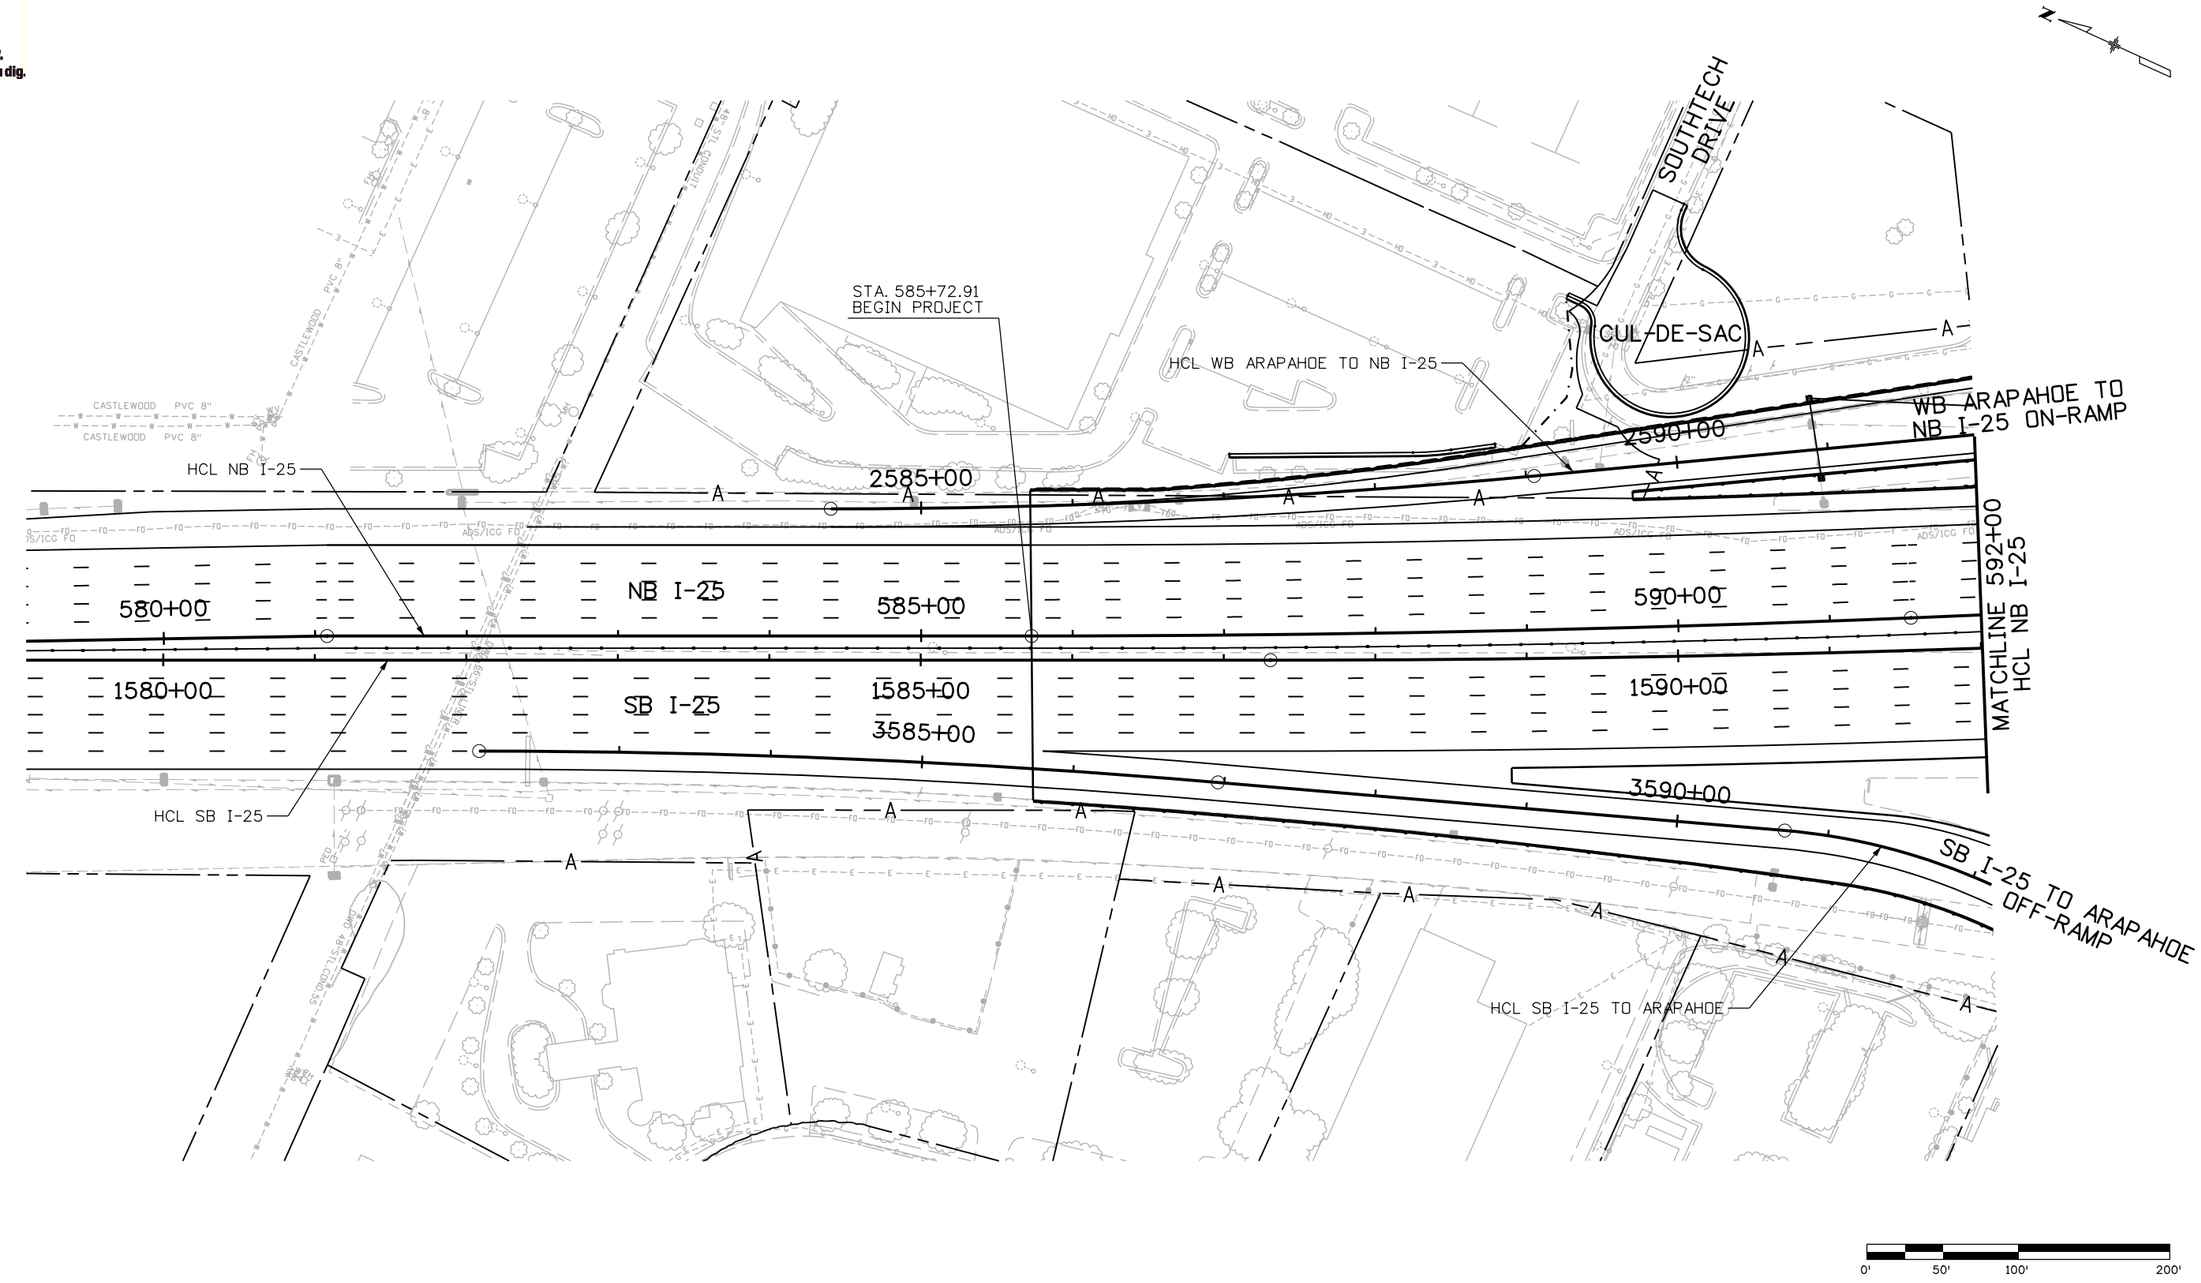

Print Date: 6/11/2012			
File Name: 16159DES_21_plan_06.dgn			
Horiz. Scale: 1:99.9999	Vert. Scale: As Noted		
Unit Information	Unit Leader Initials		

Sheet Revisions

Date:	Comments	Init.

Colorado Department of Transportation
3320 South Parker Road
Aurora, CO 80014
Phone: 303-337-9519 FAX: 303-750-7452
Region 6 JH

As Constructed
No Revisions:
Revised:
Void:

I-25/Arapahoe Interchange
Environmental Assessment
I-25 PLAN
580+00 TO 592+00
Designer: D. DYER Detailer: R. HANSON

Project No./Code
I-25/ARAPAHOE EA
16159
Sheet Number 21

ddyer 1:35:02 PM p:\david evans\Arapahoe I-25 EA\16159\Design\Drawings\16159DES_21_plan_06.dgn

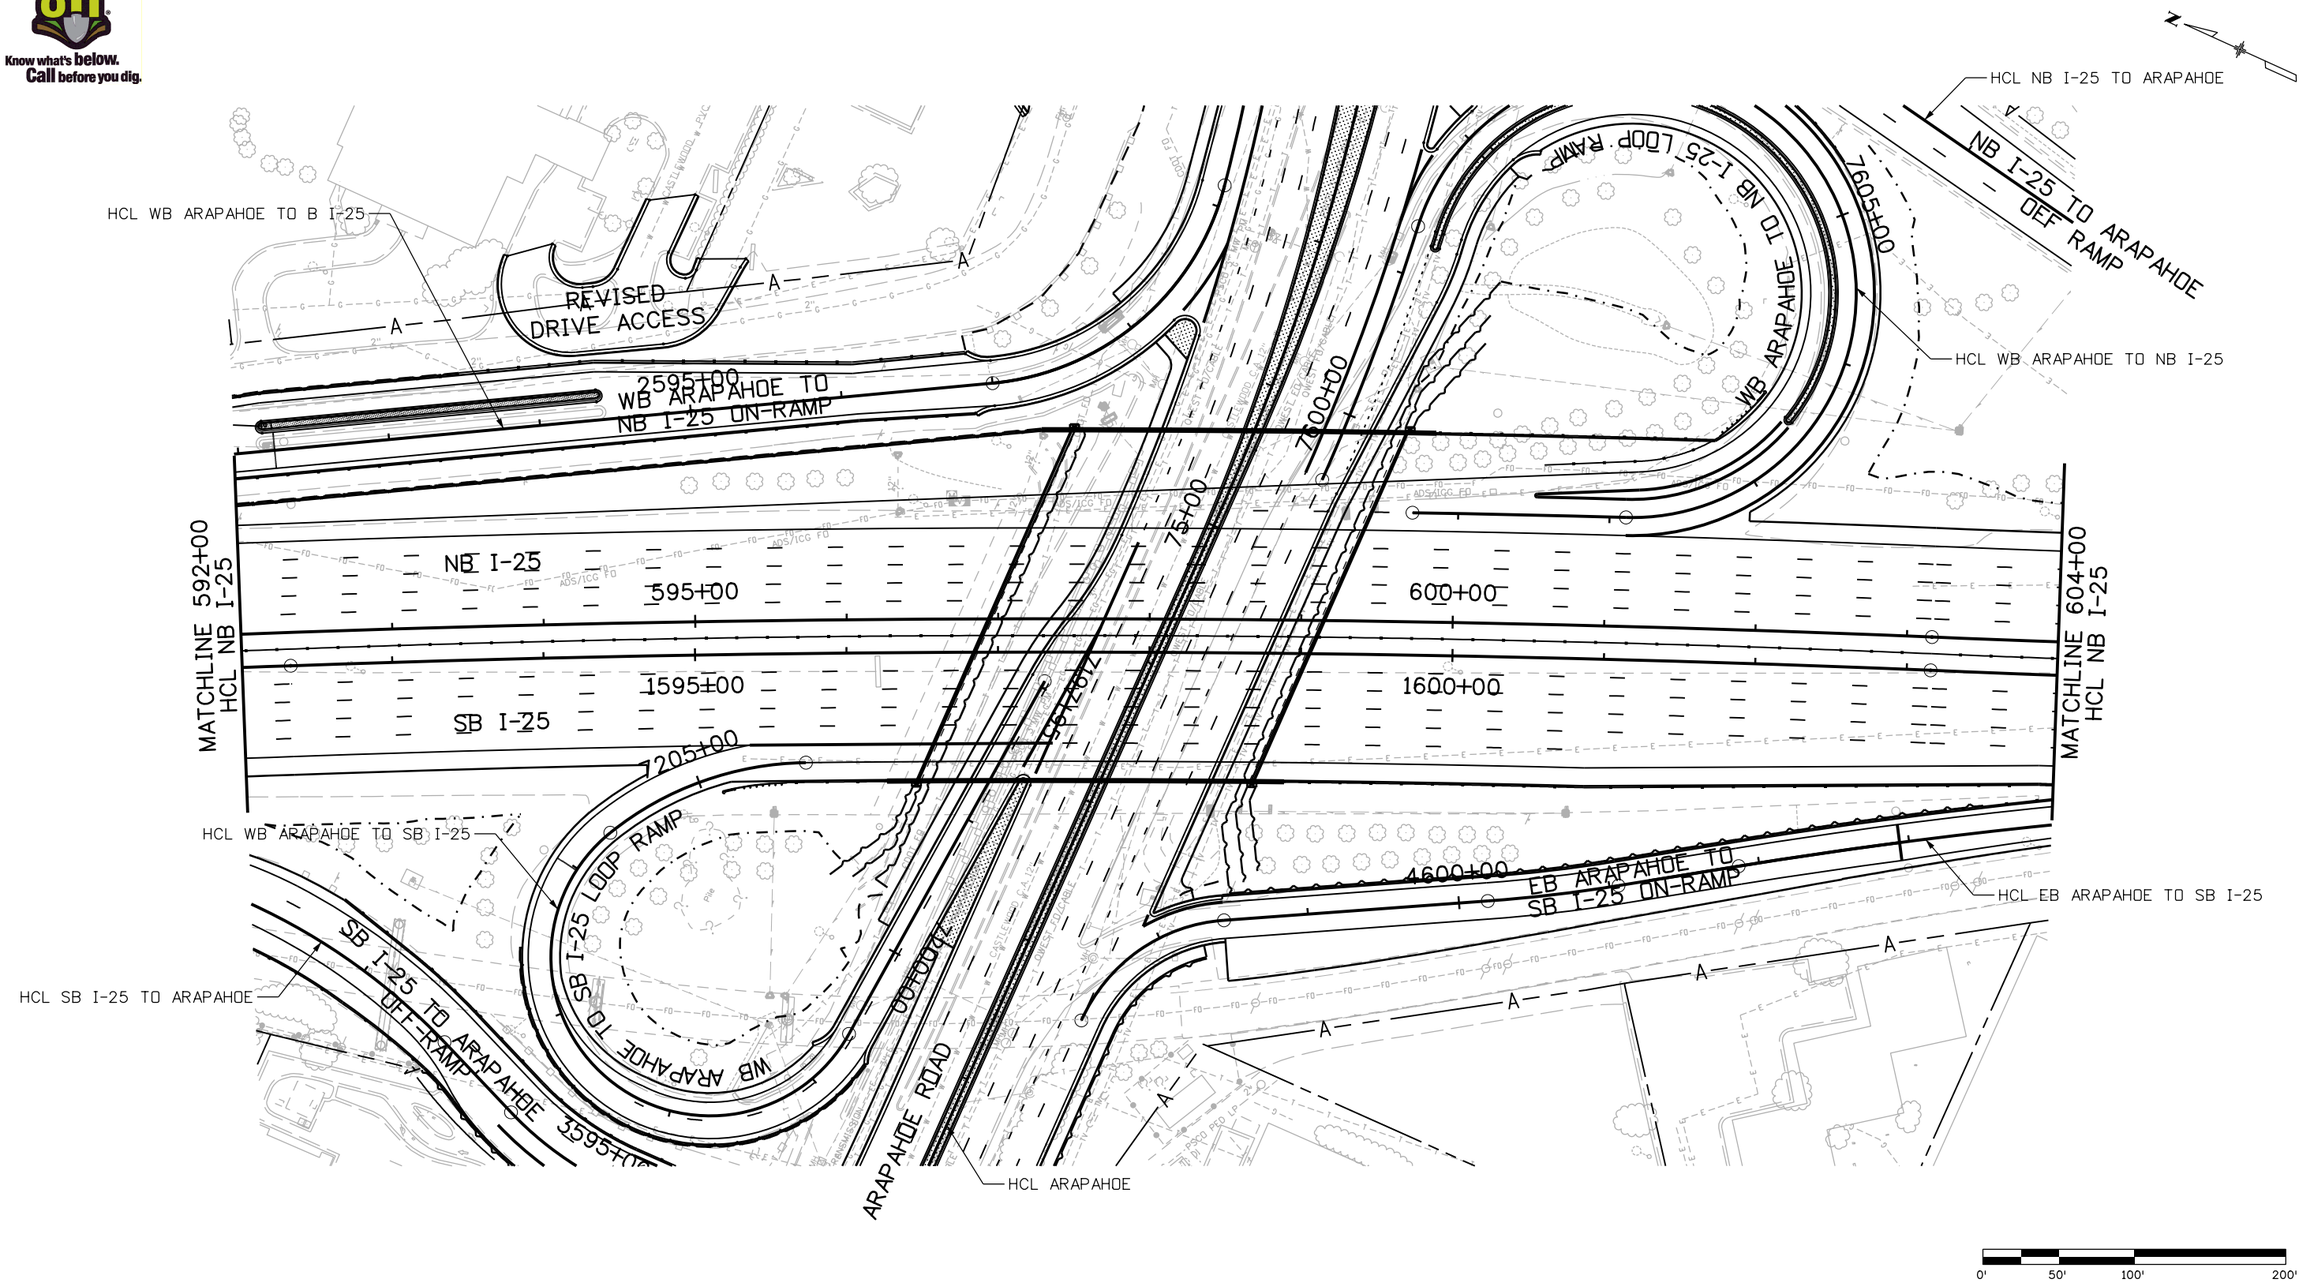

Print Date: 6/11/2012			
File Name: 16159DES_22_plan_07.dgn			
Horiz. Scale: 1:99.9999	Vert. Scale: As Noted		
Unit Information	Unit Leader Initials		

Sheet Revisions

Date:	Comments	Init.

Colorado Department of Transportation
3320 South Parker Road
Aurora, CO 80014
Phone: 303-337-9519 FAX: 303-750-7452
Region 6 JH

As Constructed
No Revisions:
Revised:
Void:

I-25/Arapahoe Interchange
Environmental Assessment

I-25 PLAN
592+00 TO 604+00

Designer: D. DYER Detailer: R. HANSON

Project No./Code
I-25/ARAPAHOE EA
16159
Sheet Number 22

ddyer 1:35:24 PM p:\david evans\Arapahoe I-25 EA\16159\Design\Drawings\16159DES_22_plan_07.dgn

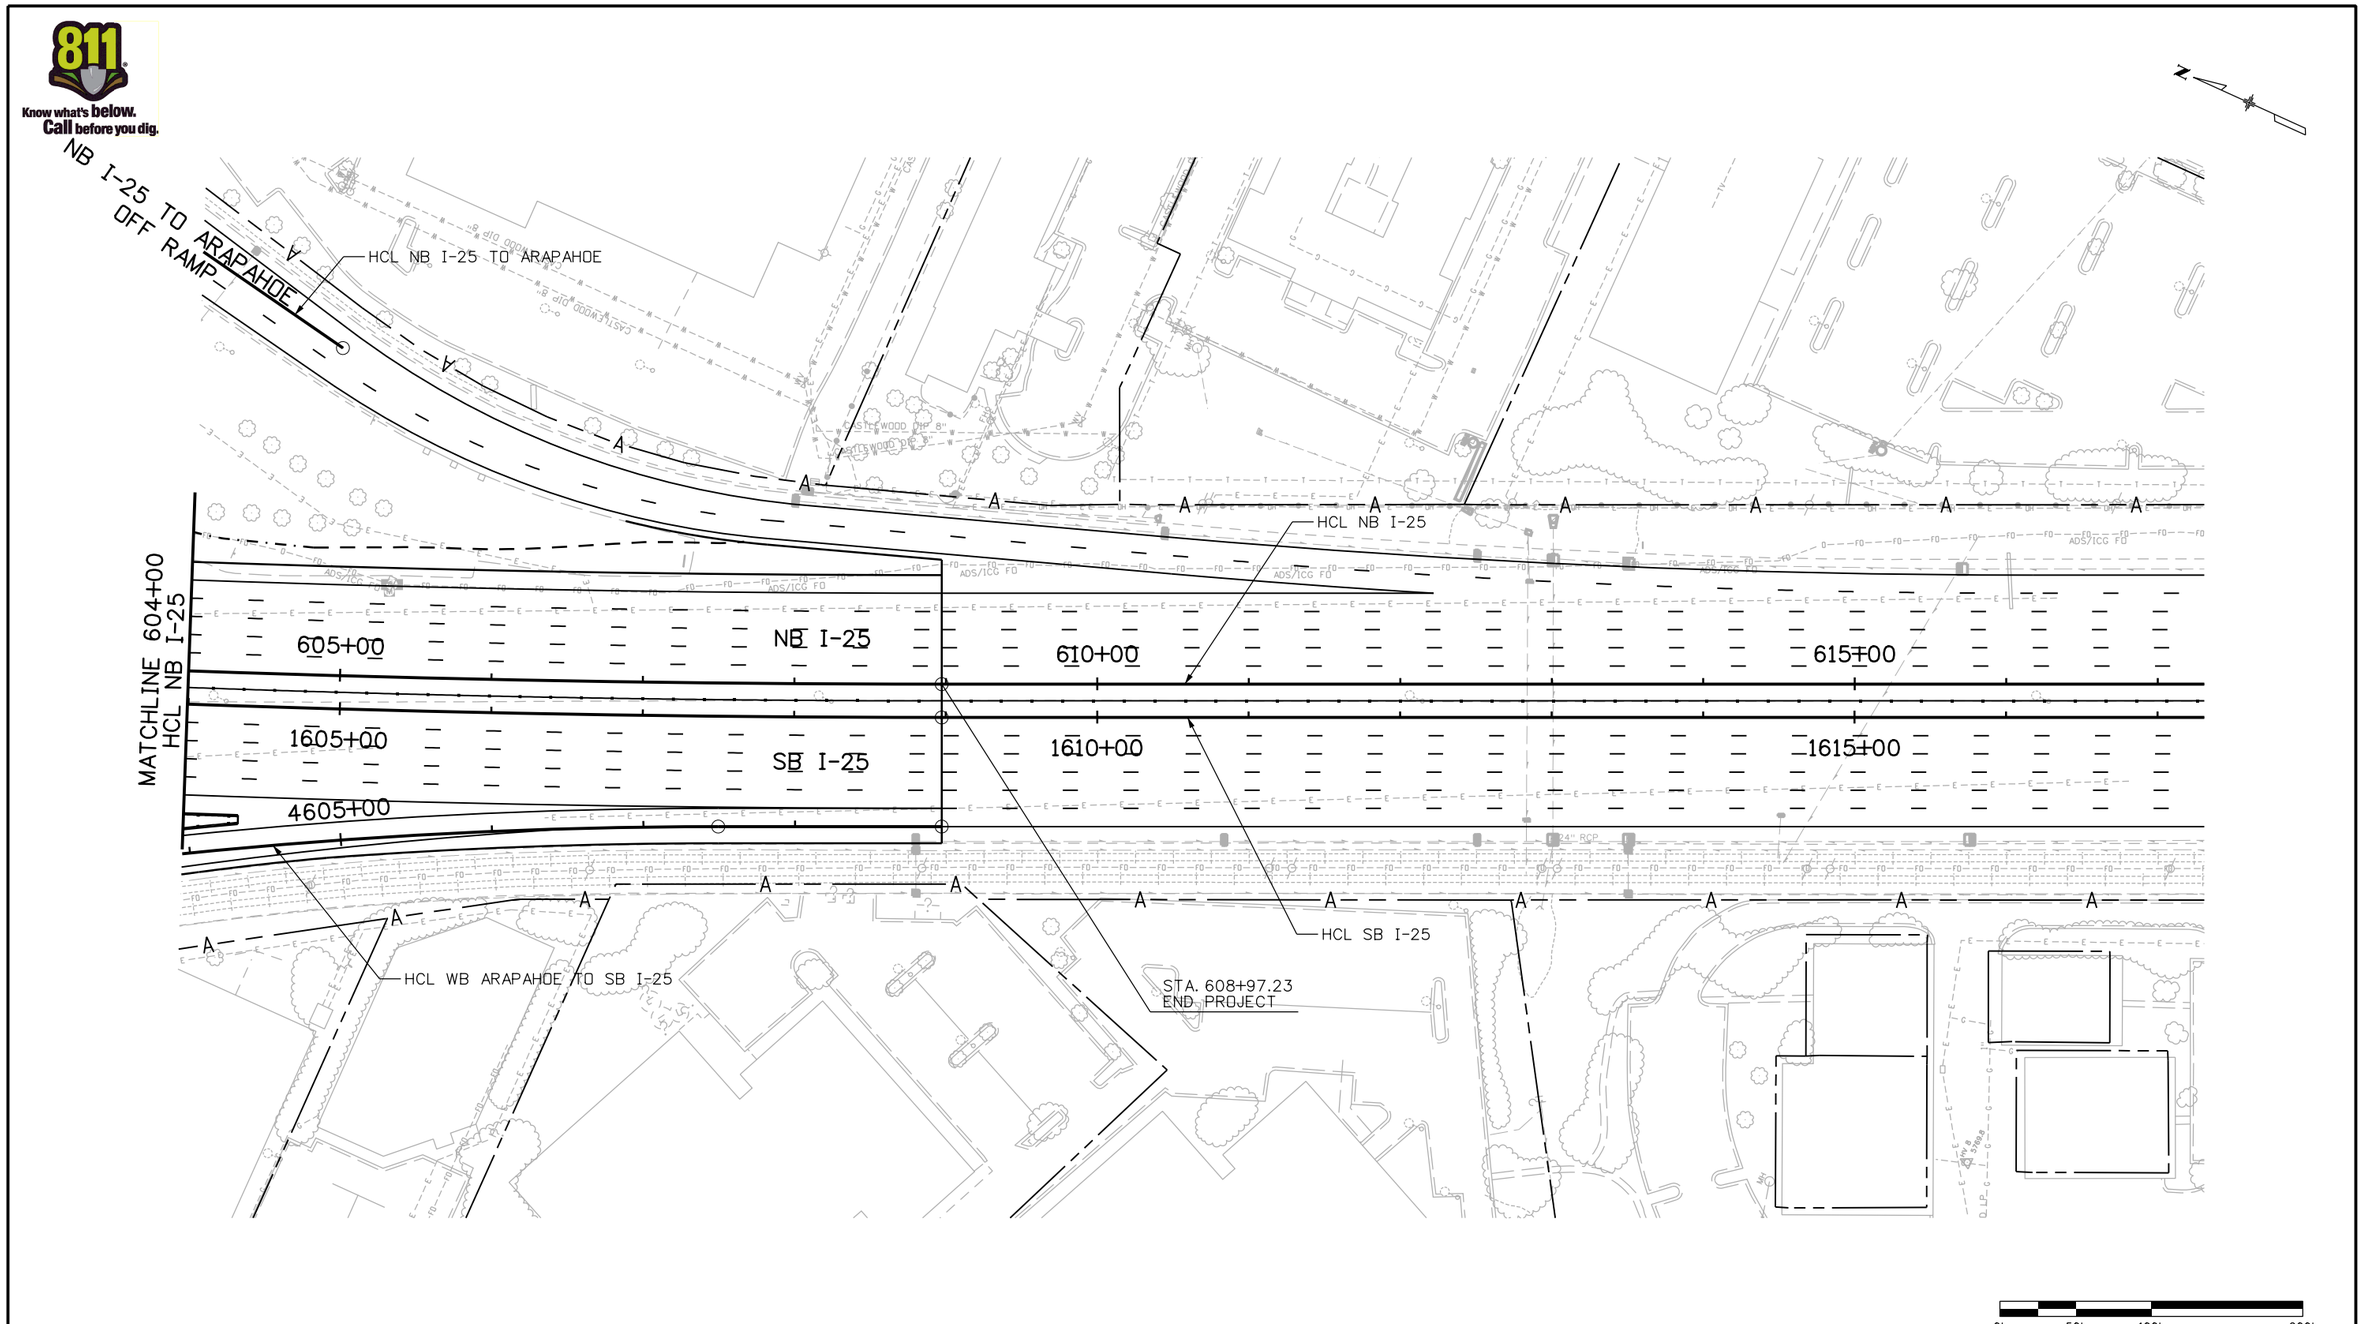

Print Date: 6/11/2012			
File Name: 16159DES_23_plan_08.dgn			
Horiz. Scale: 1:100	Vert. Scale: As Noted		
Unit Information	Unit Leader Initials		

Sheet Revisions

Date:	Comments	Init.

Colorado Department of Transportation
DOT DEPARTMENT OF TRANSPORTATION
3320 South Parker Road
Aurora, CO 80014
Phone: 303-337-9519 FAX: 303-750-7452
Region 6 JH

As Constructed
No Revisions:
Revised:
Void:

I-25/Arapahoe Interchange
Environmental Assessment

I-25 PLAN
604+00 TO 615+00

Designer: D. DYER Detailer: R. HANSON

Project No./Code
I-25/ARAPAHOE EA
16159
Sheet Number 23

ddyer 1:36:24 PM pt:\david evans\Arapahoe I-25 EA\16159\Design\Drawings\16159DES_23_plan_08.dgn

Print Date: 6/11/2012	Sheet Revisions			Colorado Department of Transportation	As Constructed
File Name: 16159DES_24_plan_09.dgn	Date:	Comments	Init.	3320 South Parker Road Aurora, CO 80014 Phone: 303-337-9519 FAX: 303-750-7452	No Revisions:
Horiz. Scale: 1:99.9999 Vert. Scale: As Noted					Revised:
Unit Information Unit Leader Initials				Region 6 JH	Void:

I-25/Arapahoe Interchange
Environmental Assessment

YOSEMITE AVENUE PLAN
214+00 TO 227+00

Designer: D. DYER Detailer: R. HANSON

Project No./Code
I-25/ARAPAHOE EA
16159
Sheet Number 24

ddyer 1:36:45 PM p:\david evans\Arapahoe I-25 EA\16159\Design\Drawings\16159DES_24_plan_09.dgn

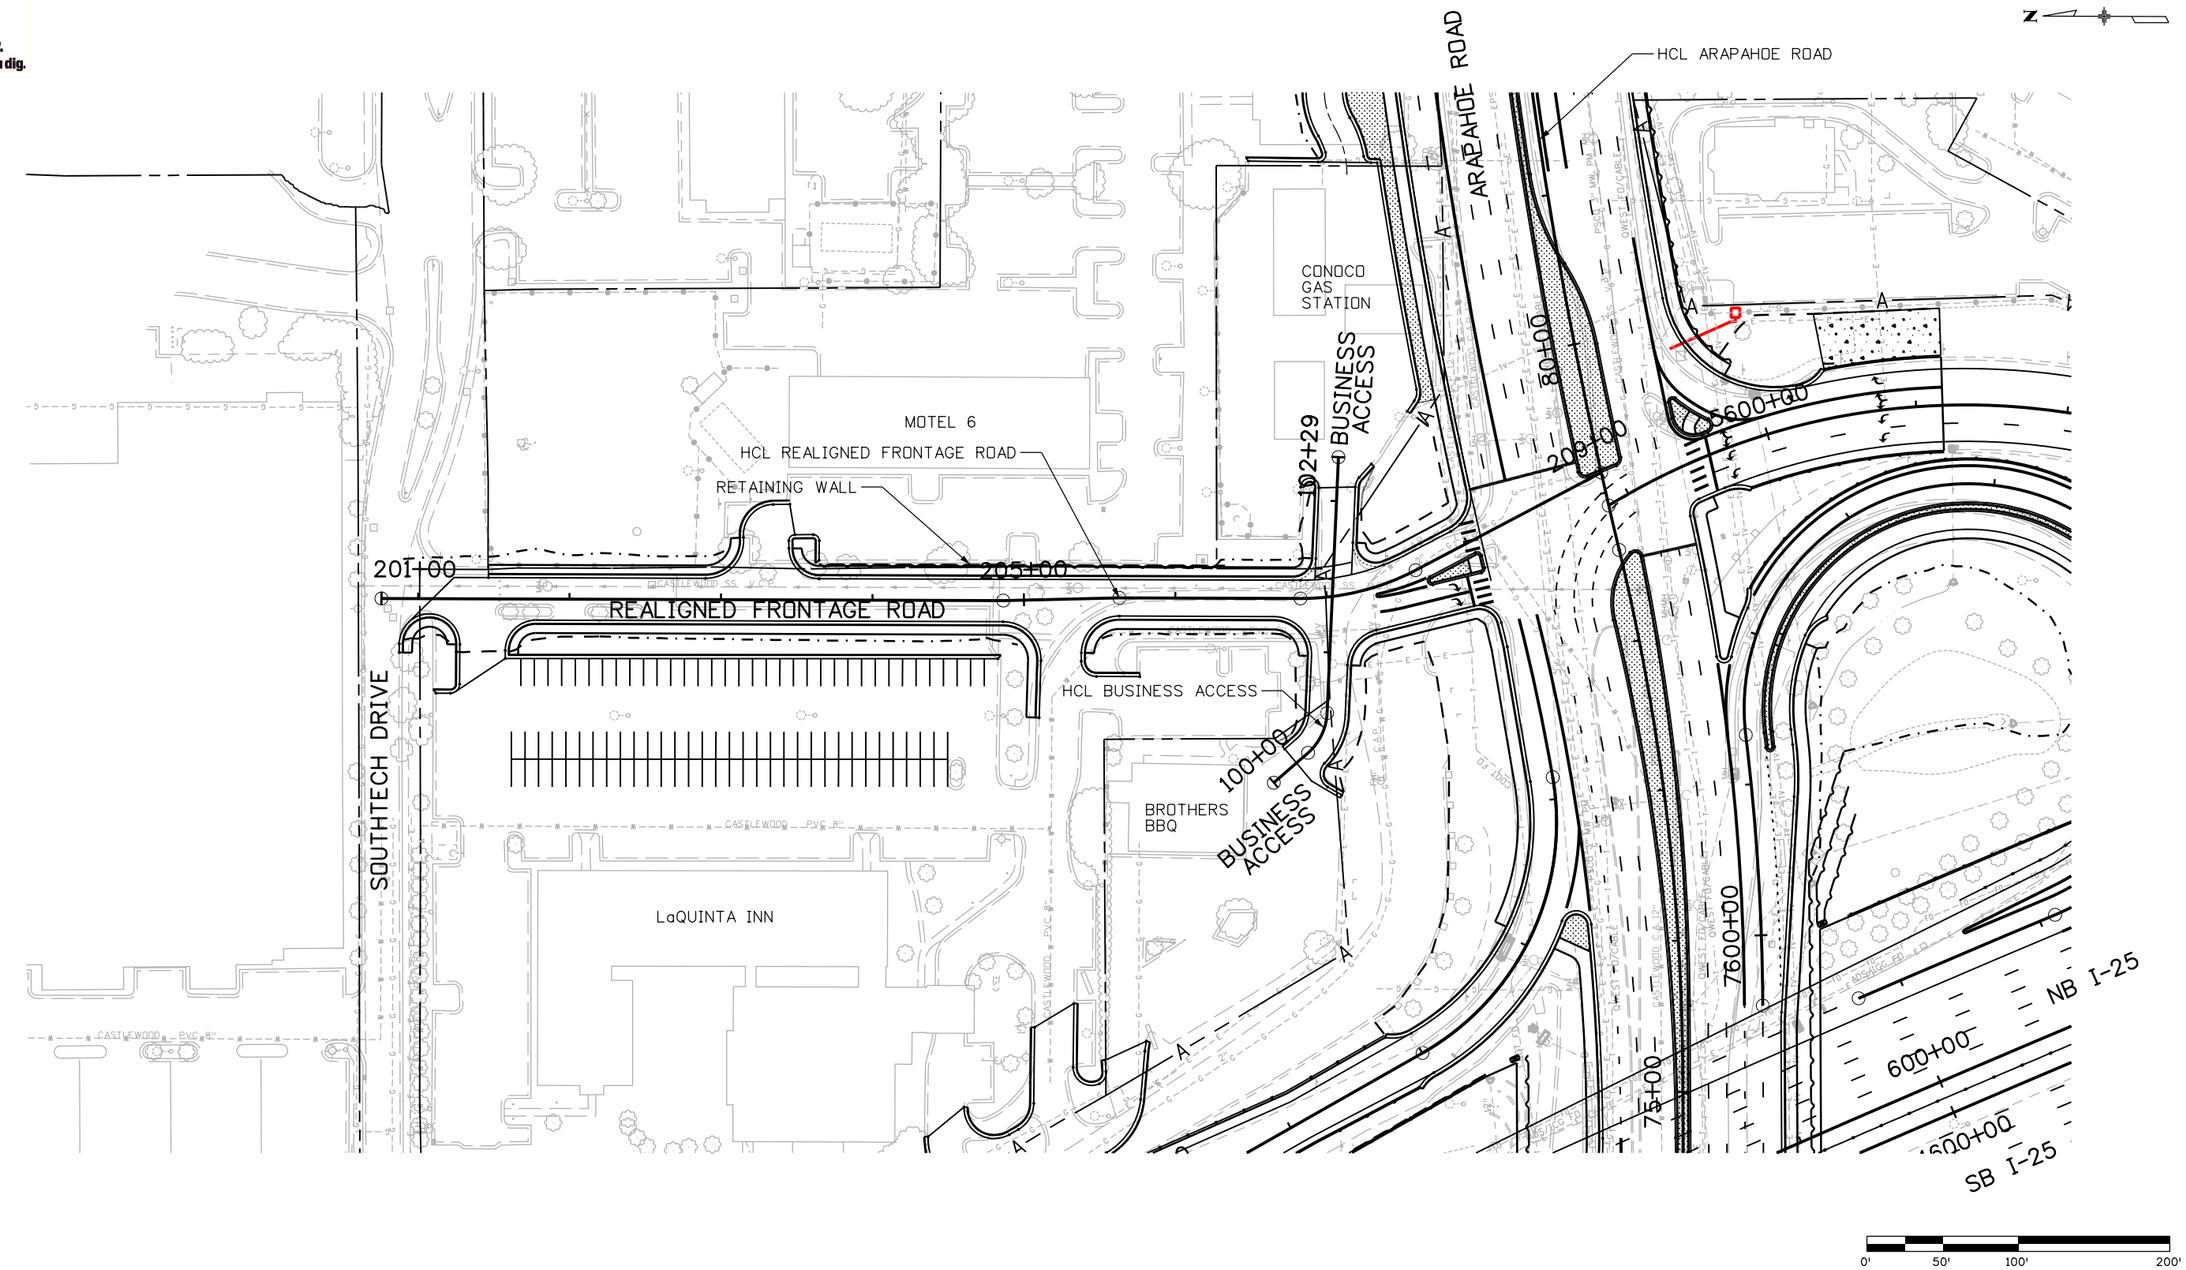

Print Date: 6/11/2012		Sheet Revisions			Colorado Department of Transportation	As Constructed
File Name: 16159DES_25_plan_10.dgn		Date:	Comments	Init.	3320 South Parker Road Aurora, CO 80014 Phone: 303-337-9519 FAX: 303-750-7452	No Revisions:
Horiz. Scale: 1:100 Vert. Scale: As Noted						Revised:
Unit Information Unit Leader Initials					Region 6 JH	Void:

I-25/Arapahoe Interchange
Environmental Assessment

REALIGNED FRONTAGE ROAD PLAN
201+00 TO 209+00

Designer: D. DYER Detailer: R. HANSON

Project No./Code
I-25/ARAPAHOE EA
16159
Sheet Number 25

ddyer 1:37:06 PM p:\david evans\Arapahoe I-25 EA\16159\Design\Drawings\16159DES_25_plan_10.dgn

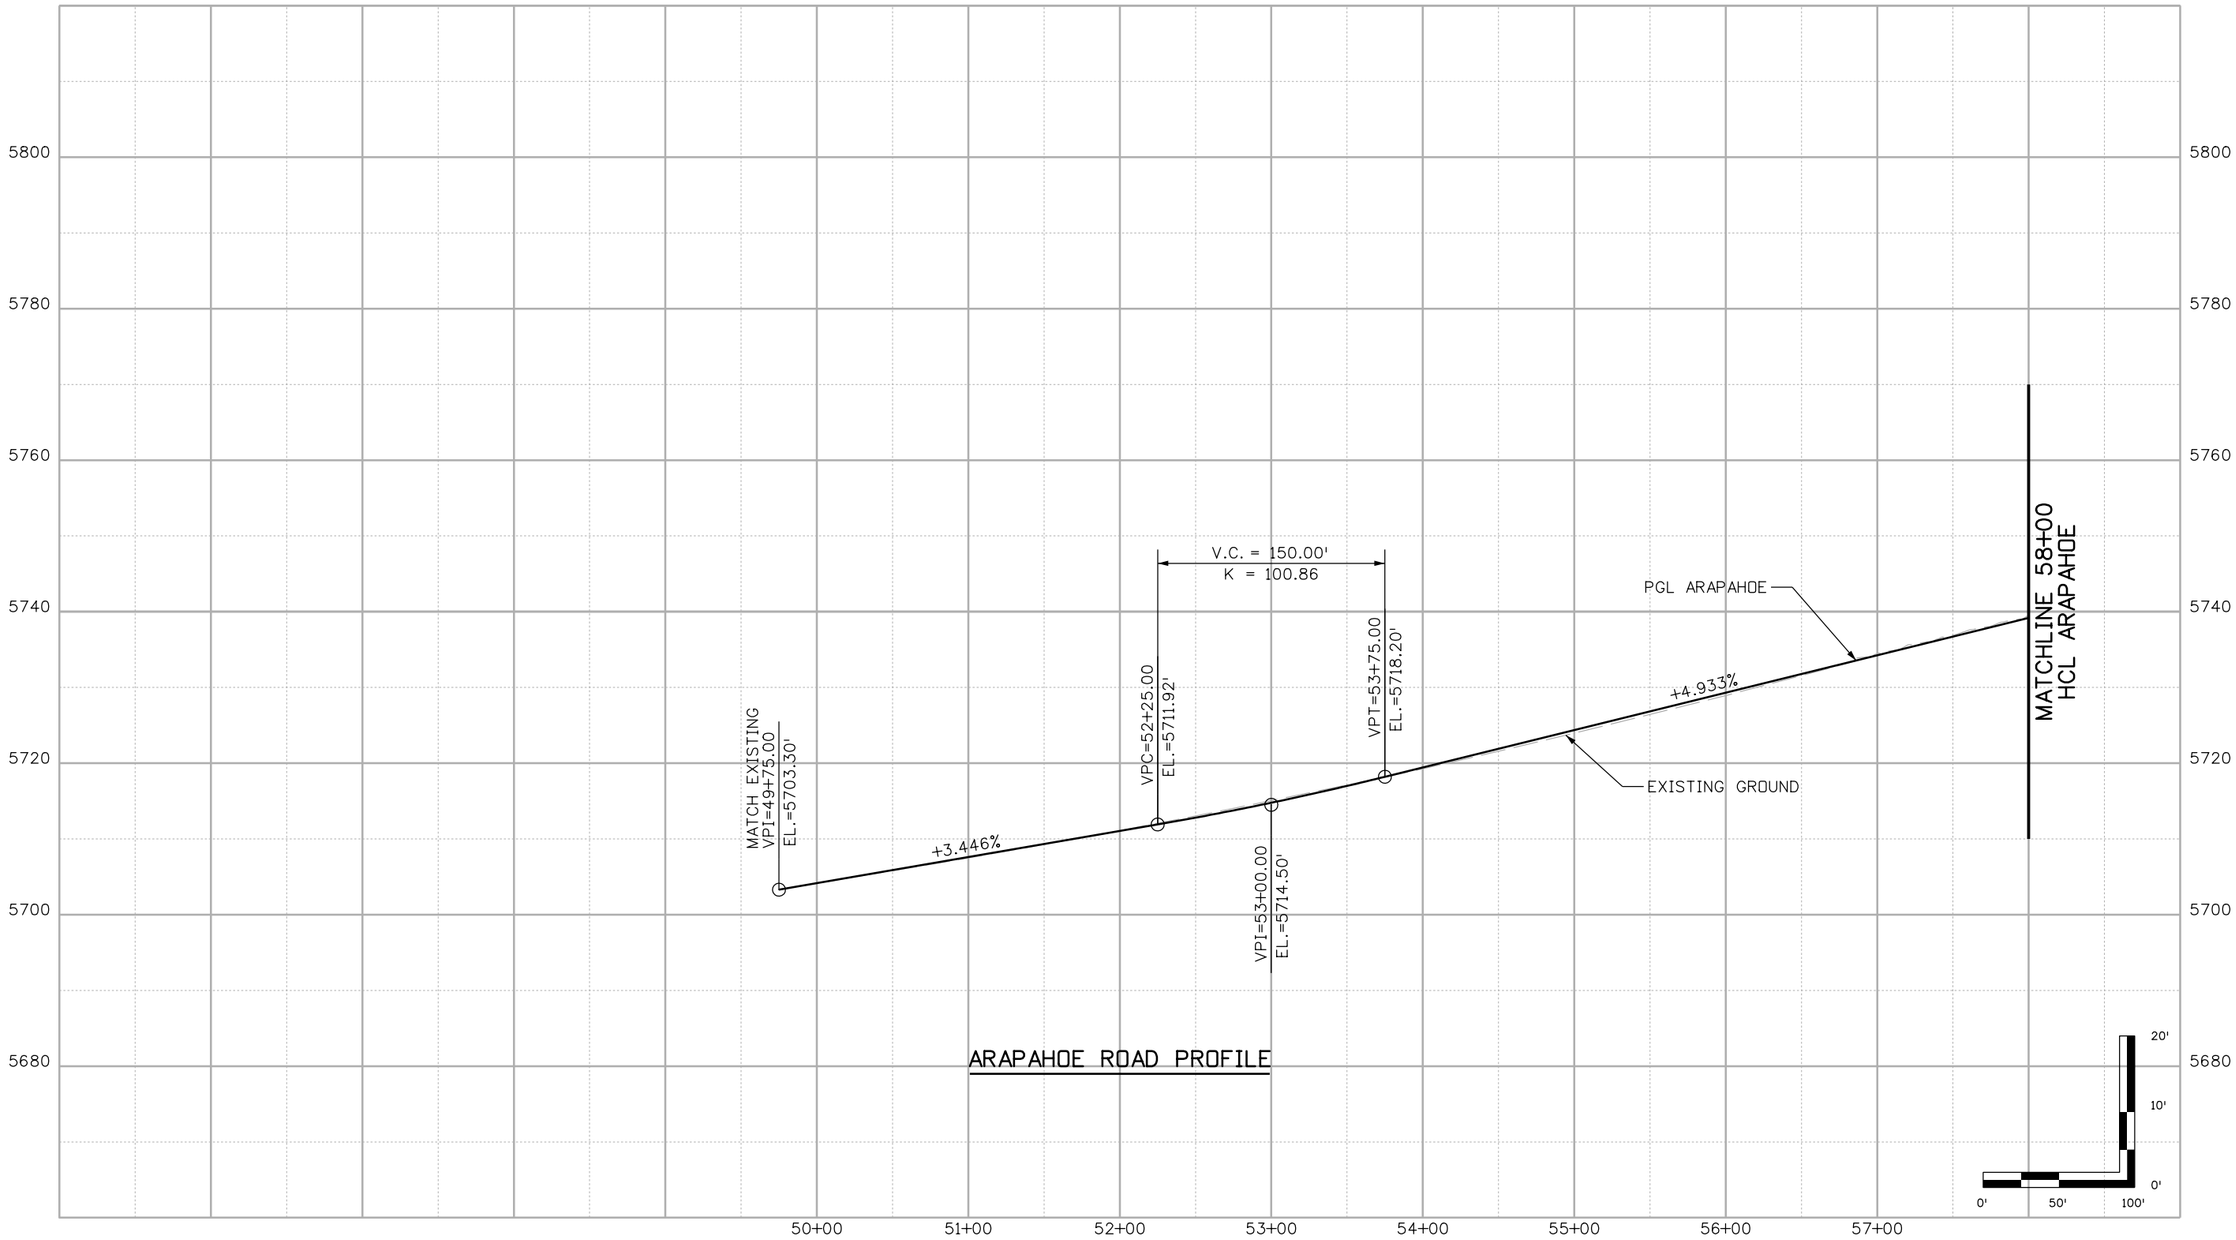

Print Date: 6/11/2012	Sheet Revisions	Colorado Department of Transportation	As Constructed
File Name: 16159DES_26_pro_01.dgn	Date: / Comments / Init.	3320 South Parker Road Aurora, CO 80014 Phone: 303-337-9519 FAX: 303-750-7452	No Revisions:
Horiz. Scale: 1:99.9999 Vert. Scale: As Noted		Region 6 JH	Revised:
Unit Information Unit Leader Initials			Void:

I-25/Arapahoe Interchange
Environmental Assessment

ARAPAHOE ROAD PROFILE
49+75 TO 58+00

Designer: D. DYER Detailer: R. HANSON

Project No./Code
I-25/ARAPAHOE EA
16159
Sheet Number 26

ddyer 1:37:29 PM p:\david evans\Arapahoe I-25 EA\16159\Design\Drawings\16159DES_26_pro_01.dgn

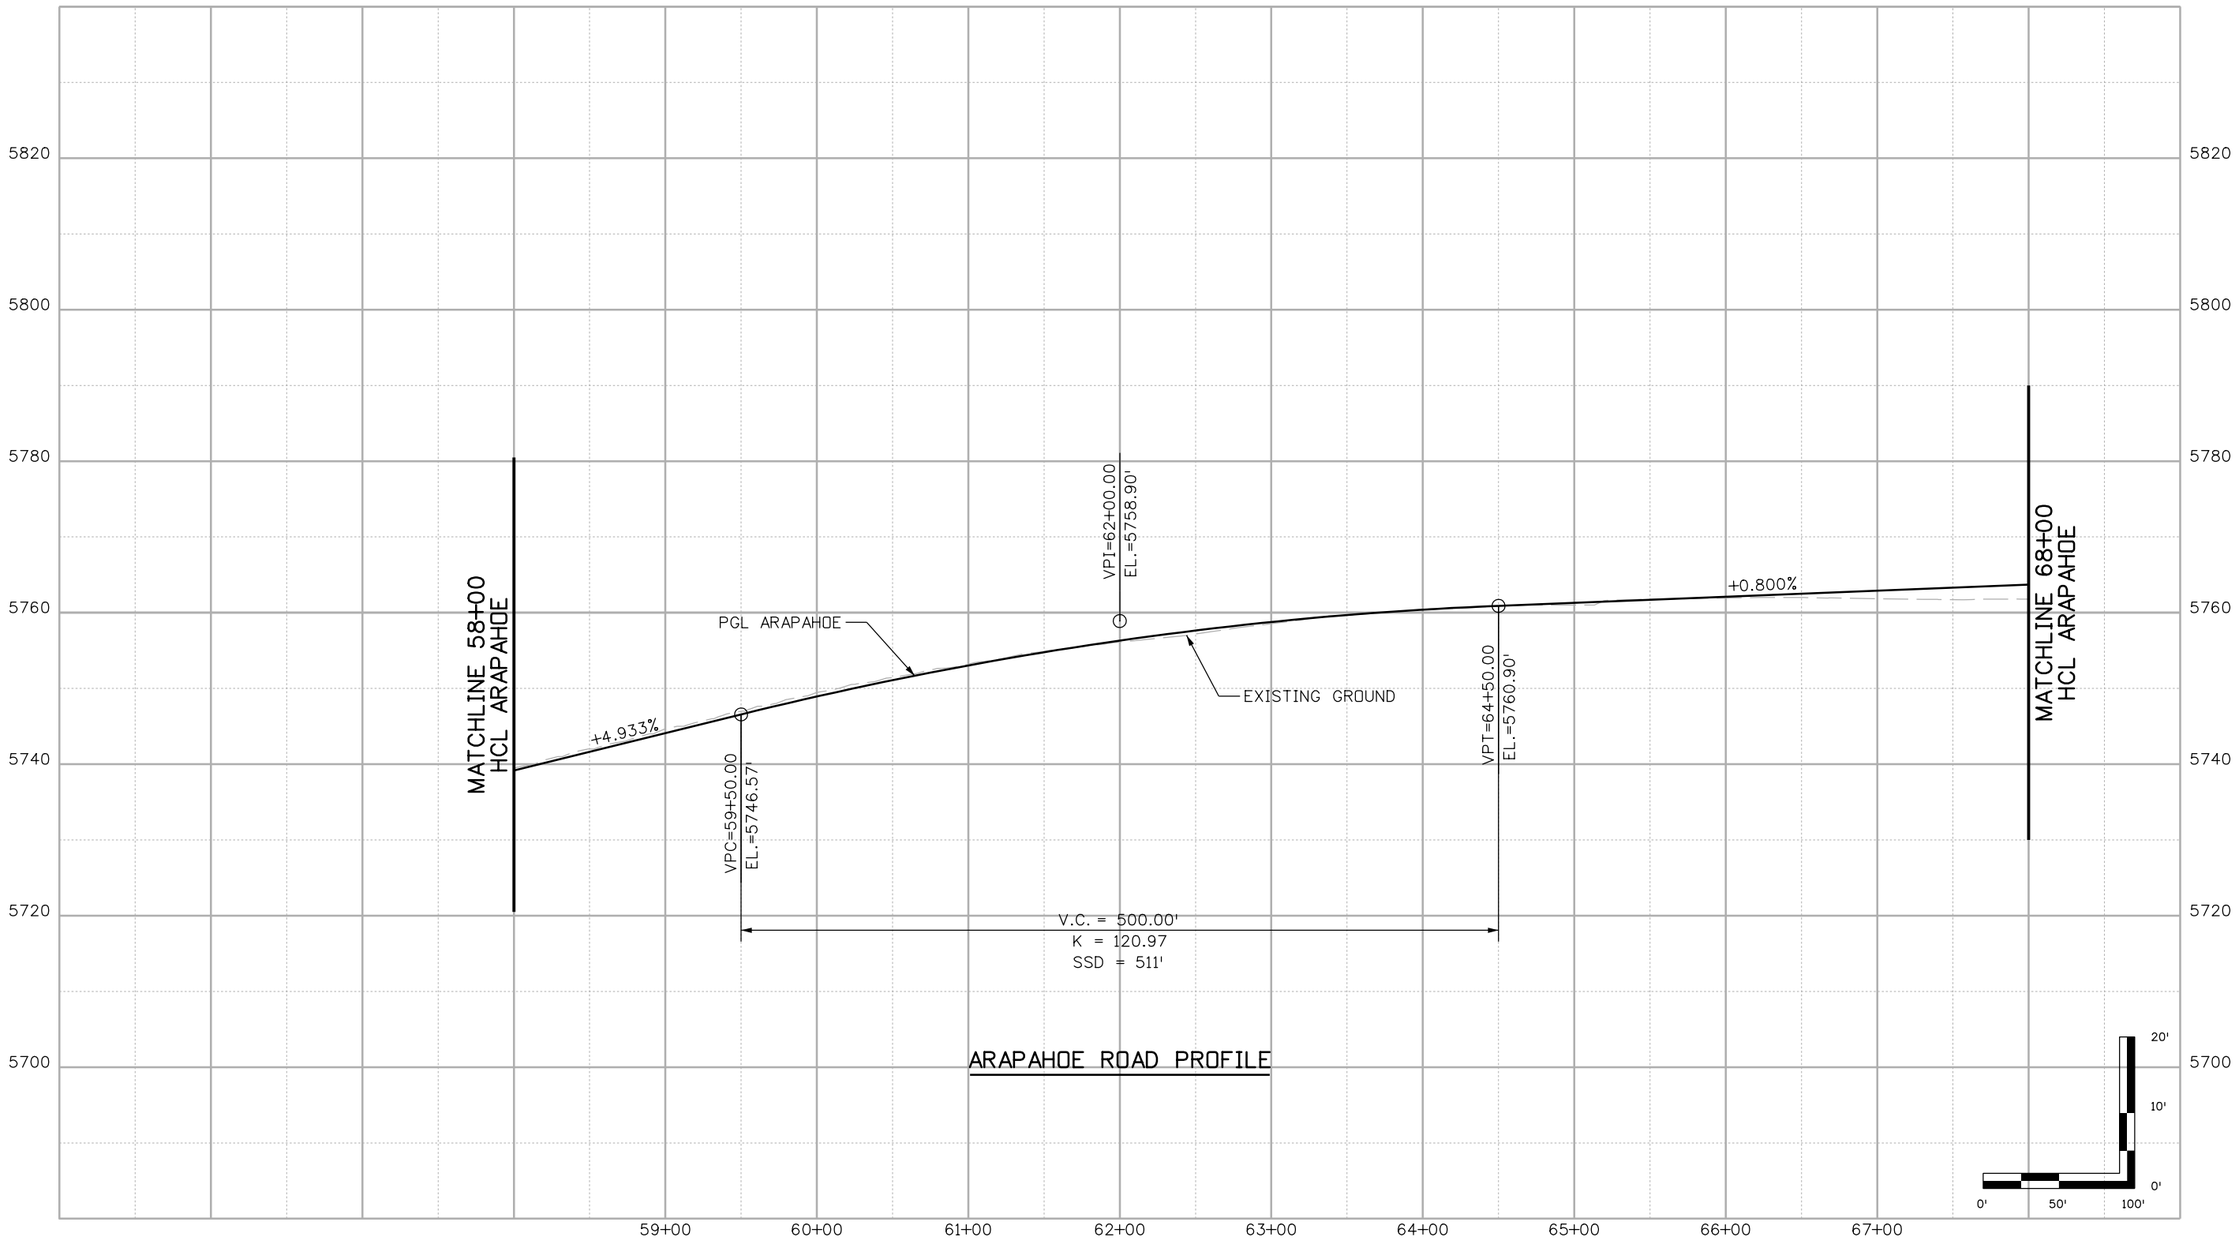

Print Date: 6/11/2012	Sheet Revisions	Colorado Department of Transportation	As Constructed
File Name: 16159DES_27_pro_02.dgn	Date: / Comments / Init.	3320 South Parker Road Aurora, CO 80014 Phone: 303-337-9519 FAX: 303-750-7452	No Revisions:
Horiz. Scale: 1:100 Vert. Scale: As Noted		Region 6 JH	Revised:
Unit Information Unit Leader Initials			Void:

I-25/Arapahoe Interchange
Environmental Assessment

ARAPAHOE ROAD PROFILE
58+00 TO 68+00

Designer: D. DYER Detailer: R. HANSON

Project No./Code
I-25/ARAPAHOE EA
16159
Sheet Number 27

ddyer 1:37:55 PM p:\david evans\Arapahoe I-25 EA\16159\Design\Drawings\16159DES_27_pro_02.dgn

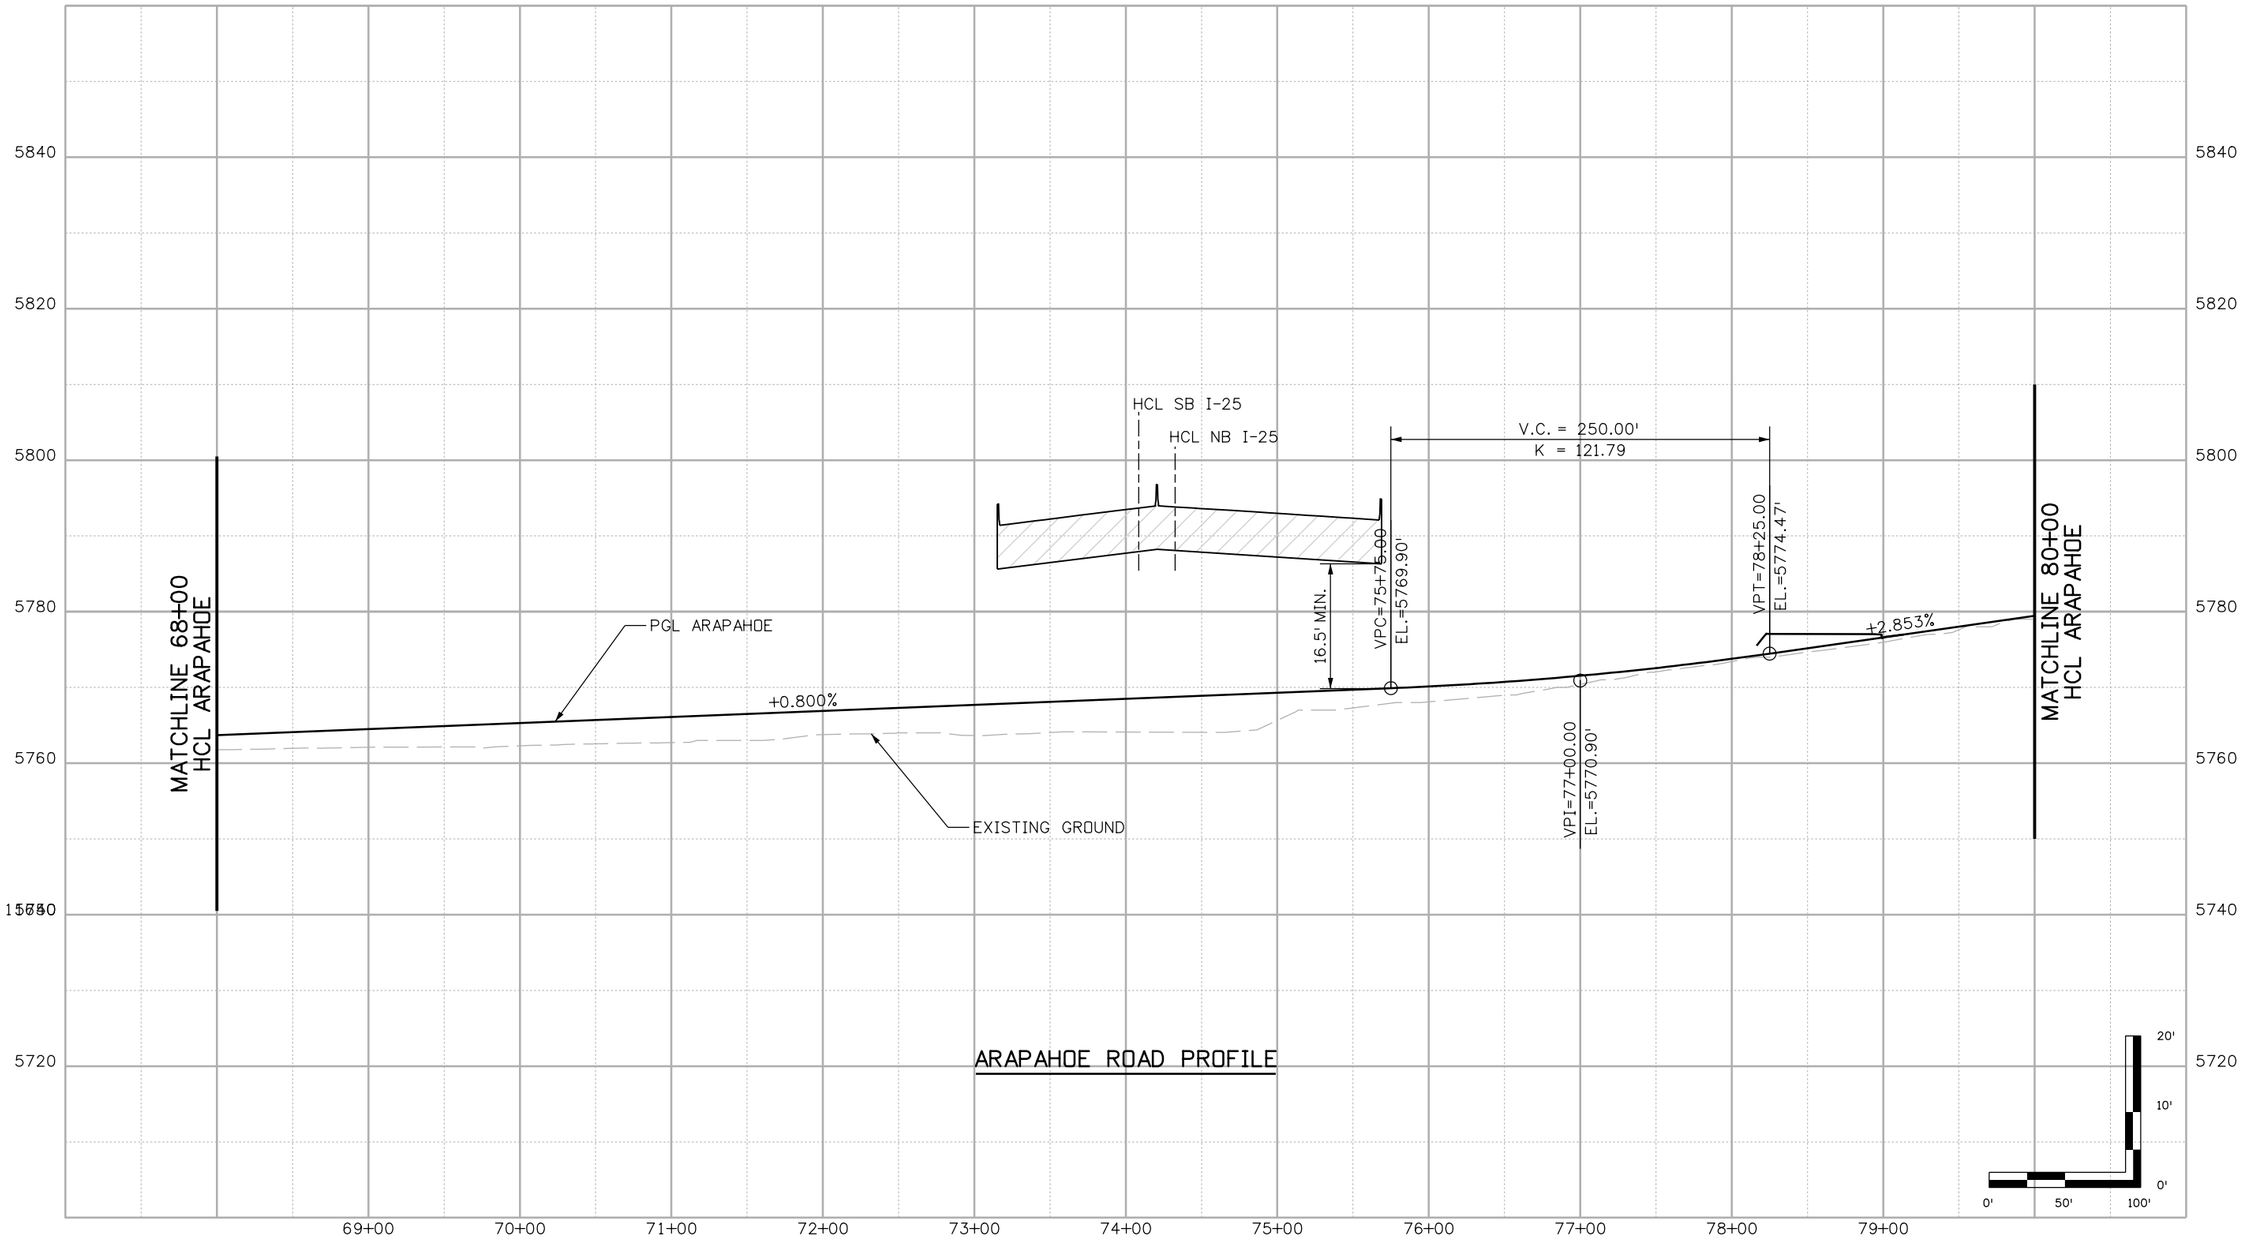

Print Date: 6/11/2012			
File Name: 16159DES_28_pro_03.dgn			
Horiz. Scale: 1:99.9999	Vert. Scale: As Noted		
Unit Information	Unit Leader Initials		

Sheet Revisions

Date:	Comments	Init.

Colorado Department of Transportation
DOT
DEPARTMENT OF TRANSPORTATION
3320 South Parker Road
Aurora, CO 80014
Phone: 303-337-9519 FAX: 303-750-7452
Region 6 JH

As Constructed
No Revisions:
Revised:
Void:

I-25/Arapahoe Interchange
Environmental Assessment

ARAPAHOE ROAD PROFILE
68+00 TO 80+00

Designer: D. DYER Detailer: R. HANSON

Project No./Code
I-25/ARAPAHOE EA
16159
Sheet Number 28

ddyer 1:38:52 PM p:\david evans\Arapahoe I-25 EA\16159\Design\Drawings\16159DES_28_pro_03.dgn

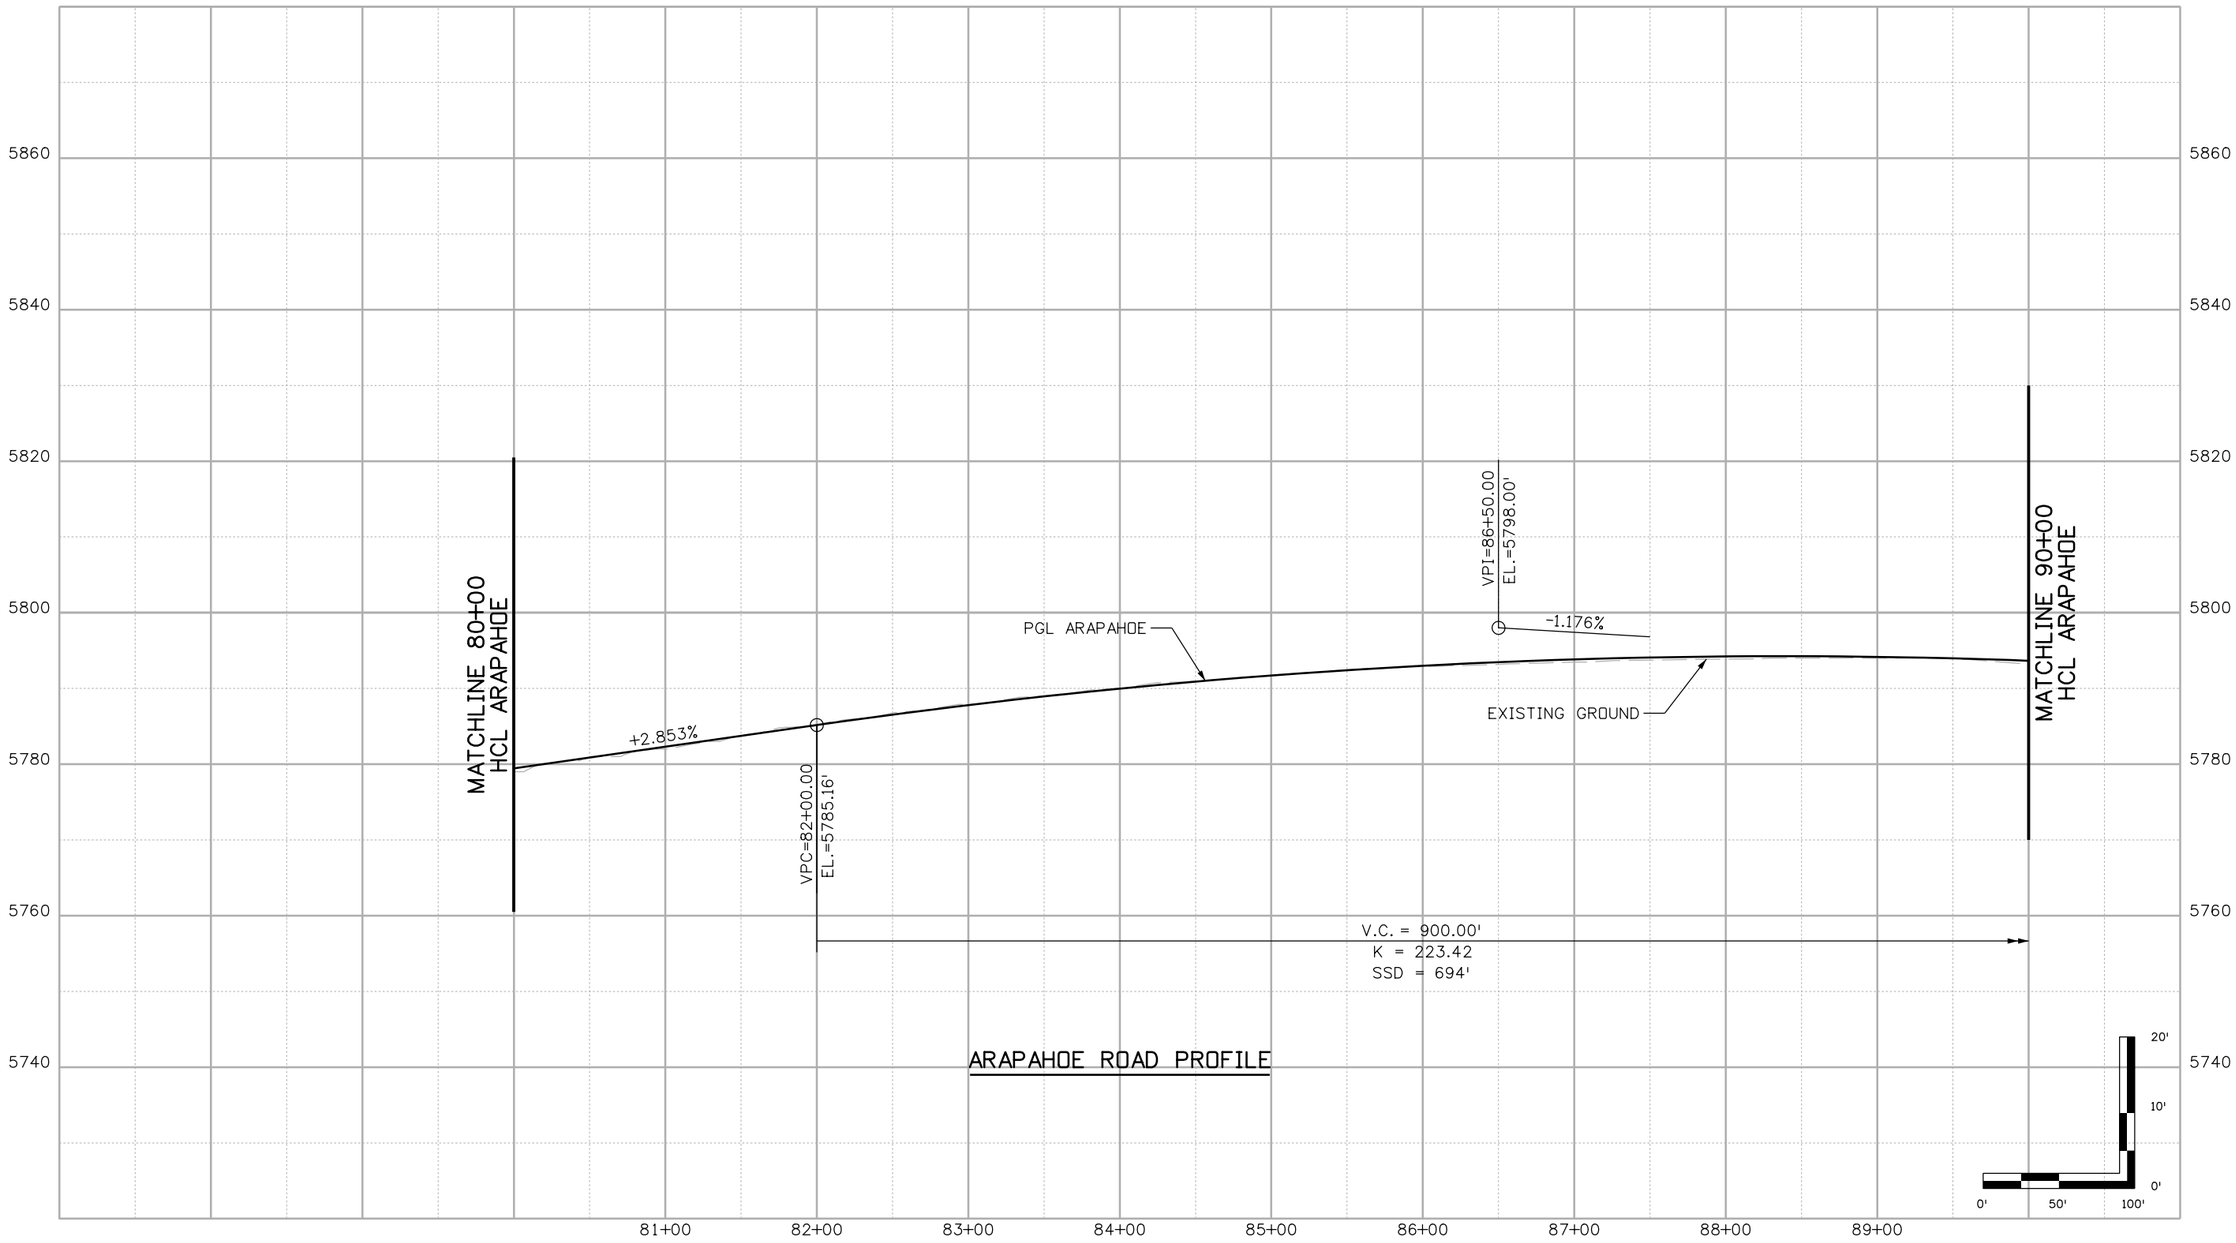

Print Date: 6/11/2012	Sheet Revisions	Colorado Department of Transportation	As Constructed
File Name: 16159DES_29_pro_04.dgn	Date: / Comments / Init.	3320 South Parker Road Aurora, CO 80014 Phone: 303-337-9519 FAX: 303-750-7452	No Revisions:
Horiz. Scale: 1:100 Vert. Scale: As Noted		Region 6 JH	Revised:
Unit Information Unit Leader Initials			Void:

I-25/Arapahoe Interchange
Environmental Assessment

ARAPAHOE ROAD PROFILE
80+00 TO 90+00

Designer: D. DYER Detailer: R. HANSON

Project No./Code: I-25/ARAPAHOE EA
16159
Sheet Number 29

ddyer 1:39:26 PM p:\david evans\Arapahoe I-25 EA\16159\Design\Drawings\16159DES_29_pro_04.dgn

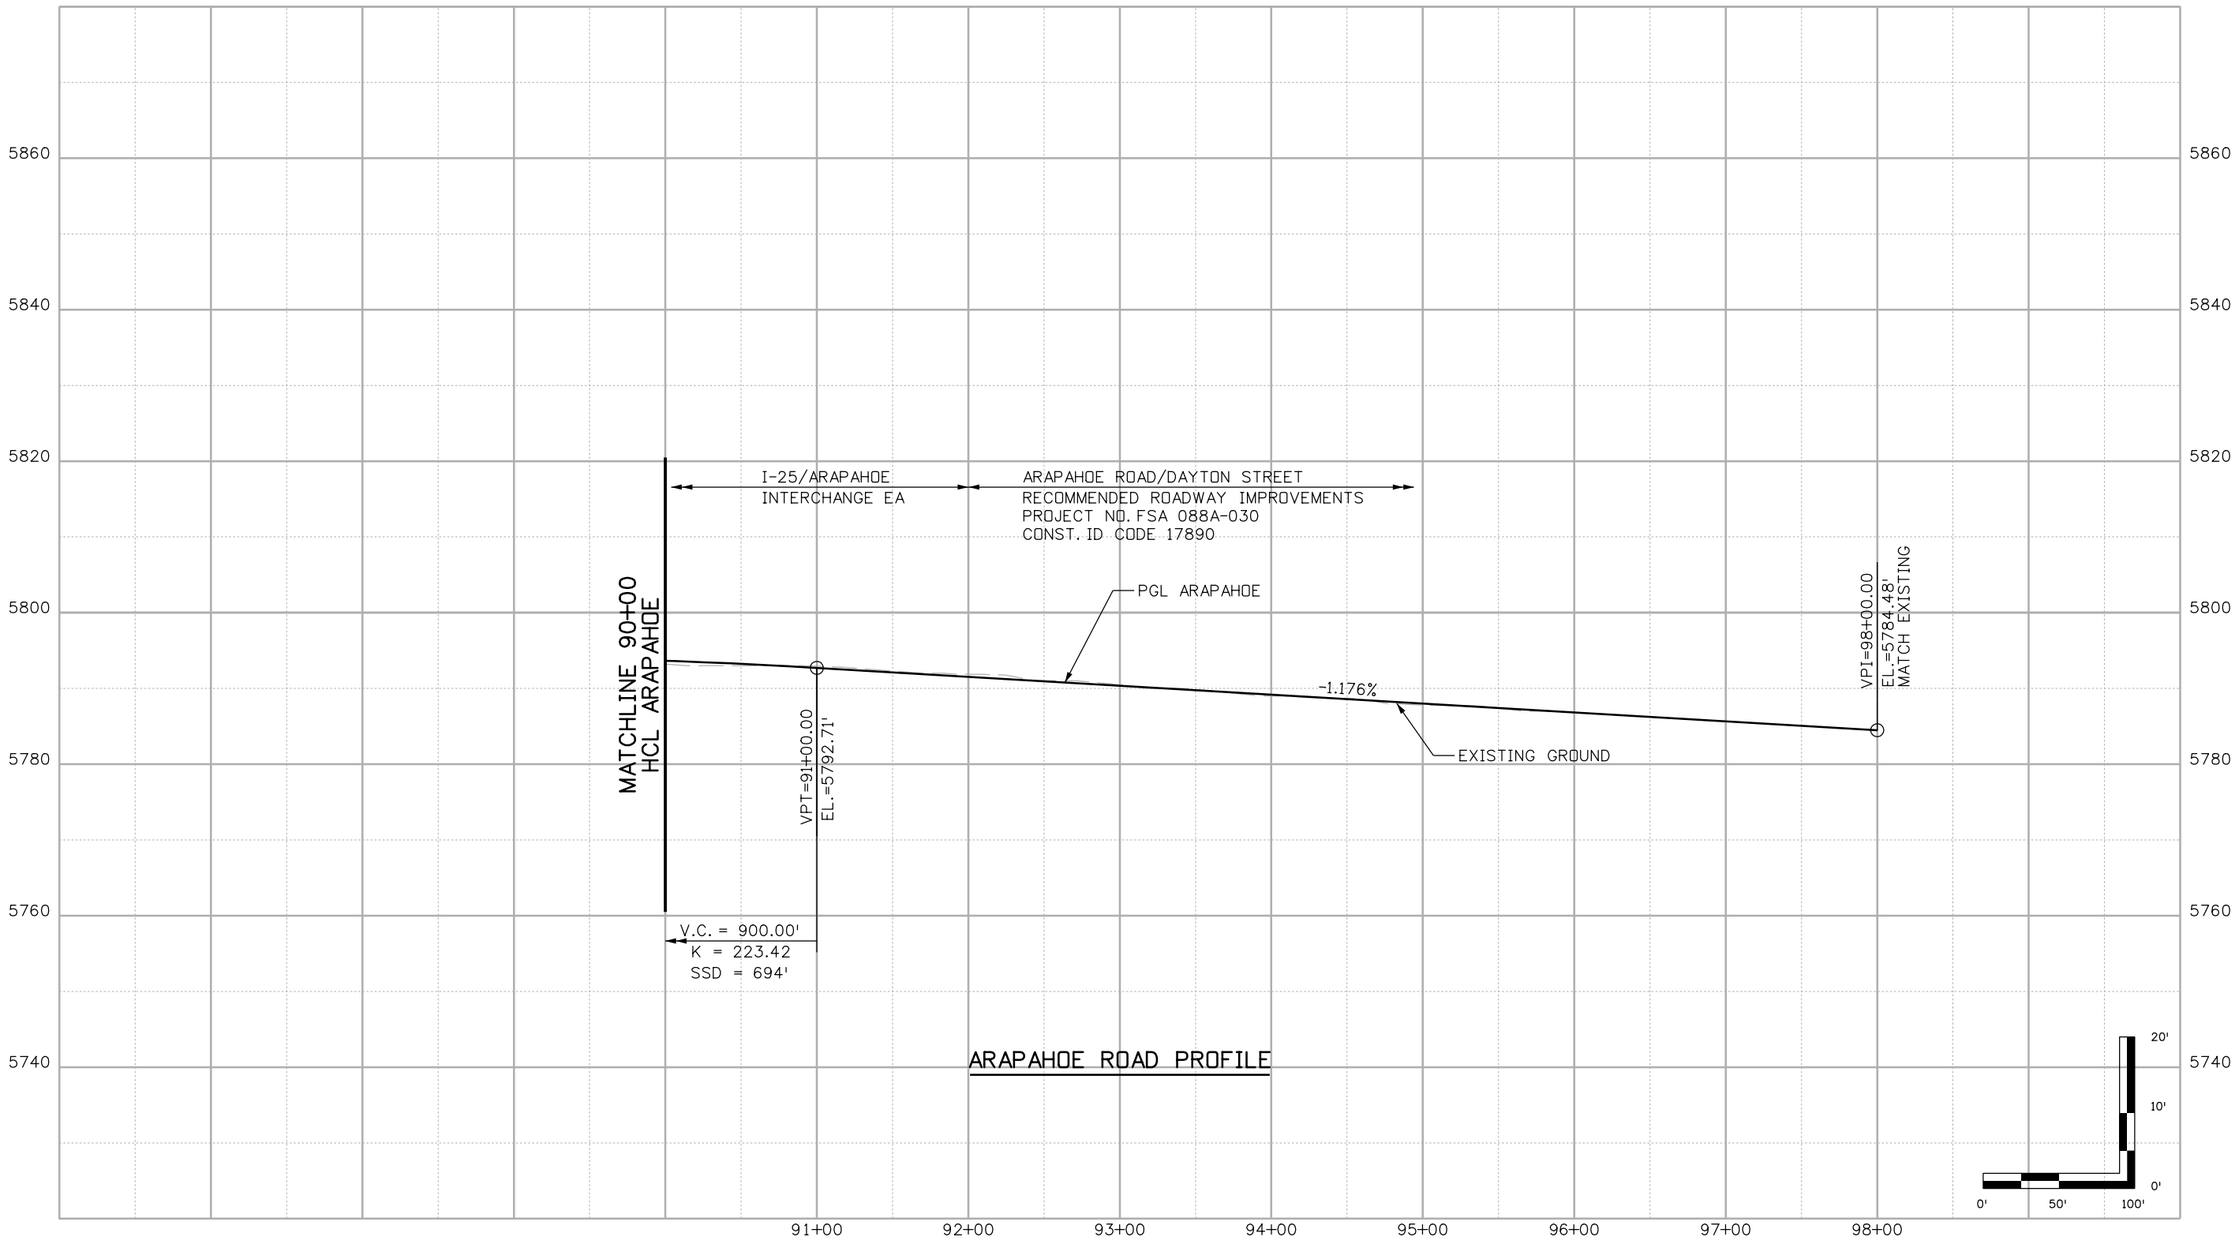

Print Date: 6/11/2012	Sheet Revisions	Colorado Department of Transportation	As Constructed
File Name: 16159DES_30_pro_05.dgn	Date: / Comments / Init.	3320 South Parker Road Aurora, CO 80014 Phone: 303-337-9519 FAX: 303-750-7452	No Revisions:
Horiz. Scale: 1:100 Vert. Scale: As Noted		Region 6 JH	Revised:
Unit Information Unit Leader Initials			Void:

I-25/Arapahoe Interchange
Environmental Assessment

ARAPAHOE ROAD PROFILE
90+00 TO 98+00

Designer: D. DYER Detailer: R. HANSON

Project No./Code: I-25/ARAPAHOE EA
16159
Sheet Number 30

ddyer 1:39:57 PM p:\david evans\Arapahoe I-25 EA\16159\Design\Drawings\16159DES_30_pro_05.dgn

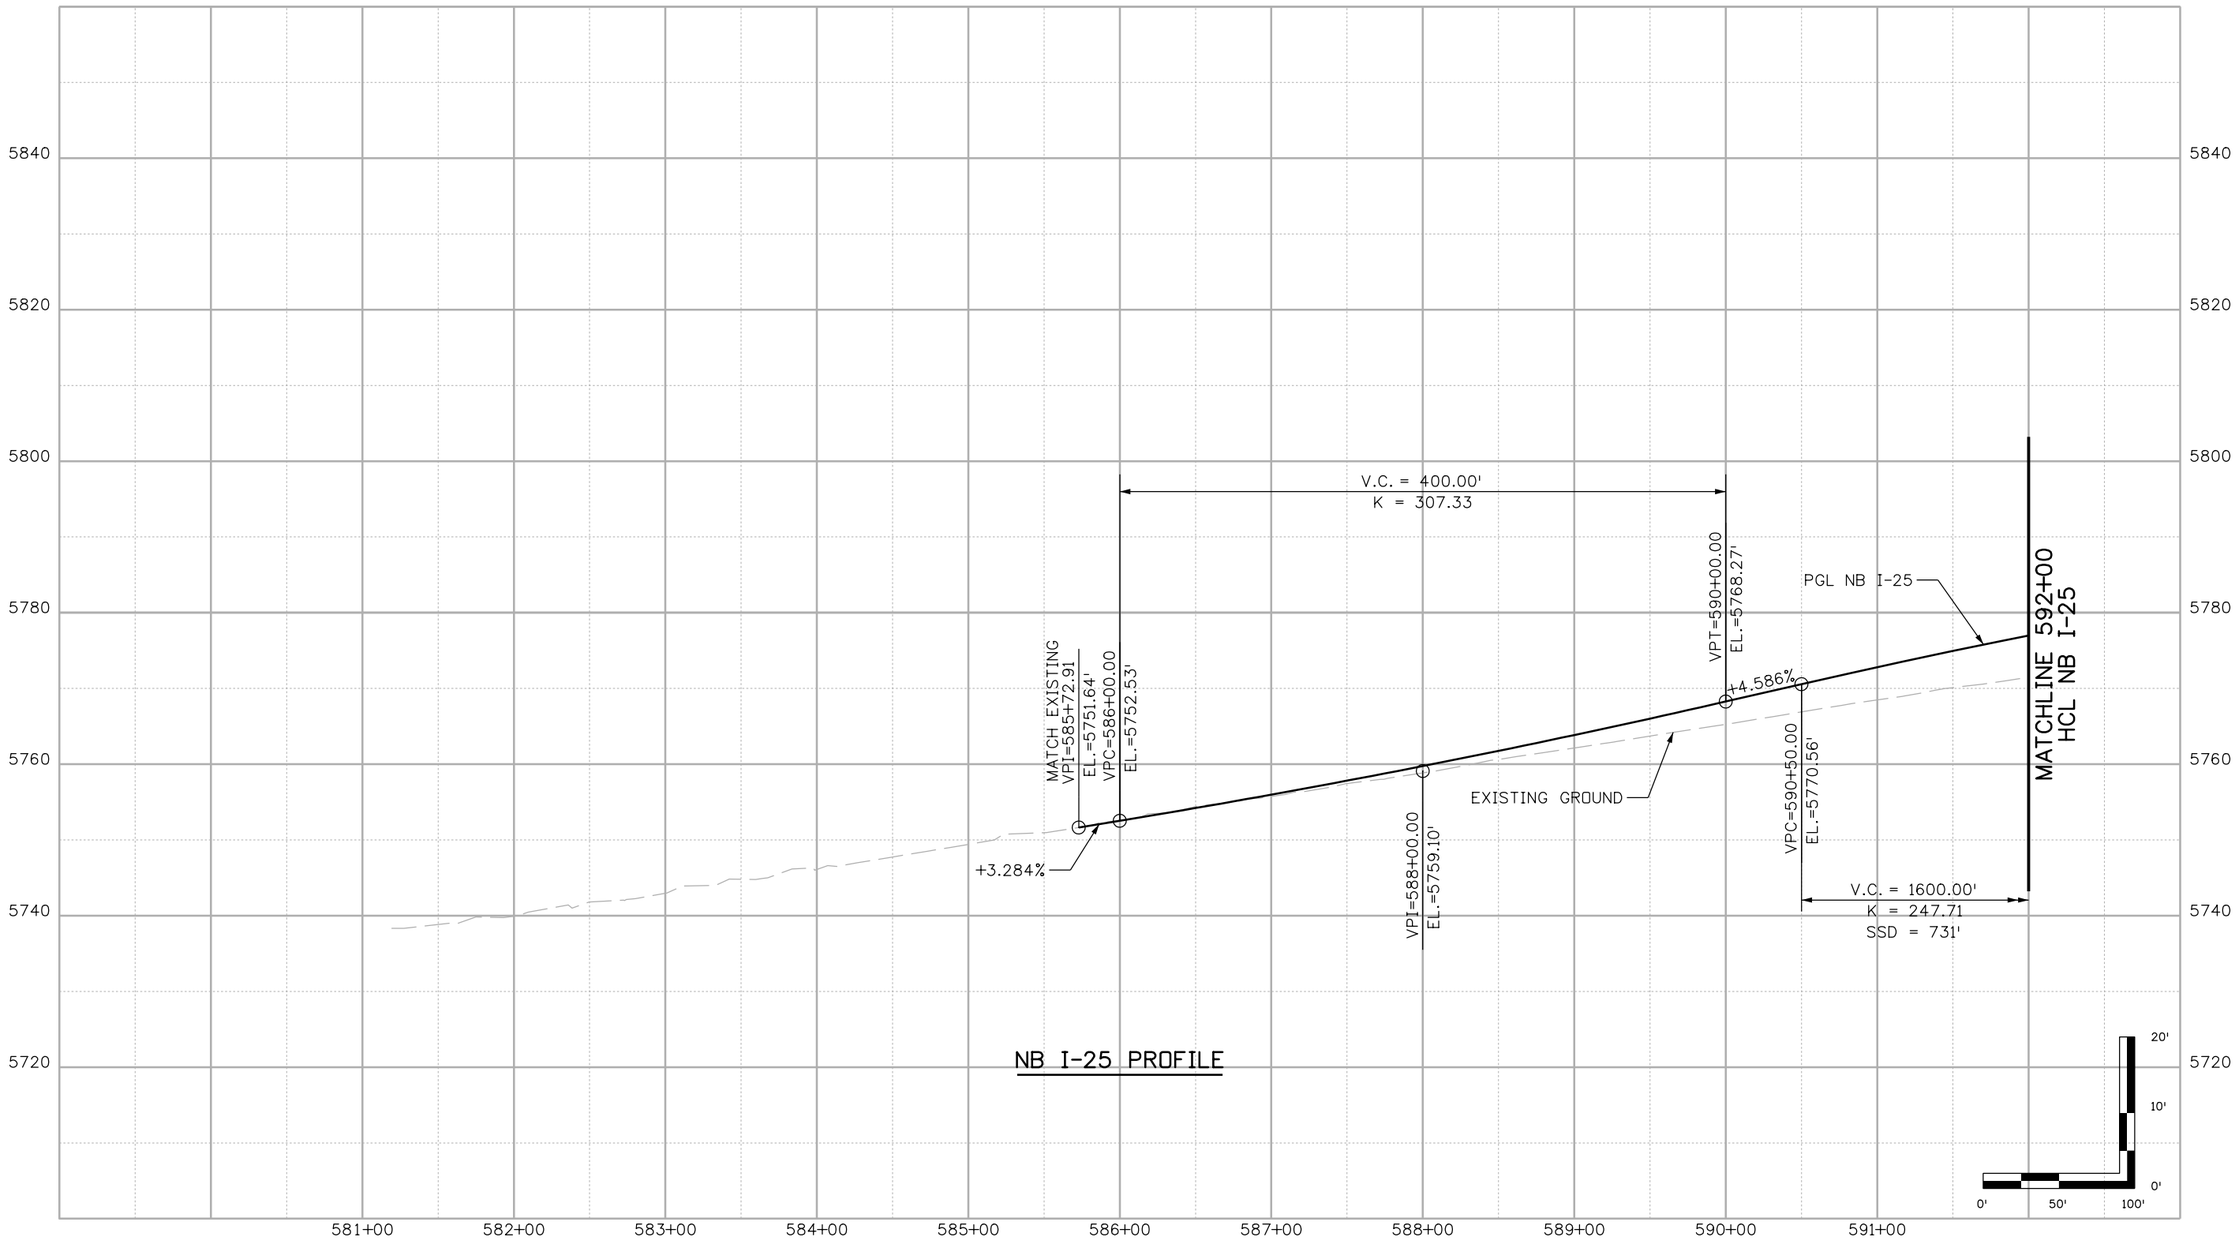

Print Date: 6/11/2012			
File Name: 16159DES_31_pro_06.dgn			
Horiz. Scale: 1:100	Vert. Scale: As Noted		
Unit Information	Unit Leader Initials		

Sheet Revisions

Date:	Comments	Init.

Colorado Department of Transportation
DOT
DEPARTMENT OF TRANSPORTATION
3320 South Parker Road
Aurora, CO 80014
Phone: 303-337-9519 FAX: 303-750-7452
Region 6 JH

As Constructed
No Revisions:
Revised:
Void:

I-25/Arapahoe Interchange
Environmental Assessment

NB I-25 PROFILE
585+72.91 TO 592+00

Designer: D. DYER Detailer: R. HANSON

Project No./Code
I-25/ARAPAHOE EA
16159
Sheet Number 31

ddyer 1:40:15 PM p:\david evans\Arapahoe I-25 EA\16159\Design\Drawings\16159DES_31_pro_06.dgn

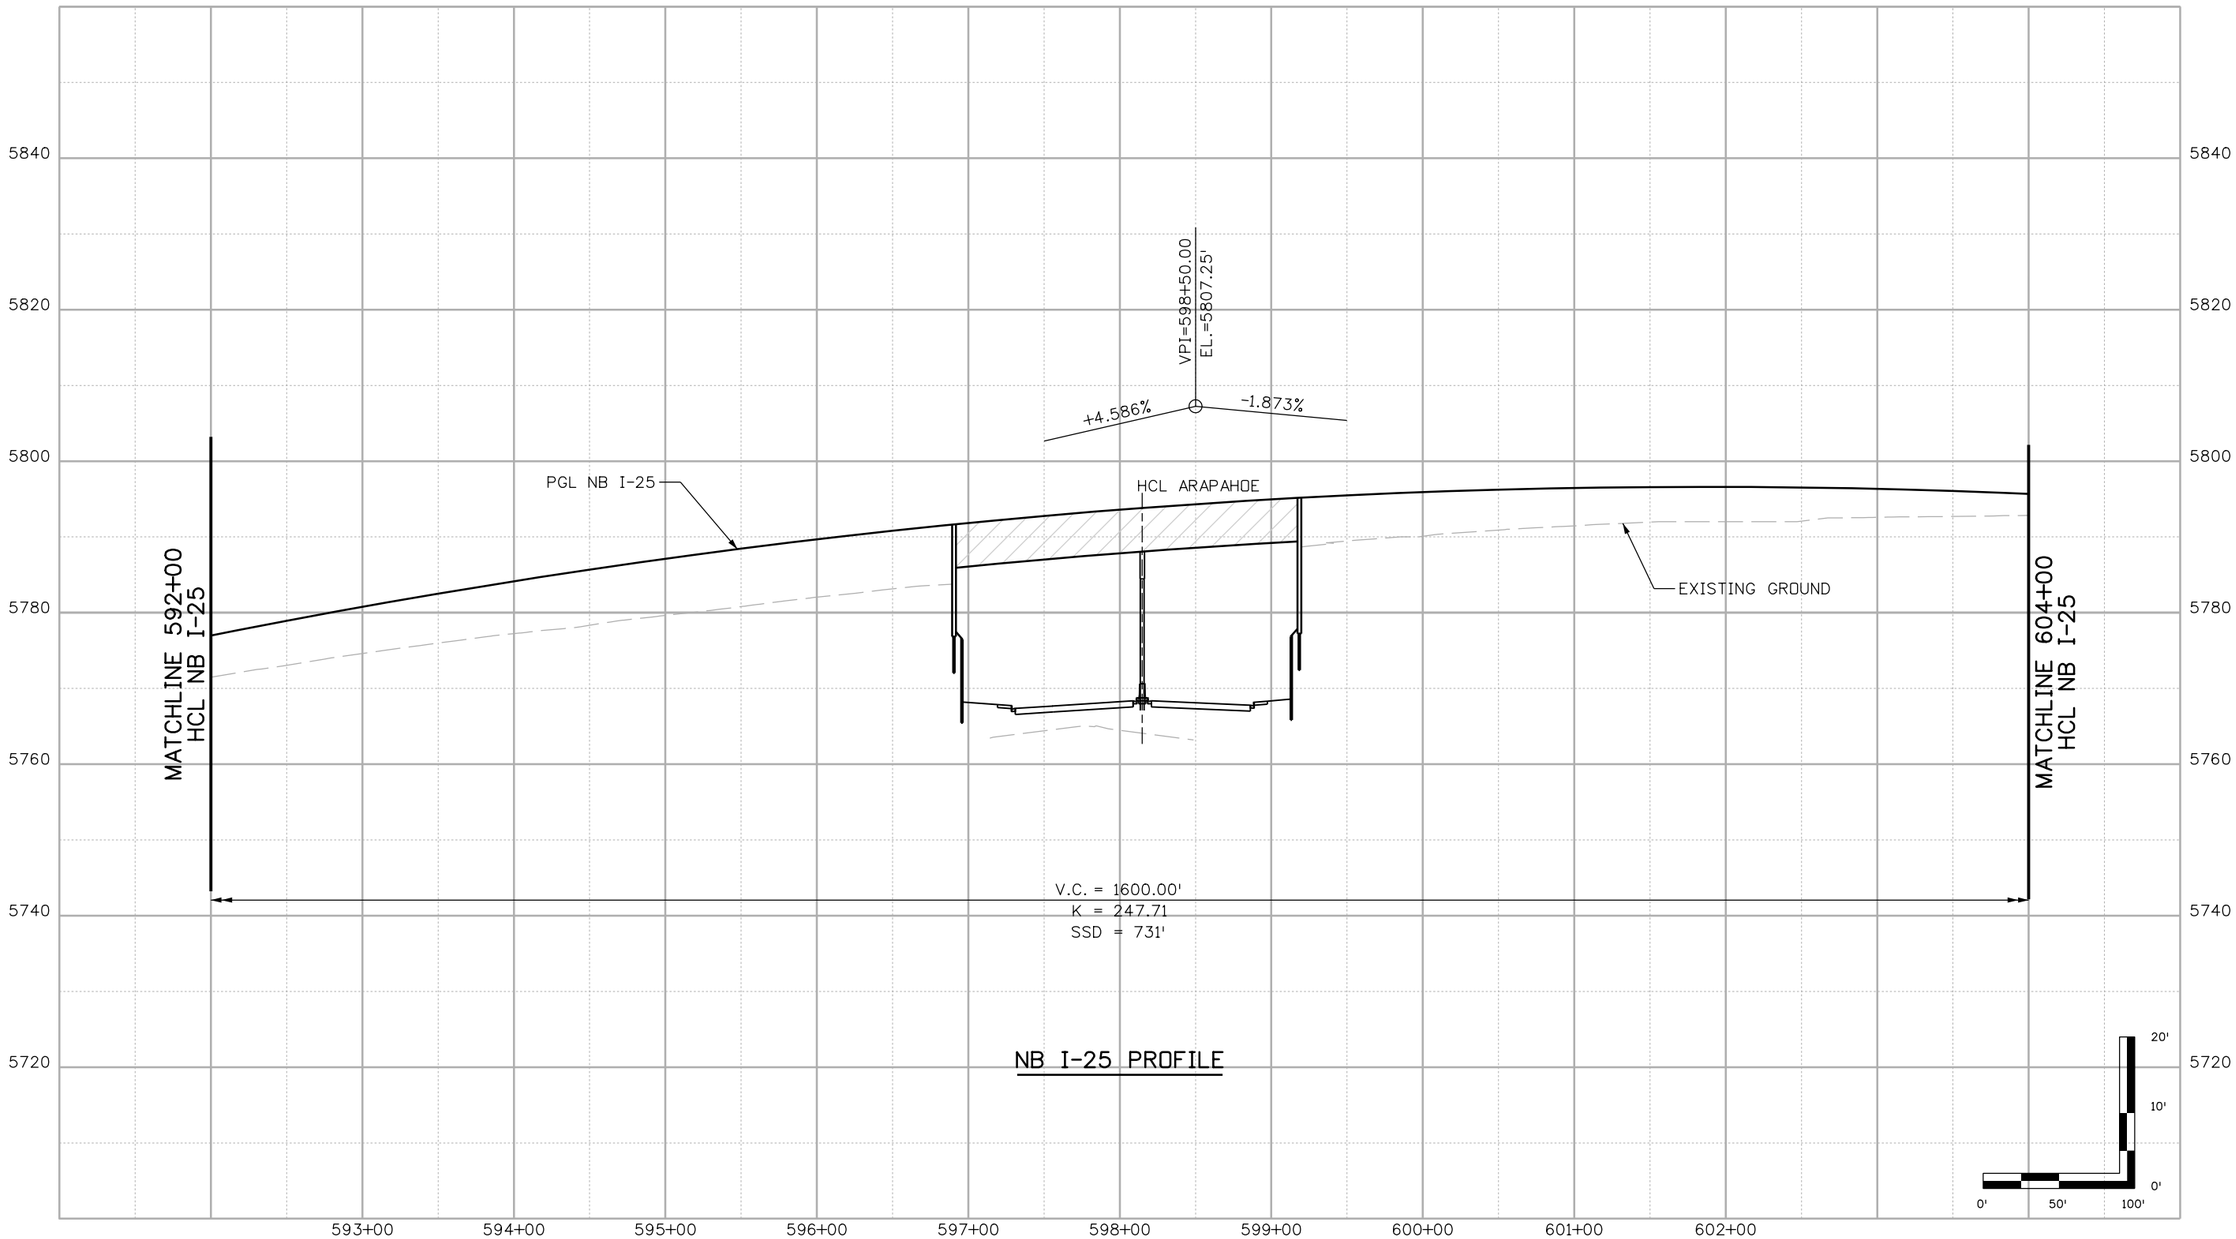

Print Date: 6/11/2012			
File Name: 16159DES_32_pro_07.dgn			
Horiz. Scale: 1:99.9999	Vert. Scale: As Noted		
Unit Information	Unit Leader Initials		

Sheet Revisions

Date:	Comments	Init.

Colorado Department of Transportation
DOT
DEPARTMENT OF TRANSPORTATION
3320 South Parker Road
Aurora, CO 80014
Phone: 303-337-9519 FAX: 303-750-7452
Region 6 JH

As Constructed
No Revisions:
Revised:
Void:

I-25/Arapahoe Interchange
Environmental Assessment
NB I-25 PROFILE
592+00 TO 604+00
Designer: D. DYER Detailer: R. HANSON

Project No./Code
I-25/ARAPAHOE EA
16159
Sheet Number 32

ddyer 1:40:42 PM p:\david evans\Arapahoe I-25 EA\16159\Design\Drawings\16159DES_32_pro_07.dgn

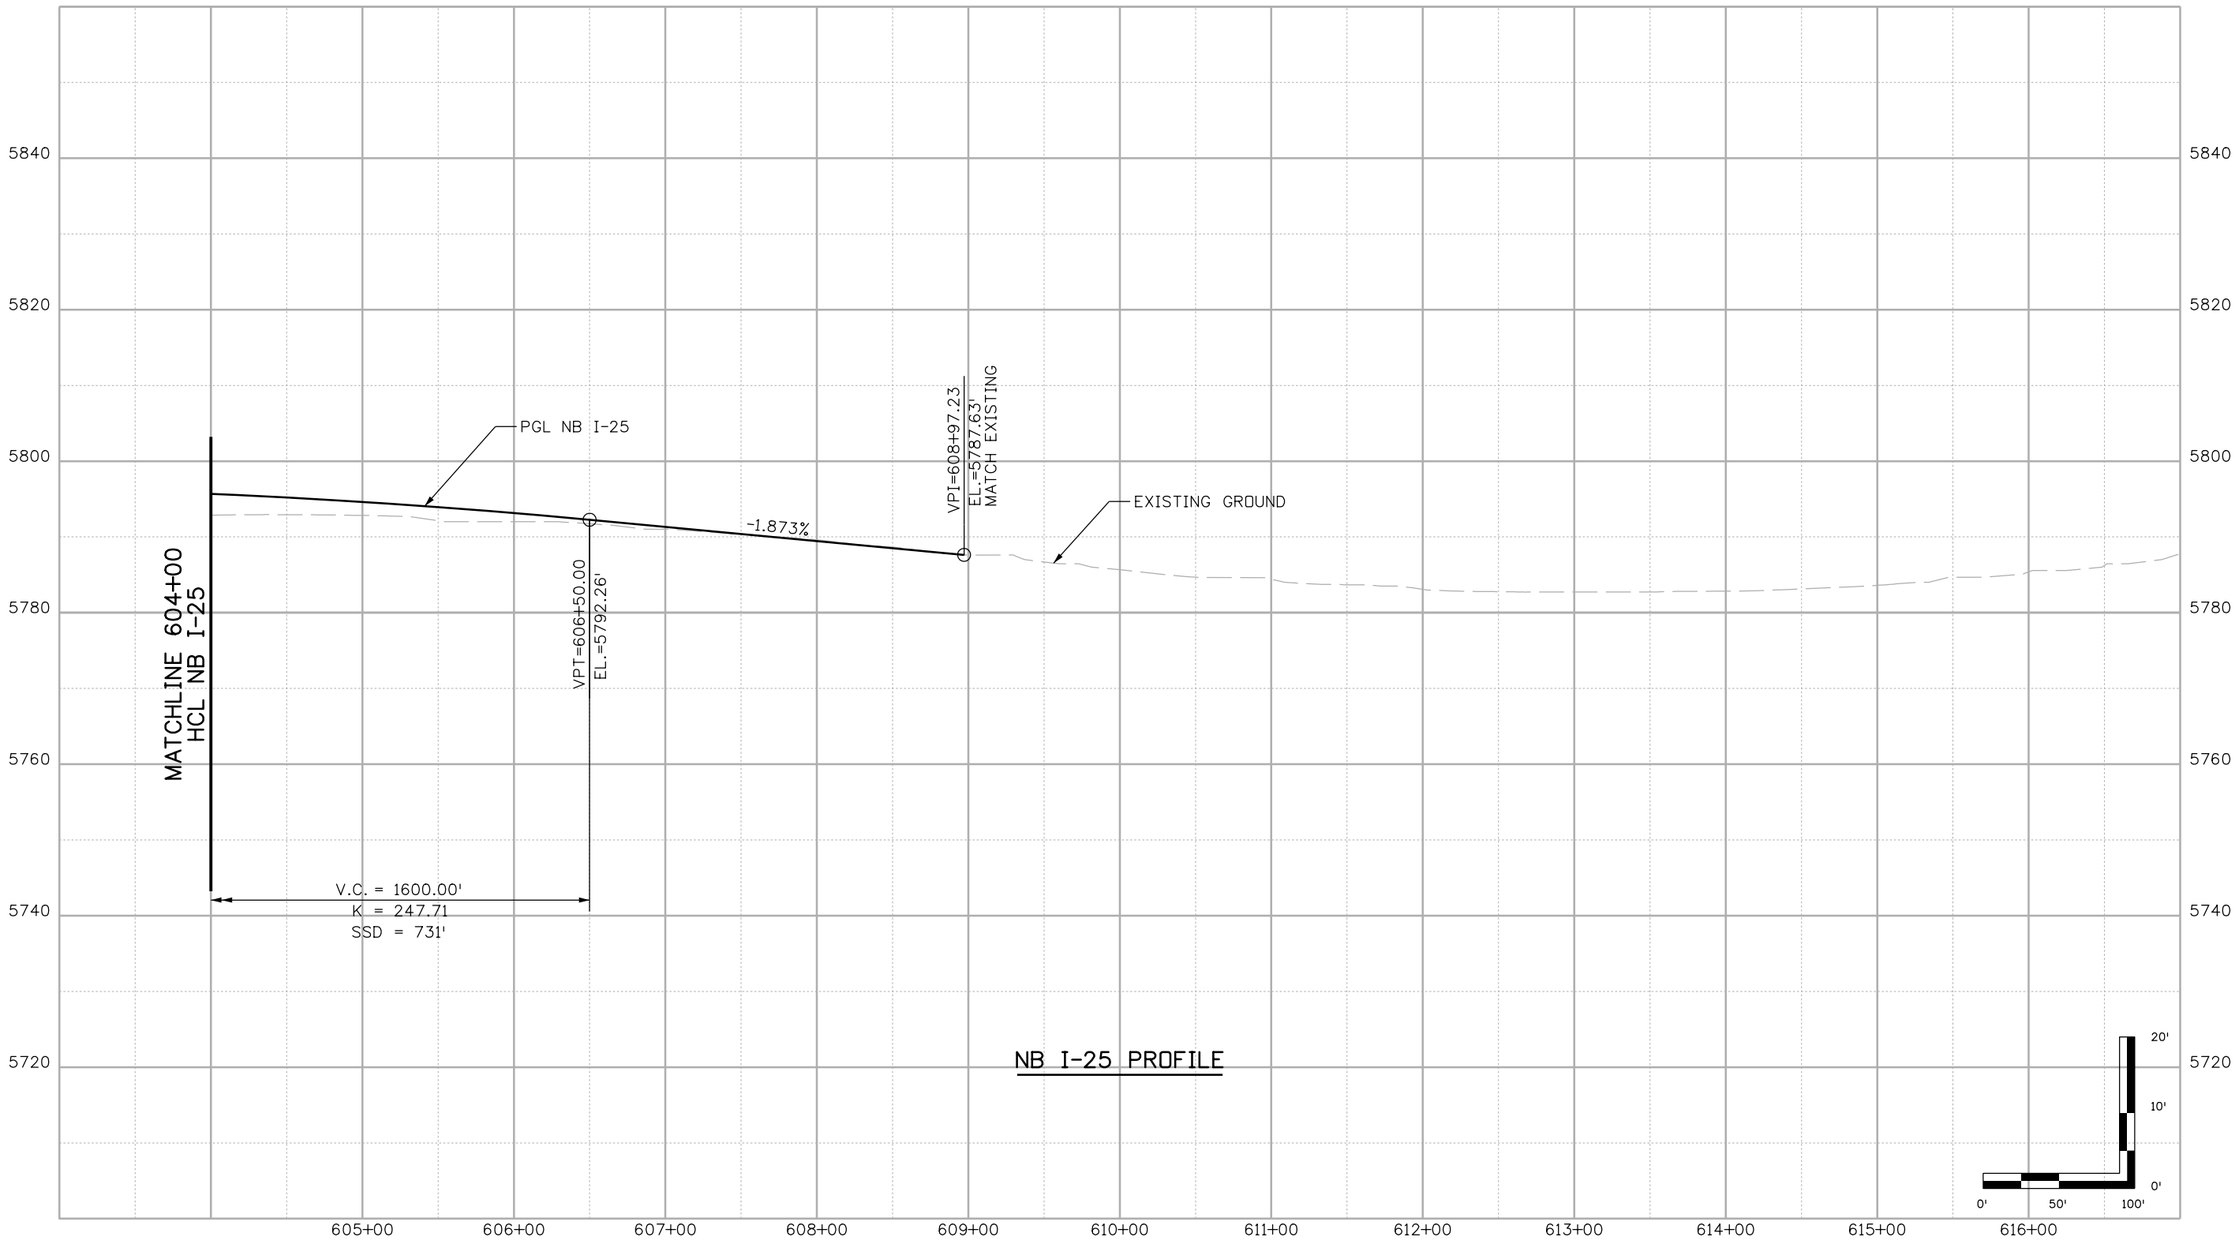

Print Date: 6/11/2012			
File Name: 16159DES_33_pro_08.dgn			
Horiz. Scale: 1:99.9999	Vert. Scale: As Noted		
Unit Information	Unit Leader Initials		

Sheet Revisions

Date:	Comments	Init.

Colorado Department of Transportation
DOT
DEPARTMENT OF TRANSPORTATION
3320 South Parker Road
Aurora, CO 80014
Phone: 303-337-9519 FAX: 303-750-7452
Region 6 JH

As Constructed
No Revisions:
Revised:
Void:

I-25/Arapahoe Interchange
Environmental Assessment

NB I-25 PROFILE
604+00 TO 608+97.23

Designer: D. DYER Detailer: R. HANSON

Project No./Code
I-25/ARAPAHOE EA
16159
Sheet Number 33

ddyer 1:41:10 PM p:\david evans\Arapahoe I-25 EA\16159\Design\Drawings\16159DES_33_pro_08.dgn

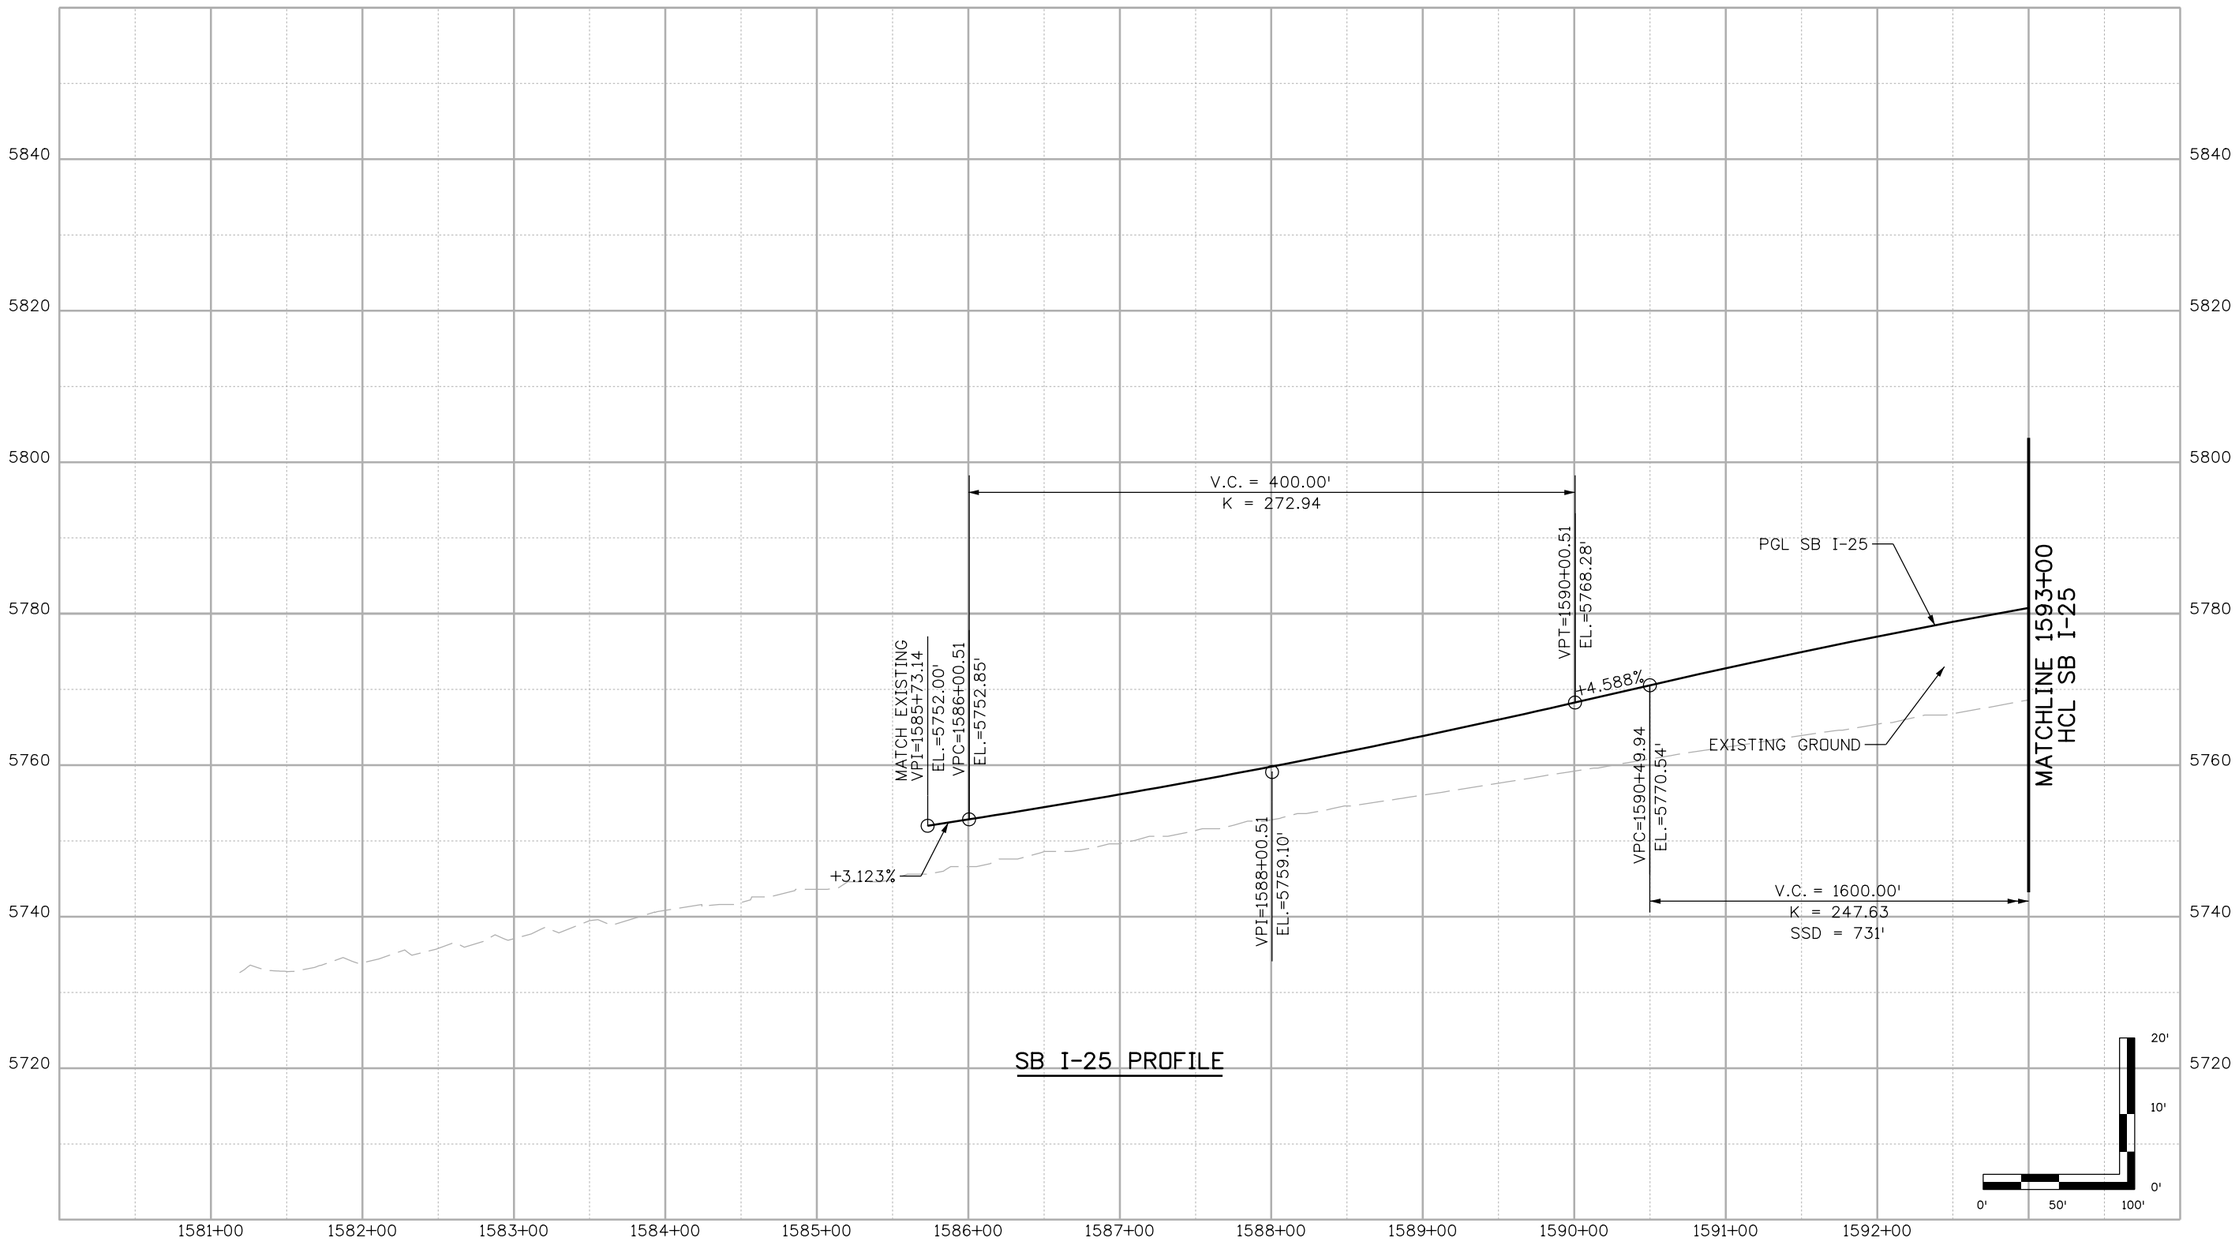

Print Date: 6/11/2012			
File Name: 16159DES_34_pro_09.dgn			
Horiz. Scale: 1:100	Vert. Scale: As Noted		
Unit Information	Unit Leader Initials		

Sheet Revisions

Date:	Comments	Init.

Colorado Department of Transportation
DOT
DEPARTMENT OF TRANSPORTATION
3320 South Parker Road
Aurora, CO 80014
Phone: 303-337-9519 FAX: 303-750-7452
Region 6 JH

As Constructed
No Revisions:
Revised:
Void:

I-25/Arapahoe Interchange
Environmental Assessment

SB I-25 PROFILE
1585+73.14 TO 1593+00

Designer: D. DYER Detailer: R. HANSON

Project No./Code
I-25/ARAPAHOE EA
16159
Sheet Number 34

ddyer 1:42:10 PM p:\david evans\Arapahoe I-25 EA\16159\Design\Drawings\16159DES_34_pro_09.dgn

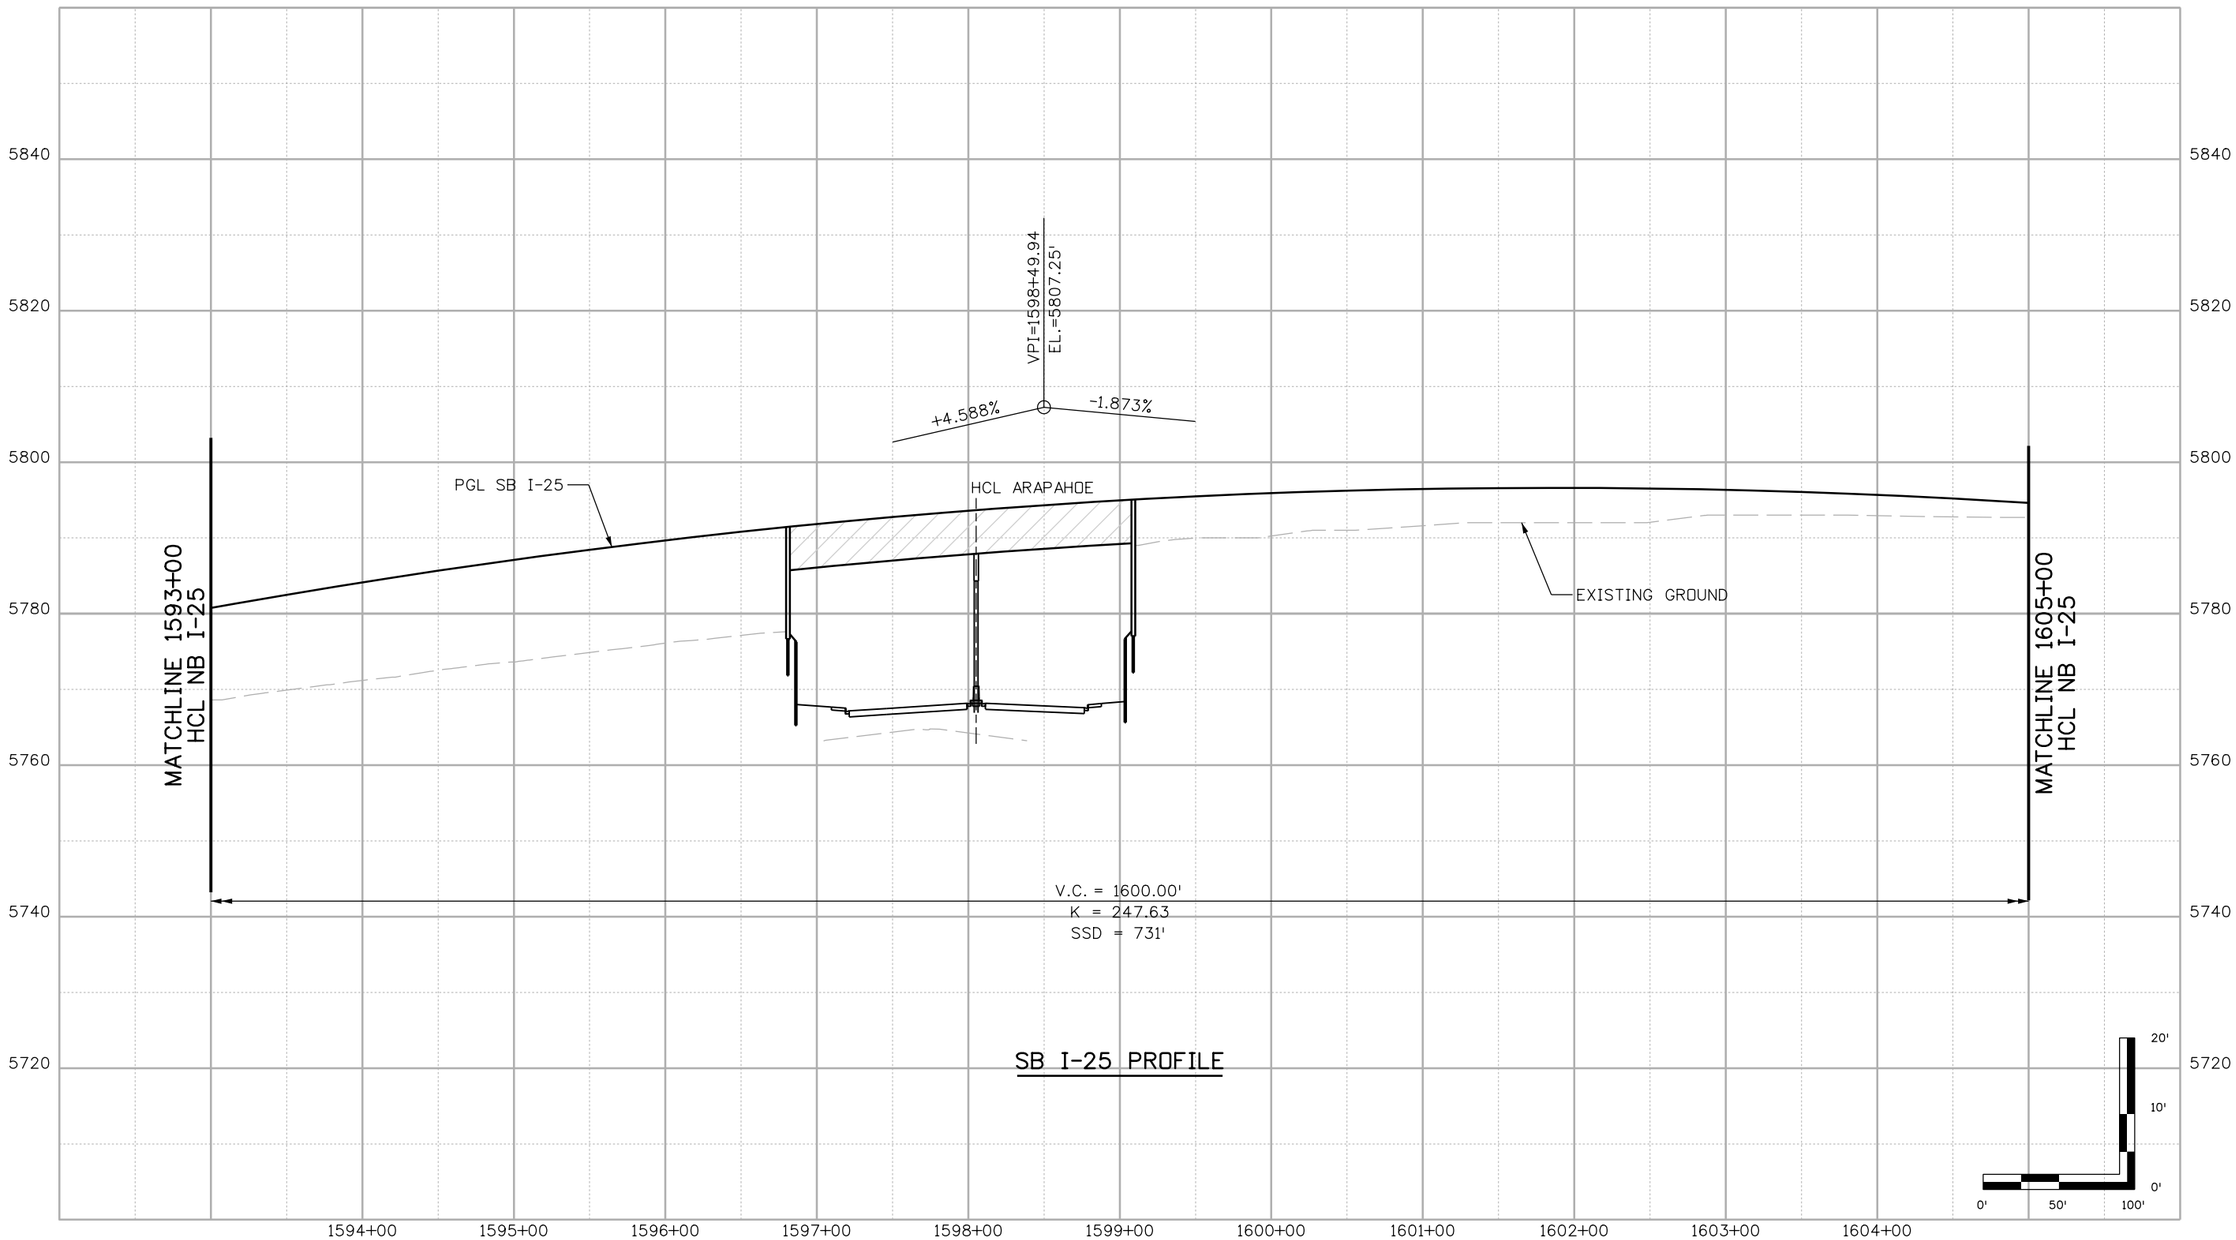

Print Date: 6/11/2012	Sheet Revisions	Colorado Department of Transportation	As Constructed
File Name: 16159DES_35_pro_10.dgn	Date: / Comments / Init.	3320 South Parker Road Aurora, CO 80014 Phone: 303-337-9519 FAX: 303-750-7452	No Revisions:
Horiz. Scale: 1:99.9999 Vert. Scale: As Noted		Region 6 JH	Revised:
Unit Information Unit Leader Initials			Void:

I-25/Arapahoe Interchange
Environmental Assessment

SB I-25 PROFILE
1593+00 TO 1605+00

Designer: D. DYER Detailer: R. HANSON

Project No./Code
I-25/ARAPAHOE EA
16159
Sheet Number 35

ddyer 1:42:28 PM p:\david evans\Arapahoe I-25 EA\16159\Design\Drawings\16159DES_35_pro_10.dgn

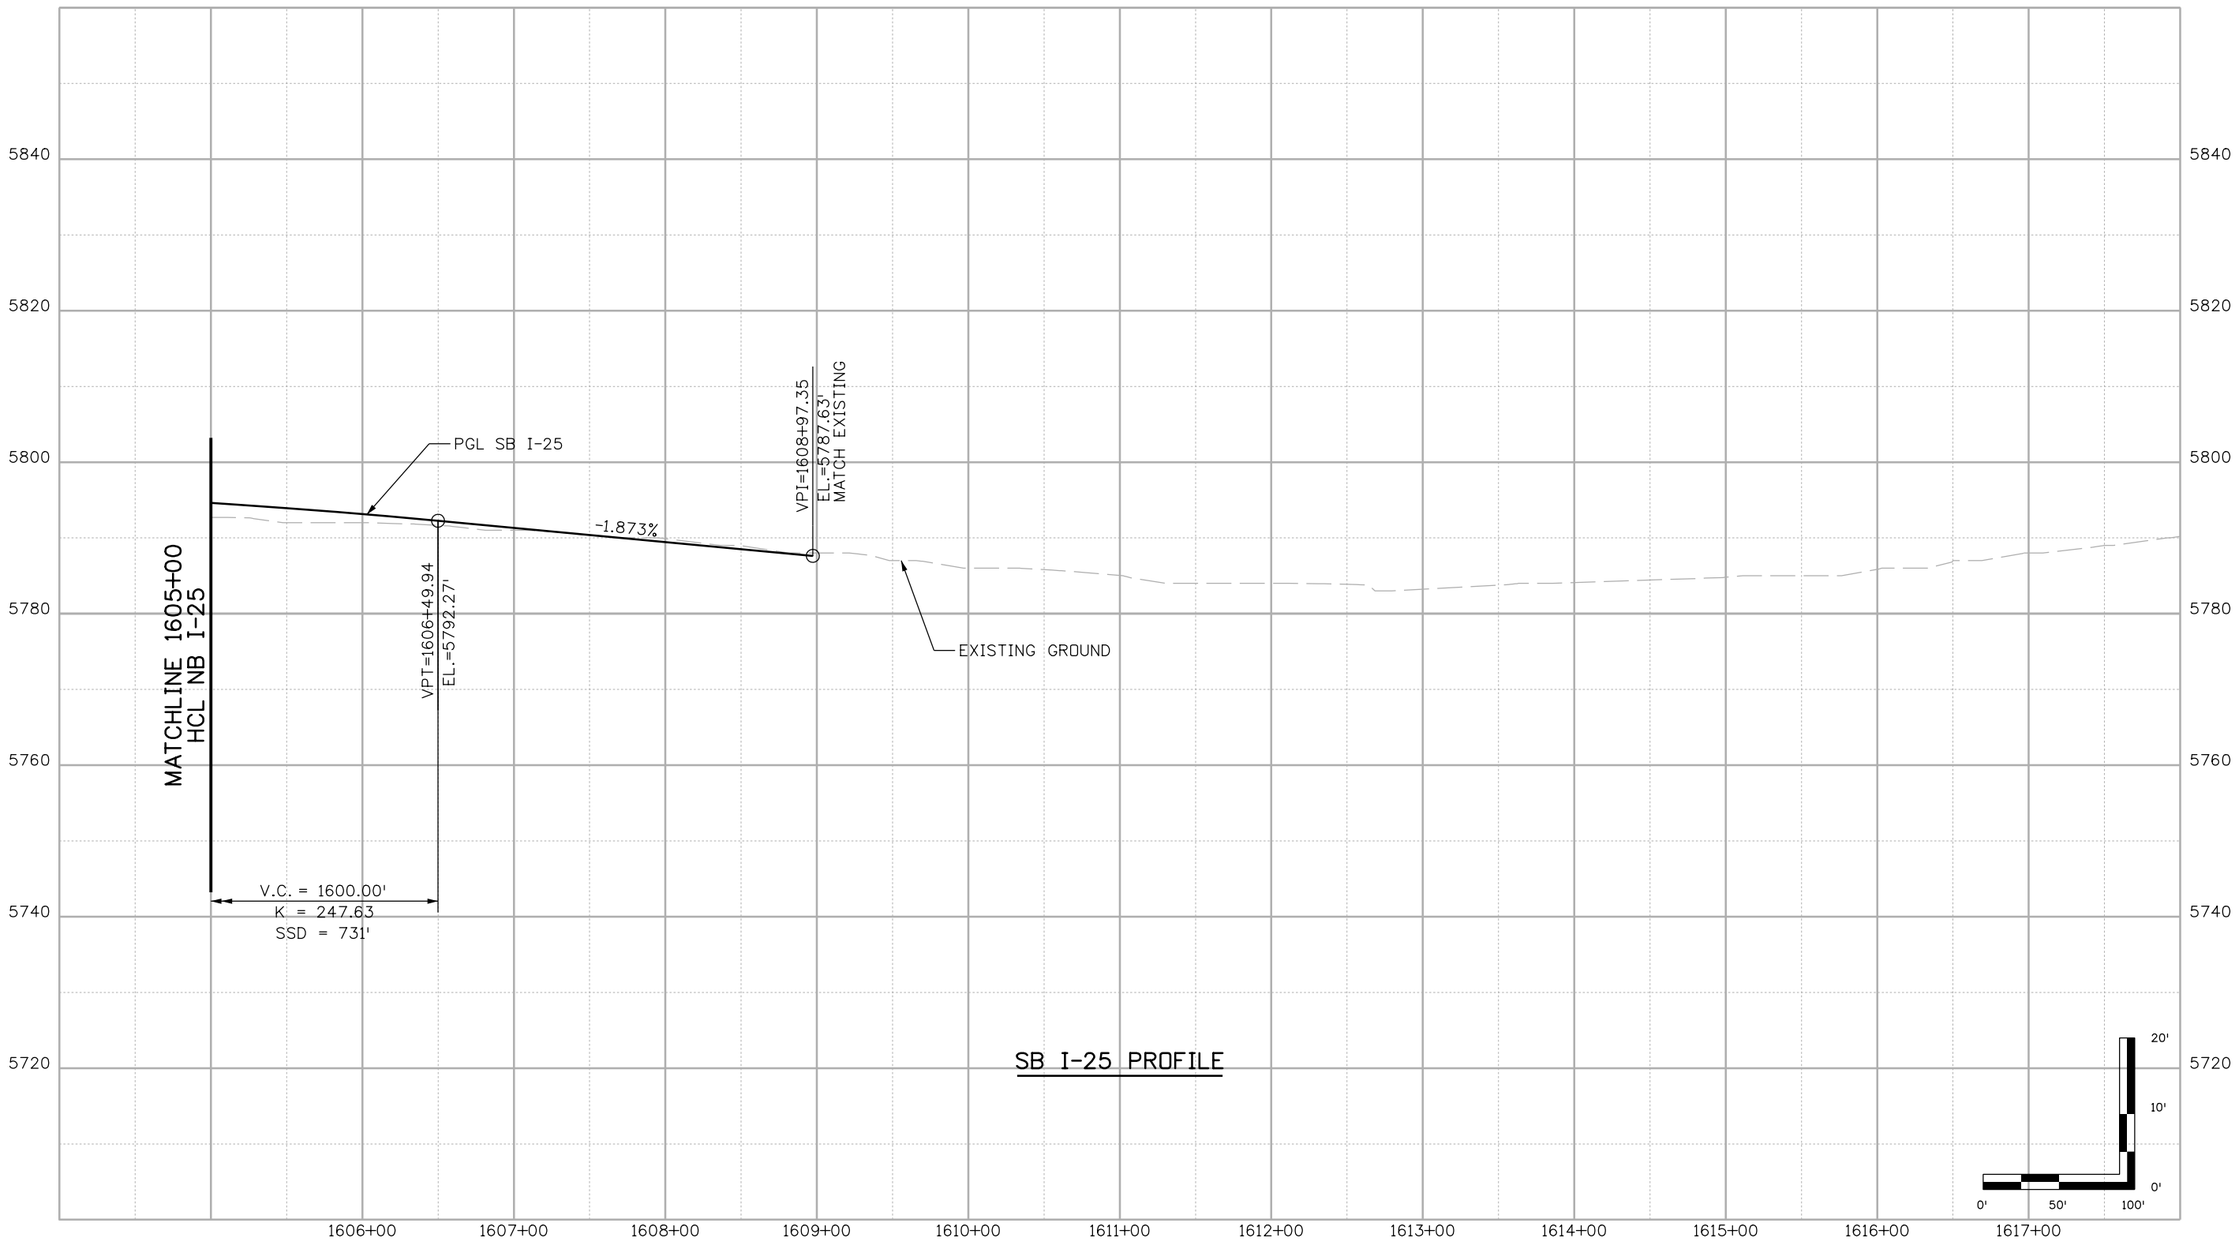

Print Date: 6/11/2012
File Name: 16159DES_36_pro_11.dgn
Horiz. Scale: 1:100 Vert. Scale: As Noted
Unit Information Unit Leader Initials

Sheet Revisions		
Date:	Comments	Init.

Colorado Department of Transportation
DOT
DEPARTMENT OF TRANSPORTATION
3320 South Parker Road
Aurora, CO 80014
Phone: 303-337-9519 FAX: 303-750-7452
Region 6 JH

As Constructed
No Revisions:
Revised:
Void:

I-25/Arapahoe Interchange
Environmental Assessment

SB I-25 PROFILE
1605+00 TO 1608+97.35

Designer: D. DYER Detailer: R. HANSON

Project No./Code
I-25/ARAPAHOE EA
16159
Sheet Number 36

ddyer 1:43:58 PM p:\david evans\Arapahoe I-25 EA\16159\Design\Drawings\16159DES_36_pro_11.dgn

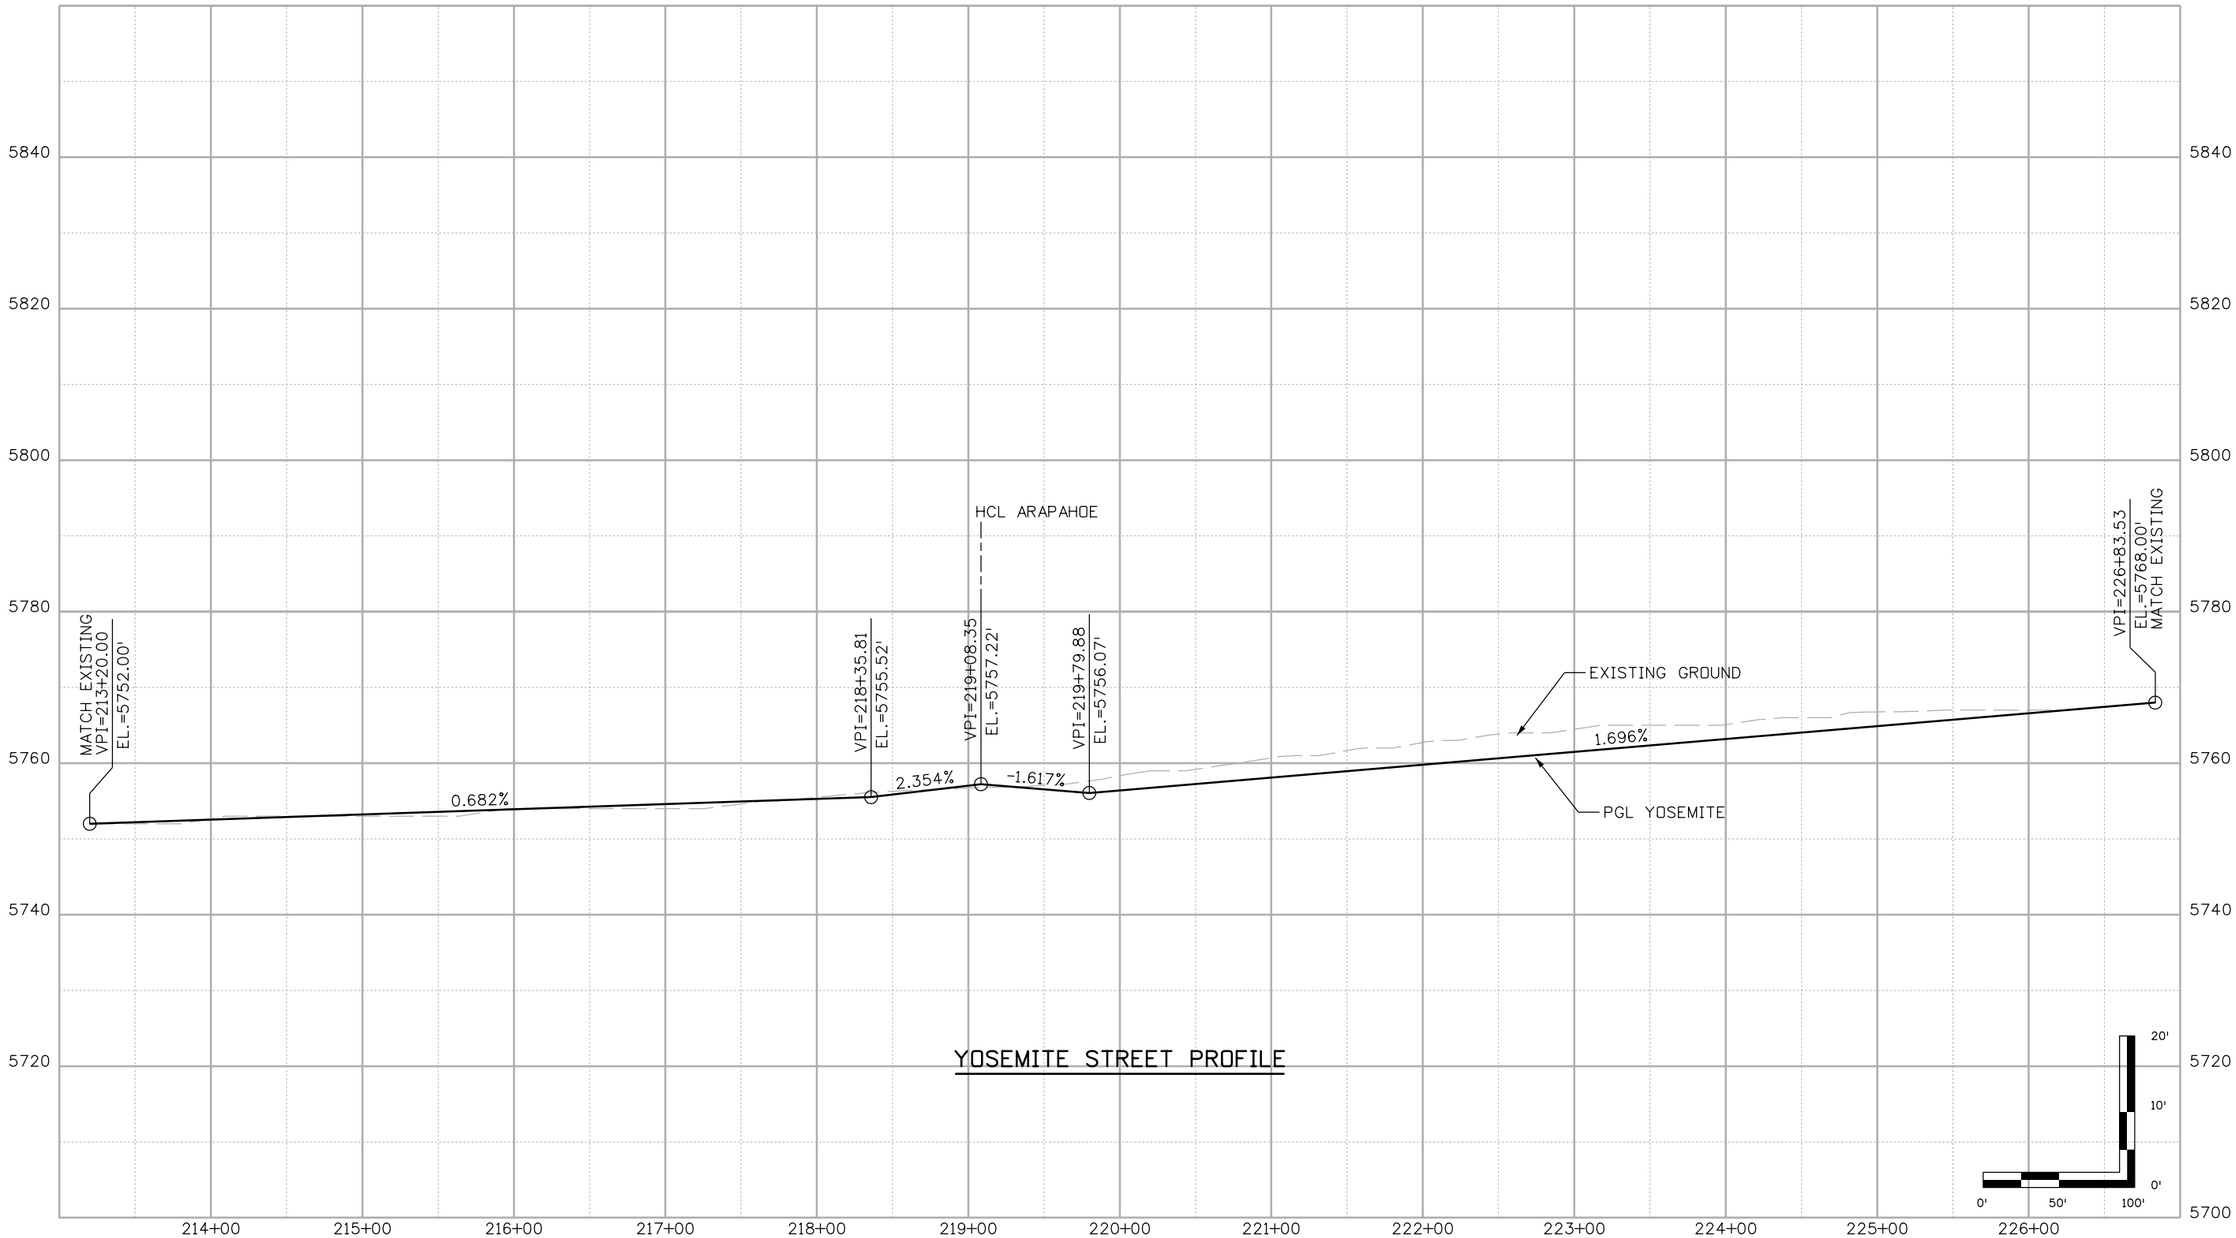

Print Date: 6/11/2012	Sheet Revisions	Colorado Department of Transportation	As Constructed
File Name: 16159DES_37_pro_18.dgn	Date: / Comments / Init.	3320 South Parker Road Aurora, CO 80014 Phone: 303-337-9519 FAX: 303-750-7452	No Revisions:
Horiz. Scale: 1:99.9999 Vert. Scale: As Noted		Region 6 JH	Revised:
Unit Information Unit Leader Initials			Void:

I-25/Arapahoe Interchange
Environmental Assessment

YOSEMITE STREET PROFILE
213+20 TO 226+83.53

Designer: D. DYER Detailer: R. HANSON

Project No./Code
I-25/ARAPAHOE EA
16159
Sheet Number 37

ddyer 1:44:18 PM p:\david evans\Arapahoe I-25 EA\16159\Design\Drawings\16159DES_37_pro_18.dgn

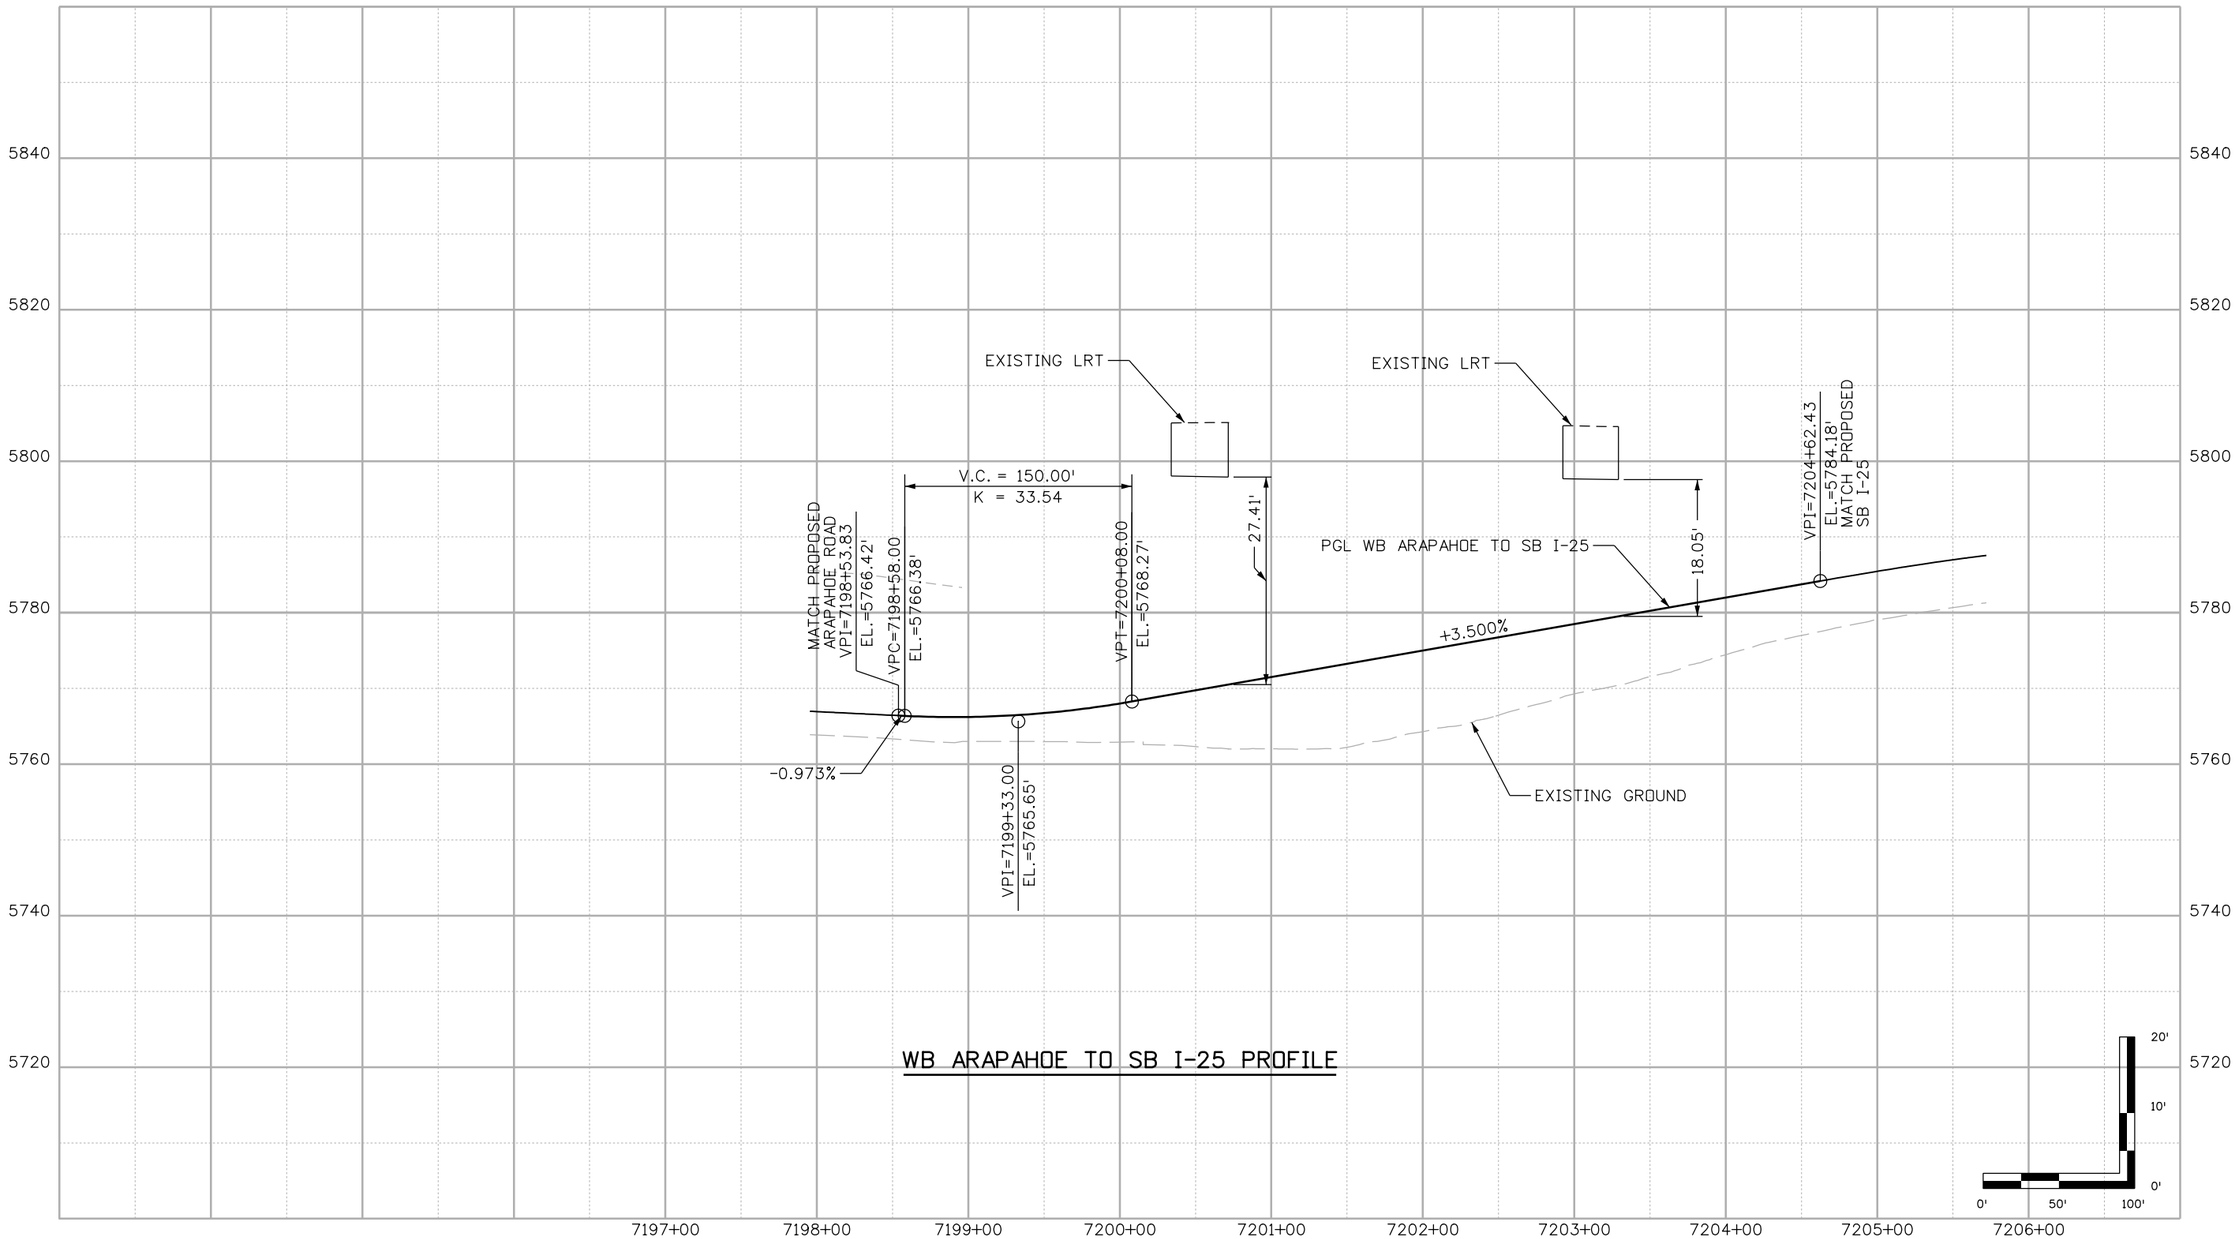

Print Date: 6/11/2012			
File Name: 16159DES_38_pro_12.dgn			
Horiz. Scale: 1:100	Vert. Scale: As Noted		
Unit Information	Unit Leader Initials		

Sheet Revisions

Date:	Comments	Init.

Colorado Department of Transportation
DOT
DEPARTMENT OF TRANSPORTATION
3320 South Parker Road
Aurora, CO 80014
Phone: 303-337-9519 FAX: 303-750-7452
Region 6 JH

As Constructed
No Revisions:
Revised:
Void:

I-25/Arapahoe Interchange
Environmental Assessment

WB ARAPAHOE TO SB I-25 PROFILE
7198+53.83 TO 7204+62.43

Designer: D. DYER | Detailer: R. HANSON

Project No./Code
I-25/ARAPAHOE EA
16159
Sheet Number 38

ddyer 1:44:38 PM p:\david evans\Arapahoe I-25 EA\16159\Design\Drawings\16159DES_38_pro_12.dgn

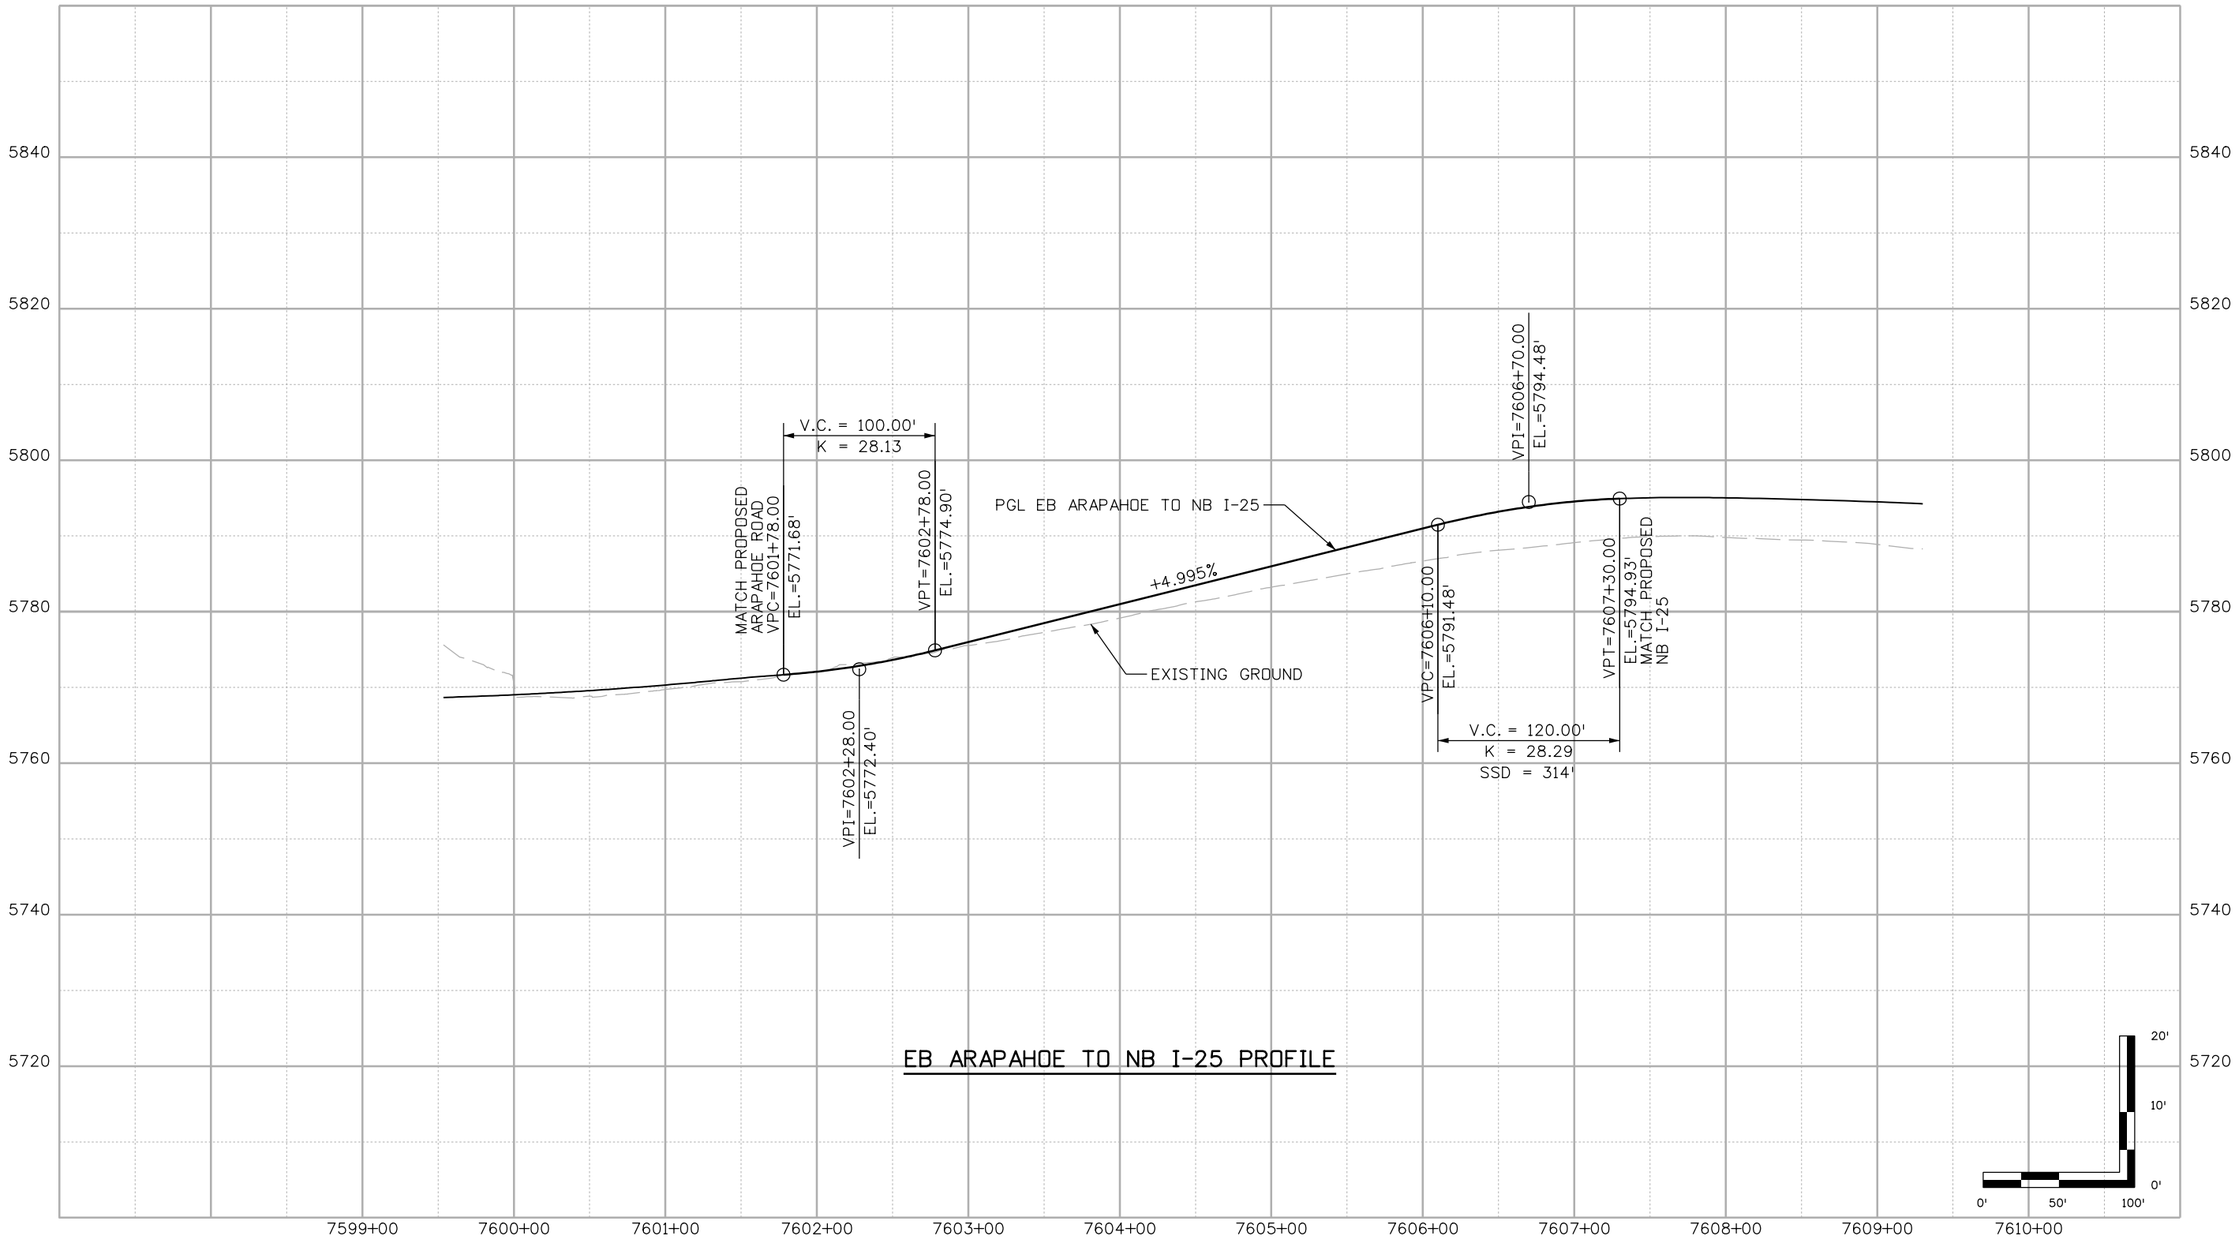

Print Date: 6/11/2012
File Name: 16159DES_39_pro_13.dgn
Horiz. Scale: 1:100 Vert. Scale: As Noted
Unit Information Unit Leader Initials

Sheet Revisions		
Date:	Comments	Init.

Colorado Department of Transportation
CDOT DEPARTMENT OF TRANSPORTATION
3320 South Parker Road
Aurora, CO 80014
Phone: 303-337-9519 FAX: 303-750-7452
Region 6 JH

As Constructed
No Revisions:
Revised:
Void:

I-25/Arapahoe Interchange
Environmental Assessment

EB ARAPAHOE TO NB I-25 PROFILE
7601+78 TO 7607+30

Designer: D. DYER Detailer: R. HANSON

Project No./Code
I-25/ARAPAHOE EA
16159
Sheet Number 39

ddyer 1:45:01 PM p:\david evans\Arapahoe I-25 EA\16159\Design\Drawings\16159DES_39_pro_13.dgn

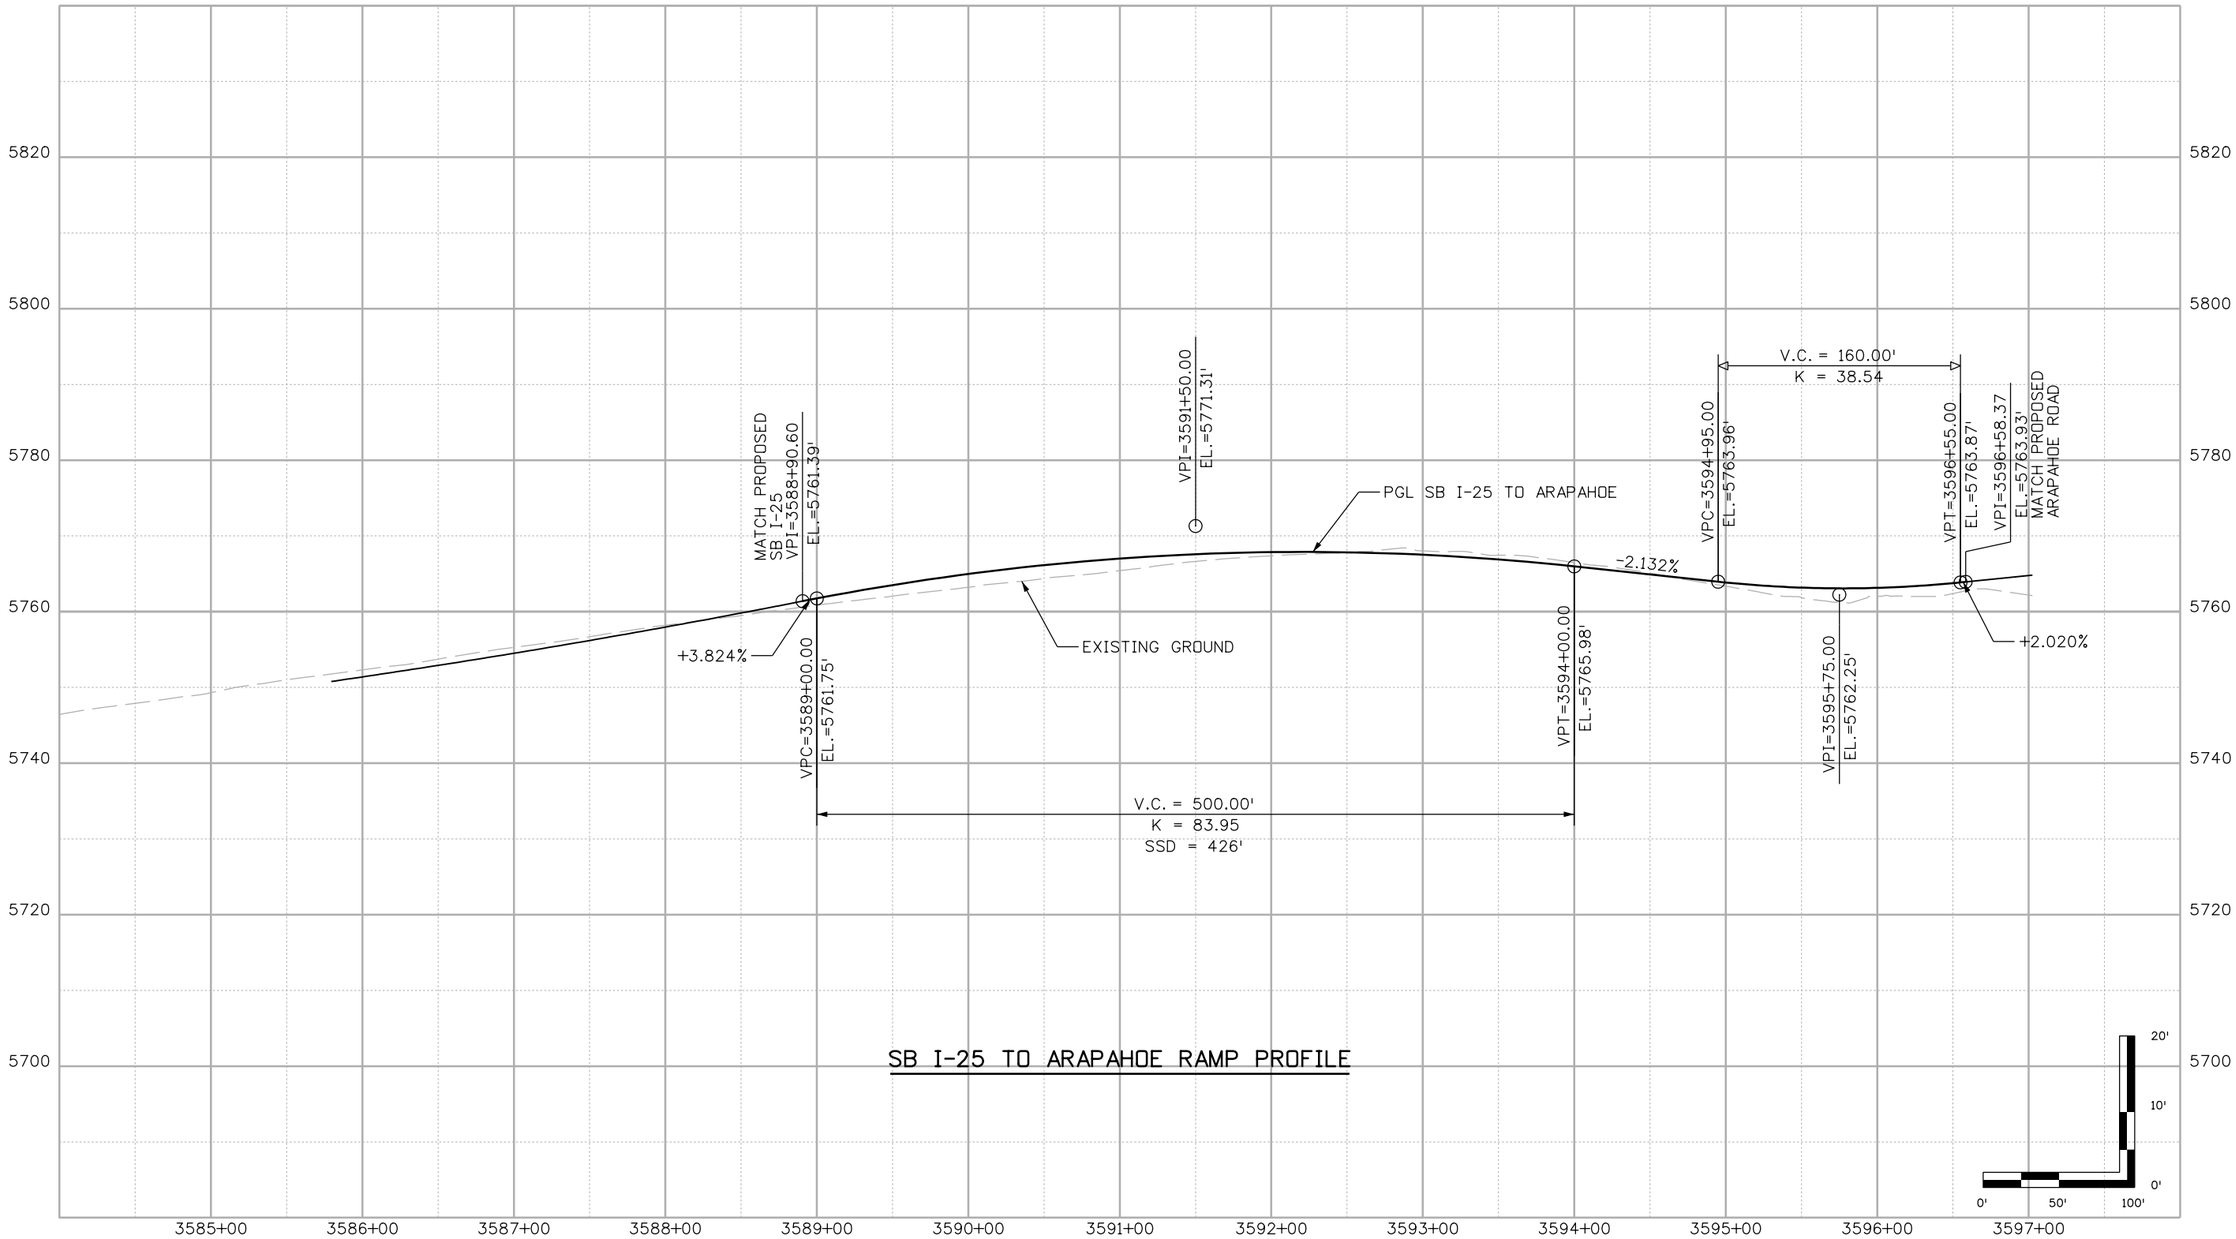

Print Date: 6/11/2012			
File Name: 16159DES_40_pro_14.dgn			
Horiz. Scale: 1:100	Vert. Scale: As Noted		
Unit Information	Unit Leader Initials		

Sheet Revisions

Date:	Comments	Init.

Colorado Department of Transportation
DOT
DEPARTMENT OF TRANSPORTATION
3320 South Parker Road
Aurora, CO 80014
Phone: 303-337-9519 FAX: 303-750-7452
Region 6 JH

As Constructed
No Revisions:
Revised:
Void:

I-25/Arapahoe Interchange
Environmental Assessment

SB I-25 TO ARAPAHOE RAMP PROFILE
3588+90.60 TO 3596+58.37

Designer: D. DYER Detailer: R. HANSON

Project No./Code
I-25/ARAPAHOE EA
16159
Sheet Number 40

ddyer 1:45:20 PM p:\david evans\Arapahoe I-25 EA\16159\Design\Drawings\16159DES_40_pro_14.dgn

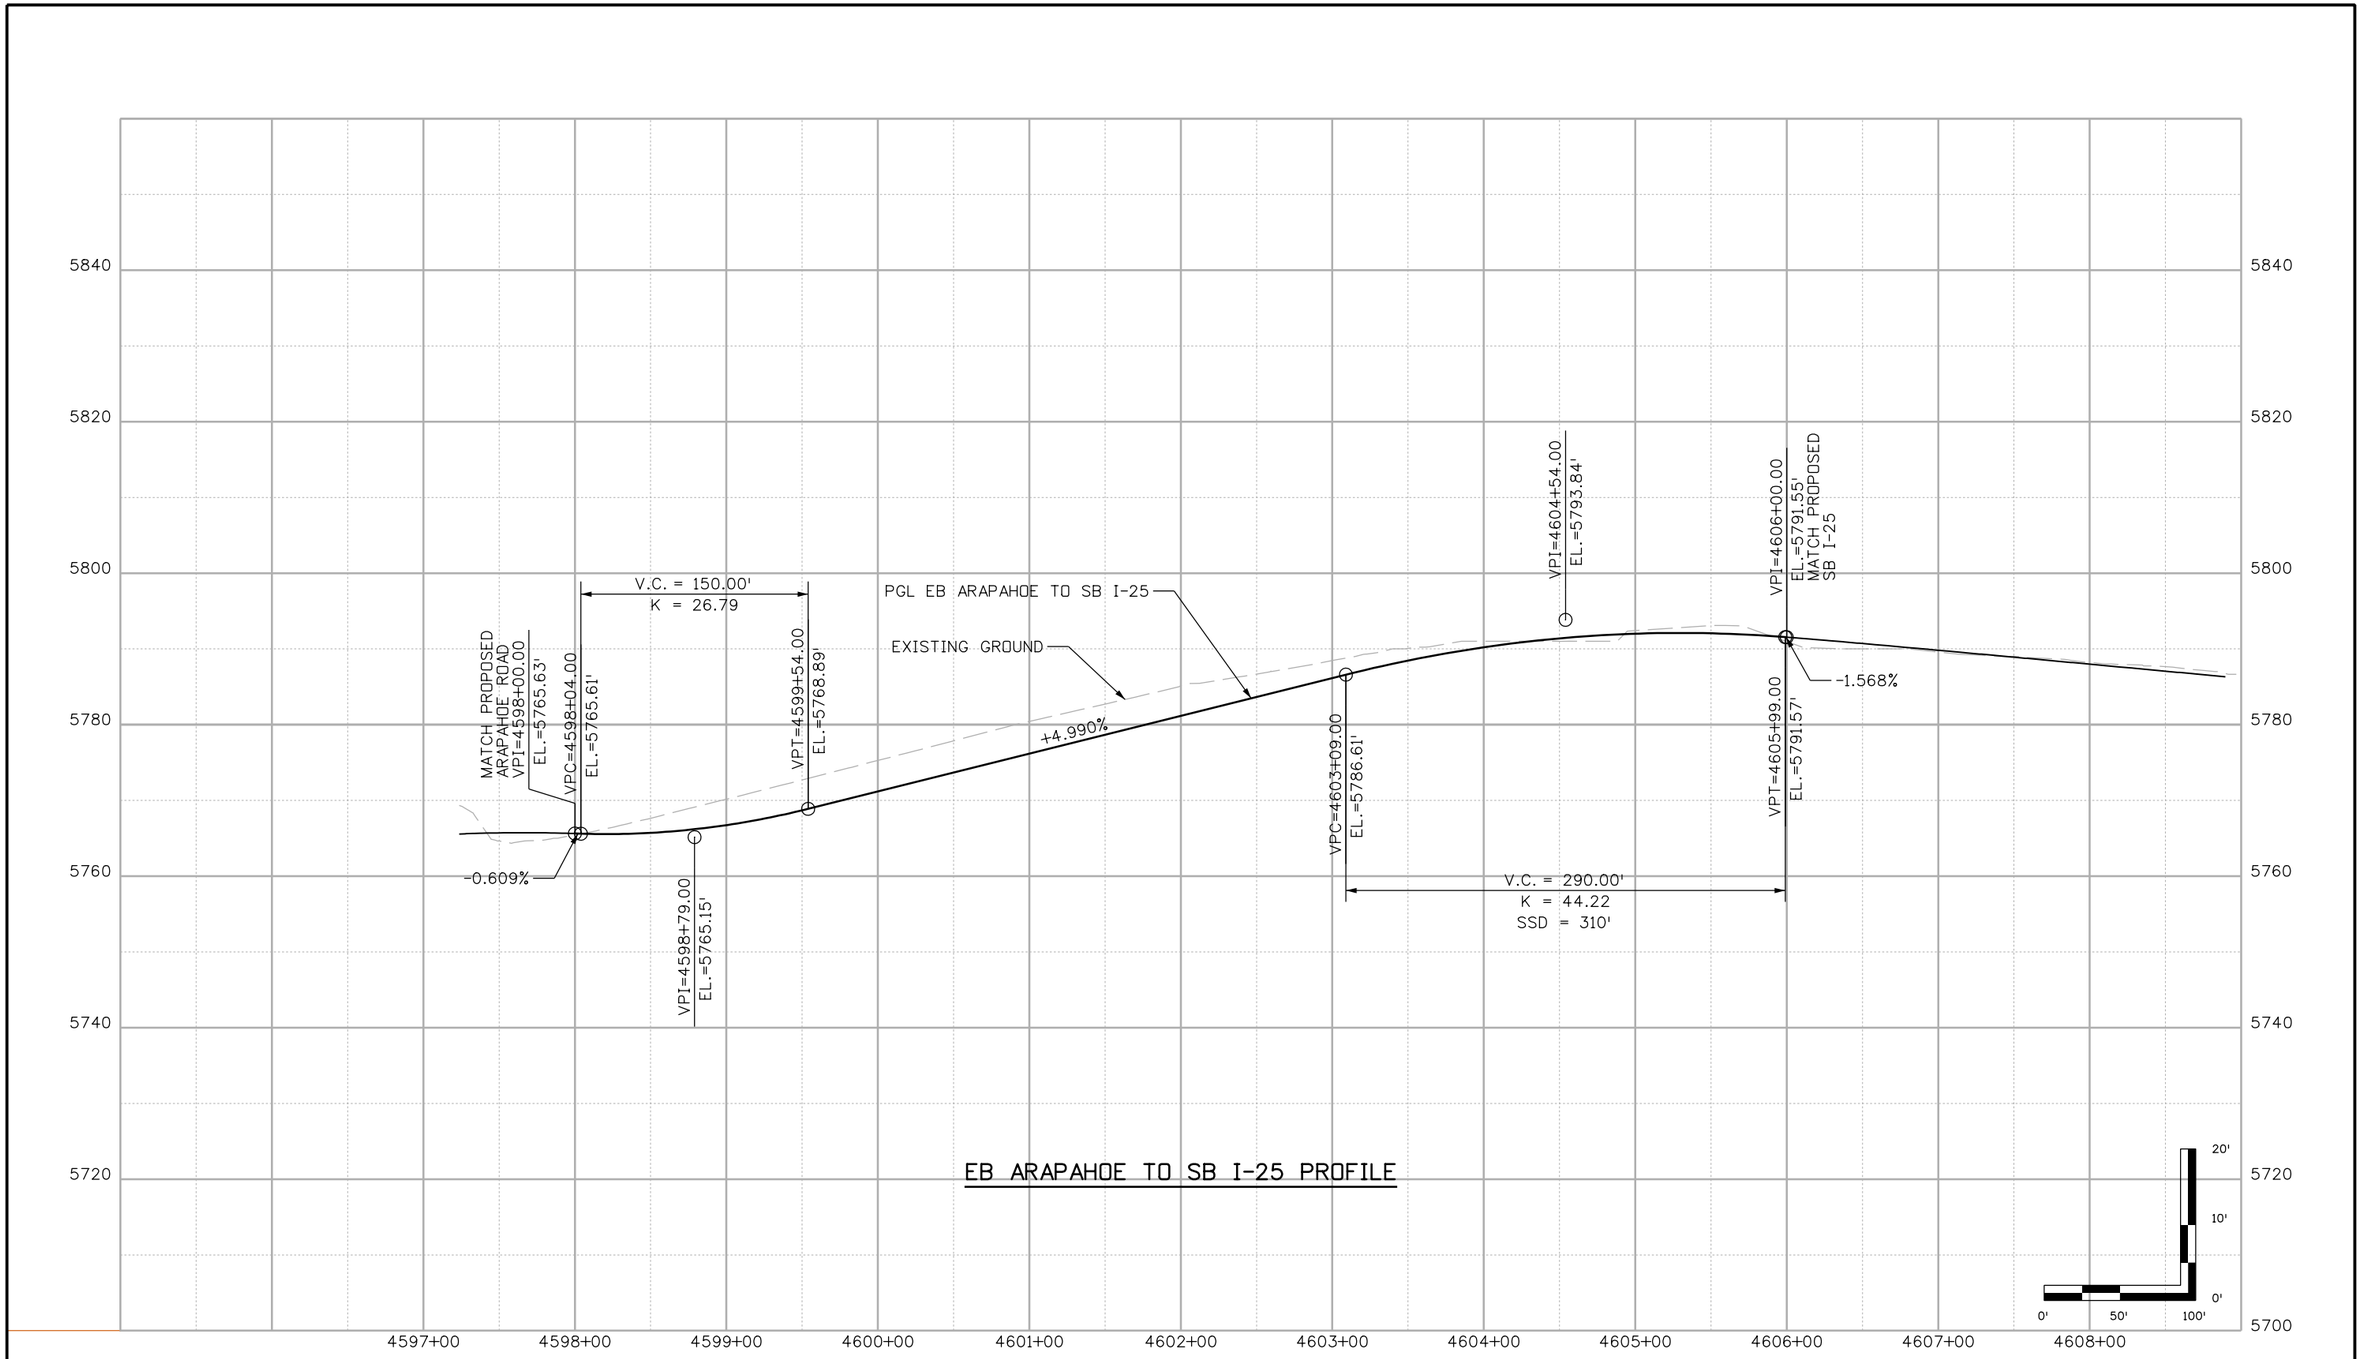

Print Date: 6/11/2012			
File Name: 16159DES_41_pro_15.dgn			
Horiz. Scale: 1:100	Vert. Scale: As Noted		
Unit Information	Unit Leader Initials		

Sheet Revisions

Date:	Comments	Init.

Colorado Department of Transportation
DOT
DEPARTMENT OF TRANSPORTATION
3320 South Parker Road
Aurora, CO 80014
Phone: 303-337-9519 FAX: 303-750-7452
Region 6 JH

As Constructed
No Revisions:
Revised:
Void:

I-25/Arapahoe Interchange
Environmental Assessment

EB ARAPAHOE TO SB I-25 PROFILE
4598+00 TO 4606+00

Designer: D. DYER Detailer: R. HANSON

Project No./Code
I-25/ARAPAHOE EA
16159
Sheet Number 41

ddyer 1:45:42 PM p:\david evans\Arapahoe I-25 EA\16159\Design\Drawings\16159DES_41_pro_15.dgn

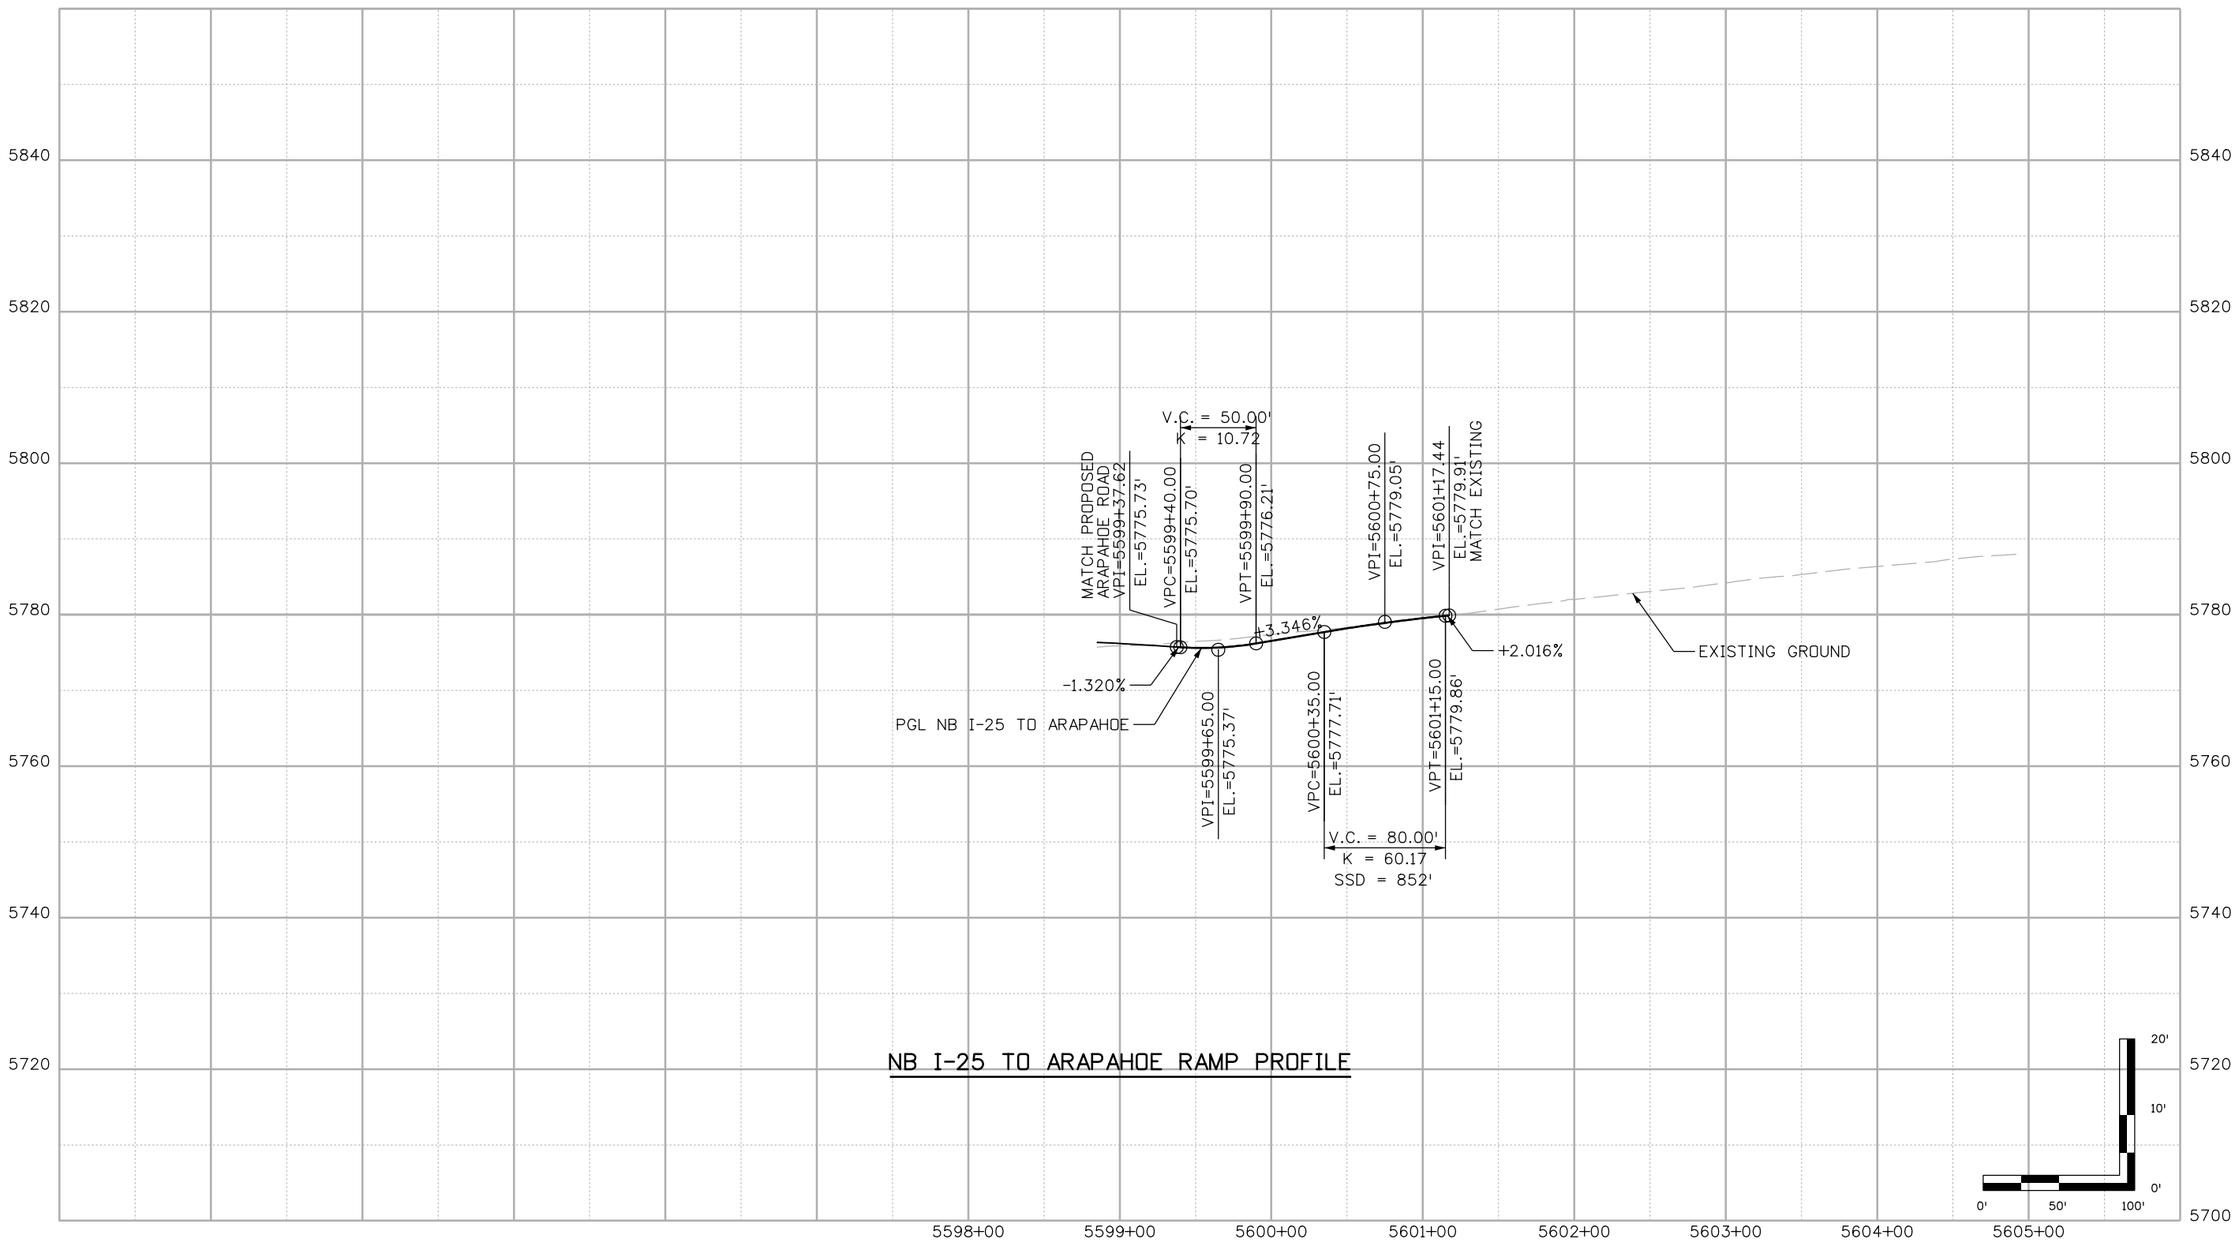

Print Date: 6/11/2012		Sheet Revisions	
File Name: 16159DES_42_pro_16.dgn		Date:	Comments	Init.
Horiz. Scale: 1:100	Vert. Scale: As Noted			
Unit Information	Unit Leader Initials			

Colorado Department of Transportation
DOT
DEPARTMENT OF TRANSPORTATION
3320 South Parker Road
Aurora, CO 80014
Phone: 303-337-9519 FAX: 303-750-7452
Region 6 JH

As Constructed
No Revisions:
Revised:
Void:

I-25/Arapahoe Interchange
Environmental Assessment

NB I-25 TO ARAPAHOE RAMP PROFILE
5599+37.62 TO 5601+17.44

Designer: D. DYER Detailer: R. HANSON

Project No./Code
I-25/ARAPAHOE EA
16159
Sheet Number 42

ddyer 2:10:51 PM p:\david evans\Arapahoe I-25 EA\16159\Design\Drawings\16159DES_42_pro_16.dgn

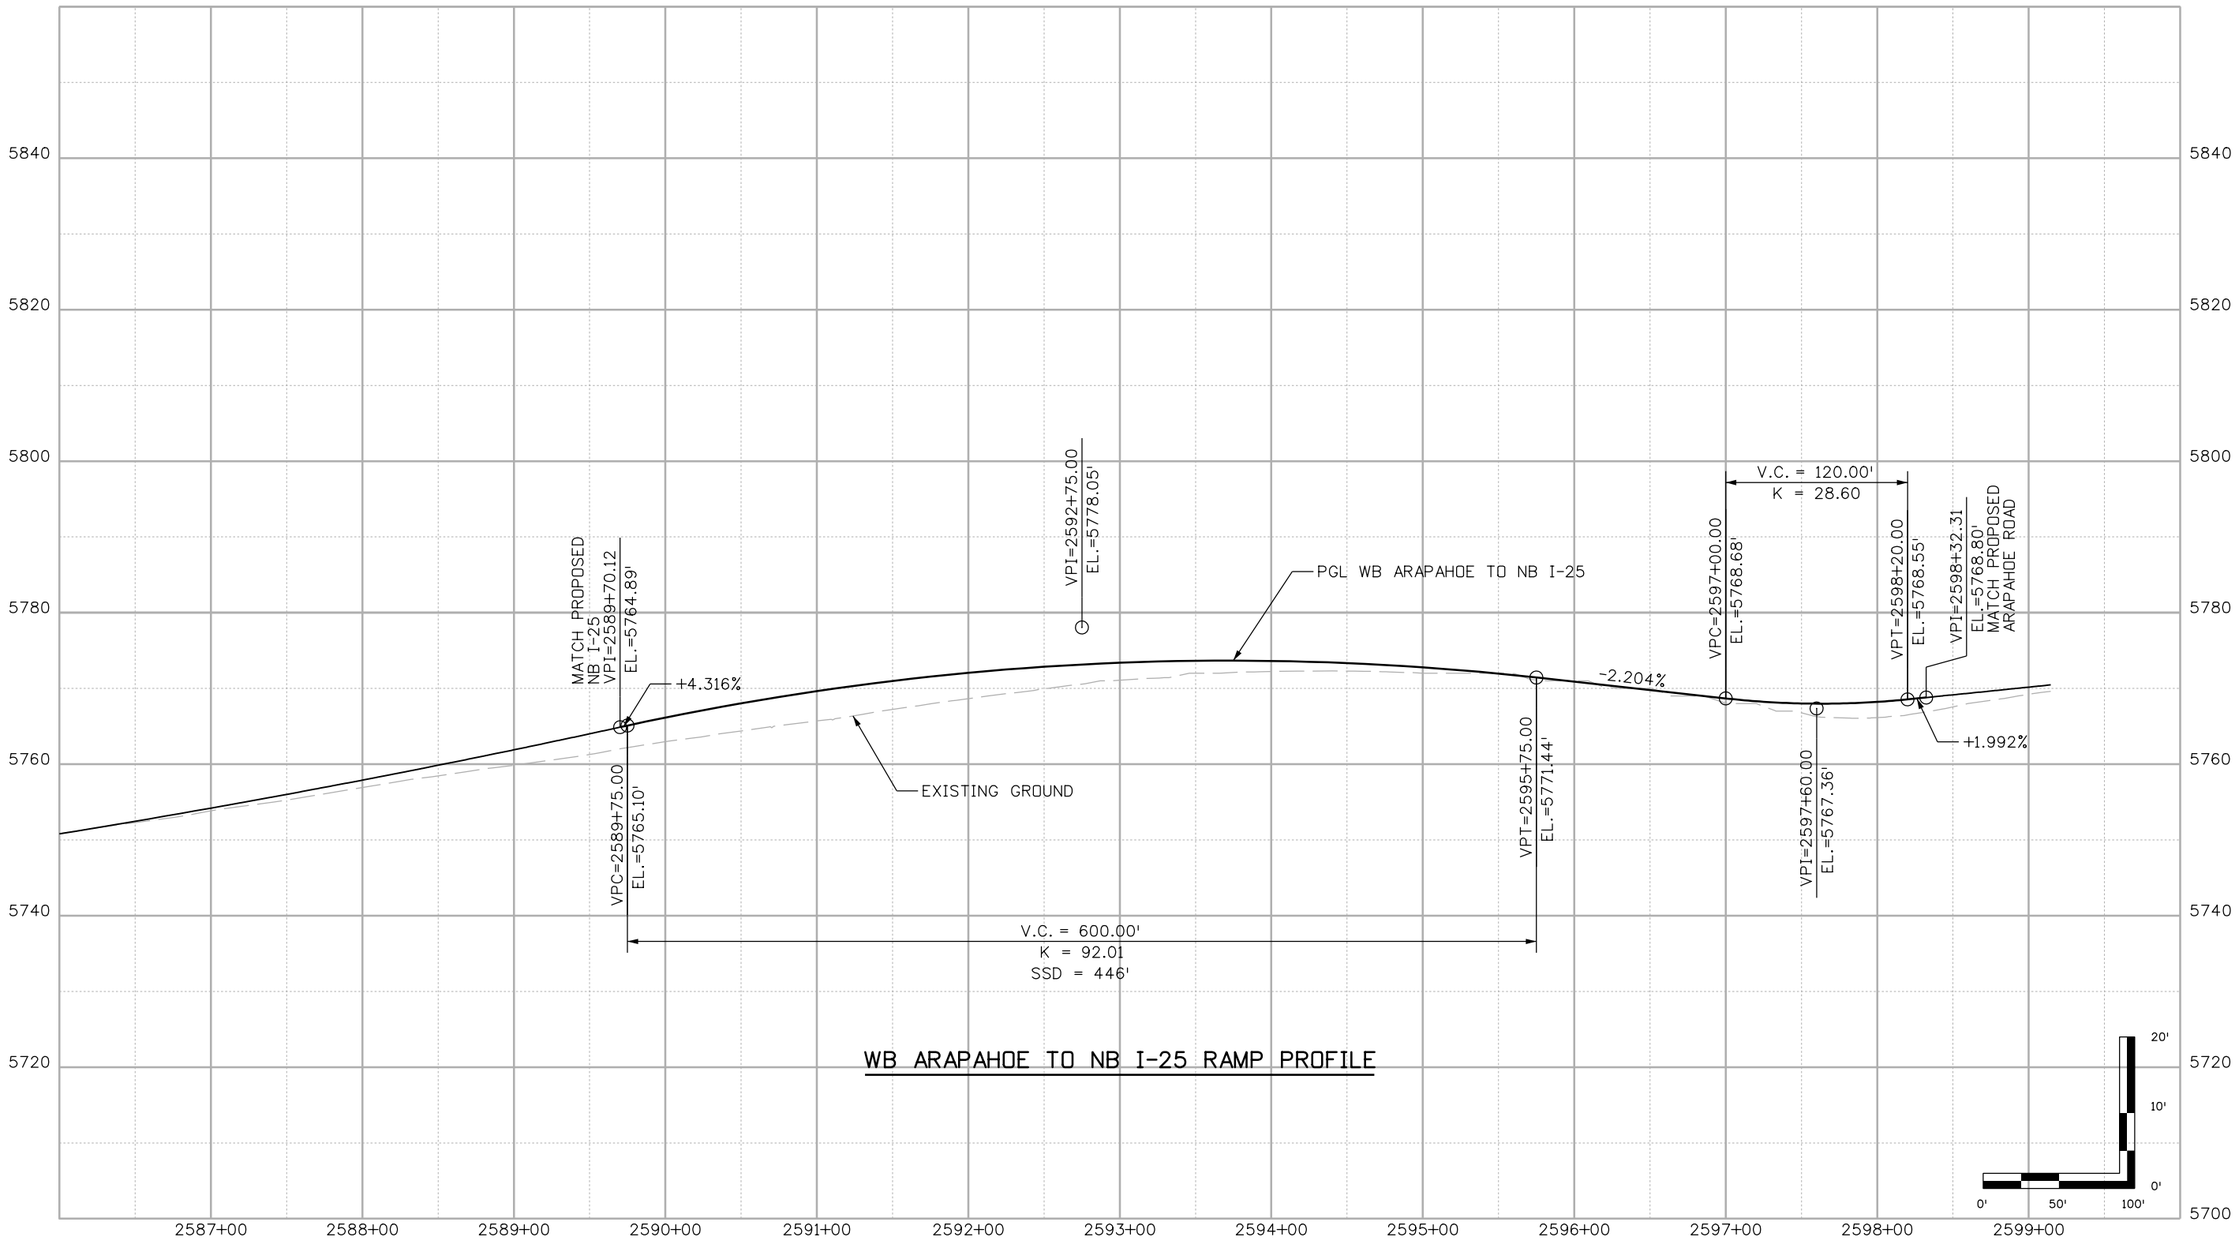

WB ARAPAHOE TO NB I-25 RAMP PROFILE

Print Date: 6/11/2012	Sheet Revisions	Colorado Department of Transportation	As Constructed
File Name: 16159DES_43_pro_17.dgn	Date: / Comments / Init.	3320 South Parker Road Aurora, CO 80014 Phone: 303-337-9519 FAX: 303-750-7452	No Revisions:
Horiz. Scale: 1:99.9999 Vert. Scale: As Noted		Region 6 JH	Revised:
Unit Information Unit Leader Initials			Void:

I-25/Arapahoe Interchange
Environmental Assessment

WB ARAPAHOE TO NB I-25 RAMP PROFILE
2589+70.12 TO 2598+32.31

Designer: D. DYER Detailer: R. HANSON

Project No./Code	
I-25/ARAPAHOE EA	
16159	
Sheet Number	43

ddyer 2:11:35 PM p:\david evans\Arapahoe I-25 EA\16159\Design\Drawings\16159DES_43_pro_17.dgn

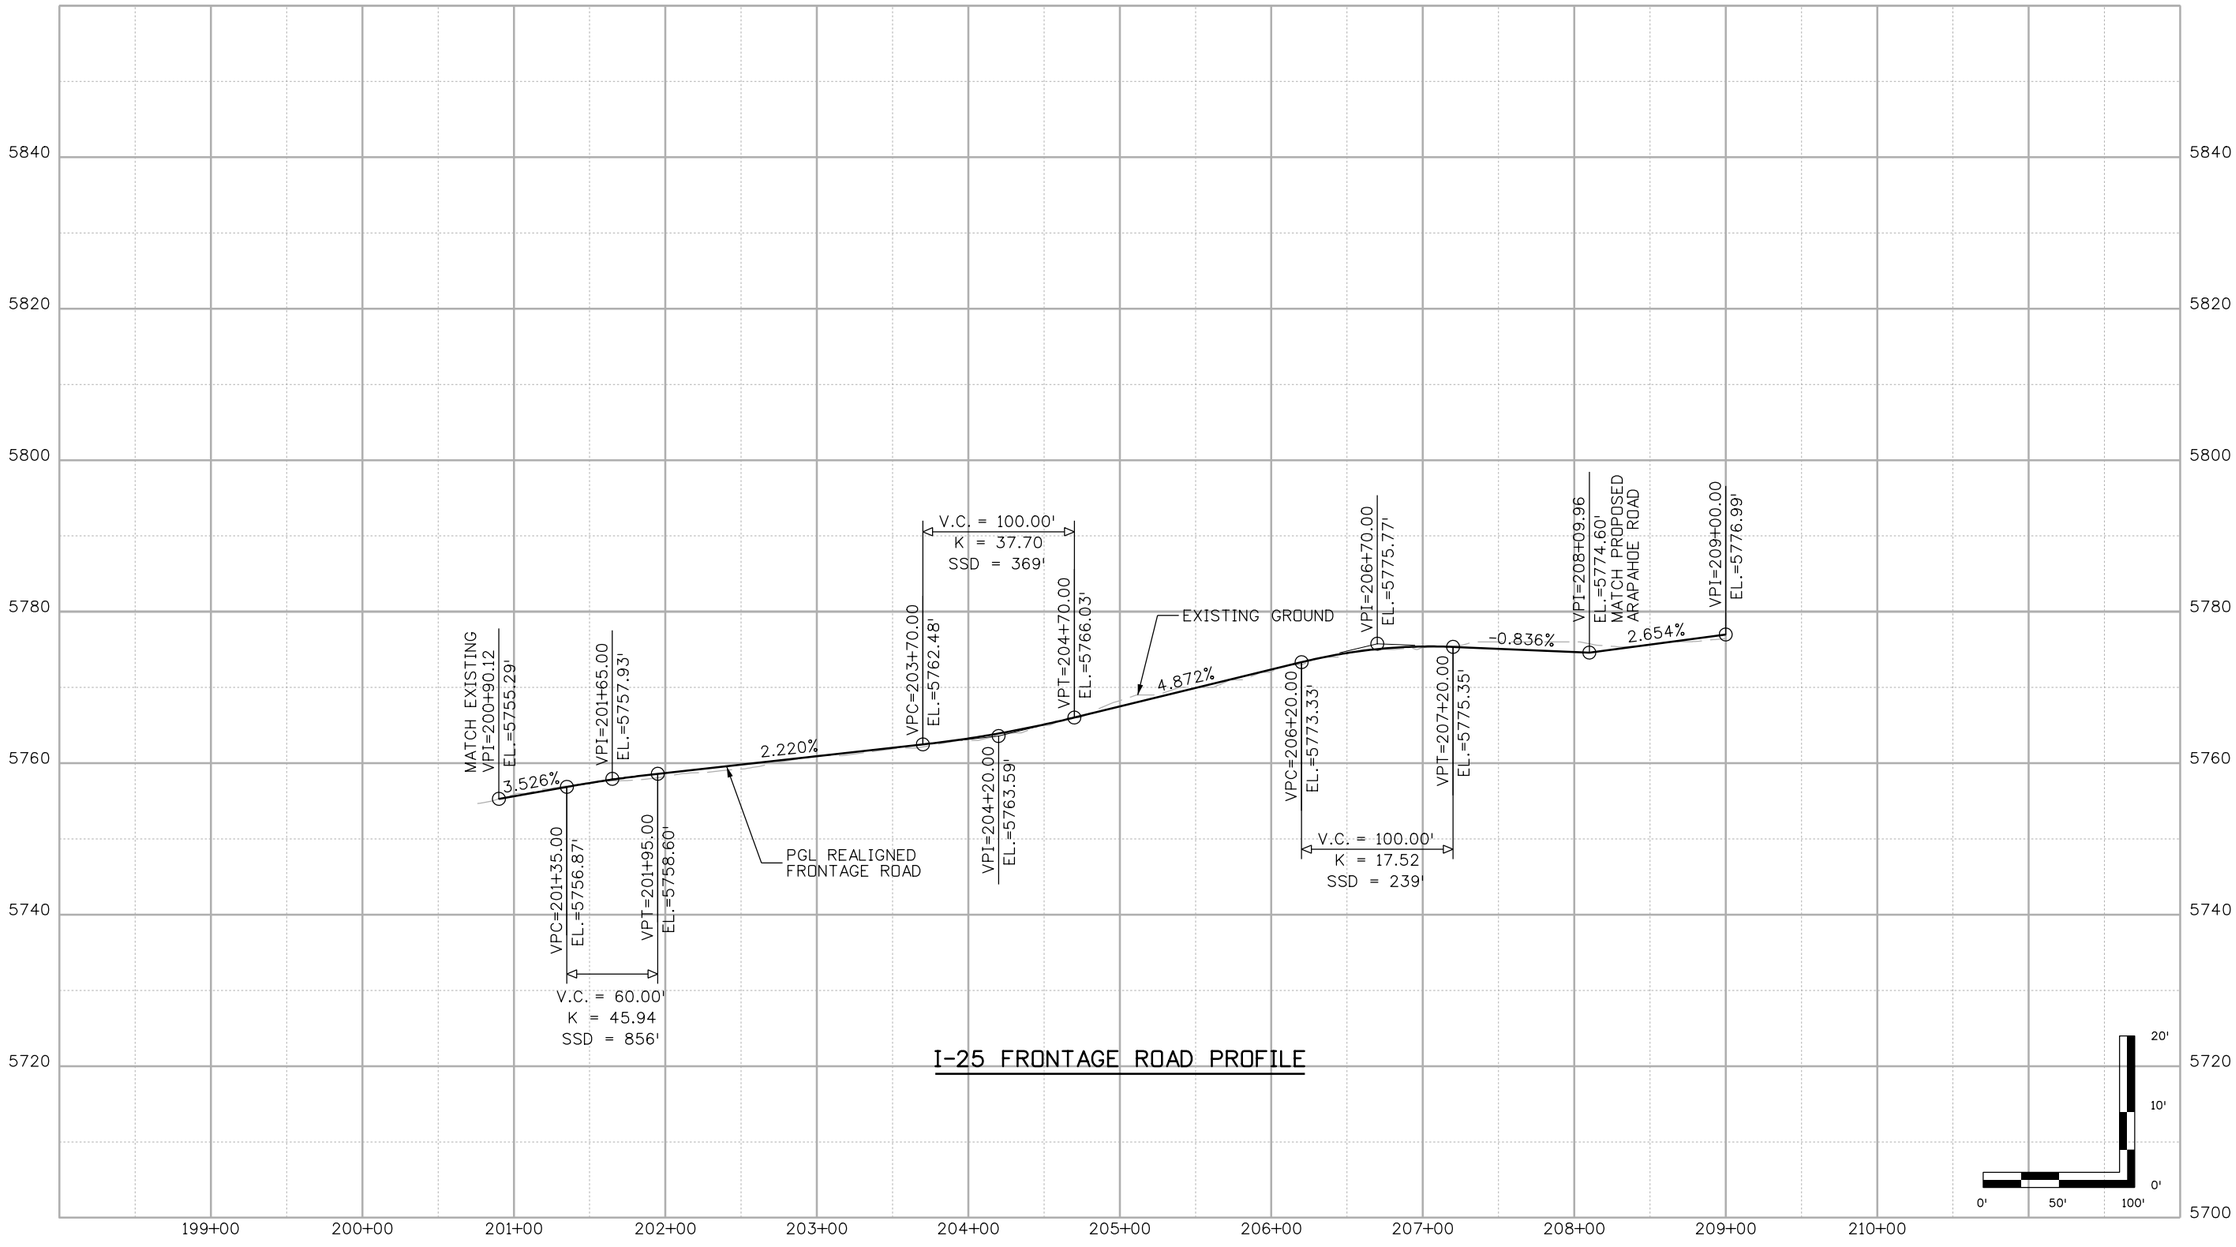

I-25 FRONTAGE ROAD PROFILE

Print Date: 6/11/2012	Sheet Revisions	Colorado Department of Transportation	As Constructed
File Name: 16159DES_44_pro_19.dgn	Date: / Comments / Init.	3320 South Parker Road, Aurora, CO 80014, Phone: 303-337-9519 FAX: 303-750-7452	No Revisions:
Horiz. Scale: 1:99.9999 Vert. Scale: As Noted		Region 6 JH	Revised:
Unit Information Unit Leader Initials			Void:

I-25/Arapahoe Interchange
Environmental Assessment

REALIGNED FRONTAGE ROAD PROFILE
200+90.12 TO 209+00.00

Designer: D. DYER Detailer: R. HANSON

Project No./Code
I-25/ARAPAHOE EA
16159
Sheet Number 44

ddyer 2:12:25 PM p:\david evans\Arapahoe I-25 EA\16159\Design\Drawings\16159DES_44_pro_19.dgn

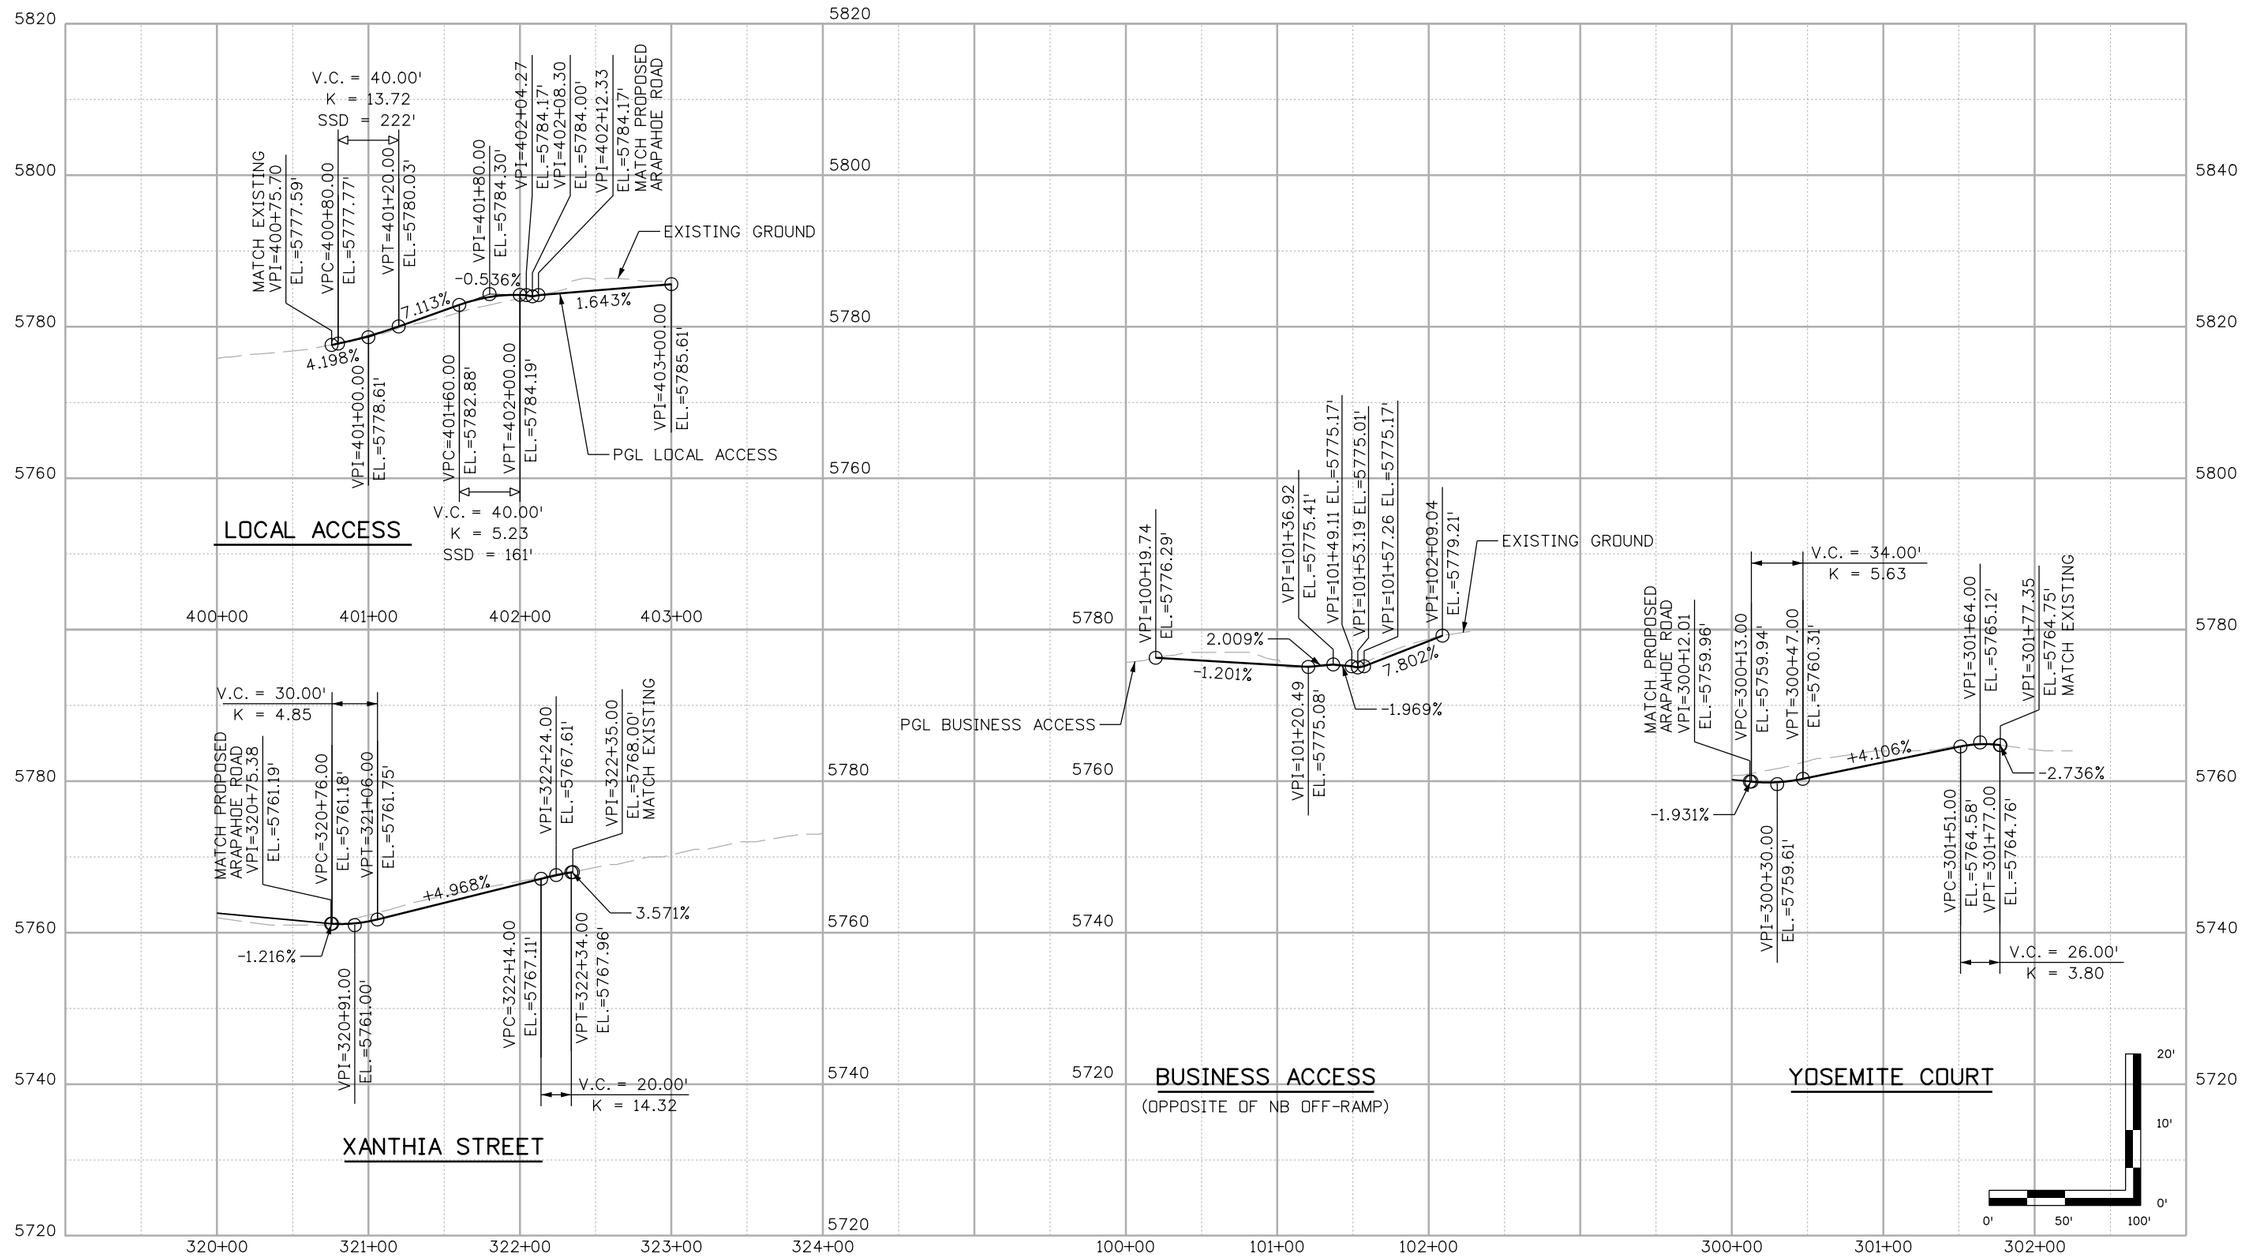

Print Date: 6/11/2012	Sheet Revisions	Colorado Department of Transportation	As Constructed
File Name: 16159DES_45_pro_20.dgn	Date: / Comments / Init.	3320 South Parker Road Aurora, CO 80014 Phone: 303-337-9519 FAX: 303-750-7452	No Revisions:
Horiz. Scale: 1:99.9999 Vert. Scale: As Noted		Region 6 JH	Revised:
Unit Information Unit Leader Initials			Void:

I-25/Arapahoe Interchange
Environmental Assessment

XANTHIA STREET, BUSINESS ACCESS
YOSEMITE COURT PROFILES

Designer: D. DYER Detailer: R. HANSON

Project No./Code
I-25/ARAPAHOE EA
16159
Sheet Number 45

ddyer 2:12:45 PM p:\david evans\Arapahoe I-25 EA\16159\Design\Drawings\16159DES_45_pro_20.dgn

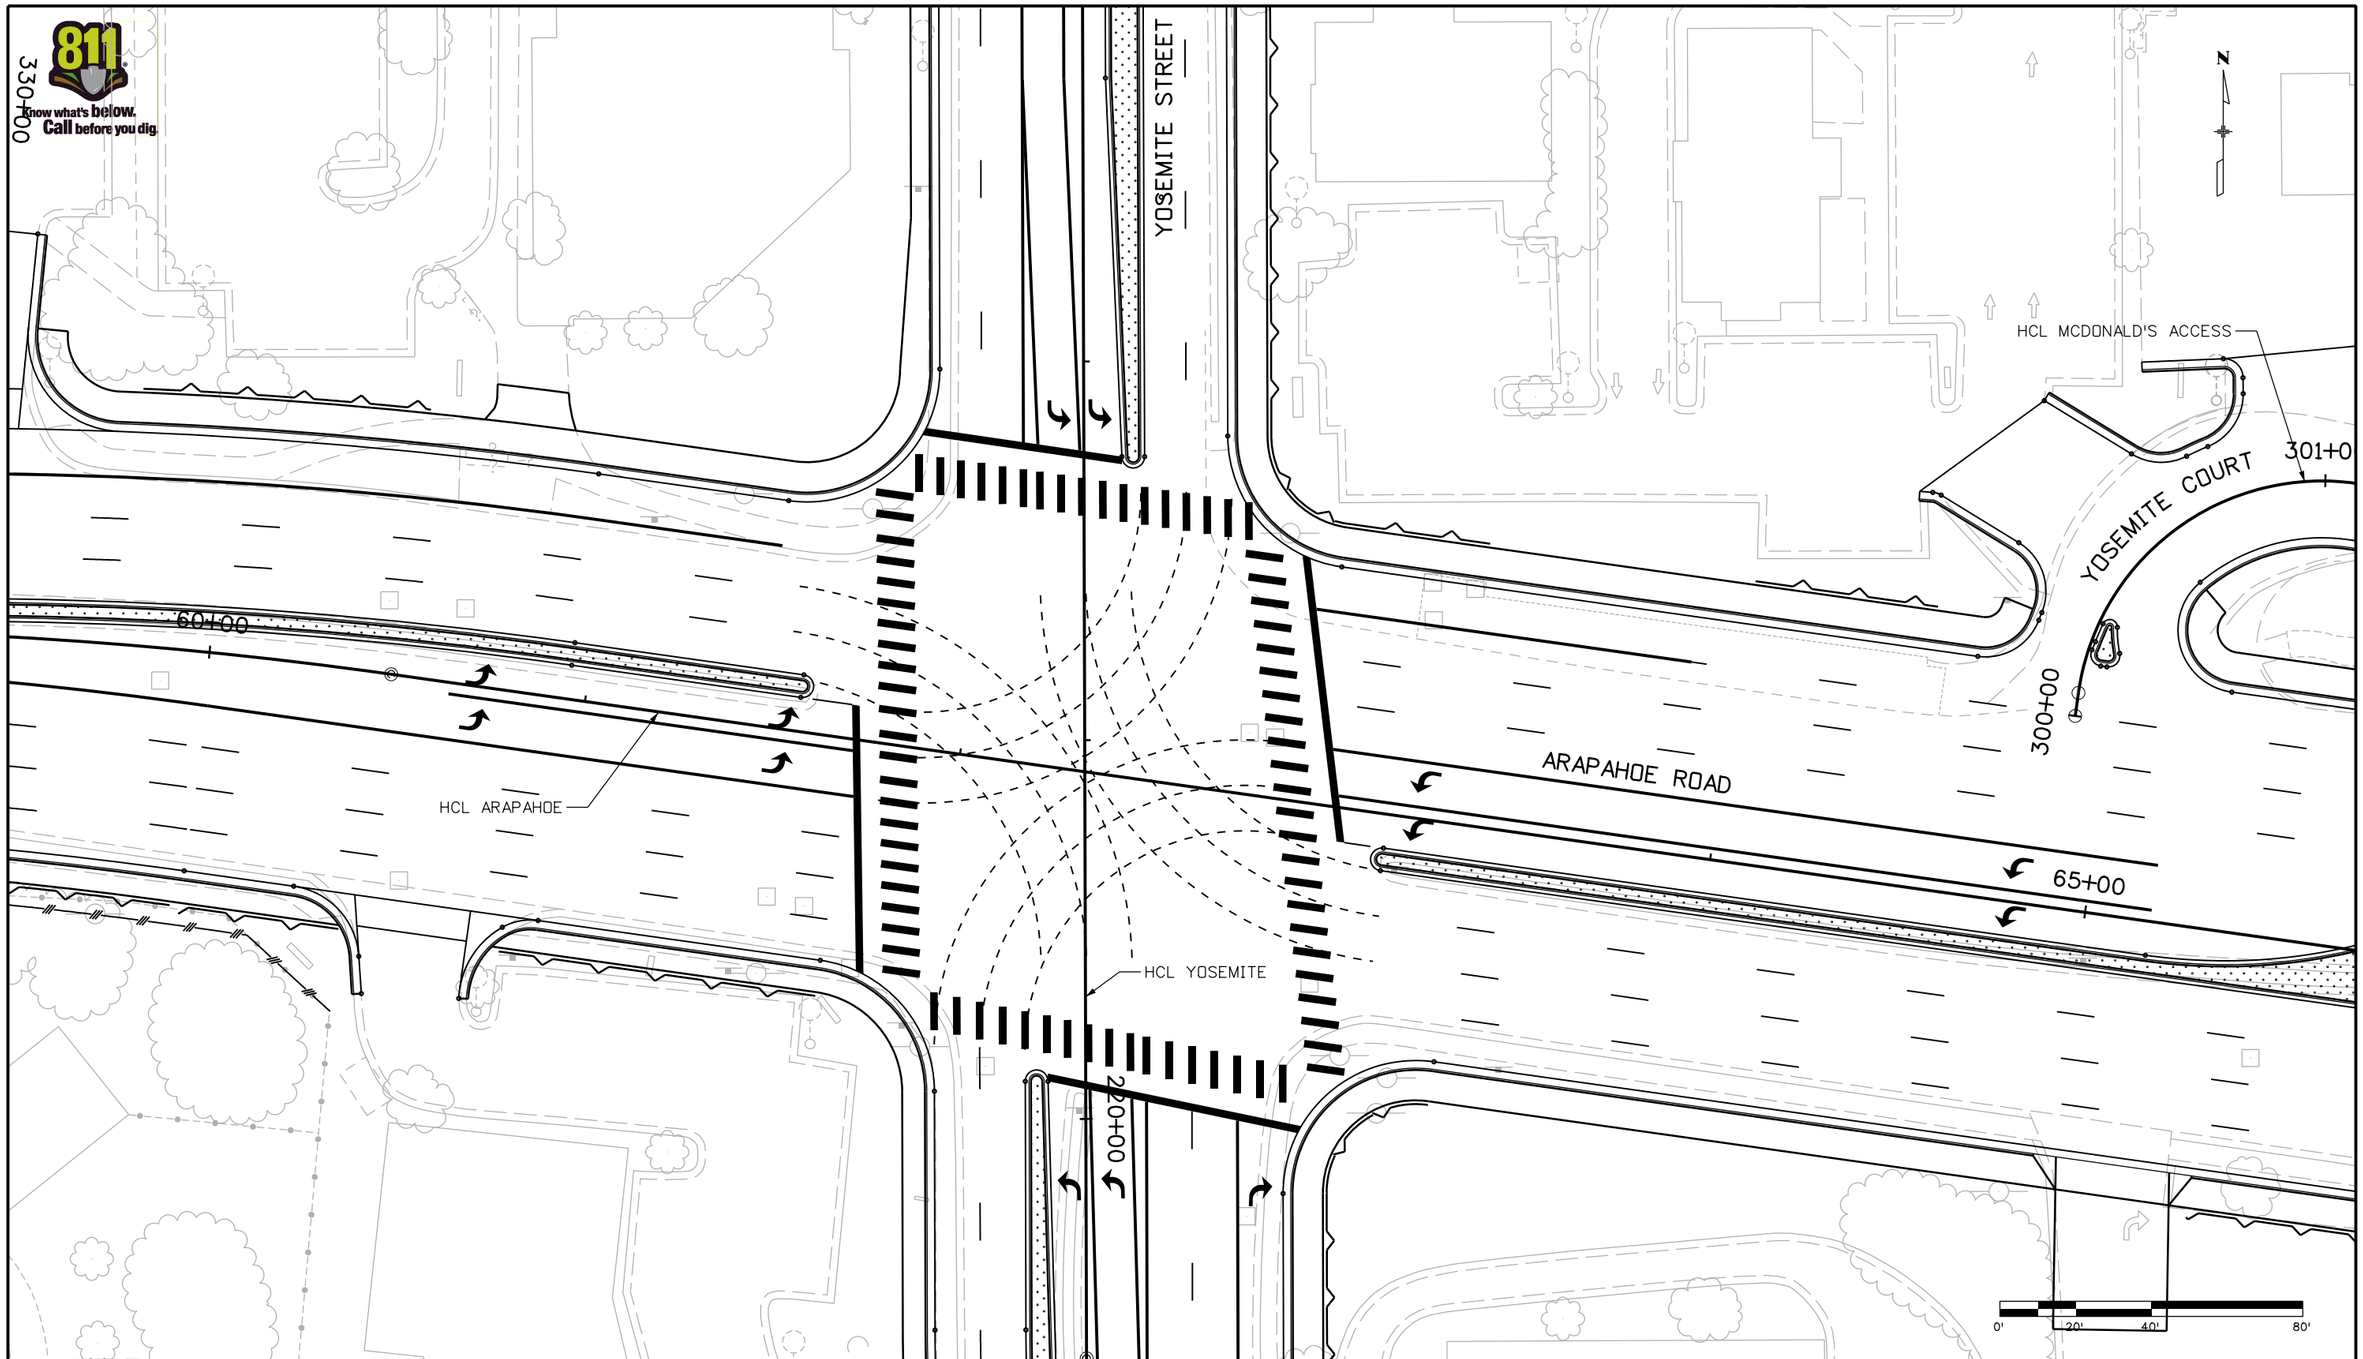

Print Date: 6/11/2012	Sheet Revisions	Colorado Department of Transportation	As Constructed
File Name: 16159DES_46_IntDet_01.dgn	Date: / Comments / Init.	3320 South Parker Road, Aurora, CO 80014, Phone: 303-337-9519 FAX: 303-750-7452	No Revisions:
Horiz. Scale: 1:40.0003 Vert. Scale: As Noted		Region 6 JH	Revised:
Unit Information Unit Leader Initials			Void:

I-25/Arapahoe Interchange
Environmental Assessment

INTERSECTION DETAIL
ARAPAHOE - YOSEMITE

Designer: D. DYER Detailer: D. DYER

Project No./Code: I-25/ARAPAHOE EA
16159
Sheet Number 46

ddyer 2:13:17 PM p:\david evans\Arapahoe I-25 EA\16159\Design\Drawings\16159DES_46_IntDet_01.dgn

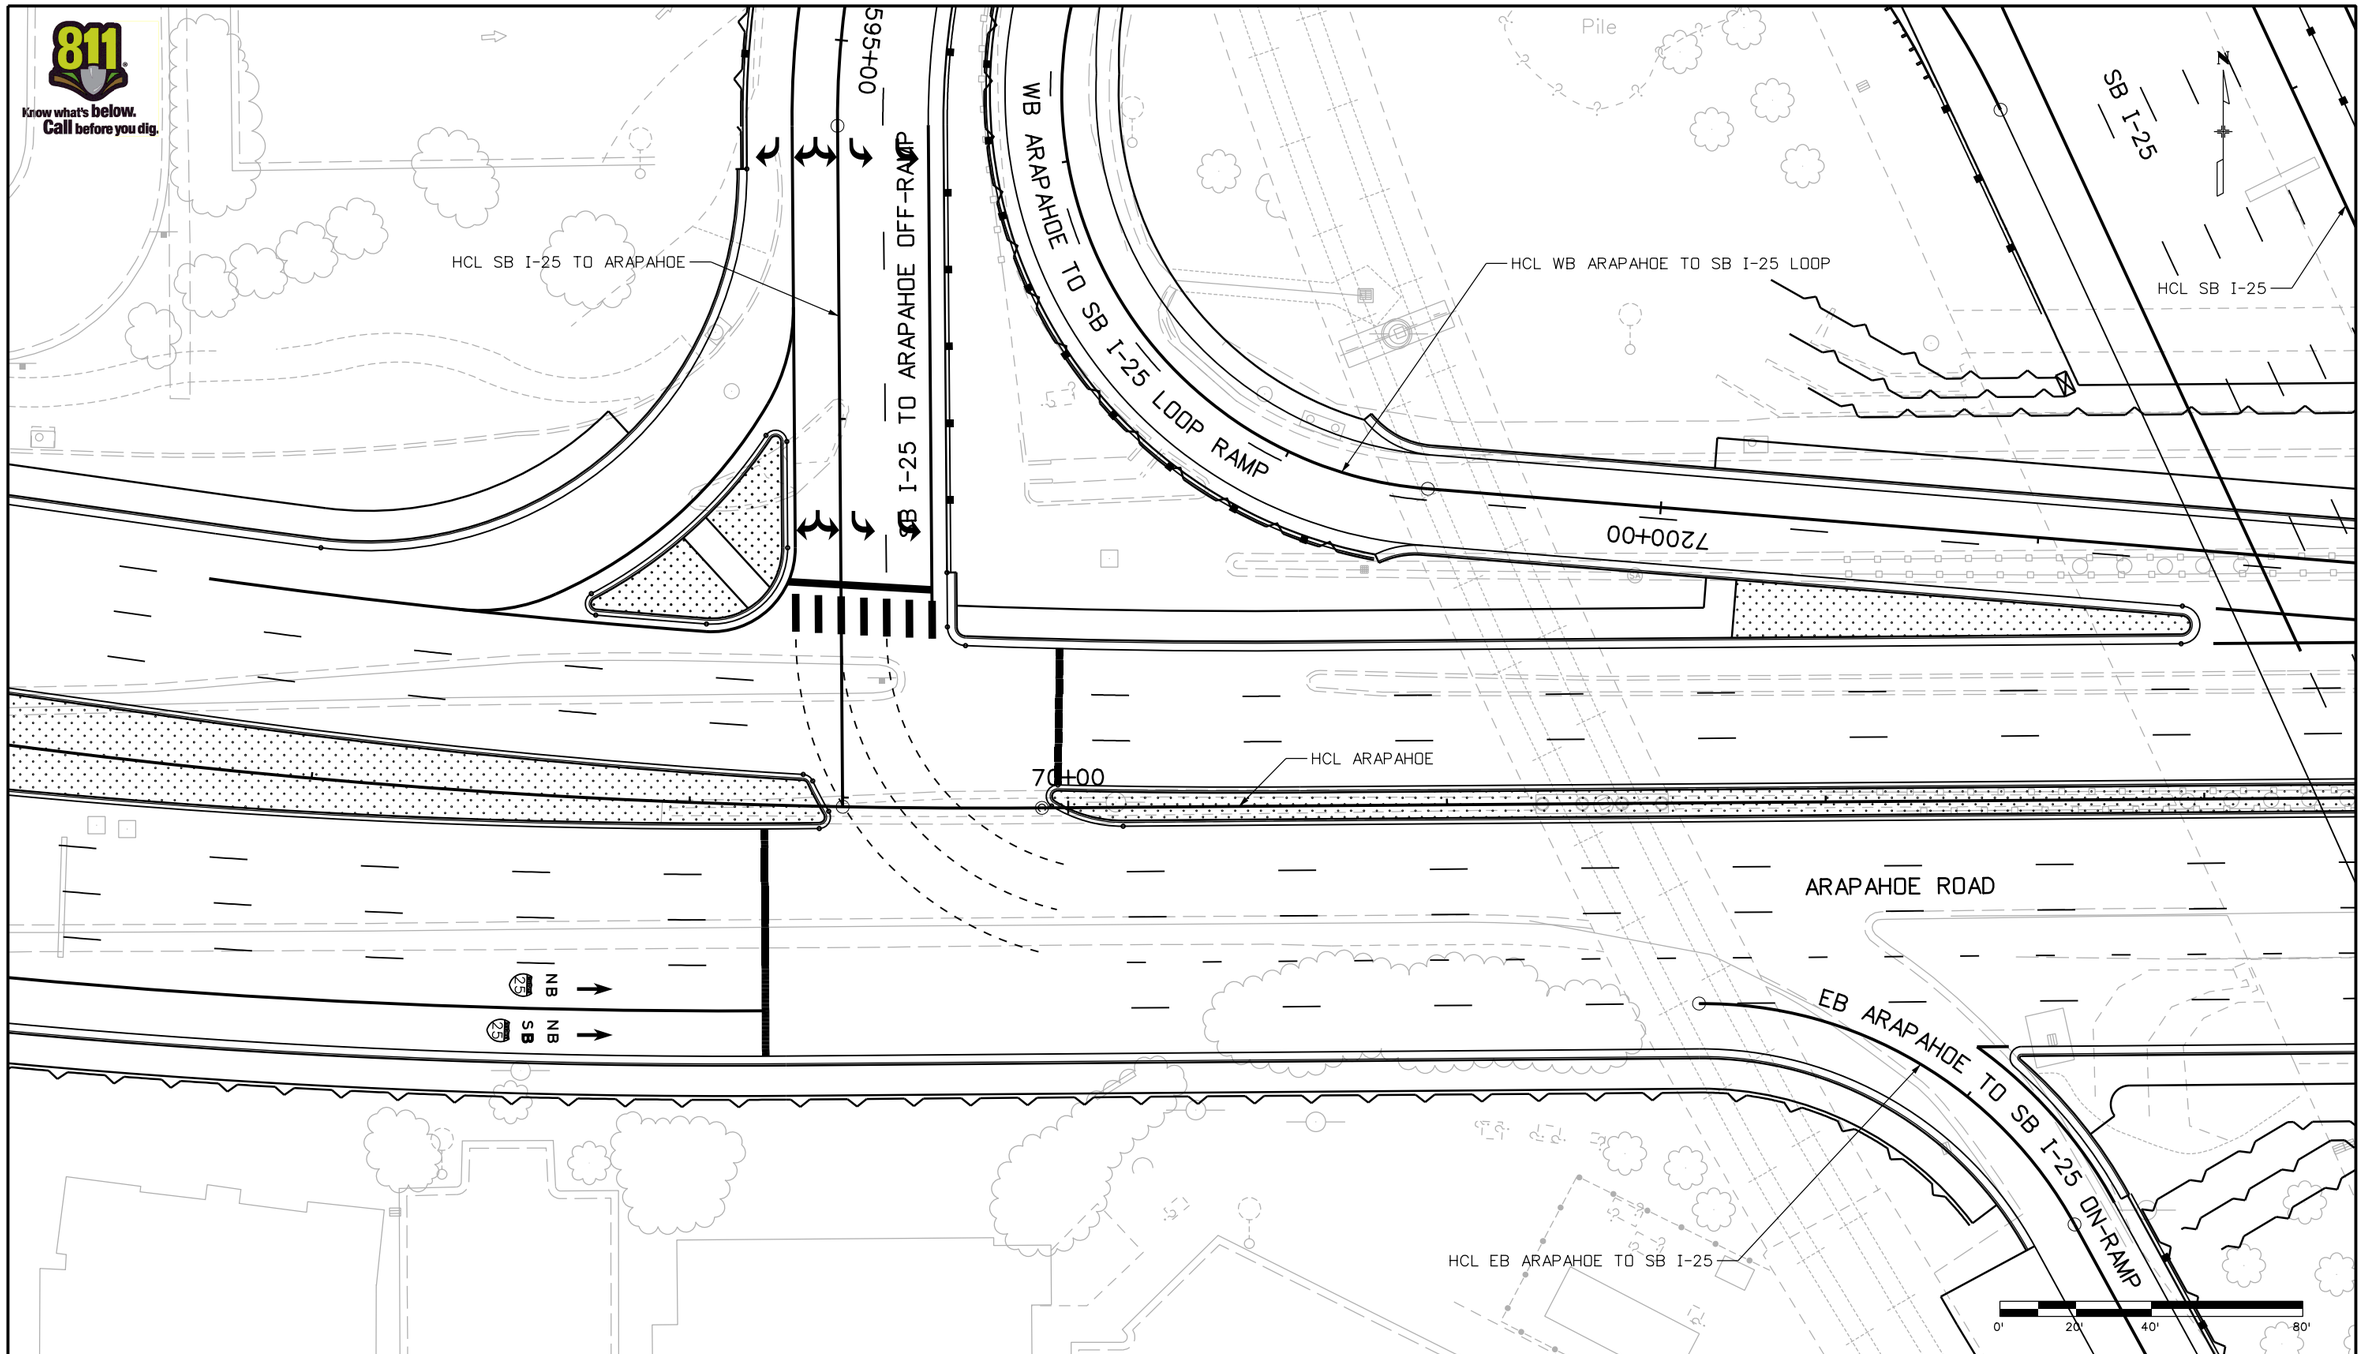

Print Date: 6/11/2012	Sheet Revisions	Colorado Department of Transportation	As Constructed
File Name: 16159DES_47_IntDet_02.dgn	Date: / Comments / Init.	3320 South Parker Road, Aurora, CO 80014, Phone: 303-337-9519 FAX: 303-750-7452	No Revisions:
Horiz. Scale: 1:40 Vert. Scale: As Noted		Region 6 JH	Revised:
Unit Information Unit Leader Initials			Void:

I-25/Arapahoe Interchange
Environmental Assessment

INTERSECTION DETAIL
ARAPAHOE - SB I-25 RAMPS

Designer: D. DYER Detailer: D. DYER

Project No./Code
I-25/ARAPAHOE EA
16159
Sheet Number 47

ddyer 2:13:41 PM p:\david evans\Arapahoe I-25 EA\16159\Design\Drawings\16159DES_47_IntDet_02.dgn

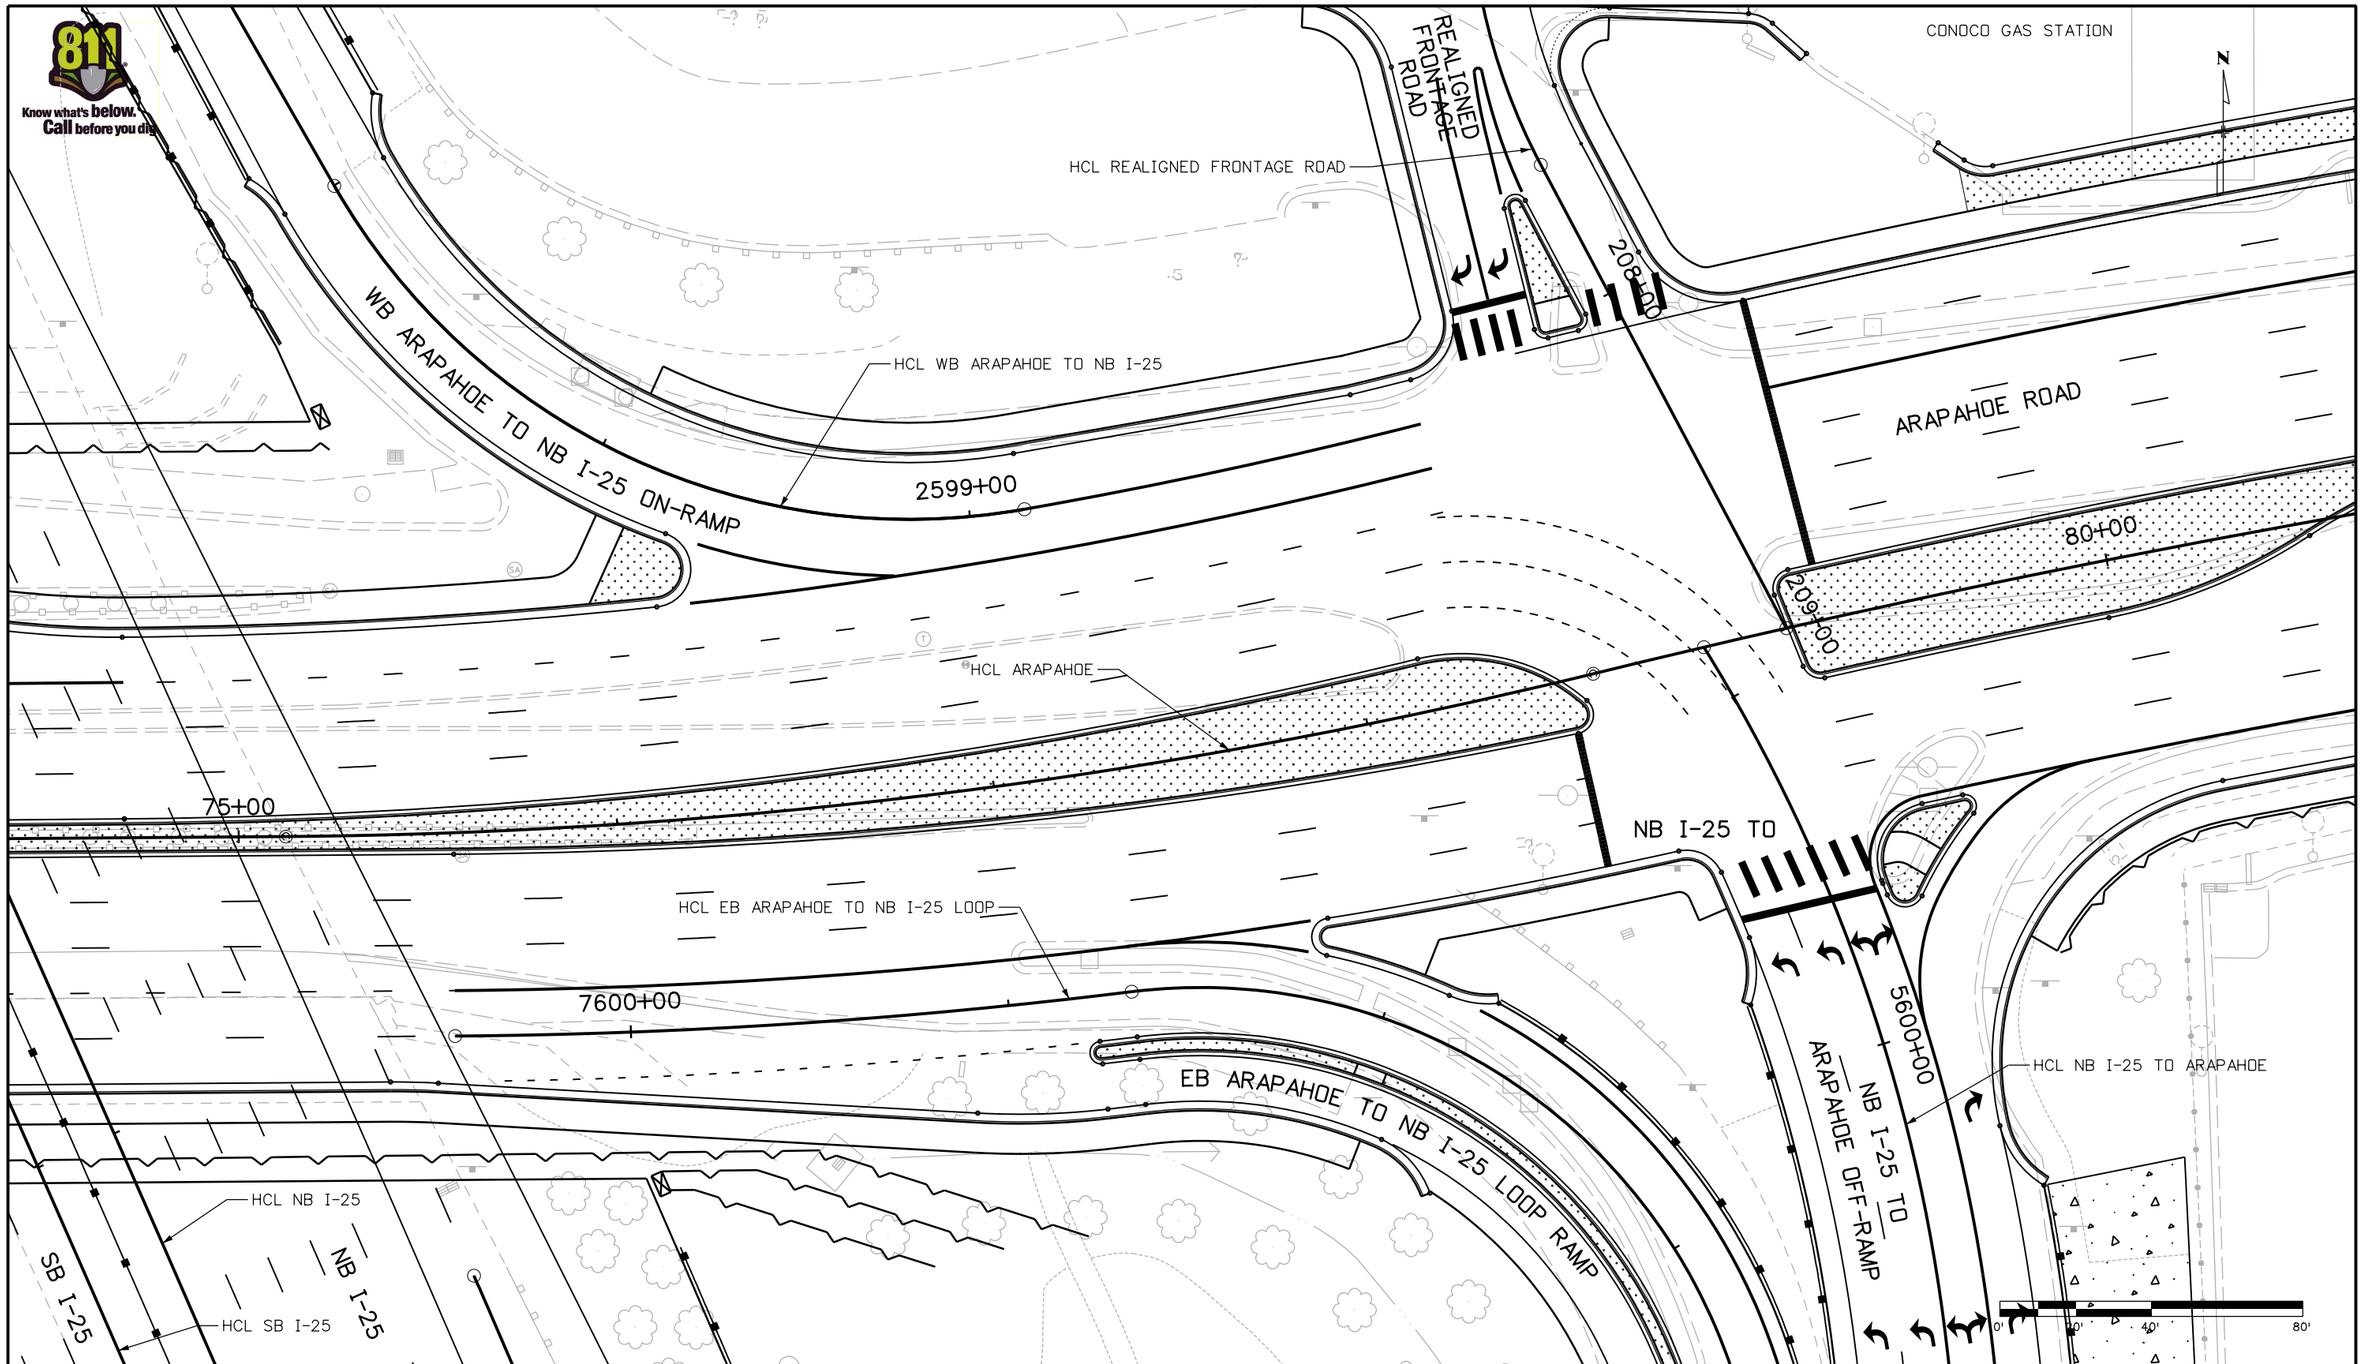

Print Date: 6/11/2012			
File Name: 16159DES_48_IntDet_03.dgn			
Horiz. Scale: 1:40	Vert. Scale: As Noted		
Unit Information	Unit Leader Initials		

Sheet Revisions

Date:	Comments	Init.

Colorado Department of Transportation
DOT
DEPARTMENT OF TRANSPORTATION
3320 South Parker Road
Aurora, CO 80014
Phone: 303-337-9519 FAX: 303-750-7452
Region 6 JH

As Constructed
No Revisions:
Revised:
Void:

I-25/Arapahoe Interchange
Environmental Assessment

INTERSECTION DETAIL
ARAPAHOE - NB I-25 RAMPS

Designer: D. DYER Detailer: D. DYER

Project No./Code
I-25/ARAPAHOE EA
16159
Sheet Number 48

ddyer 2:14:03 PM p:\david evans\Arapahoe I-25 EA\16159\Design\Drawings\16159DES_48_IntDet_03.dgn

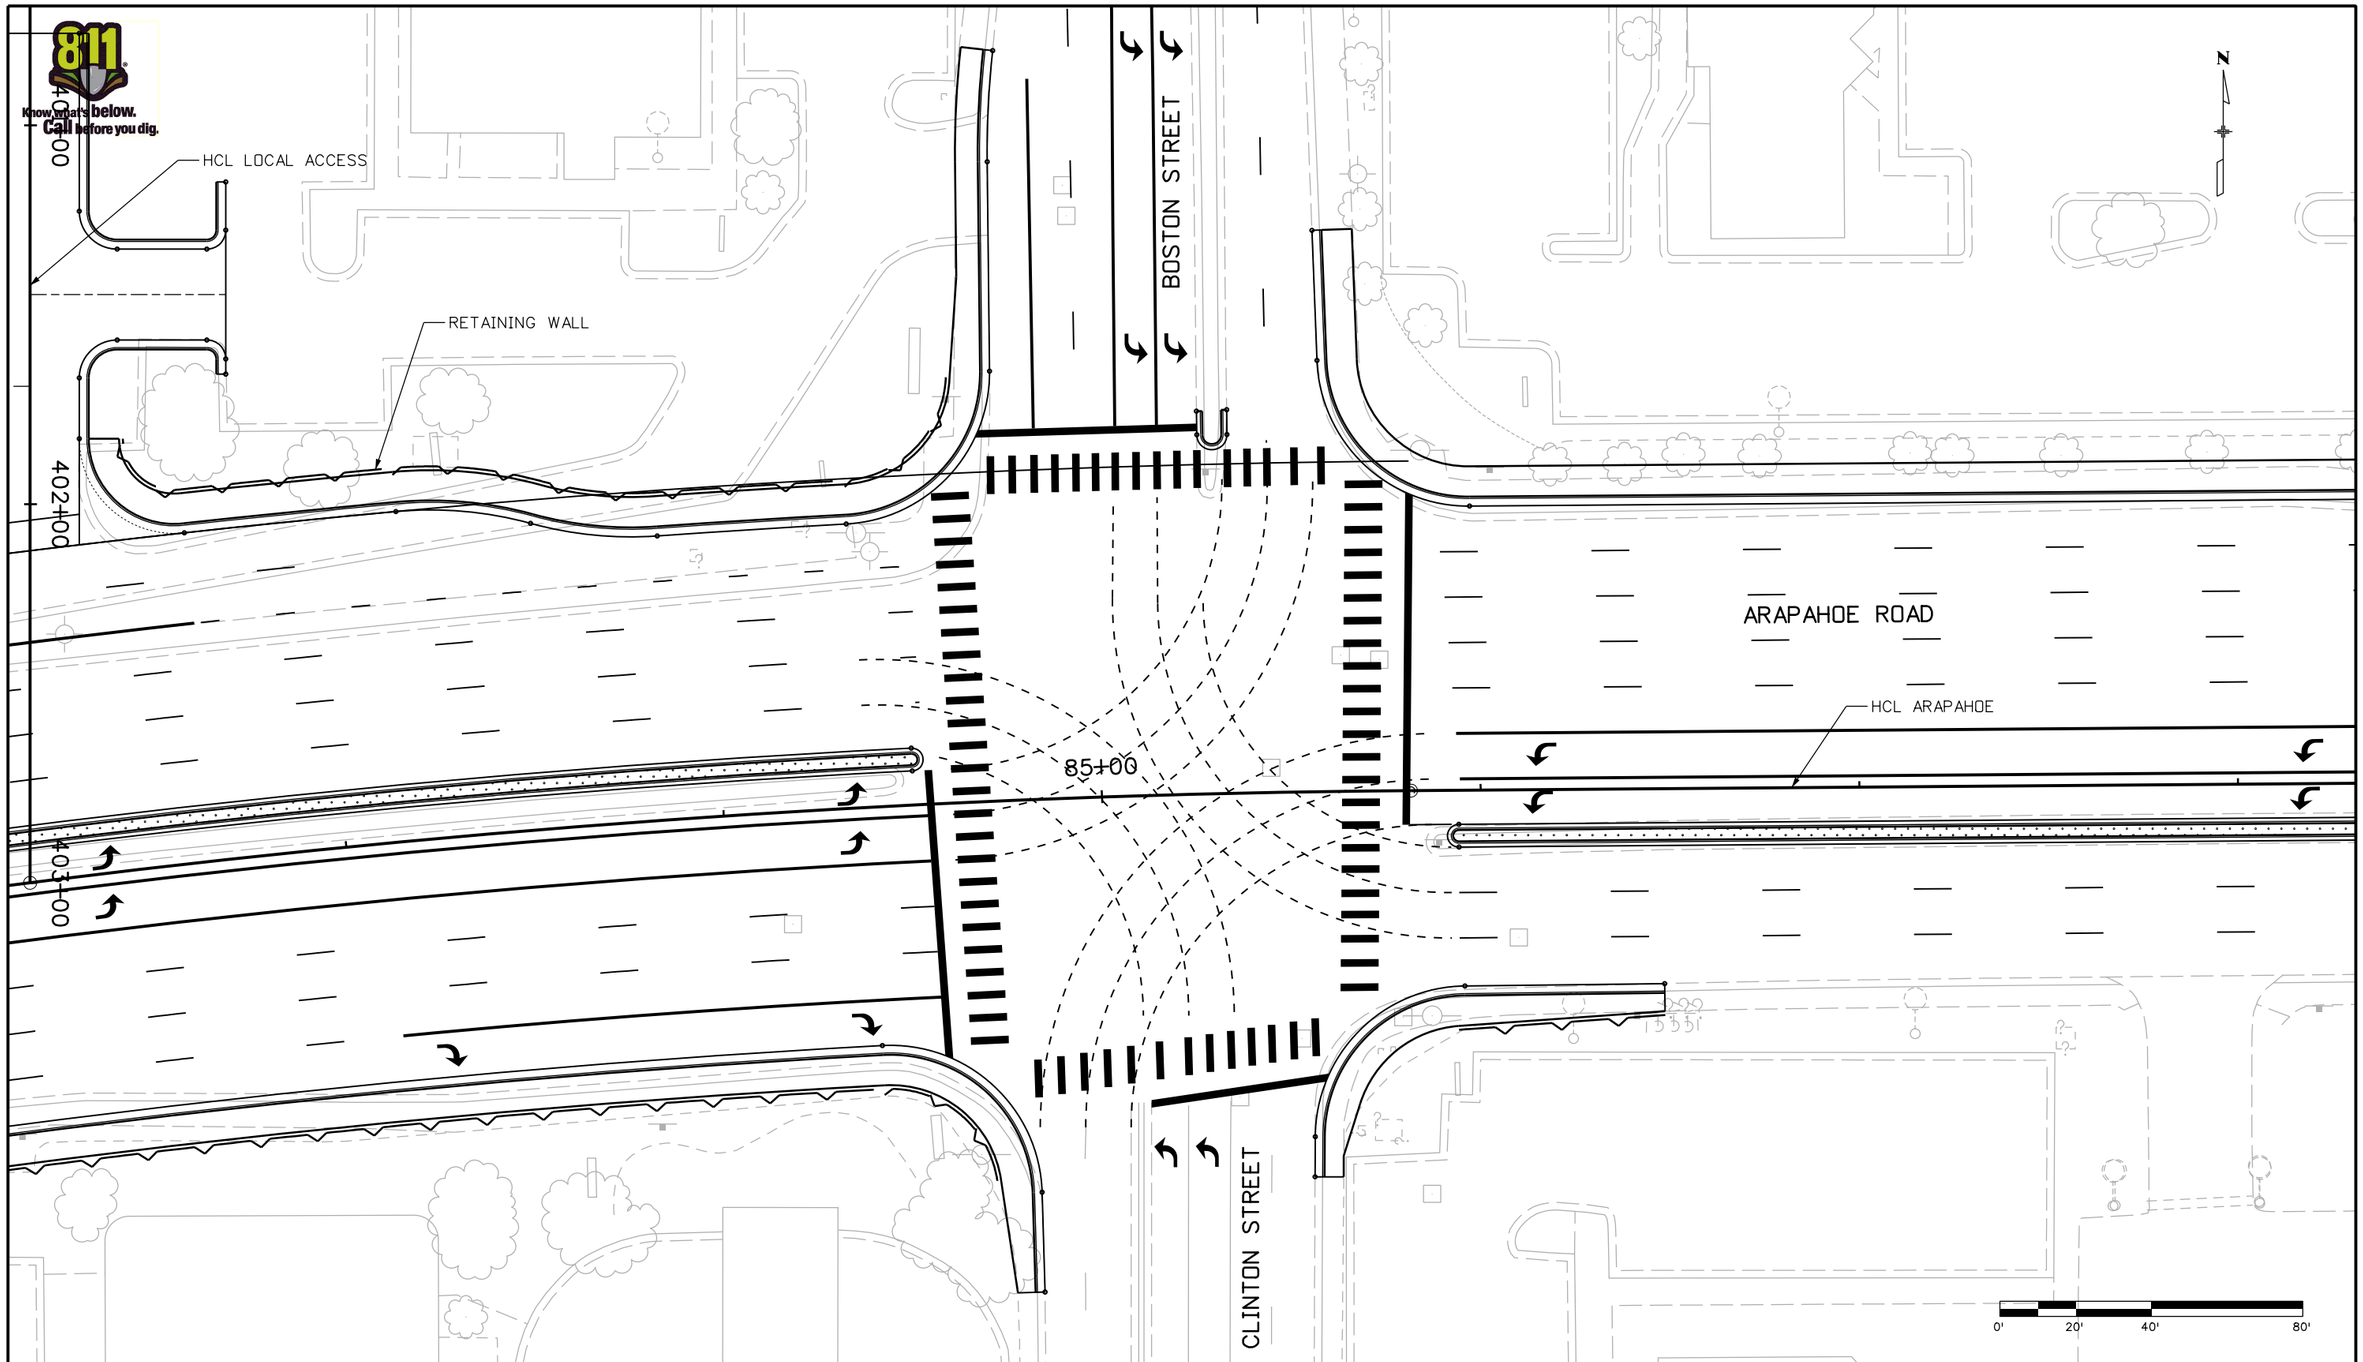

Print Date: 6/11/2012			
File Name: 16159DES_49_IntDet_04.dgn			
Horiz. Scale: 1:40	Vert. Scale: As Noted		
Unit Information	Unit Leader Initials		

Sheet Revisions

Date:	Comments	Init.

Colorado Department of Transportation
DOT
3320 South Parker Road
Aurora, CO 80014
Phone: 303-337-9519 FAX: 303-750-7452
Region 6 JH

As Constructed
No Revisions:
Revised:
Void:

I-25/Arapahoe Interchange
Environmental Assessment

INTERSECTION DETAIL
ARAPAHOE - CLINTON/BOSTON

Designer: D. DYER Detailer: D. DYER

Project No./Code
I-25/ARAPAHOE EA
16159
Sheet Number 49

ddyer 2:14:24 PM p:\david evans\Arapahoe I-25 EA\16159\Design\Drawings\16159DES_49_IntDet_04.dgn

LEGEND:

BASIN A1

POND P1

FLOW ARROW

NOTE: ON-SITE BASINS WERE DELINEATED TO DETERMINE WATER QUALITY CAPTURE VOLUMES (WQCV) REQUIRED FOR THIS PROJECT. OFF-SITE BASINS AND DRAINAGE CONVEYANCE WERE NOT CONSIDERED AT THIS CONCEPTUAL DESIGN LEVEL.

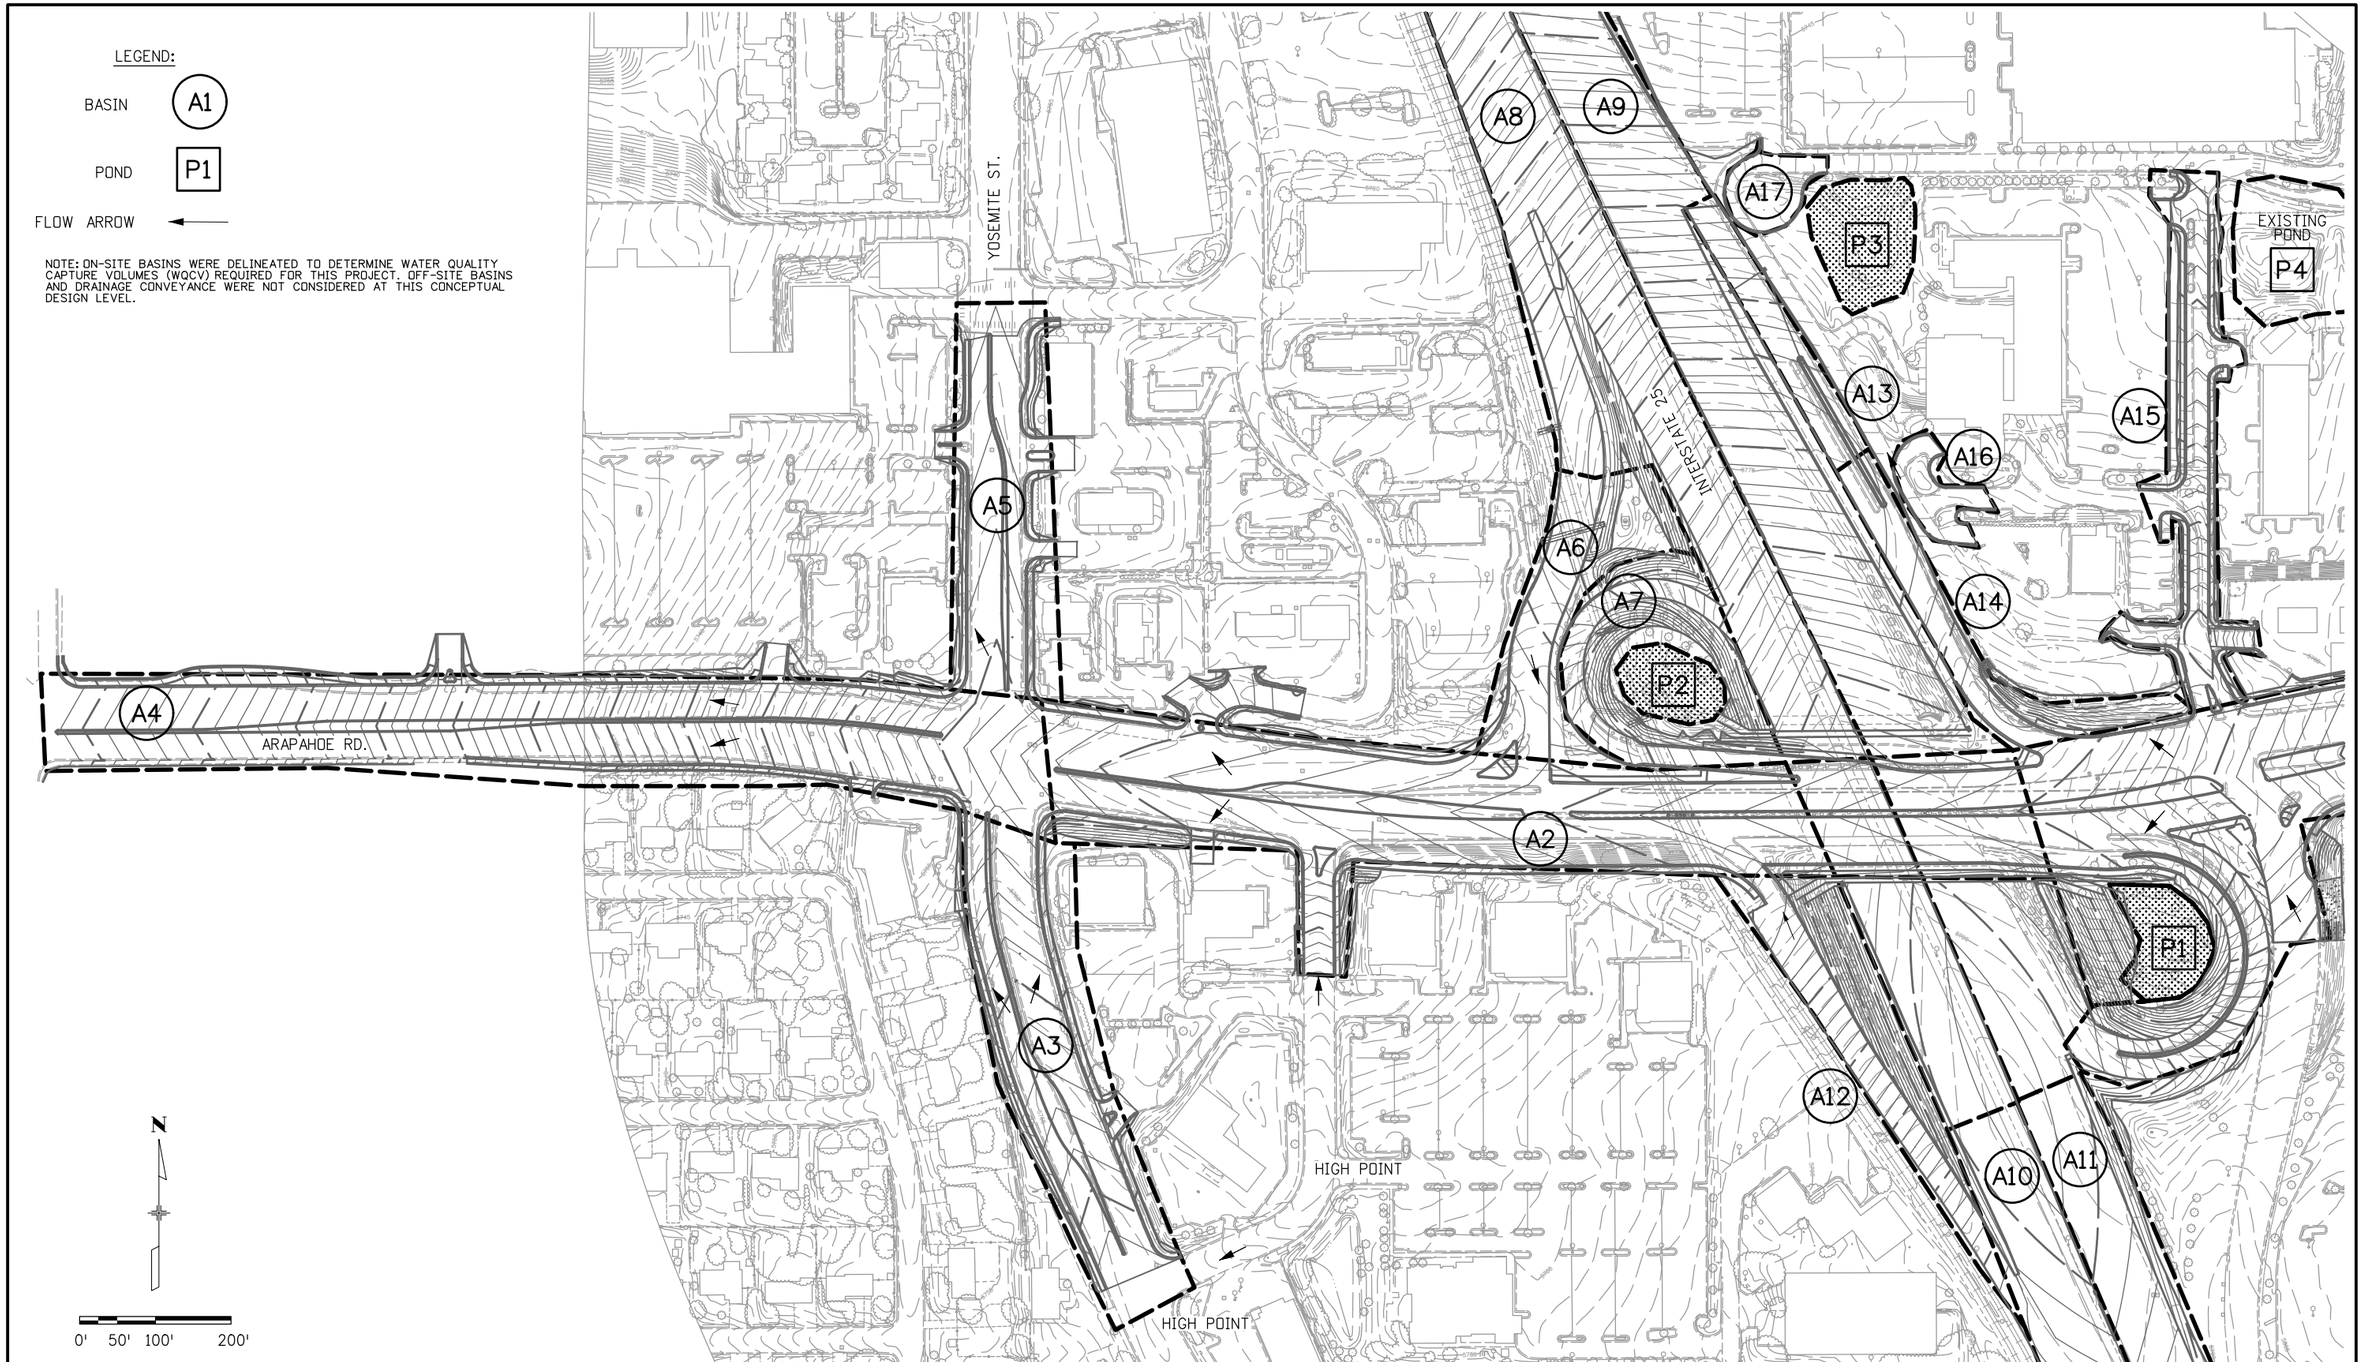

Print Date: 3/28/2012			
File Name: Prop-Basins_Ponds01.dgn			
Horiz. Scale: 1:200	Vert. Scale: As Noted		
Unit Information	Unit Leader Initials		

Sheet Revisions

Date:	Comments	Init.

Colorado Department of Transportation

DOT DEPARTMENT OF TRANSPORTATION

3320 South Parker Road
Aurora, CO 80014
Phone: 303-337-9519 FAX: 303-750-7452

Region 6 JH

As Constructed

No Revisions:

Revised:

Void:

I-25/Arapahoe Interchange
Environmental Assessment

PROPOSED BASINS AND PONDS 1

Designer: EJN Detailer: RGK

Project No./Code

I-25/ARAPAHOE EA

16159

Sheet Number 50

rgko 11:48:57 AM P:\A\ARPC00000001\06001INFO\1-25 Interchange\0670Reports\Drainage Analysis\Updated Drainage Analysis_08-31-2011\Prop-Basins_Ponds01.dgn

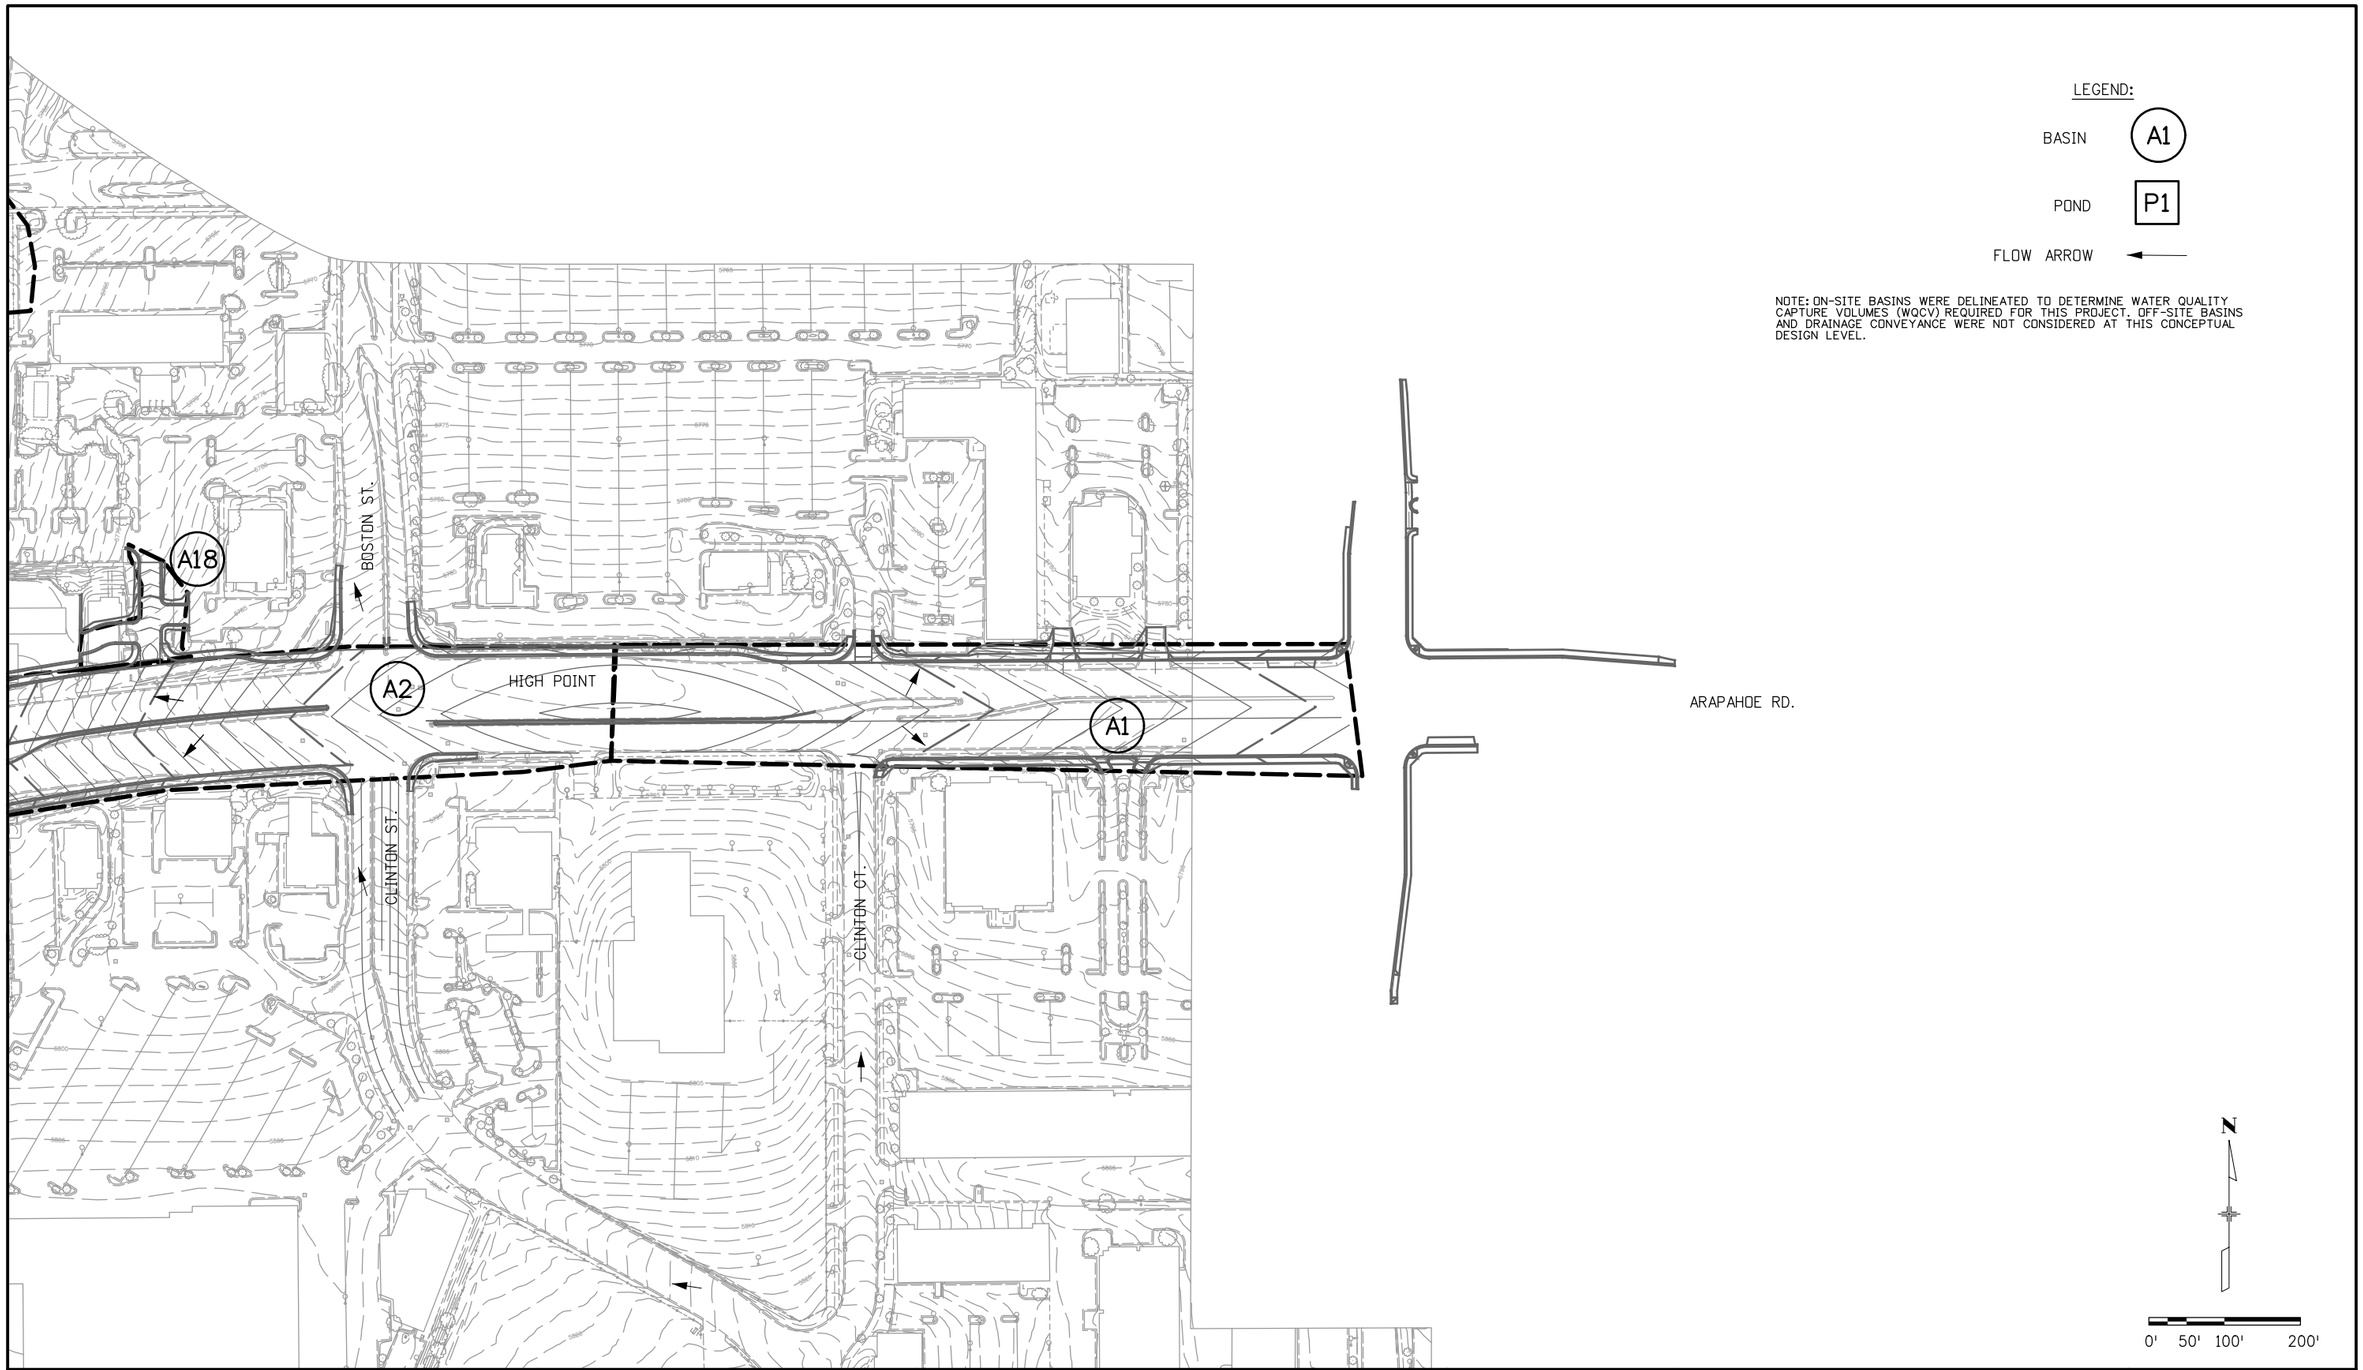

Print Date: 3/28/2012	Sheet Revisions	Colorado Department of Transportation	As Constructed
File Name: Prop-Basins_Ponds02.dgn	Date: / Comments / Init.	3320 South Parker Road Aurora, CO 80014 Phone: 303-337-9519 FAX: 303-750-7452	No Revisions:
Horiz. Scale: 1:200 Vert. Scale: As Noted		Region 6 JH	Revised:
Unit Information Unit Leader Initials			Void:

I-25/Arapahoe Interchange
Environmental Assessment

PROPOSED BASINS AND PONDS 2

Designer: EJN Detailer: RGK

Project No./Code
I-25/ARAPAHOE EA
16159
Sheet Number 51

rgko 11:48:16 AM P:\A\ARPC0000001\06001NFD\I-25 Interchange\0670Reports\Drainage Analysis\Updated Drainage Analysis_08-31-2011\Prop-Basins_Ponds02.dgn

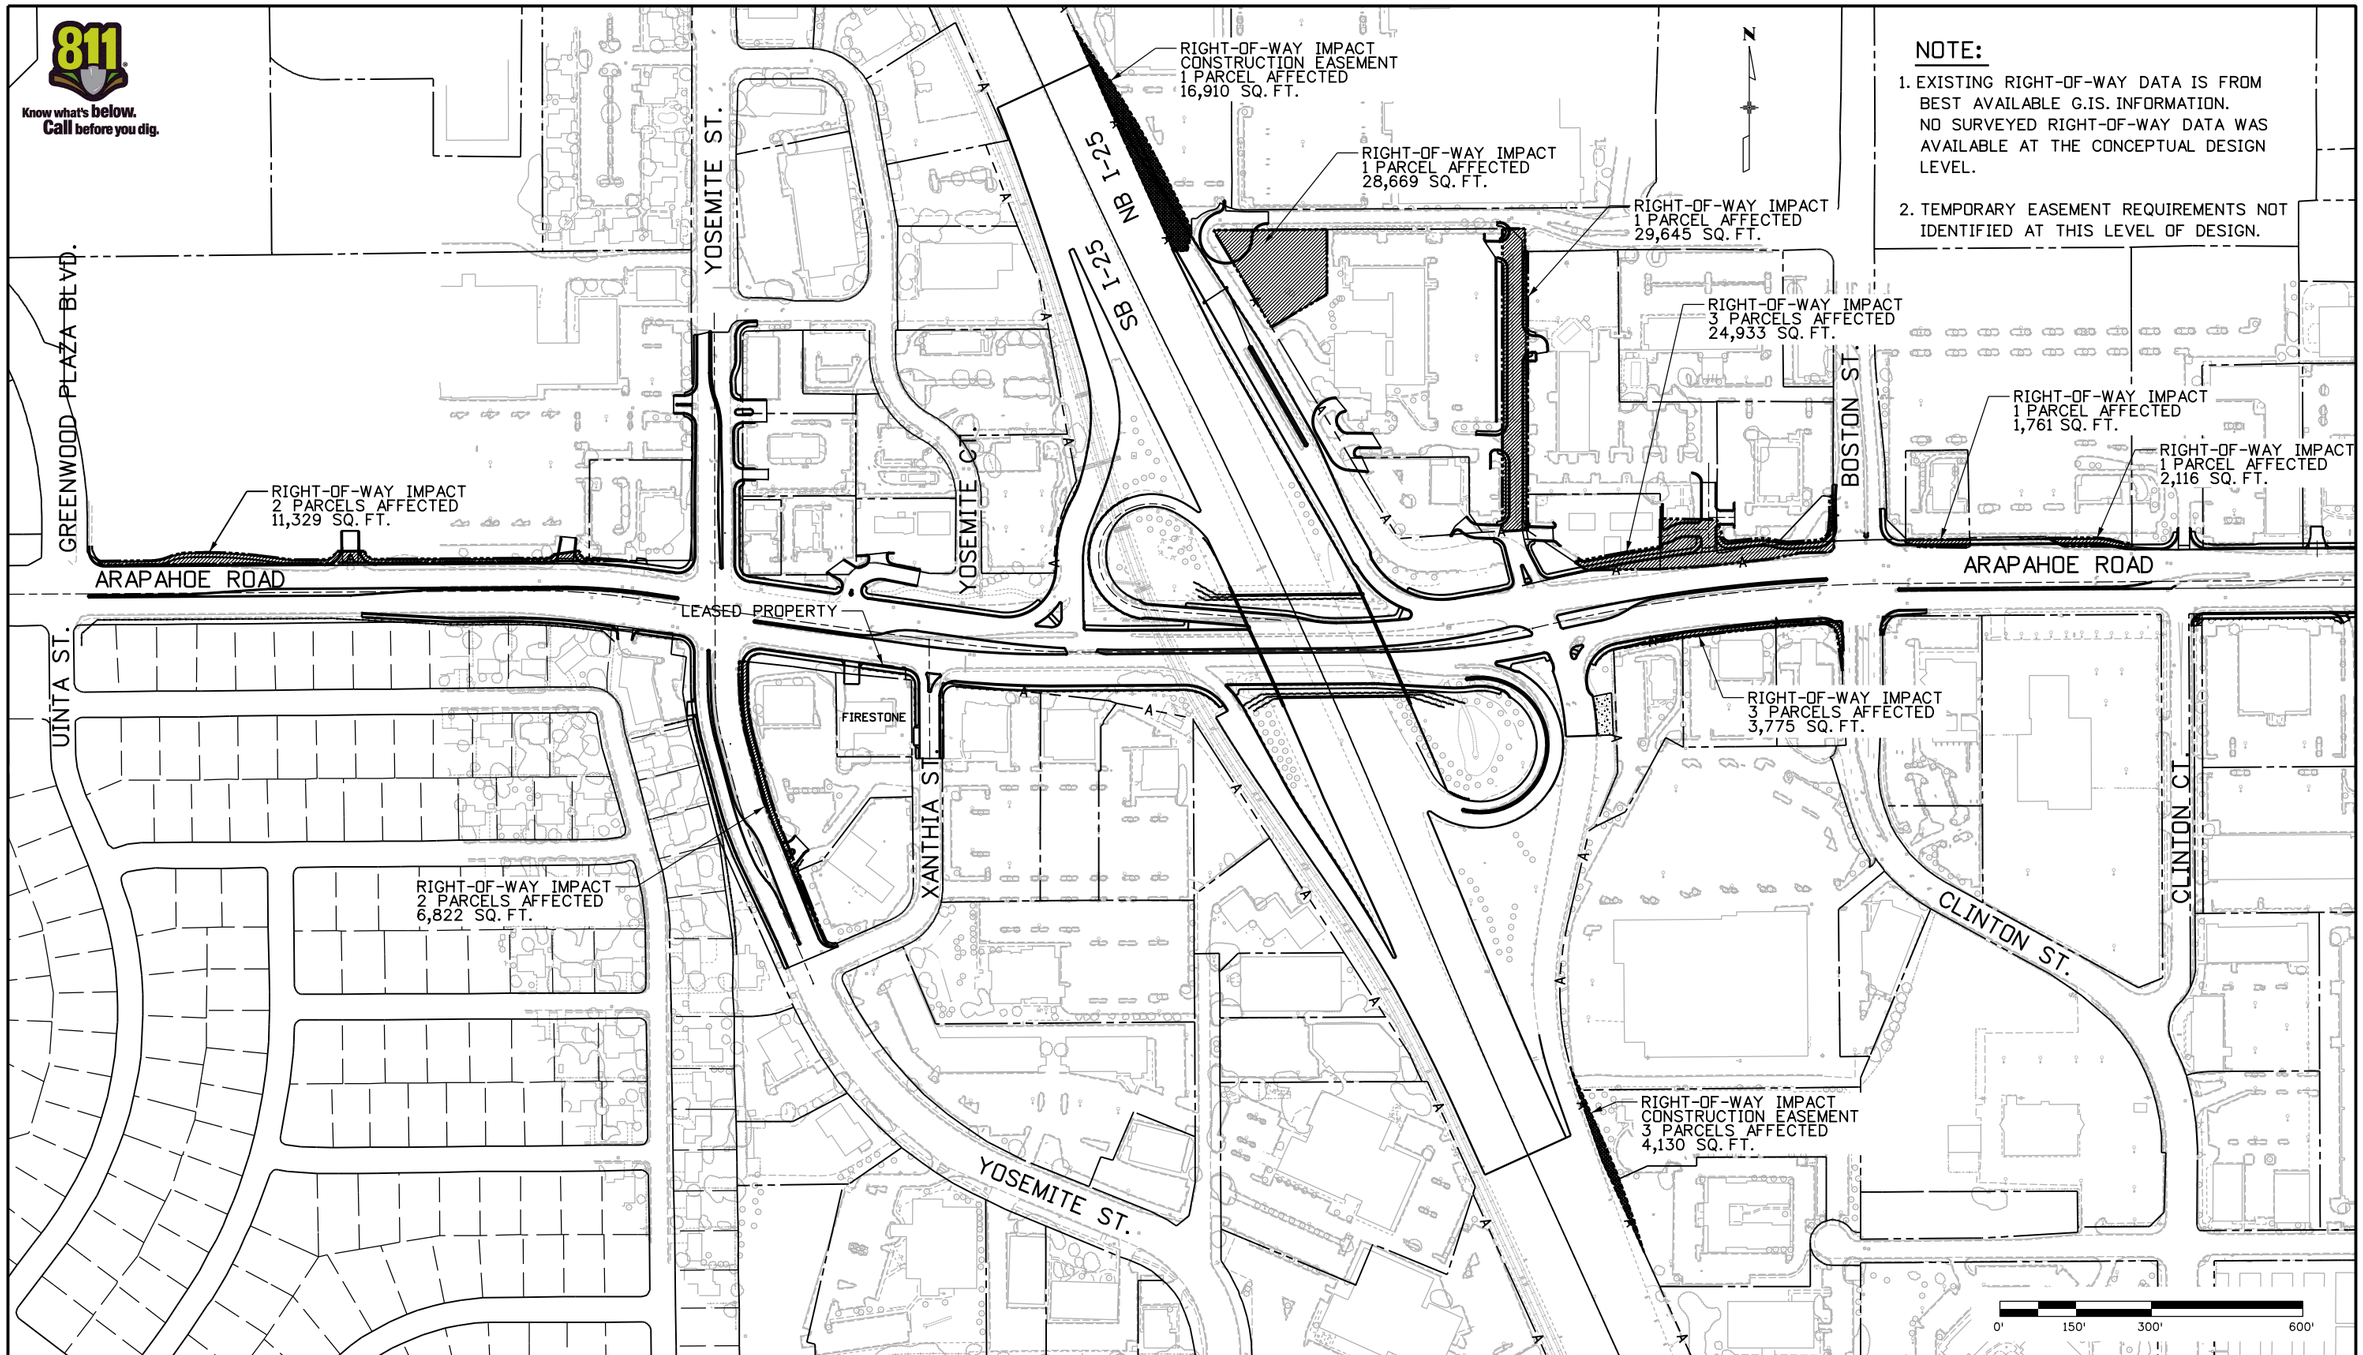

Print Date: 6/11/2012			
File Name: 16159DES_52_ROW_plan_01.dgn			
Horiz. Scale: 1:300	Vert. Scale: As Noted		
Unit Information	Unit Leader Initials		

Sheet Revisions

Date:	Comments	Init.

Colorado Department of Transportation
DOT DEPARTMENT OF TRANSPORTATION
3320 South Parker Road
Aurora, CO 80014
Phone: 303-337-9519 FAX: 303-750-7452
Region 6 JH

As Constructed
No Revisions:
Revised:
Void:

I-25/Arapahoe Interchange
Environmental Assessment

CONCEPTUAL DESIGN LEVEL
RIGHT-OF-WAY IMPACTS

Designer: D. DYER Detailer: R. HANSON

Project No./Code
I-25/ARAPAHOE EA
16159
Sheet Number 52

ddyer 2:14:53 PM pt:\david evans\Arapahoe I-25 EA\16159\Design\Drawings\16159DES_52_ROW_plan_01.dgn

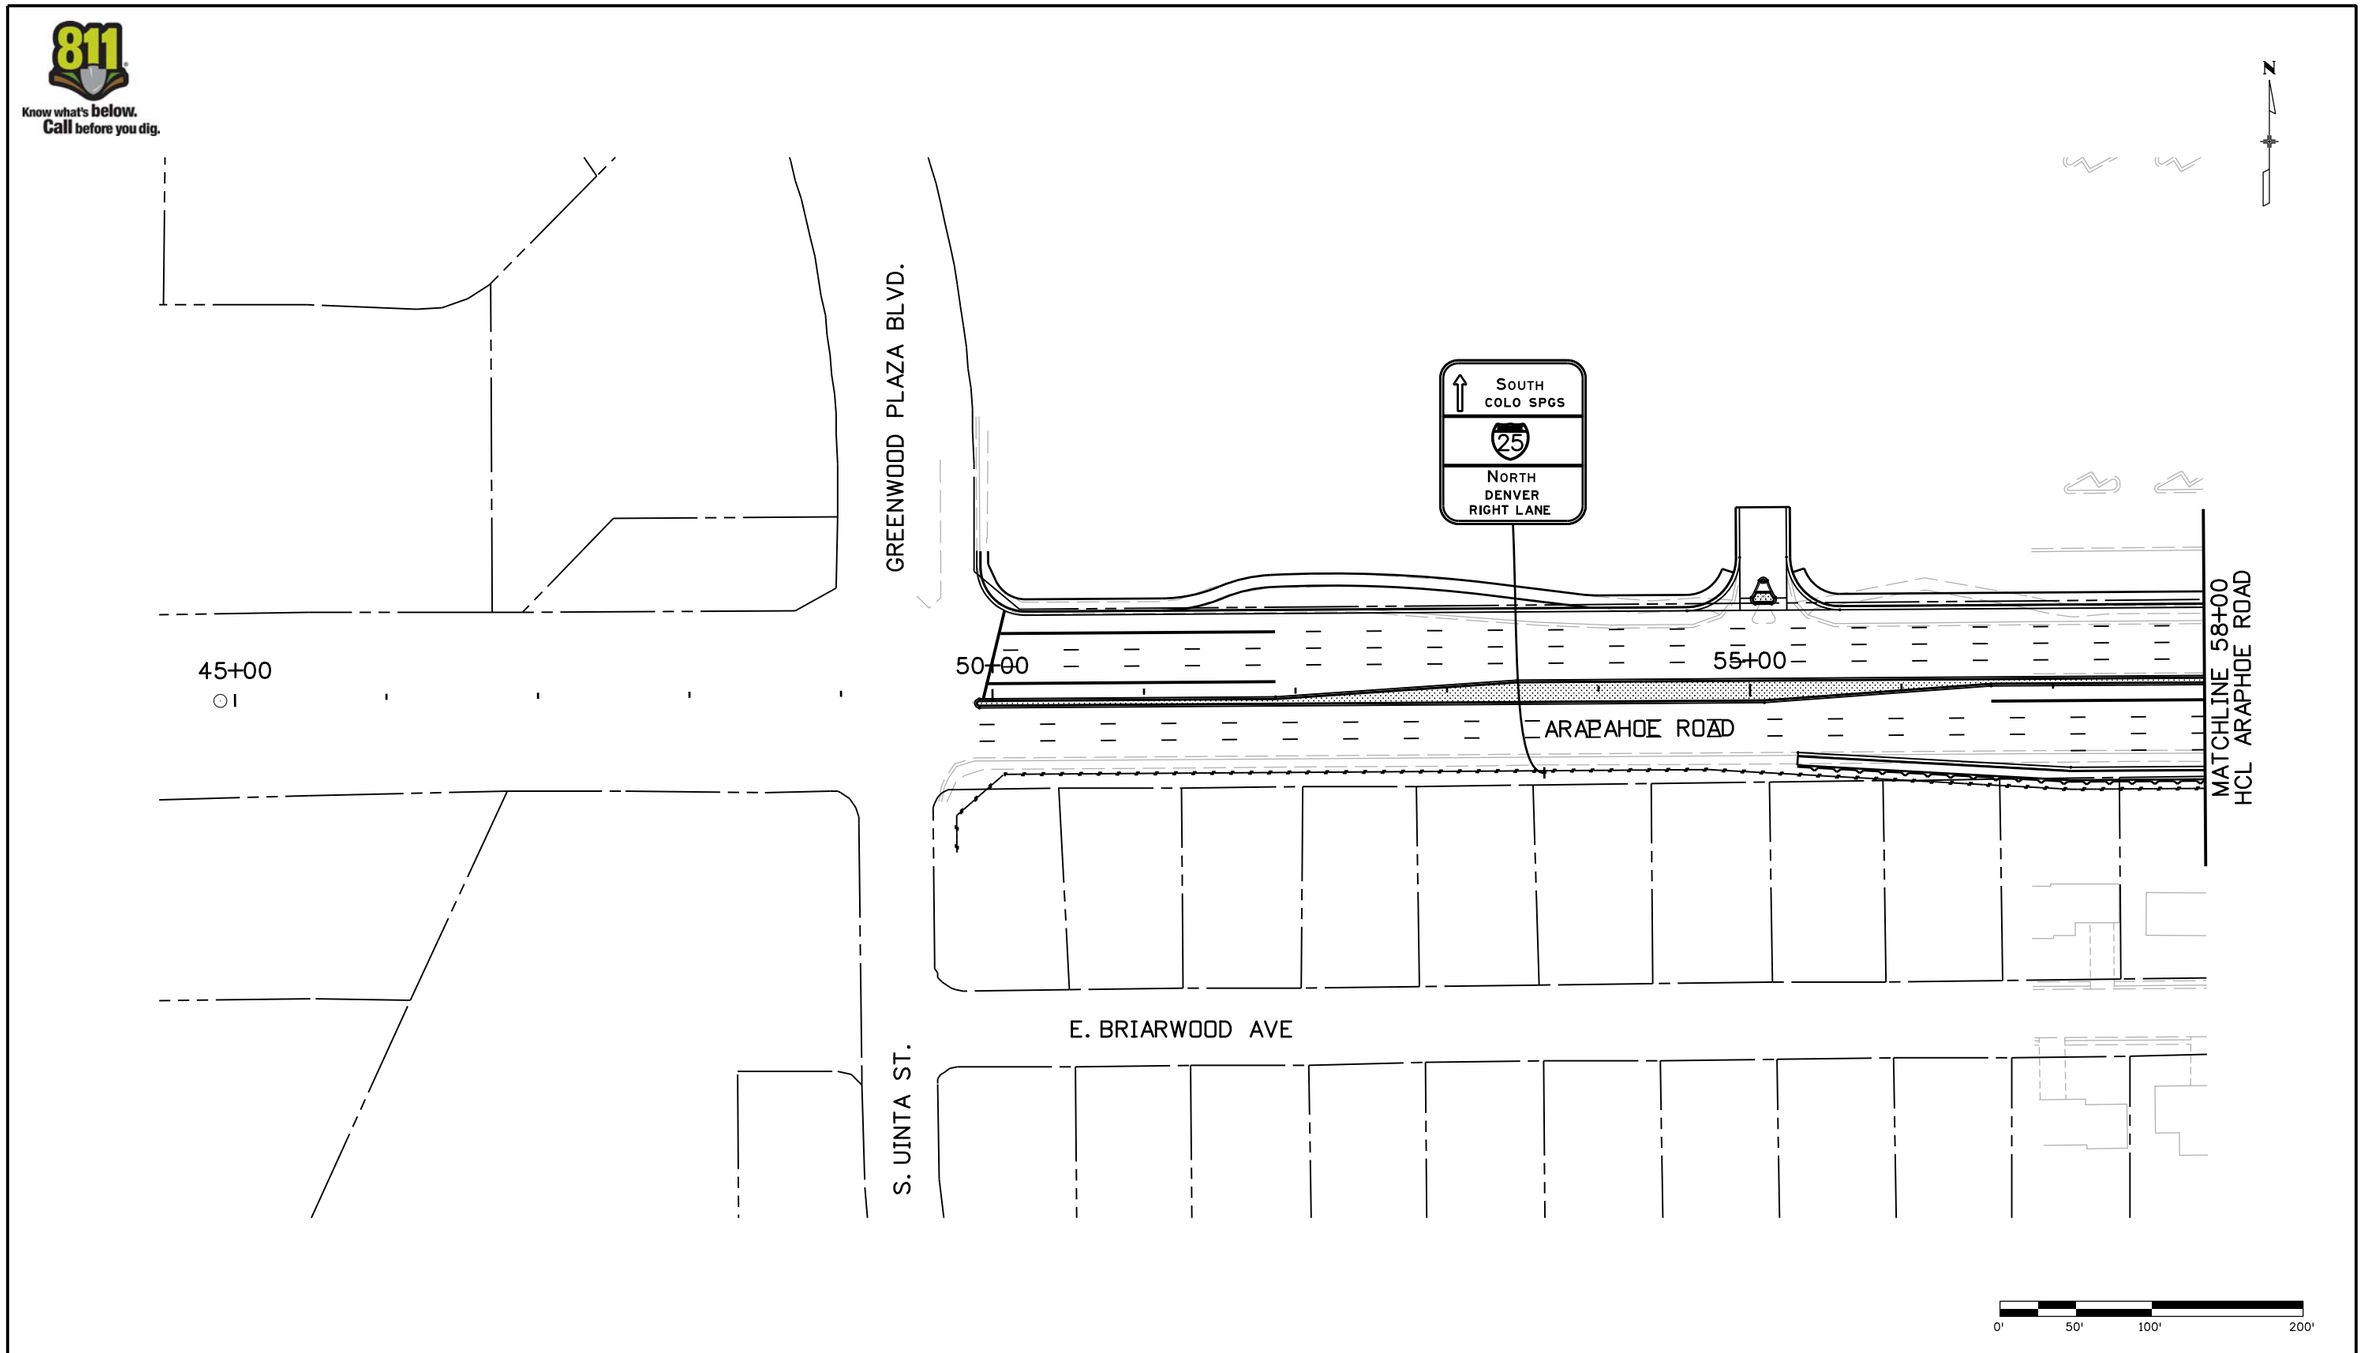

Print Date: 2/20/2012	Sheet Revisions	Colorado Department of Transportation	As Constructed
File Name: 16159DES_52_guide sign plan_01.dgn	Date: / Comments / Init.	3320 South Parker Road, Aurora, CO 80014, Phone: 303-337-9519 FAX: 303-750-7452	No Revisions:
Horiz. Scale: 1:99.9999 Vert. Scale: As Noted		Region 6 JH	Revised:
Unit Information Unit Leader Initials			Void:

I-25/Arapahoe Interchange
Environmental Assessment

GUIDE SIGN PLAN
45+00 TO 58+00

Designer: S. TSCHUOR Detailer: H. GADE

Project No./Code
I-25/ARAPAHOE EA
16159
Sheet Number 53

hmg 8:50:32 AM P:\A\ARPC0000001\0400CAD\I-25 Interchange\Design\Traffic\16159DES_52_guide sign plan_01.dgn

Know what's below. Call before you dig.

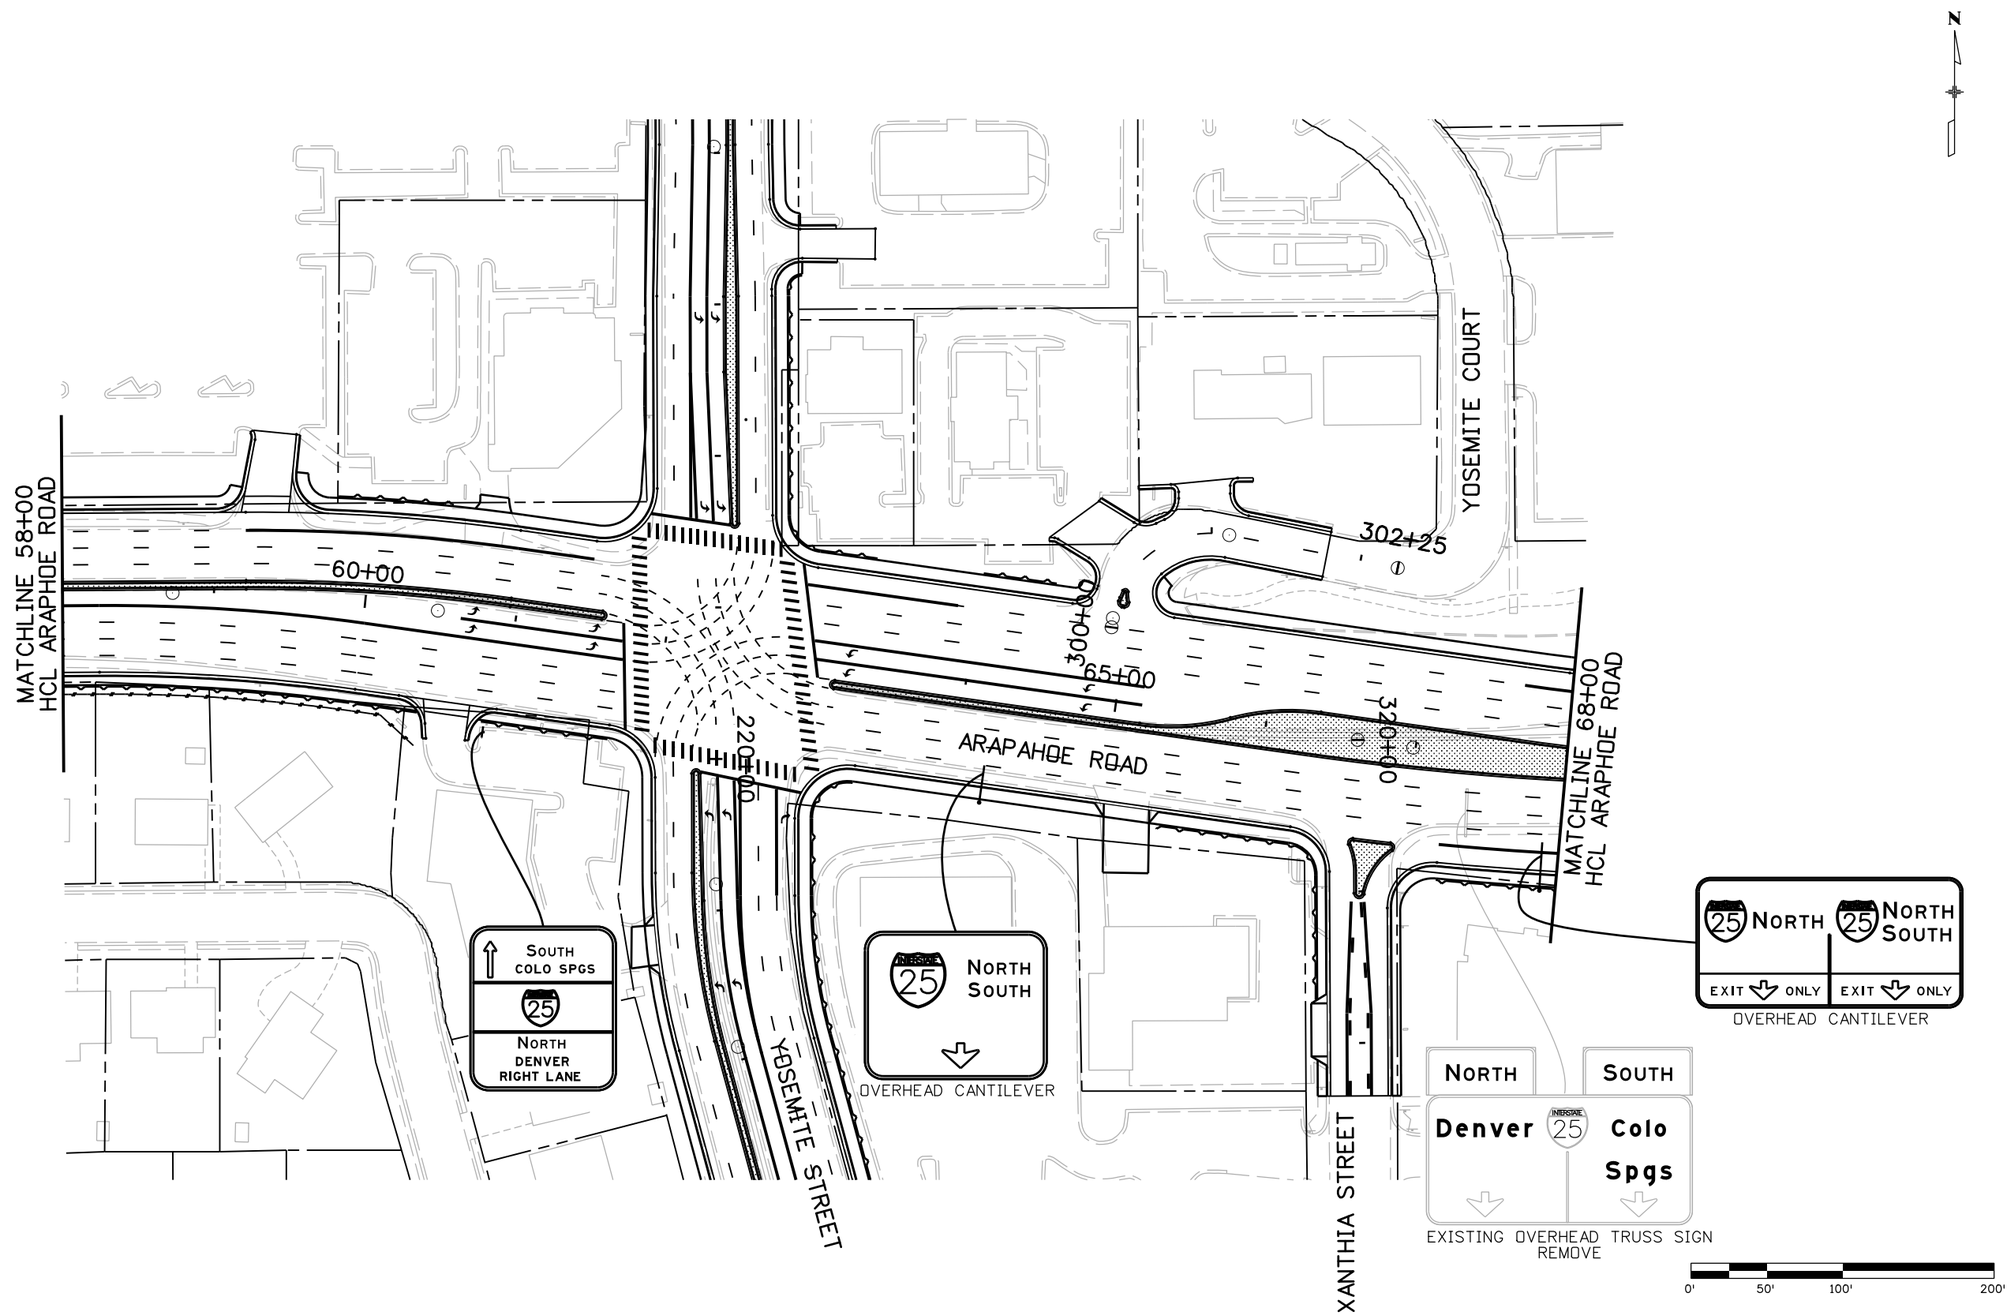

Print Date: 2/20/2012			
File Name: 16159DES_53_guide sign plan_02.dgn			
Horiz. Scale: 1:99.9999	Vert. Scale: As Noted		
Unit Information	Unit Leader Initials		

Sheet Revisions

Date:	Comments	Init.

Colorado Department of Transportation
DOT
DEPARTMENT OF TRANSPORTATION
3320 South Parker Road
Aurora, CO 80014
Phone: 303-337-9519 FAX: 303-750-7452
Region 6 JH

As Constructed
No Revisions:
Revised:
Void:

I-25/Arapahoe Interchange
Environmental Assessment

GUIDE SIGN PLAN
58+00 TO 68+00

Designer: S. TSCHUOR Detailer: H. GADE

Project No./Code
I-25/ARAPAHOE EA
16159
Sheet Number 54

hmg 8:52:10 AM P:\A\ARPC00000001\0400CAD\I-25 Interchange\Design\Traffic\16159DES_53_guide sign plan_02.dgn

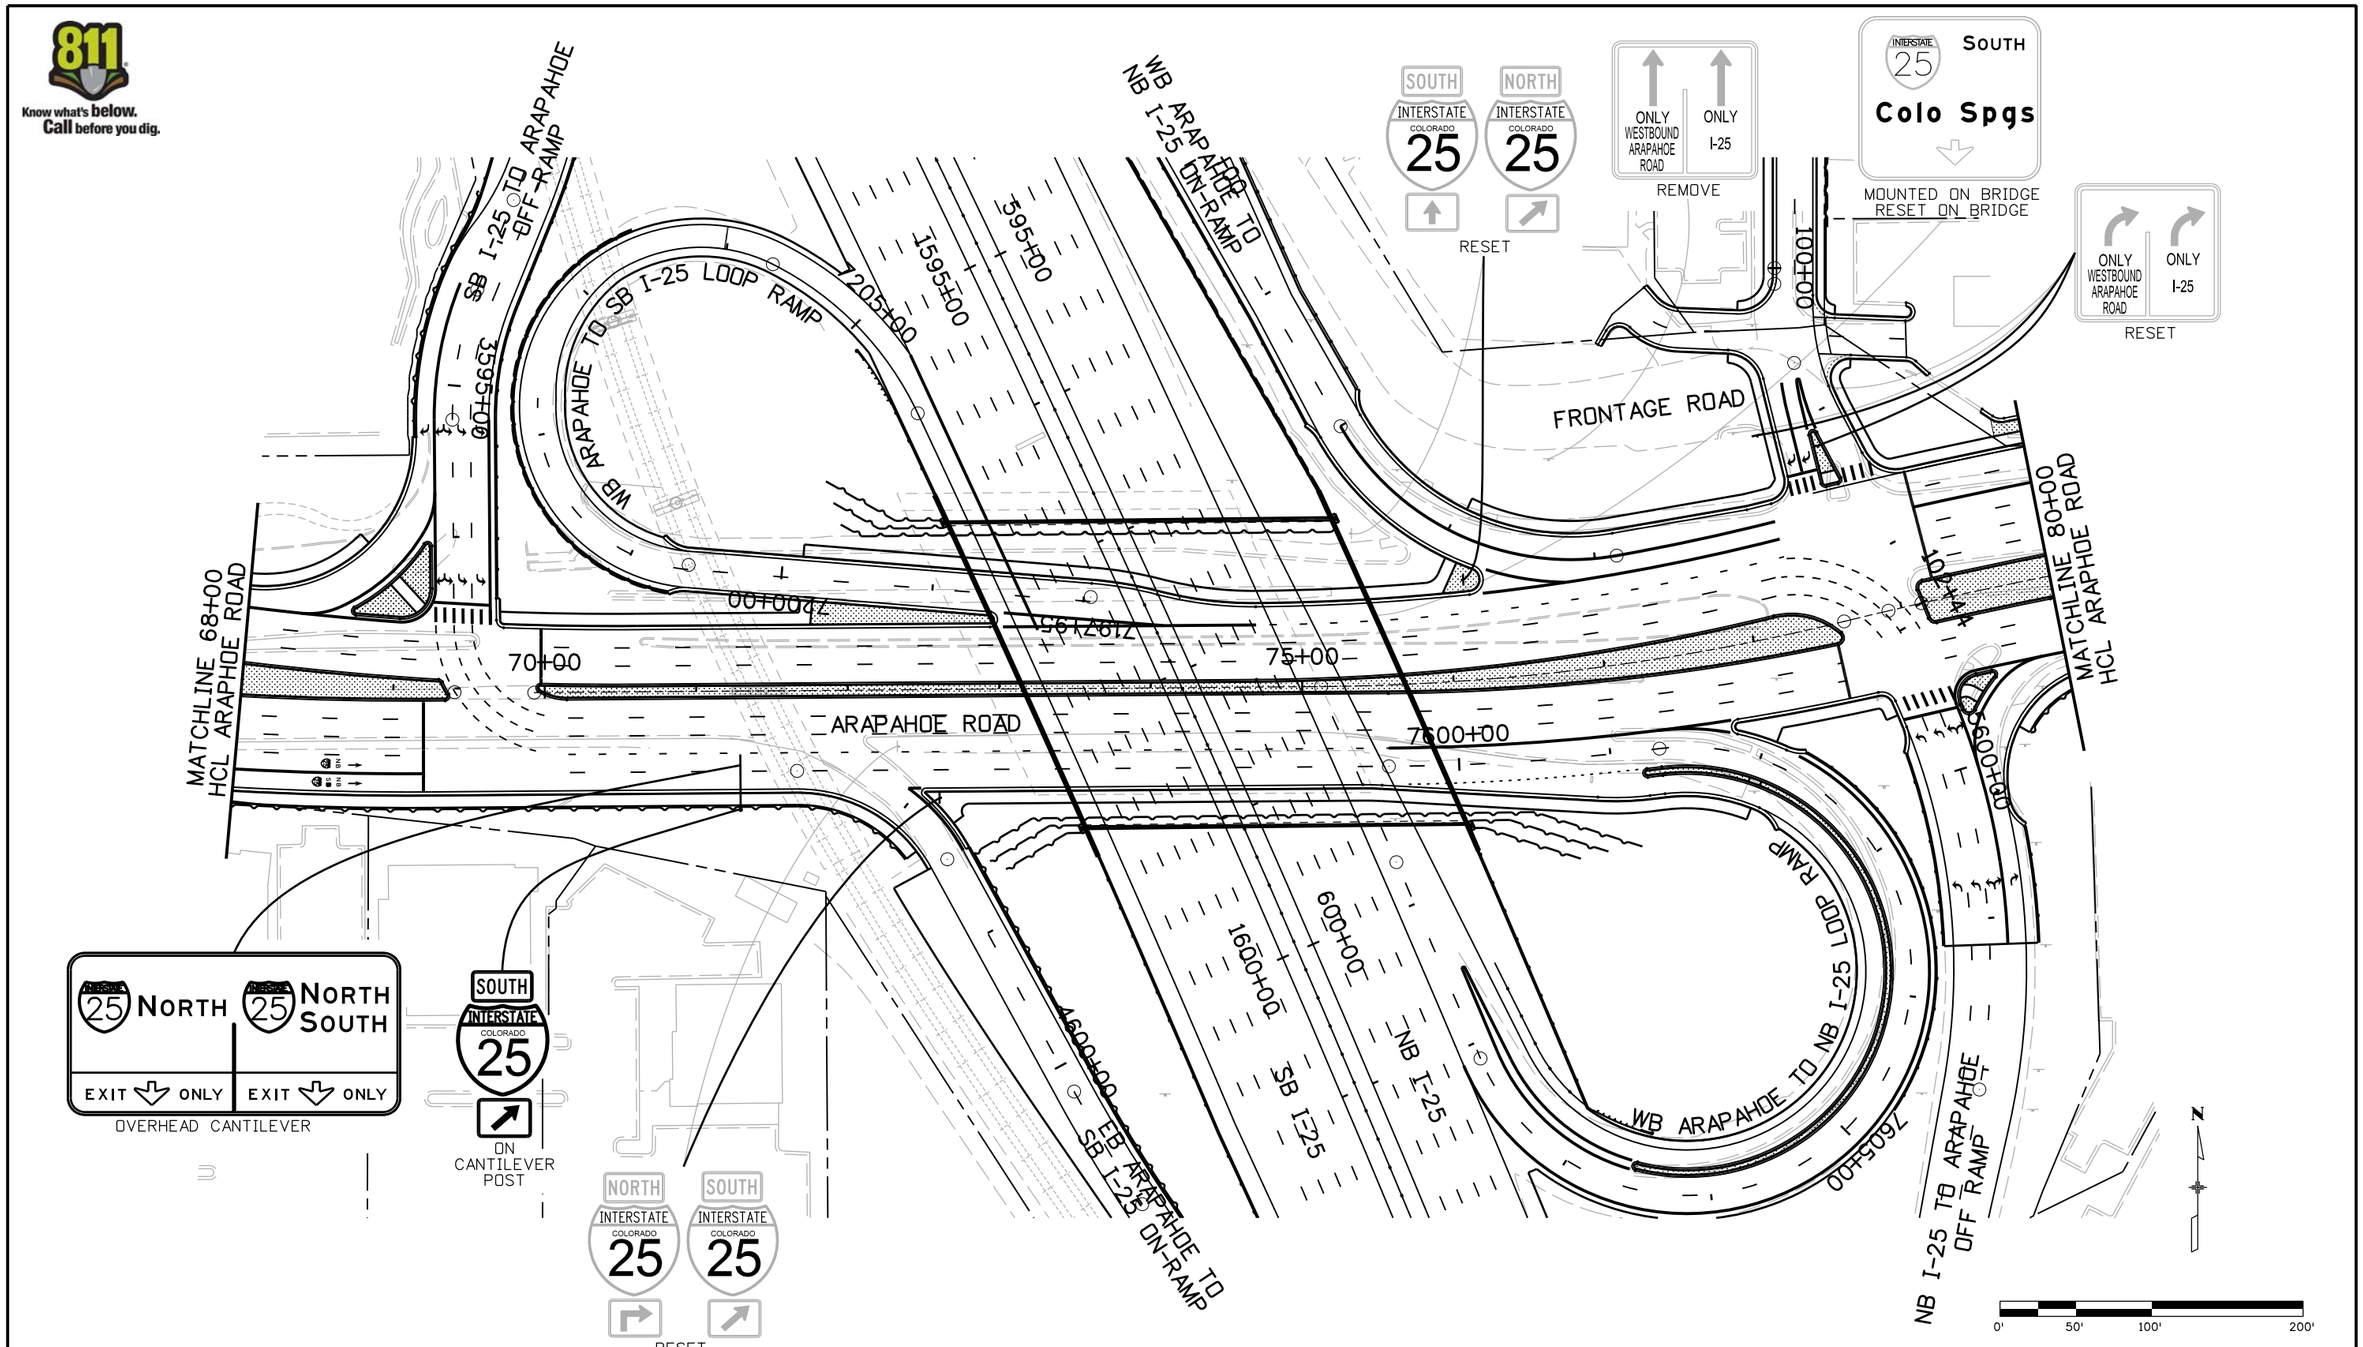

Print Date: 5/16/2012			
File Name: 16159DES_55_guide sign plan_03.dgn			
Horiz. Scale: 1:100	Vert. Scale: As Noted		
Unit Information	Unit Leader Initials		

Sheet Revisions

Date:	Comments	Init.

Colorado Department of Transportation
Region 6
3320 South Parker Road
Aurora, CO 80014
Phone: 303-337-9519 FAX: 303-750-7452
JH

As Constructed
No Revisions:
Revised:
Void:

I-25/Arapahoe Interchange
Environmental Assessment

GUIDE SIGN PLAN
68+00 TO 80+00

Designer: S. TSCHUOR
Detailer: H. GADE

Project No./Code
I-25/ARAPAHOE EA
16159
Sheet Number 55

hmg 11:38:48 AM P:\AVARPC00000001\0400CAD\I-25 Interchange\Design\Traffic\16159DES_55_guide sign plan_03.dgn

Know what's below. Call before you dig.

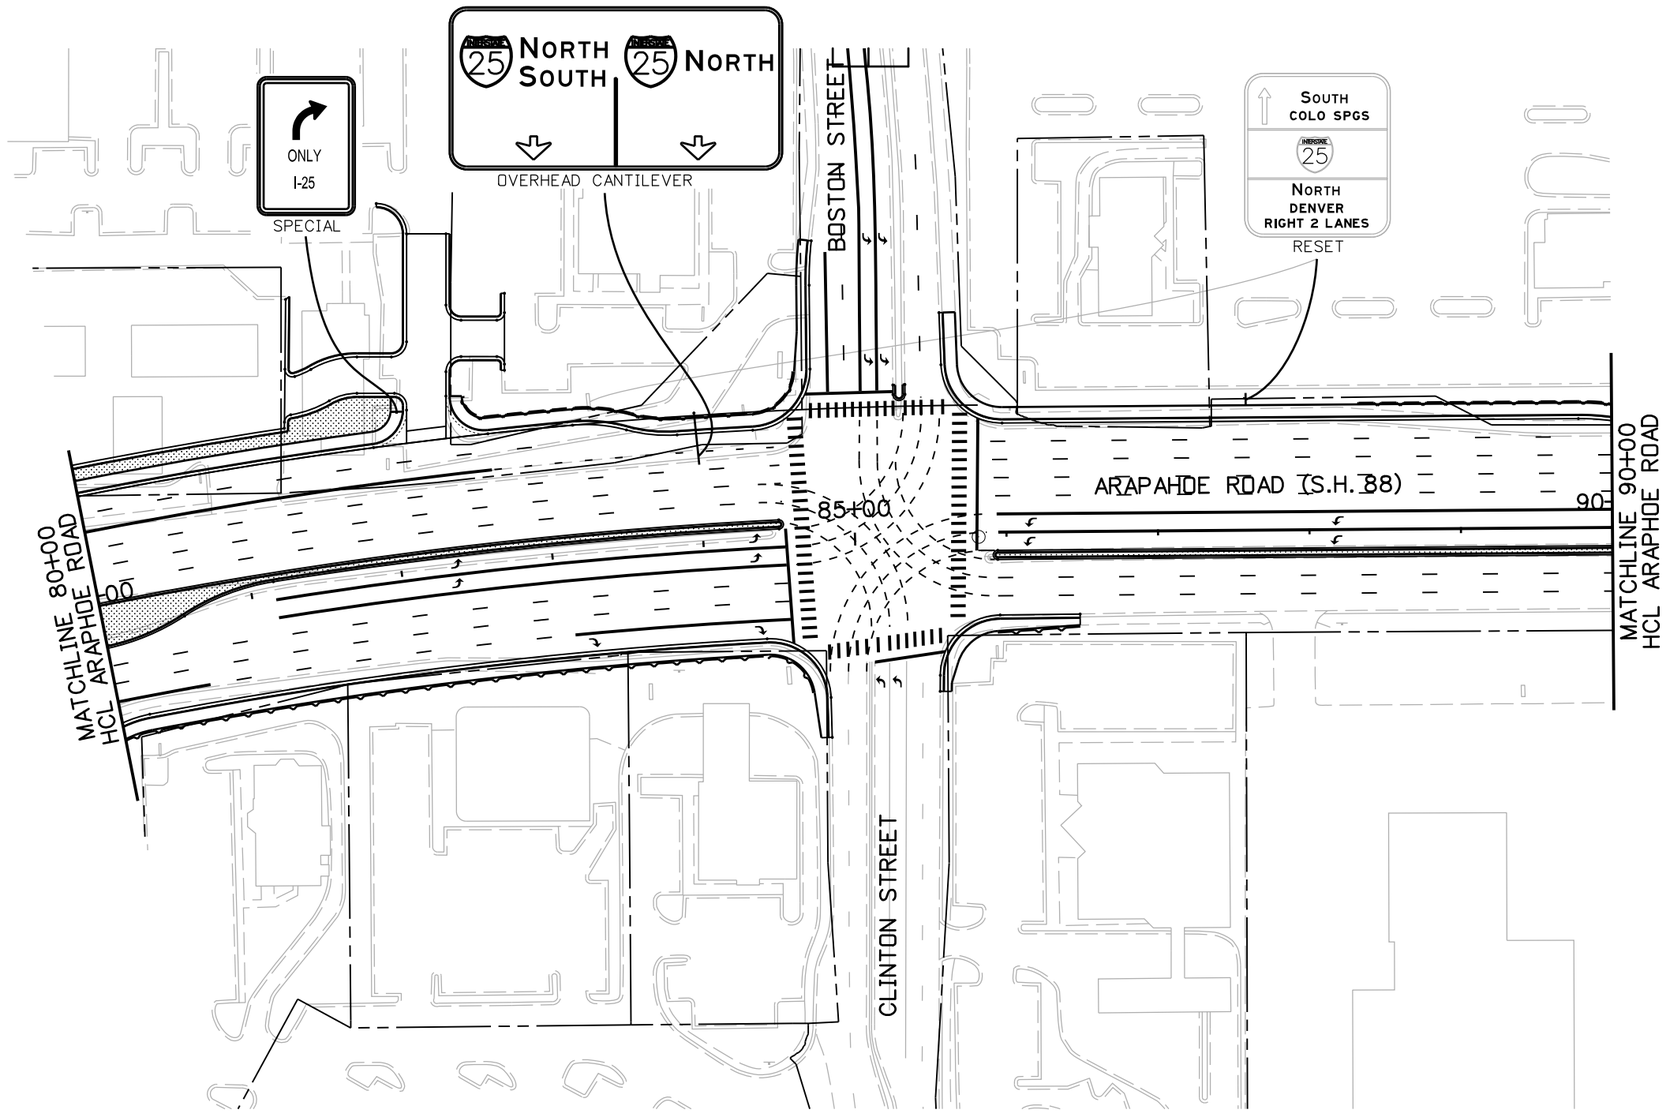

Print Date: 5/16/2012	Sheet Revisions	Colorado Department of Transportation	As Constructed
File Name: 16159DES_56_guide sign plan_04.dgn	Date: / Comments / Init.	3320 South Parker Road, Aurora, CO 80014, Phone: 303-337-9519 FAX: 303-750-7452	No Revisions:
Horiz. Scale: 1:100 Vert. Scale: As Noted		Region 6 JH	Revised:
Unit Information Unit Leader Initials			Void:

I-25/Arapahoe Interchange
Environmental Assessment

GUIDE SIGN PLAN
80+00 TO 90+00

Designer: S. TSCHUOR Detailer: H. GADE

Project No./Code
I-25/ARAPAHOE EA
16159
Sheet Number 56

hmg 11:25:37 AM P:\A\ARPC00000001\0400CAD\I-25 Interchange\Design\Traffic\16159DES_56_guide sign plan_04.dgn

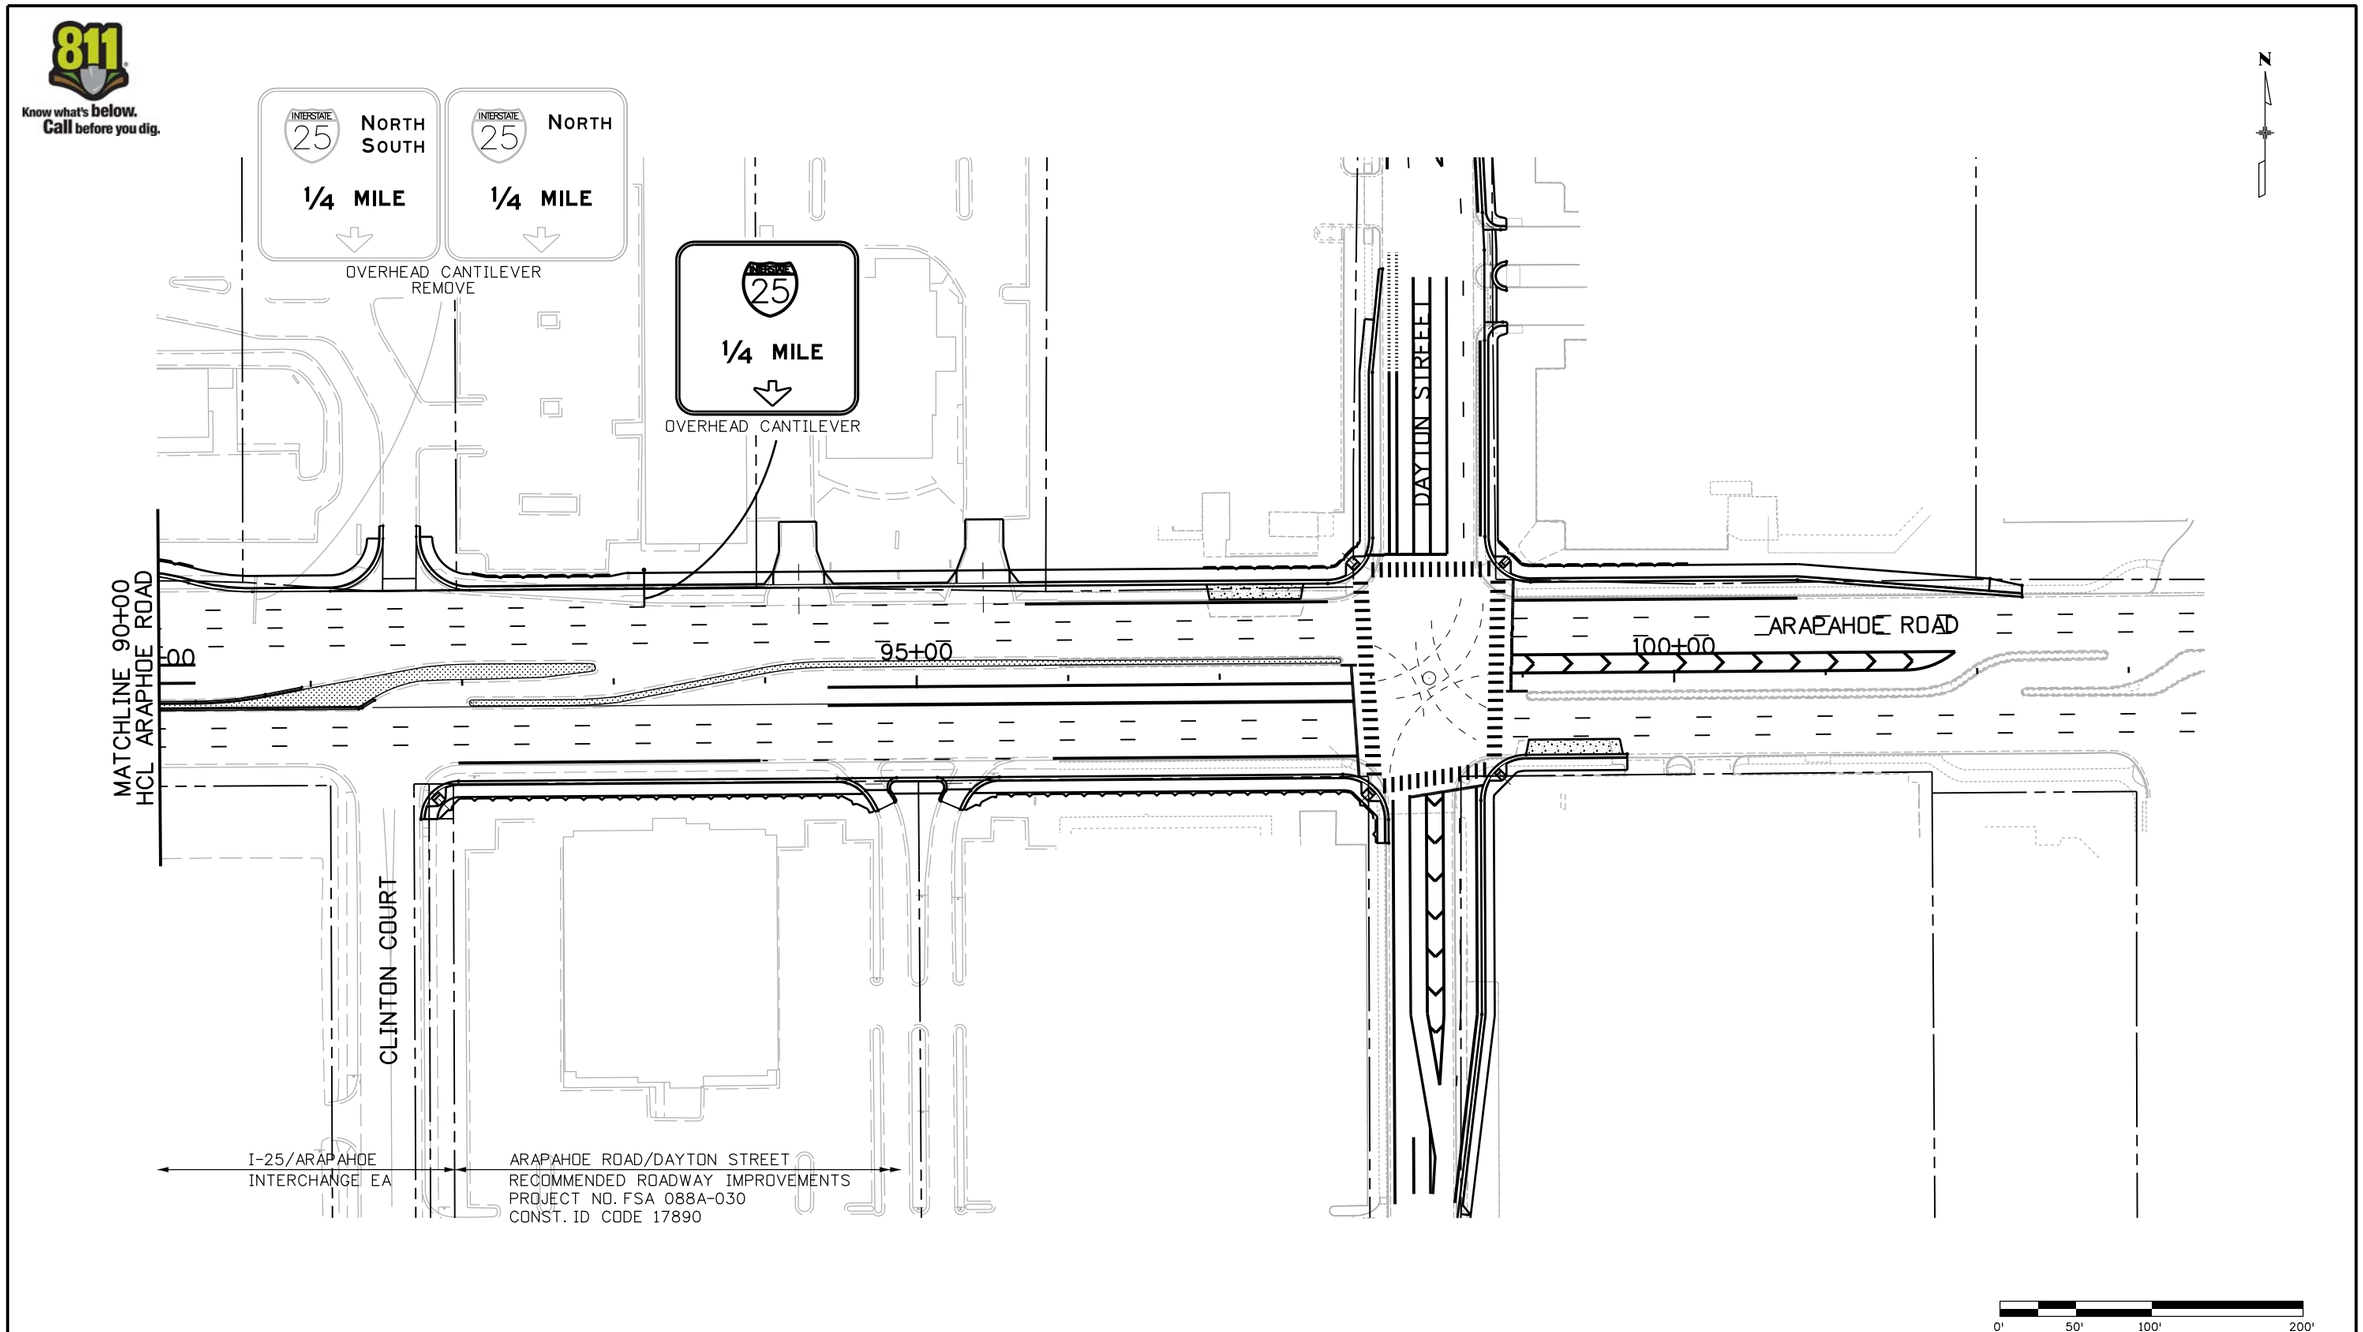

Print Date: 2/20/2012	Sheet Revisions	Colorado Department of Transportation	As Constructed
File Name: 16159DES_56_guide sign plan_05.dgn	Date: / Comments / Init.	3320 South Parker Road Aurora, CO 80014 Phone: 303-337-9519 FAX: 303-750-7452	No Revisions:
Horiz. Scale: 1:100 Vert. Scale: As Noted		Region 6 JH	Revised:
Unit Information Unit Leader Initials			Void:

I-25/Arapahoe Interchange
Environmental Assessment

GUIDE SIGN PLAN
90+00 TO 103+00

Designer: S. TSCHUOR Detailer: H. GADE

Project No./Code
I-25/ARAPAHOE EA
16159
Sheet Number 57

hmg 8:55:22 AM P:\A\ARPC00000001\0400CAD\I-25 Interchange\Design\Traffic\16159DES_56_guide sign plan_05.dgn

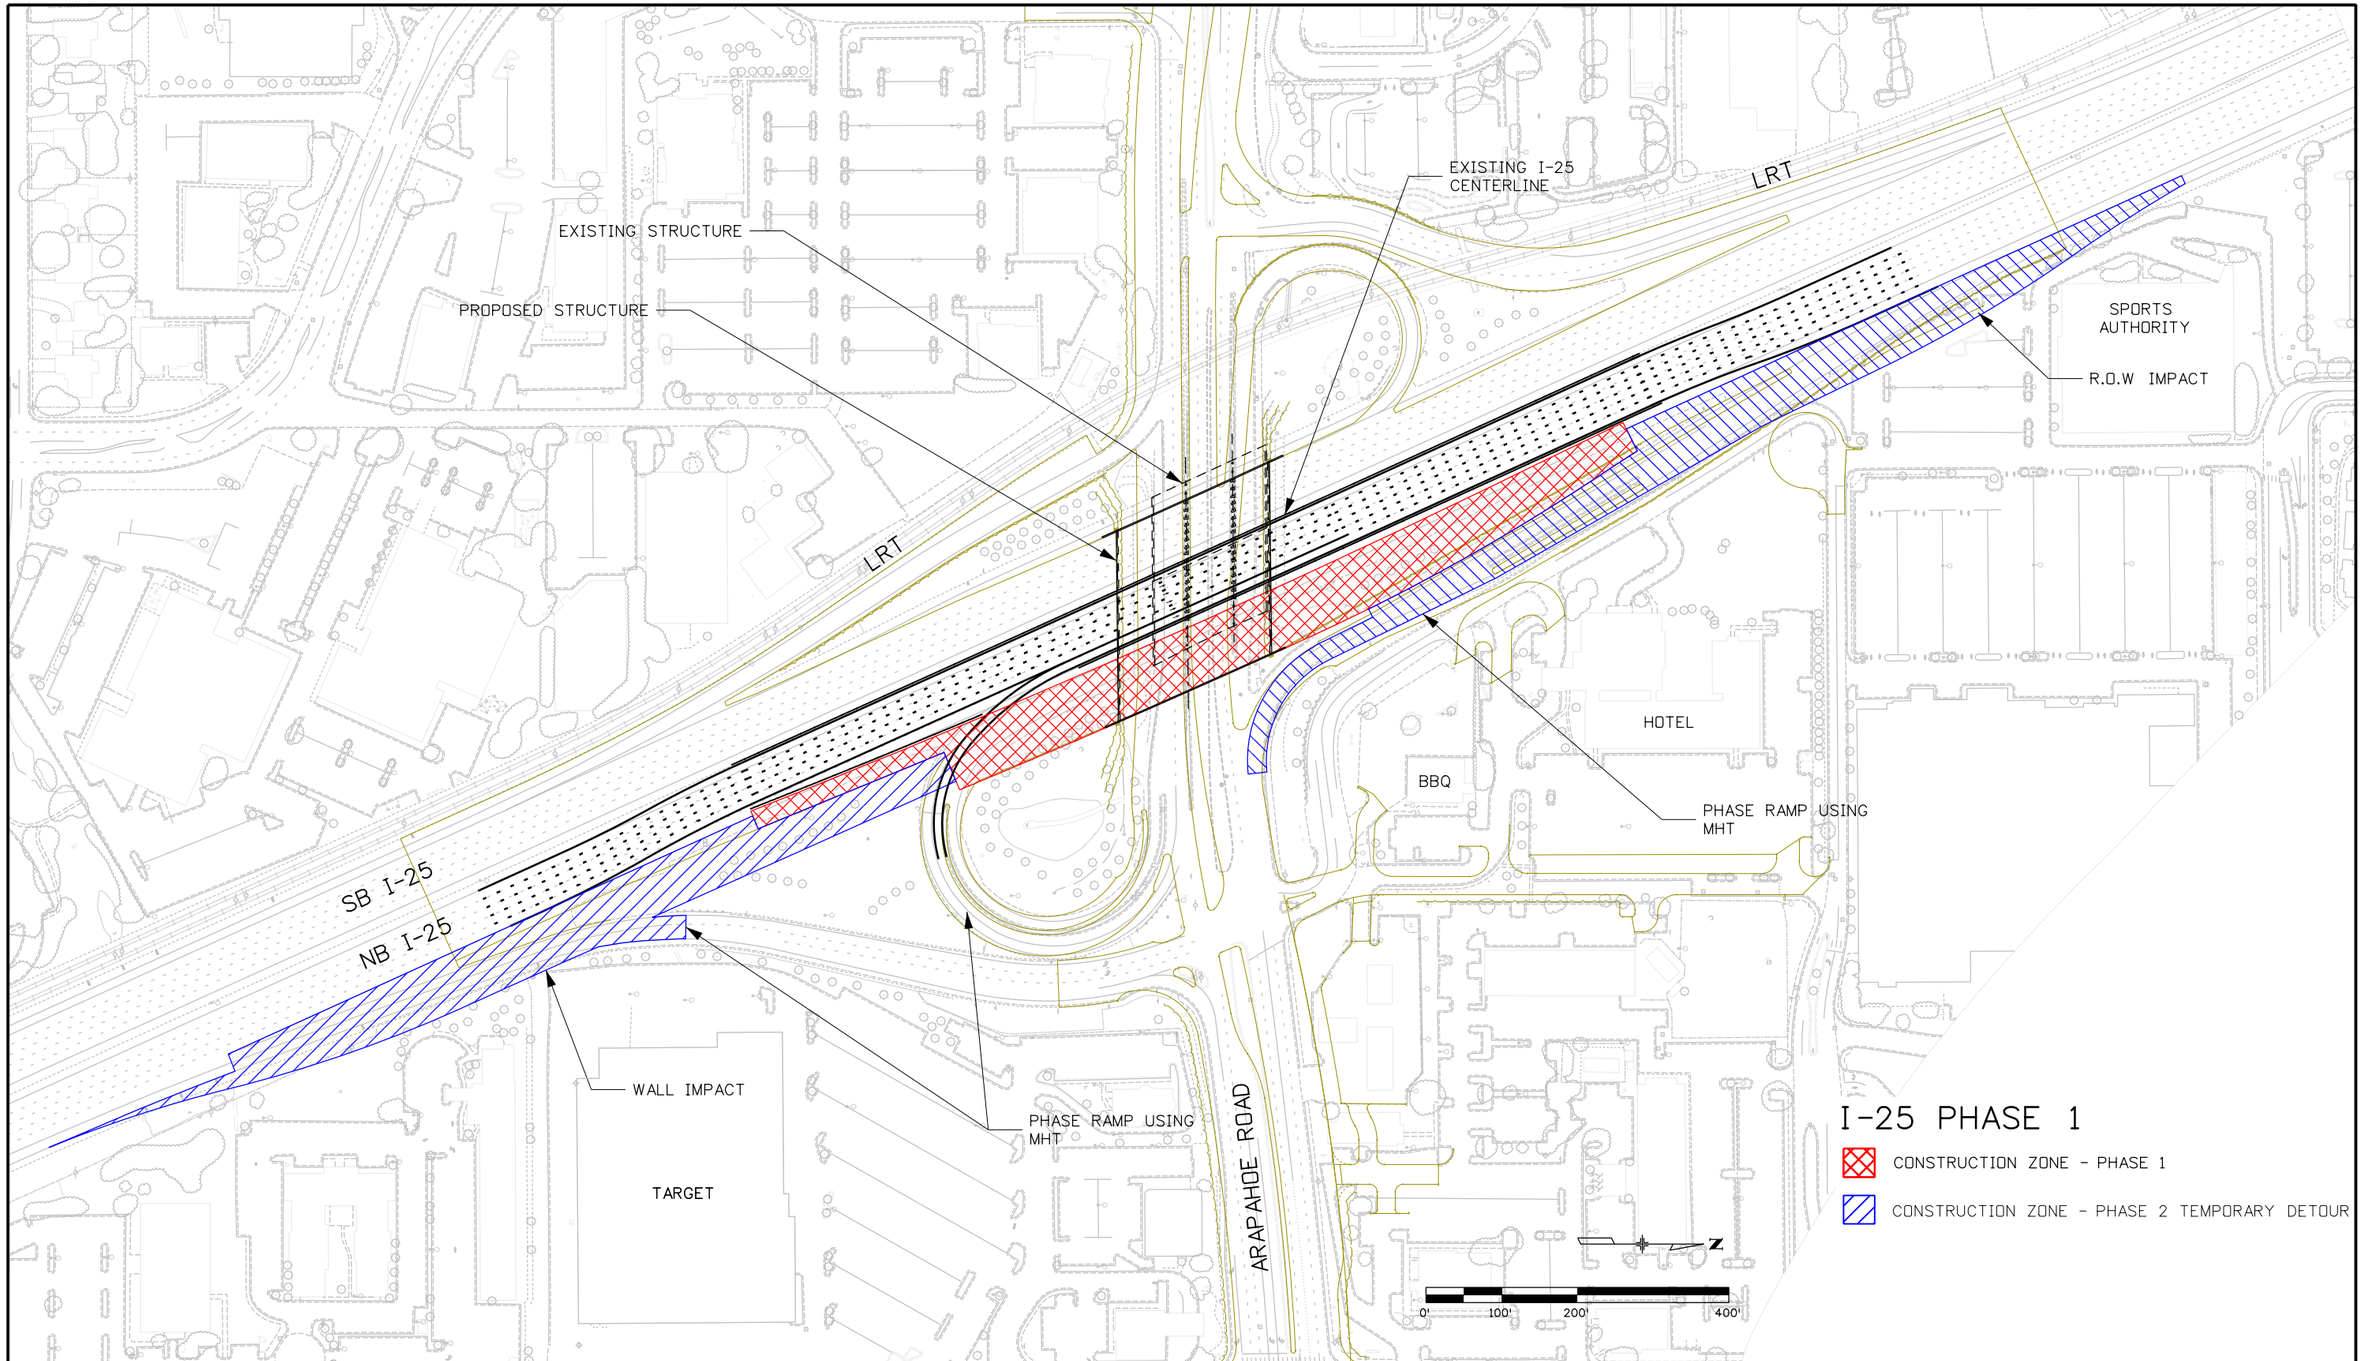

Print Date: 6/11/2012		Sheet Revisions			Colorado Department of Transportation	As Constructed	I-25/Arapahoe Interchange Environmental Assessment	Project No./Code
File Name: 16159DES_58_CTC_I-25 Phase 1.dgn		Date:	Comments	Init.	3320 South Parker Road Aurora, CO 80014 Phone: 303-337-9519 FAX: 303-750-7452	No Revisions:		I-25/ARAPAHOE EA
Horiz. Scale: 1:200 Vert. Scale: As Noted	R-X					Revised:	ARAPAHOE ROAD/I-25 CONSTRUCTION PHASING PLAN	16159
Unit Information Unit Leader Initials					Region 6 JH	Void:		58

ddyer 2:16:38 PM p:\david evans\Arapahoe I-25 EA\16159\Design\Drawings\16159DES_58_CTC_I-25 Phase 1.dgn

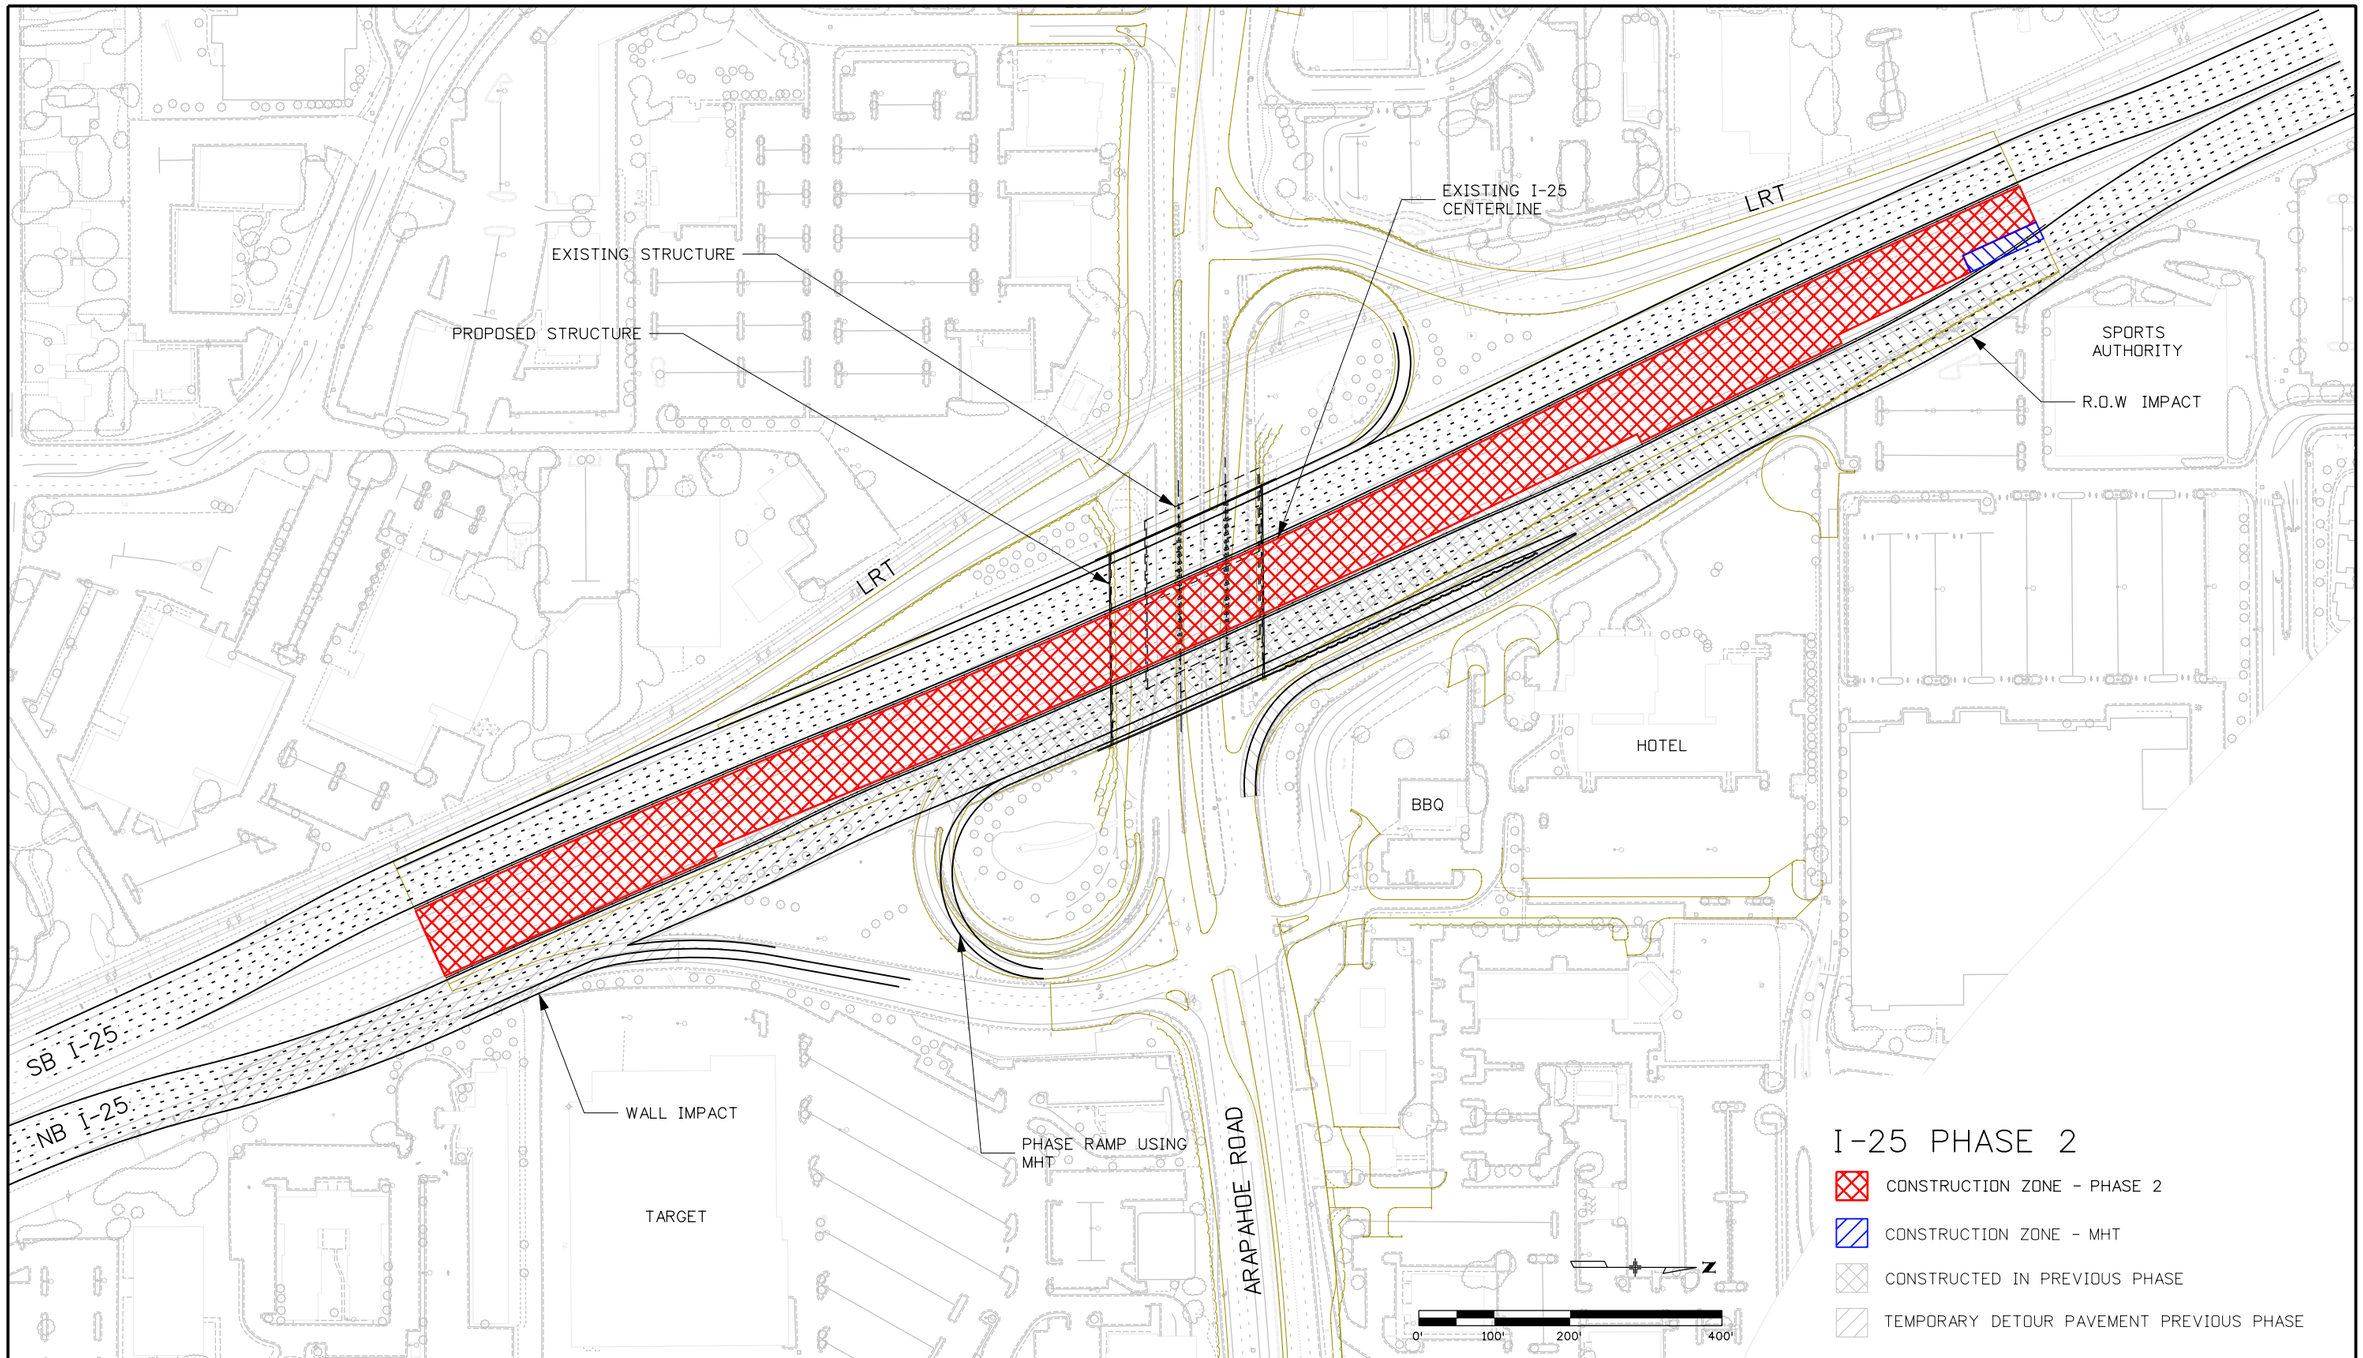

Print Date: 6/11/2012
File Name: 16159DES_59_CTC_I-25 Phase 2.dgn
Horiz. Scale: 1:200 Vert. Scale: As Noted
Unit Information Unit Leader Initials

R-X

Sheet Revisions		
Date:	Comments	Init.

Colorado Department of Transportation
DOT
DEPARTMENT OF TRANSPORTATION
3320 South Parker Road
Aurora, CO 80014
Phone: 303-337-9519 FAX: 303-750-7452
Region 6 JH

As Constructed
No Revisions:
Revised:
Void:

I-25/Arapahoe Interchange
Environmental Assessment

ARAPAHOE ROAD/I-25
CONSTRUCTION PHASING PLAN

Project No./Code
I-25/ARAPAHOE EA
16159
59

ddyer 2:17:06 PM p:\david evans\Arapahoe I-25 EA\16159\Design\Drawings\16159DES_59_CTC_I-25 Phase 2.dgn

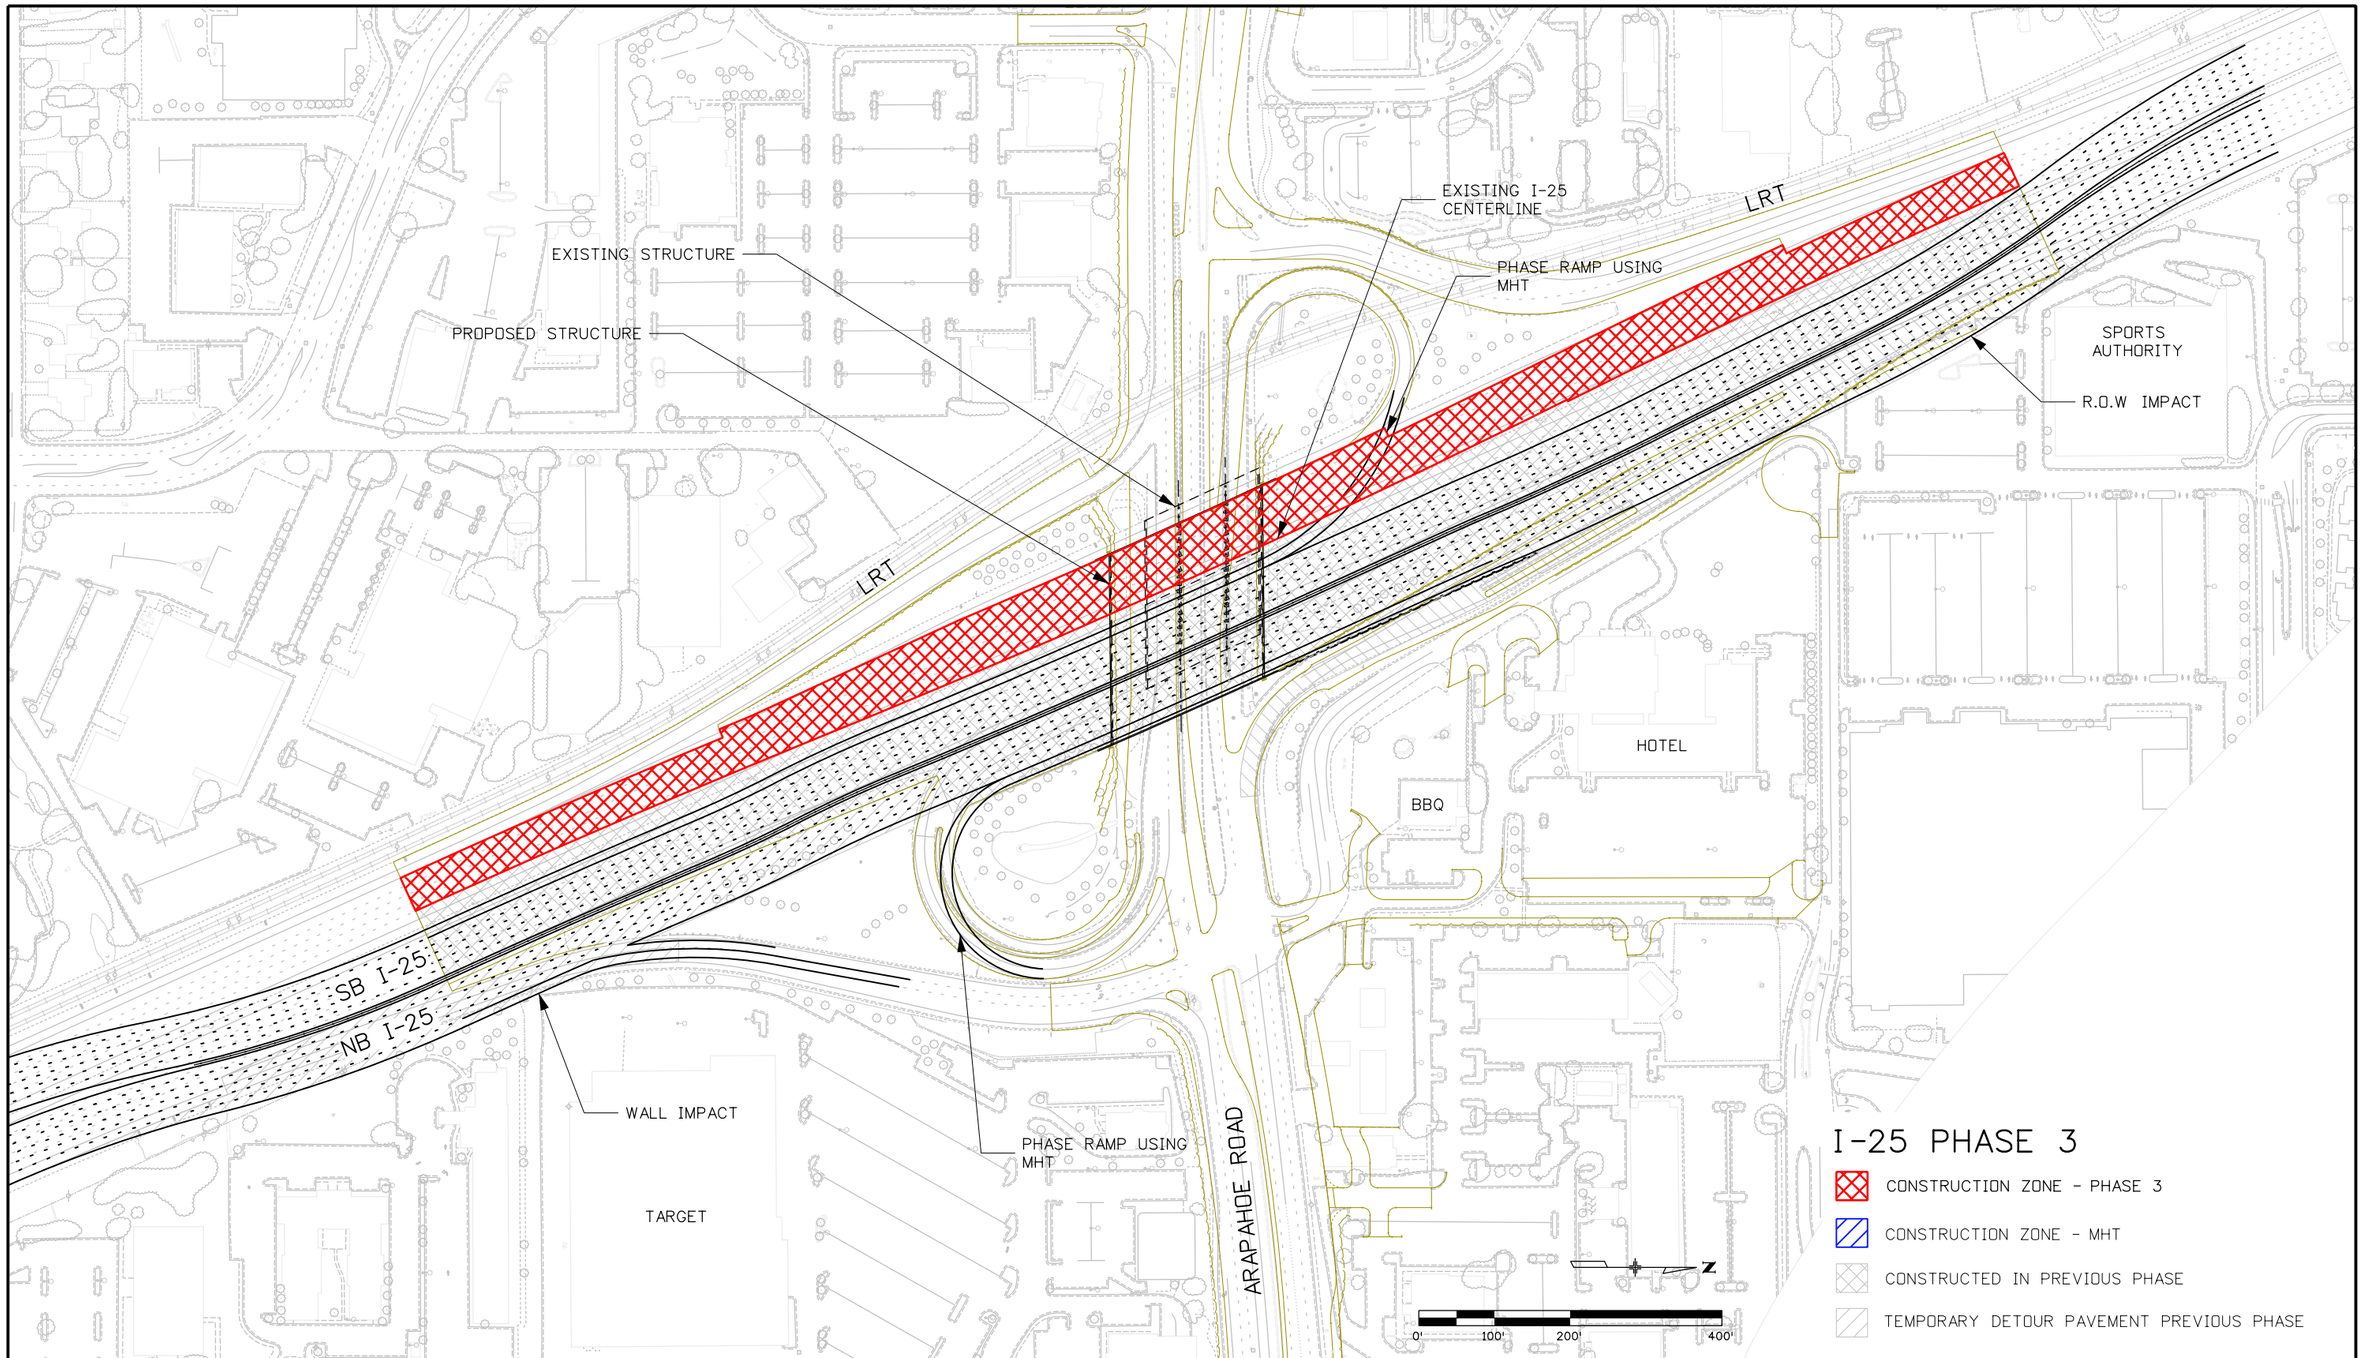

Print Date: 6/11/2012
File Name: 16159DES_60_CTC_I-25 Phase 3.dgn
Horiz. Scale: 1:200 Vert. Scale: As Noted
Unit Information Unit Leader Initials

R-X

Sheet Revisions		
Date:	Comments	Init.

Colorado Department of Transportation
DOT DEPARTMENT OF TRANSPORTATION
3320 South Parker Road
Aurora, CO 80014
Phone: 303-337-9519 FAX: 303-750-7452
Region 6 JH

As Constructed
No Revisions:
Revised:
Void:

I-25/Arapahoe Interchange
Environmental Assessment

ARAPAHOE ROAD/I-25
CONSTRUCTION PHASING PLAN

Project No./Code
I-25/ARAPAHOE EA
16159
60

ddyer 2:31:42 PM p:\david evans\Arapahoe I-25 EA\16159\Design\Drawings\16159DES_60_CTC_I-25 Phase 3.dgn

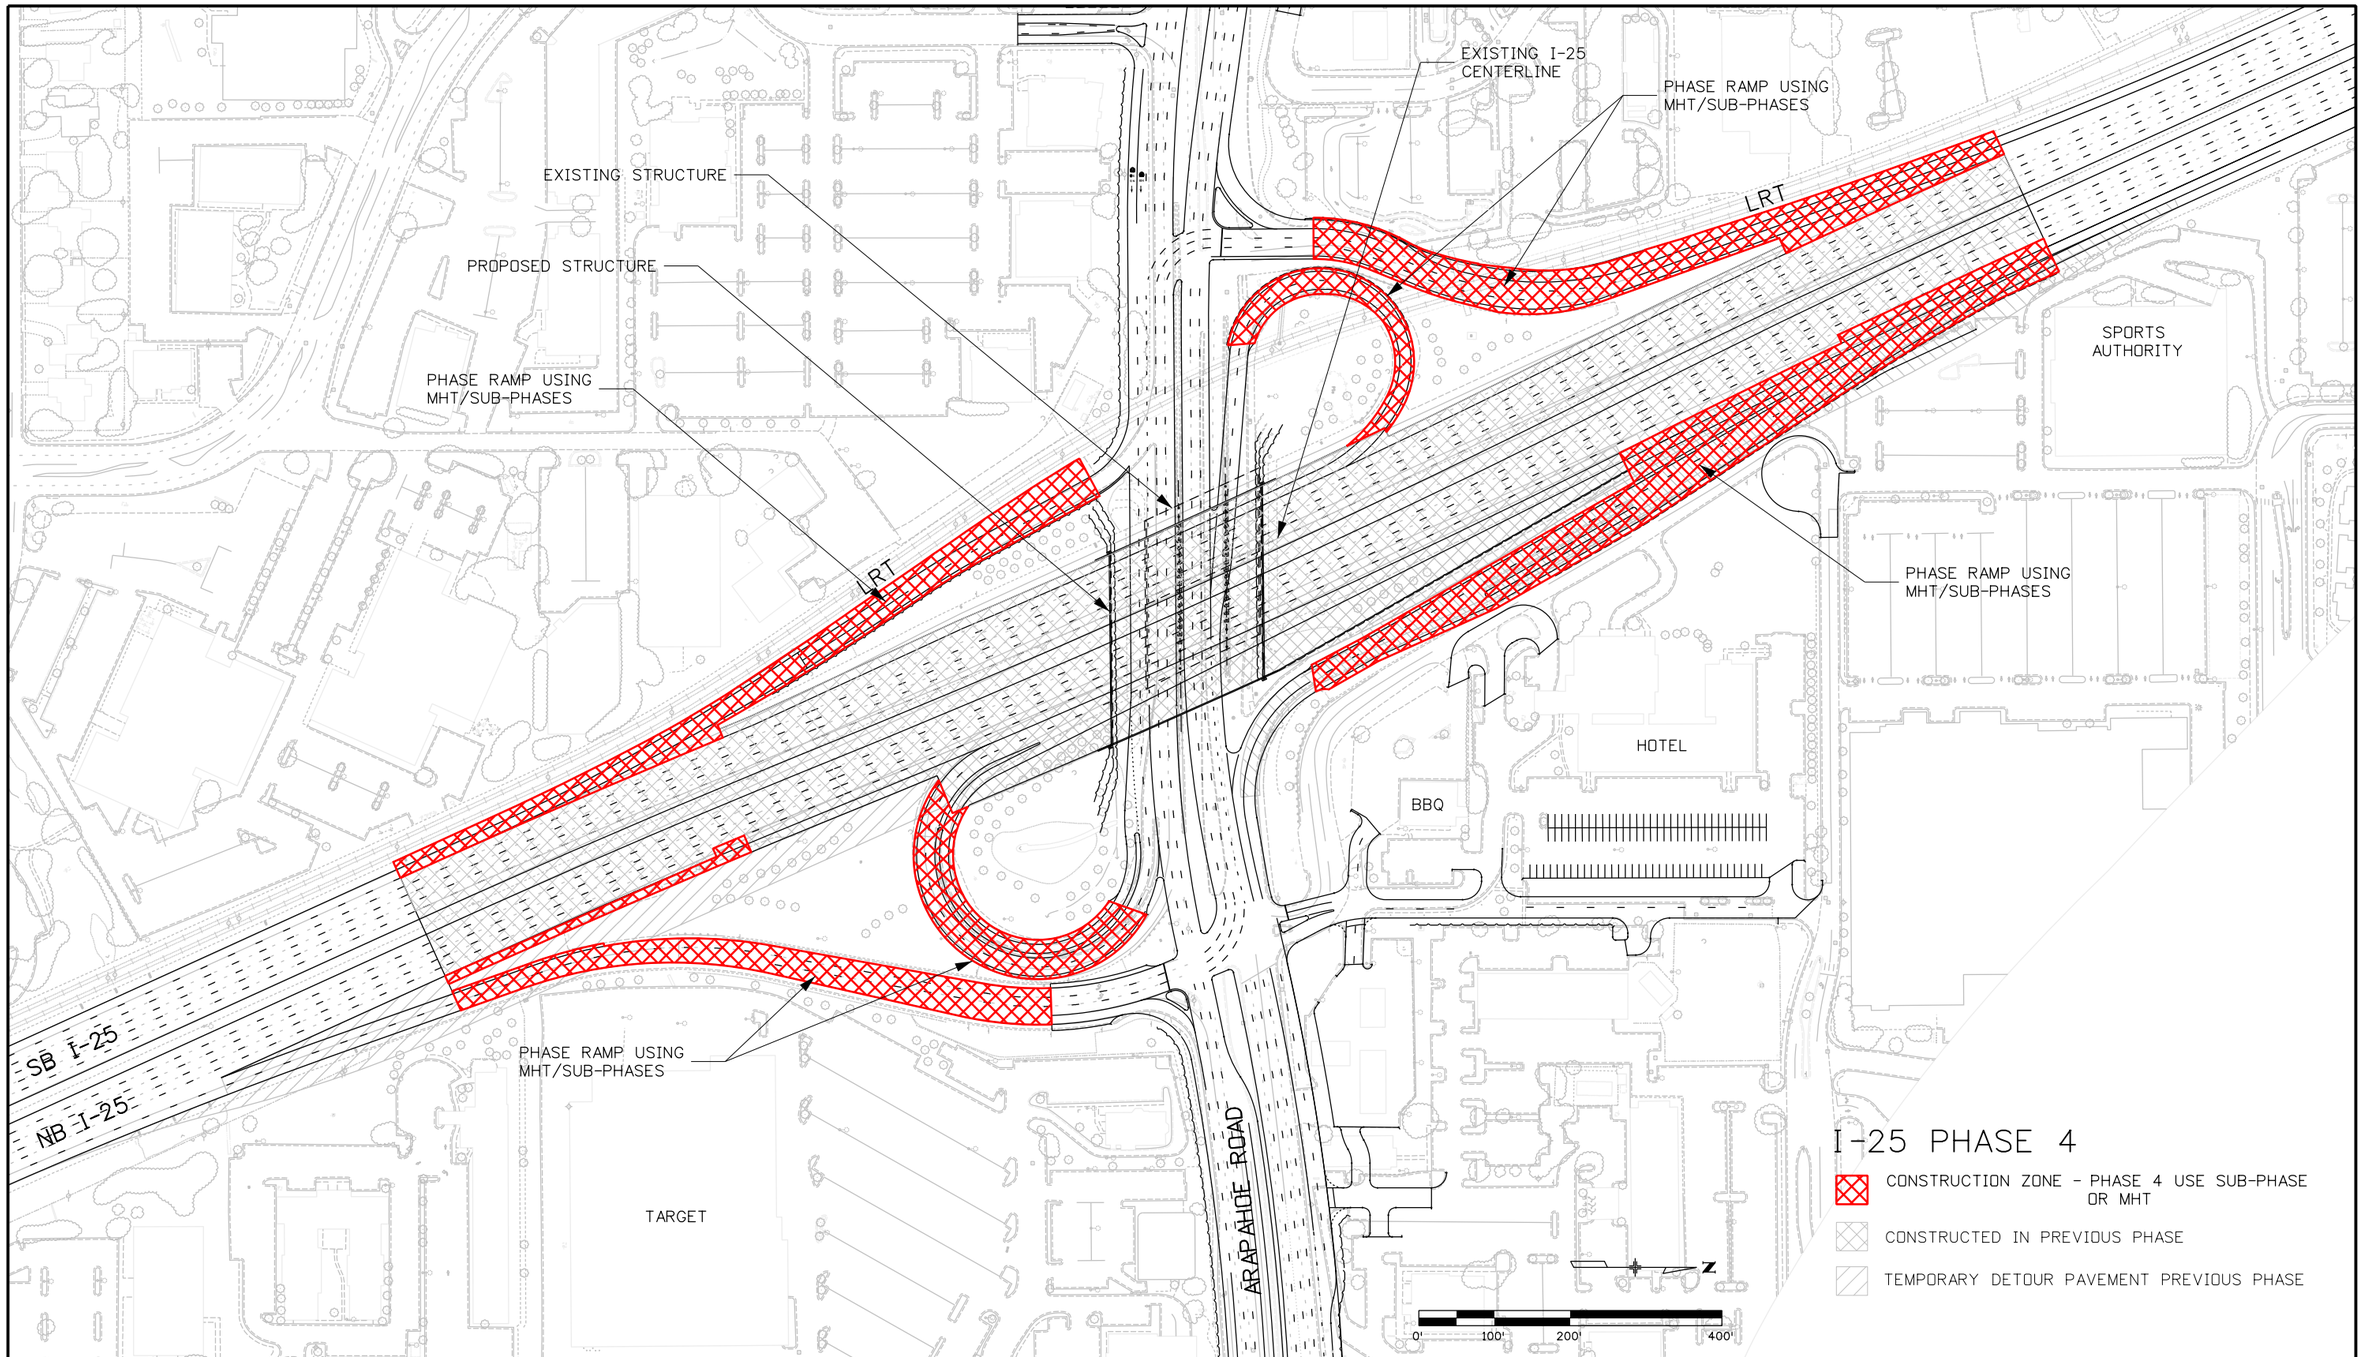

Print Date: 6/11/2012	R-X	Sheet Revisions			Colorado Department of Transportation	As Constructed	I-25/Arapahoe Interchange Environmental Assessment	Project No./Code
File Name: 16159DES_61_CTC_I-25 Phase 4.dgn		Date:	Comments	Init.	3320 South Parker Road Aurora, CO 80014 Phone: 303-337-9519 FAX: 303-750-7452	No Revisions:		I-25/ARAPAHOE EA
Horiz. Scale: 1:200 Vert. Scale: As Noted					Region 6 JH	Revised:	ARAPAHOE ROAD/I-25 CONSTRUCTION PHASING PLAN	16159
Unit Information Unit Leader Initials						Void:		61

ddyer 2:32:08 PM p:\david evans\Arapahoe I-25 EA\16159\Design\Drawings\16159DES_61_CTC_I-25 Phase 4.dgn

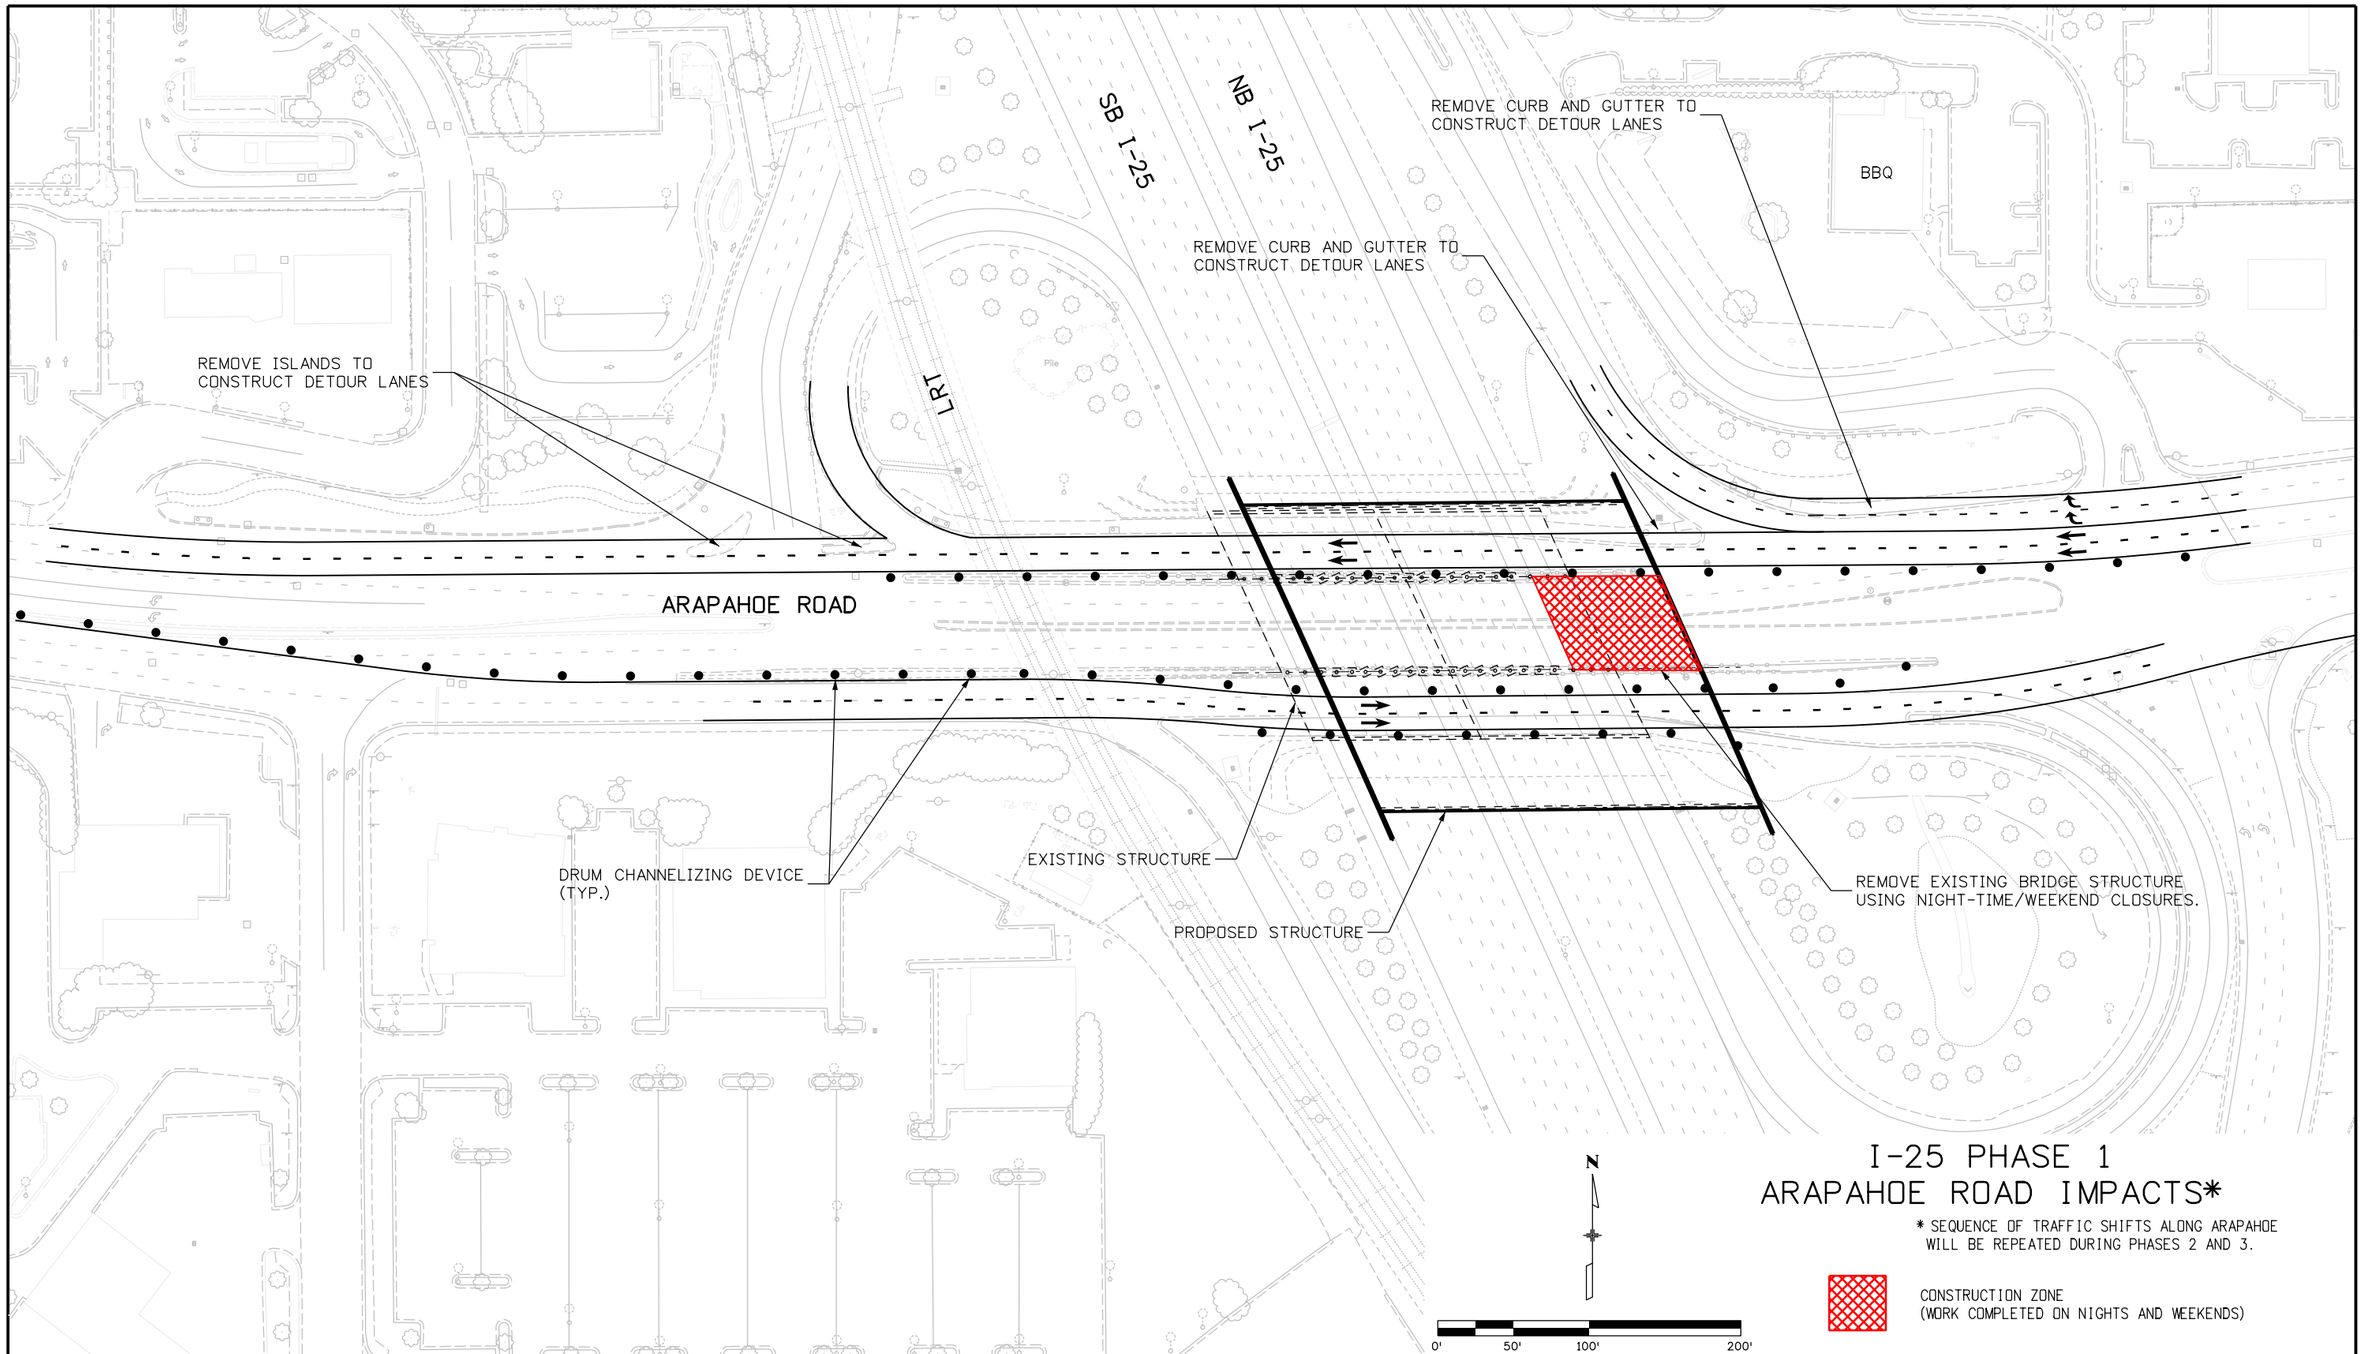

I-25 PHASE 1
ARAPAHOE ROAD IMPACTS*

* SEQUENCE OF TRAFFIC SHIFTS ALONG ARAPAHOE WILL BE REPEATED DURING PHASES 2 AND 3.

CONSTRUCTION ZONE
(WORK COMPLETED ON NIGHTS AND WEEKENDS)

Print Date: 6/11/2012			
File Name: 16159DES_62_CTC_Arapahoe Bridge Phase 1.dgn			
Horiz. Scale: 1:100	Vert. Scale: As Noted		
Unit Information	Unit Leader Initials		

R-X

Sheet Revisions

Date:	Comments	Init.

Colorado Department of Transportation

3320 South Parker Road
Aurora, CO 80014
Phone: 303-337-9519 FAX: 303-750-7452

Region 6 JH

As Constructed

No Revisions:

Revised:

Void:

I-25/Arapahoe Interchange
Environmental Assessment

ARAPAHOE ROAD/I-25
CONSTRUCTION PHASING PLAN

Project No./Code

I-25/ARAPAHOE EA

16159

62

ddyer 2:32:45 PM p:\david evans\Arapahoe I-25 EA\16159\Design\Drawings\16159DES_62_CTC_Arapahoe Bridge Phase 1.dgn

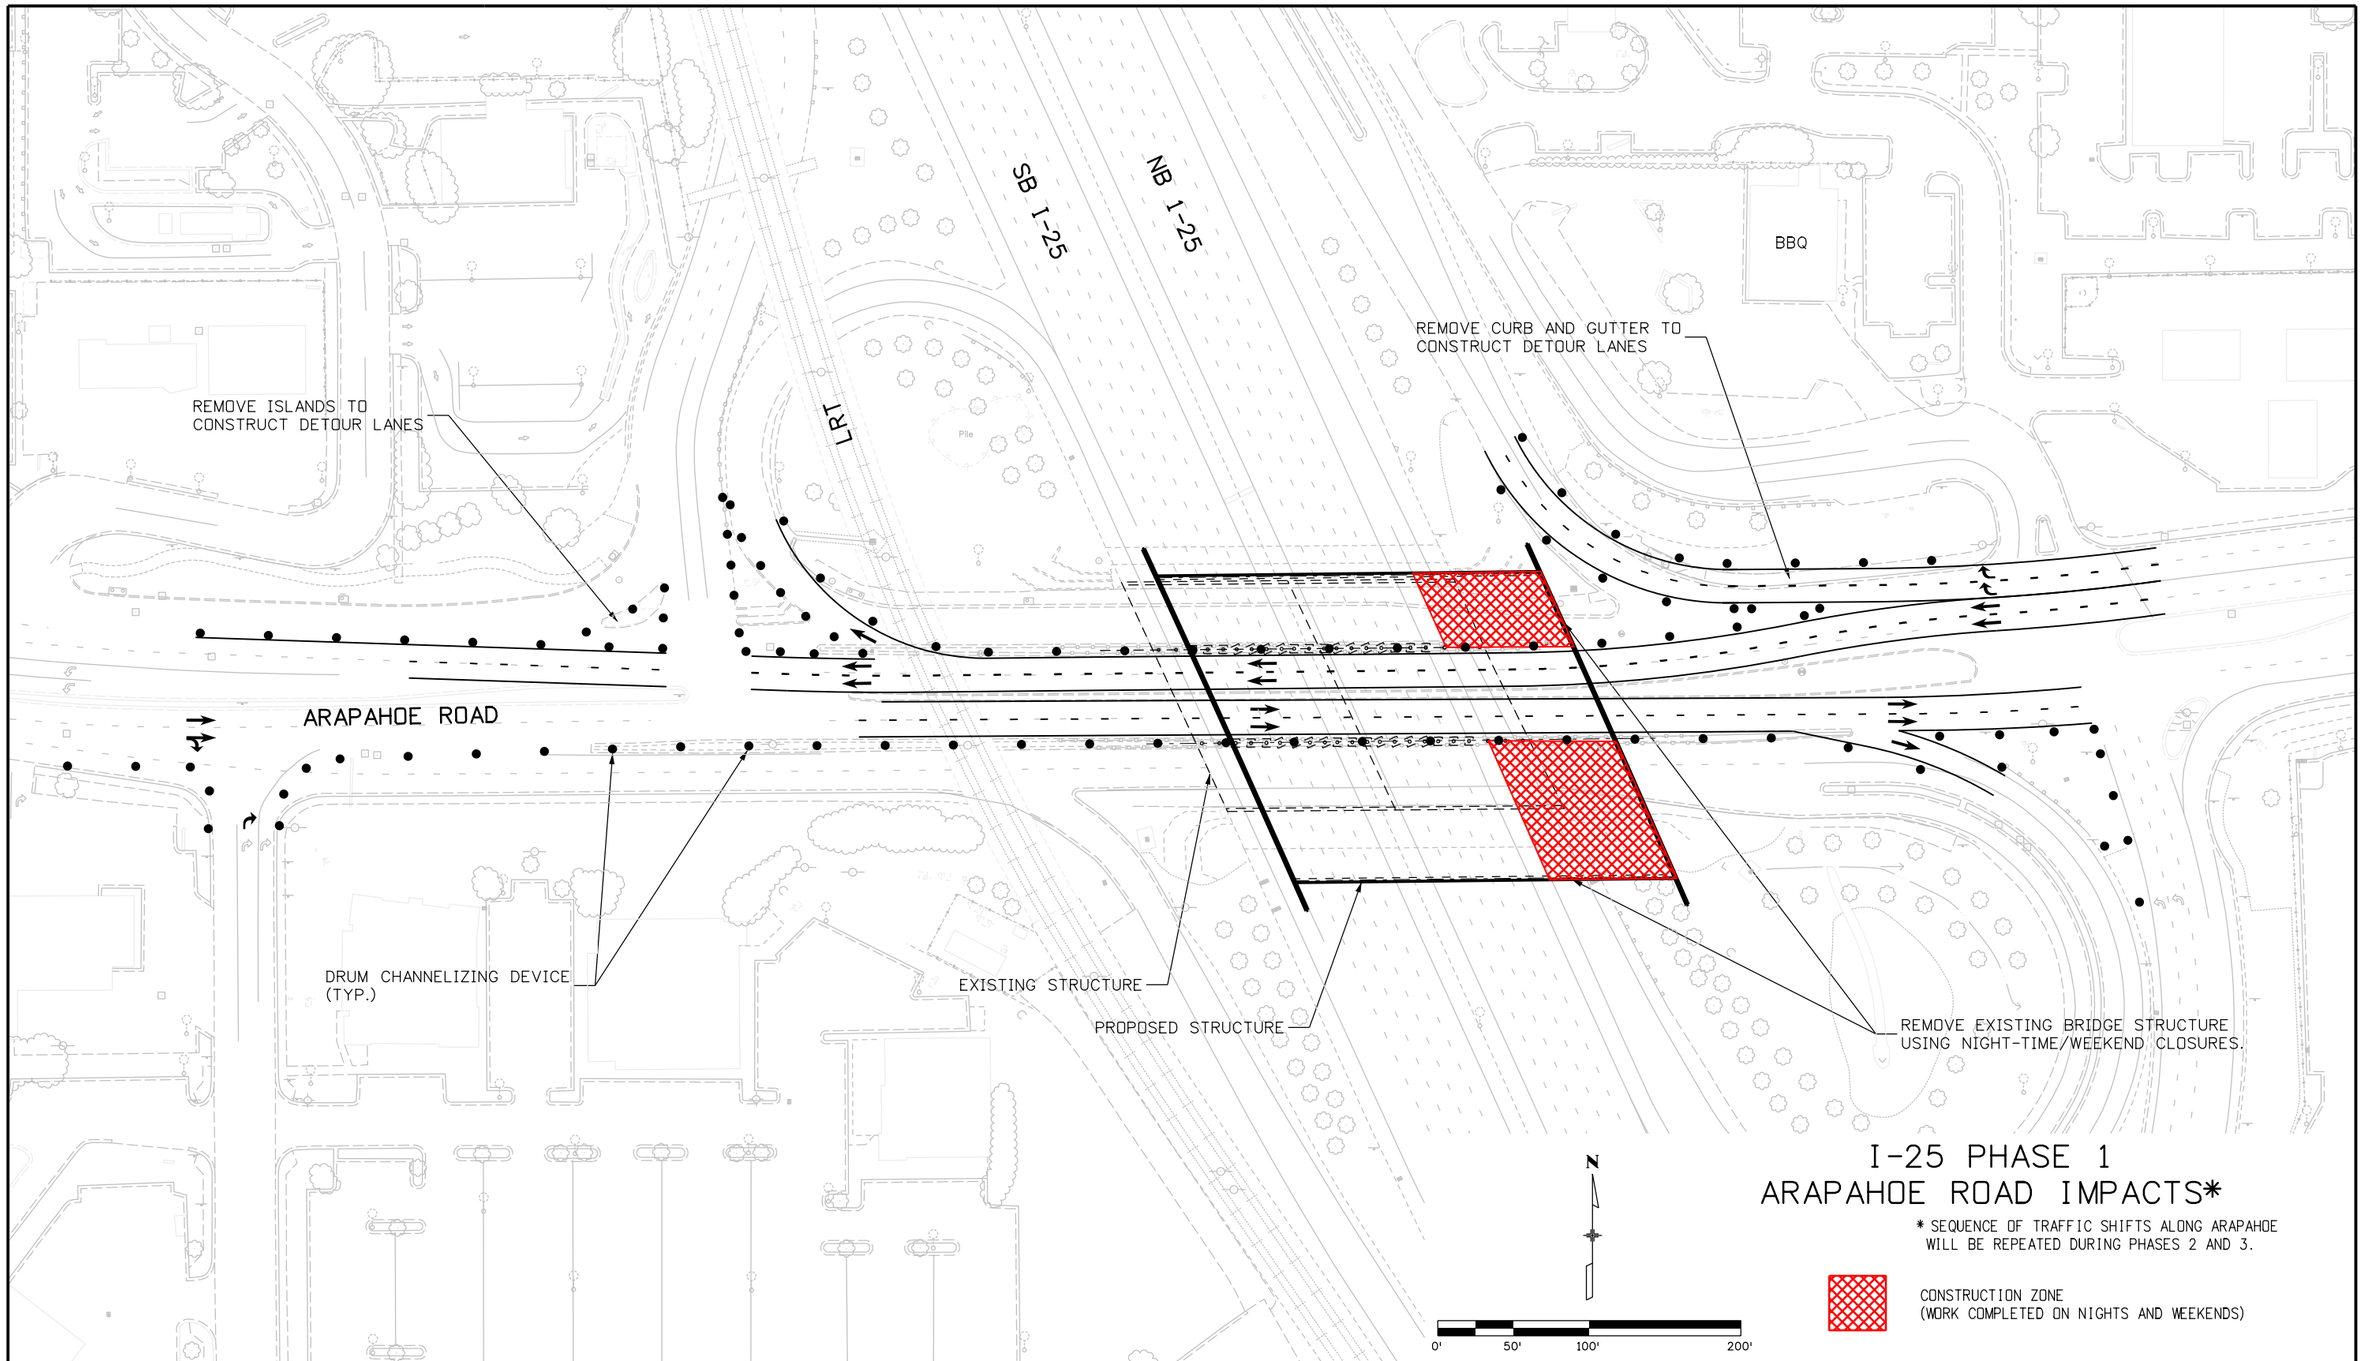

I-25 PHASE 1
ARAPAHOE ROAD IMPACTS*

* SEQUENCE OF TRAFFIC SHIFTS ALONG ARAPAHOE WILL BE REPEATED DURING PHASES 2 AND 3.

CONSTRUCTION ZONE
(WORK COMPLETED ON NIGHTS AND WEEKENDS)

Print Date: 6/11/2012	2.dgn	Sheet Revisions			Colorado Department of Transportation	As Constructed
File Name: 16159DES_63_CTC_Arapahoe Bridge Phase	R-X	Date:	Comments	Init.	DOT DEPARTMENT OF TRANSPORTATION	No Revisions:
Horiz. Scale: 1:100 Vert. Scale: As Noted					3320 South Parker Road Aurora, CO 80014 Phone: 303-337-9519 FAX: 303-750-7452	Revised:
Unit Information Unit Leader Initials					Region 6 JH	Void:

I-25/Arapahoe Interchange
Environmental Assessment

ARAPAHOE ROAD/I-25
CONSTRUCTION PHASING PLAN

Project No./Code
I-25/ARAPAHOE EA
16159
63

ddyer 2:33:19 PM pt:\david evans\Arapahoe I-25 EA\16159\Design\Drawings\16159DES_63_CTC_Arapahoe Bridge Phase 2.dgn

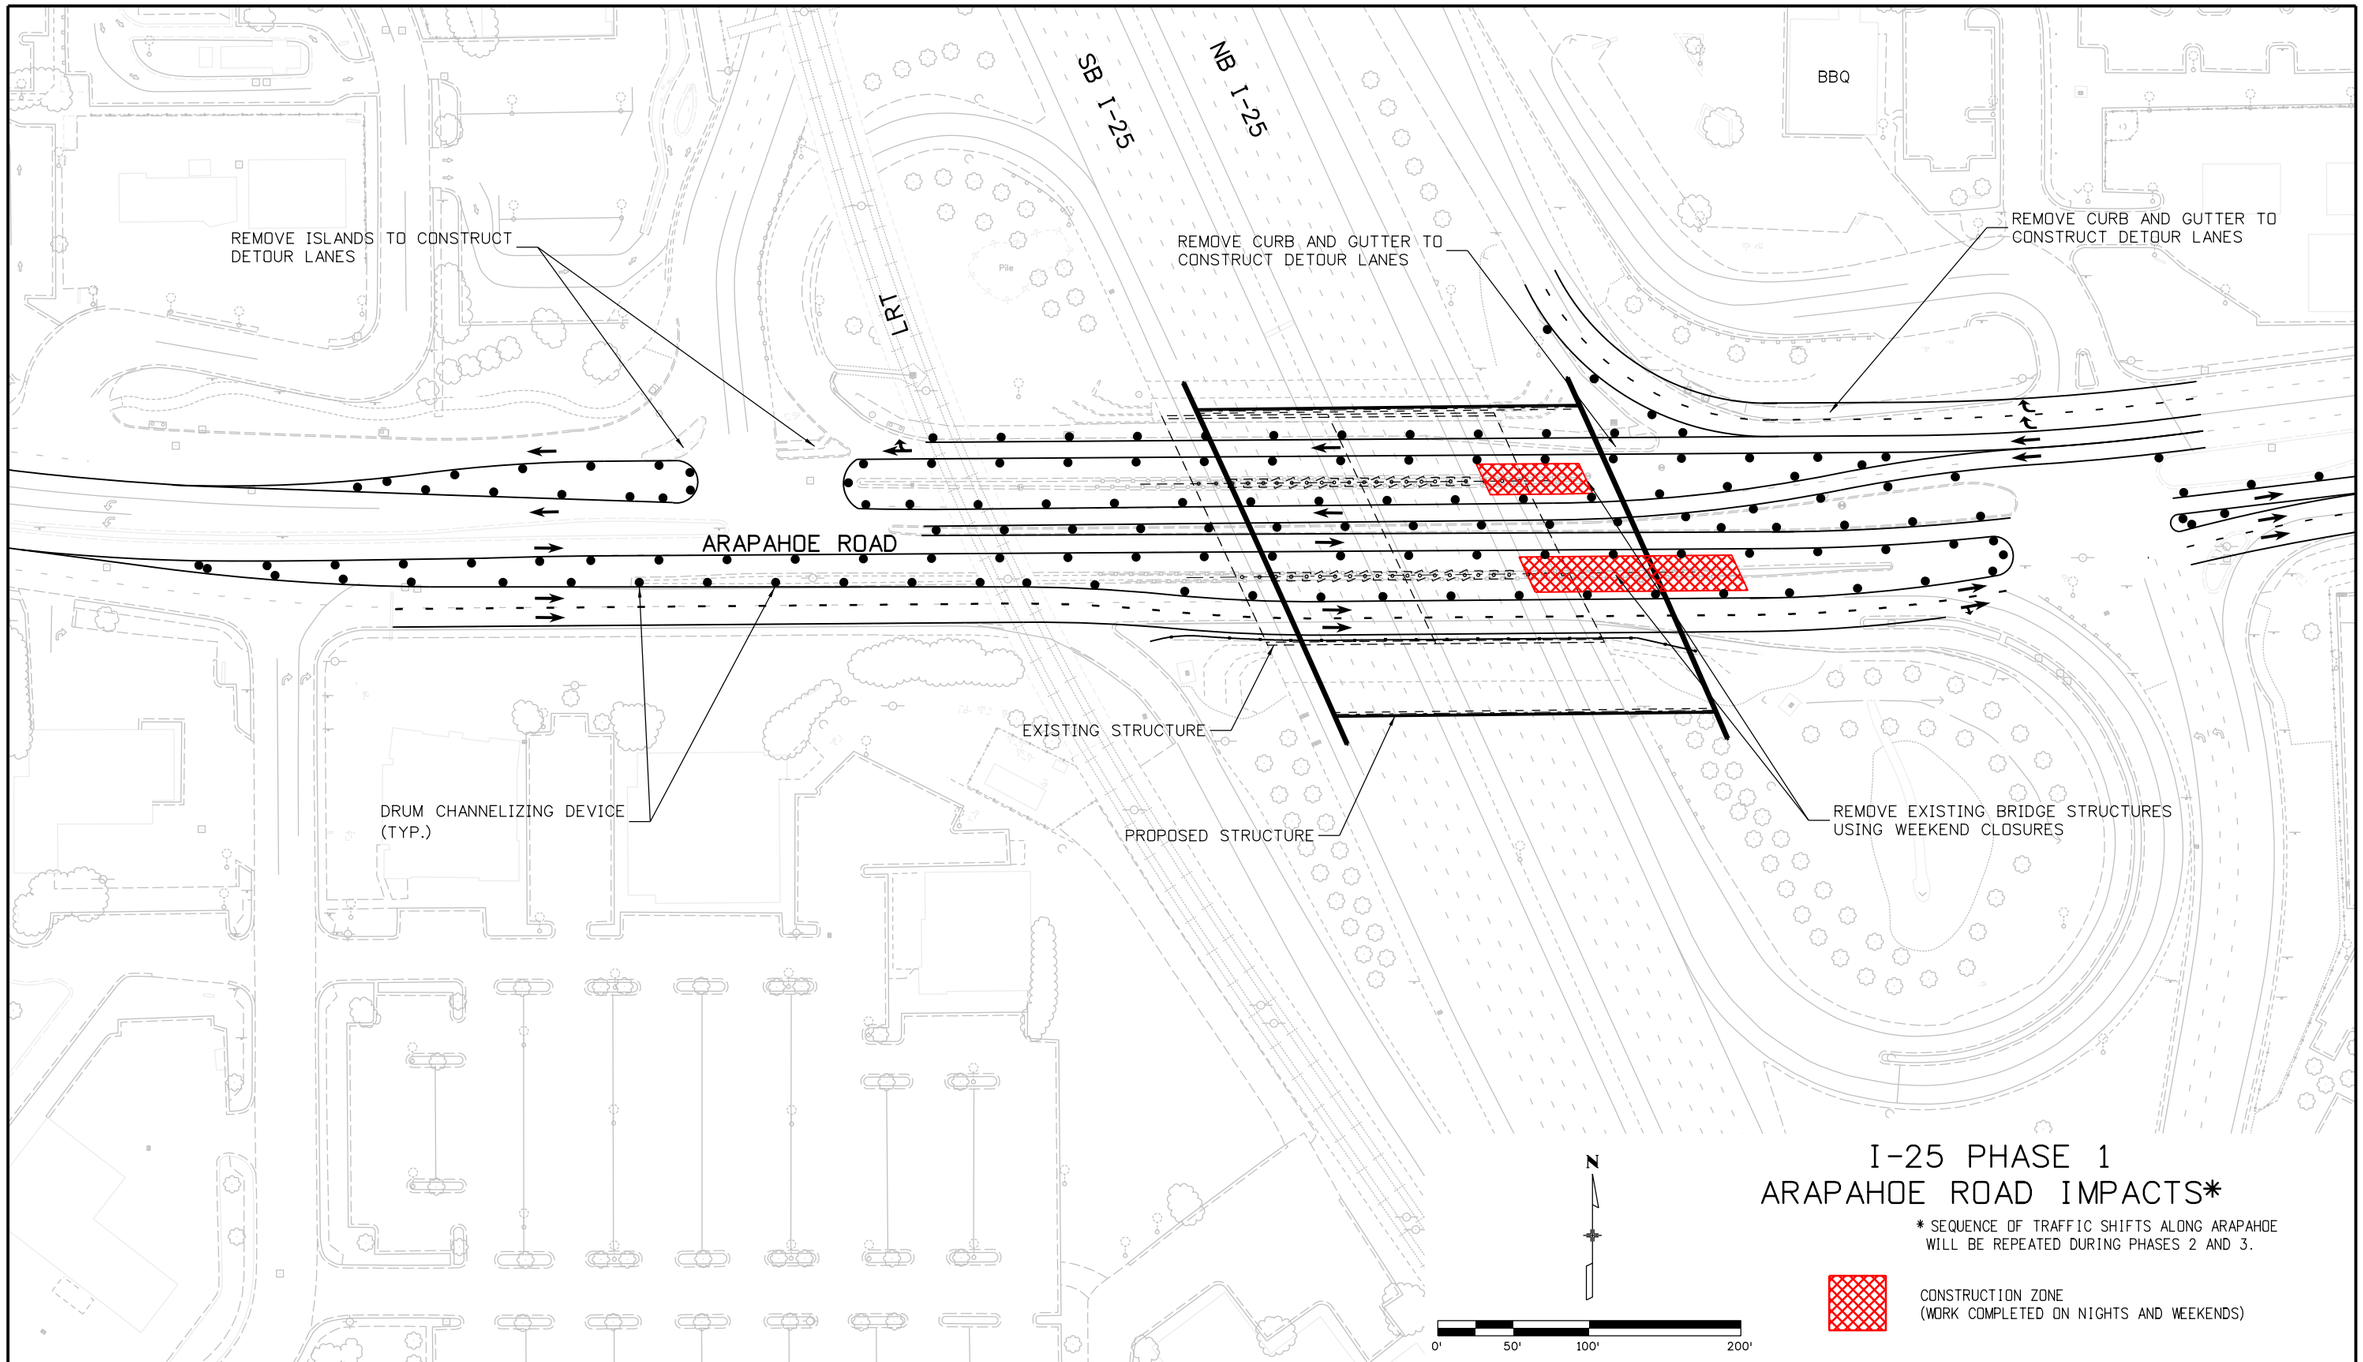

I-25 PHASE 1
ARAPAHOE ROAD IMPACTS*

* SEQUENCE OF TRAFFIC SHIFTS ALONG ARAPAHOE WILL BE REPEATED DURING PHASES 2 AND 3.

CONSTRUCTION ZONE
(WORK COMPLETED ON NIGHTS AND WEEKENDS)

Print Date: 6/11/2012		Sheet Revisions				
File Name: 16159DES_64_CTC_Arapahoe Bridge Phase 3.dgn		Date:	Comments	Init.		
Horiz. Scale: 1:100 Vert. Scale: As Noted	R-X					
Unit Information Unit Leader Initials						

Colorado Department of Transportation
DOT
3320 South Parker Road
Aurora, CO 80014
Phone: 303-337-9519 FAX: 303-750-7452
Region 6 JH

As Constructed
No Revisions:
Revised:
Void:

I-25/Arapahoe Interchange
Environmental Assessment

ARAPAHOE ROAD/I-25
CONSTRUCTION PHASING PLAN

Project No./Code
I-25/ARAPAHOE EA
16159
64

ddyer 2:33:47 PM p:\david evans\Arapahoe I-25 EA\16159\Design\Drawings\16159DES_64_CTC_Arapahoe Bridge Phase 3.dgn

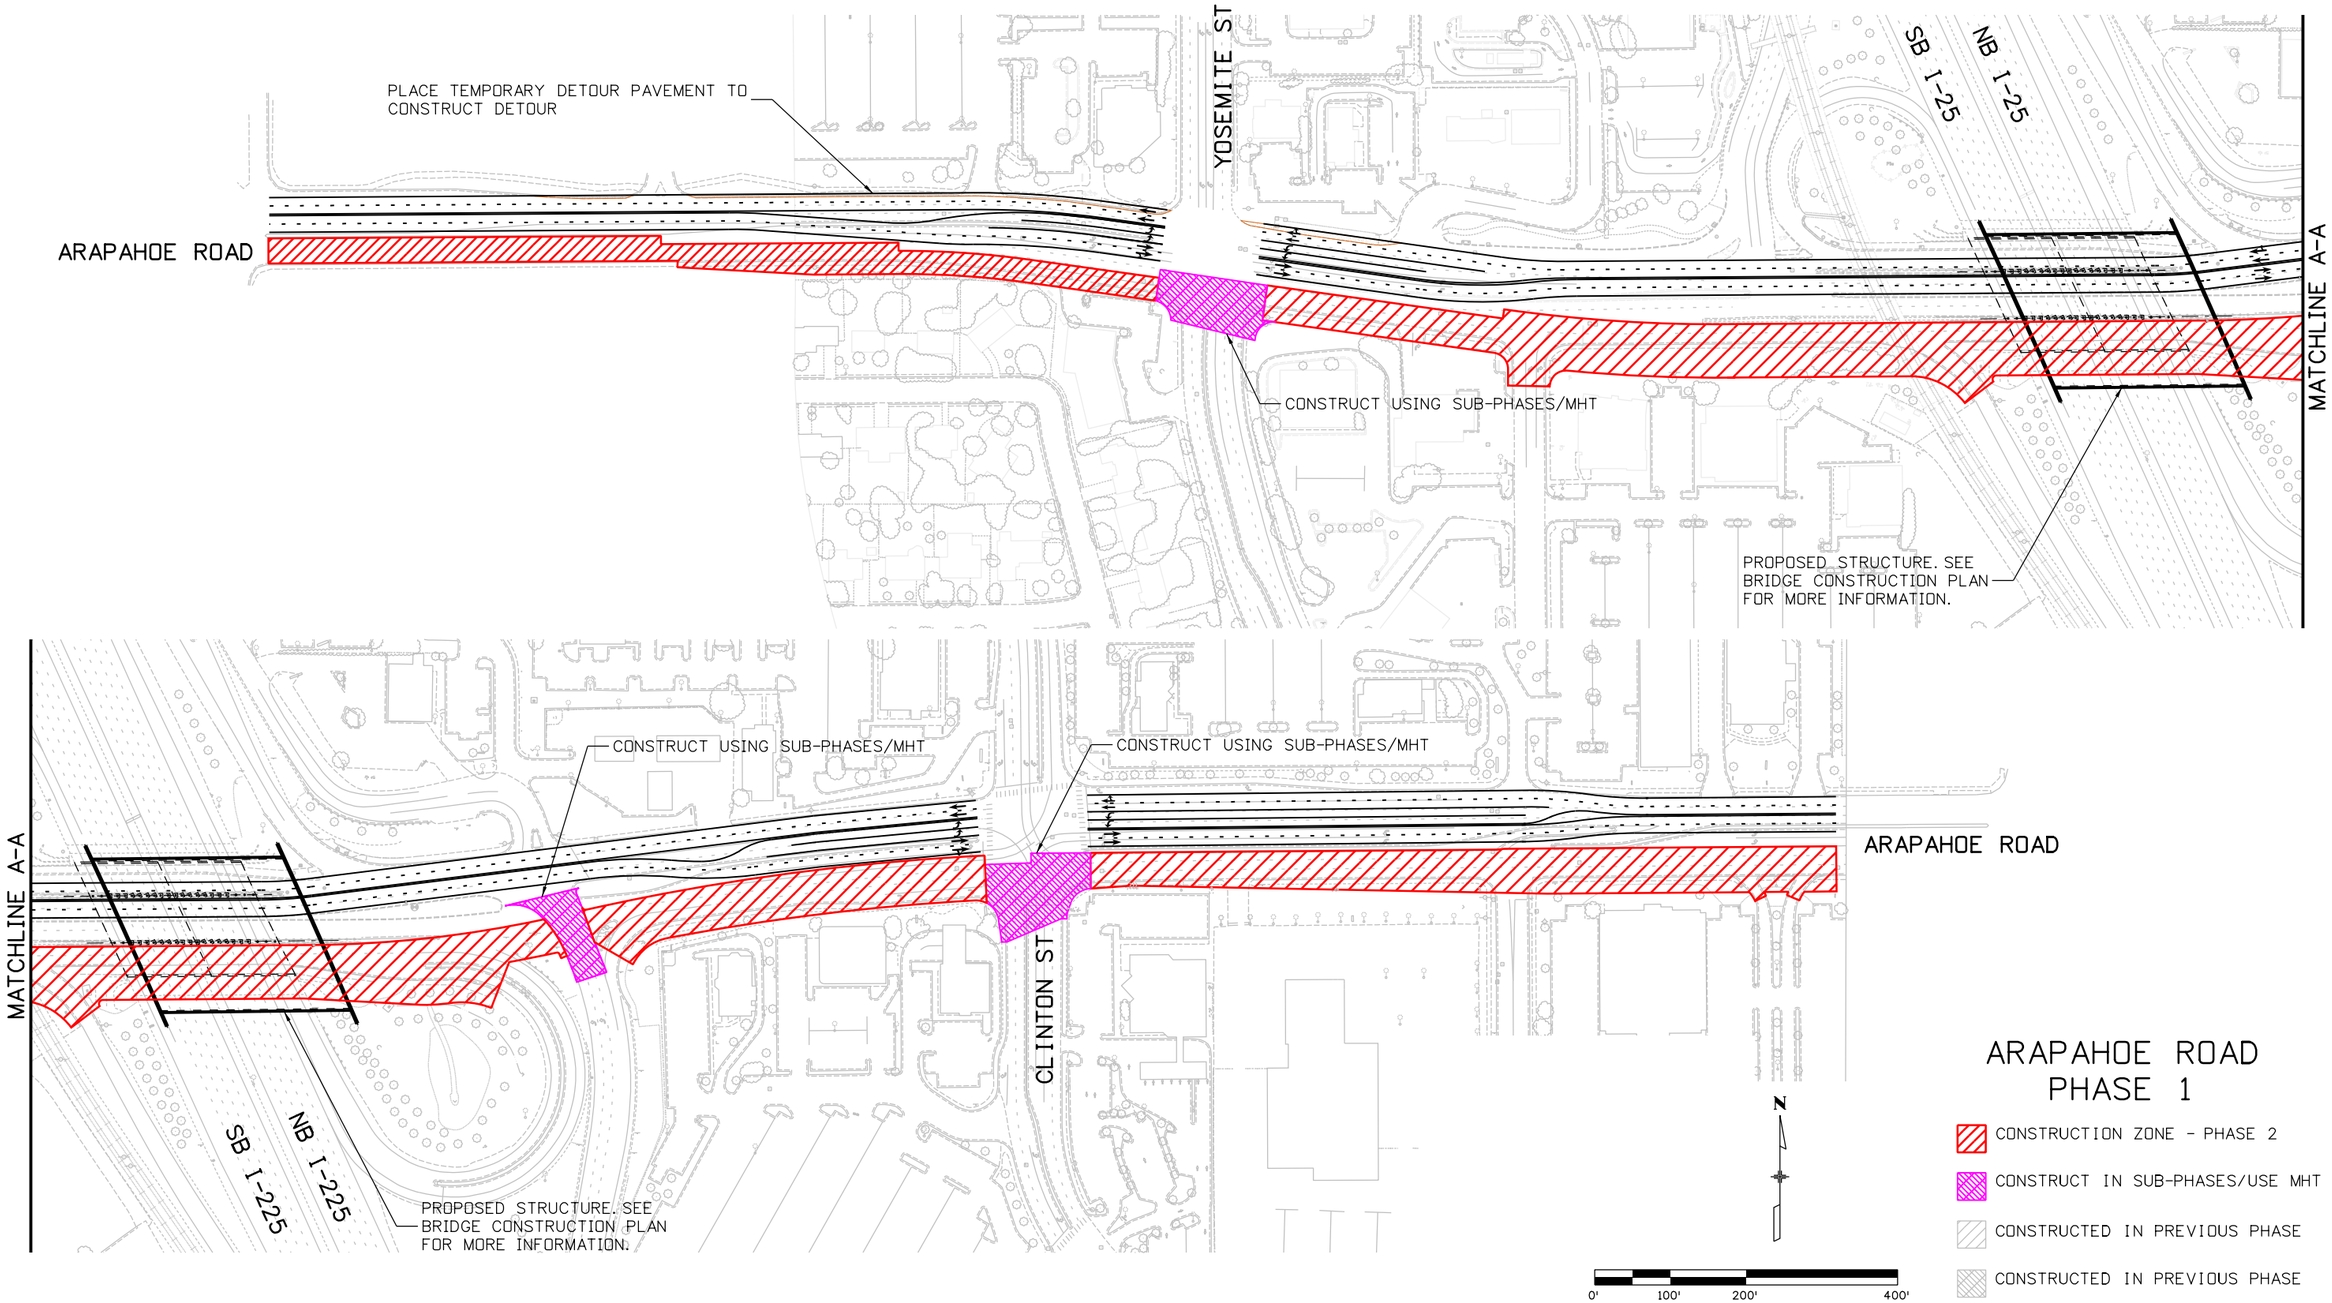

ARAPAHOE ROAD PHASE 1

- CONSTRUCTION ZONE - PHASE 2
- CONSTRUCT IN SUB-PHASES/USE MHT
- CONSTRUCTED IN PREVIOUS PHASE
- CONSTRUCTED IN PREVIOUS PHASE

Print Date: 6/11/2012			
File Name: 16159DES_65_CTC_Arapahoe Phase 1.dgn			
Horiz. Scale: 1:200	Vert. Scale: As Noted		
Unit Information	Unit Leader Initials		

R-X

Sheet Revisions

Date:	Comments	Init.

Colorado Department of Transportation
DOT DEPARTMENT OF TRANSPORTATION
3320 South Parker Road
Aurora, CO 80014
Phone: 303-337-9519 FAX: 303-750-7452
Region 6 JH

As Constructed
No Revisions:
Revised:
Void:

I-25/Arapahoe Interchange
Environmental Assessment

ARAPAHOE ROAD/I-25
CONSTRUCTION PHASING PLAN

Project No./Code
I-25/ARAPAHOE EA
16159
65

ddyer 2:34:09 PM p:\david evans\Arapahoe I-25 EA\16159\Design\Drawings\16159DES_65_CTC_Arapahoe Phase 1.dgn

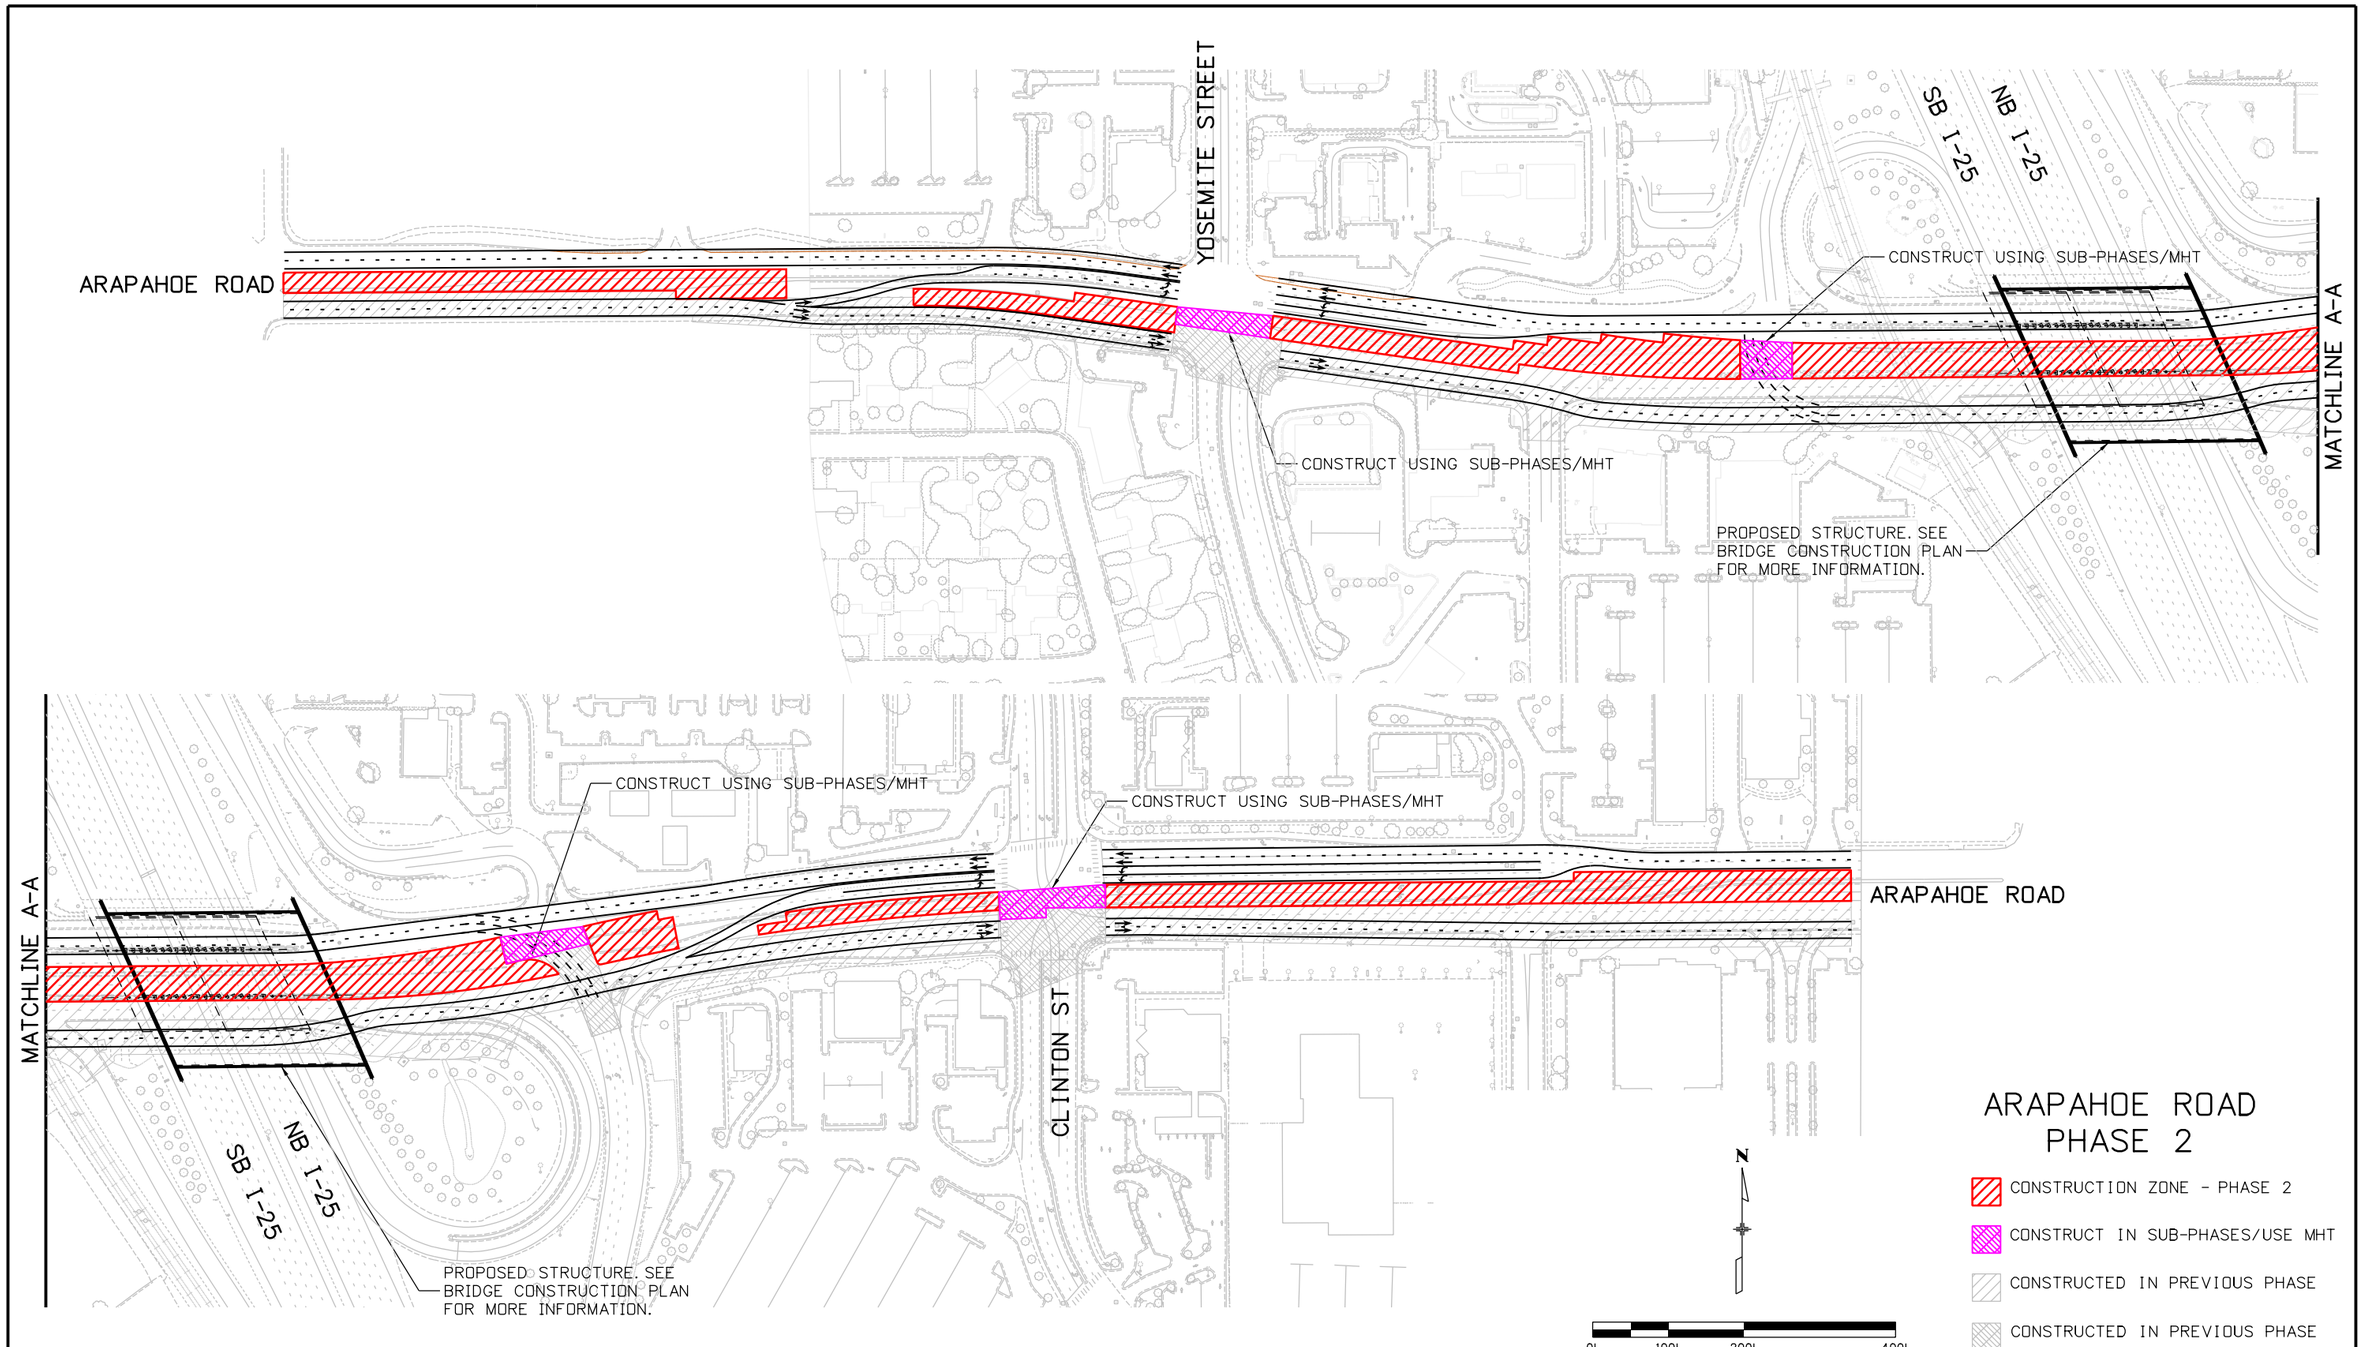

Print Date: 6/11/2012			
File Name: 16159DES_66_CTC_Arapahoe Phase 2.dgn			
Horiz. Scale: 1:200	Vert. Scale: As Noted		
Unit Information	Unit Leader Initials		

R-X

Sheet Revisions

Date:	Comments	Init.

Colorado Department of Transportation
DOT
DEPARTMENT OF TRANSPORTATION
3320 South Parker Road
Aurora, CO 80014
Phone: 303-337-9519 FAX: 303-750-7452
Region 6 JH

As Constructed

No Revisions:

Revised:

Void:

I-25/Arapahoe Interchange
Environmental Assessment

ARAPAHOE ROAD/I-25
CONSTRUCTION PHASING PLAN

Project No./Code
I-25/ARAPAHOE EA
16159
66

ddyer 2:34:41 PM p:\david evans\Arapahoe I-25 EA\16159\Design\Drawings\16159DES_66_CTC_Arapahoe Phase 2.dgn

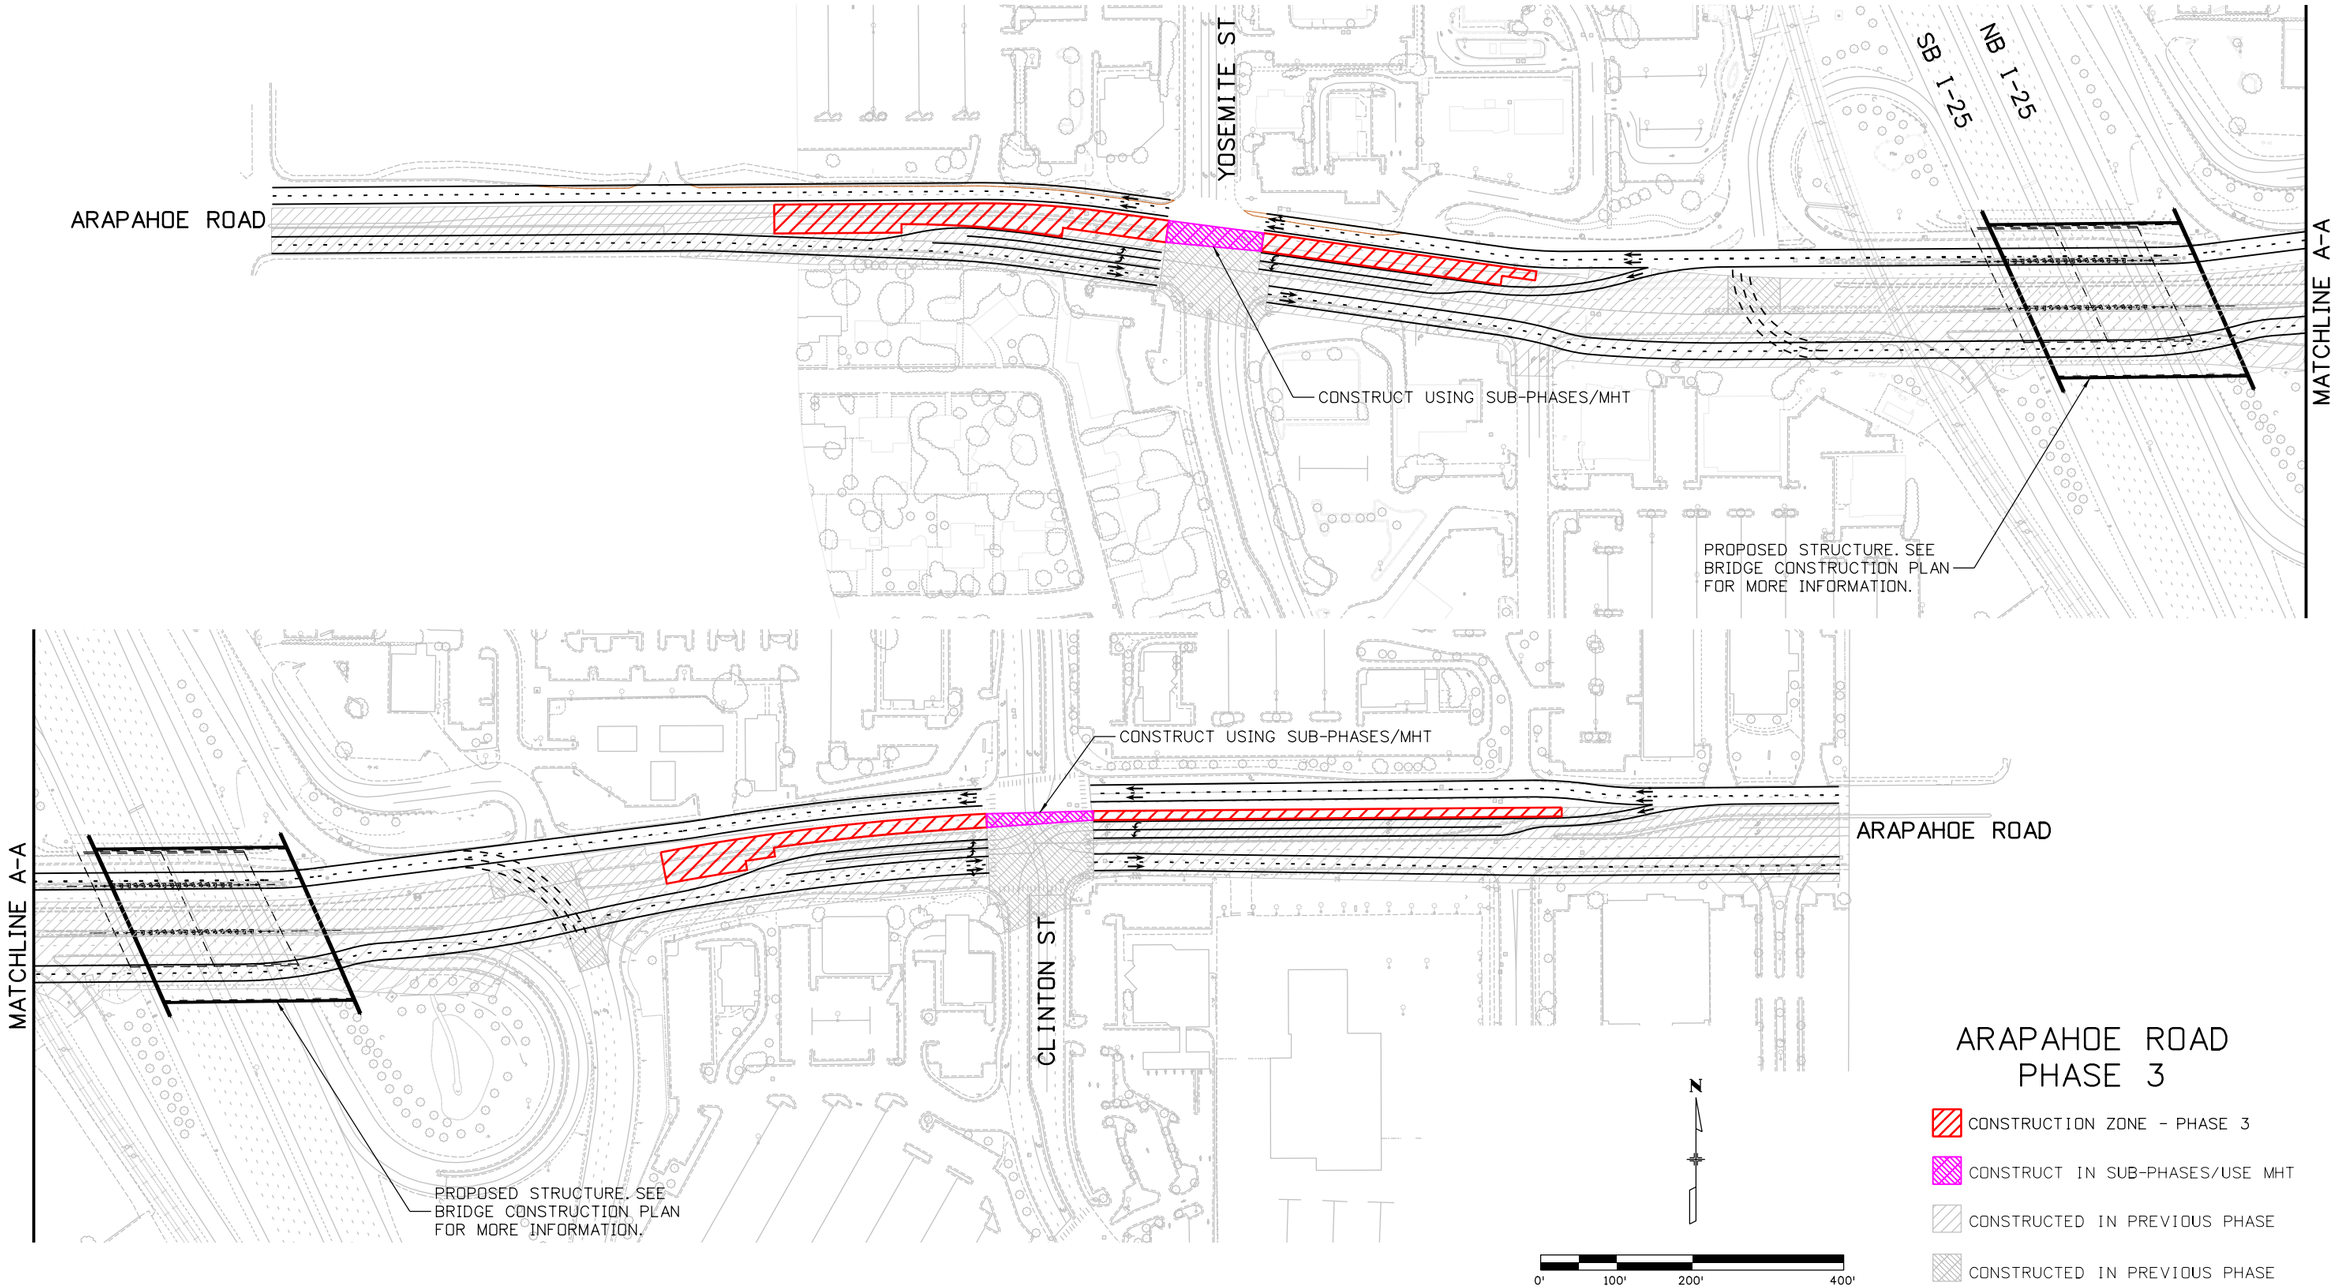

ARAPAHOE ROAD PHASE 3

- CONSTRUCTION ZONE - PHASE 3
- CONSTRUCT IN SUB-PHASES/USE MHT
- CONSTRUCTED IN PREVIOUS PHASE
- CONSTRUCTED IN PREVIOUS PHASE

Print Date: 6/11/2012			
File Name: 16159DES_67_CTC_Arapahoe Phase 3.dgn			
Horiz. Scale: 1:200	Vert. Scale: As Noted	R-X	
Unit Information	Unit Leader Initials		

Sheet Revisions

Date:	Comments	Init.

Colorado Department of Transportation

CDOT DEPARTMENT OF TRANSPORTATION
3320 South Parker Road
Aurora, CO 80014
Phone: 303-337-9519 FAX: 303-750-7452

Region 6 JH

As Constructed
No Revisions:
Revised:
Void:

I-25/Arapahoe Interchange
Environmental Assessment

ARAPAHOE ROAD/I-25
CONSTRUCTION PHASING PLAN

Project No./Code
I-25/ARAPAHOE EA
16159
67

ddyer 2:35:04 PM p:\david evans\Arapahoe I-25 EA\16159\Design\Drawings\16159DES_67_CTC_Arapahoe Phase 3.dgn

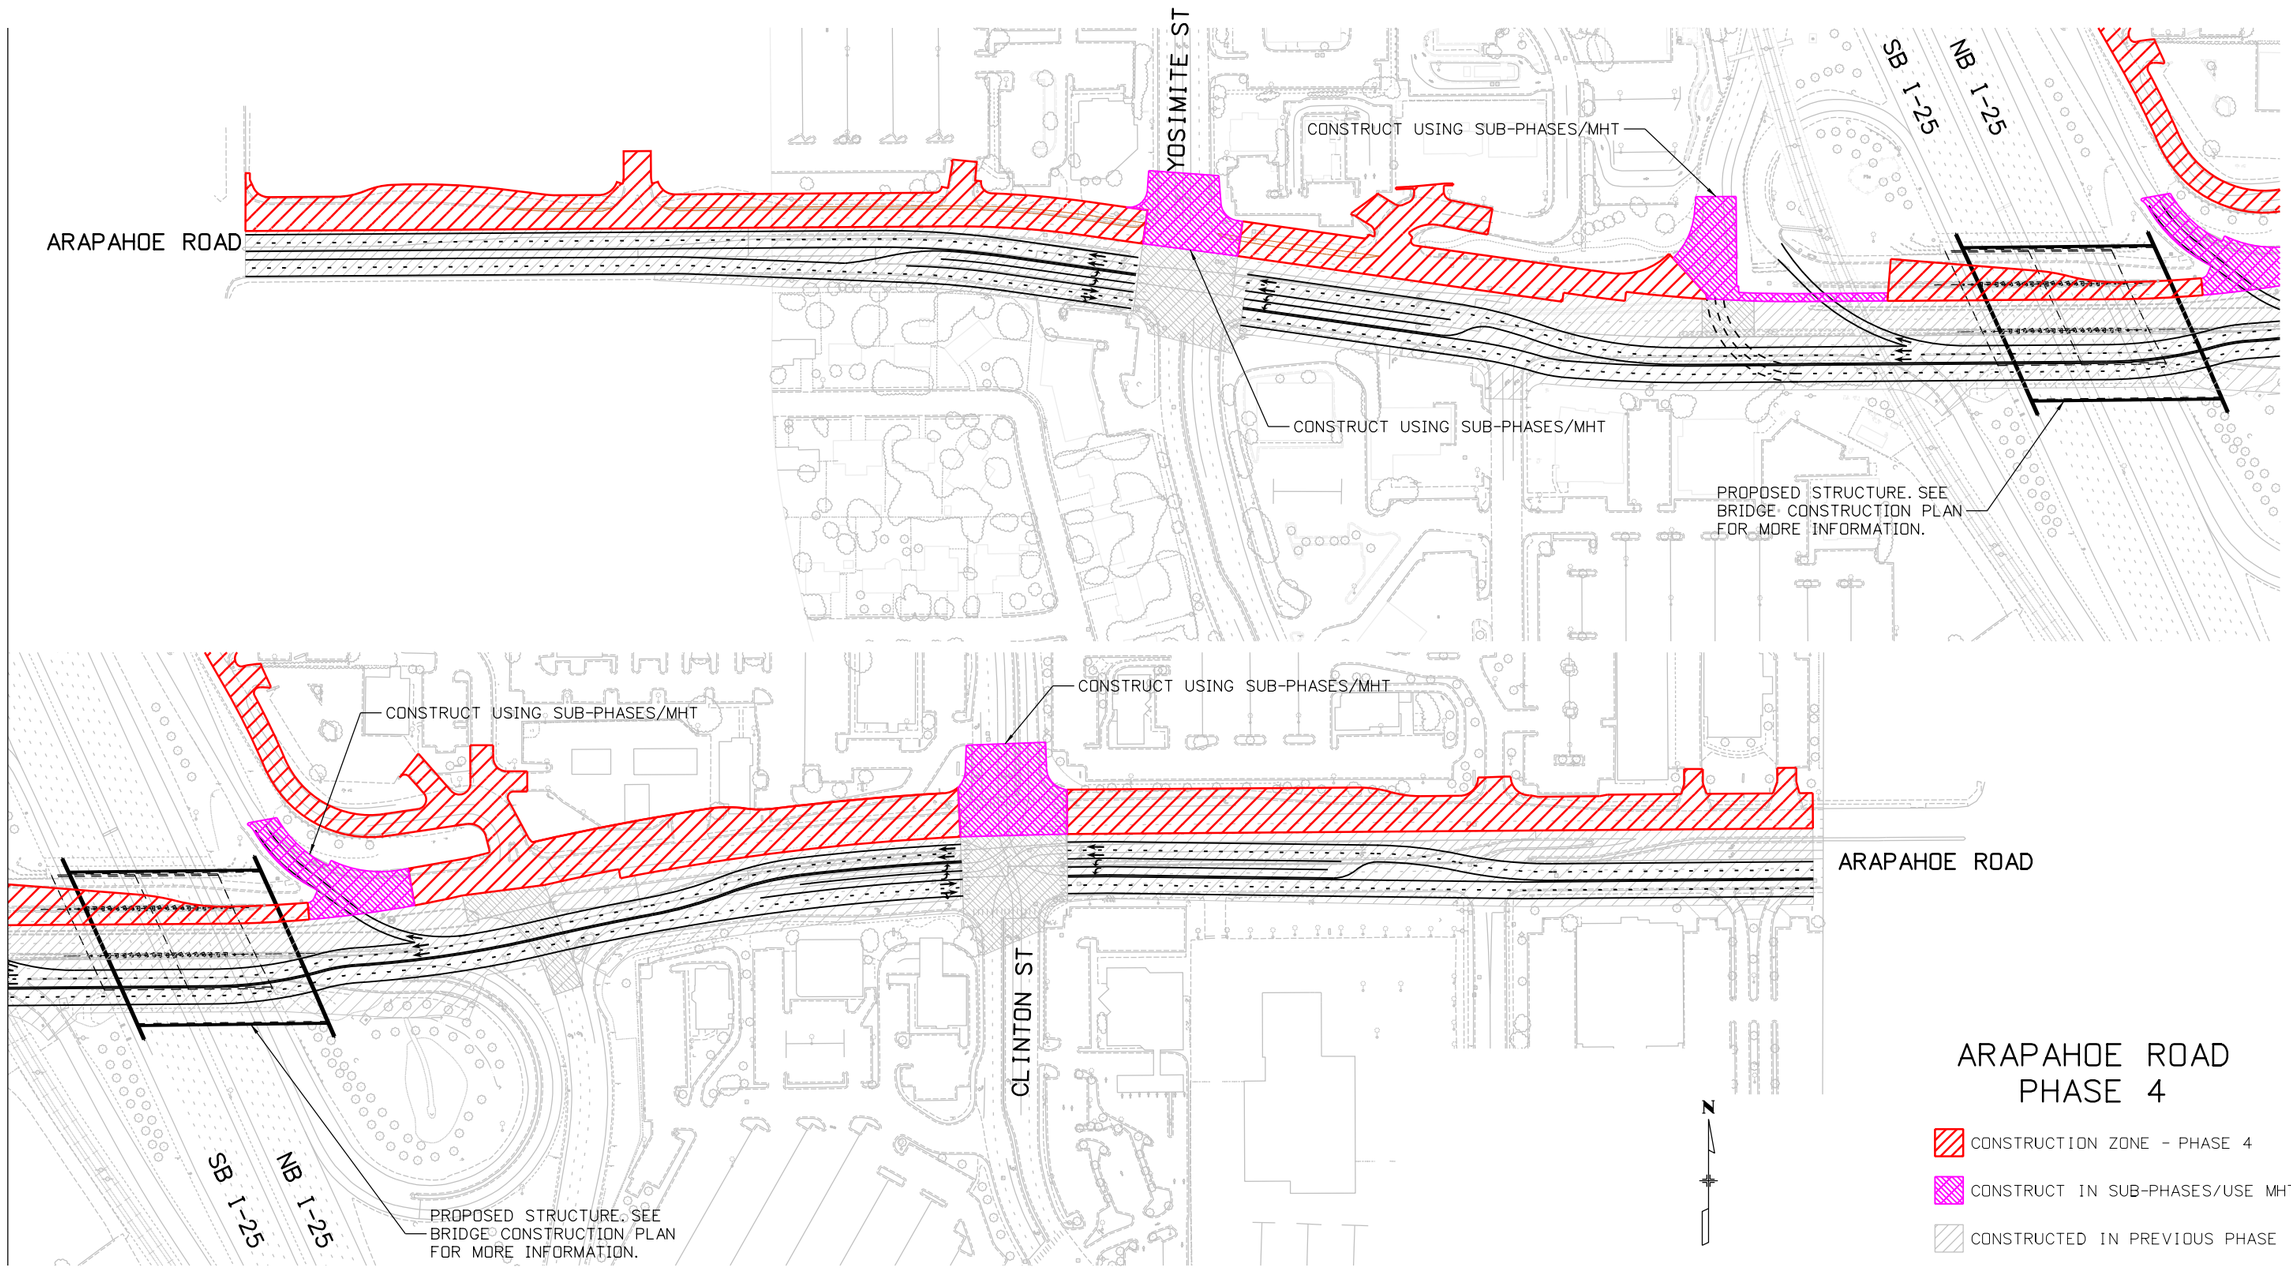

ARAPAHOE ROAD PHASE 4

- CONSTRUCTION ZONE - PHASE 4
- CONSTRUCT IN SUB-PHASES/USE MHT
- CONSTRUCTED IN PREVIOUS PHASE
- CONSTRUCTED IN PREVIOUS PHASE

Print Date: 6/11/2012			
File Name: 16159DES_68_CTC_Arapahoe Phase 4.dgn			
Horiz. Scale: 1:200	Vert. Scale: As Noted		
Unit Information	Unit Leader Initials		

R-X

Sheet Revisions

Date:	Comments	Init.

Colorado Department of Transportation

DOT DEPARTMENT OF TRANSPORTATION

3320 South Parker Road
Aurora, CO 80014
Phone: 303-337-9519 FAX: 303-750-7452

Region 6 JH

As Constructed

No Revisions:

Revised:

Void:

I-25/Arapahoe Interchange
Environmental Assessment

ARAPAHOE ROAD/I-25
CONSTRUCTION PHASING PLAN

Project No./Code

I-25/ARAPAHOE EA

16159

68

ddyer 2:35:36 PM p:\david evans\Arapahoe I-25 EA\16159\Design\Drawings\16159DES_68_CTC_Arapahoe Phase 4.dgn

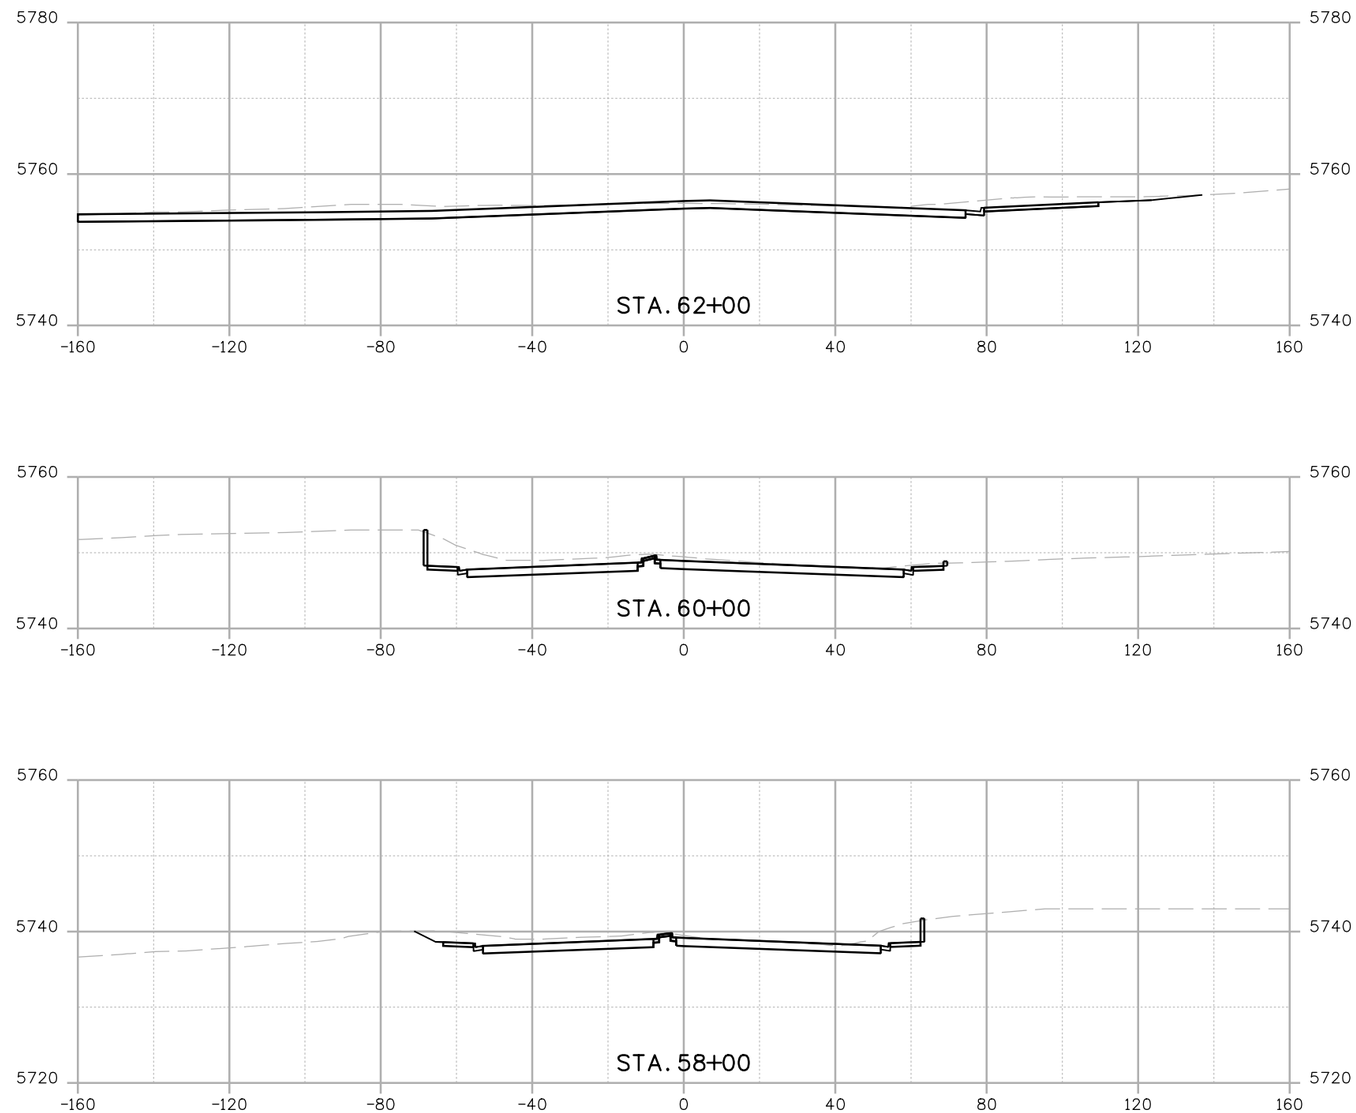

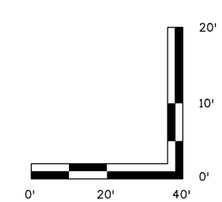

Print Date: 6/11/2012			
File Name: 16159DES_69_xsection_01.dgn			
Horiz. Scale: 1:40	Vert. Scale: As Noted		
Unit Information	Unit Leader Initials		

Sheet Revisions

Date:	Comments	Init.

Colorado Department of Transportation
DOT
DEPARTMENT OF TRANSPORTATION
3320 South Parker Road
Aurora, CO 80014
Phone: 303-337-9519 FAX: 303-750-7452
Region 6 JH

As Constructed
No Revisions:
Revised:
Void:

I-25/Arapahoe Interchange
Environmental Assessment

ARAPAHOE CROSS SECTIONS
58+00 TO 62+00

Designer: D. DYER Detailer: K. PAULSON

Project No./Code
I-25/ARAPAHOE EA
16159
Sheet Number 69

ddyer 2:36:01 PM p:\david evans\Arapahoe I-25 EA\16159\Design\Drawings\16159DES_69_xsection_01.dgn

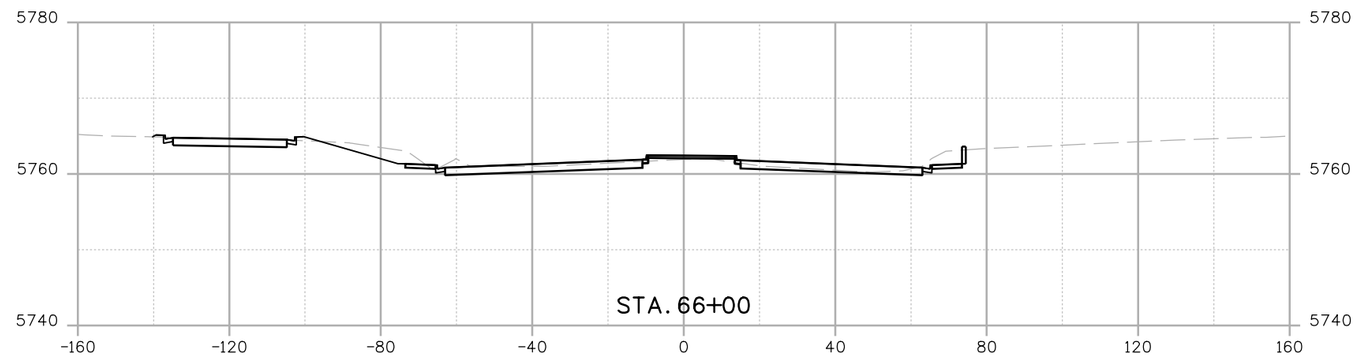

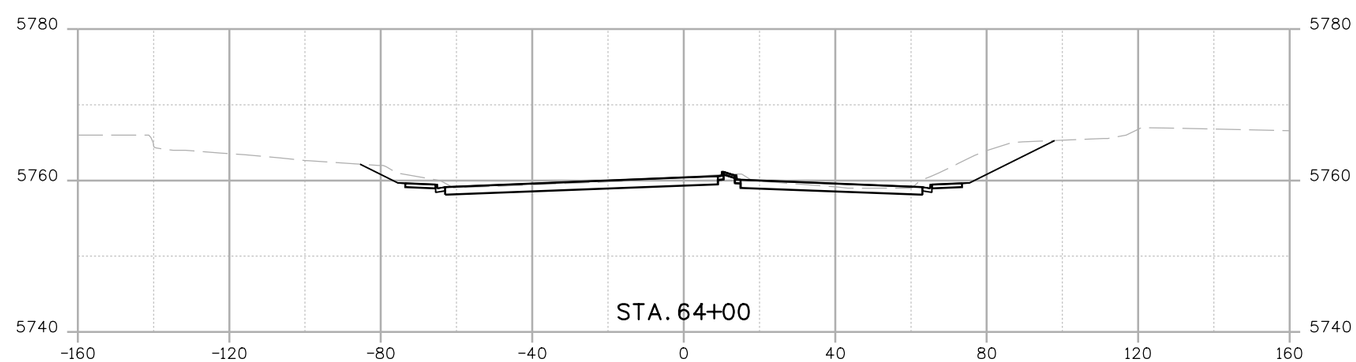

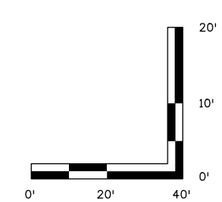

Print Date: 6/11/2012	Sheet Revisions	Colorado Department of Transportation	As Constructed	I-25/Arapahoe Interchange	Project No./Code
File Name: 16159DES_70_xsection_02.dgn	Date: / Comments / Init.	3320 South Parker Road, Aurora, CO 80014, Phone: 303-337-9519 FAX: 303-750-7452	No Revisions:	Environmental Assessment	I-25/ARAPAHOE EA
Horiz. Scale: 1:40 Vert. Scale: As Noted		Region 6 JH	Revised:	ARAPAHOE CROSS SECTIONS 64+00 TO 66+00	16159
Unit Information Unit Leader Initials			Void:	Designer: D. DYER Detailer: K. PAULSON	Sheet Number 70

ddyer 2:36:53 PM p:\david evans\Arapahoe I-25 EA\16159\Design\Drawings\16159DES_70_xsection_02.dgn

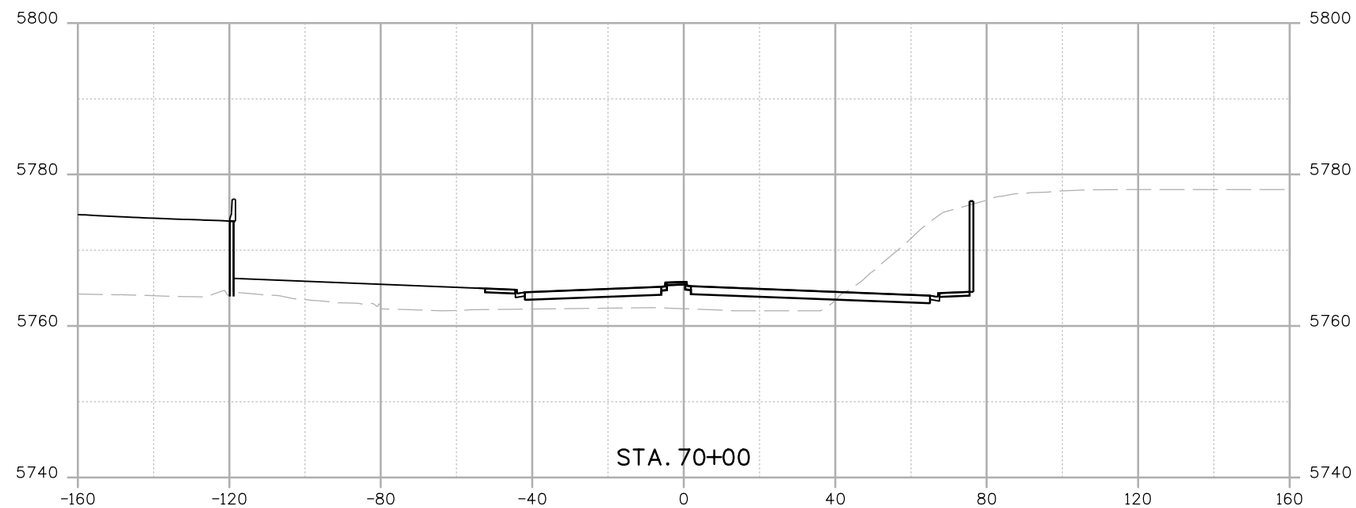

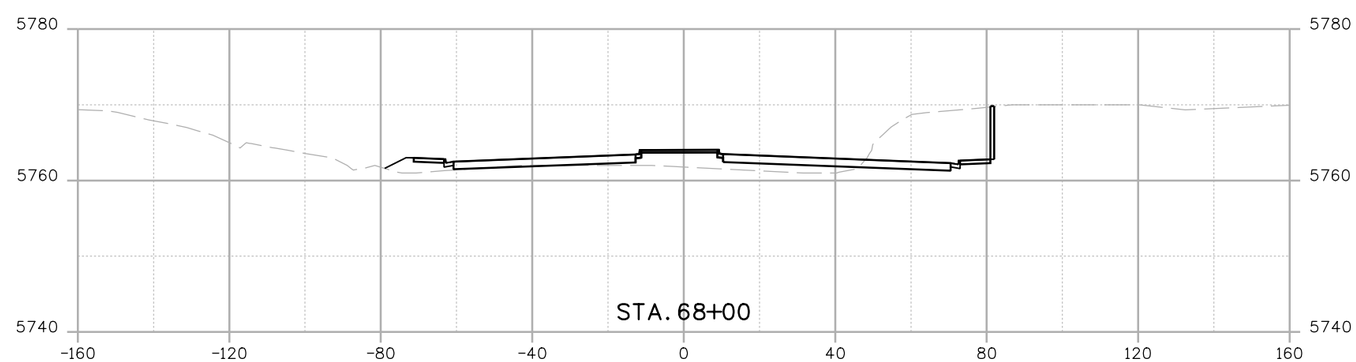

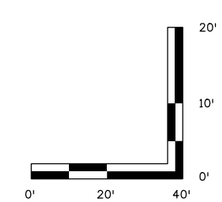

Print Date: 6/11/2012	Sheet Revisions			Colorado Department of Transportation	As Constructed	I-25/Arapahoe Interchange Environmental Assessment	Project No./Code
File Name: 16159DES_71_xsection_03.dgn	Date:	Comments	Init.	3320 South Parker Road Aurora, CO 80014 Phone: 303-337-9519 FAX: 303-750-7452	No Revisions:	ARAPAHOE CROSS SECTIONS 68+00 TO 70+00	I-25/ARAPAHOE EA
Horiz. Scale: 1:39.9999 Vert. Scale: As Noted					Revised:		16159
Unit Information Unit Leader Initials				Region 6 JH	Void:	Designer: D. DYER Detailer: K. PAULSON	Sheet Number 71

ddyer 2:37:22 PM p:\david evans\Arapahoe I-25 EA\16159\Design\Drawings\16159DES_71_xsection_03.dgn

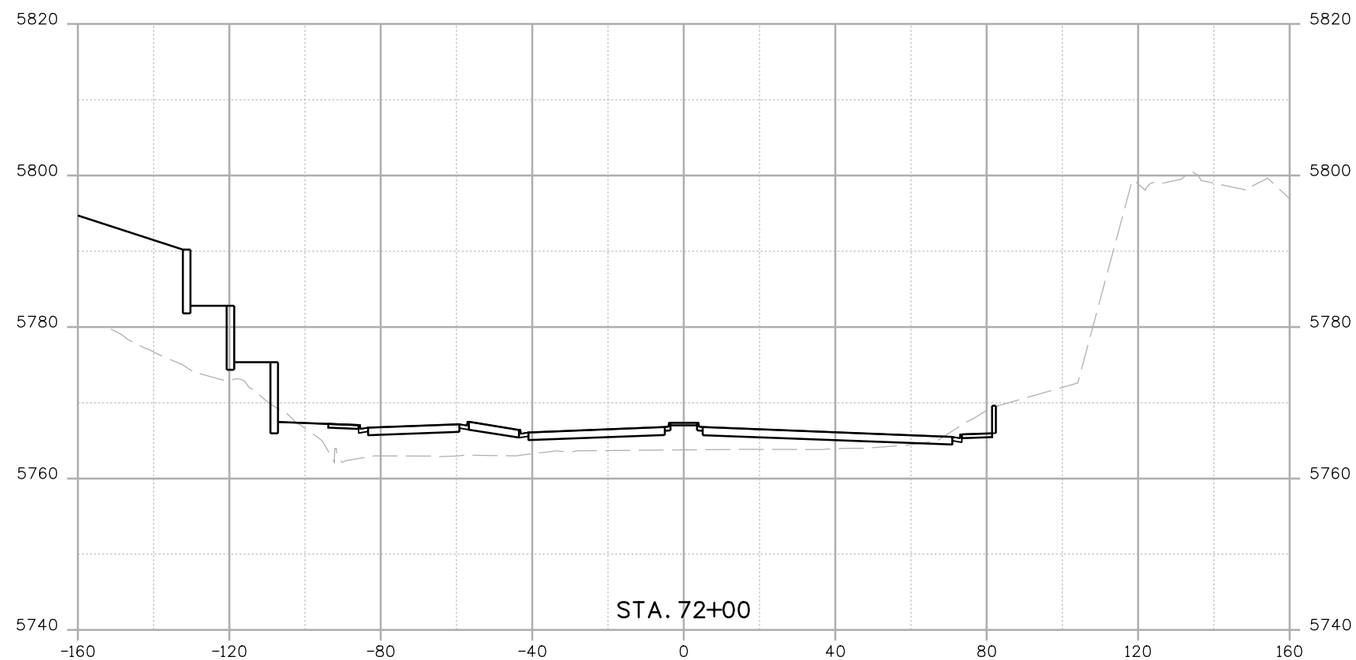

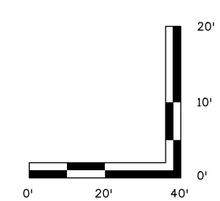

Print Date: 6/11/2012	Sheet Revisions	Colorado Department of Transportation	As Constructed
File Name: 16159DES_72_xsection_04.dgn	Date: / Comments / Init.	3320 South Parker Road, Aurora, CO 80014, Phone: 303-337-9519 FAX: 303-750-7452	No Revisions:
Horiz. Scale: 1:40 Vert. Scale: As Noted		Region 6 JH	Revised:
Unit Information Unit Leader Initials			Void:

I-25/Arapahoe Interchange
Environmental Assessment

ARAPAHOE CROSS SECTIONS 72+00

Designer: D. DYER Detailer: K. PAULSON

Project No./Code: I-25/ARAPAHOE EA
16159
Sheet Number 72

ddyer 2:37:44 PM p:\david evans\Arapahoe I-25 EA\16159\Design\Drawings\16159DES_72_xsection_04.dgn

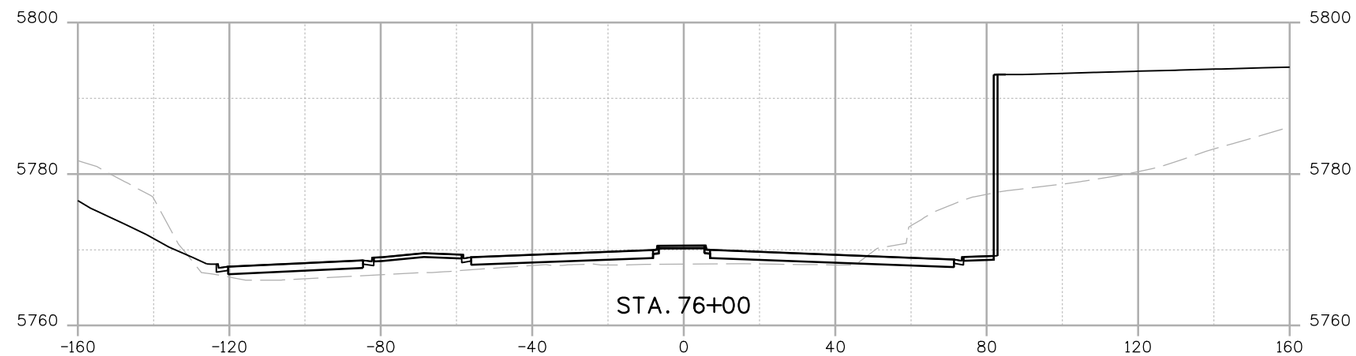

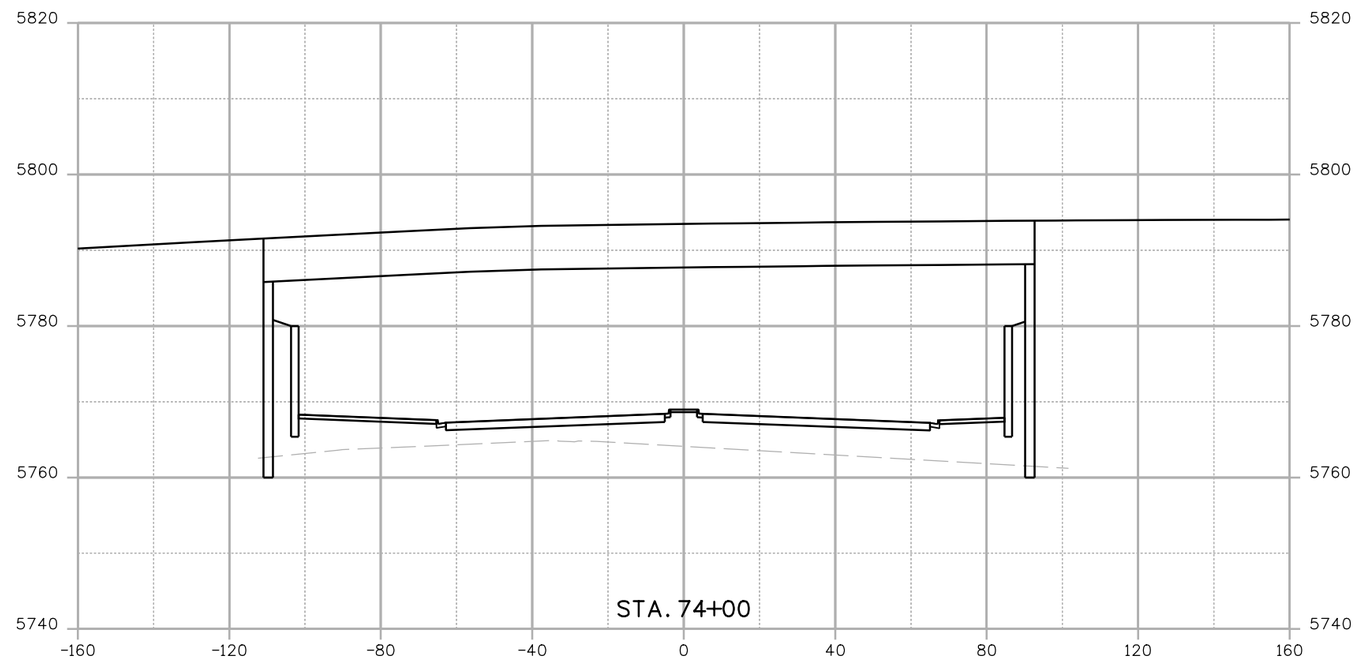

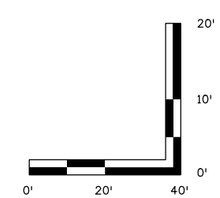

Print Date: 6/11/2012			
File Name: 16159DES_73_xsection_05.dgn			
Horiz. Scale: 1:40	Vert. Scale: As Noted		
Unit Information	Unit Leader Initials		

Sheet Revisions

Date:	Comments	Init.

Colorado Department of Transportation
DOT
DEPARTMENT OF TRANSPORTATION
3320 South Parker Road
Aurora, CO 80014
Phone: 303-337-9519 FAX: 303-750-7452
Region 6 JH

As Constructed
No Revisions:
Revised:
Void:

I-25/Arapahoe Interchange
Environmental Assessment

ARAPAHOE CROSS SECTIONS
74+00 TO 76+00

Designer: D. DYER Detailer: K. PAULSON

Project No./Code
I-25/ARAPAHOE EA
16159
Sheet Number 73

ddyer 2:39:11 PM p:\david evans\Arapahoe I-25 EA\16159\Design\Drawings\16159DES_73_xsection_05.dgn

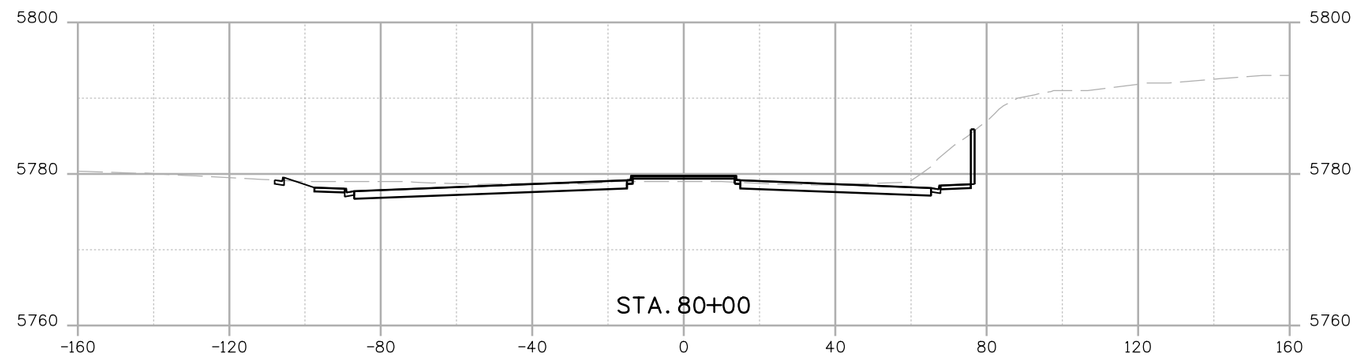

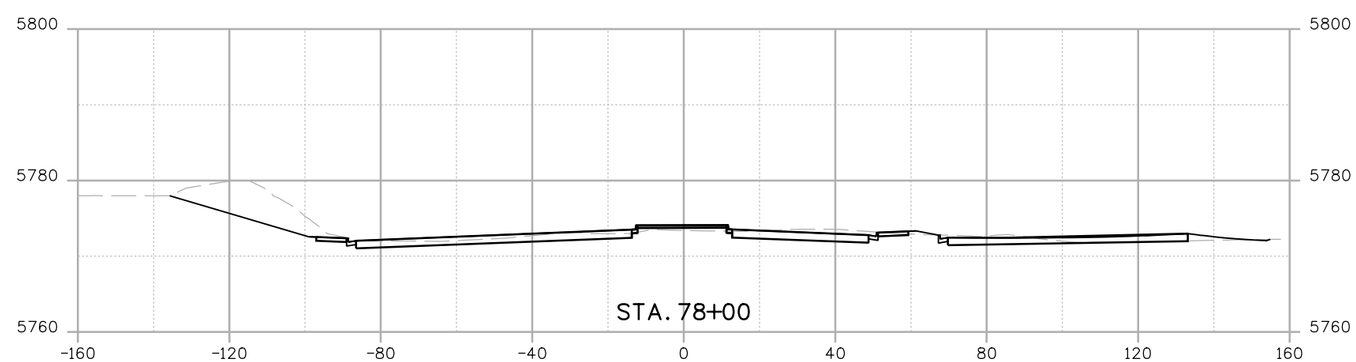

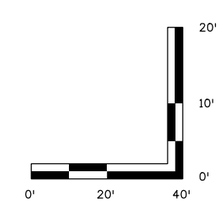

Print Date: 6/11/2012
File Name: 16159DES_74_xsection_06.dgn
Horiz. Scale: 1:39.9999 Vert. Scale: As Noted
Unit Information Unit Leader Initials

Sheet Revisions		
Date:	Comments	Init.

Colorado Department of Transportation
3320 South Parker Road
Aurora, CO 80014
Phone: 303-337-9519 FAX: 303-750-7452
Region 6 JH

As Constructed
No Revisions:
Revised:
Void:

I-25/Arapahoe Interchange
Environmental Assessment

ARAPAHOE CROSS SECTIONS
78+00 TO 80+00

Designer: D. DYER Detailer: K. PAULSON

Project No./Code
I-25/ARAPAHOE EA
16159
Sheet Number 74

ddyer 2:39:28 PM p:\david evans\Arapahoe I-25 EA\16159\Design\Drawings\16159DES_74_xsection_06.dgn

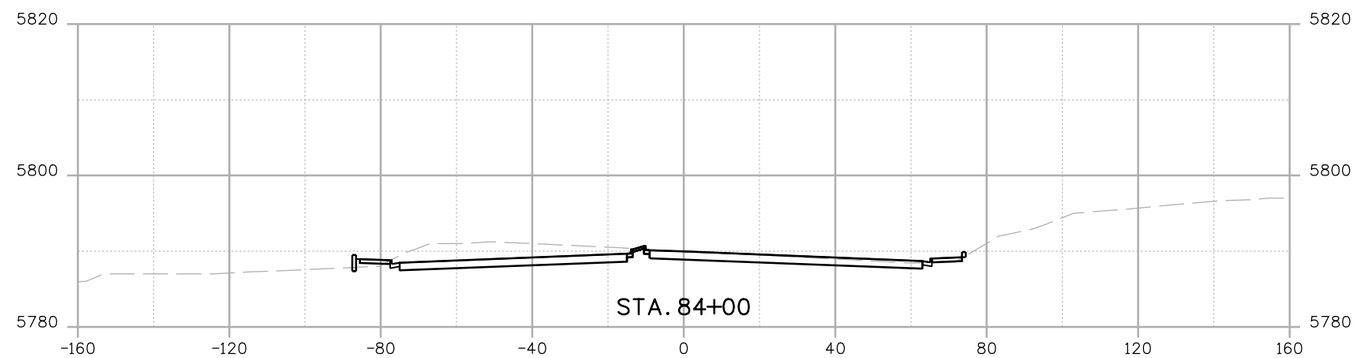

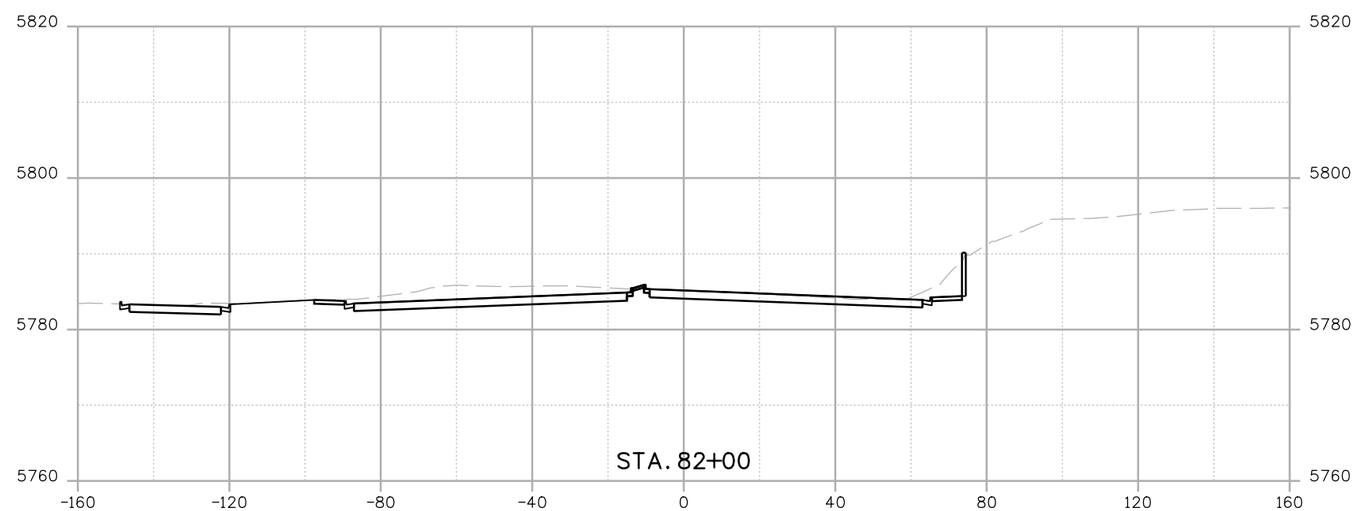

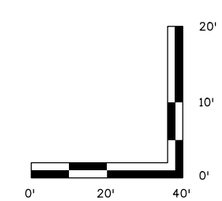

Print Date: 6/11/2012	Sheet Revisions	Colorado Department of Transportation	As Constructed	I-25/Arapahoe Interchange	Project No./Code
File Name: 16159DES_75_xsection_07.dgn	Date: / Comments / Init.	3320 South Parker Road Aurora, CO 80014 Phone: 303-337-9519 FAX: 303-750-7452	No Revisions:	Environmental Assessment	I-25/ARAPAHOE EA
Horiz. Scale: 1:40 Vert. Scale: As Noted			Revised:	ARAPAHOE CROSS SECTIONS 82+00 TO 84+00	16159
Unit Information Unit Leader Initials		Region 6 JH	Void:	Designer: D. DYER Detailer: K. PAULSON	Sheet Number 75

ddyer 2:39:43 PM p:\david evans\Arapahoe I-25 EA\16159\Design\Drawings\16159DES_75_xsection_07.dgn

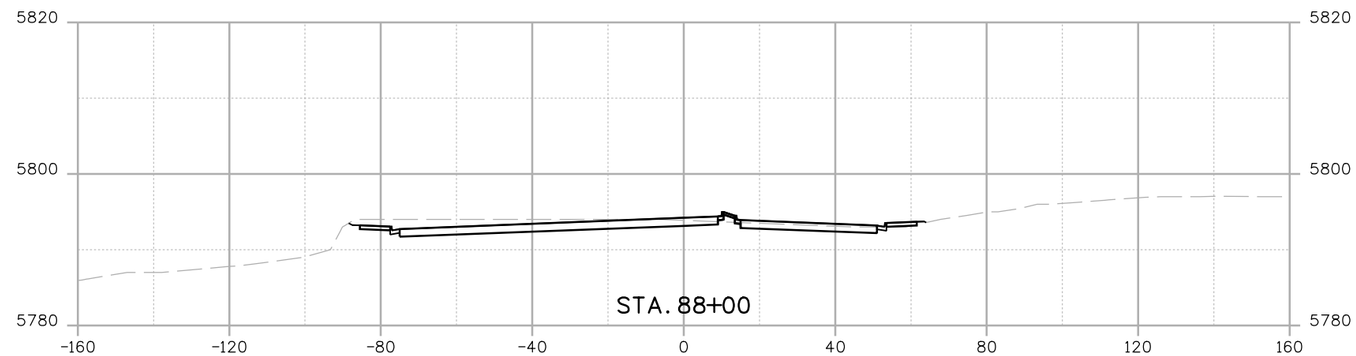

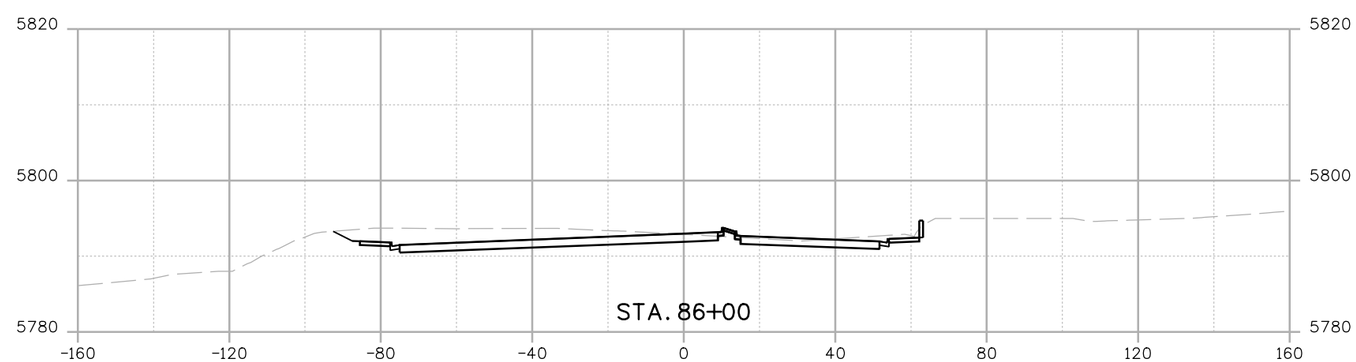

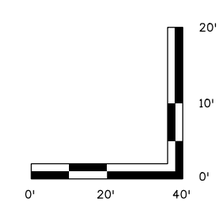

Print Date: 6/11/2012			
File Name: 16159DES_76_xsection_08.dgn			
Horiz. Scale: 1:40	Vert. Scale: As Noted		
Unit Information	Unit Leader Initials		

Sheet Revisions

Date:	Comments	Init.

Colorado Department of Transportation
DOT
DEPARTMENT OF TRANSPORTATION
3320 South Parker Road
Aurora, CO 80014
Phone: 303-337-9519 FAX: 303-750-7452
Region 6 JH

As Constructed
No Revisions:
Revised:
Void:

I-25/Arapahoe Interchange
Environmental Assessment

ARAPAHOE CROSS SECTIONS
86+00 TO 88+00

Designer: D. DYER Detailer: K. PAULSON

Project No./Code
I-25/ARAPAHOE EA
16159
Sheet Number 76

ddyer 2:40:04 PM p:\david evans\Arapahoe I-25 EA\16159\Design\Drawings\16159DES_76_xsection_08.dgn

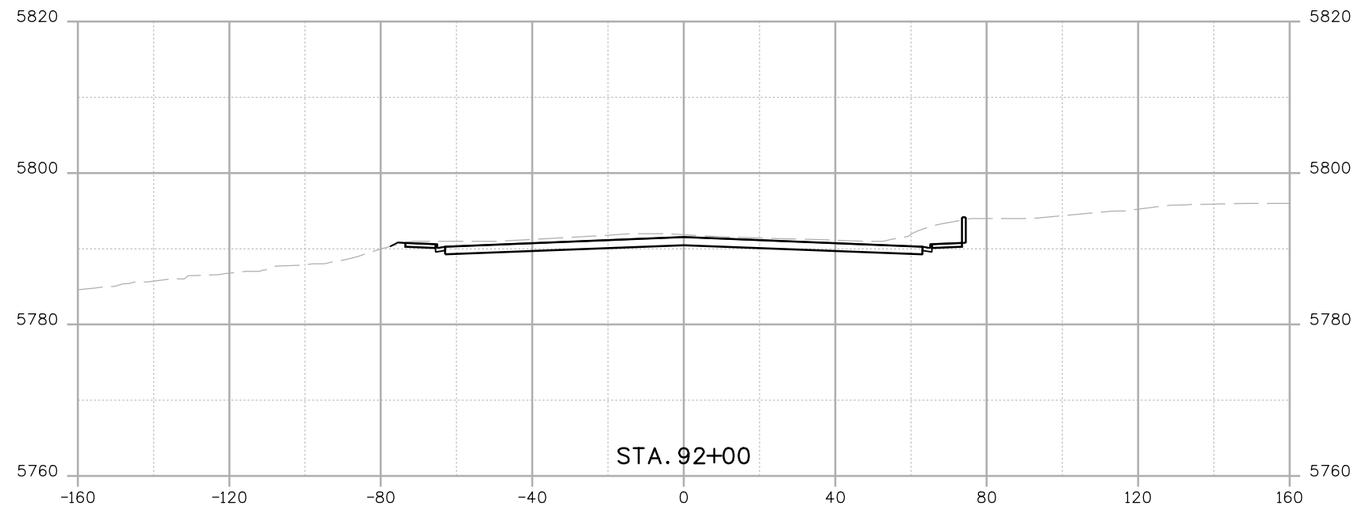

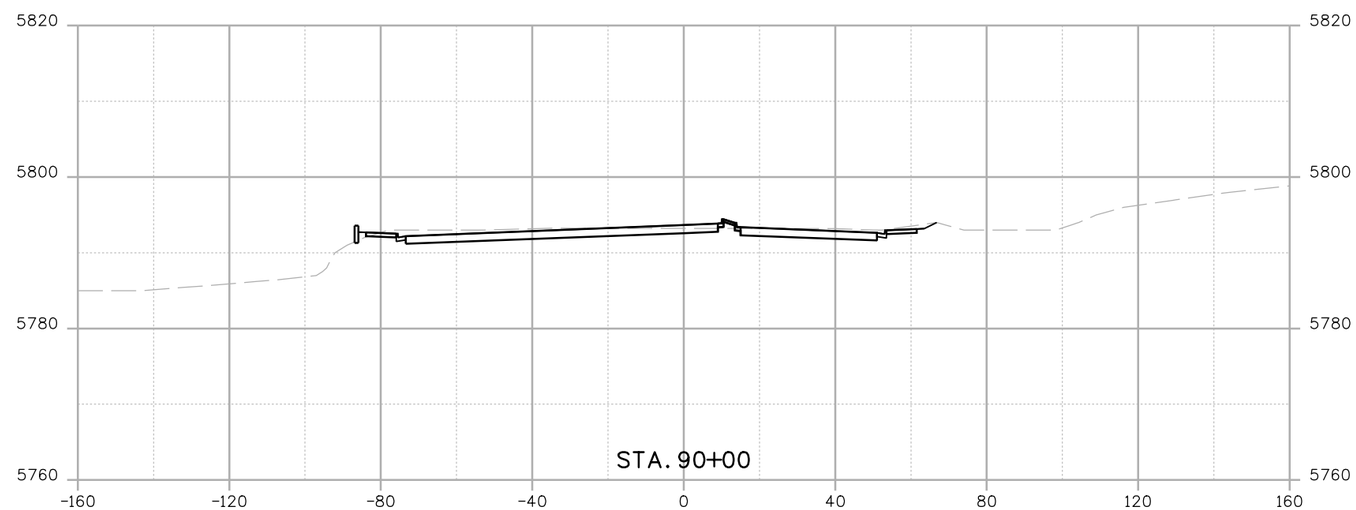

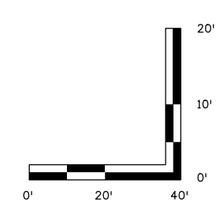

Print Date: 6/11/2012	Sheet Revisions	Colorado Department of Transportation	As Constructed	I-25/Arapahoe Interchange	Project No./Code
File Name: 16159DES_77_xsection_09.dgn	Date: / Comments / Init.	3320 South Parker Road, Aurora, CO 80014, Phone: 303-337-9519 FAX: 303-750-7452	No Revisions:	Environmental Assessment	I-25/ARAPAHOE EA
Horiz. Scale: 1:39.9999 Vert. Scale: As Noted			Revised:	ARAPAHOE CROSS SECTIONS 90+00 TO 92+00	16159
Unit Information Unit Leader Initials		Region 6 JH	Void:	Designer: D. DYER Detailer: K. PAULSON	Sheet Number 77

ddyer 2:40:21 PM p:\david evans\Arapahoe I-25 EA\16159\Design\Drawings\16159DES_77_xsection_09.dgn

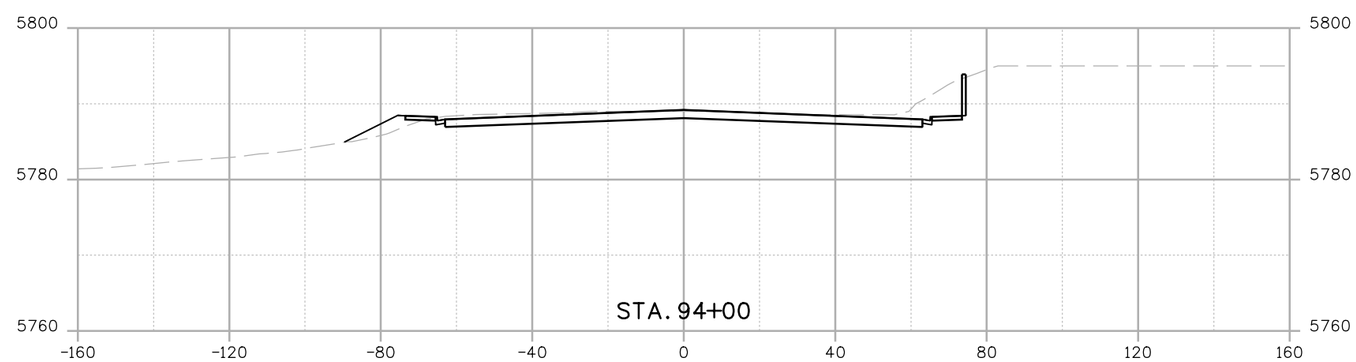

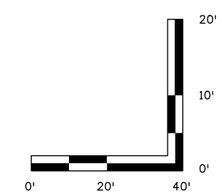

Print Date: 6/11/2012			
File Name: 16159DES_78_xsection_10.dgn			
Horiz. Scale: 1:39.9999	Vert. Scale: As Noted		
Unit Information	Unit Leader Initials		

Sheet Revisions

Date:	Comments	Init.

Colorado Department of Transportation
3320 South Parker Road
Aurora, CO 80014
Phone: 303-337-9519 FAX: 303-750-7452
Region 6 JH

As Constructed
No Revisions:
Revised:
Void:

I-25/Arapahoe Interchange
Environmental Assessment

ARAPAHOE CROSS SECTIONS
94+00

Designer: D. DYER Detailer: K. PAULSON

Project No./Code
I-25/ARAPAHOE EA
16159
Sheet Number 78

ddyer 2:40:40 PM p:\david evans\Arapahoe I-25 EA\16159\Design\Drawings\16159DES_78_xsection_10.dgn

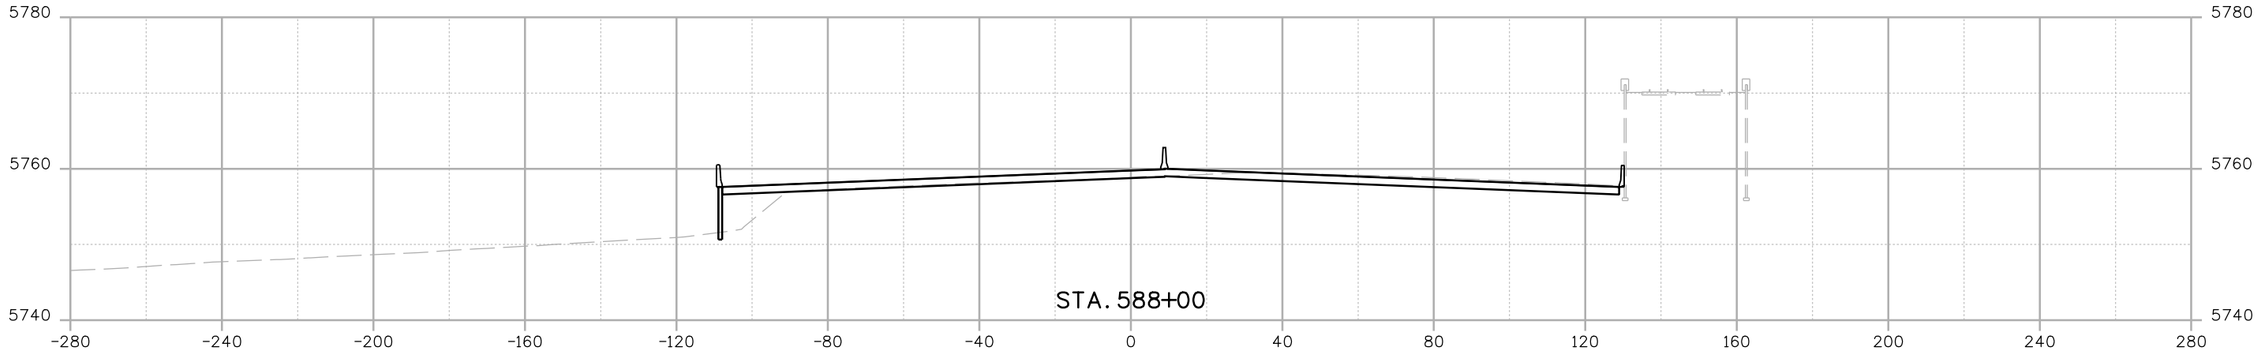

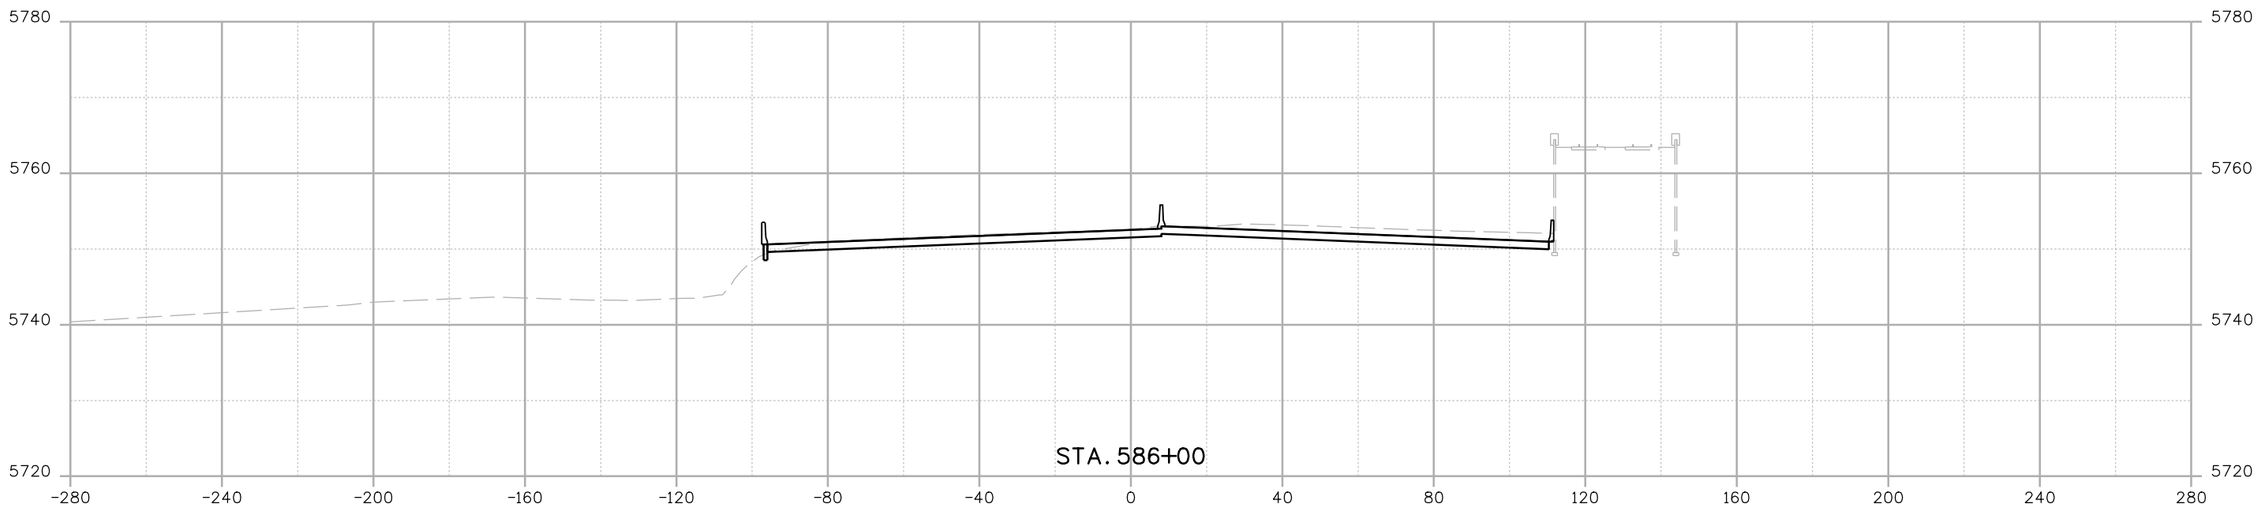

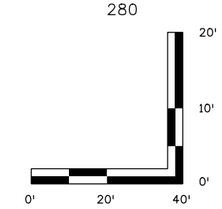

Print Date: 6/11/2012		Sheet Revisions			Colorado Department of Transportation	As Constructed
File Name: 16159DES_79_xsection_11.dgn		Date:	Comments	Init.	3320 South Parker Road Aurora, CO 80014 Phone: 303-337-9519 FAX: 303-750-7452	No Revisions:
Horiz. Scale: 1:39.9999 Vert. Scale: As Noted						Revised:
Unit Information Unit Leader Initials					Region 6 JH	Void:

I-25/Arapahoe Interchange
Environmental Assessment

I-25 CROSS SECTIONS
586+00 TO 588+00

Designer: D. DYER Detailer: K. PAULSON

Project No./Code
I-25/ARAPAHOE EA
16159
Sheet Number 79

ddyer 2:40:59 PM p:\david evans\Arapahoe I-25 EA\16159\Design\Drawings\16159DES_79_xsection_11.dgn

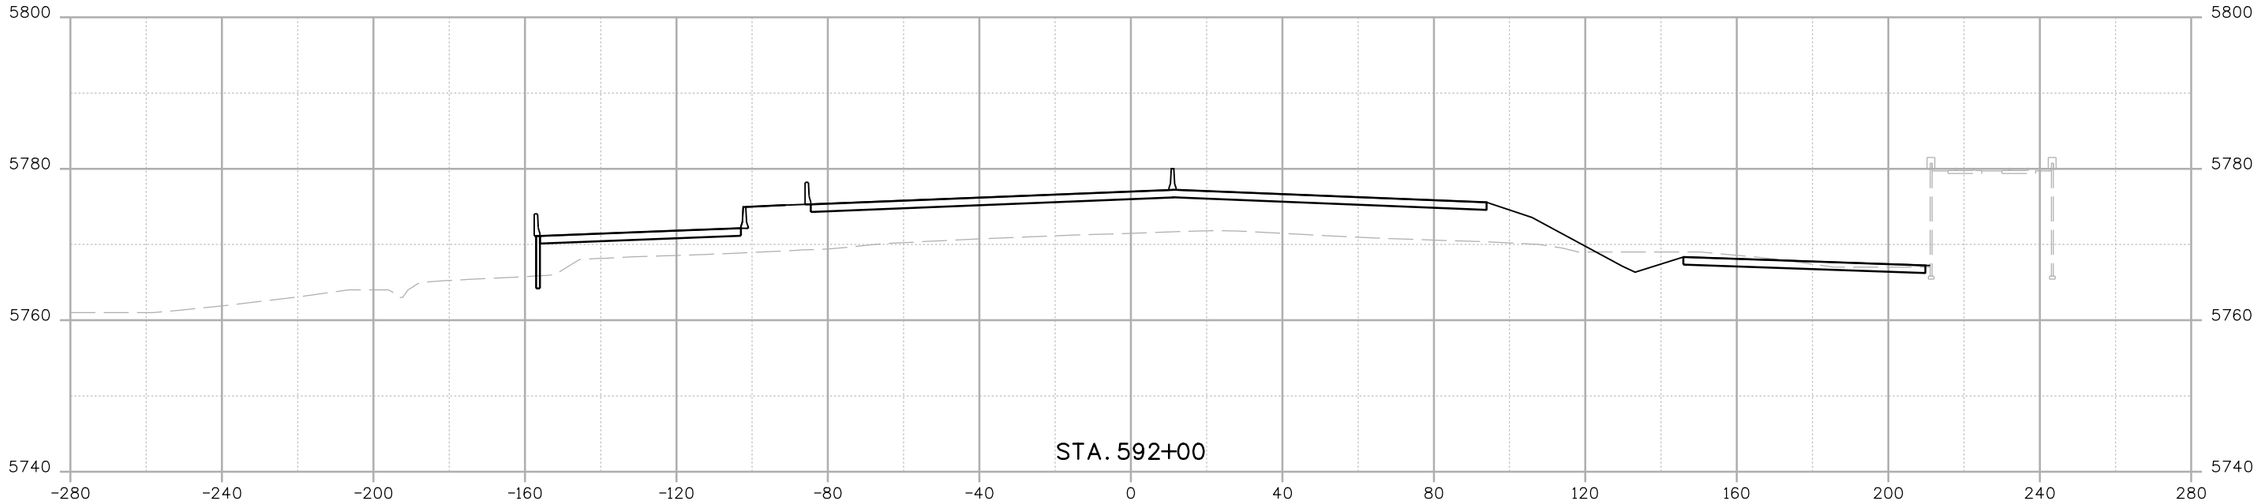

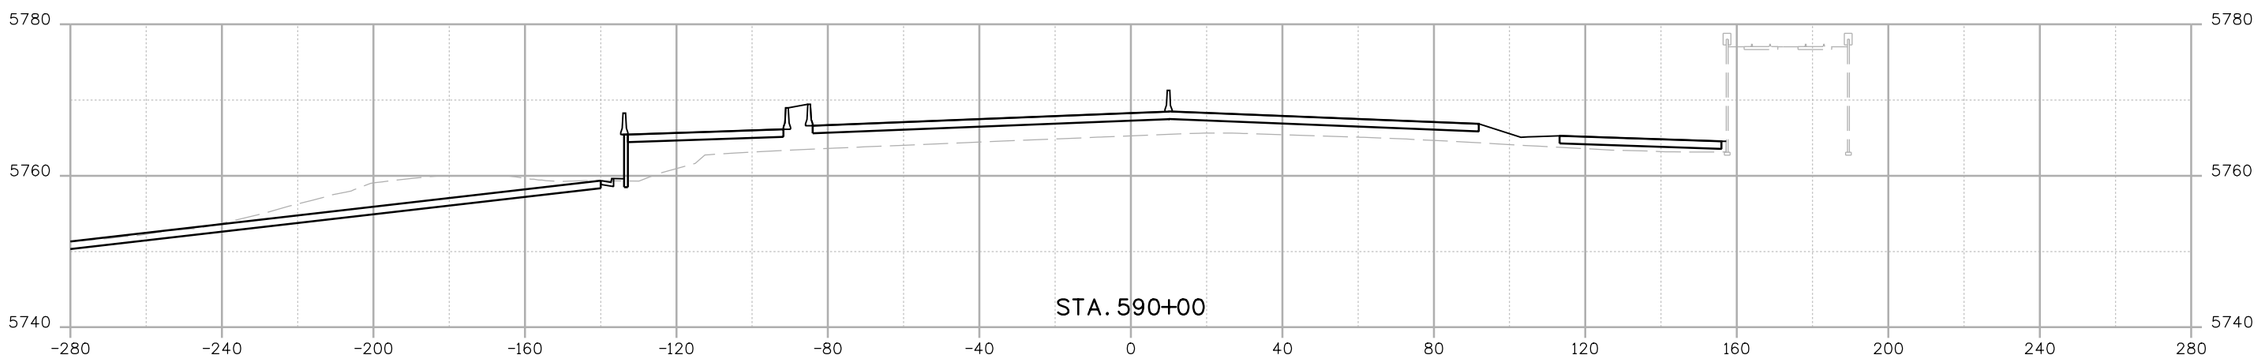

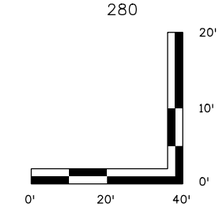

Print Date: 6/11/2012	Sheet Revisions	Colorado Department of Transportation	As Constructed	I-25/Arapahoe Interchange	Project No./Code
File Name: 16159DES_80_xsection_12.dgn	Date: / Comments / Init.	DOT 3320 South Parker Road Aurora, CO 80014 Phone: 303-337-9519 FAX: 303-750-7452	No Revisions:	Environmental Assessment	I-25/ARAPAHOE EA
Horiz. Scale: 1:40 Vert. Scale: As Noted		Region 6 JH	Revised:	I-25 CROSS SECTIONS 590+00 TO 592+00	16159
Unit Information Unit Leader Initials			Void:	Designer: D. DYER Detailer: K. PAULSON	Sheet Number 80

ddyer 2:41:16 PM p:\david evans\Arapahoe I-25 EA\16159\Design\Drawings\16159DES_80_xsection_12.dgn

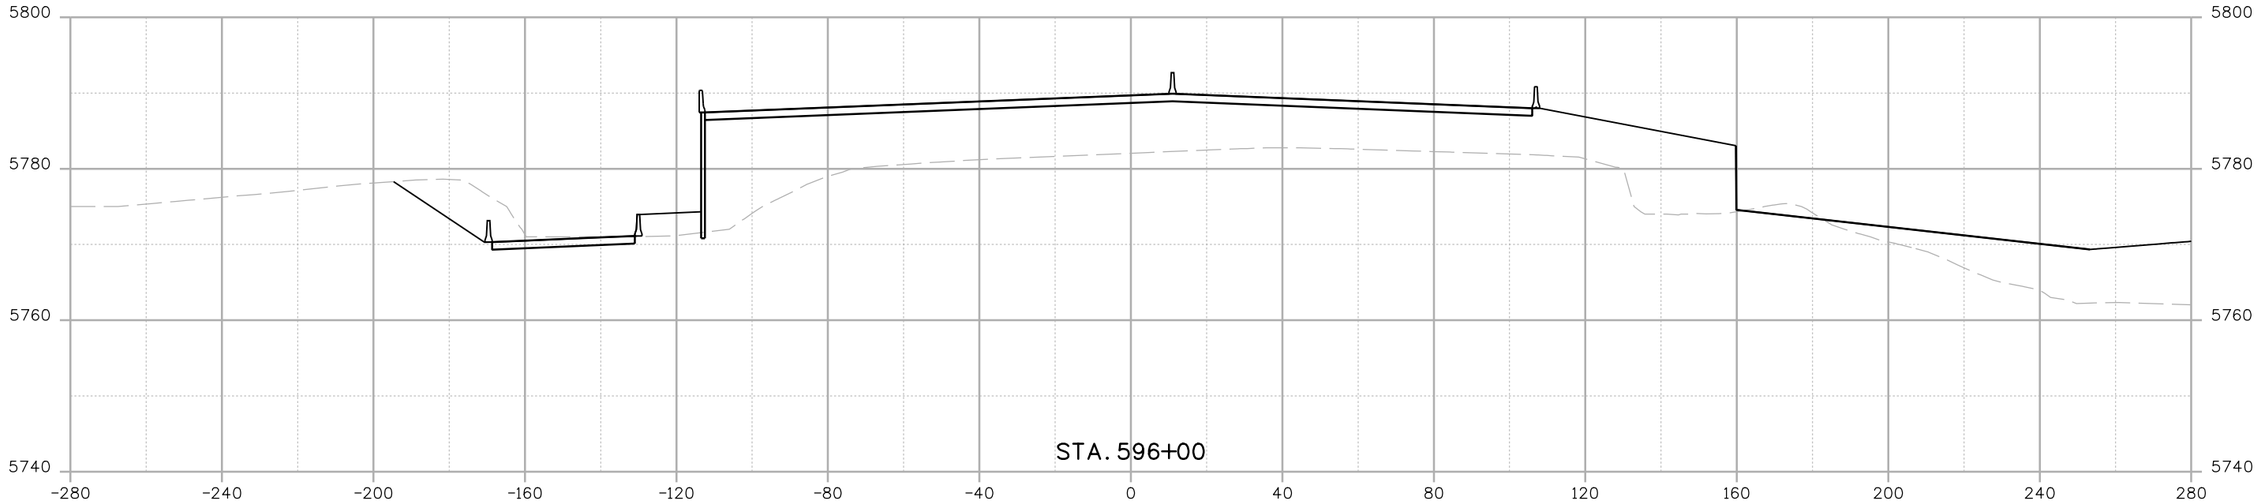

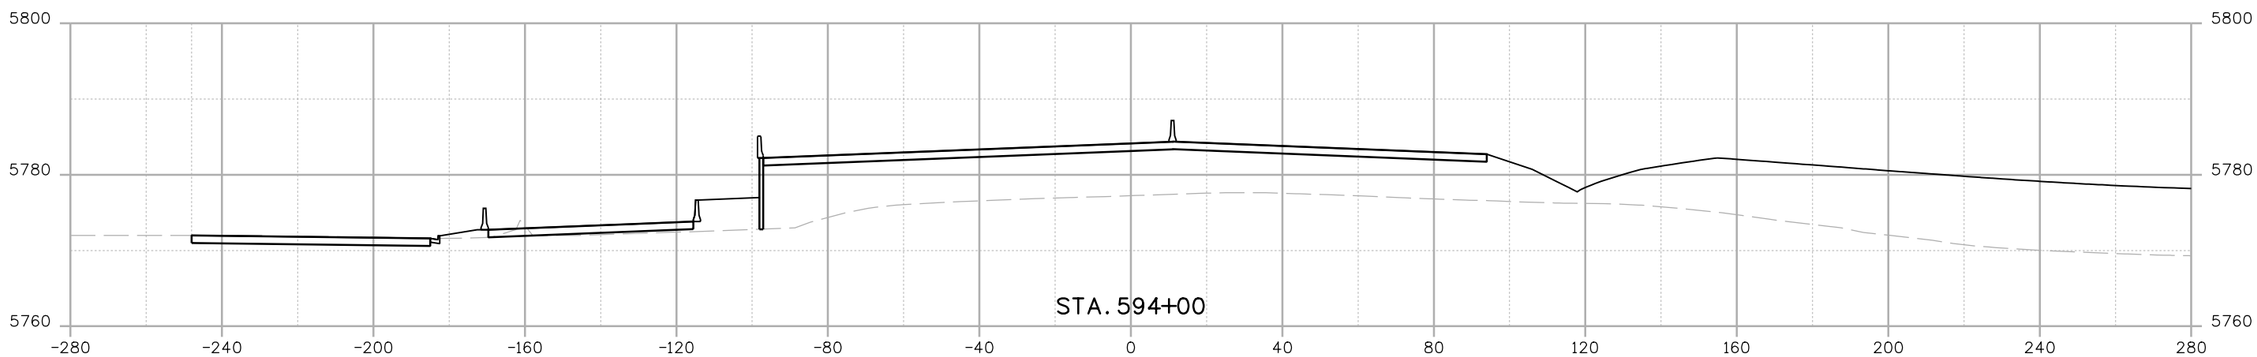

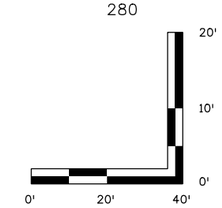

Print Date: 6/11/2012	Sheet Revisions	Colorado Department of Transportation	As Constructed
File Name: 16159DES_81_xsection_13.dgn	Date: / Comments / Init.	DOT DEPARTMENT OF TRANSPORTATION	No Revisions:
Horiz. Scale: 1:40 Vert. Scale: As Noted		3320 South Parker Road Aurora, CO 80014 Phone: 303-337-9519 FAX: 303-750-7452	Revised:
Unit Information Unit Leader Initials		Region 6 JH	Void:

I-25/Arapahoe Interchange
Environmental Assessment

I-25 CROSS SECTIONS
594+00 TO 596+00

Designer: D. DYER Detailer: K. PAULSON

Project No./Code
I-25/ARAPAHOE EA
16159
Sheet Number 81

ddyer 2:42:19 PM p:\david evans\Arapahoe I-25 EA\16159\Design\Drawings\16159DES_81_xsection_13.dgn

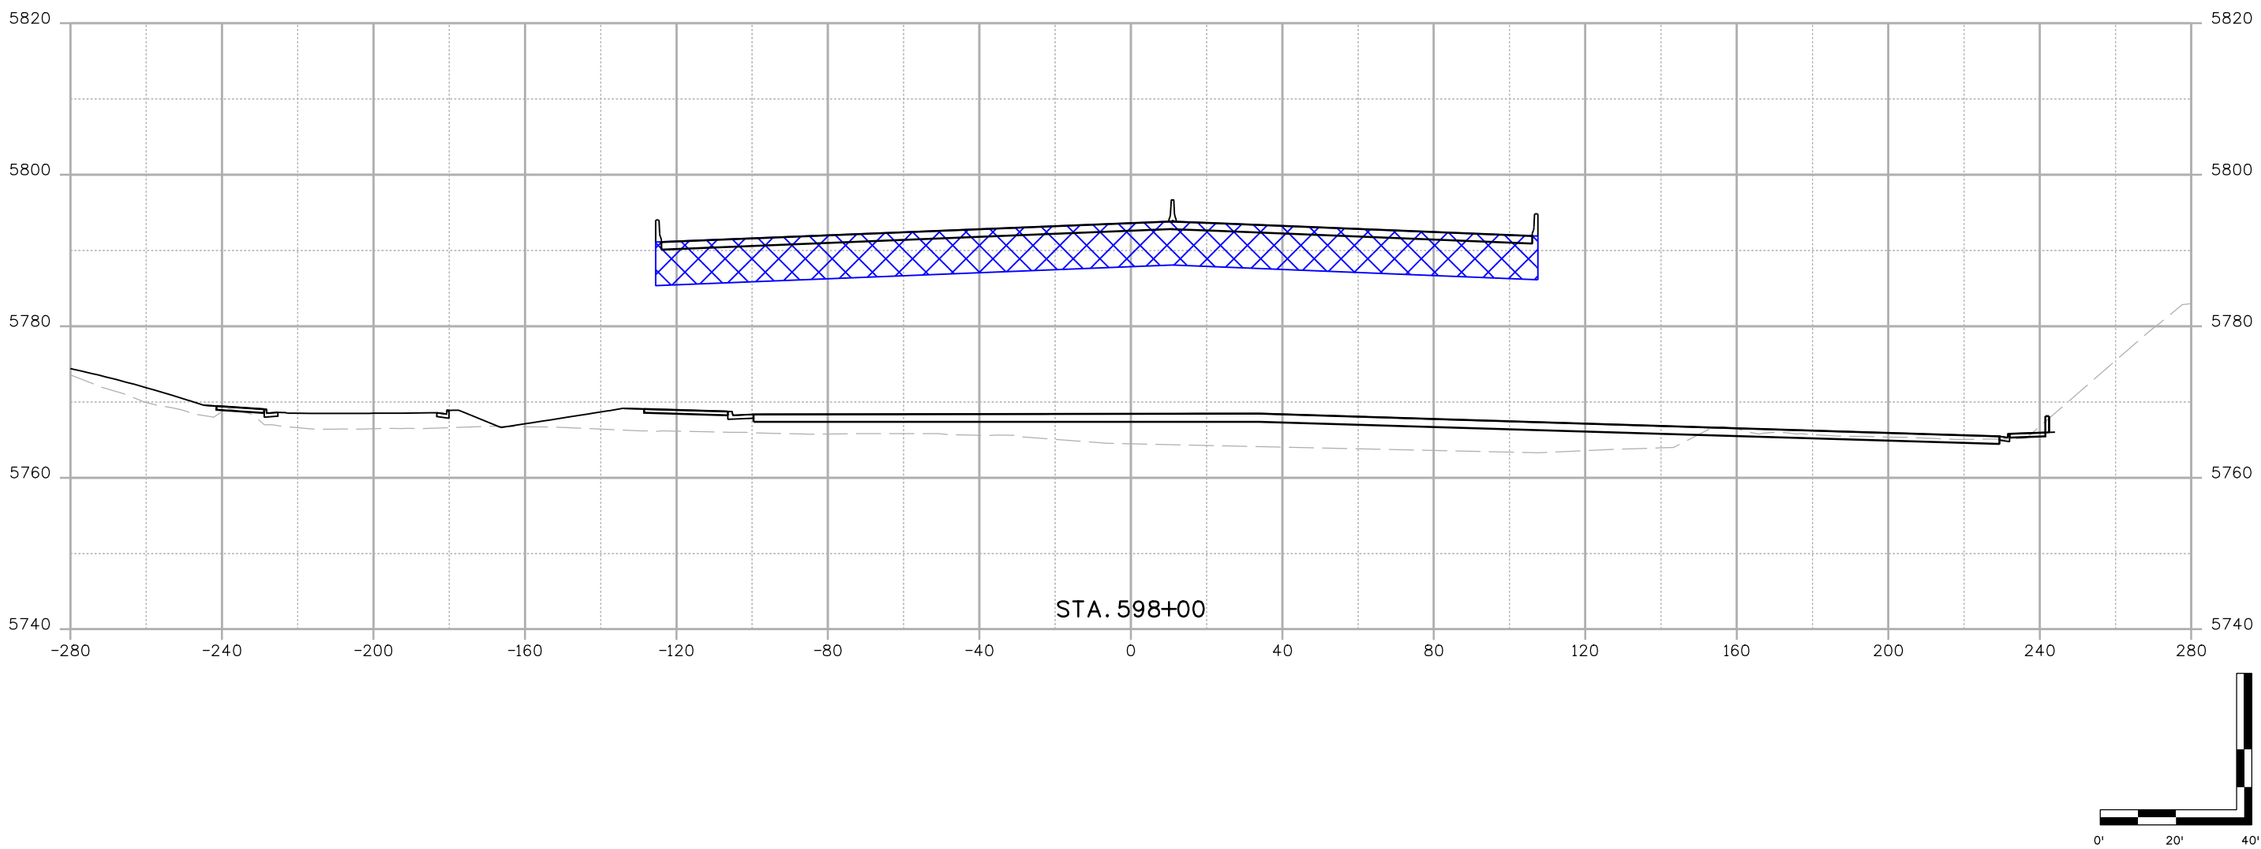

Print Date: 6/11/2012	Sheet Revisions	Colorado Department of Transportation	As Constructed
File Name: 16159DES_82_xsection_14.dgn	Date: / Comments / Init.	3320 South Parker Road Aurora, CO 80014 Phone: 303-337-9519 FAX: 303-750-7452	No Revisions:
Horiz. Scale: 1:39.9999 Vert. Scale: As Noted		Region 6 JH	Revised:
Unit Information Unit Leader Initials			Void:

I-25/Arapahoe Interchange
Environmental Assessment

I-25 CROSS SECTIONS
598+00

Designer: D. DYER Detailer: K. PAULSON

Project No./Code	
I-25/ARAPAHOE EA	
16159	
Sheet Number	82

ddyer 2:42:36 PM p:\david evans\Arapahoe I-25 EA\16159\Design\Drawings\16159DES_82_xsection_14.dgn

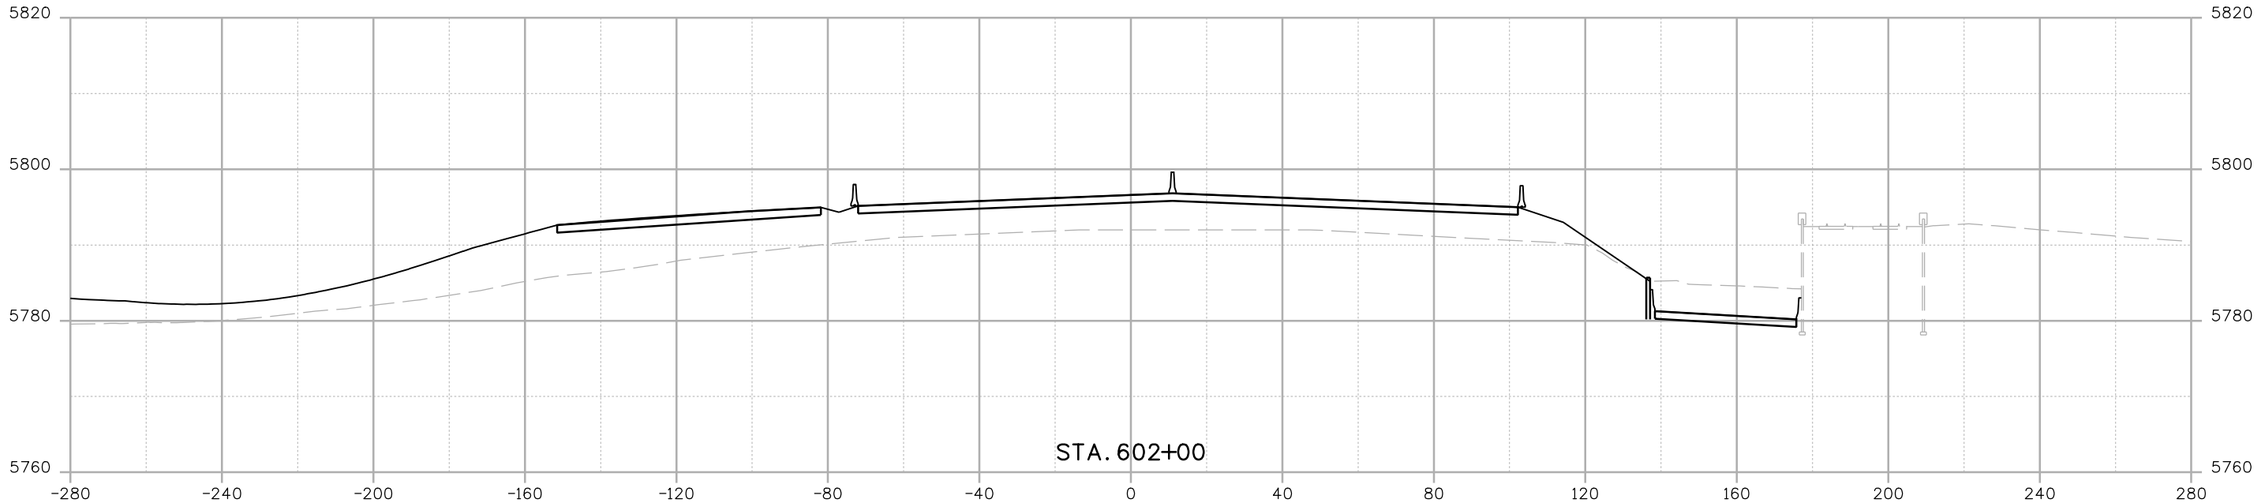

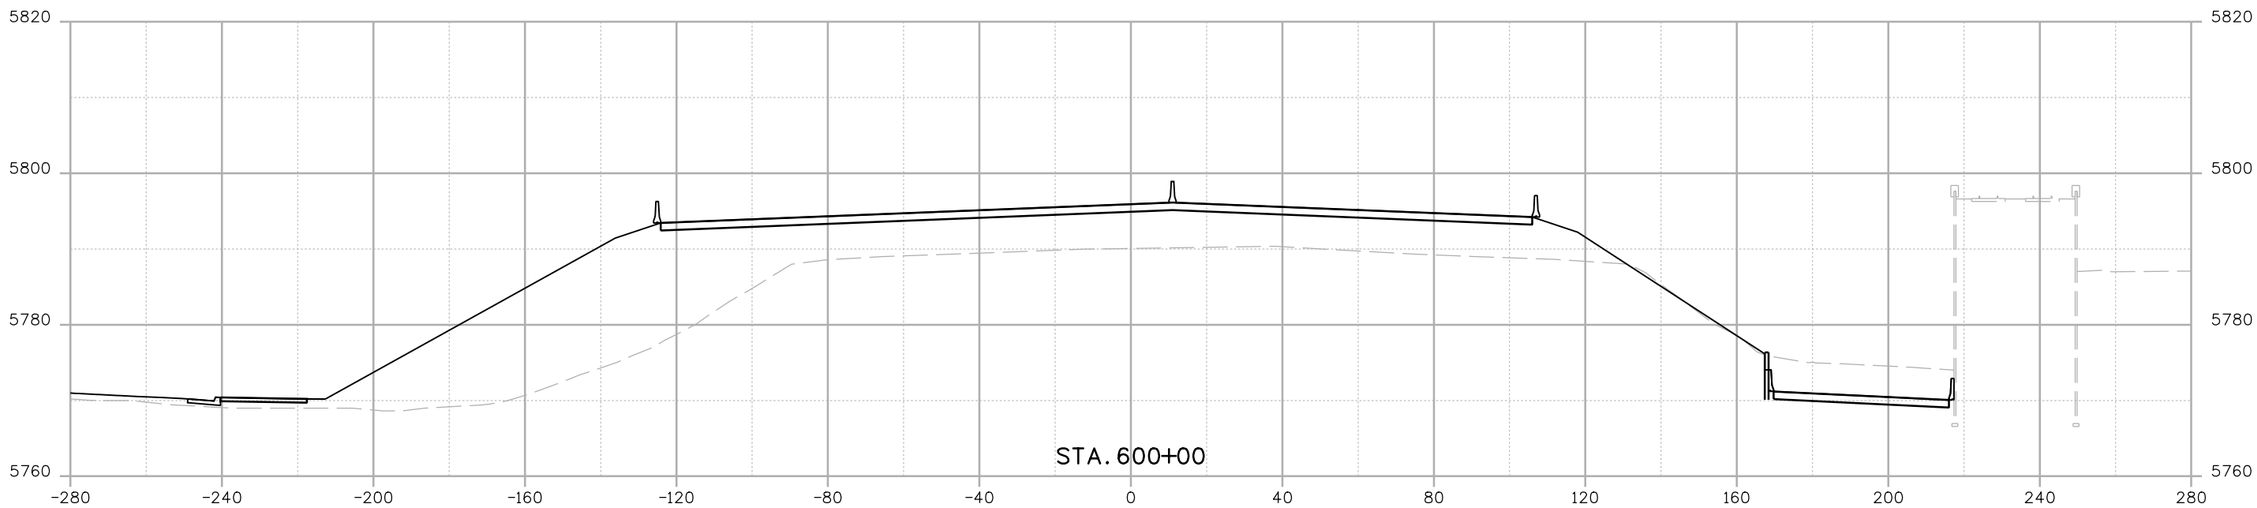

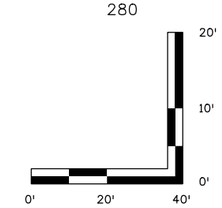

Print Date: 6/11/2012	Sheet Revisions	Colorado Department of Transportation	As Constructed
File Name: 16159DES_83_xsection_15.dgn	Date: / Comments / Init.	3320 South Parker Road Aurora, CO 80014 Phone: 303-337-9519 FAX: 303-750-7452	No Revisions:
Horiz. Scale: 1:40 Vert. Scale: As Noted		Region 6 JH	Revised:
Unit Information Unit Leader Initials			Void:

I-25/Arapahoe Interchange
Environmental Assessment

I-25 CROSS SECTIONS
600+00 TO 602+00

Designer: D. DYER Detailer: K. PAULSON

Project No./Code: I-25/ARAPAHOE EA
16159
Sheet Number 83

ddyer 2:42:53 PM p:\david evans\Arapahoe I-25 EA\16159\Design\Drawings\16159DES_83_xsection_15.dgn

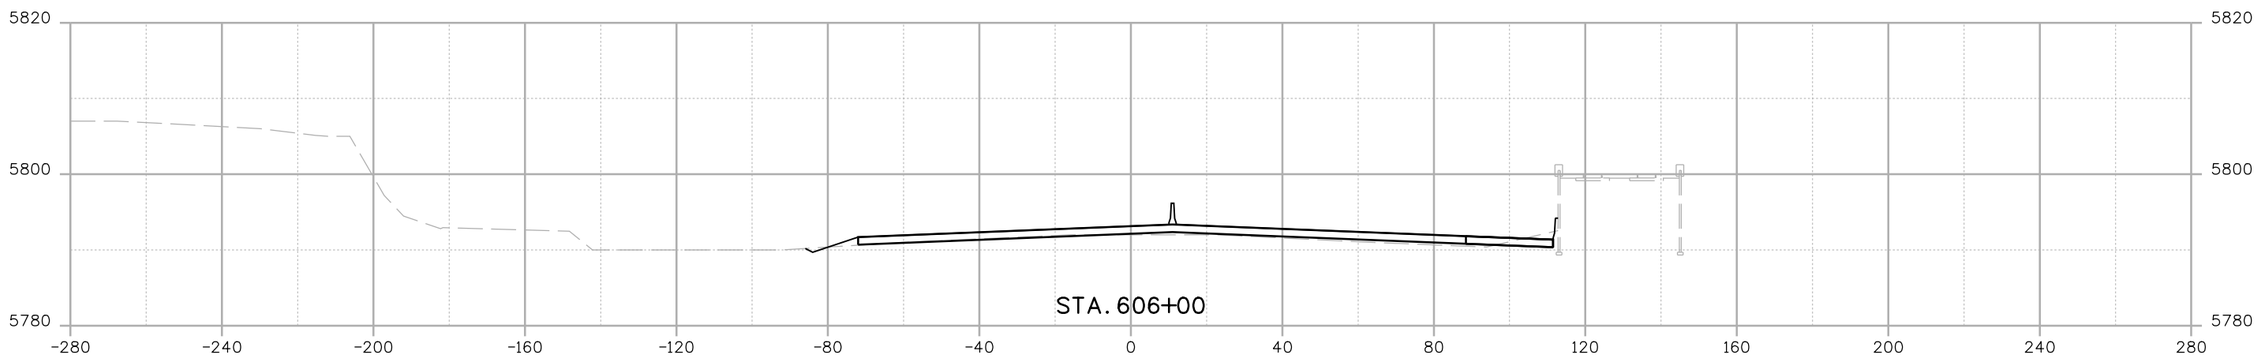

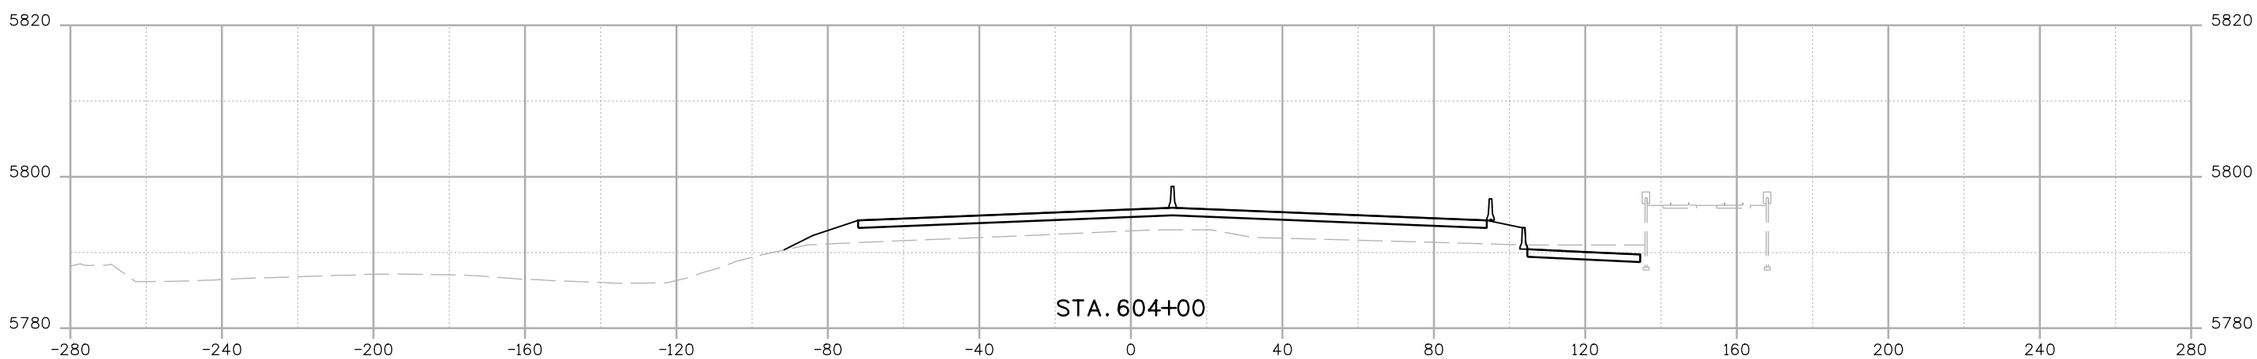

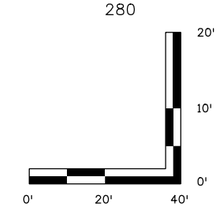

Print Date: 6/11/2012	Sheet Revisions	Colorado Department of Transportation	As Constructed	Project No./Code
File Name: 16159DES_84_xsection_16.dgn	Date: / Comments / Init.	3320 South Parker Road, Aurora, CO 80014, Phone: 303-337-9519 FAX: 303-750-7452	No Revisions:	I-25/ARAPAHOE EA
Horiz. Scale: 1:40 Vert. Scale: As Noted		Region 6 JH	Revised:	16159
Unit Information Unit Leader Initials			Void:	Sheet Number 84

I-25/Arapahoe Interchange
Environmental Assessment

I-25 CROSS SECTIONS
604+00 TO 606+00

Designer: D. DYER Detailer: K. PAULSON

ddyer 2:43:07 PM p:\david evans\Arapahoe I-25 EA\16159\Design\Drawings\16159DES_84_xsection_16.dgn

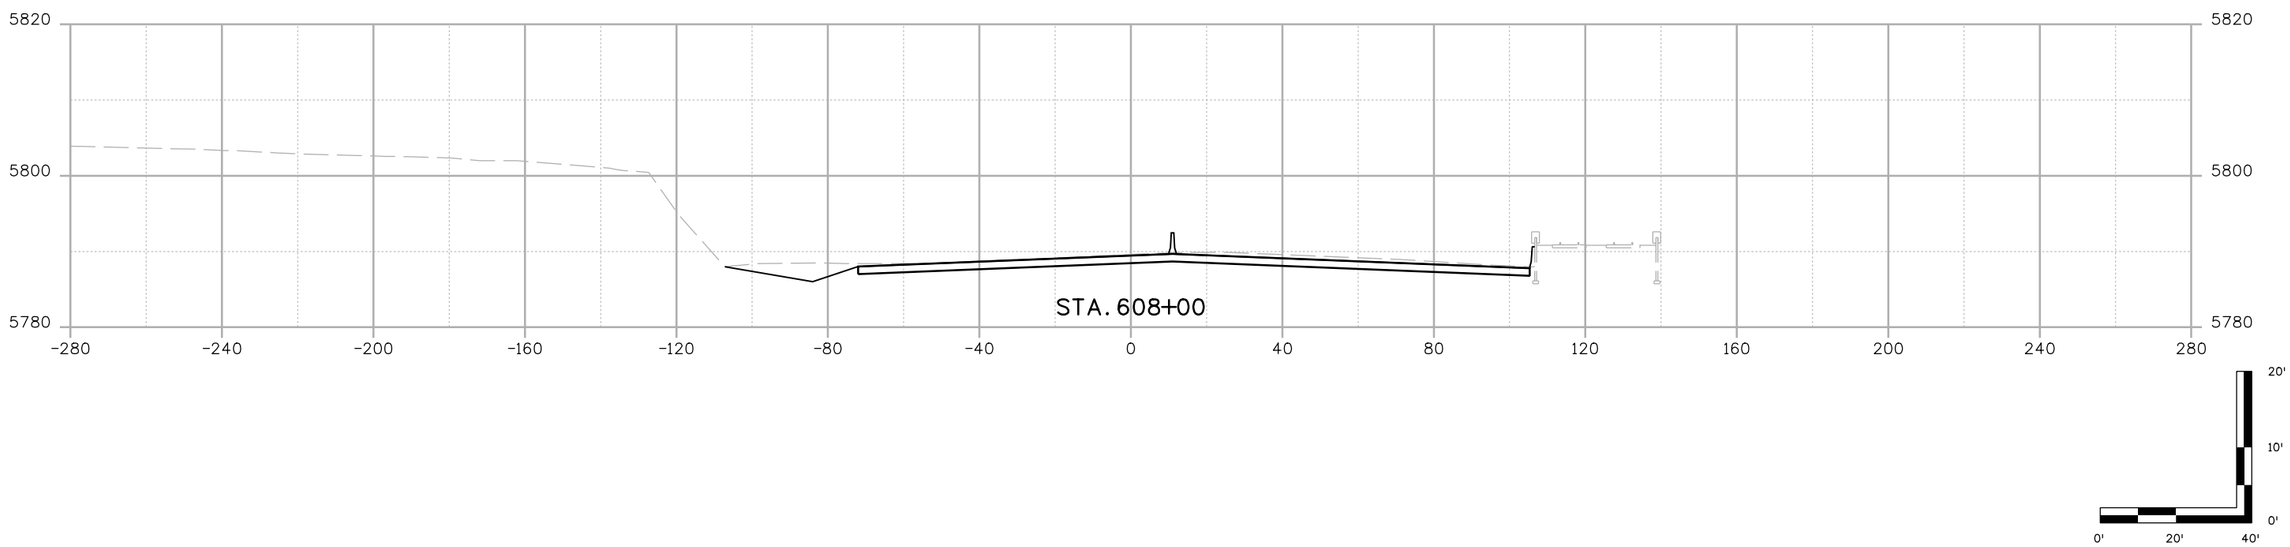

Print Date: 6/11/2012	Sheet Revisions	Colorado Department of Transportation	As Constructed
File Name: 16159DES_85_xsection_17.dgn	Date: / Comments / Init.	DOT DEPARTMENT OF TRANSPORTATION	No Revisions:
Horiz. Scale: 1:40 Vert. Scale: As Noted		3320 South Parker Road Aurora, CO 80014 Phone: 303-337-9519 FAX: 303-750-7452	Revised:
Unit Information Unit Leader Initials		Region 6 JH	Void:

I-25/Arapahoe Interchange
Environmental Assessment

I-25 CROSS SECTIONS
608+00

Designer: D. DYER Detailer: K. PAULSON

Project No./Code: I-25/ARAPAHOE EA
16159
Sheet Number 85

ddyer 2:43:25 PM p:\david evans\Arapahoe I-25 EA\16159\Design\Drawings\16159DES_85_xsection_17.dgn