Related Projects:	
P. E. UNDER PROJECT: Project Number	STA 1281-011
Project Code:	15782
R.O.W. Projects:	
R.O.W. Project Description	
XXXXXXXXXXXXXX	

DEPARTMENT OF TRANSPORTATION
STATE OF COLORADO

HIGHWAY CONSTRUCTION BID PLANS OF PROPOSED
FEDERAL AID PROJECT NO. STA 1281-011
STATE HIGHWAY NO. 128
BROOMFIELD COUNTY
CONSTRUCTION PROJECT CODE NO. 16501

CROSS SECTIONS

SHEET NO.	INDEX OF SHEETS
	GENERAL INFORMATION
1	TITLE SHEET
2 - 55	120TH AVE. CONNECTION
56 - 67	COMMERCE STREET
68 - 70	118TH AVE.
71 - 78	WADSWORTH BLVD.
79 - 81	WADSWORTH PL.
82 - 83	DESTINATION DRIVE
84	FRONTAGE ROAD ACCESS

DRAFT
10/09/2008

NaszkowskaER 4:27:19 PM j:_Transportation\072208.405\15782\Design\Drawings\Cross_Sections\15782_TitleXSSht.dgn

Print Date: 10/8/2008	
File Name: 15782_TitleXSSht.dgn	
Horiz. Scale: 1:2000	Vert. Scale: As Noted
Unit Information	Unit Leader Initials

R-X

Sheet Revisions		
Date:	Comments	Init.

Colorado Department of Transportation
4670 Holly Street
Denver, CO 80216-6408
Phone: 303-398-6765 FAX: 303-398-6781
Region 6 IDM

As Constructed	
No Revisions:	
Revised:	
Void:	

Contract Information	
Contractor:	
Resident Engineer:	
Project Engineer:	
PROJECT STARTED: / /	ACCEPTED: / /
Comments:	

Project No./Code	
STA C800-001	
16501	
Sheet Number	001

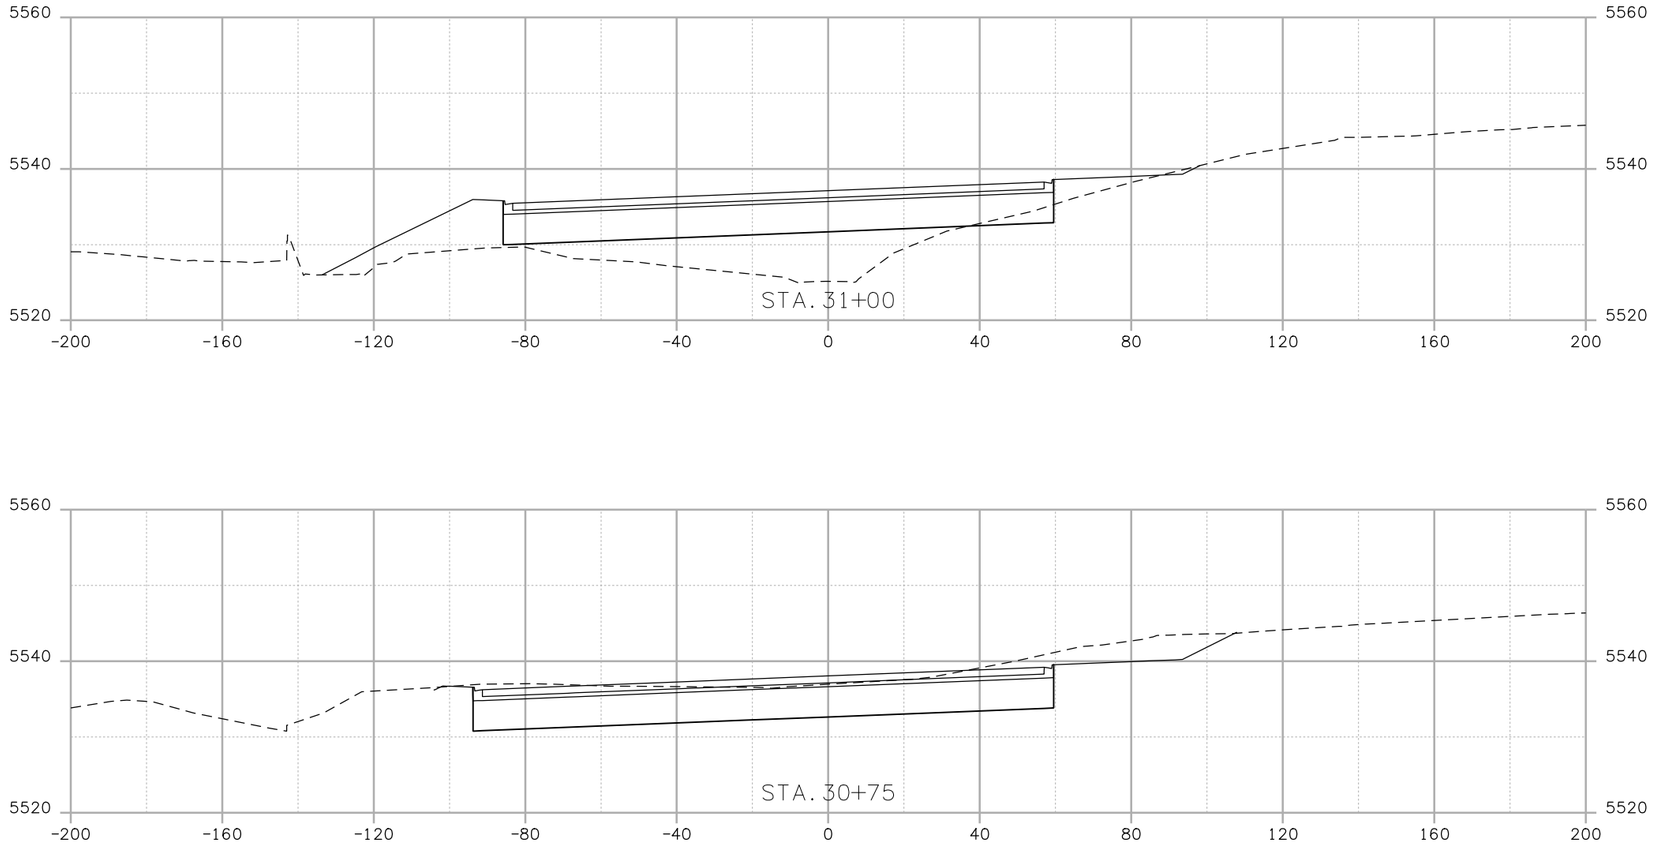

Print Date: 10/7/2008		Sheet Revisions			Colorado Department of Transportation	As Constructed	120TH AVE. CONNECTION			Project No.Code
File Name: 15782 XS 120th.dgn		Date:	Comments	Init.	4670 Holly Street Denver, CO 80216-6408 Phone: 303-398-6765 FAX: 303-398-6781	No Revisions:				STA 1281-011
Horiz. Scale: 1:40 Vert. Scale: As Noted	R-X					Revised:	Designer: EN	Structure Numbers	X-XX-XX	16501
Unit Information Unit Leader Initials					Region 6 IDM	Void:	Detailer: EN		X-XX-XX	
							Sheet Subset: XSEC	Subset Sheets: XXX of XXX		Sheet Number 002

trujillo jl 1:16:14 PM j:_transportation\072208.405\15782\design\drawings\cross_sections\15782 XS 120th.dgn

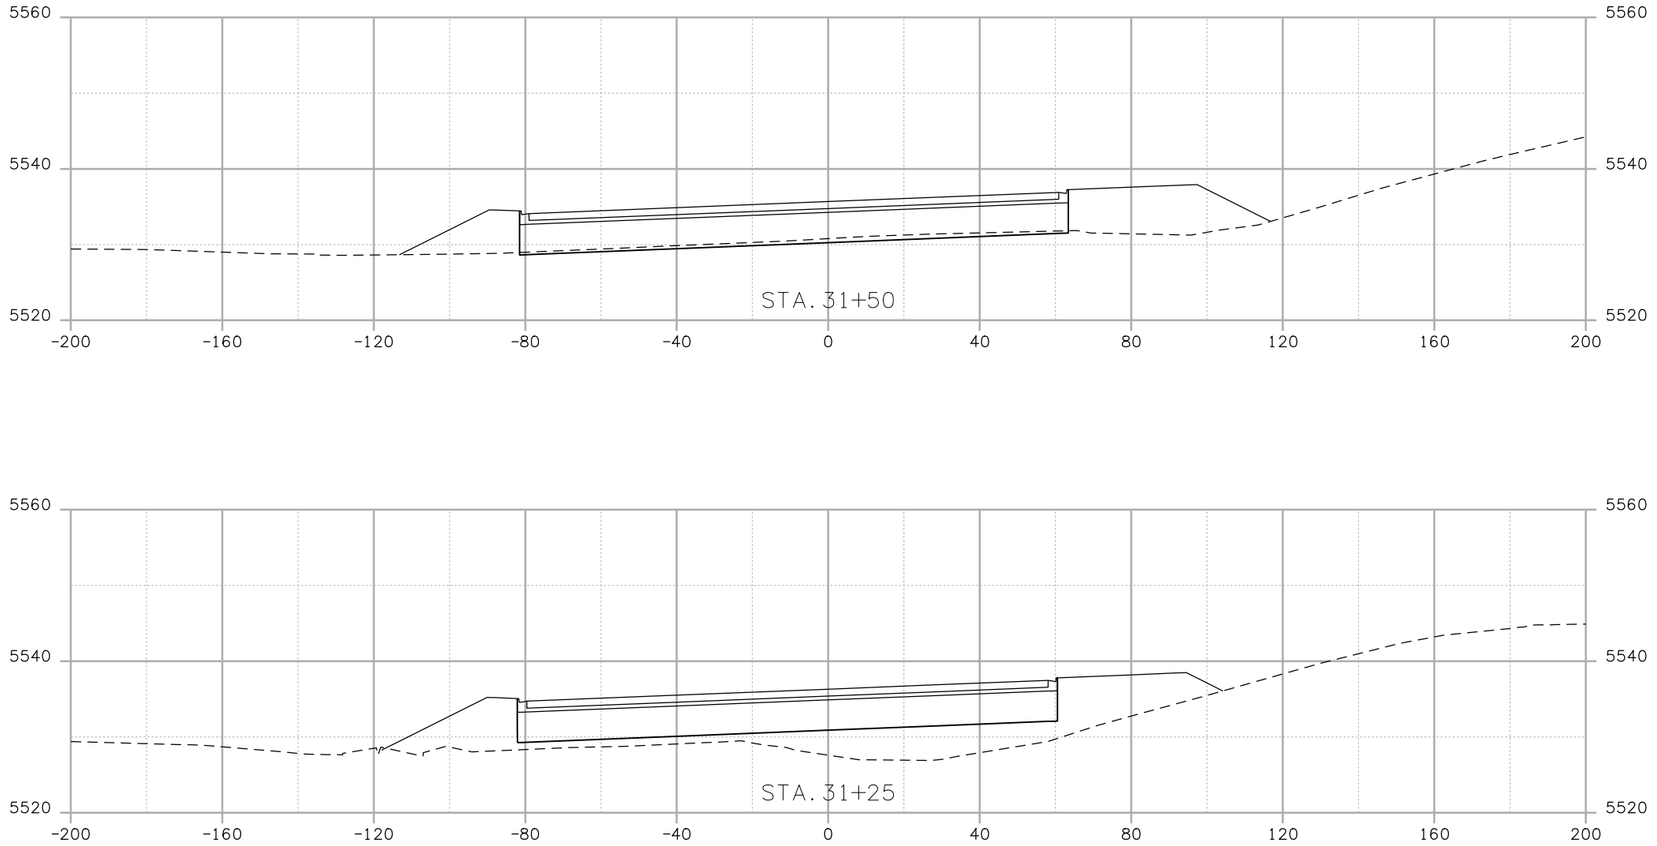

Print Date: 10/7/2008	R-X	Sheet Revisions			Colorado Department of Transportation	As Constructed	120TH AVE. CONNECTION		Project No.Code
File Name: 15782 XS 120th.dgn		Date:	Comments	Init.	4670 Holly Street Denver, CO 80216-6408 Phone: 303-398-6765 FAX: 303-398-6781	No Revisions:			STA 1281-011
Horiz. Scale: 1:40 Vert. Scale: As Noted						Revised:	Designer: EN	Structure Numbers: X-XX-XX	16501
Unit Information Unit Leader Initials					Region 6 IDM	Void:	Detailer: EN	X-XX-XX	Sheet Number 003
							Sheet Subset: XSEC	Subset Sheets: XXX of XXX	

trujillojl 1:16:15 PM j:_transportation\072208.405\15782\design\drawings\cross_sections\15782 XS 120th.dgn

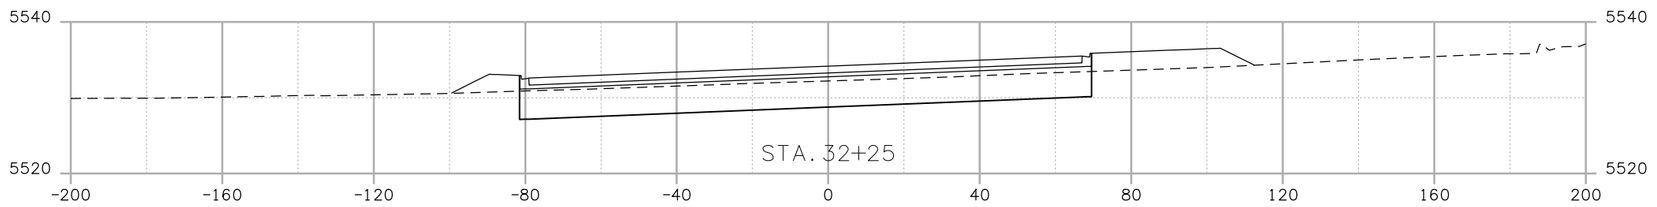

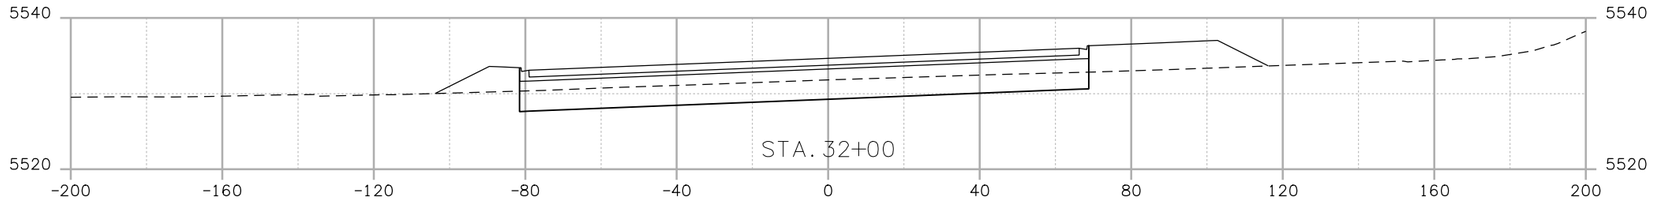

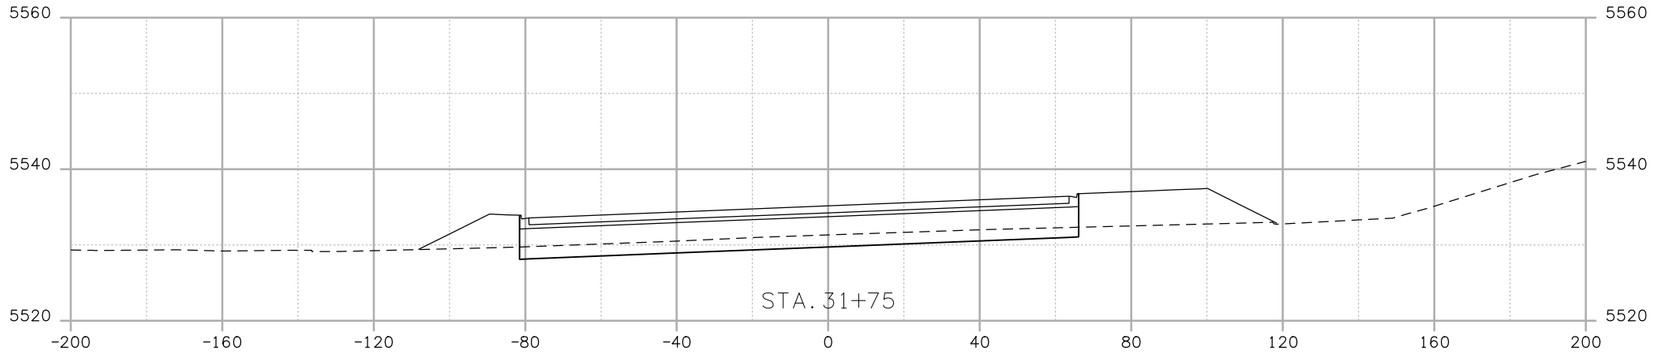

Print Date: 10/7/2008		Sheet Revisions			Colorado Department of Transportation	As Constructed	120TH AVE. CONNECTION			Project No.Code
File Name: 15782 XS 120th.dgn		Date:	Comments	Init.	4670 Holly Street Denver, CO 80216-6408 Phone: 303-398-6765 FAX: 303-398-6781	No Revisions:				STA 1281-011
Horiz. Scale: 1:40 Vert. Scale: As Noted	R-X					Revised:	Designer: EN	Structure Numbers	X-XX-XX	16501
Unit Information Unit Leader Initials					Region 6 IDM	Void:	Detailer: EN		X-XX-XX	
							Sheet Subset: XSEC	Subset Sheets: XXX of XXX		Sheet Number 004

trujillojl 1:16:16 PM j:_transportation\072208.405\15782\design\drawings\cross_sections\15782 XS 120th.dgn

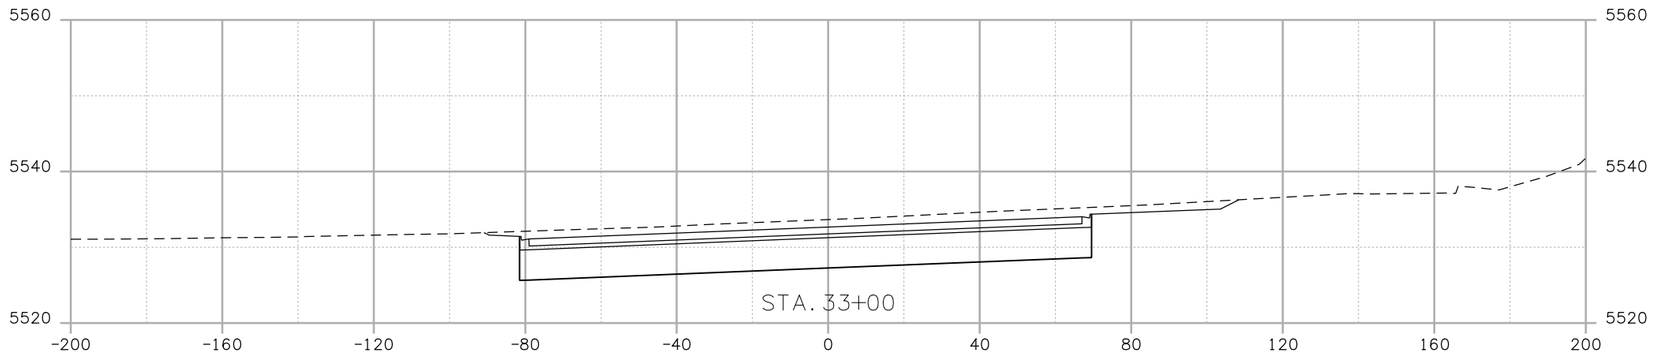

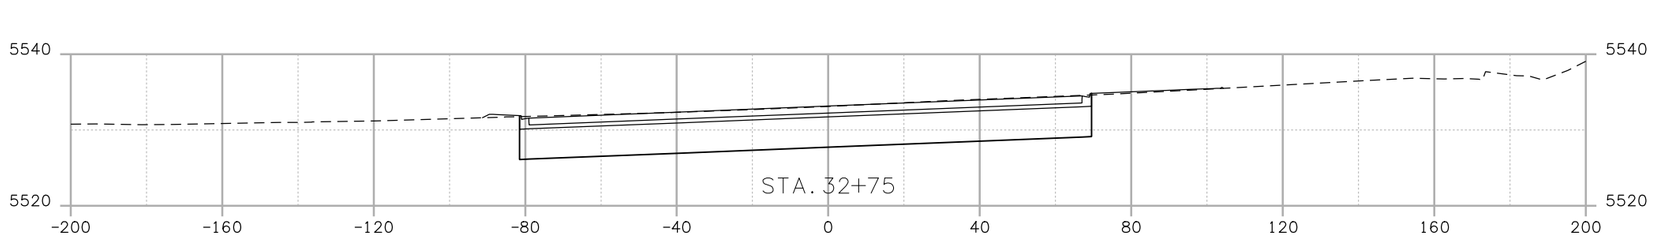

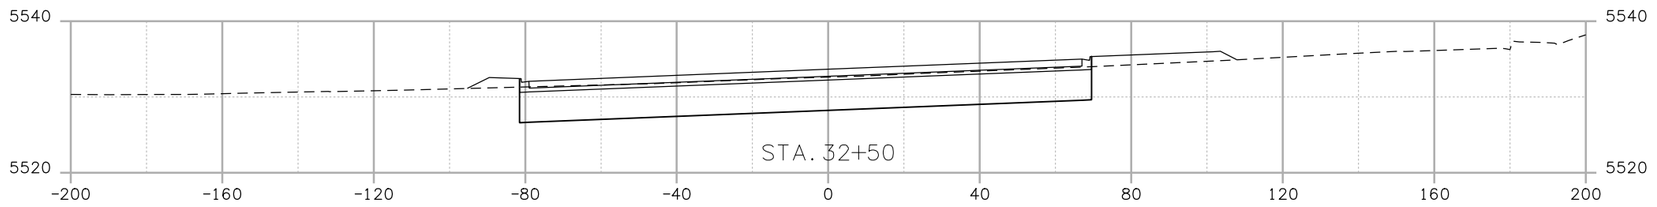

Print Date: 10/7/2008	R-X	Sheet Revisions			Colorado Department of Transportation
File Name: 15782 XS 120th.dgn		Date:	Comments	Init.	4670 Holly Street Denver, CO 80216-6408 Phone: 303-398-6765 FAX: 303-398-6781
Horiz. Scale: 1:40 Vert. Scale: As Noted					Region 6 IDM
Unit Information Unit Leader Initials					

As Constructed	120TH AVE. CONNECTION			Project No.Code
No Revisions:				STA 1281-011
Revised:	Designer: EN	Structure Numbers	X-XX-XX	16501
Void:	Detailer: EN		X-XX-XX	
	Sheet Subset: XSEC	Subset Sheets: XXX of XXX		Sheet Number 005

trujillo ji 1:16:18 PM j:_transportation\072208.405\15782\design\drawings\cross_sections\15782 XS 120th.dgn

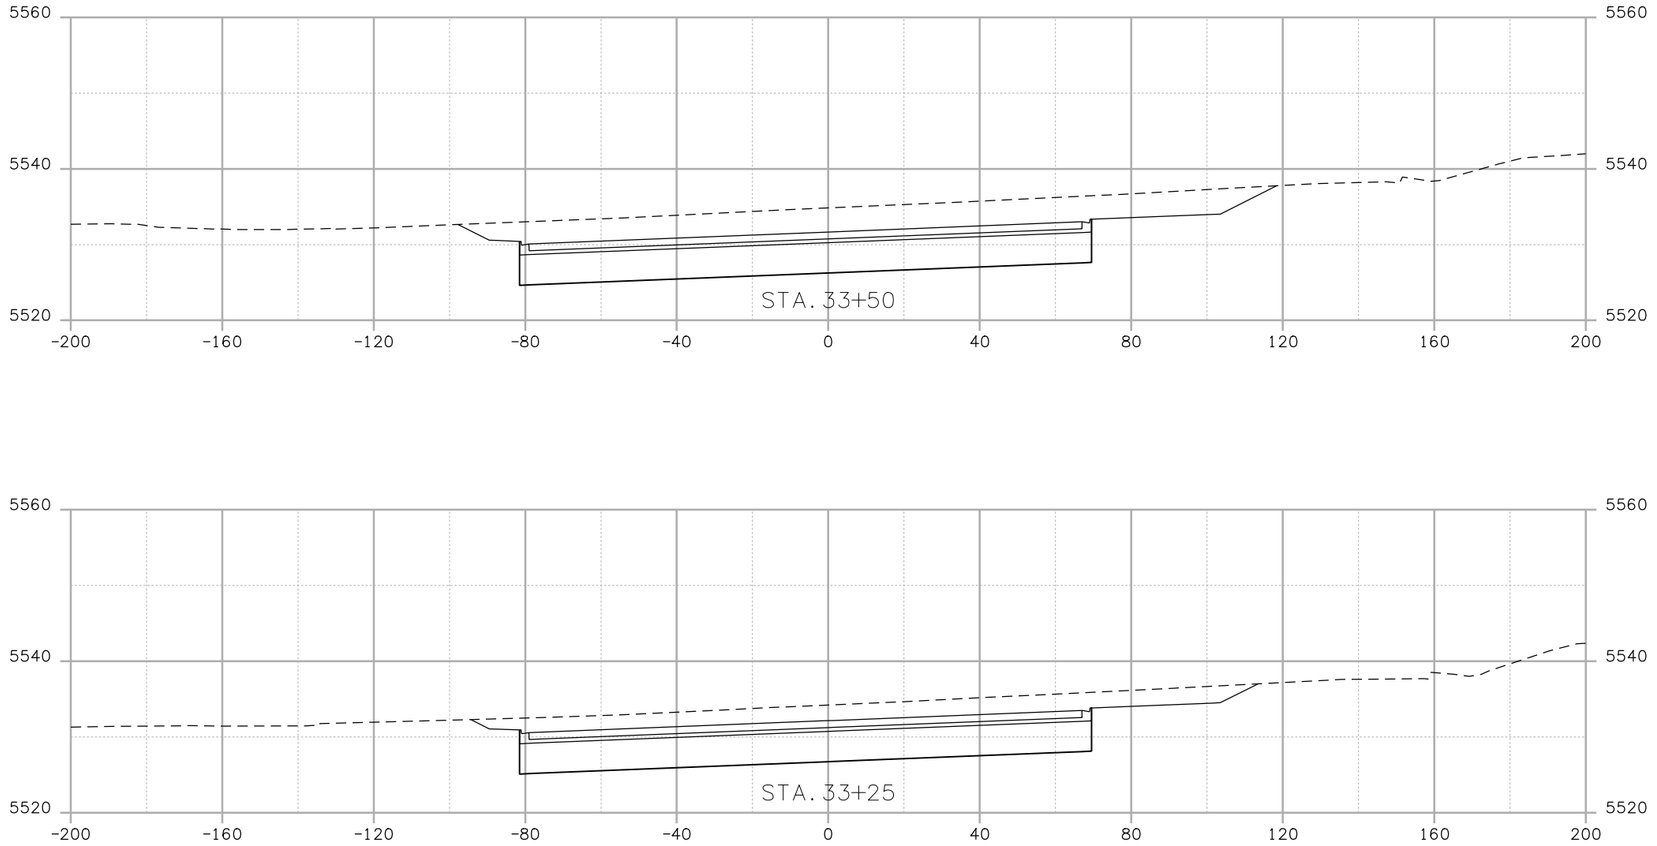

Print Date: 10/7/2008		Sheet Revisions			Colorado Department of Transportation	As Constructed	120TH AVE. CONNECTION		Project No.Code
File Name: 15782 XS 120th.dgn		Date:	Comments	Init.	4670 Holly Street Denver, CO 80216-6408 Phone: 303-398-6765 FAX: 303-398-6781	No Revisions:			STA 1281-011
Horiz. Scale: 1:40 Vert. Scale: As Noted	R-X				Region 6 IDM	Revised:	Designer: EN	Structure Numbers: X-XX-XX	16501
Unit Information Unit Leader Initials							Detailer: EN	X-XX-XX	
						Void:	Sheet Subset: XSEC	Subset Sheets: XXX of XXX	Sheet Number 006

trujillo jl 1:16:19 PM j:_transportation\072208.405\15782\design\drawings\cross_sections\15782 XS 120th.dgn

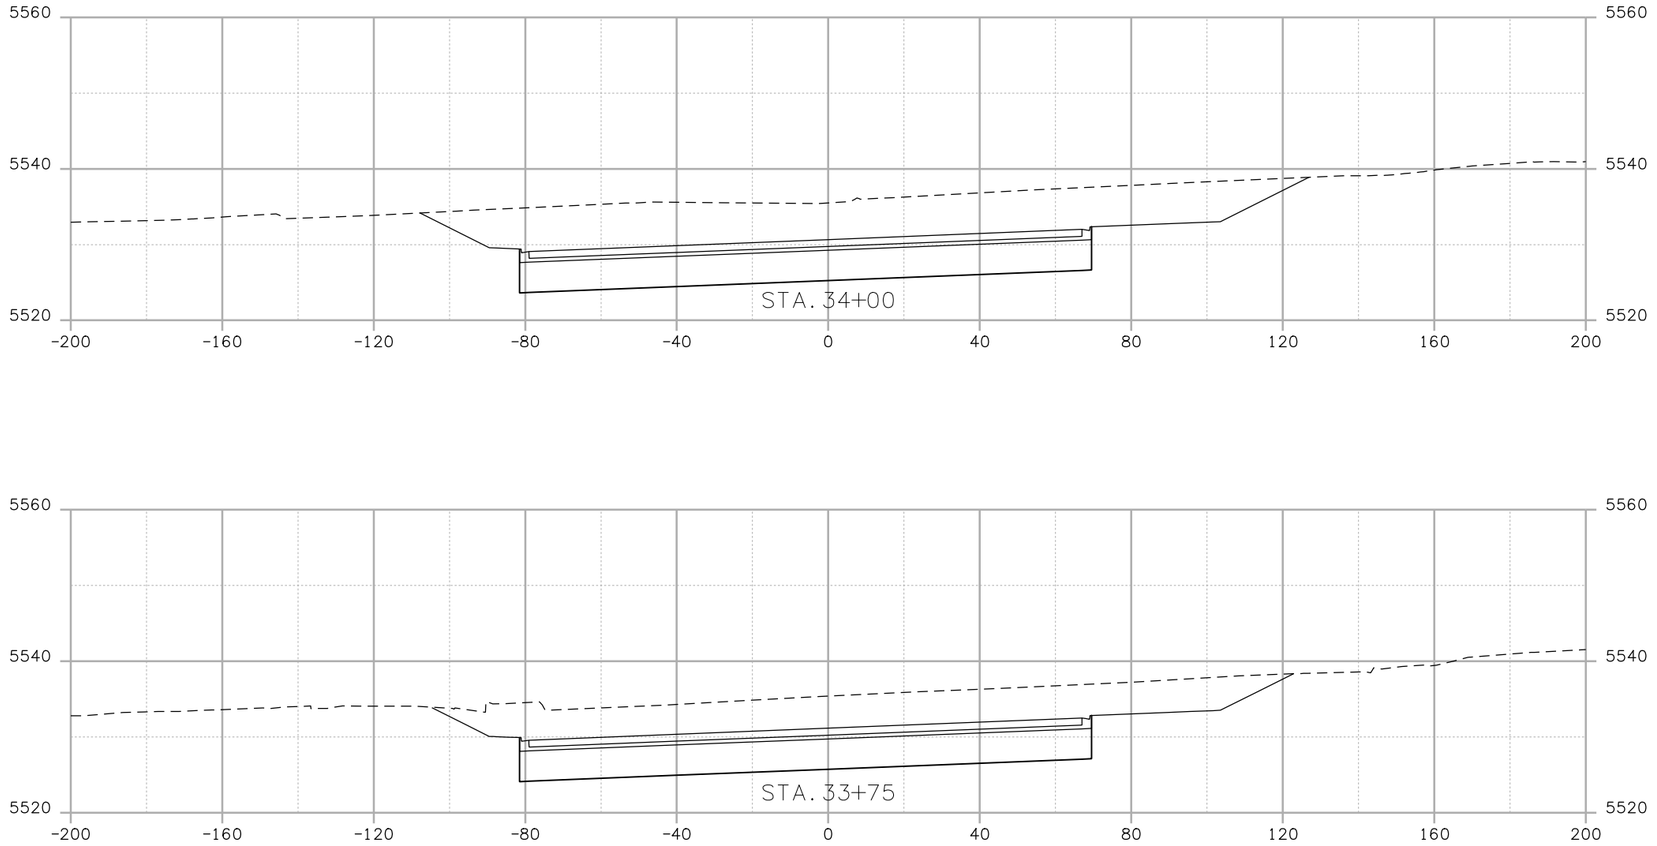

Print Date: 10/7/2008	R-X	Sheet Revisions			Colorado Department of Transportation	As Constructed	120TH AVE. CONNECTION			Project No.Code
File Name: 15782 XS 120th.dgn		Date:	Comments	Init.	4670 Holly Street Denver, CO 80216-6408 Phone: 303-398-6765 FAX: 303-398-6781	No Revisions:				STA 1281-011
Horiz. Scale: 1:40 Vert. Scale: As Noted						Revised:	Designer: EN	Structure Numbers	X-XX-XX	16501
Unit Information Unit Leader Initials							Detailer: EN		X-XX-XX	
					Region 6 IDM	Void:	Sheet Subset: XSEC	Subset Sheets: XXX of XXX		Sheet Number 007

trujillo jl 1:16:20 PM j:_transportation\072208.405\15782\design\drawings\cross_sections\15782 XS 120th.dgn

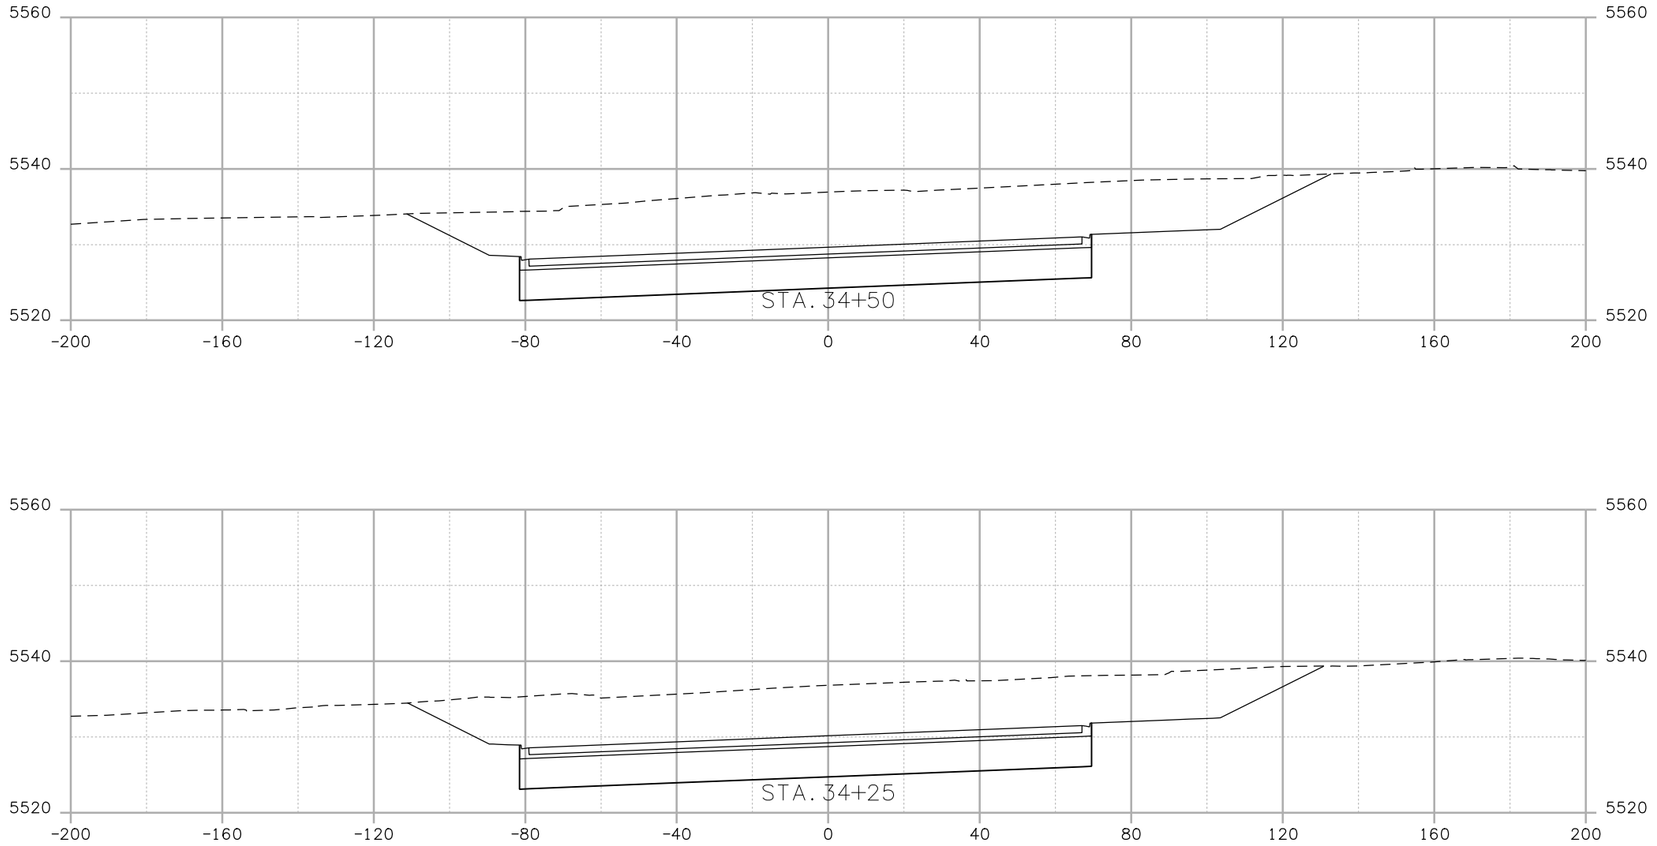

Print Date: 10/7/2008		Sheet Revisions			Colorado Department of Transportation	As Constructed	120TH AVE. CONNECTION		Project No.Code
File Name: 15782 XS 120th.dgn		Date:	Comments	Init.	4670 Holly Street Denver, CO 80216-6408 Phone: 303-398-6765 FAX: 303-398-6781	No Revisions:			STA 1281-011
Horiz. Scale: 1:40 Vert. Scale: As Noted	R-X				Region 6 IDM	Revised:	Designer: EN	Structure Numbers: X-XX-XX	16501
Unit Information Unit Leader Initials	0008					Void:	Detailer: EN	X-XX-XX	
							Sheet Subset: XSEC	Subset Sheets: XXX of XXX	Sheet Number 008

trujillo jl 1:16:22 PM j:_transportation\072208.405\15782\design\drawings\cross_sections\15782 XS 120th.dgn

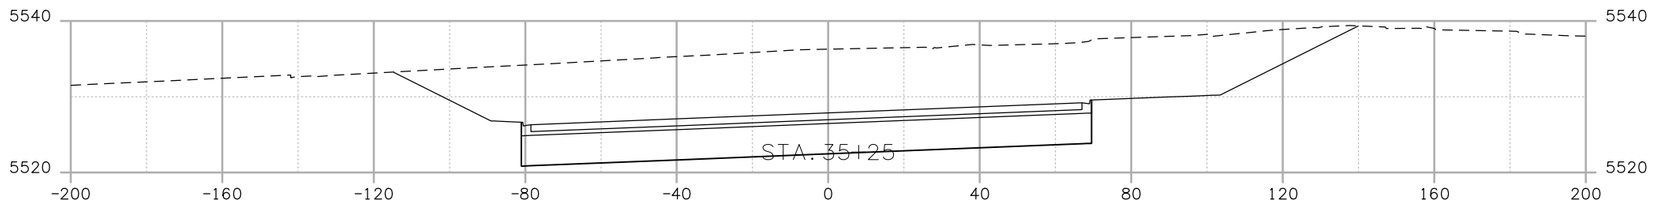

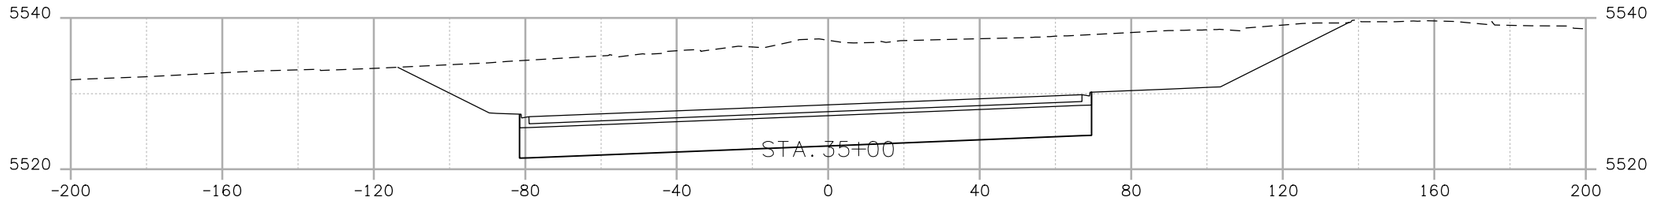

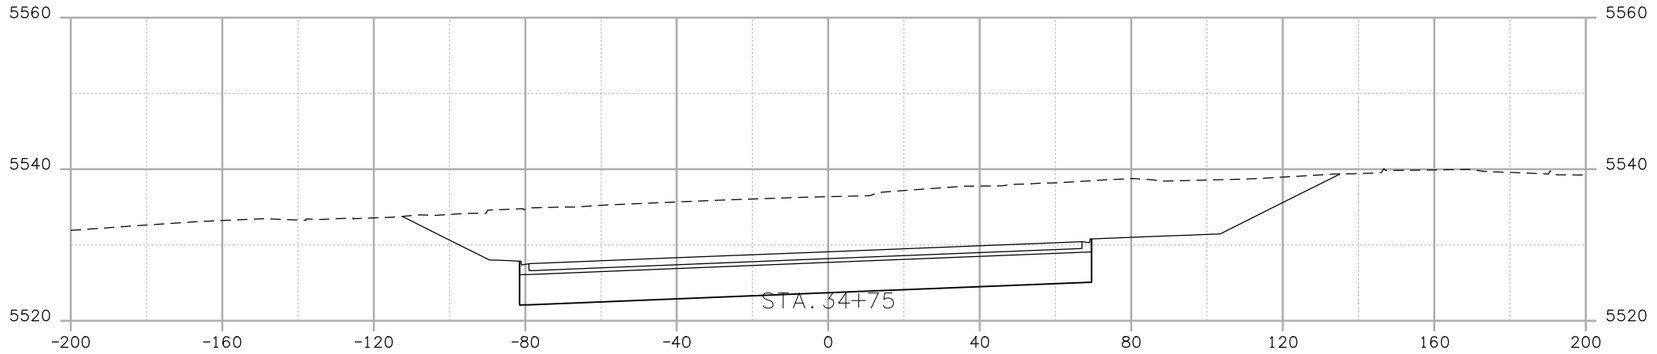

Print Date: 10/7/2008		Sheet Revisions			Colorado Department of Transportation	As Constructed	120TH AVE. CONNECTION			Project No.Code
File Name: 15782 XS 120th.dgn		Date:	Comments	Init.	4670 Holly Street Denver, CO 80216-6408 Phone: 303-398-6765 FAX: 303-398-6781	No Revisions:				STA 1281-011
Horiz. Scale: 1:40 Vert. Scale: As Noted	R-X					Revised:	Designer: EN	Structure Numbers	X-XX-XX	16501
Unit Information Unit Leader Initials							Detailer: EN		X-XX-XX	
					Region 6 IDM	Void:	Sheet Subset: XSEC	Subset Sheets: XXX of XXX		Sheet Number 009

trujillo jl 1:16:23 PM j:_transportation\072208.405\15782\design\drawings\cross_sections\15782 XS 120th.dgn

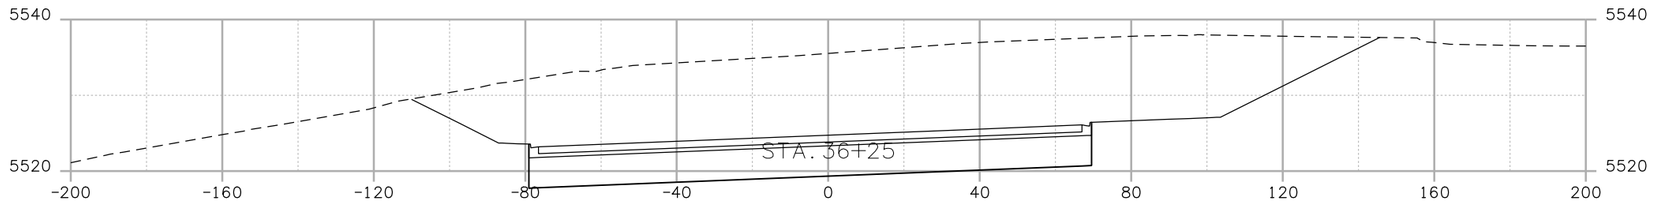

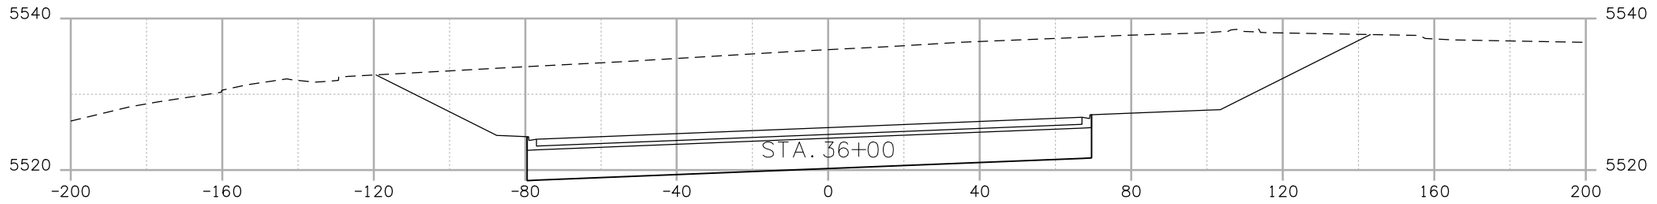

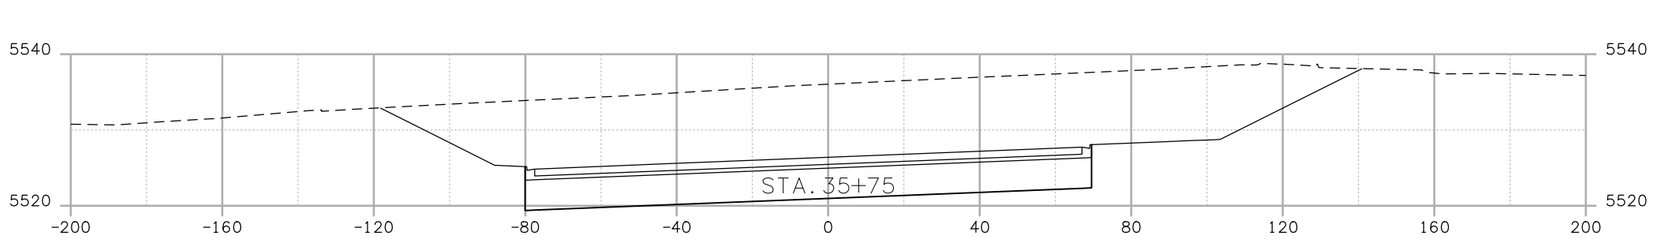

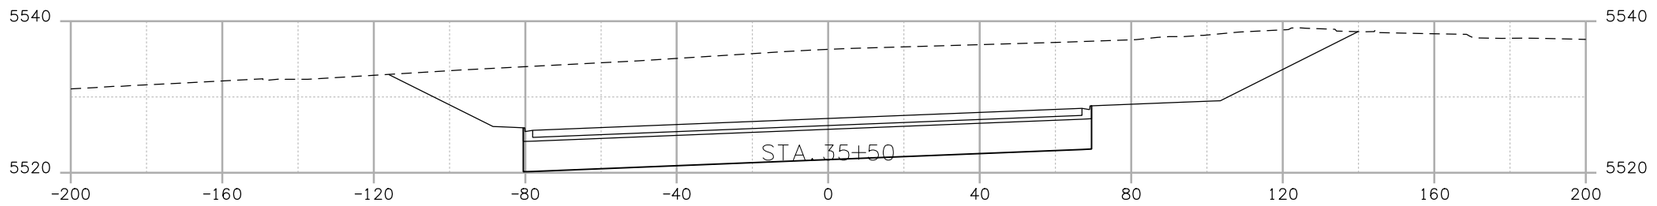

Print Date: 10/7/2008	R-X	Sheet Revisions			Colorado Department of Transportation	As Constructed	120TH AVE. CONNECTION			Project No.Code
File Name: 15782 XS 120th.dgn		Date:	Comments	Init.	4670 Holly Street Denver, CO 80216-6408 Phone: 303-398-6765 FAX: 303-398-6781	No Revisions:				STA 1281-011
Horiz. Scale: 1:40 Vert. Scale: As Noted						Revised:	Designer: EN	Structure Numbers	X-XX-XX	16501
Unit Information Unit Leader Initials					Region 6 IDM	Void:	Detailer: EN		X-XX-XX	Sheet Number 010
							Sheet Subset: XSEC	Subset Sheets: XXX of XXX		

trujillo ji 1:16:24 PM j:_transportation\072208.405\15782\design\drawings\cross_sections\15782 XS 120th.dgn

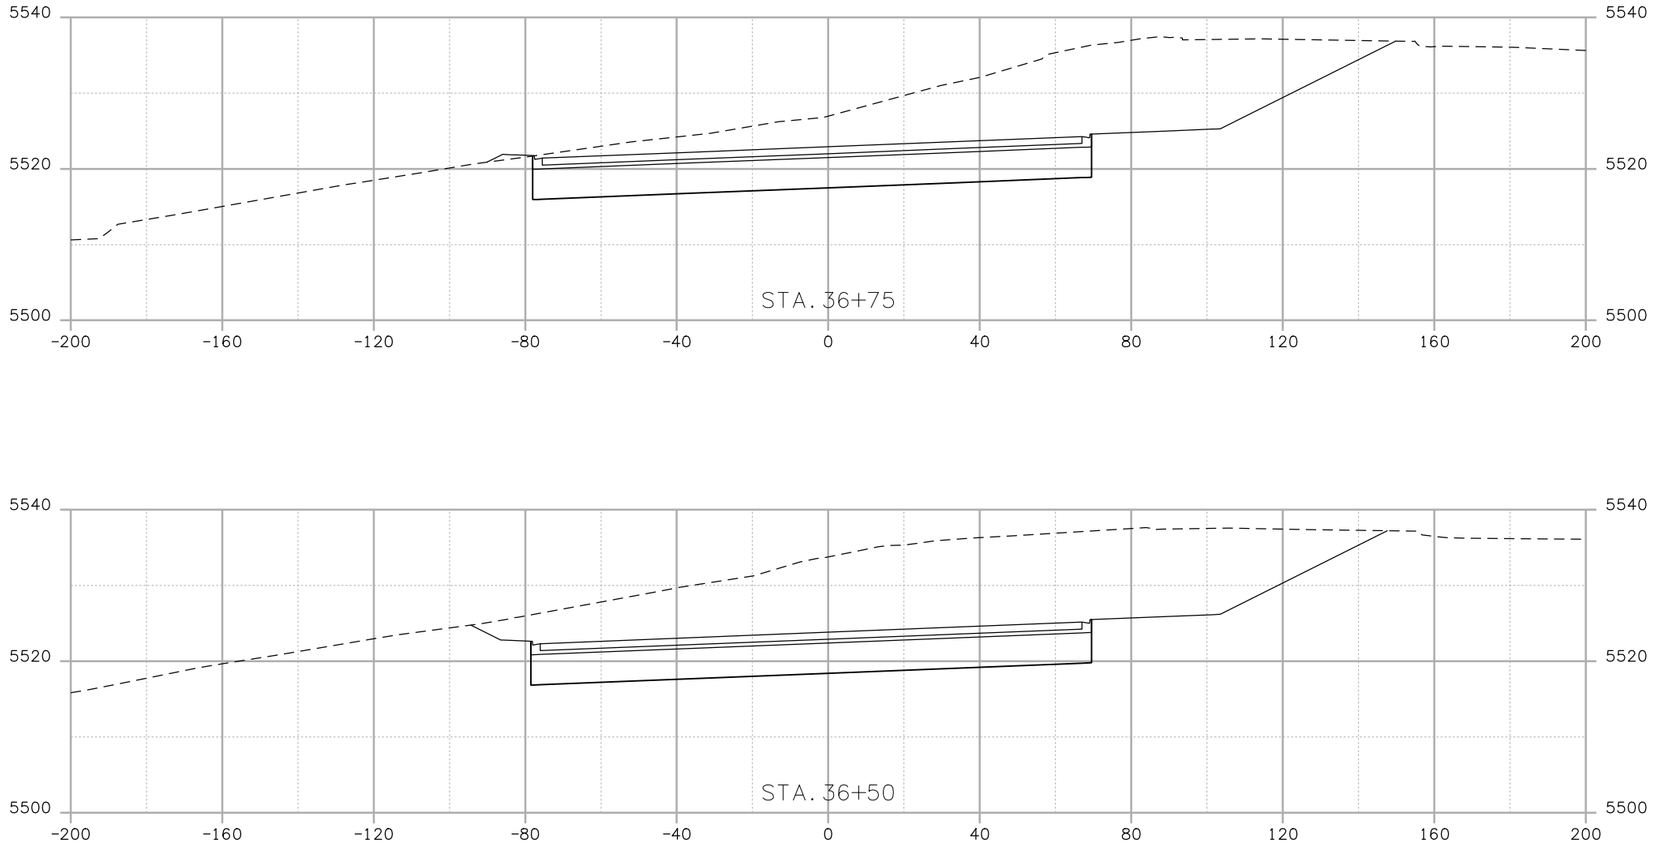

Print Date: 10/7/2008		Sheet Revisions			Colorado Department of Transportation	As Constructed	120TH AVE. CONNECTION			Project No.Code
File Name: 15782 XS 120th.dgn		Date:	Comments	Init.	4670 Holly Street Denver, CO 80216-6408 Phone: 303-398-6765 FAX: 303-398-6781	No Revisions:				STA 1281-011
Horiz. Scale: 1:40 Vert. Scale: As Noted	R-X					Revised:	Designer: EN	Structure Numbers	X-XX-XX	16501
Unit Information Unit Leader Initials					Region 6 IDM	Void:	Detailer: EN		X-XX-XX	
							Sheet Subset: XSEC	Subset Sheets: XXX of XXX		Sheet Number 011

trujillo j1:16:26 PM j:_transportation\072208.405\15782\design\drawings\cross_sections\15782 XS 120th.dgn

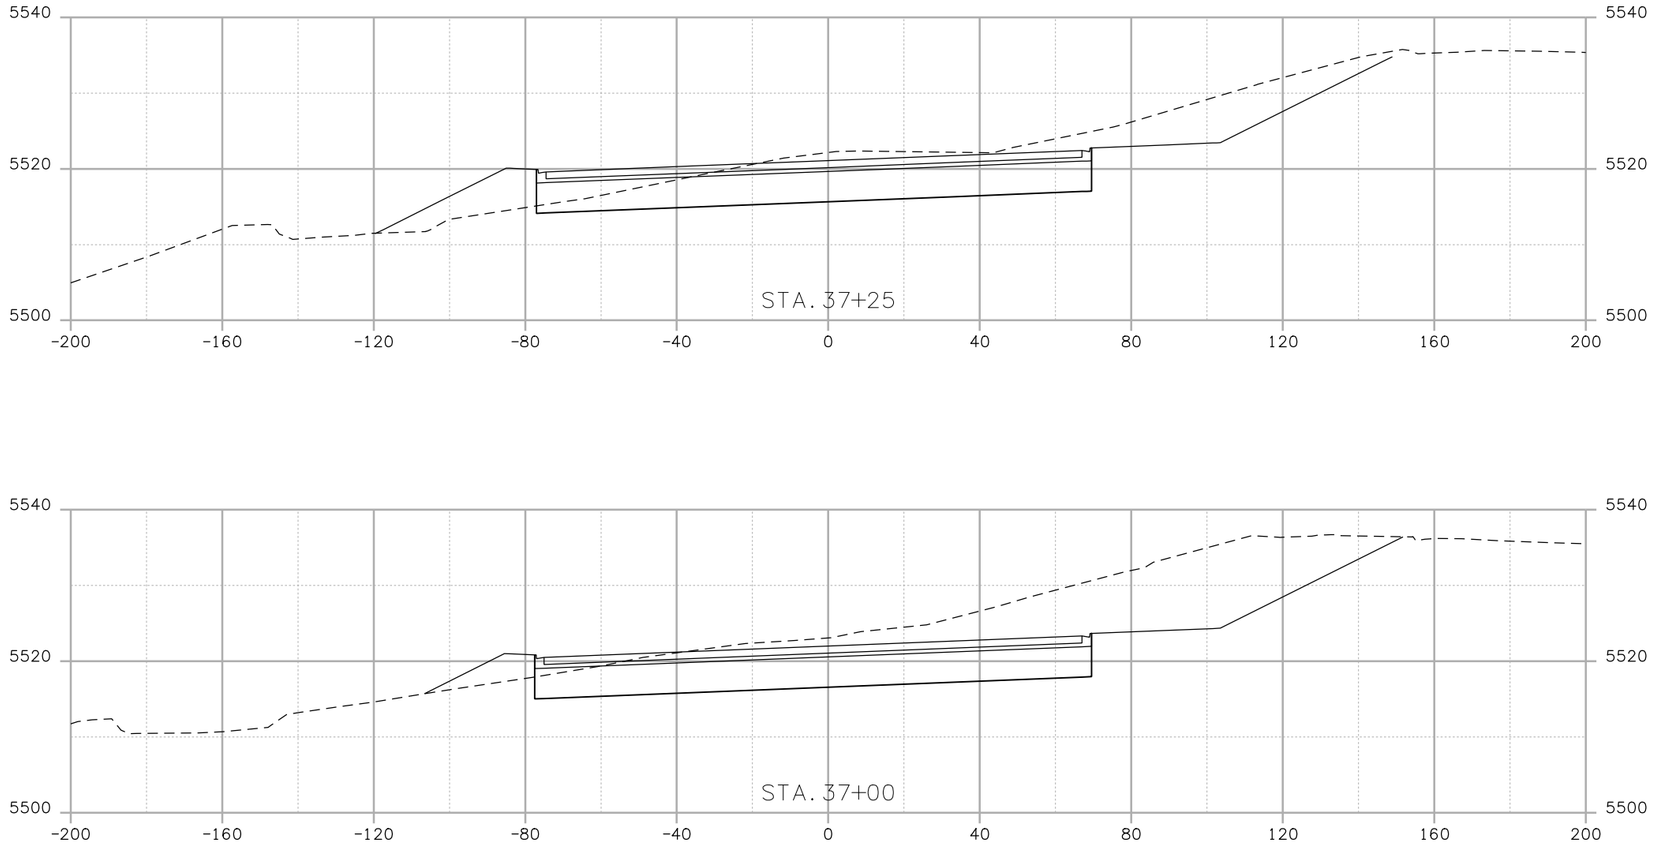

Print Date: 10/7/2008		Sheet Revisions			Colorado Department of Transportation	As Constructed	120TH AVE. CONNECTION		Project No.Code
File Name: 15782 XS 120th.dgn		Date:	Comments	Init.	4670 Holly Street Denver, CO 80216-6408 Phone: 303-398-6765 FAX: 303-398-6781	No Revisions:			STA 1281-011
Horiz. Scale: 1:40 Vert. Scale: As Noted	R-X					Revised:	Designer: EN	Structure Numbers: X-XX-XX	16501
Unit Information Unit Leader Initials							Detailer: EN	X-XX-XX	
					Region 6 IDM	Void:	Sheet Subset: XSEC	Subset Sheets: XXX of XXX	Sheet Number 012

truji1oji 1:16:27 PM j:_transportation\072208.405\15782\design\drawings\cross_sections\15782 XS 120th.dgn

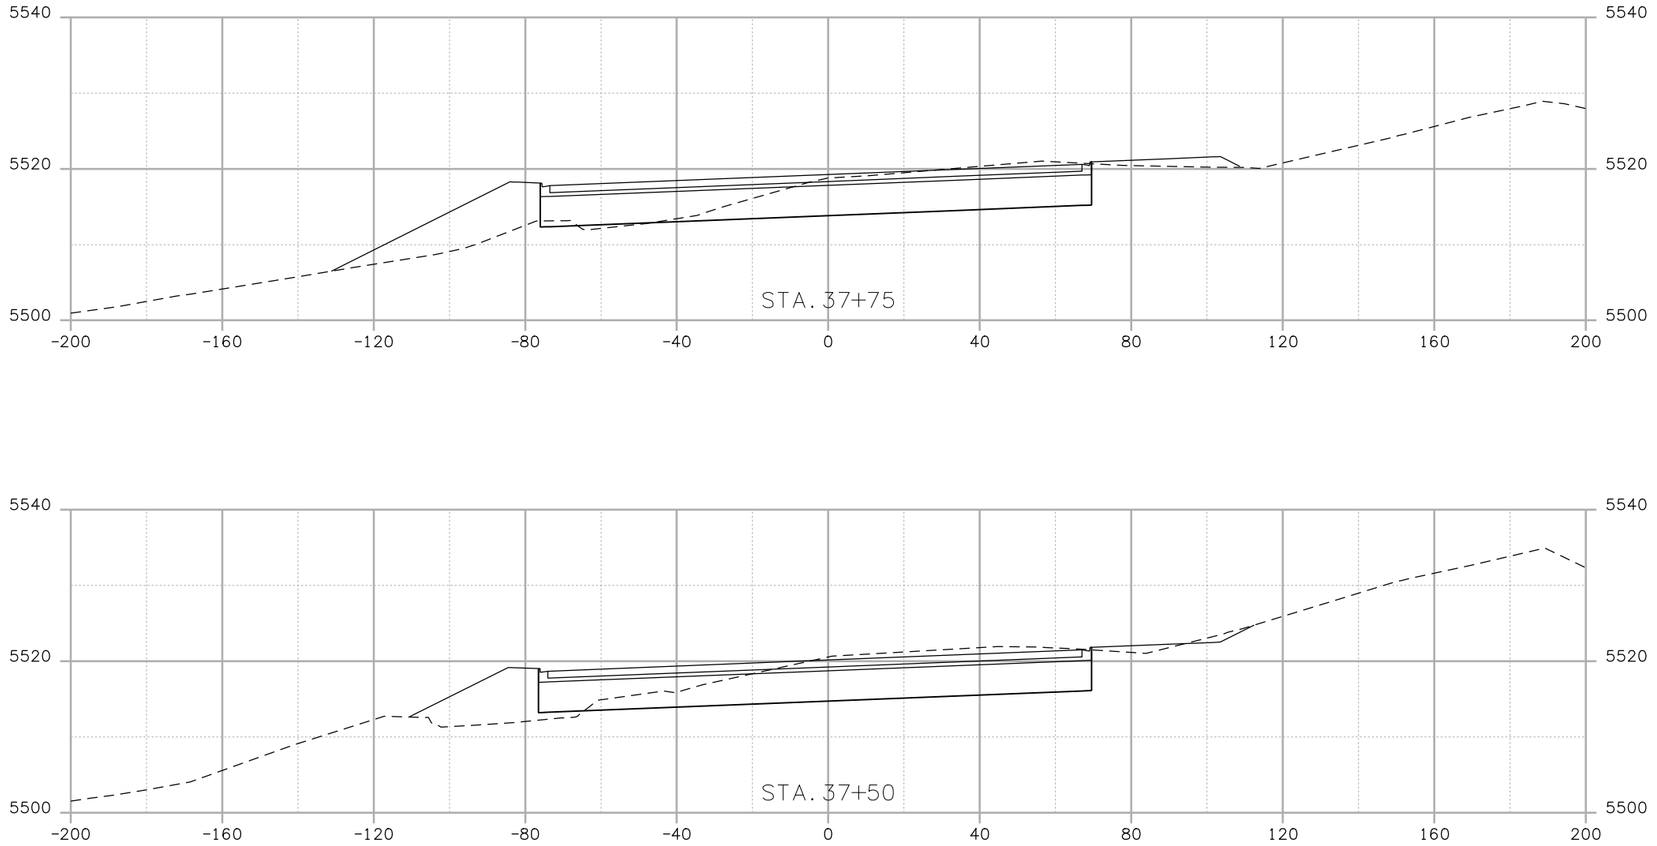

Print Date: 10/7/2008		Sheet Revisions			Colorado Department of Transportation	As Constructed	120TH AVE. CONNECTION		Project No.Code
File Name: 15782 XS 120th.dgn		Date:	Comments	Init.	4670 Holly Street Denver, CO 80216-6408 Phone: 303-398-6765 FAX: 303-398-6781	No Revisions:			STA 1281-011
Horiz. Scale: 1:40 Vert. Scale: As Noted	R-X				Region 6 IDM	Revised:	Designer: EN	Structure Numbers: X-XX-XX	16501
Unit Information Unit Leader Initials							Detailer: EN	X-XX-XX	
						Void:	Sheet Subset: XSEC	Subset Sheets: XXX of XXX	Sheet Number 013

trujillo jl 1:16:28 PM j:_transportation\072208.405\15782\design\drawings\cross_sections\15782 XS 120th.dgn

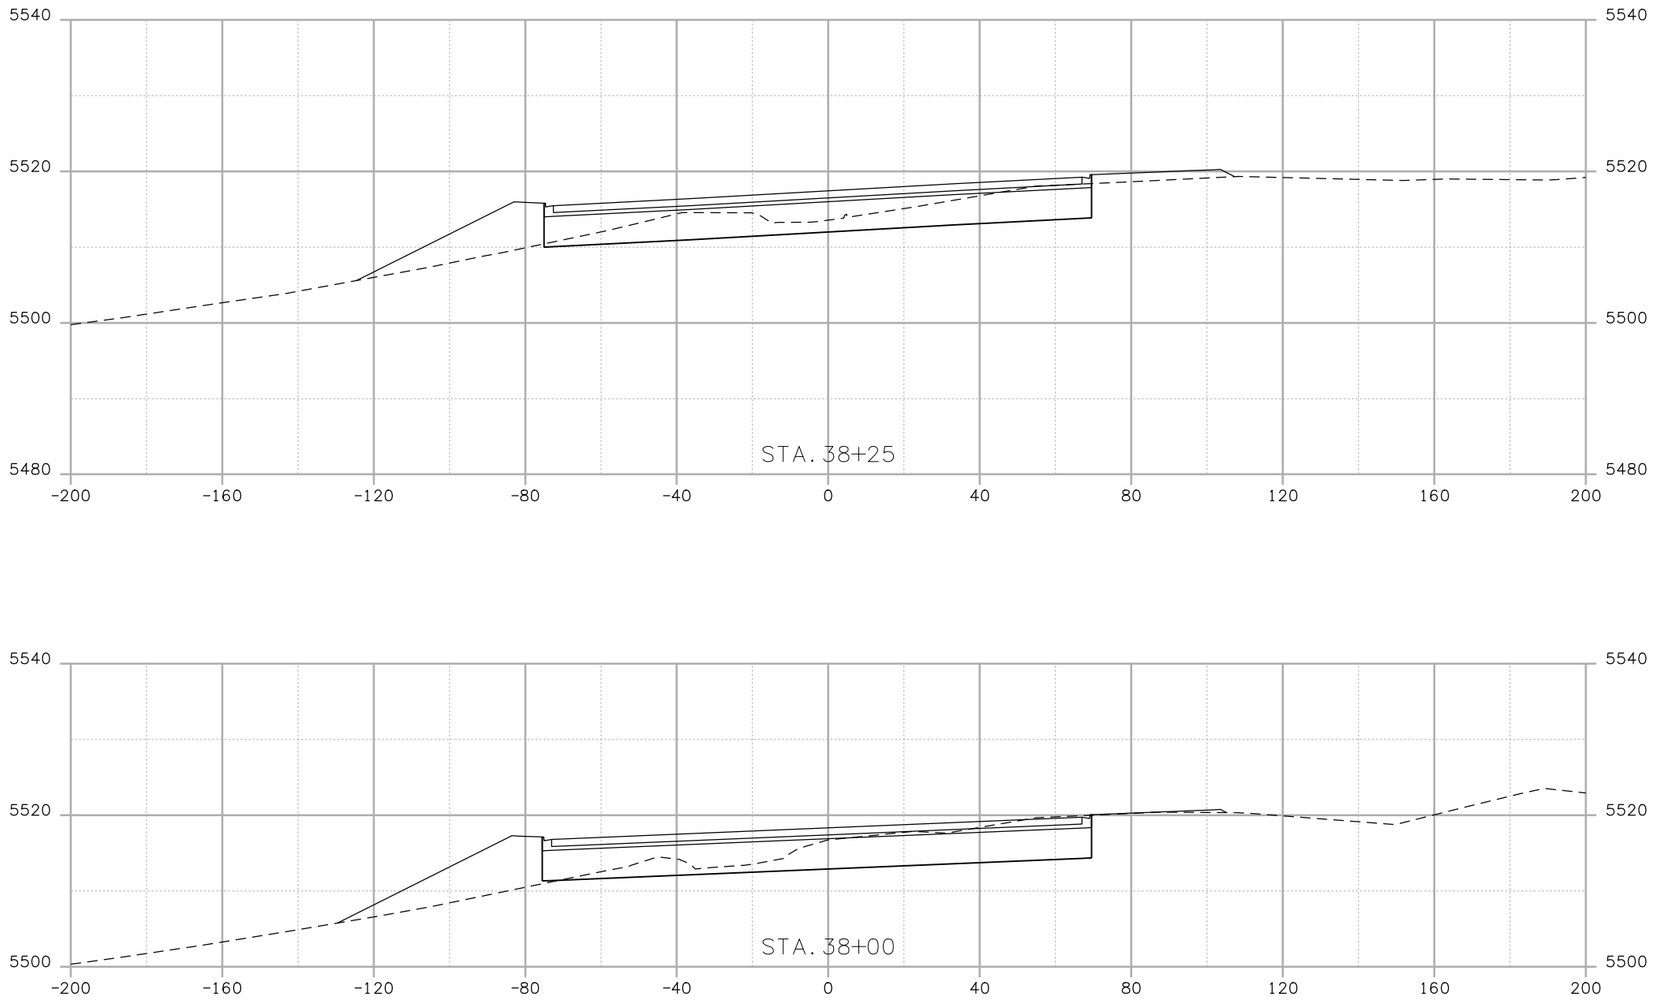

Print Date: 10/7/2008		Sheet Revisions			Colorado Department of Transportation	As Constructed	120TH AVE. CONNECTION		Project No.Code
File Name: 15782 XS 120th.dgn		Date:	Comments	Init.		No Revisions:			STA 1281-011
Horiz. Scale: 1:40 Vert. Scale: As Noted	R-X				4670 Holly Street Denver, CO 80216-6408 Phone: 303-398-6765 FAX: 303-398-6781	Revised:	Designer: EN	Structure Numbers: X-XX-XX	16501
Unit Information Unit Leader Initials					Region 6 IDM	Void:	Detailer: EN	X-XX-XX	Sheet Number 014
							Sheet Subset: XSEC	Subset Sheets: XXX of XXX	

trujillo jl 1:16:29 PM j:_transportation\072208.405\15782\design\drawings\cross_sections\15782 XS 120th.dgn

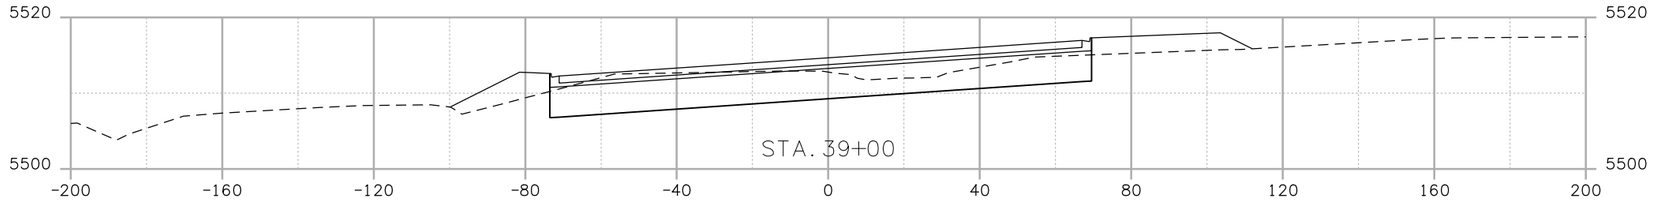

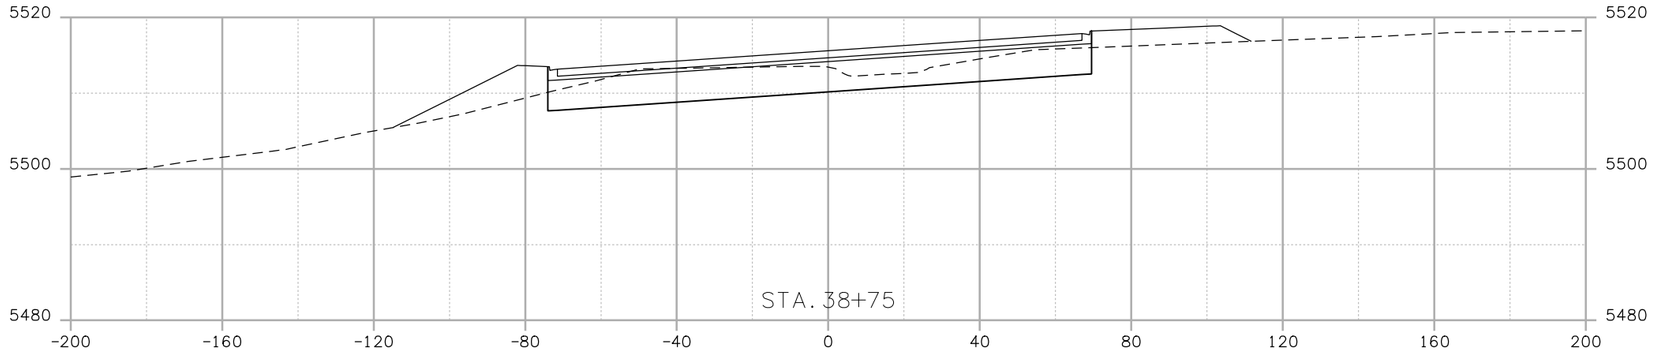

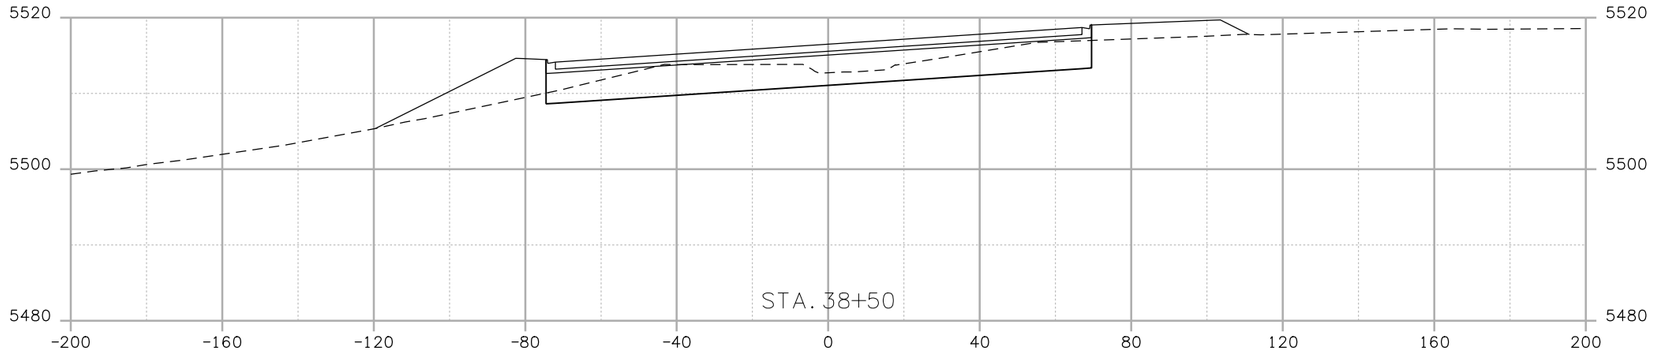

Print Date: 10/7/2008		Sheet Revisions			Colorado Department of Transportation	As Constructed	120TH AVE. CONNECTION			Project No.Code
File Name: 15782 XS 120th.dgn		Date:	Comments	Init.	4670 Holly Street Denver, CO 80216-6408 Phone: 303-398-6765 FAX: 303-398-6781	No Revisions:				STA 1281-011
Horiz. Scale: 1:40 Vert. Scale: As Noted	R-X					Revised:	Designer: EN	Structure Numbers	X-XX-XX	16501
Unit Information Unit Leader Initials							Detailer: EN		X-XX-XX	
					Region 6 IDM	Void:	Sheet Subset: XSEC	Subset Sheets: XXX of XXX		Sheet Number 015

trujillo jl 1:16:31 PM j:_transportation\072208.405\15782\design\drawings\cross_sections\15782 XS 120th.dgn

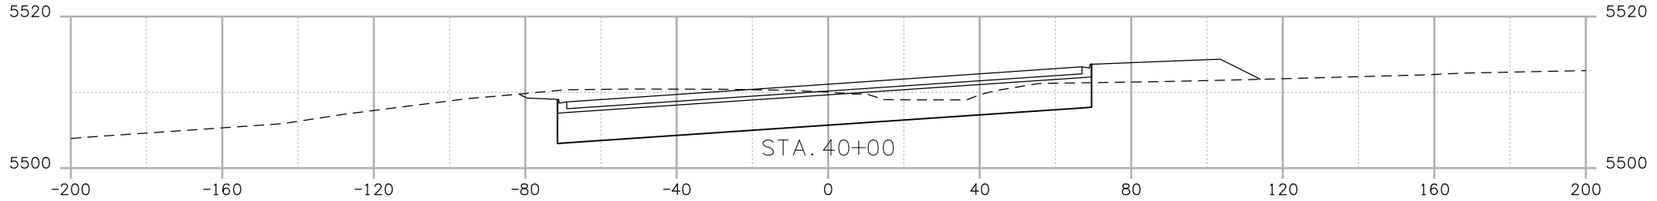

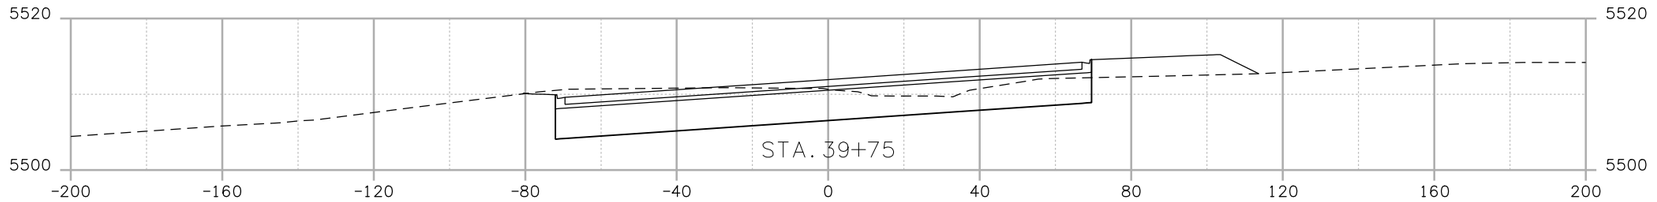

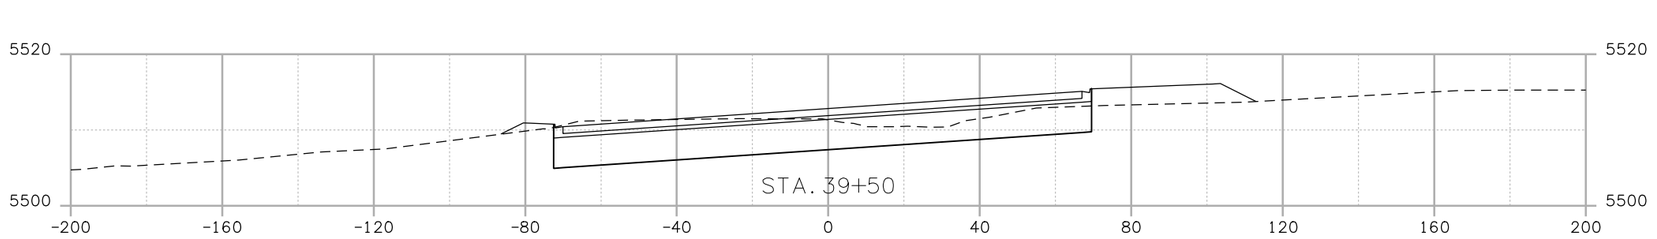

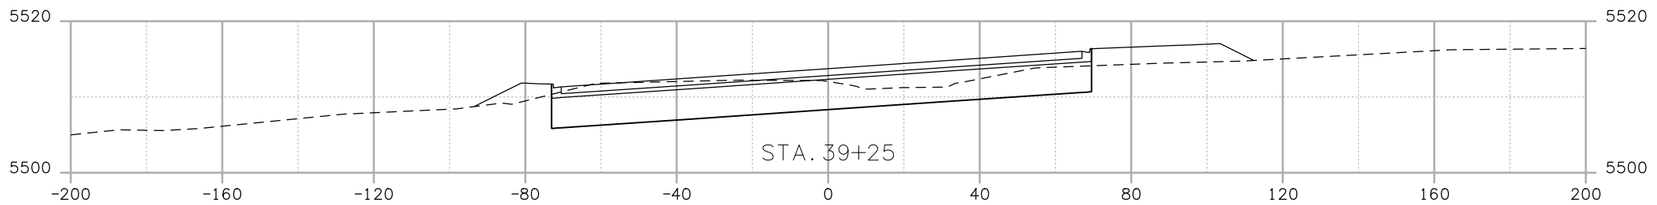

Print Date: 10/7/2008	R-X	Sheet Revisions			Colorado Department of Transportation
File Name: 15782 XS 120th.dgn		Date:	Comments	Init.	4670 Holly Street Denver, CO 80216-6408 Phone: 303-398-6765 FAX: 303-398-6781
Horiz. Scale: 1:40 Vert. Scale: As Noted					Region 6 IDM
Unit Information Unit Leader Initials					

As Constructed	120TH AVE. CONNECTION			Project No.Code
No Revisions:				STA 1281-011
Revised:	Designer: EN	Structure Numbers	X-XX-XX	16501
Void:	Detailer: EN		X-XX-XX	
	Sheet Subset: XSEC	Subset Sheets: XXX of XXX		Sheet Number 016

trujillo ji 1:16:32 PM j:_transportation\072208.405\15782\design\drawings\cross_sections\15782 XS 120th.dgn

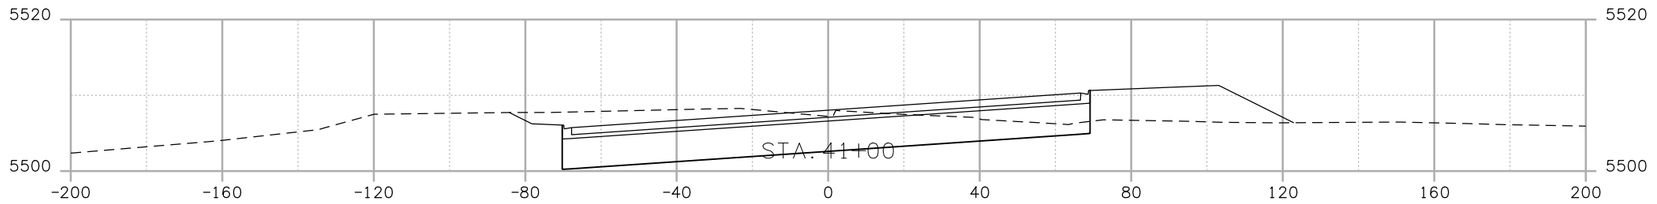

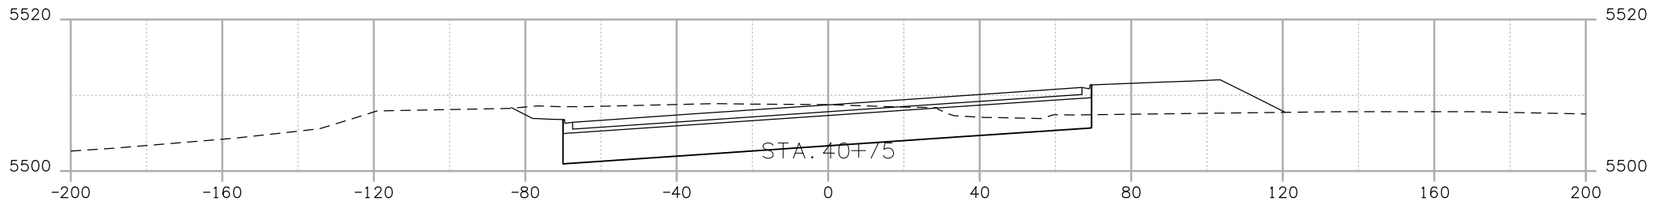

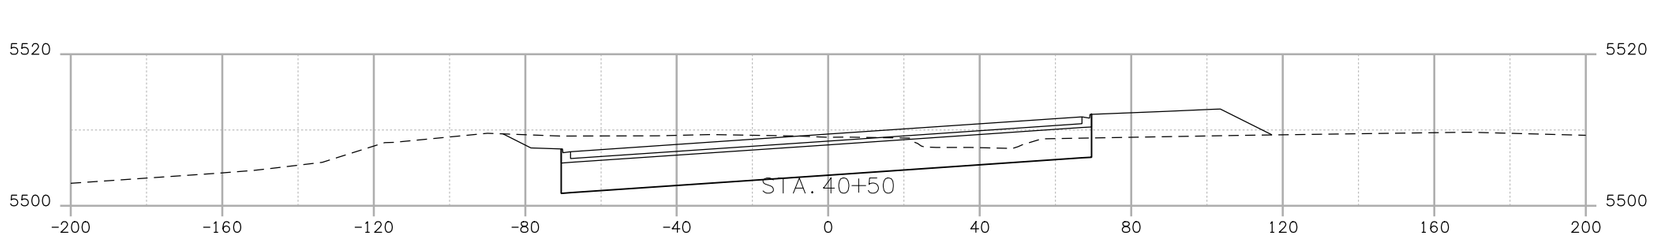

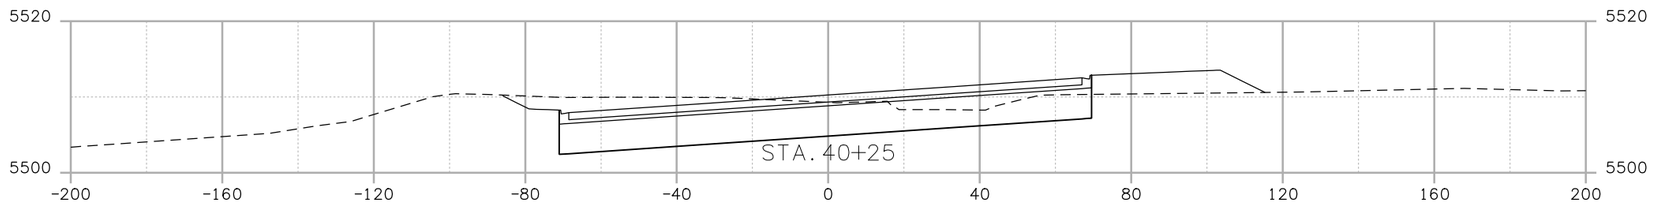

truji1oji 1:16:34 PM j:_transportation\072208.405\15782\design\drawings\cross_sections\15782 XS 120th.dgn

Print Date: 10/7/2008	R-X	Sheet Revisions			Colorado Department of Transportation	As Constructed	120TH AVE. CONNECTION			Project No.Code
File Name: 15782 XS 120th.dgn		Date:	Comments	Init.	4670 Holly Street Denver, CO 80216-6408 Phone: 303-398-6765 FAX: 303-398-6781	No Revisions:				STA 1281-011
Horiz. Scale: 1:40 Vert. Scale: As Noted						Revised:	Designer: EN	Structure Numbers	X-XX-XX	16501
Unit Information Unit Leader Initials					Region 6 IDM	Void:	Detailer: EN		X-XX-XX	Sheet Number 017
							Sheet Subset: XSEC	Subset Sheets: XXX of XXX		

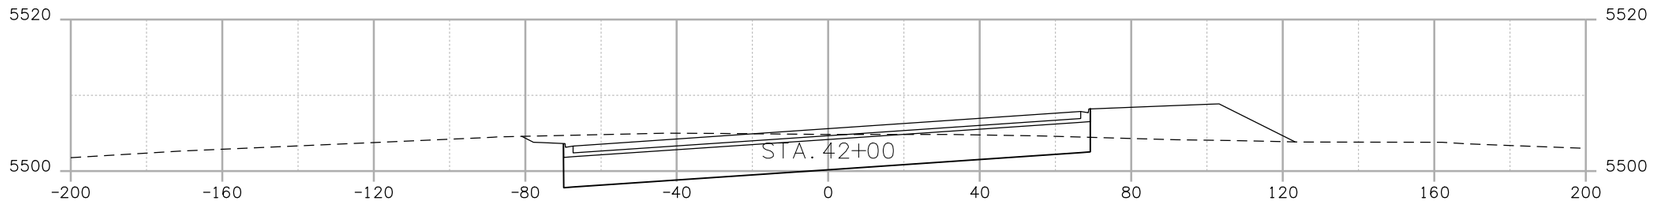

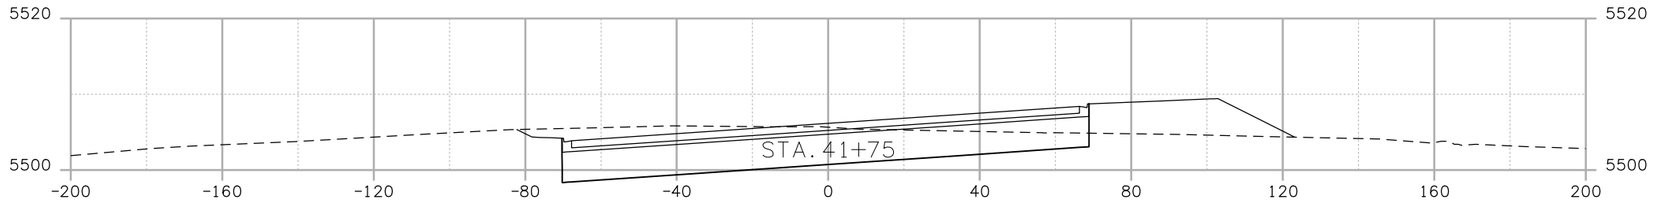

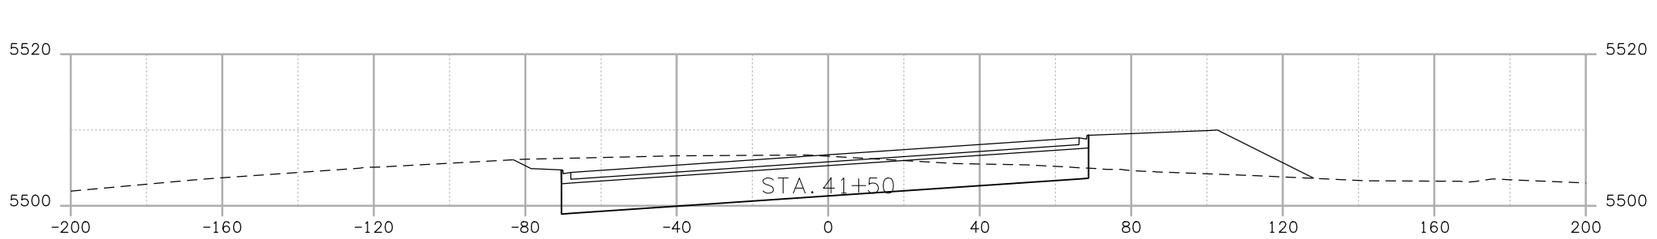

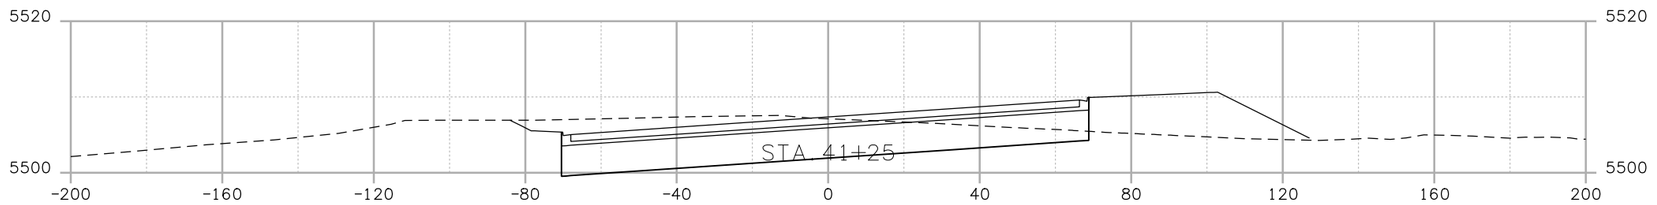

Print Date: 10/7/2008	R-X	Sheet Revisions			Colorado Department of Transportation	As Constructed	120TH AVE. CONNECTION			Project No.Code
File Name: 15782 XS 120th.dgn		Date:	Comments	Init.	4670 Holly Street Denver, CO 80216-6408 Phone: 303-398-6765 FAX: 303-398-6781	No Revisions:				STA 1281-011
Horiz. Scale: 1:40 Vert. Scale: As Noted						Revised:	Designer: EN	Structure Numbers	X-XX-XX	16501
Unit Information Unit Leader Initials							Detailer: EN		X-XX-XX	
					Region 6 IDM	Void:	Sheet Subset: XSEC	Subset Sheets: XXX of XXX		Sheet Number 018

trujillolj1:16:35 PM j:_transportation\072208.405\15782\design\drawings\cross_sections\15782 XS 120th.dgn

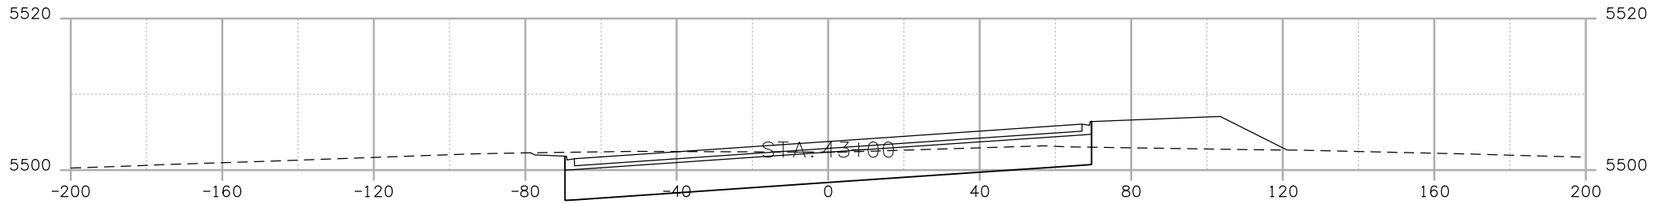

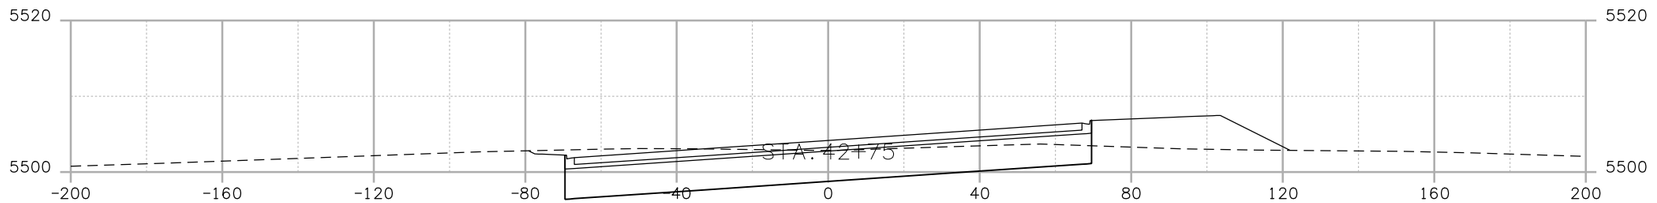

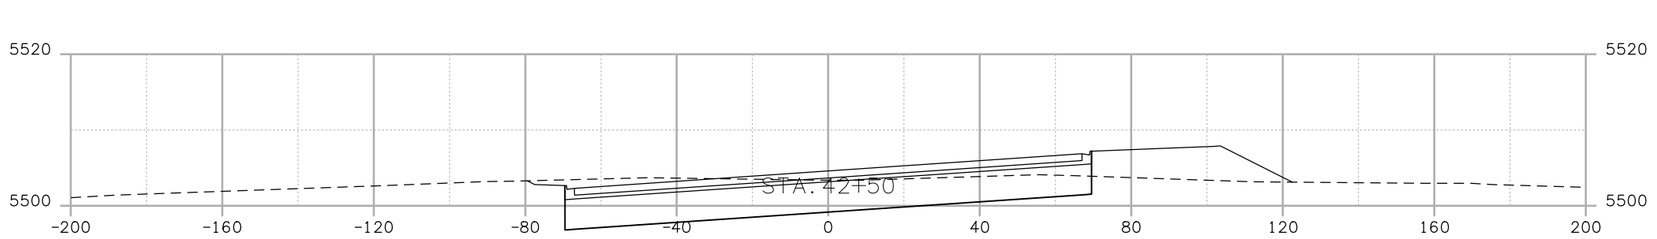

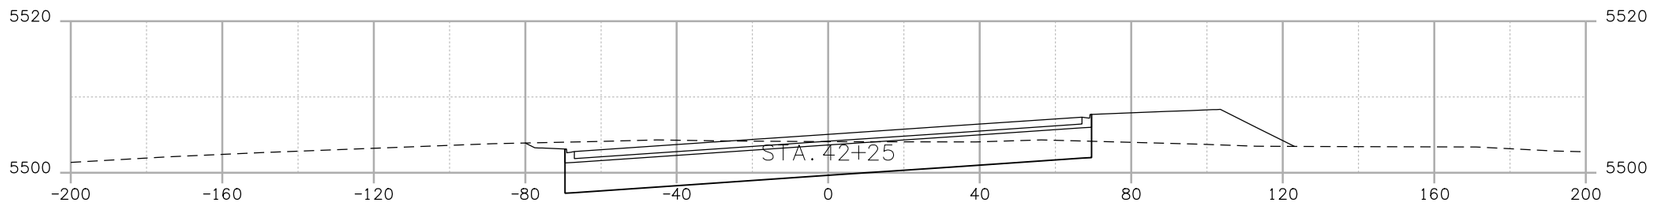

Print Date: 10/7/2008	R-X	Sheet Revisions			Colorado Department of Transportation
File Name: 15782 XS 120th.dgn		Date:	Comments	Init.	4670 Holly Street Denver, CO 80216-6408 Phone: 303-398-6765 FAX: 303-398-6781
Horiz. Scale: 1:40 Vert. Scale: As Noted					Region 6 IDM
Unit Information Unit Leader Initials					

As Constructed	120TH AVE. CONNECTION			Project No.Code
No Revisions:				STA 1281-011
Revised:	Designer: EN	Structure Numbers	X-XX-XX	16501
Void:	Detailer: EN		X-XX-XX	
	Sheet Subset: XSEC	Subset Sheets: XXX of XXX		Sheet Number 019

trujillolj1:16:37 PM j:_transportation\072208.405\15782\design\drawings\cross_sections\15782 XS 120th.dgn

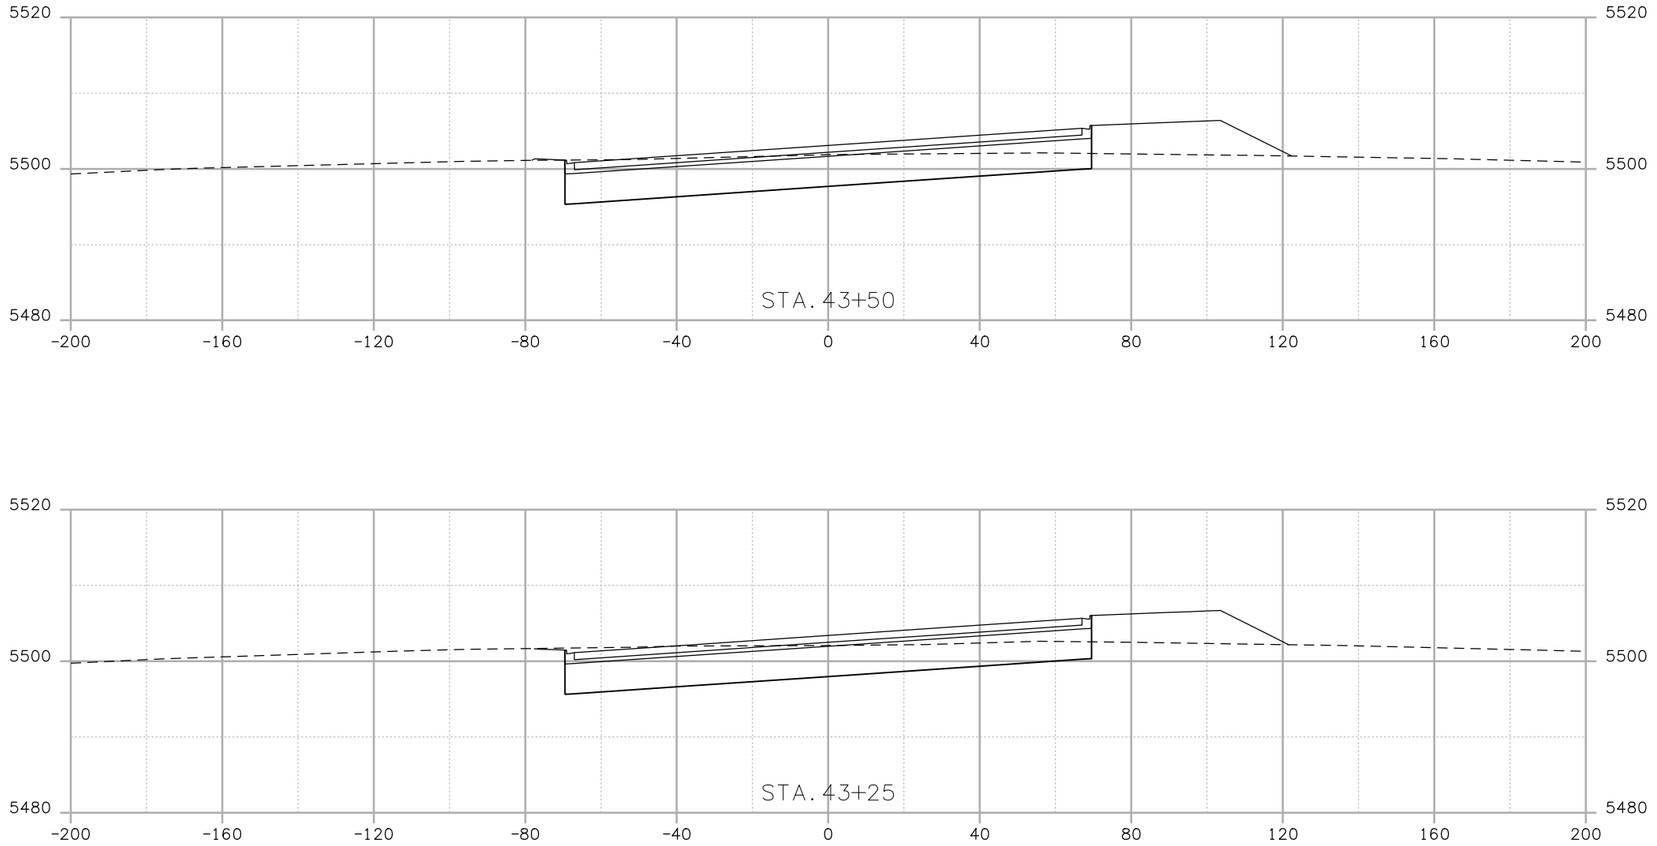

Print Date: 10/7/2008		Sheet Revisions			Colorado Department of Transportation	As Constructed	120TH AVE. CONNECTION			Project No.Code
File Name: 15782 XS 120th.dgn		Date:	Comments	Init.	4670 Holly Street Denver, CO 80216-6408 Phone: 303-398-6765 FAX: 303-398-6781	No Revisions:				STA 1281-011
Horiz. Scale: 1:40 Vert. Scale: As Noted	R-X				Region 6 IDM	Revised:	Designer: EN	Structure Numbers	X-XX-XX	16501
Unit Information Unit Leader Initials						Void:	Detailer: EN		X-XX-XX	
							Sheet Subset: XSEC	Subset Sheets: XXX of XXX		Sheet Number 020

truji1oji 1:16:39 PM j:_transportation\072208.405\15782\design\drawings\cross_sections\15782 XS 120th.dgn

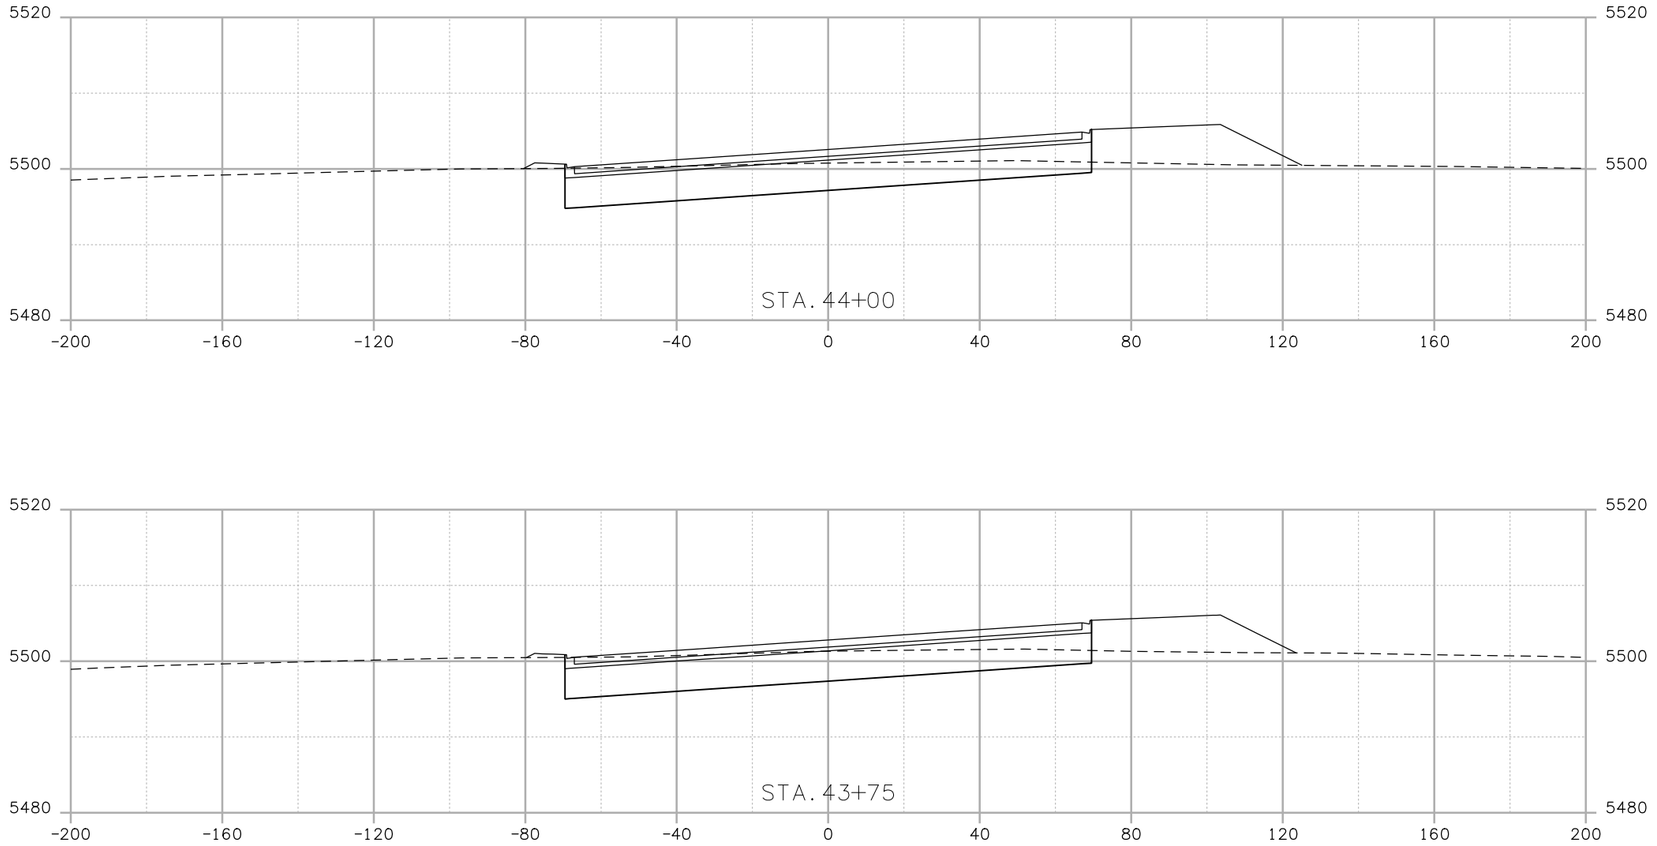

Print Date: 10/7/2008		Sheet Revisions			Colorado Department of Transportation	As Constructed	120TH AVE. CONNECTION			Project No.Code
File Name: 15782 XS 120th.dgn		Date:	Comments	Init.	4670 Holly Street Denver, CO 80216-6408 Phone: 303-398-6765 FAX: 303-398-6781	No Revisions:				STA 1281-011
Horiz. Scale: 1:40 Vert. Scale: As Noted	R-X					Revised:	Designer: EN	Structure Numbers	X-XX-XX	16501
Unit Information Unit Leader Initials					Region 6 IDM	Void:	Detailer: EN		X-XX-XX	
							Sheet Subset: XSEC	Subset Sheets: XXX of XXX		Sheet Number 021

trujillo jl 1:16:40 PM j:_transportation\072208.405\15782\design\drawings\cross_sections\15782 XS 120th.dgn

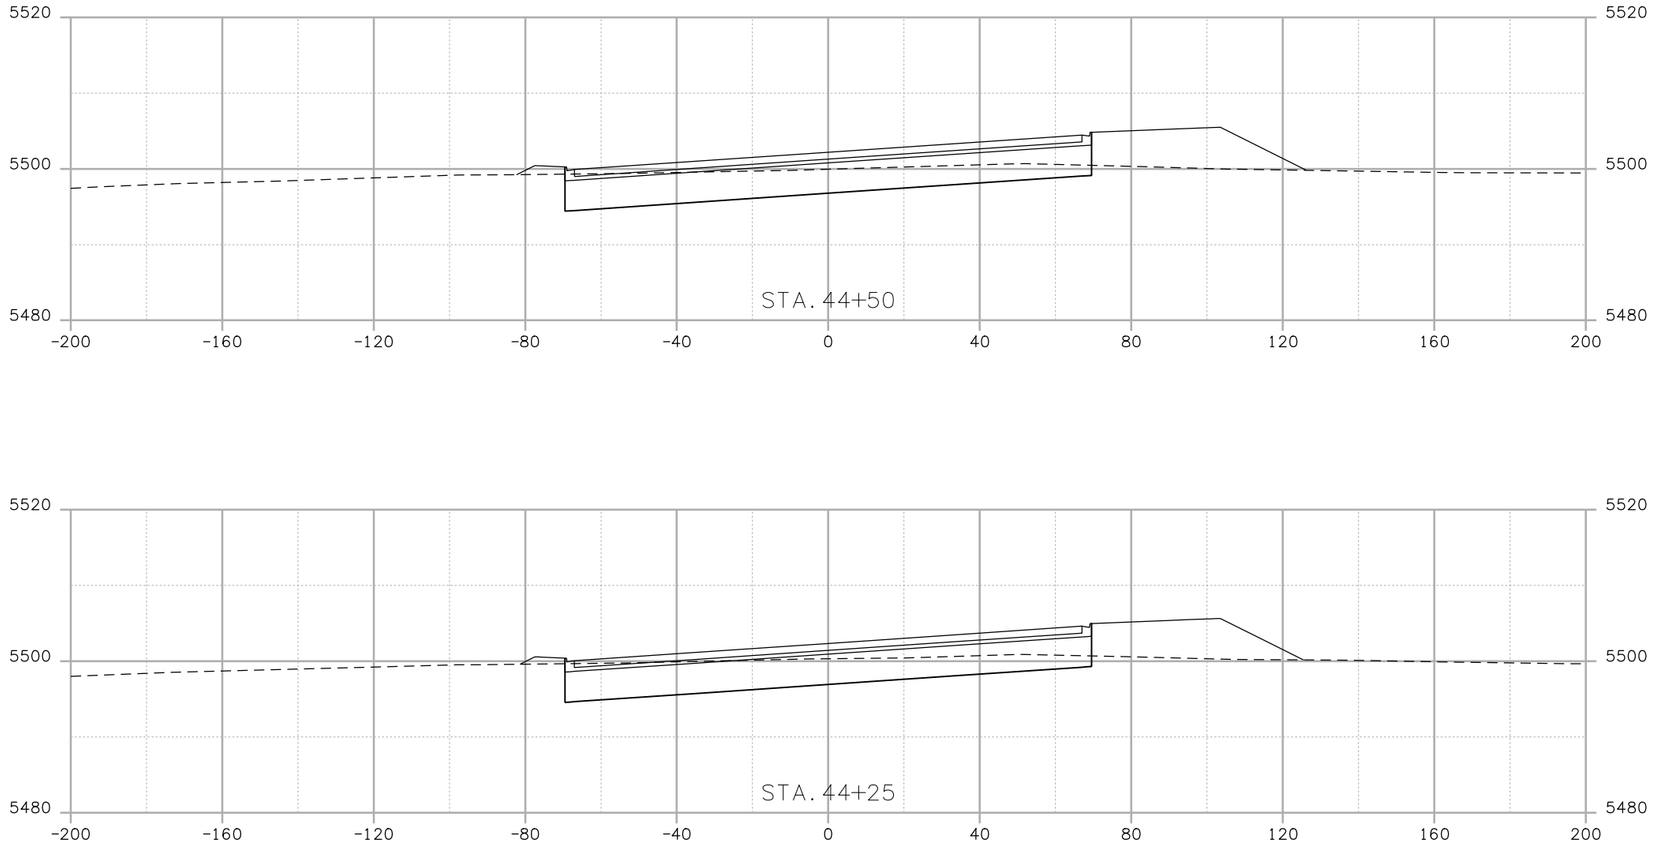

Print Date: 10/7/2008	R-X	Sheet Revisions	
File Name: 15782 XS 120th.dgn		Date:	Comments	Init.
Horiz. Scale: 1:40 Vert. Scale: As Noted				
Unit Information Unit Leader Initials				

Colorado Department of Transportation
DEPARTMENT OF TRANSPORTATION
4670 Holly Street
Denver, CO 80216-6408
Phone: 303-398-6765 FAX: 303-398-6781
Region 6 IDM

As Constructed
No Revisions:
Revised:
Void:

120TH AVE. CONNECTION

Designer:	EN	Structure Numbers	X-XX-XX
Detailer:	EN		X-XX-XX
Sheet Subset:	XSEC	Subset Sheets:	XXX of XXX

Project No.Code
STA 1281-011
16501
Sheet Number 022

trujillojl 1:16:41 PM j:_transportation\072208.405\15782\design\drawings\cross_sections\15782 XS 120th.dgn

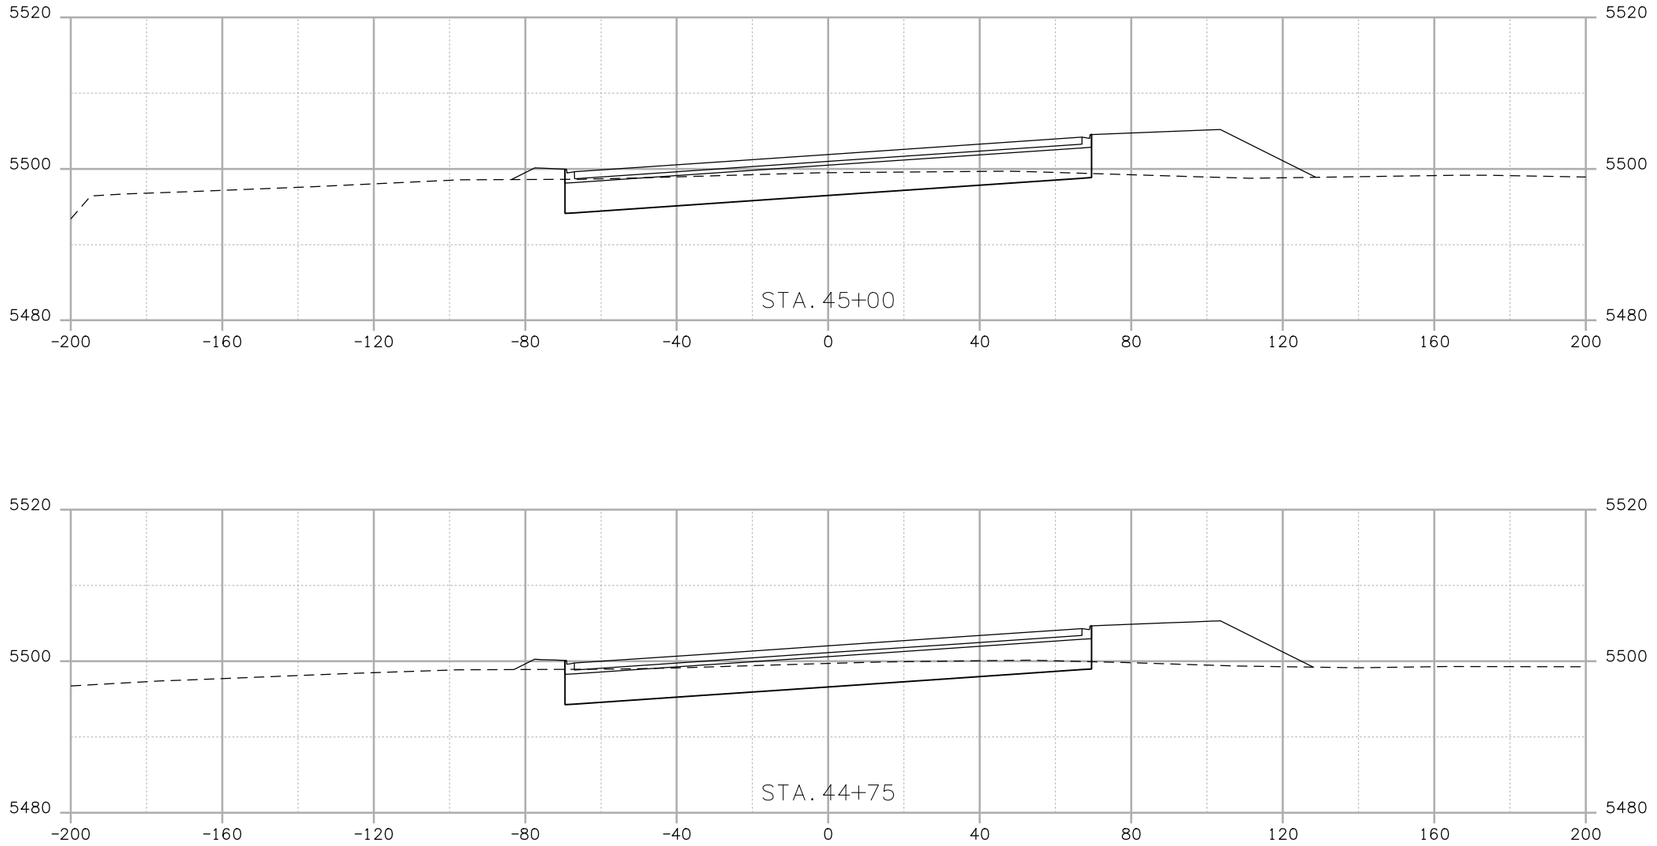

Print Date: 10/7/2008		Sheet Revisions			Colorado Department of Transportation	As Constructed	120TH AVE. CONNECTION			Project No.Code
File Name: 15782 XS 120th.dgn		Date:	Comments	Init.	4670 Holly Street Denver, CO 80216-6408 Phone: 303-398-6765 FAX: 303-398-6781	No Revisions:				STA 1281-011
Horiz. Scale: 1:40 Vert. Scale: As Noted	R-X					Revised:	Designer: EN	Structure Numbers	X-XX-XX	16501
Unit Information Unit Leader Initials							Detailer: EN		X-XX-XX	
					Region 6 IDM	Void:	Sheet Subset: XSEC	Subset Sheets: XXX of XXX		Sheet Number 023

trujillo j1:16:43 PM j:_transportation\072208.405\15782\design\drawings\cross_sections\15782 XS 120th.dgn

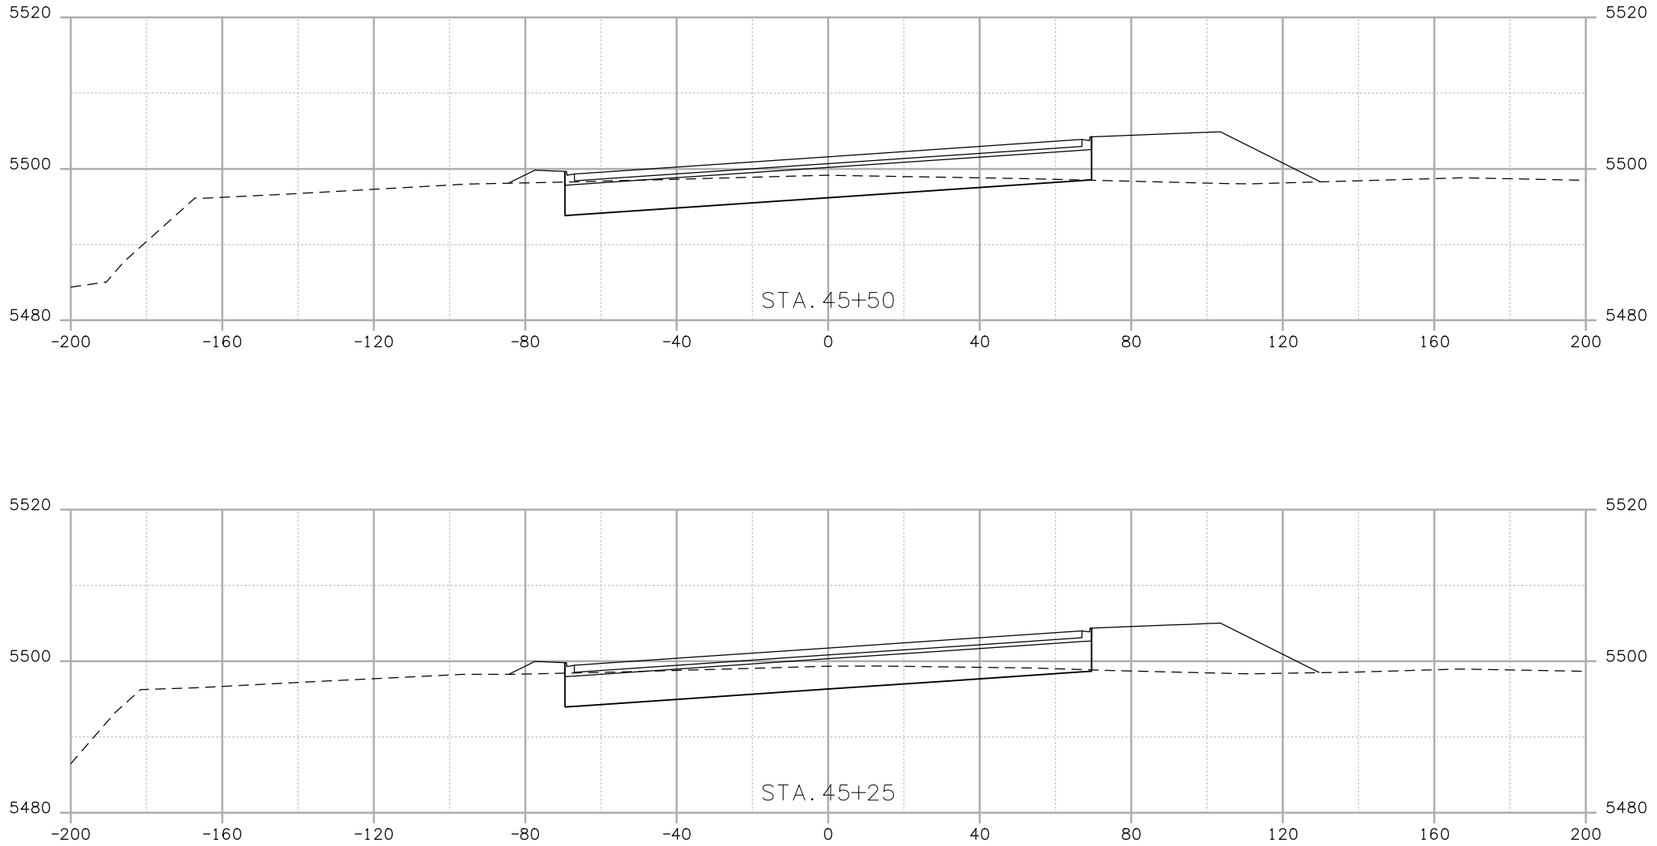

Print Date: 10/7/2008		Sheet Revisions			Colorado Department of Transportation	As Constructed	120TH AVE. CONNECTION		Project No.Code
File Name: 15782 XS 120th.dgn		Date:	Comments	Init.	4670 Holly Street Denver, CO 80216-6408 Phone: 303-398-6765 FAX: 303-398-6781	No Revisions:			STA 1281-011
Horiz. Scale: 1:40 Vert. Scale: As Noted	R-X				Region 6 IDM	Revised:	Designer: EN	Structure Numbers: X-XX-XX	16501
Unit Information Unit Leader Initials						Void:	Detailer: EN	X-XX-XX	
							Sheet Subset: XSEC	Subset Sheets: XXX of XXX	Sheet Number 024

trujillo j1:16:45 PM j:_transportation\072208.405\15782\design\drawings\cross_sections\15782 XS 120th.dgn

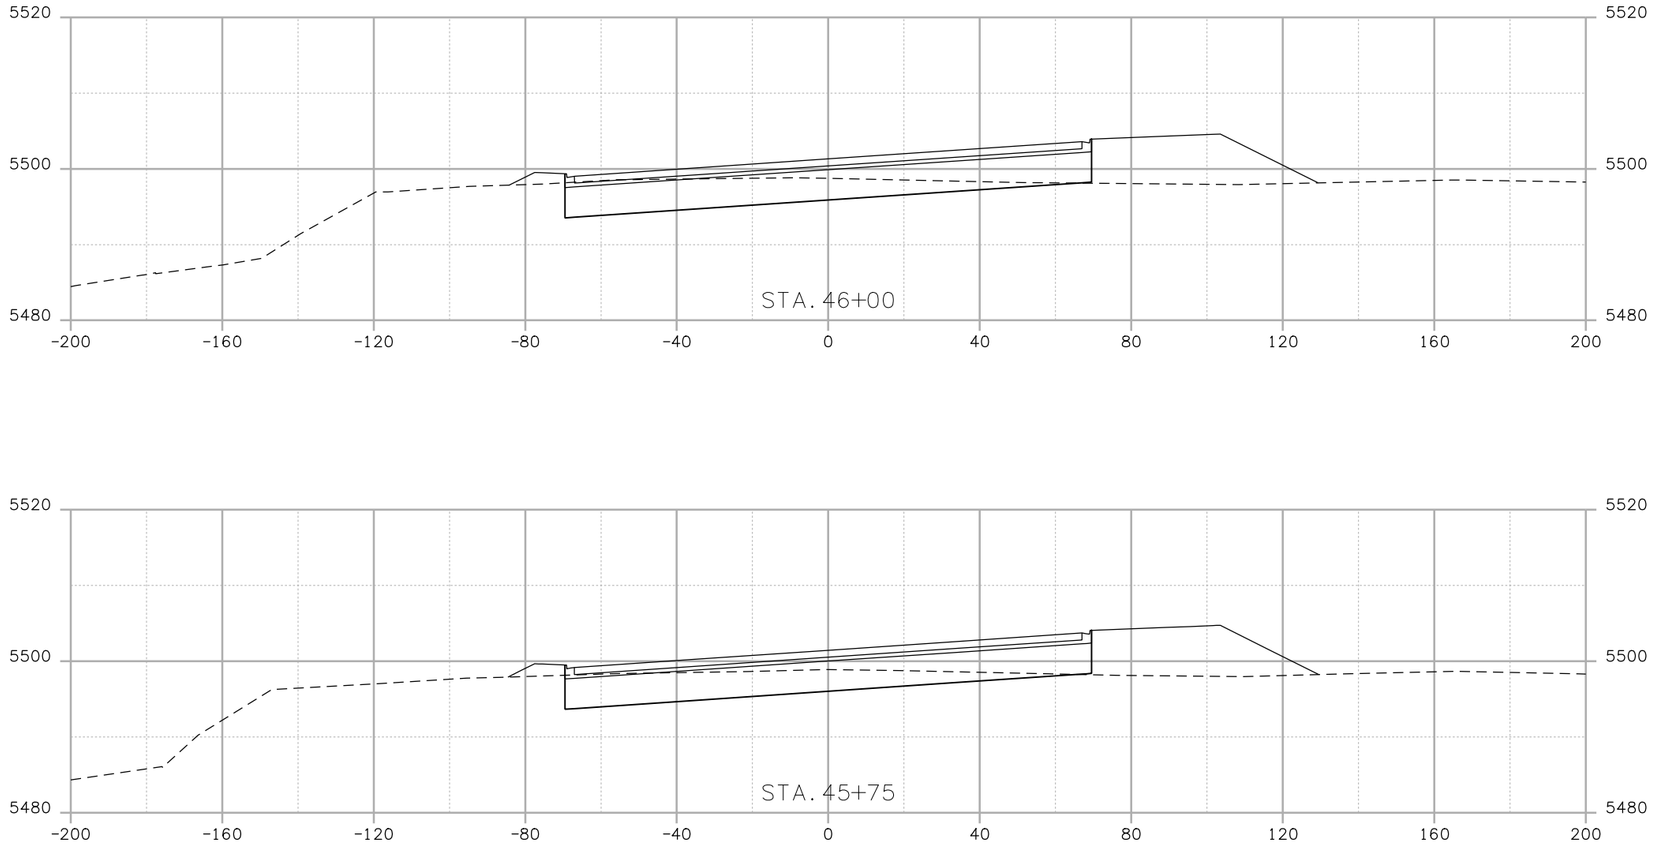

Print Date: 10/7/2008		Sheet Revisions			Colorado Department of Transportation	As Constructed	120TH AVE. CONNECTION			Project No.Code
File Name: 15782 XS 120th.dgn		Date:	Comments	Init.	4670 Holly Street Denver, CO 80216-6408 Phone: 303-398-6765 FAX: 303-398-6781	No Revisions:				STA 1281-011
Horiz. Scale: 1:40 Vert. Scale: As Noted	R-X					Revised:	Designer: EN	Structure Numbers	X-XX-XX	16501
Unit Information Unit Leader Initials							Detailer: EN		X-XX-XX	
					Region 6 IDM	Void:	Sheet Subset: XSEC	Subset Sheets: XXX of XXX		Sheet Number 025

trujillo jl 1:16:46 PM j:_transportation\072208.405\15782\design\drawings\cross_sections\15782 XS 120th.dgn

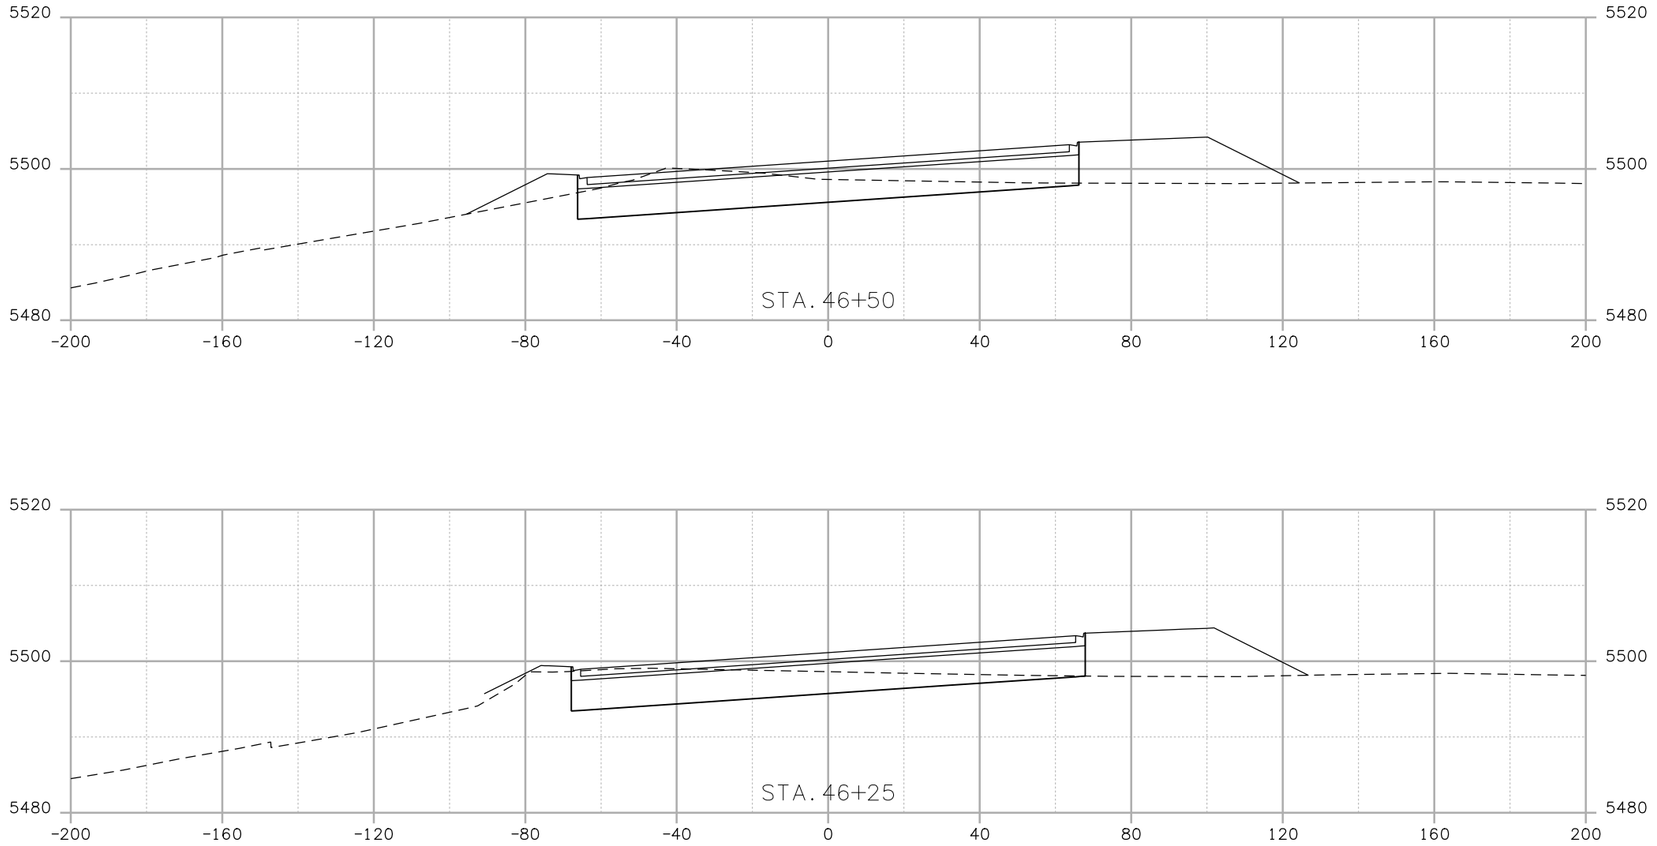

Print Date: 10/7/2008		Sheet Revisions			Colorado Department of Transportation	As Constructed	120TH AVE. CONNECTION		Project No.Code
File Name: 15782 XS 120th.dgn		Date:	Comments	Init.	DOT DEPARTMENT OF TRANSPORTATION 4670 Holly Street Denver, CO 80216-6408 Phone: 303-398-6765 FAX: 303-398-6781	No Revisions:			STA 1281-011
Horiz. Scale: 1:40 Vert. Scale: As Noted	R-X					Revised:	Designer: EN	Structure Numbers: X-XX-XX	16501
Unit Information Unit Leader Initials							Detailer: EN	X-XX-XX	
					Region 6 IDM	Void:	Sheet Subset: XSEC	Subset Sheets: XXX of XXX	Sheet Number 026

trujillo j1:16:48 PM j:_transportation\072208.405\15782\design\drawings\cross_sections\15782 XS 120th.dgn

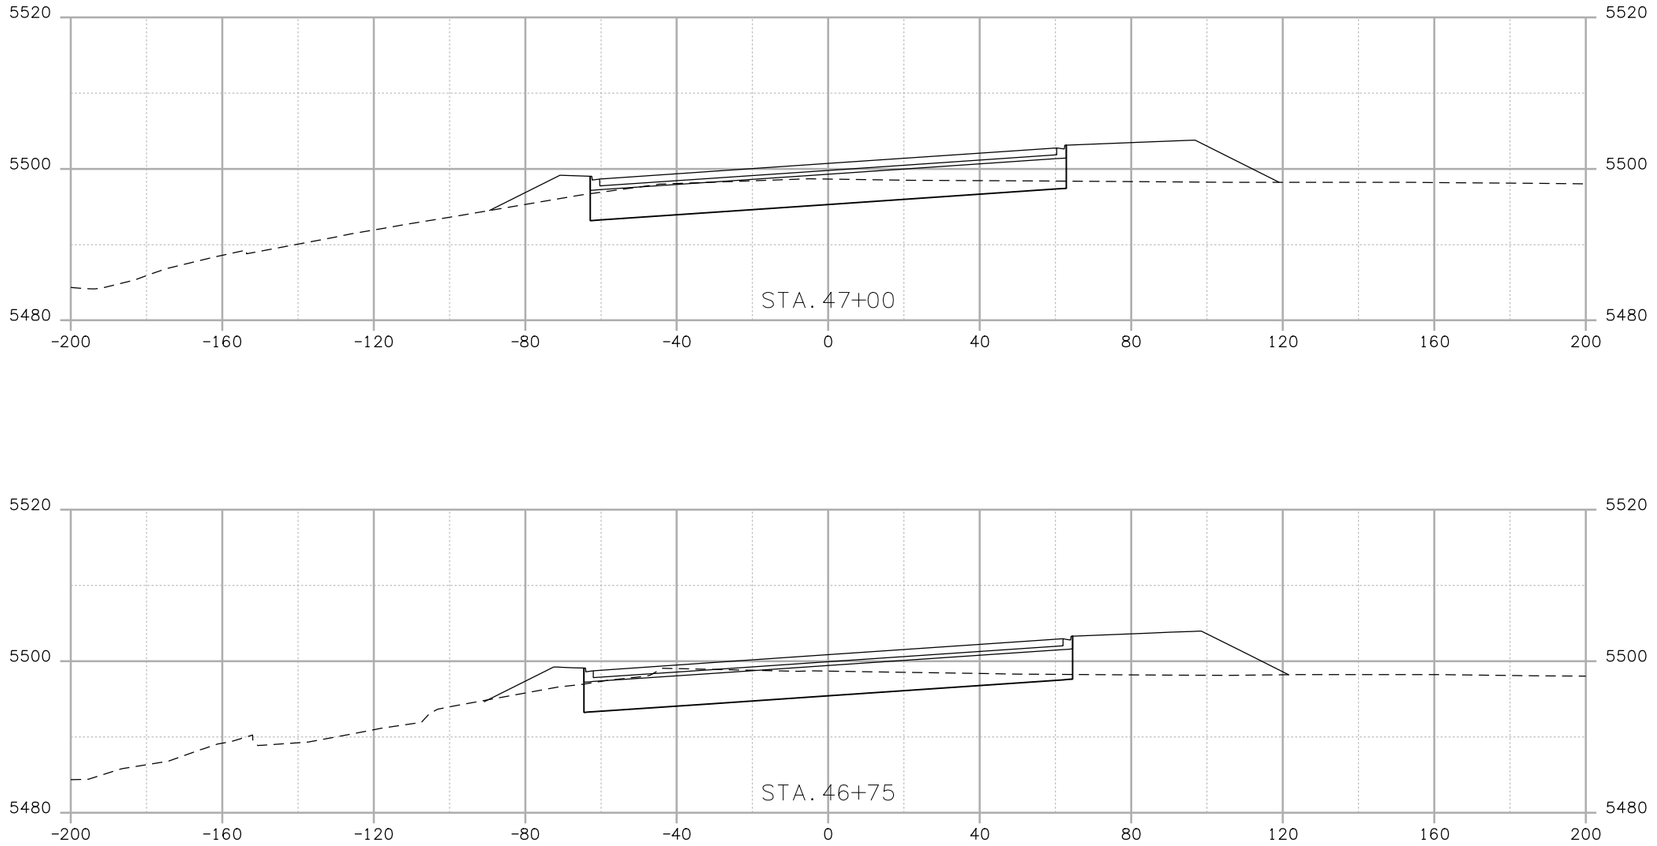

Print Date: 10/7/2008		Sheet Revisions			Colorado Department of Transportation	As Constructed	120TH AVE. CONNECTION			Project No.Code
File Name: 15782 XS 120th.dgn		Date:	Comments	Init.	4670 Holly Street Denver, CO 80216-6408 Phone: 303-398-6765 FAX: 303-398-6781	No Revisions:				STA 1281-011
Horiz. Scale: 1:40 Vert. Scale: As Noted	R-X				Region 6 IDM	Revised:	Designer: EN	Structure Numbers	X-XX-XX	16501
Unit Information Unit Leader Initials							Detailer: EN		X-XX-XX	
						Void:	Sheet Subset: XSEC	Subset Sheets: XXX of XXX		Sheet Number 027

trujillo jl 1:16:49 PM j:_transportation\072208.405\15782\design\drawings\cross_sections\15782 XS 120th.dgn

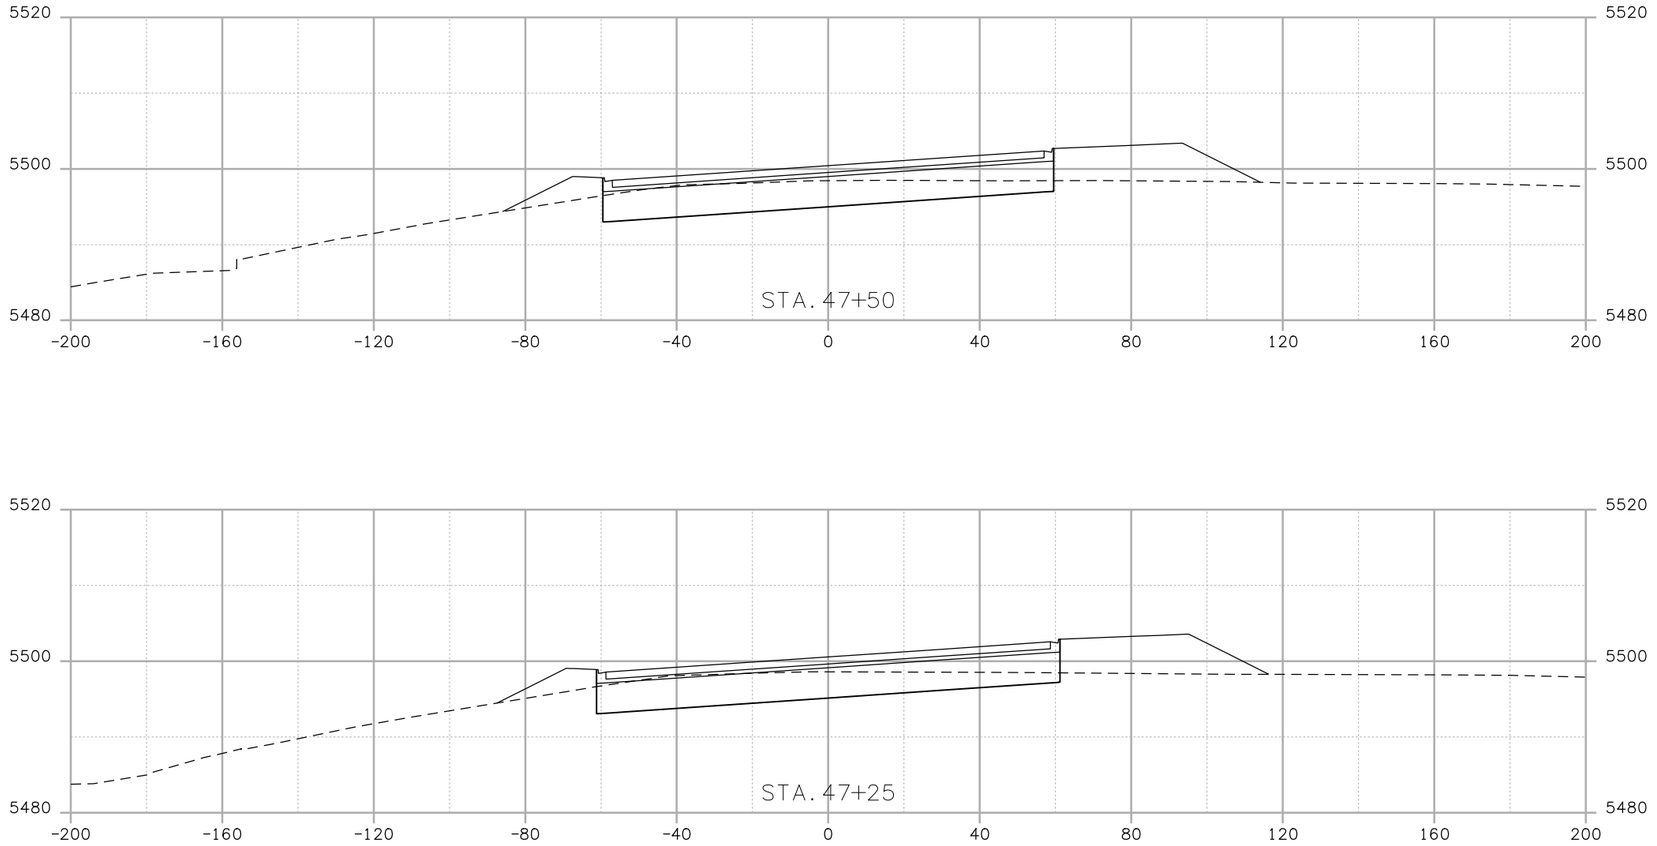

Print Date: 10/7/2008			
File Name: 15782 XS 120th.dgn			
Horiz. Scale: 1:40	Vert. Scale: As Noted		
Unit Information	Unit Leader Initials		

R-X

Sheet Revisions

Date:	Comments	Init.

Colorado Department of Transportation

DEPARTMENT OF TRANSPORTATION

4670 Holly Street
Denver, CO 80216-6408
Phone: 303-398-6765 FAX: 303-398-6781

Region 6 IDM

As Constructed

No Revisions:

Revised:

Void:

120TH AVE. CONNECTION

Designer:	EN	Structure Numbers	X-XX-XX
Detailer:	EN		X-XX-XX
Sheet Subset:	XSEC	Subset Sheets:	XXX of XXX

Project No.Code

STA 1281-011

16501

Sheet Number 028

trujillo jl 1:16:50 PM j:_transportation\072208.405\15782\design\drawings\cross_sections\15782 XS 120th.dgn

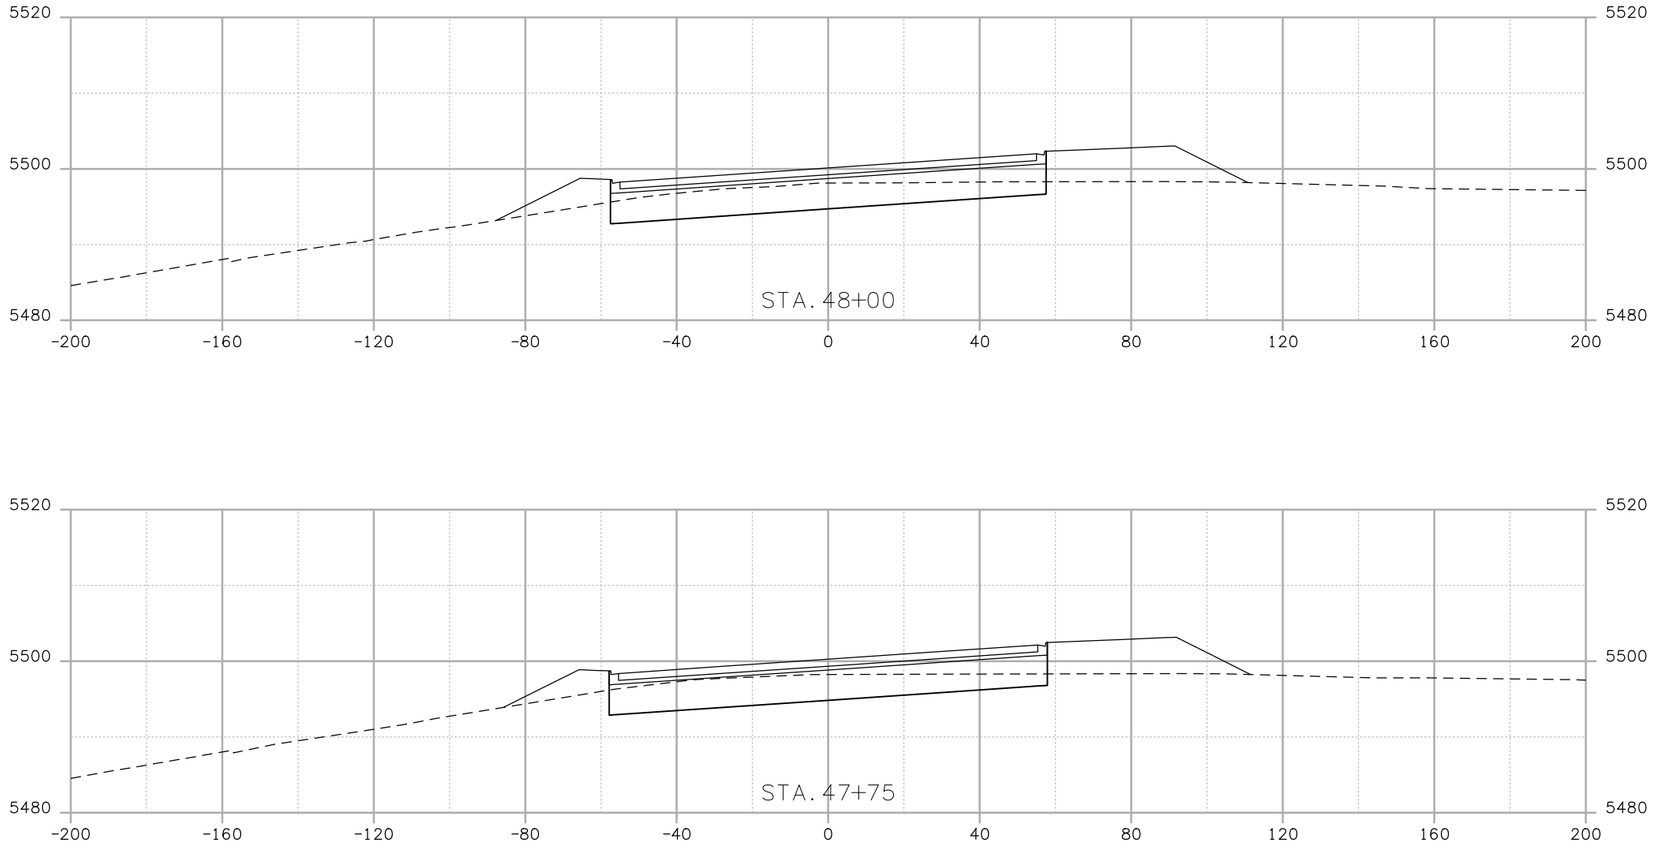

Print Date: 10/7/2008		Sheet Revisions			Colorado Department of Transportation	As Constructed	120TH AVE. CONNECTION			Project No.Code
File Name: 15782 XS 120th.dgn		Date:	Comments	Init.		No Revisions:				STA 1281-011
Horiz. Scale: 1:40 Vert. Scale: As Noted	R-X				4670 Holly Street Denver, CO 80216-6408 Phone: 303-398-6765 FAX: 303-398-6781	Revised:	Designer: EN	Structure Numbers	X-XX-XX	16501
Unit Information Unit Leader Initials							Detailer: EN		X-XX-XX	
					Region 6 IDM	Void:	Sheet Subset: XSEC	Subset Sheets: XXX of XXX		Sheet Number 029

trujillo jl 1:16:51 PM j:_transportation\072208.405\15782\design\drawings\cross_sections\15782 XS 120th.dgn

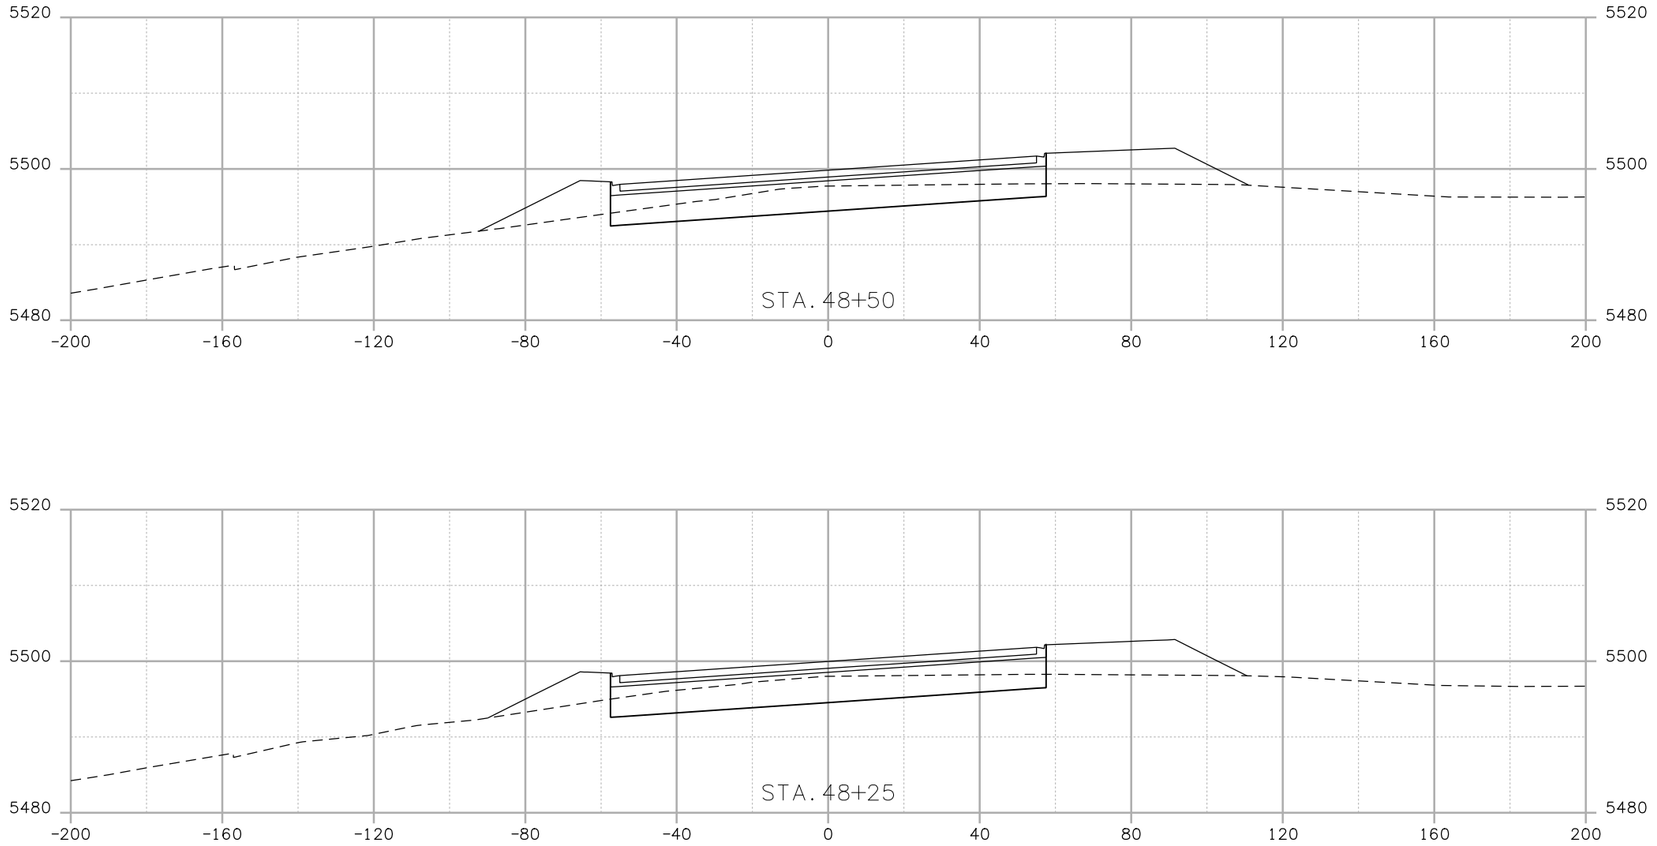

Print Date: 10/7/2008		Sheet Revisions			Colorado Department of Transportation	As Constructed	120TH AVE. CONNECTION			Project No.Code
File Name: 15782 XS 120th.dgn		Date:	Comments	Init.	4670 Holly Street Denver, CO 80216-6408 Phone: 303-398-6765 FAX: 303-398-6781	No Revisions:				STA 1281-011
Horiz. Scale: 1:40 Vert. Scale: As Noted	R-X					Revised:	Designer: EN	Structure Numbers	X-XX-XX	16501
Unit Information Unit Leader Initials							Detailer: EN		X-XX-XX	
					Region 6 IDM	Void:	Sheet Subset: XSEC	Subset Sheets: XXX of XXX		Sheet Number 030

truji1oji 1:16:53 PM j:_transportation\072208.405\15782\design\drawings\cross_sections\15782 XS 120th.dgn

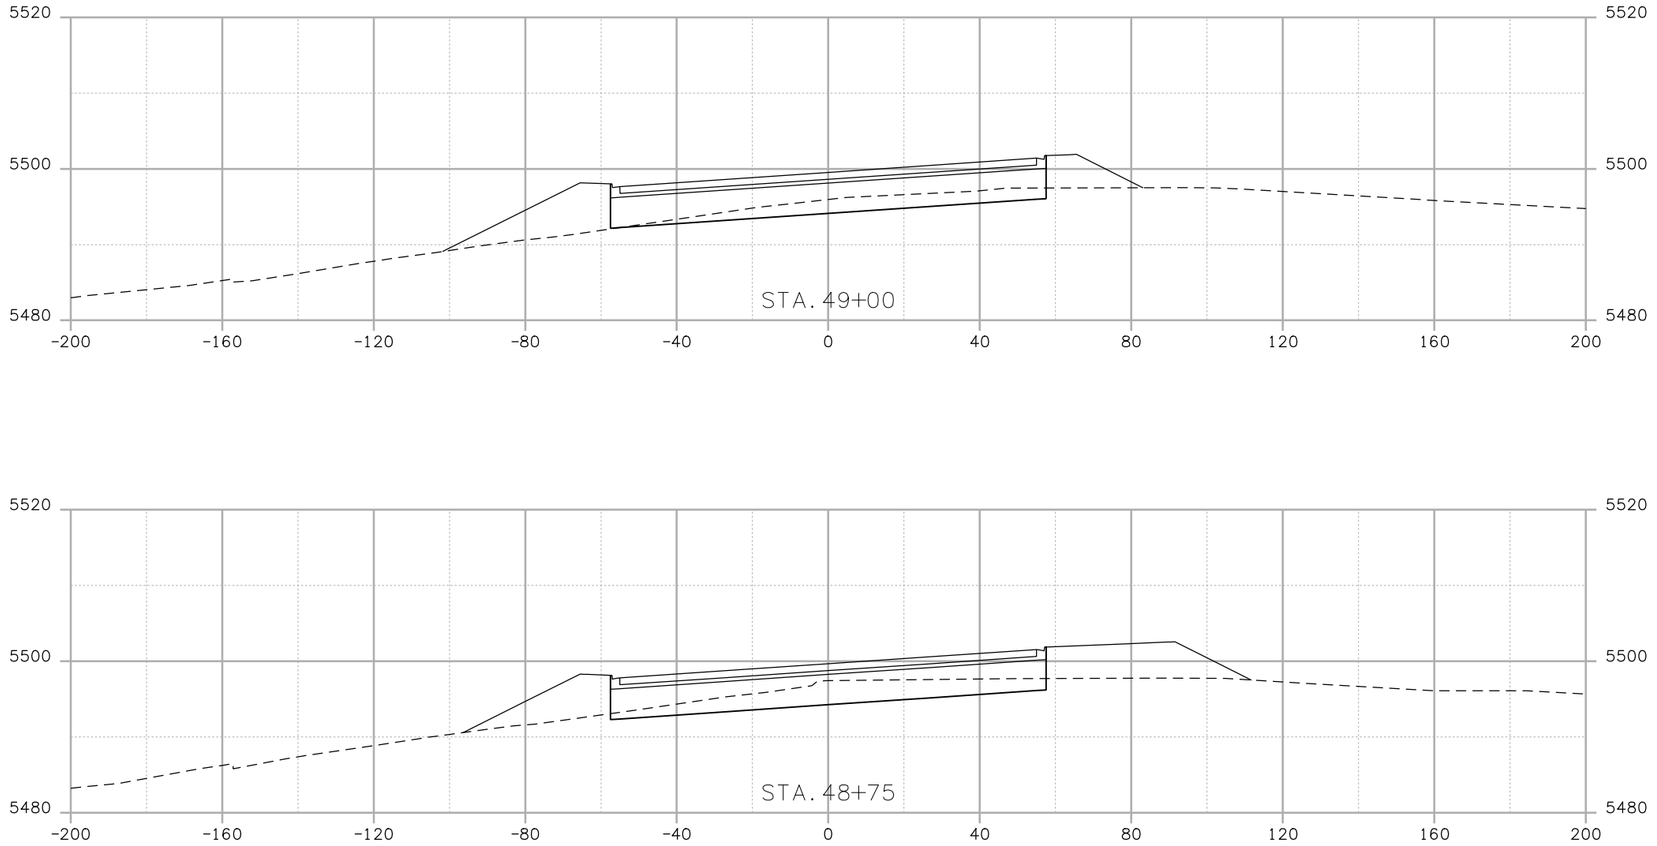

Print Date: 10/7/2008		Sheet Revisions			Colorado Department of Transportation	As Constructed	120TH AVE. CONNECTION			Project No.Code
File Name: 15782 XS 120th.dgn		Date:	Comments	Init.	4670 Holly Street Denver, CO 80216-6408 Phone: 303-398-6765 FAX: 303-398-6781	No Revisions:				STA 1281-011
Horiz. Scale: 1:40 Vert. Scale: As Noted	R-X					Revised:	Designer: EN	Structure Numbers	X-XX-XX	16501
Unit Information Unit Leader Initials							Detailer: EN		X-XX-XX	
					Region 6 IDM	Void:	Sheet Subset: XSEC	Subset Sheets: XXX of XXX		Sheet Number 031

trujillo jl 1:16:54 PM j:_transportation\072208.405\15782\design\drawings\cross_sections\15782 XS 120th.dgn

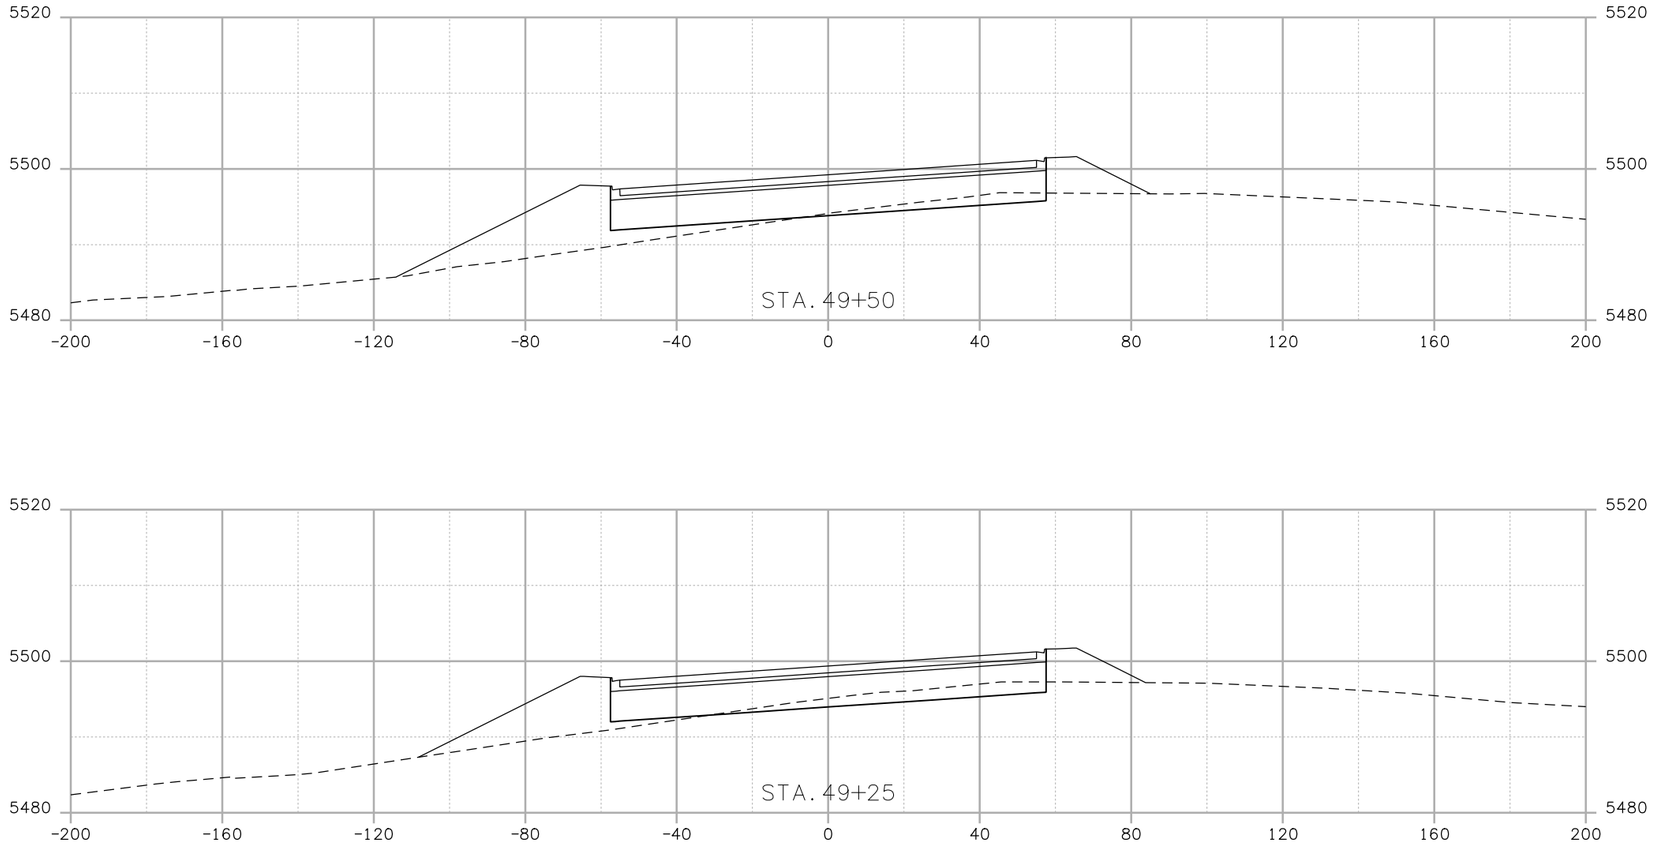

Print Date: 10/7/2008		Sheet Revisions			Colorado Department of Transportation	As Constructed	120TH AVE. CONNECTION			Project No.Code
File Name: 15782 XS 120th.dgn		Date:	Comments	Init.	4670 Holly Street Denver, CO 80216-6408 Phone: 303-398-6765 FAX: 303-398-6781	No Revisions:				STA 1281-011
Horiz. Scale: 1:40 Vert. Scale: As Noted	R-X					Revised:	Designer: EN	Structure Numbers	X-XX-XX	16501
Unit Information Unit Leader Initials							Detailer: EN		X-XX-XX	
					Region 6 IDM	Void:	Sheet Subset: XSEC	Subset Sheets: XXX of XXX		Sheet Number 032

truji1oji 1:16:55 PM j:_transportation\072208.405\15782\design\drawings\cross_sections\15782 XS 120th.dgn

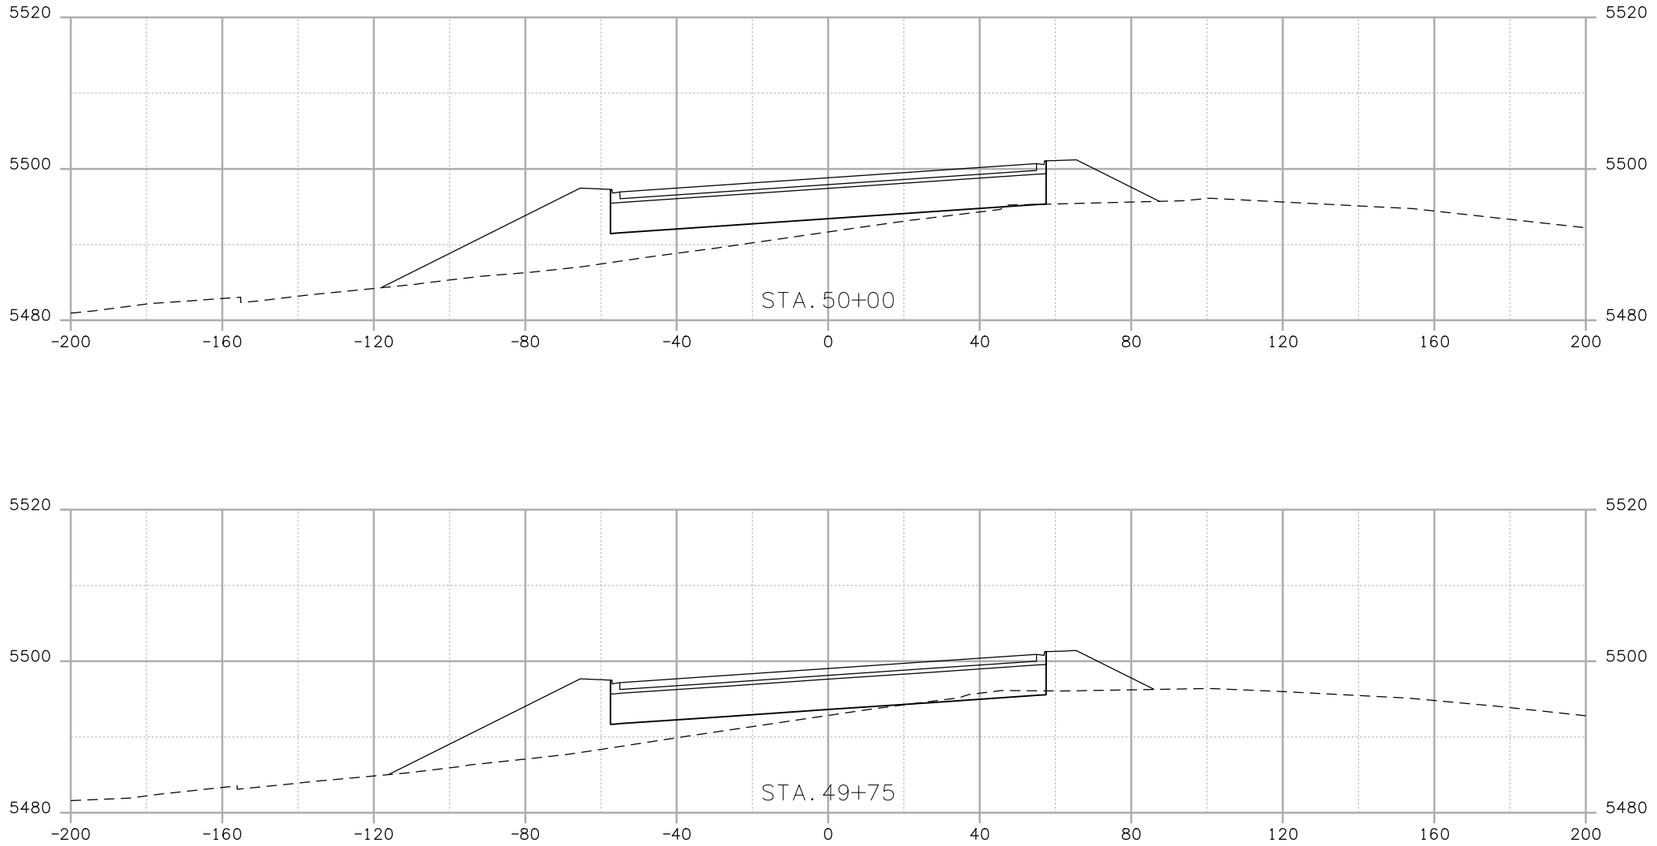

Print Date: 10/7/2008			
File Name: 15782 XS 120th.dgn			
Horiz. Scale: 1:40	Vert. Scale: As Noted		
Unit Information	Unit Leader Initials		

R-X

Sheet Revisions		
Date:	Comments	Init.

Colorado Department of Transportation
DEPARTMENT OF TRANSPORTATION
4670 Holly Street
Denver, CO 80216-6408
Phone: 303-398-6765 FAX: 303-398-6781
Region 6 IDM

As Constructed
No Revisions:
Revised:
Void:

120TH AVE. CONNECTION

Designer:	EN	Structure Numbers	X-XX-XX
Detailer:	EN		X-XX-XX
Sheet Subset:	XSEC	Subset Sheets:	XXX of XXX

Project No.Code
STA 1281-011
16501
Sheet Number 033

trujillo jl 1:16:56 PM j:_transportation\072208.405\15782\design\drawings\cross_sections\15782 XS 120th.dgn

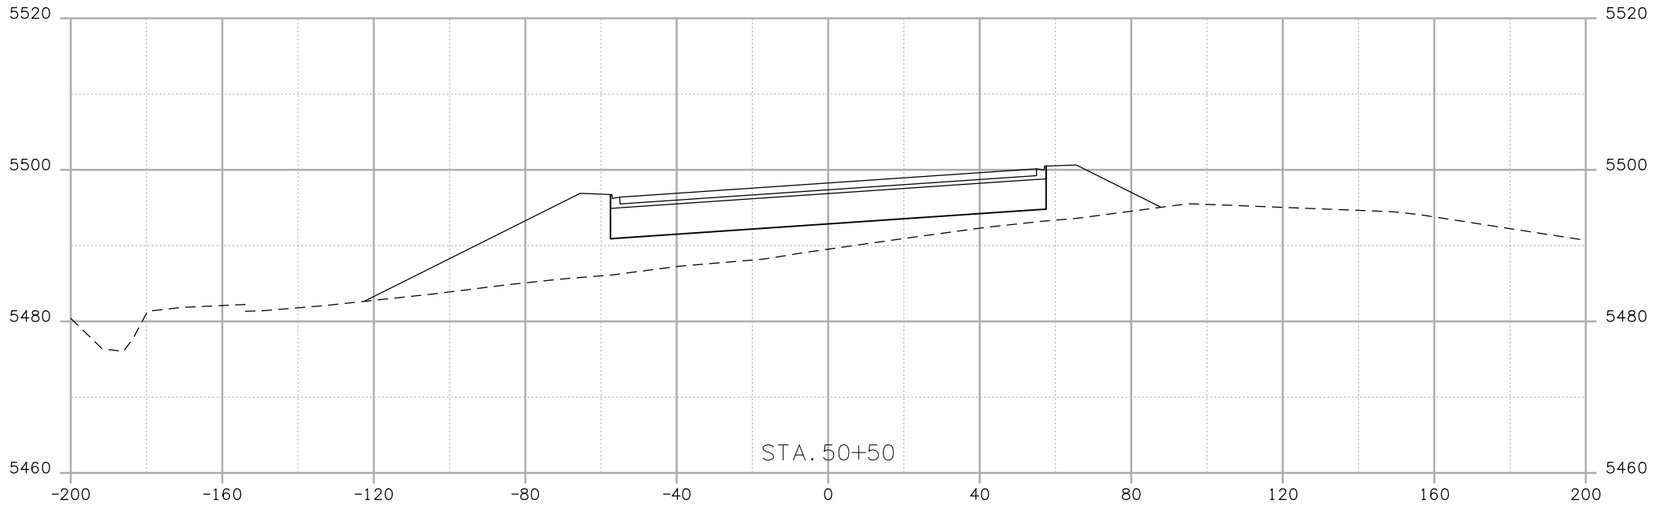

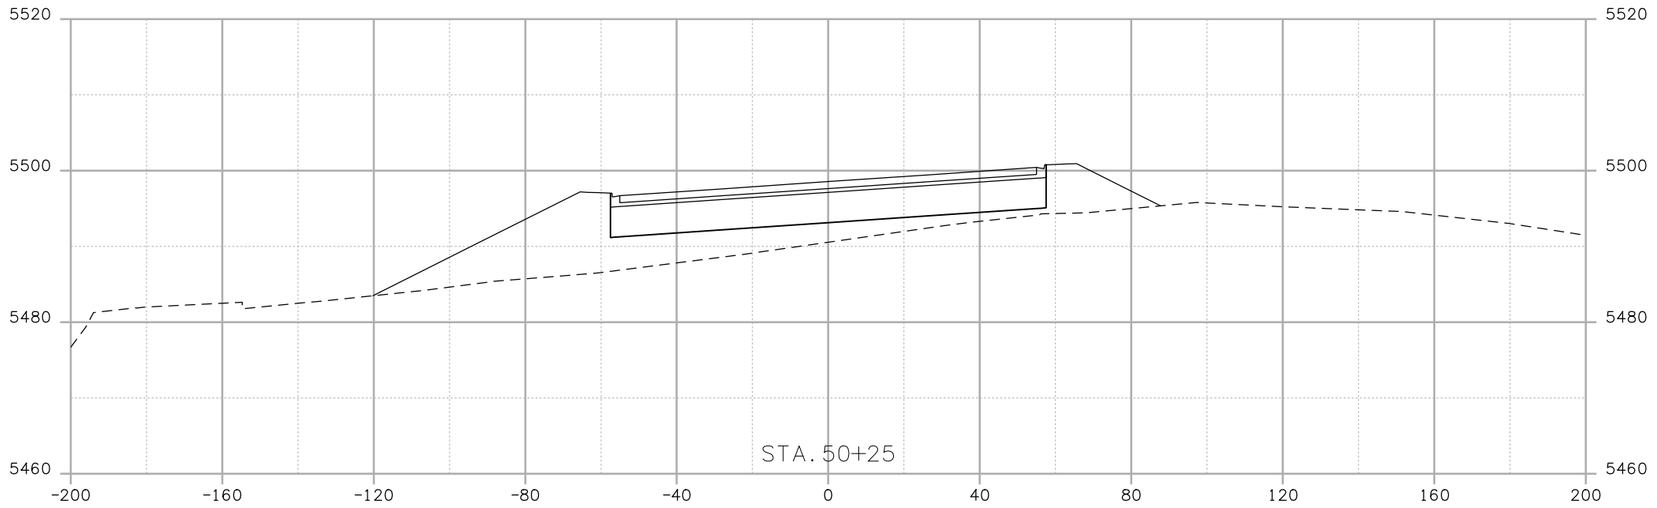

Print Date: 10/7/2008	R-X	Sheet Revisions			Colorado Department of Transportation	As Constructed	120TH AVE. CONNECTION			Project No.Code
File Name: 15782 XS 120th.dgn		Date:	Comments	Init.	4670 Holly Street Denver, CO 80216-6408 Phone: 303-398-6765 FAX: 303-398-6781	No Revisions:				STA 1281-011
Horiz. Scale: 1:40 Vert. Scale: As Noted						Revised:	Designer: EN	Structure Numbers	X-XX-XX	16501
Unit Information Unit Leader Initials							Detailer: EN		X-XX-XX	
					Region 6 IDM	Void:	Sheet Subset: XSEC	Subset Sheets: XXX of XXX		Sheet Number 034

trujillolj1:16:58 PM j:_transportation\072208.405\15782\design\drawings\cross_sections\15782 XS 120th.dgn

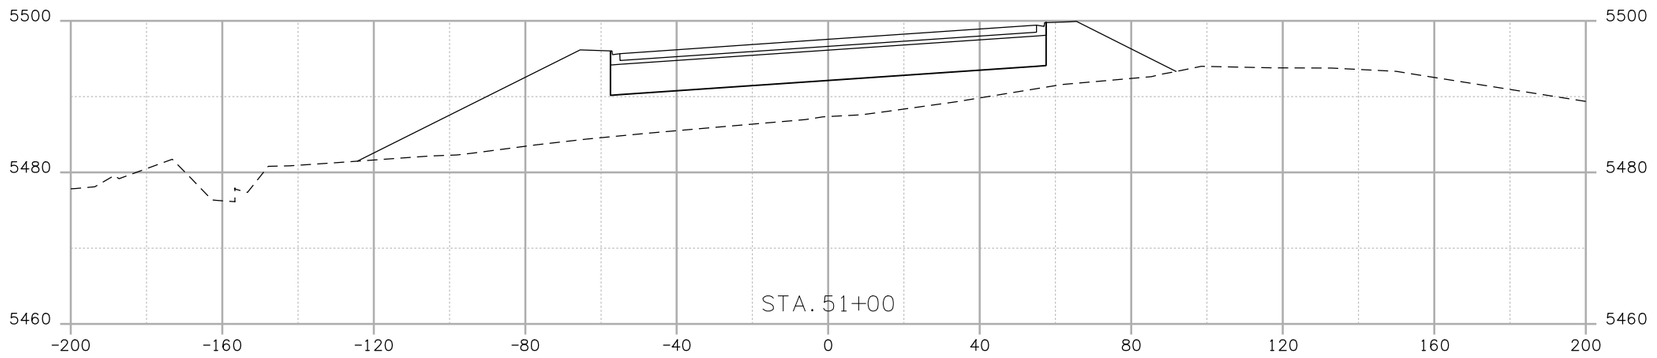

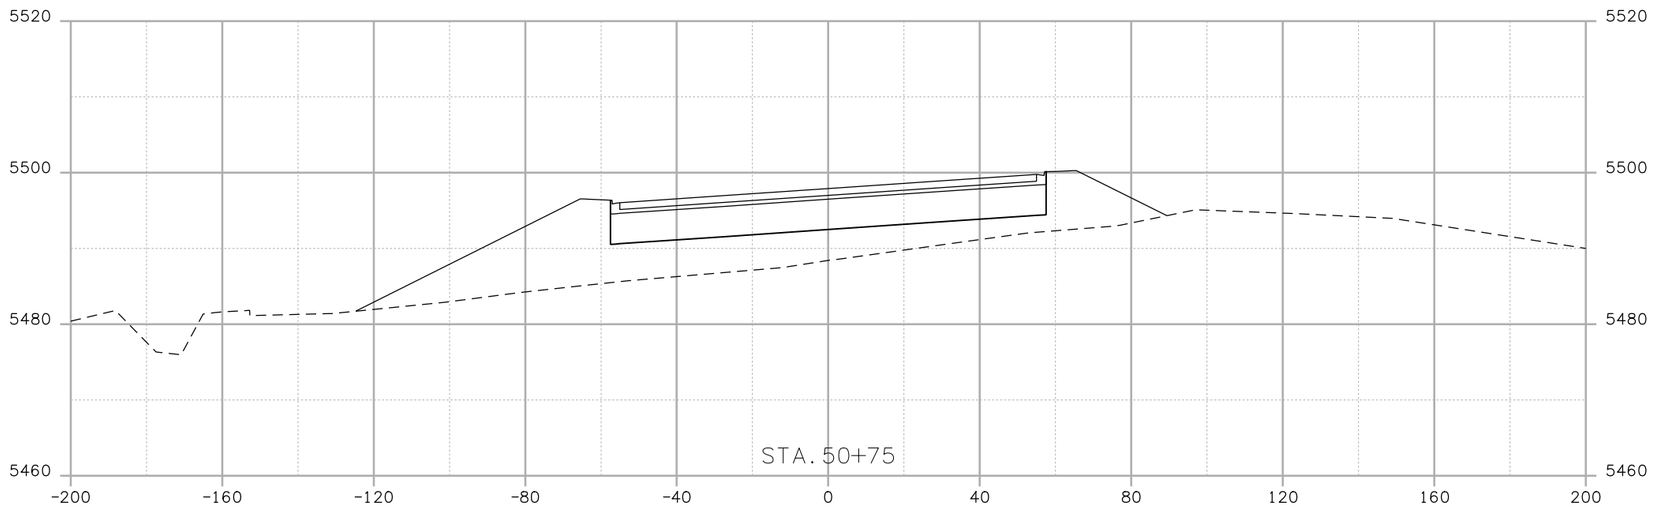

Print Date: 10/7/2008	R-X	Sheet Revisions			Colorado Department of Transportation	As Constructed	120TH AVE. CONNECTION			Project No.Code
File Name: 15782 XS 120th.dgn		Date:	Comments	Init.	4670 Holly Street Denver, CO 80216-6408 Phone: 303-398-6765 FAX: 303-398-6781	No Revisions:				STA 1281-011
Horiz. Scale: 1:40 Vert. Scale: As Noted						Revised:	Designer: EN	Structure Numbers	X-XX-XX	16501
Unit Information Unit Leader Initials					Region 6 IDM		Detailer: EN		X-XX-XX	
						Void:	Sheet Subset: XSEC	Subset Sheets: XXX of XXX		Sheet Number 035

trujillojj 1:16:59 PM j:_transportation\072208.405\15782\design\drawings\cross_sections\15782 XS 120th.dgn

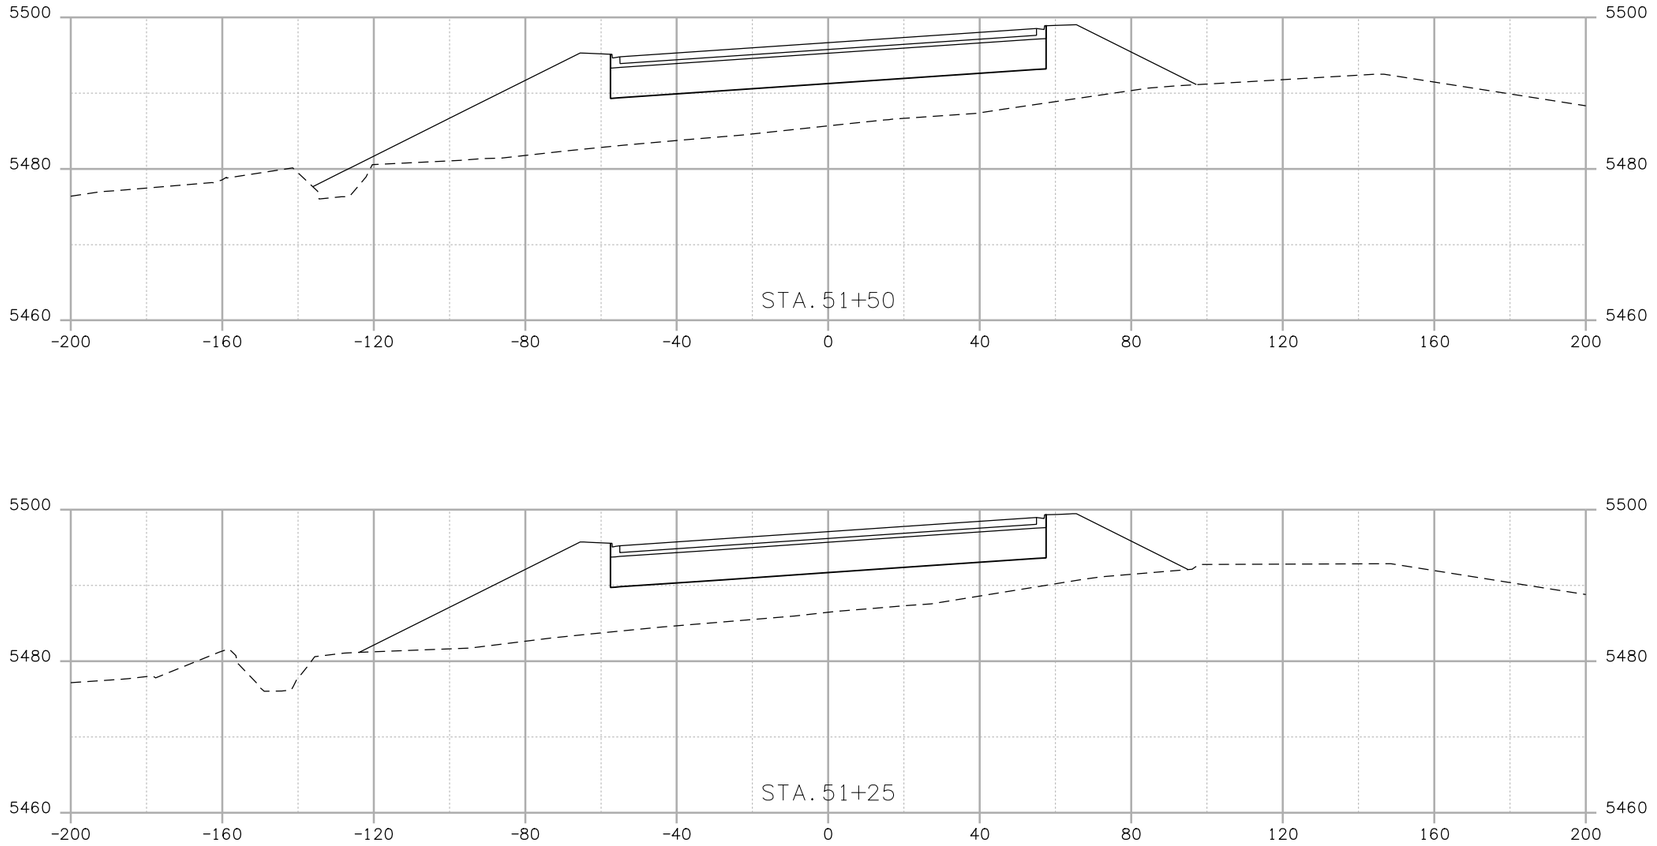

Print Date: 10/7/2008		Sheet Revisions			Colorado Department of Transportation	As Constructed	120TH AVE. CONNECTION		Project No.Code
File Name: 15782 XS 120th.dgn		Date:	Comments	Init.	4670 Holly Street Denver, CO 80216-6408 Phone: 303-398-6765 FAX: 303-398-6781	No Revisions:			STA 1281-011
Horiz. Scale: 1:40 Vert. Scale: As Noted	R-X				Region 6 IDM	Revised:	Designer: EN	Structure Numbers: X-XX-XX	16501
Unit Information Unit Leader Initials						Void:	Detailer: EN	X-XX-XX	
							Sheet Subset: XSEC	Subset Sheets: XXX of XXX	Sheet Number 036

trujillo jl 1:17:00 PM j:_transportation\072208.405\15782\design\drawings\cross_sections\15782 XS 120th.dgn

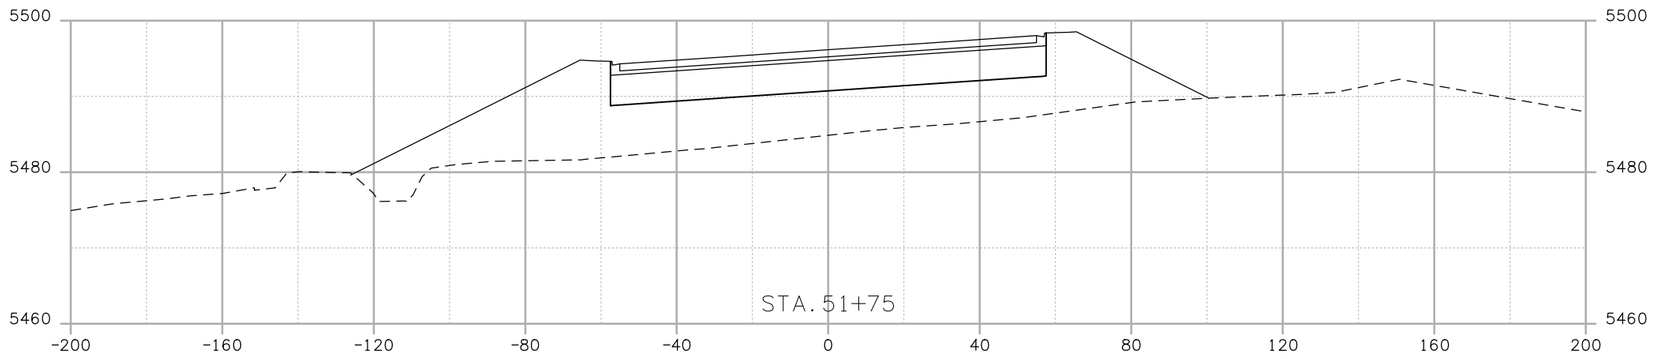

Print Date: 10/7/2008		Sheet Revisions			Colorado Department of Transportation	As Constructed	120TH AVE. CONNECTION			Project No.Code
File Name: 15782 XS 120th.dgn		Date:	Comments	Init.	4670 Holly Street Denver, CO 80216-6408 Phone: 303-398-6765 FAX: 303-398-6781	No Revisions:				STA 1281-011
Horiz. Scale: 1:40 Vert. Scale: As Noted	R-X					Revised:	Designer: EN	Structure Numbers	X-XX-XX	16501
Unit Information Unit Leader Initials							Detailer: EN		X-XX-XX	
					Region 6 IDM	Void:	Sheet Subset: XSEC	Subset Sheets: XXX of XXX		Sheet Number 037

trujillo ji 1:17:02 PM j:_transportation\072208.405\15782\design\drawings\cross_sections\15782 XS 120th.dgn

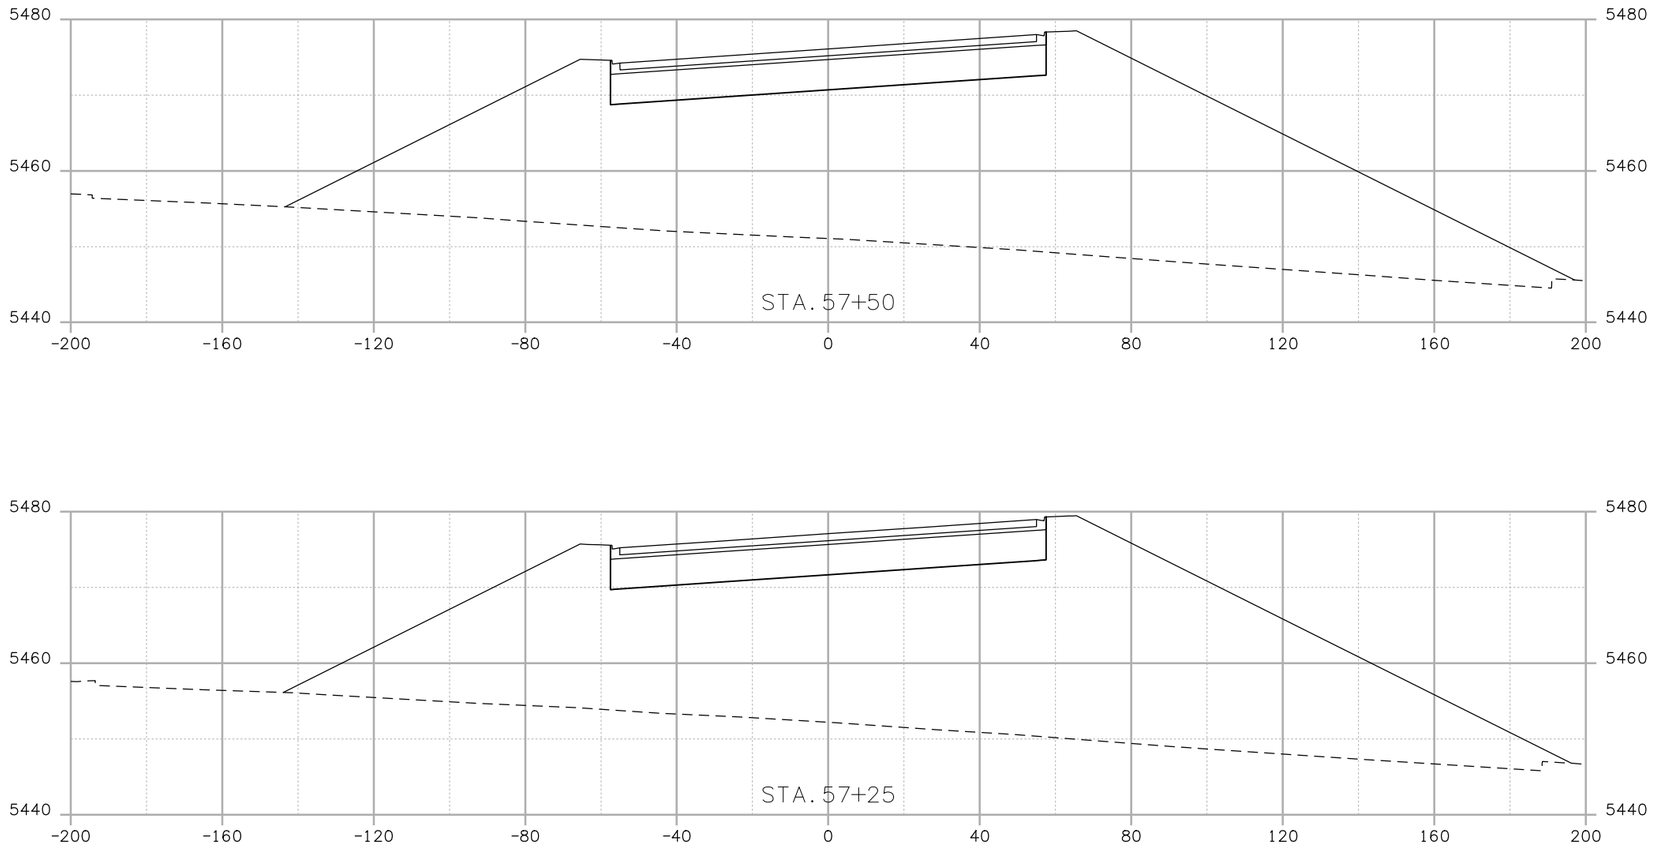

Print Date: 10/7/2008		Sheet Revisions			Colorado Department of Transportation	As Constructed	120TH AVE. CONNECTION				Project No.Code
File Name: 15782 XS 120th.dgn		Date:	Comments	Init.	4670 Holly Street Denver, CO 80216-6408 Phone: 303-398-6765 FAX: 303-398-6781	No Revisions:					STA 1281-011
Horiz. Scale: 1:40 Vert. Scale: As Noted	R-X					Revised:	Designer: EN	Structure Numbers	X-XX-XX		16501
Unit Information Unit Leader Initials							Detailer: EN		X-XX-XX		
					Region 6 IDM	Void:	Sheet Subset: XSEC	Subset Sheets: XXX of XXX		Sheet Number	038

trujillo j1:17:03 PM j:_transportation\072208.405\15782\design\drawings\cross_sections\15782 XS 120th.dgn

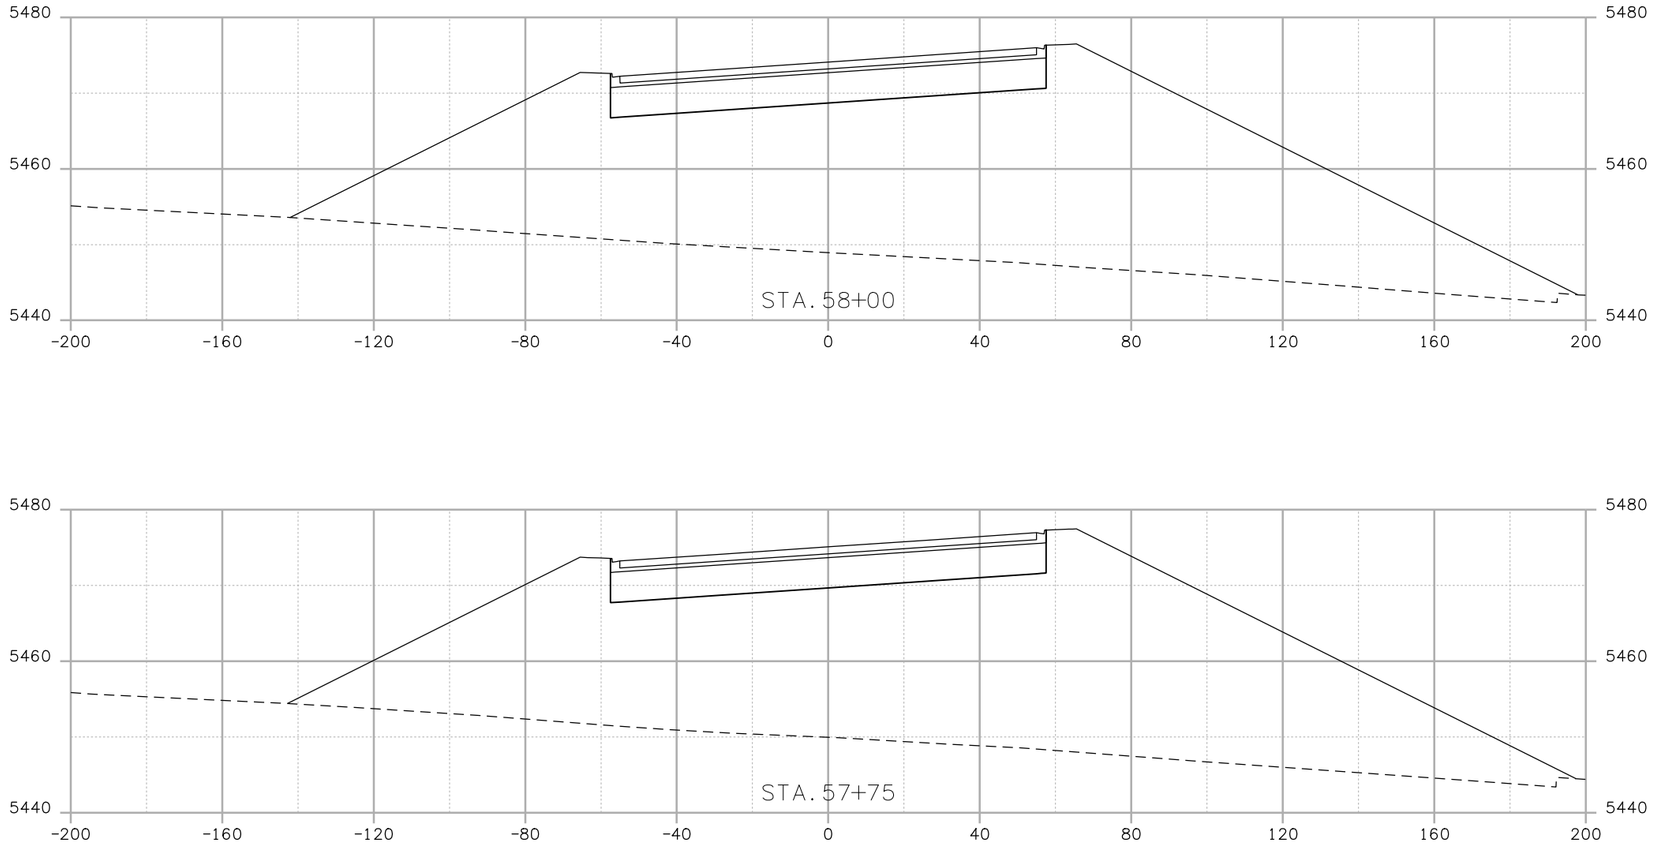

Print Date: 10/7/2008	R-X	Sheet Revisions	
File Name: 15782 XS 120th.dgn		Date:	Comments	Init.
Horiz. Scale: 1:40 Vert. Scale: As Noted				
Unit Information Unit Leader Initials				

Colorado Department of Transportation
DEPARTMENT OF TRANSPORTATION
4670 Holly Street
Denver, CO 80216-6408
Phone: 303-398-6765 FAX: 303-398-6781
Region 6 IDM

As Constructed
No Revisions:
Revised:
Void:

120TH AVE. CONNECTION

Designer:	EN	Structure Numbers	X-XX-XX
Detailer:	EN		X-XX-XX
Sheet Subset:	XSEC	Subset Sheets:	XXX of XXX

Project No.Code
STA 1281-011
16501
Sheet Number 039

trujillo j1:17:04 PM j:_transportation\072208.405\15782\design\drawings\cross_sections\15782 XS 120th.dgn

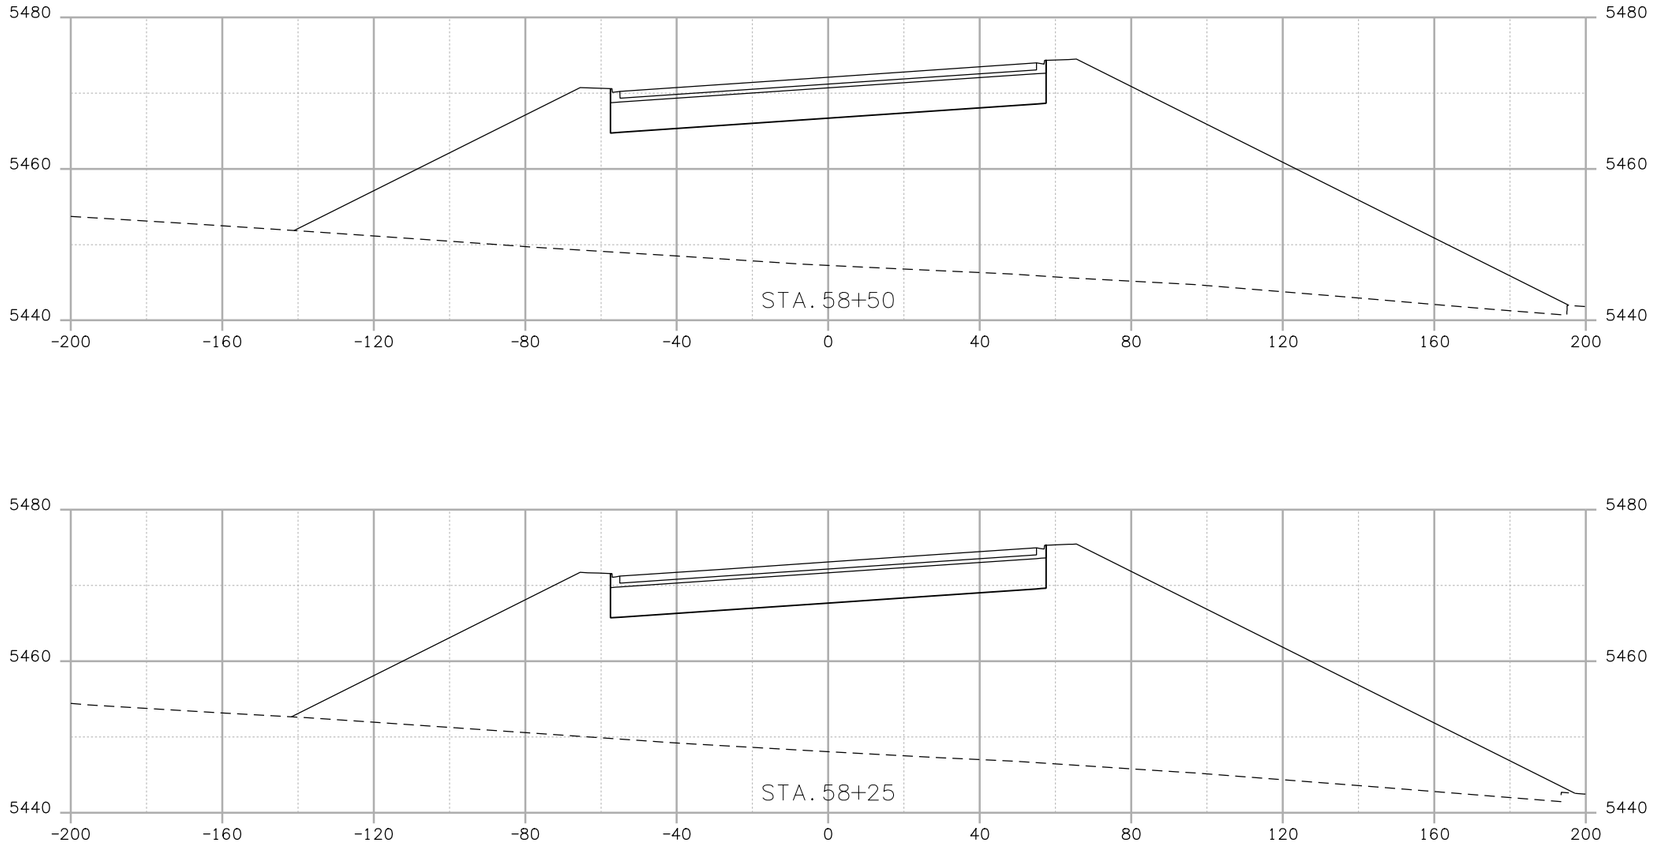

Print Date: 10/7/2008	R-X	Sheet Revisions	
File Name: 15782 XS 120th.dgn		Date:	Comments	Init.
Horiz. Scale: 1:40 Vert. Scale: As Noted				
Unit Information Unit Leader Initials				

Colorado Department of Transportation
DEPARTMENT OF TRANSPORTATION
4670 Holly Street
Denver, CO 80216-6408
Phone: 303-398-6765 FAX: 303-398-6781
Region 6 IDM

As Constructed
No Revisions:
Revised:
Void:

120TH AVE. CONNECTION

Designer:	EN	Structure Numbers	X-XX-XX
Detailer:	EN		X-XX-XX
Sheet Subset:	XSEC	Subset Sheets:	XXX of XXX

Project No.Code
STA 1281-011
16501
Sheet Number 040

trujillo jl 1:17:06 PM j:_transportation\072208.405\15782\design\drawings\cross_sections\15782 XS 120th.dgn

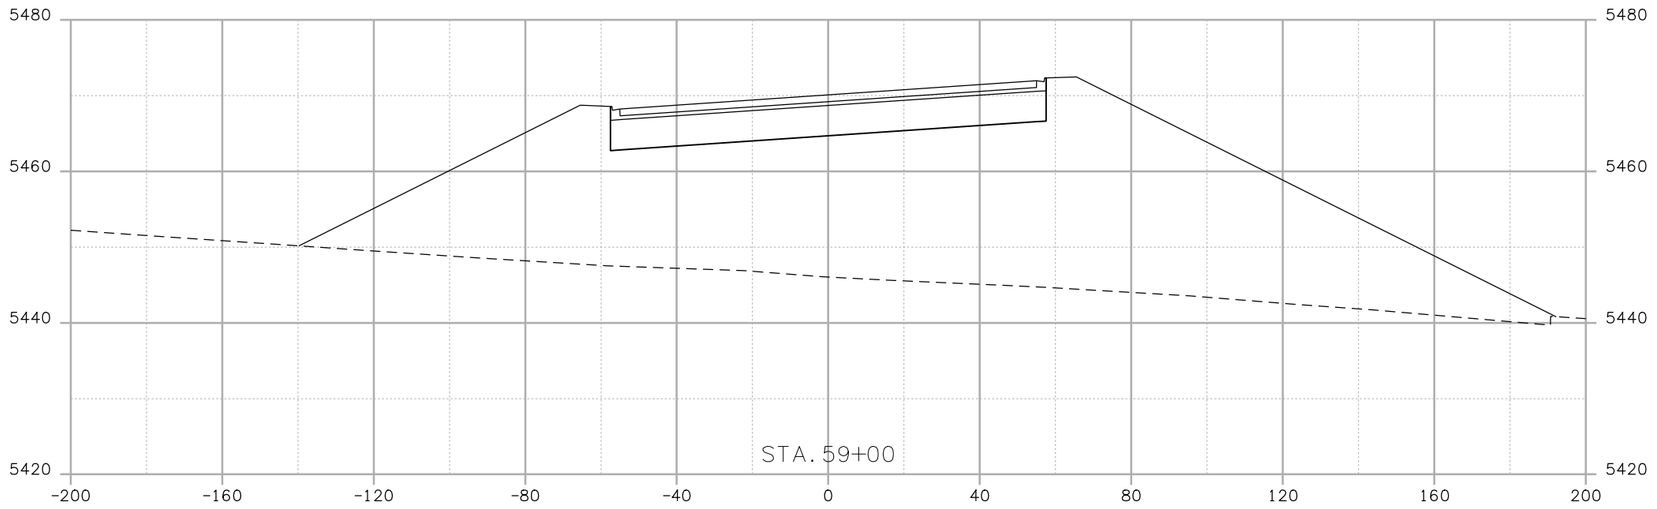

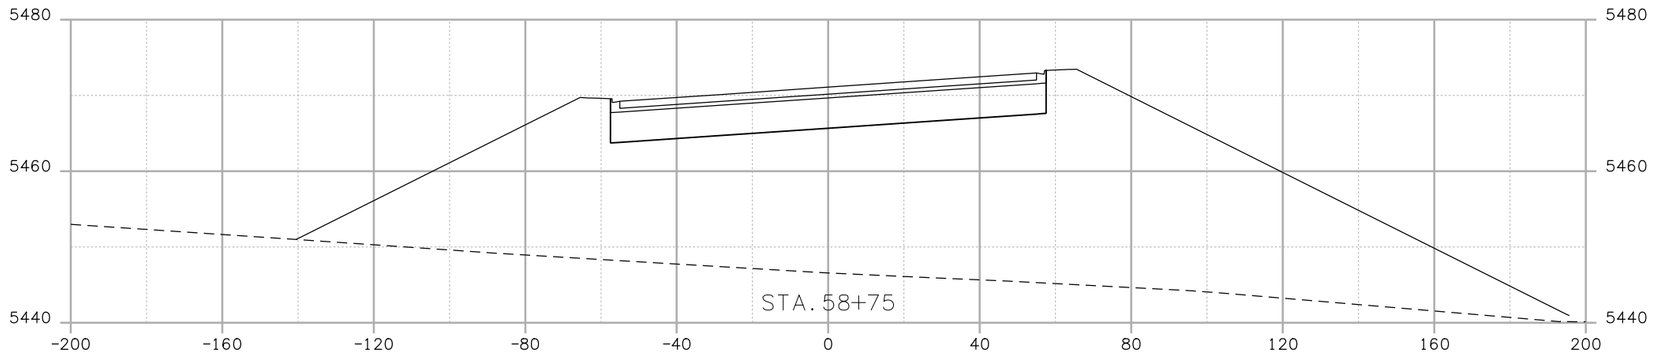

Print Date: 10/7/2008	R-X	Sheet Revisions			Colorado Department of Transportation	As Constructed	120TH AVE. CONNECTION			Project No.Code
File Name: 15782 XS 120th.dgn		Date:	Comments	Init.	DOT DEPARTMENT OF TRANSPORTATION 4670 Holly Street Denver, CO 80216-6408 Phone: 303-398-6765 FAX: 303-398-6781	No Revisions:				STA 1281-011
Horiz. Scale: 1:40 Vert. Scale: As Noted						Revised:	Designer: EN	Structure Numbers	X-XX-XX	16501
Unit Information Unit Leader Initials							Detailer: EN		X-XX-XX	
					Region 6 IDM	Void:	Sheet Subset: XSEC	Subset Sheets: XXX of XXX		Sheet Number 041

trujillo jl 1:17:07 PM j:_transportation\072208.405\15782\design\drawings\cross_sections\15782 XS 120th.dgn

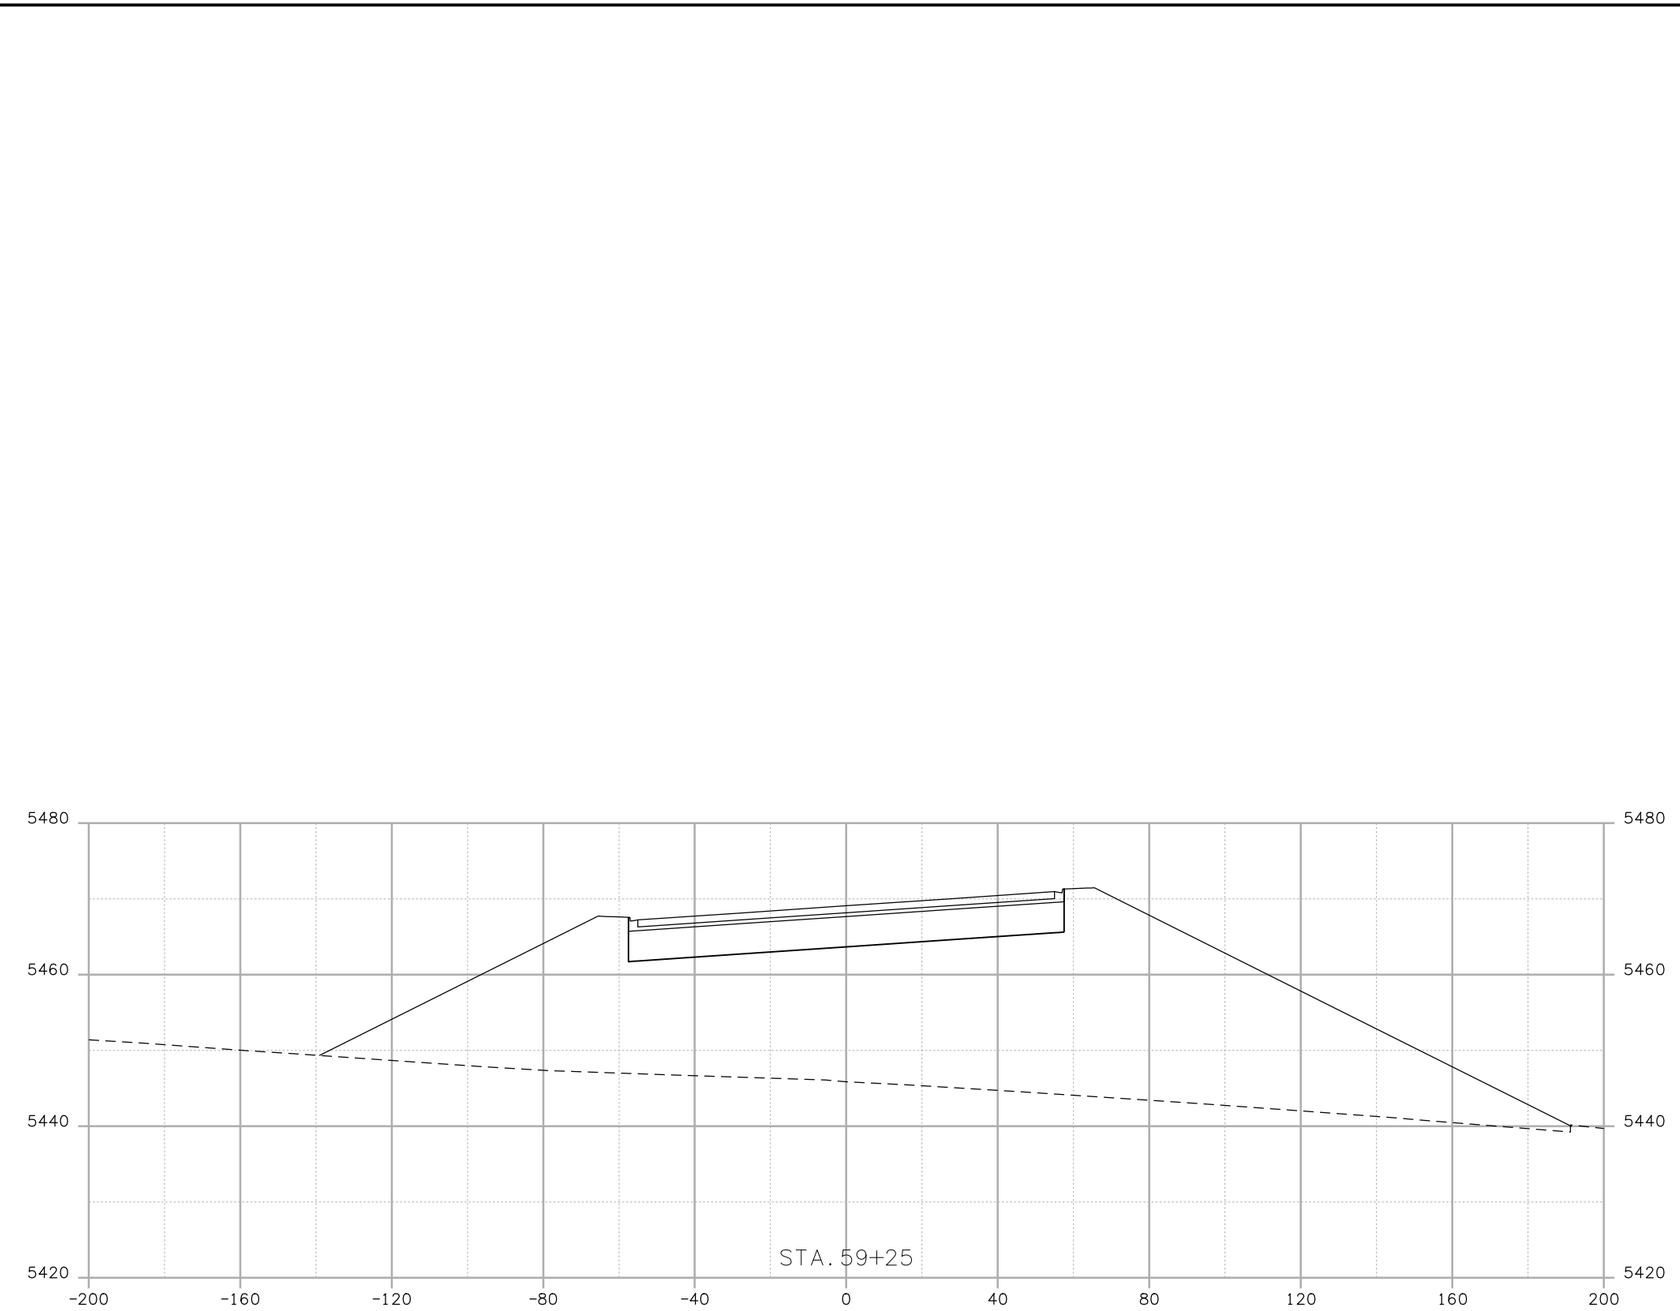

Print Date: 10/7/2008	R-X	Sheet Revisions			Colorado Department of Transportation	As Constructed	120TH AVE. CONNECTION			Project No.Code
File Name: 15782 XS 120th.dgn		Date:	Comments	Init.	4670 Holly Street Denver, CO 80216-6408 Phone: 303-398-6765 FAX: 303-398-6781	No Revisions:				STA 1281-011
Horiz. Scale: 1:40 Vert. Scale: As Noted						Revised:	Designer: EN	Structure Numbers	X-XX-XX	16501
Unit Information Unit Leader Initials							Detailer: EN		X-XX-XX	
					Region 6 IDM	Void:	Sheet Subset: XSEC	Subset Sheets: XXX of XXX		Sheet Number 042

trujillolji1:17:08 PM j:_transportation\072208.405\15782\design\drawings\cross_sections\15782 XS 120th.dgn

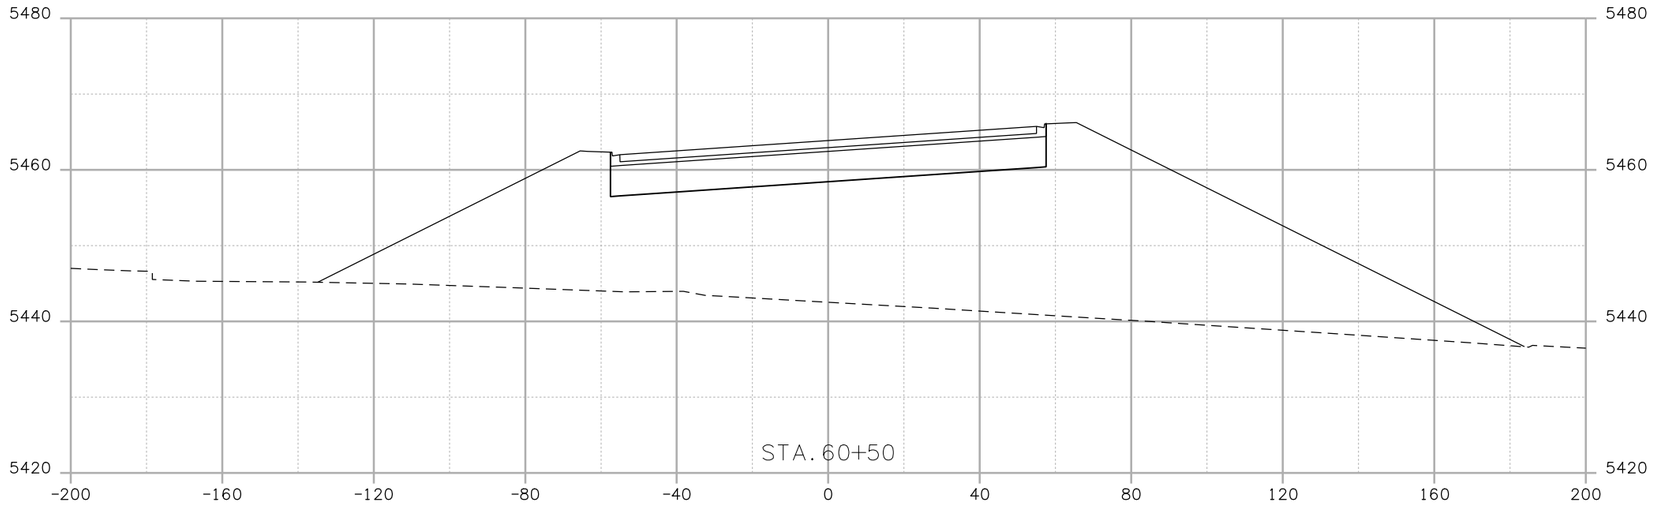

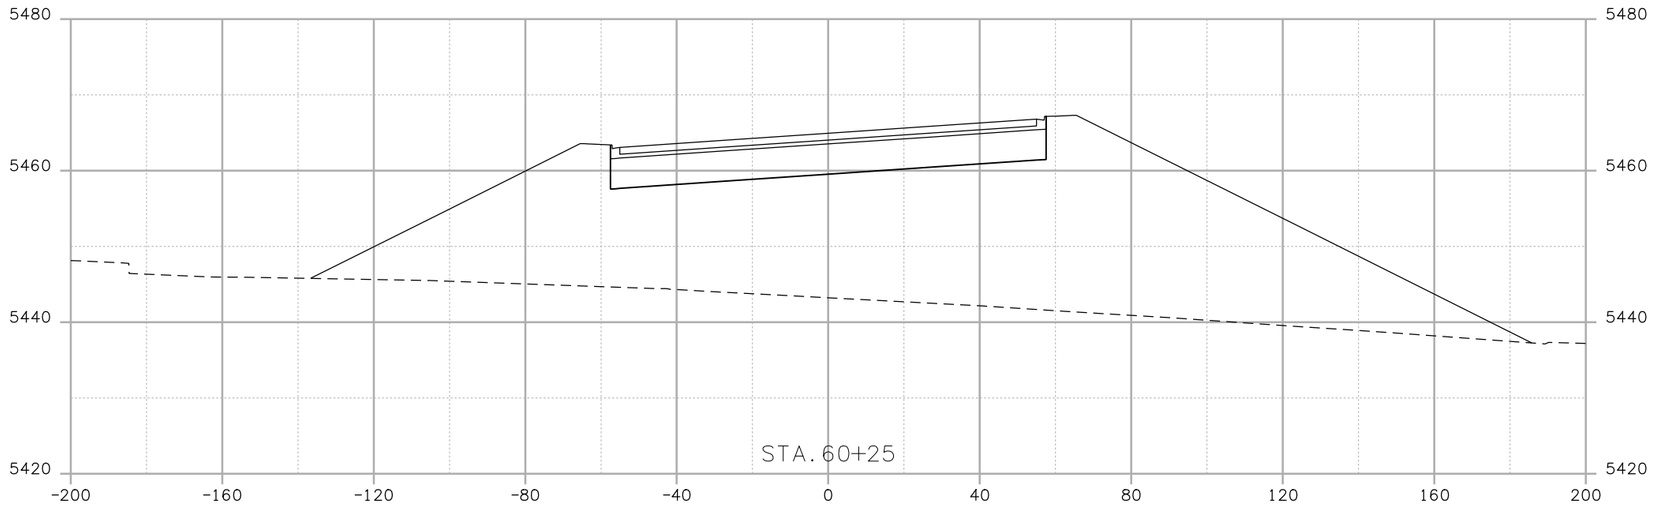

Print Date: 10/7/2008		Sheet Revisions			Colorado Department of Transportation	As Constructed	120TH AVE. CONNECTION			Project No.Code
File Name: 15782 XS 120th.dgn		Date:	Comments	Init.	4670 Holly Street Denver, CO 80216-6408 Phone: 303-398-6765 FAX: 303-398-6781	No Revisions:				STA 1281-011
Horiz. Scale: 1:40 Vert. Scale: As Noted	R-X					Revised:	Designer: EN	Structure Numbers	X-XX-XX	16501
Unit Information Unit Leader Initials							Detailer: EN		X-XX-XX	
					Region 6 IDM	Void:	Sheet Subset: XSEC	Subset Sheets: XXX of XXX		Sheet Number 043

trujillolji1:17:09 PM j:_transportation\072208.405\15782\design\drawings\cross_sections\15782 XS 120th.dgn

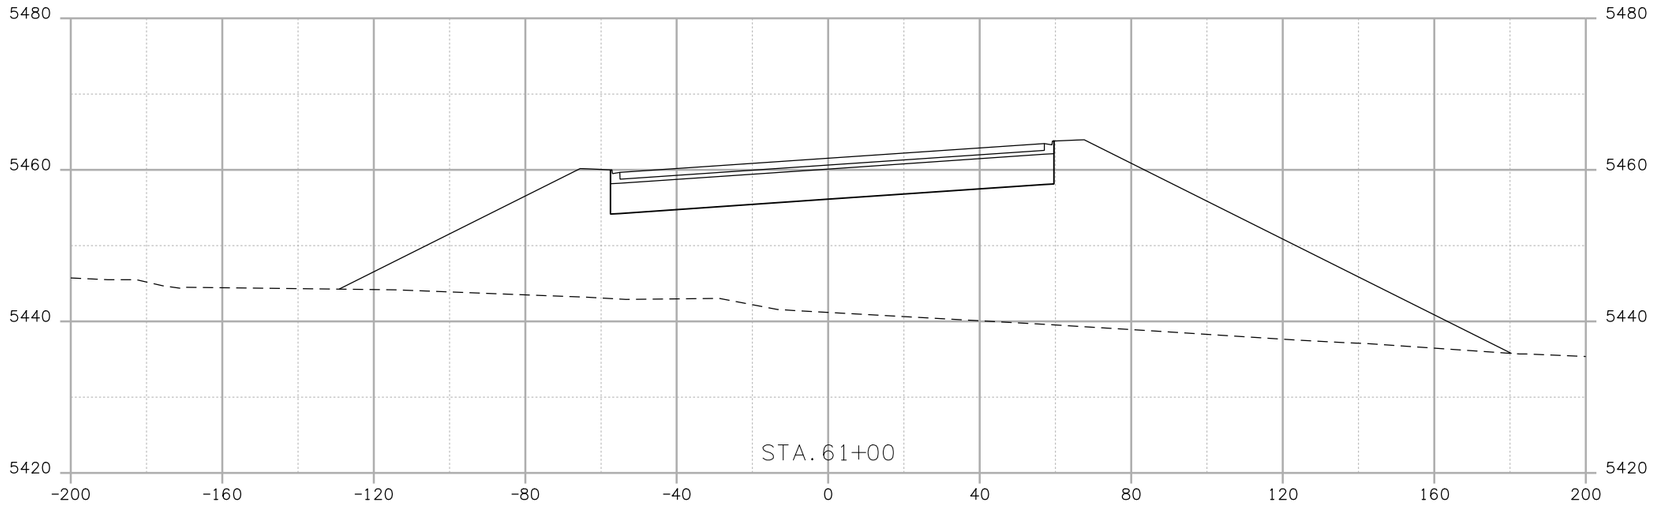

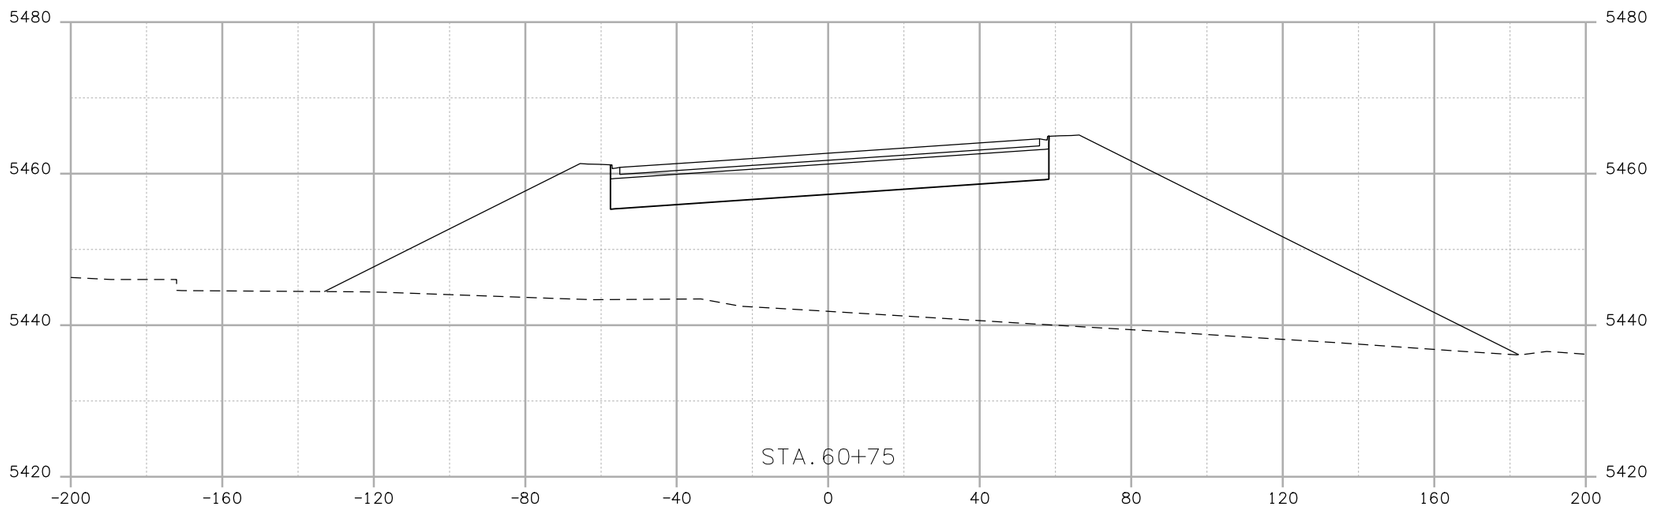

Print Date: 10/7/2008		Sheet Revisions			Colorado Department of Transportation	As Constructed	120TH AVE. CONNECTION			Project No.Code
File Name: 15782 XS 120th.dgn		Date:	Comments	Init.	4670 Holly Street Denver, CO 80216-6408 Phone: 303-398-6765 FAX: 303-398-6781	No Revisions:				STA 1281-011
Horiz. Scale: 1:40 Vert. Scale: As Noted	R-X					Revised:	Designer: EN	Structure Numbers	X-XX-XX	16501
Unit Information Unit Leader Initials							Detailer: EN		X-XX-XX	
					Region 6 IDM	Void:	Sheet Subset: XSEC	Subset Sheets: XXX of XXX		Sheet Number 044

trujillolj1:17:11 PM j:_transportation\072208.405\15782\design\drawings\cross_sections\15782 XS 120th.dgn

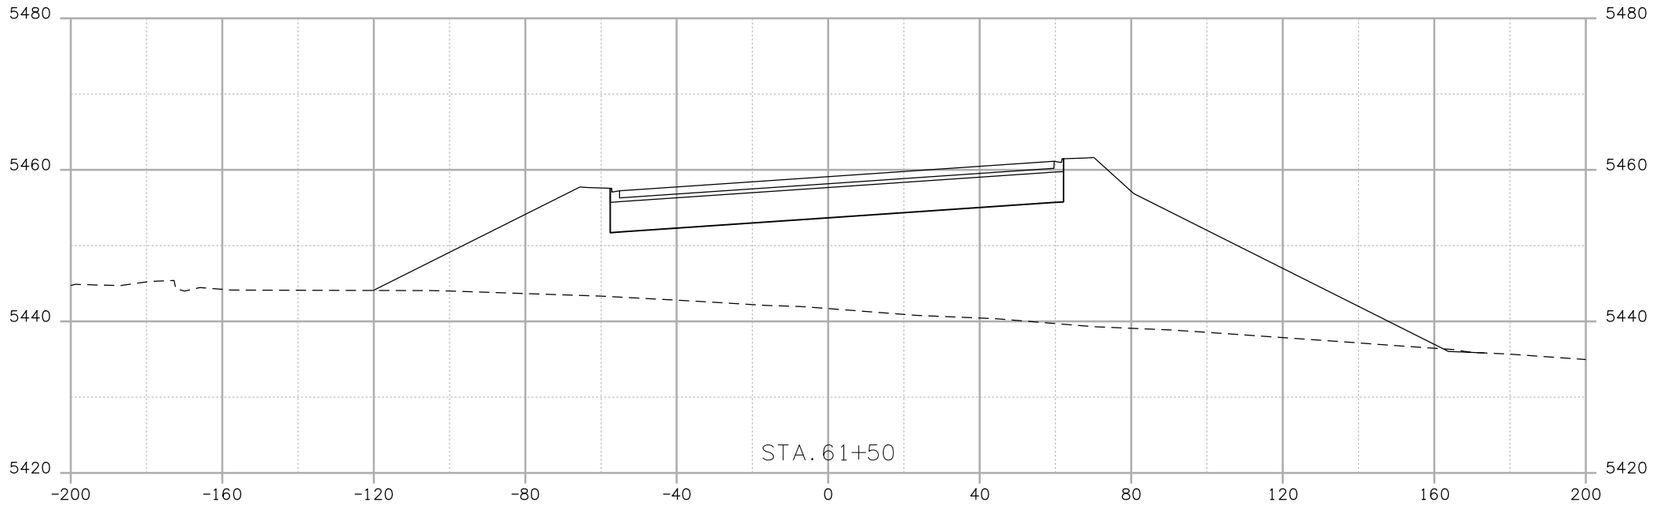

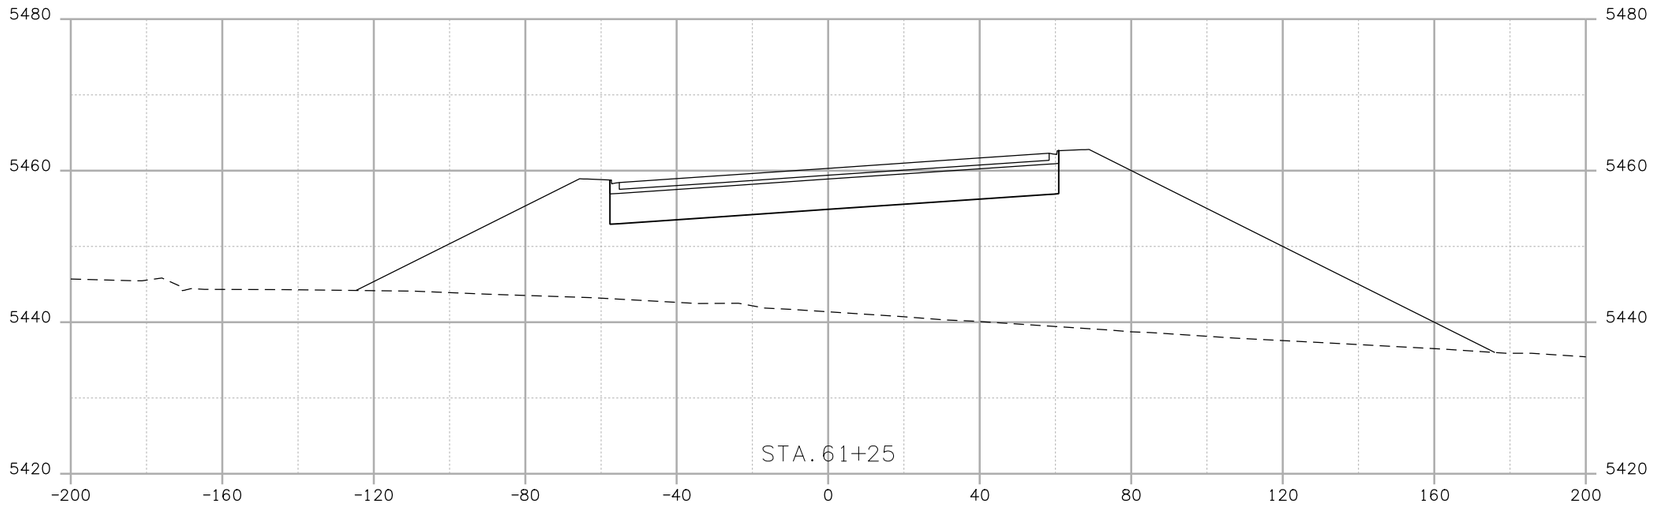

Print Date: 10/7/2008	R-X	Sheet Revisions			Colorado Department of Transportation	As Constructed	120TH AVE. CONNECTION			Project No.Code
File Name: 15782 XS 120th.dgn		Date:	Comments	Init.	4670 Holly Street Denver, CO 80216-6408 Phone: 303-398-6765 FAX: 303-398-6781	No Revisions:				STA 1281-011
Horiz. Scale: 1:40 Vert. Scale: As Noted						Revised:	Designer: EN	Structure Numbers	X-XX-XX	16501
Unit Information Unit Leader Initials							Detailer: EN		X-XX-XX	
					Region 6 IDM	Void:	Sheet Subset: XSEC	Subset Sheets: XXX of XXX		Sheet Number 045

trujillo ji 1:17:12 PM j:_transportation\072208.405\15782\design\drawings\cross_sections\15782 XS 120th.dgn

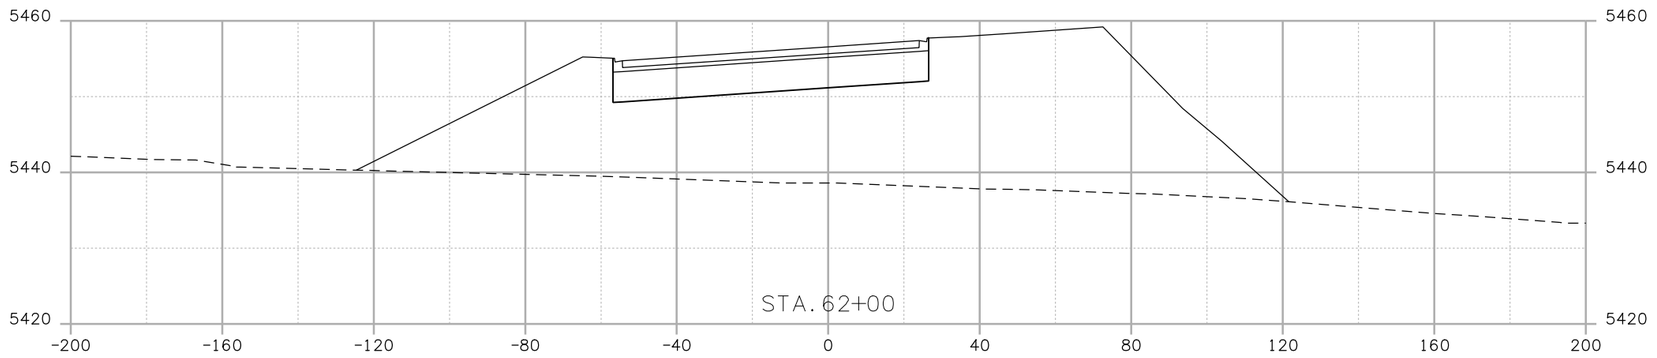

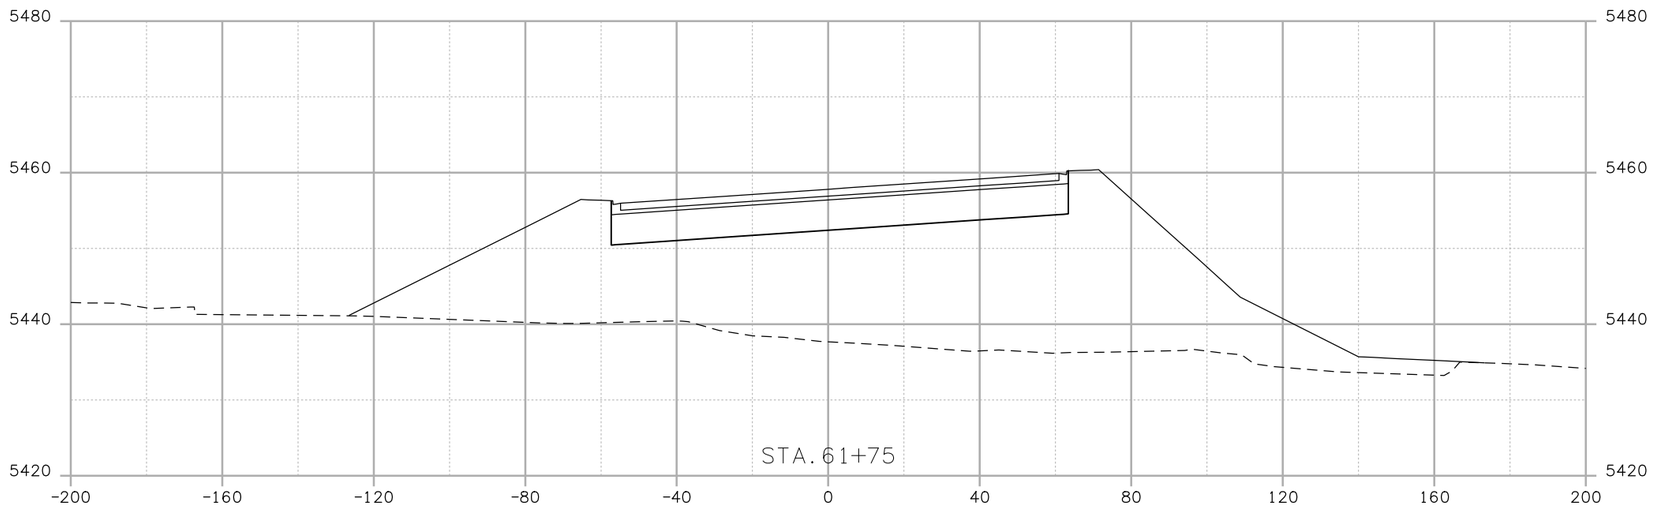

Print Date: 10/7/2008		Sheet Revisions			Colorado Department of Transportation	As Constructed	120TH AVE. CONNECTION			Project No.Code
File Name: 15782 XS 120th.dgn		Date:	Comments	Init.	4670 Holly Street Denver, CO 80216-6408 Phone: 303-398-6765 FAX: 303-398-6781	No Revisions:				STA 1281-011
Horiz. Scale: 1:40 Vert. Scale: As Noted	R-X					Revised:	Designer: EN	Structure Numbers	X-XX-XX	16501
Unit Information Unit Leader Initials							Detailer: EN		X-XX-XX	
					Region 6 IDM	Void:	Sheet Subset: XSEC	Subset Sheets: XXX of XXX		Sheet Number 046

trujillo ji 1:17:13 PM j:_transportation\072208.405\15782\design\drawings\cross_sections\15782 XS 120th.dgn

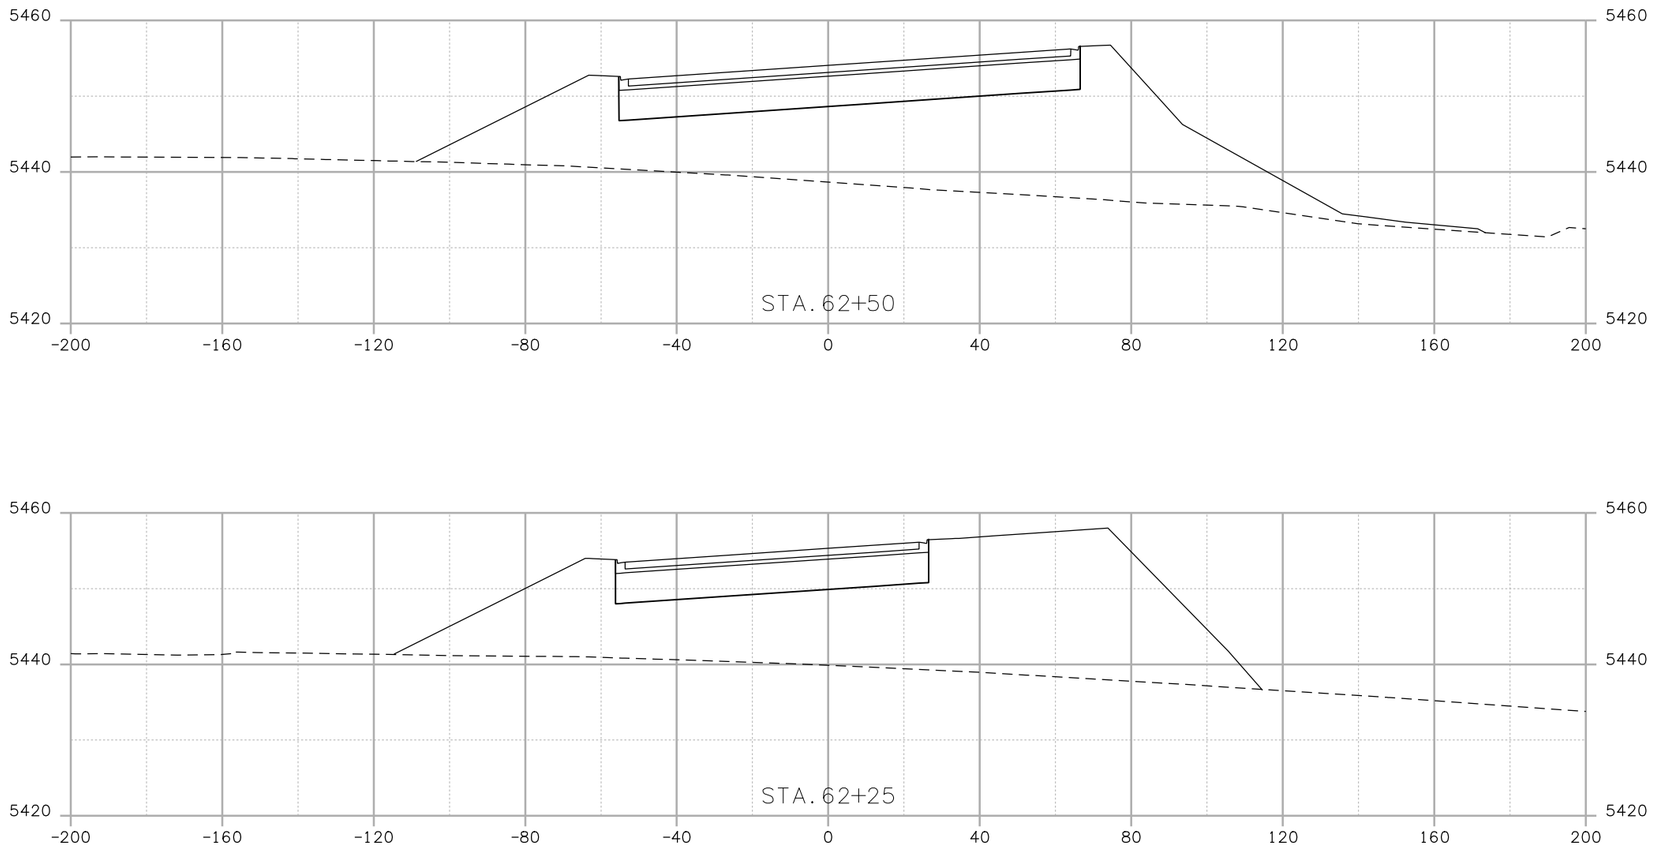

Print Date: 10/7/2008		Sheet Revisions			Colorado Department of Transportation	As Constructed	120TH AVE. CONNECTION			Project No.Code
File Name: 15782 XS 120th.dgn		Date:	Comments	Init.	4670 Holly Street Denver, CO 80216-6408 Phone: 303-398-6765 FAX: 303-398-6781	No Revisions:				STA 1281-011
Horiz. Scale: 1:40 Vert. Scale: As Noted	R-X					Revised:	Designer: EN	Structure Numbers	X-XX-XX	16501
Unit Information Unit Leader Initials					Region 6 IDM	Void:	Detailer: EN		X-XX-XX	Sheet Number 047
							Sheet Subset: XSEC	Subset Sheets: XXX of XXX		

truji|oj|1:17:15 PM j:_transportation\072208.405\15782\design\drawings\cross_sections\15782 XS 120th.dgn

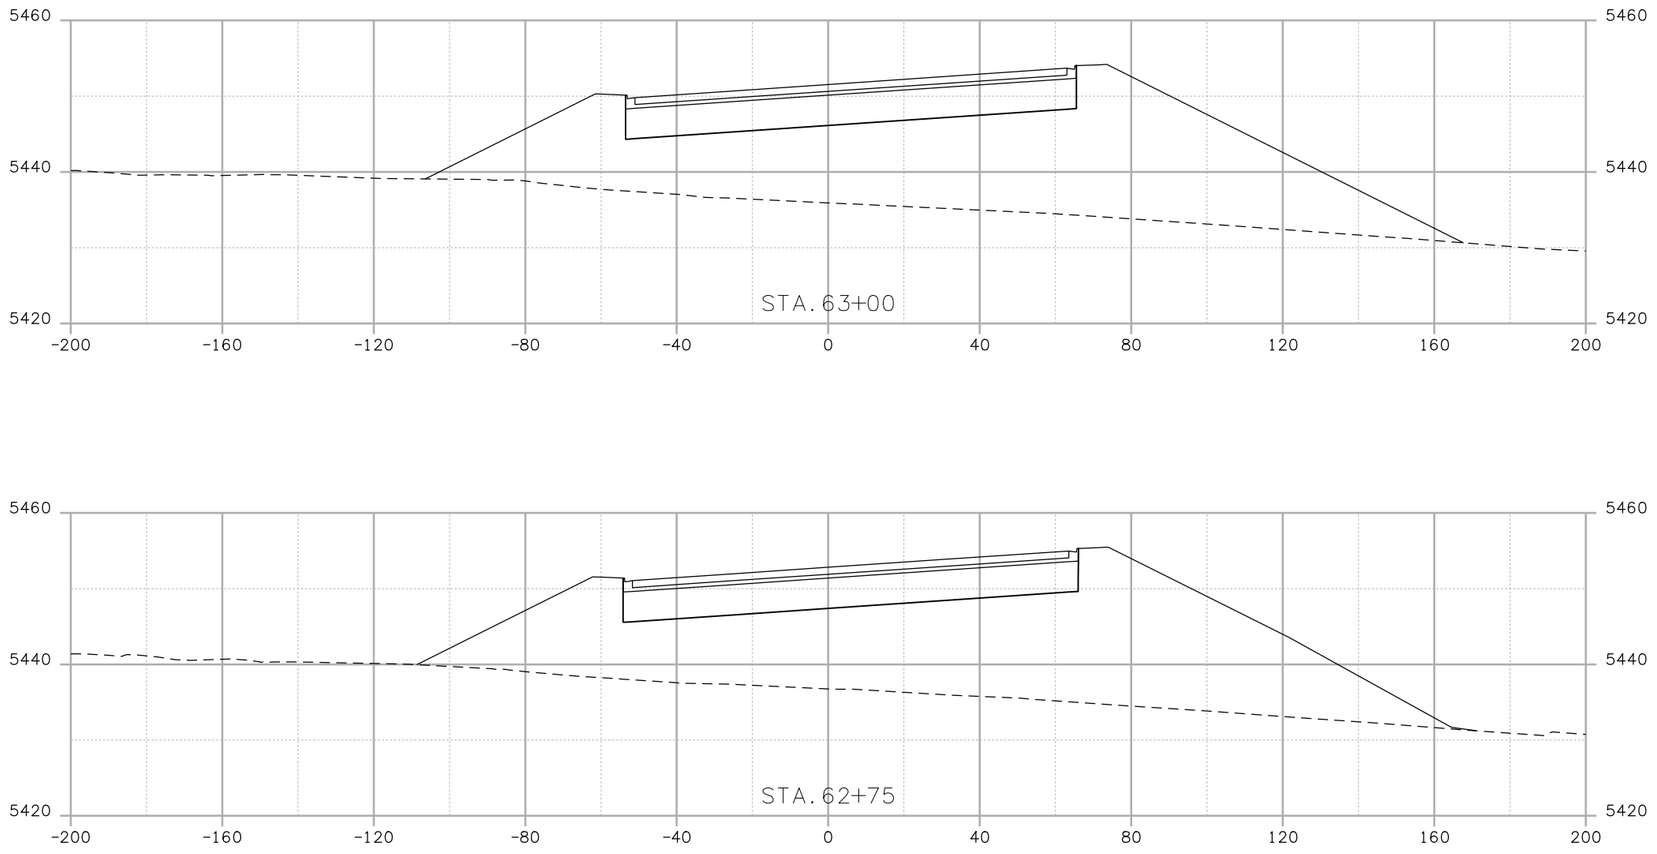

Print Date: 10/7/2008		Sheet Revisions			Colorado Department of Transportation	As Constructed	120TH AVE. CONNECTION			Project No.Code
File Name: 15782 XS 120th.dgn		Date:	Comments	Init.	DOT DEPARTMENT OF TRANSPORTATION 4670 Holly Street Denver, CO 80216-6408 Phone: 303-398-6765 FAX: 303-398-6781	No Revisions:				STA 1281-011
Horiz. Scale: 1:40 Vert. Scale: As Noted	R-X					Revised:	Designer: EN	Structure Numbers	X-XX-XX	16501
Unit Information Unit Leader Initials					Region 6 IDM	Void:	Detailer: EN		X-XX-XX	Sheet Number 048
							Sheet Subset: XSEC	Subset Sheets: XXX of XXX		

truj1lo1 11:17:16 PM j:_transportation\072208.405\15782\design\drawings\cross_sections\15782 XS 120th.dgn

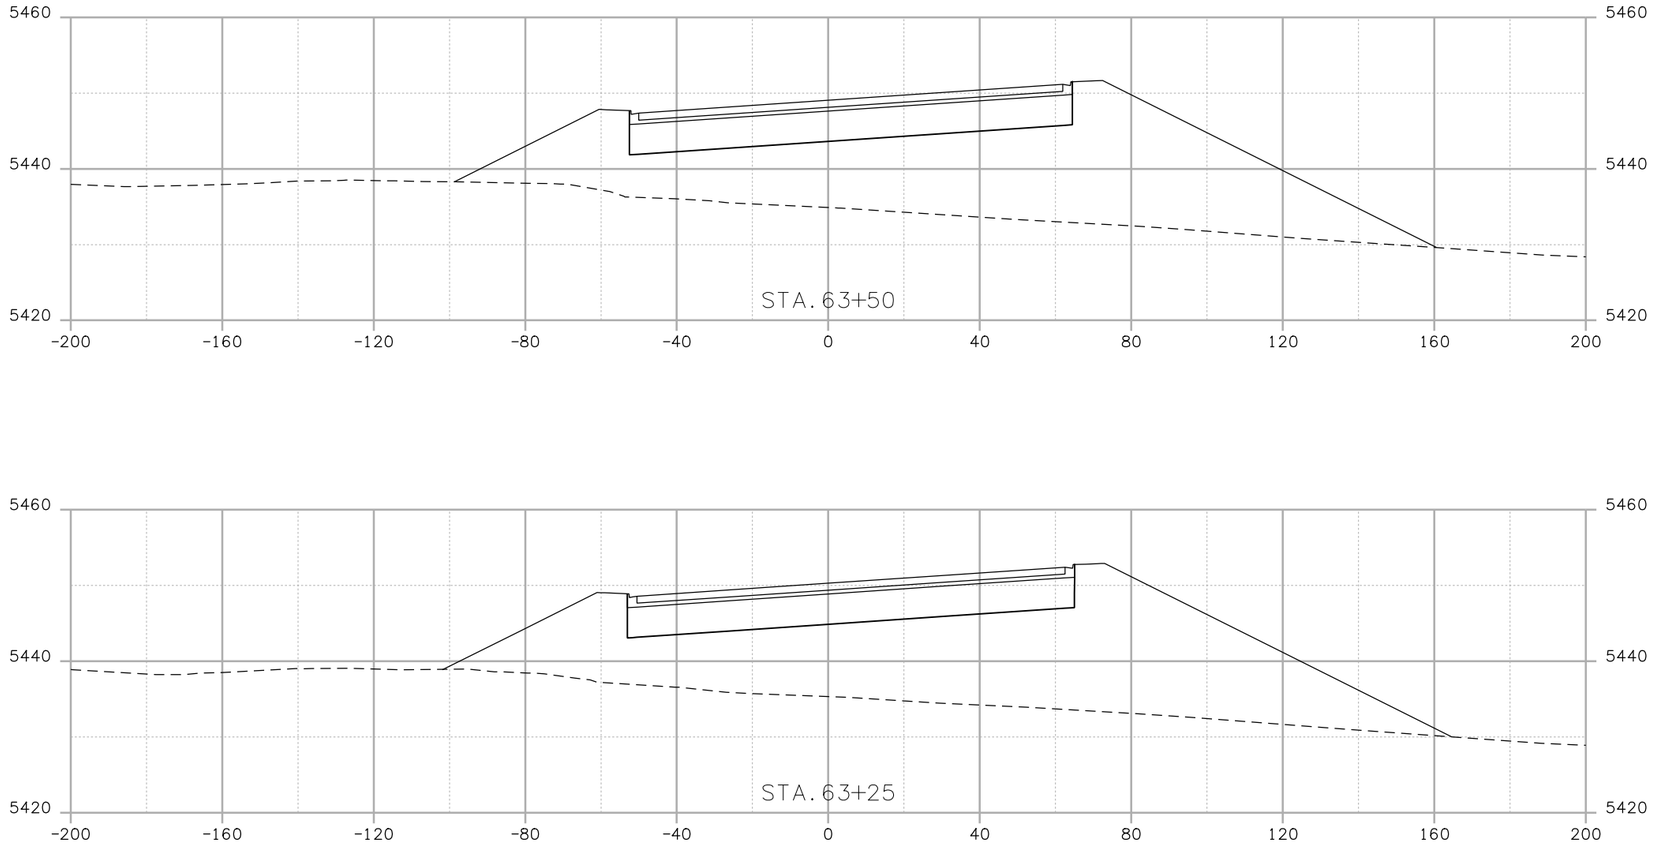

Print Date: 10/7/2008		Sheet Revisions			Colorado Department of Transportation	As Constructed	120TH AVE. CONNECTION			Project No.Code
File Name: 15782 XS 120th.dgn		Date:	Comments	Init.	4670 Holly Street Denver, CO 80216-6408 Phone: 303-398-6765 FAX: 303-398-6781	No Revisions:				STA 1281-011
Horiz. Scale: 1:40 Vert. Scale: As Noted	R-X					Revised:	Designer: EN	Structure Numbers	X-XX-XX	16501
Unit Information Unit Leader Initials							Detailer: EN		X-XX-XX	
					Region 6 IDM	Void:	Sheet Subset: XSEC	Subset Sheets: XXX of XXX		Sheet Number 049

trujillo jl 1:17:17 PM j:_transportation\072208.405\15782\design\drawings\cross_sections\15782 XS 120th.dgn

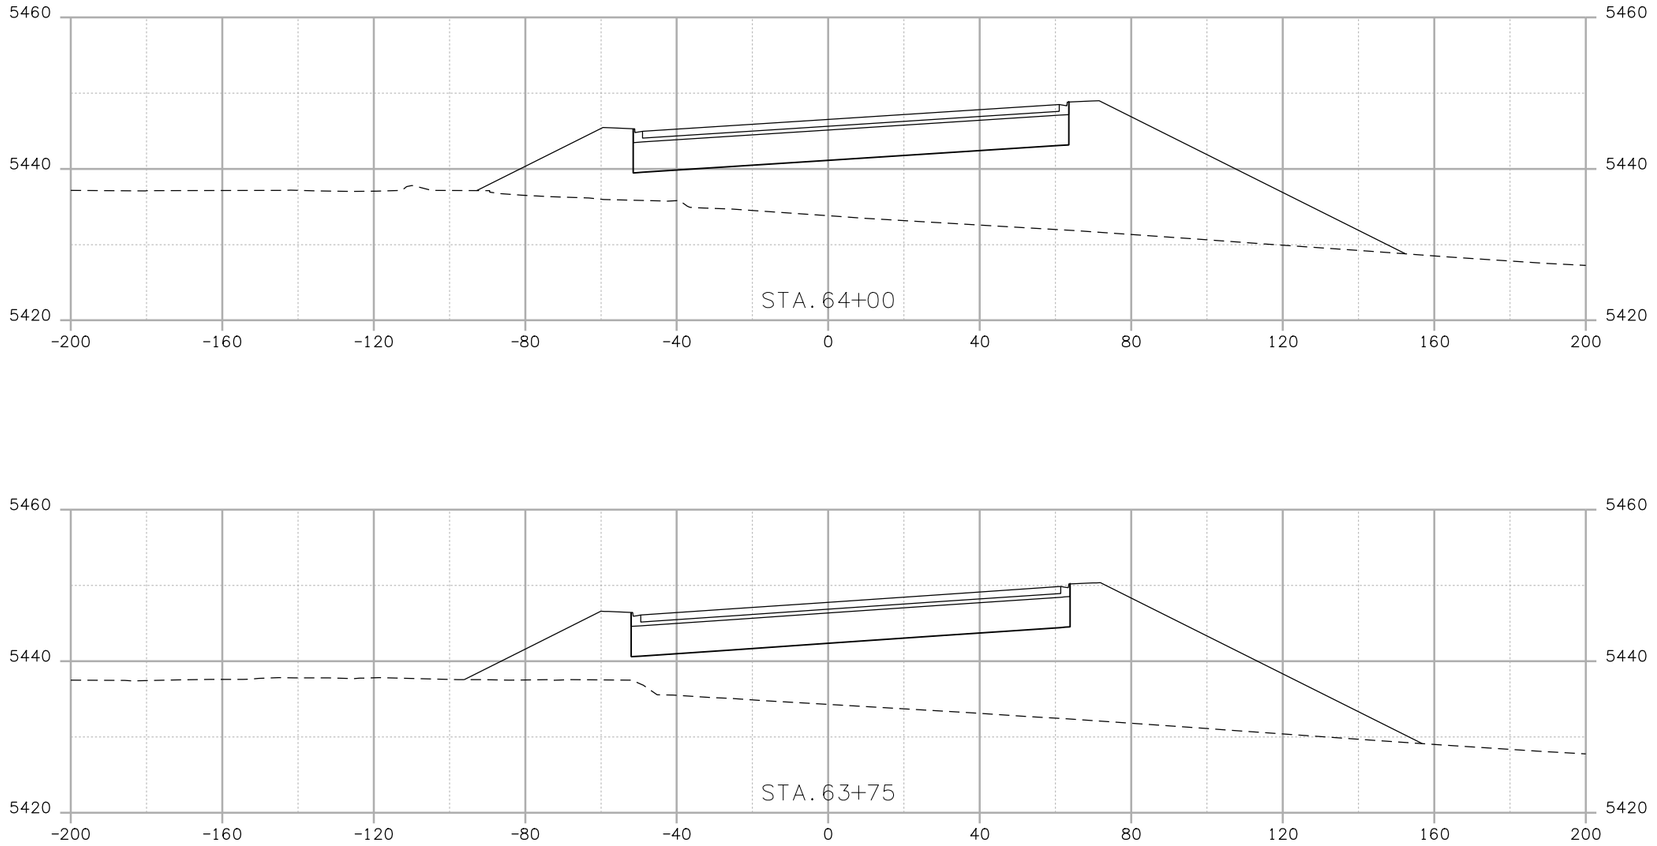

Print Date: 10/7/2008		Sheet Revisions			Colorado Department of Transportation	As Constructed	120TH AVE. CONNECTION			Project No.Code
File Name: 15782 XS 120th.dgn		Date:	Comments	Init.	4670 Holly Street Denver, CO 80216-6408 Phone: 303-398-6765 FAX: 303-398-6781	No Revisions:				STA 1281-011
Horiz. Scale: 1:40 Vert. Scale: As Noted	R-X					Revised:	Designer: EN	Structure Numbers	X-XX-XX	16501
Unit Information Unit Leader Initials					Region 6 IDM	Void:	Detailer: EN		X-XX-XX	
							Sheet Subset: XSEC	Subset Sheets: XXX of XXX		Sheet Number 050

trujillo jl 1:17:19 PM j:_transportation\072208.405\15782\design\drawings\cross_sections\15782 XS 120th.dgn

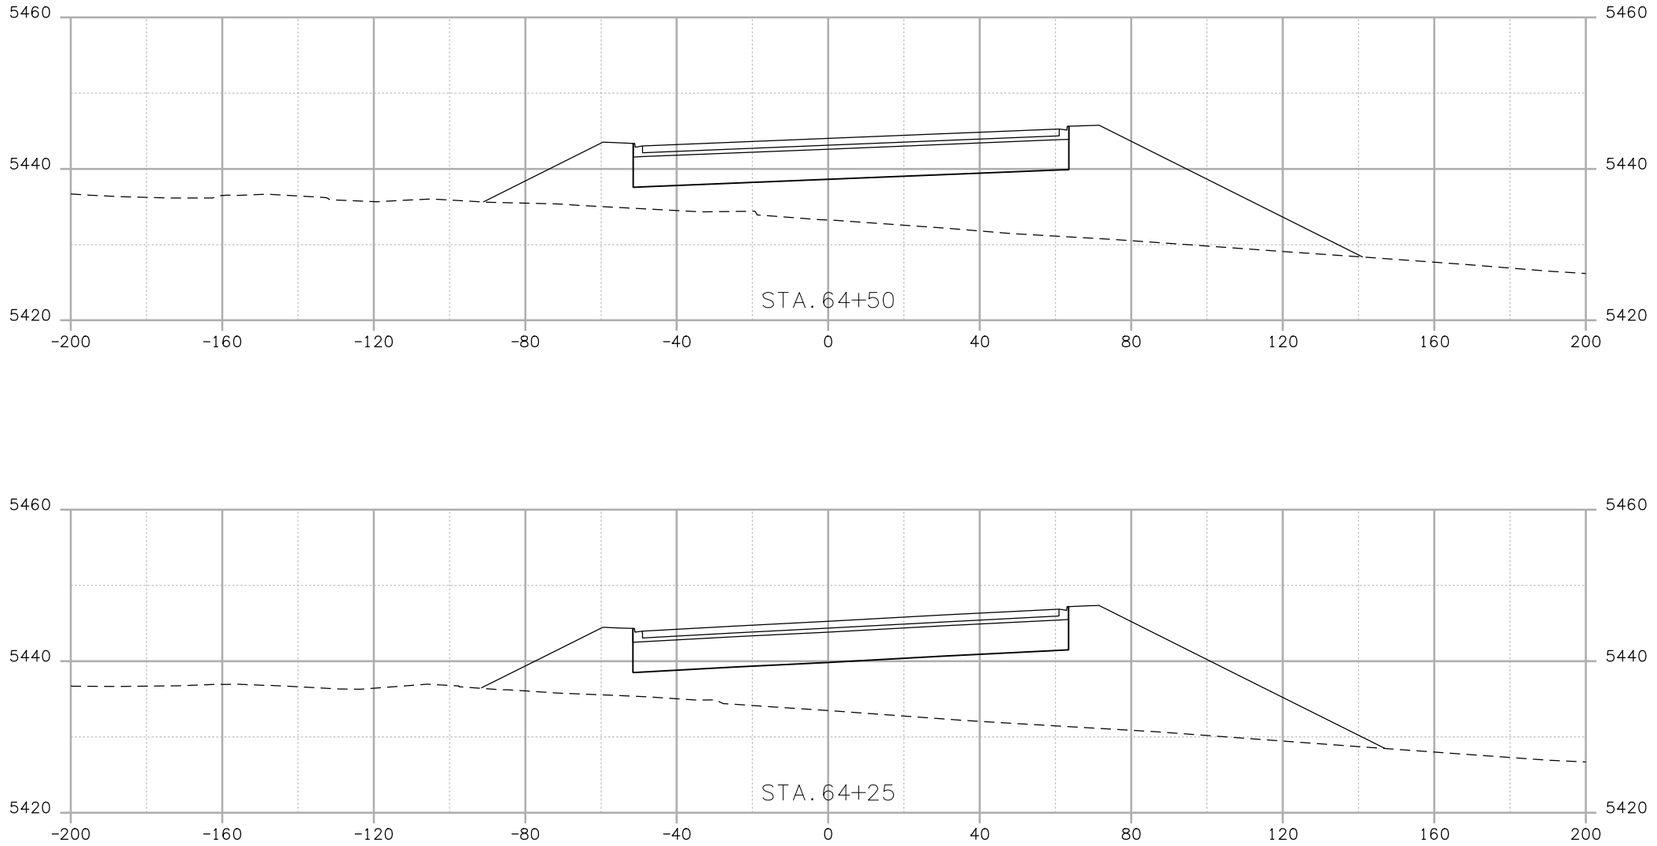

Print Date: 10/7/2008		Sheet Revisions	
File Name: 15782 XS 120th.dgn		Date:	Comments
Horiz. Scale: 1:40 Vert. Scale: As Noted	R-X		
Unit Information Unit Leader Initials			

Colorado Department of Transportation	As Constructed
DOT DEPARTMENT OF TRANSPORTATION	No Revisions:
4670 Holly Street Denver, CO 80216-6408 Phone: 303-398-6765 FAX: 303-398-6781	Revised:
Region 6 IDM	Void:

120TH AVE. CONNECTION				Project No.Code
				STA 1281-011
Designer:	EN	Structure Numbers	X-XX-XX	16501
Detailer:	EN		X-XX-XX	
Sheet Subset:	XSEC	Subset Sheets:	XXX of XXX	Sheet Number 051

trujillo jl 1:17:20 PM j:_transportation\072208.405\15782\design\drawings\cross_sections\15782 XS 120th.dgn

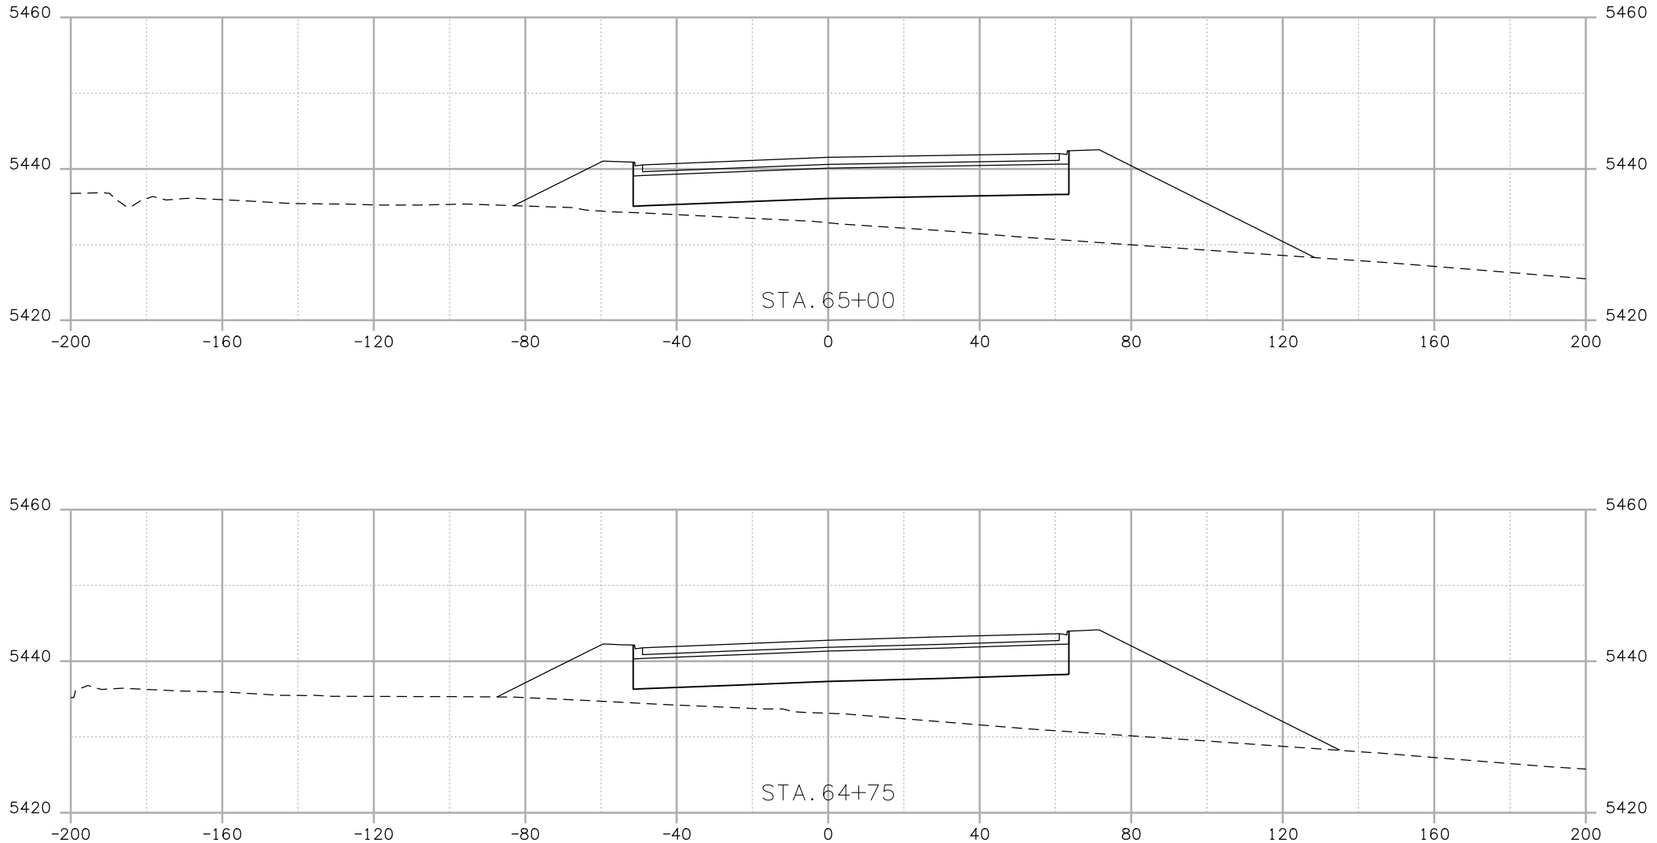

Print Date: 10/7/2008		Sheet Revisions			Colorado Department of Transportation	As Constructed	120TH AVE. CONNECTION			Project No.Code
File Name: 15782 XS 120th.dgn		Date:	Comments	Init.	DOT DEPARTMENT OF TRANSPORTATION 4670 Holly Street Denver, CO 80216-6408 Phone: 303-398-6765 FAX: 303-398-6781	No Revisions:				STA 1281-011
Horiz. Scale: 1:40 Vert. Scale: As Noted	R-X					Revised:	Designer: EN	Structure Numbers	X-XX-XX	16501
Unit Information Unit Leader Initials							Detailer: EN		X-XX-XX	
					Region 6 IDM	Void:	Sheet Subset: XSEC	Subset Sheets: XXX of XXX		Sheet Number 052

trujillojl 1:17:21 PM j:_transportation\072208.405\15782\design\drawings\cross_sections\15782 XS 120th.dgn

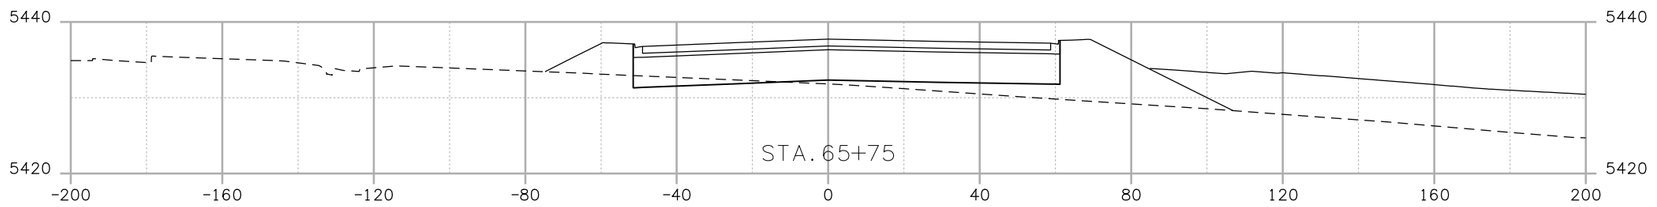

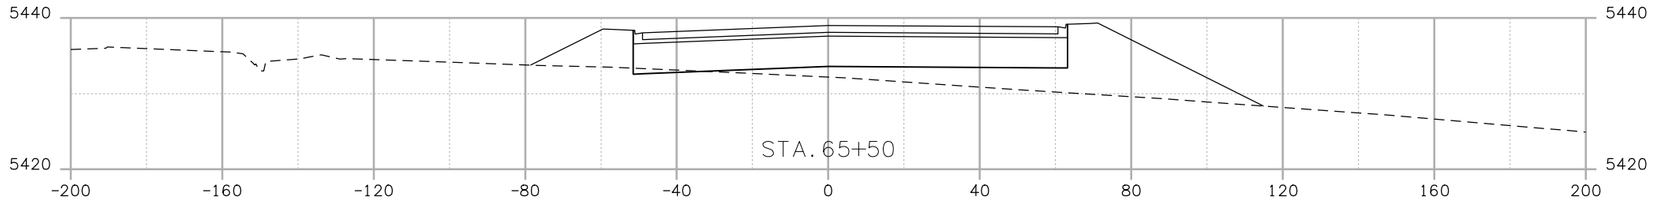

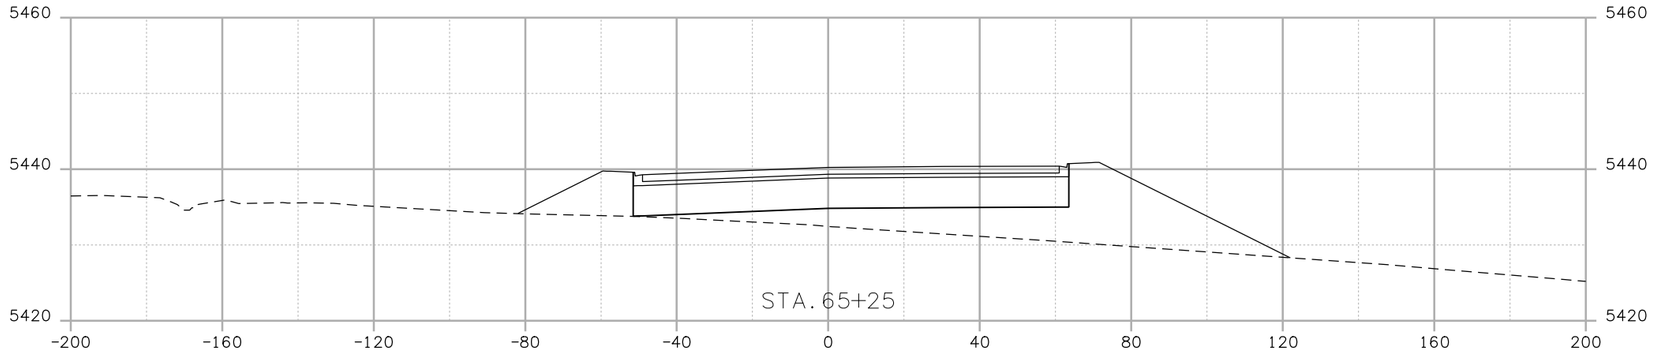

Print Date: 10/7/2008		Sheet Revisions			Colorado Department of Transportation	As Constructed	120TH AVE. CONNECTION			Project No.Code
File Name: 15782 XS 120th.dgn		Date:	Comments	Init.	4670 Holly Street Denver, CO 80216-6408 Phone: 303-398-6765 FAX: 303-398-6781	No Revisions:				STA 1281-011
Horiz. Scale: 1:40 Vert. Scale: As Noted	R-X					Revised:	Designer: EN	Structure Numbers	X-XX-XX	16501
Unit Information Unit Leader Initials							Detailer: EN		X-XX-XX	
					Region 6 IDM	Void:	Sheet Subset: XSEC	Subset Sheets: XXX of XXX		Sheet Number 053

trujillo j1:17:22 PM j:_transportation\072208.405\15782\design\drawings\cross_sections\15782 XS 120th.dgn

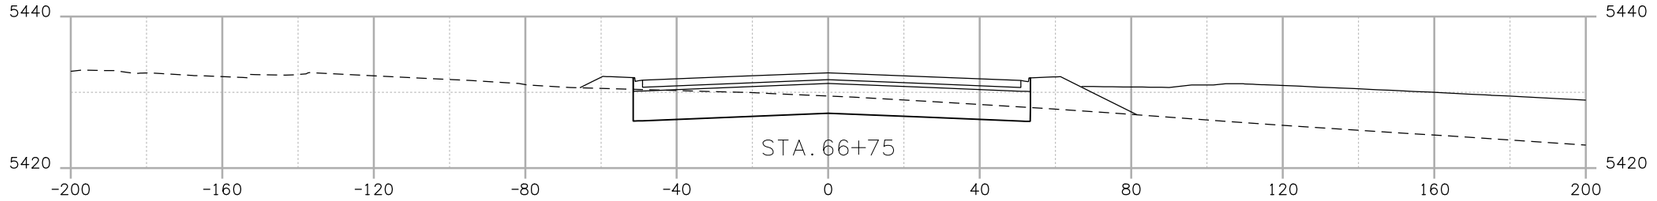

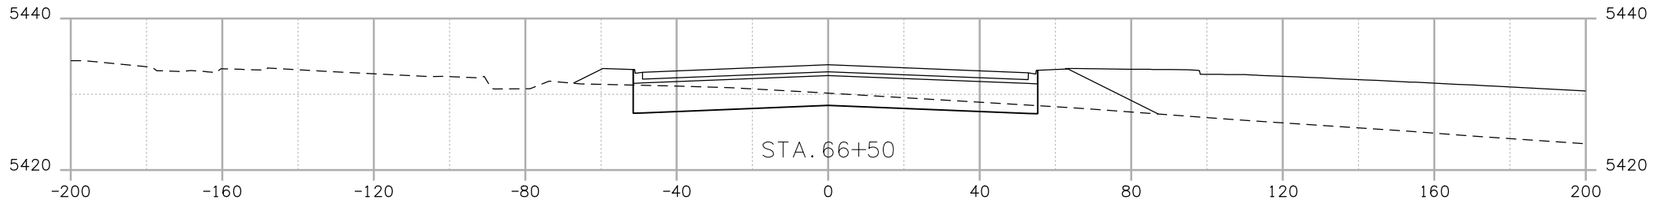

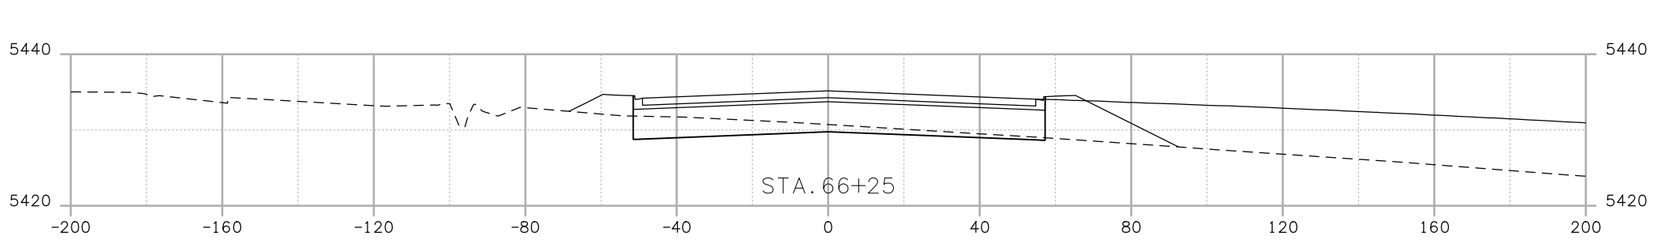

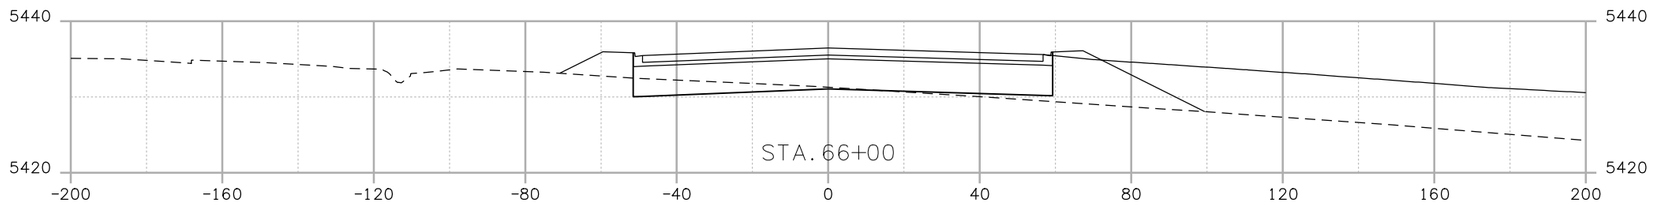

Print Date: 10/7/2008	R-X	Sheet Revisions			Colorado Department of Transportation	As Constructed	120TH AVE. CONNECTION			Project No.Code
File Name: 15782 XS 120th.dgn		Date:	Comments	Init.	4670 Holly Street Denver, CO 80216-6408 Phone: 303-398-6765 FAX: 303-398-6781	No Revisions:				STA 1281-011
Horiz. Scale: 1:40 Vert. Scale: As Noted						Revised:	Designer: EN	Structure Numbers	X-XX-XX	16501
Unit Information Unit Leader Initials					Region 6 IDM	Void:	Detailer: EN		X-XX-XX	Sheet Number 054
							Sheet Subset: XSEC	Subset Sheets: XXX of XXX		

trujillo ji 1:17:24 PM j:_transportation\072208.405\15782\design\drawings\cross_sections\15782 XS 120th.dgn

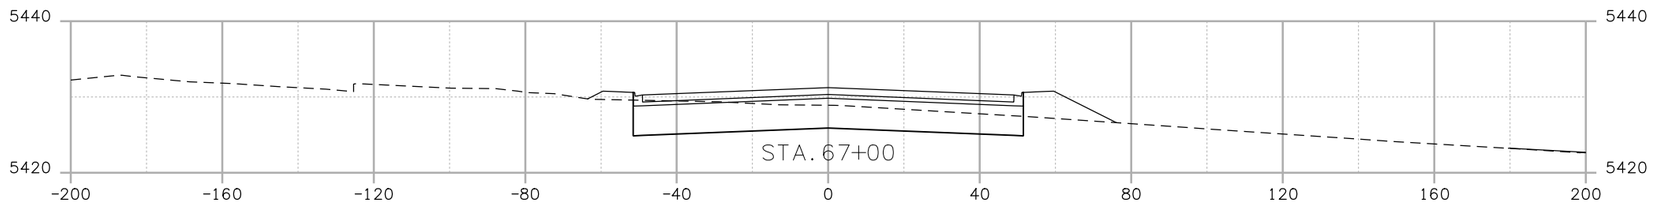

Print Date: 10/7/2008	R-X	Sheet Revisions			Colorado Department of Transportation	As Constructed	120TH AVE. CONNECTION			Project No.Code
File Name: 15782 XS 120th.dgn		Date:	Comments	Init.	4670 Holly Street Denver, CO 80216-6408 Phone: 303-398-6765 FAX: 303-398-6781	No Revisions:				STA 1281-011
Horiz. Scale: 1:40 Vert. Scale: As Noted						Revised:	Designer: EN	Structure Numbers	X-XX-XX	16501
Unit Information Unit Leader Initials					Region 6 IDM	Void:	Detailer: EN		X-XX-XX	Sheet Number 055
							Sheet Subset: XSEC	Subset Sheets: XXX of XXX		

truji1oji 1:17:26 PM j:_transportation\072208.405\15782\design\drawings\cross_sections\15782 XS 120th.dgn

d

Unit Leader Initials

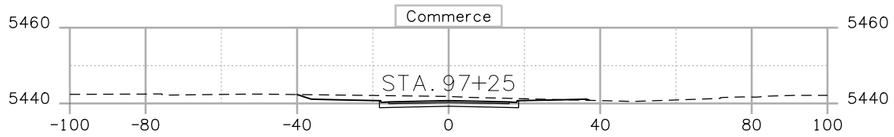

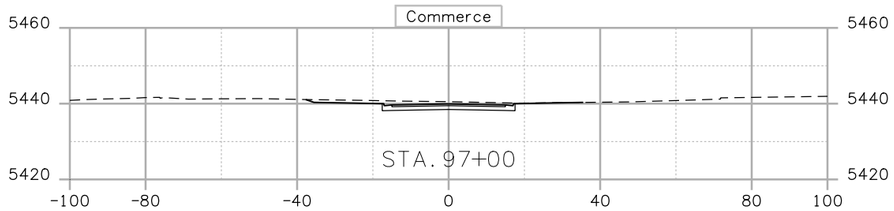

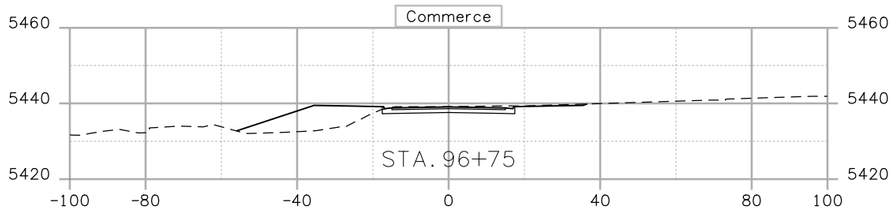

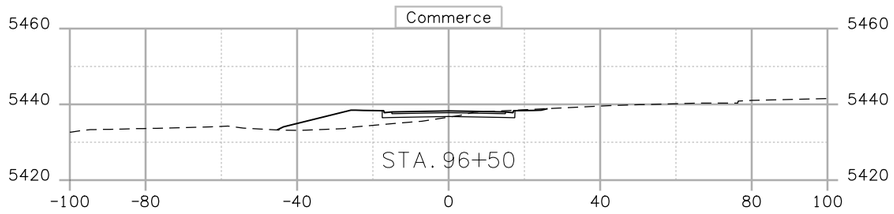

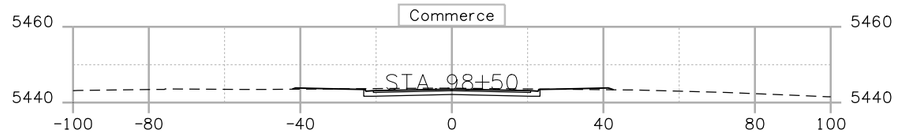

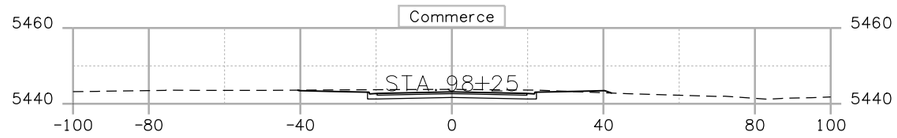

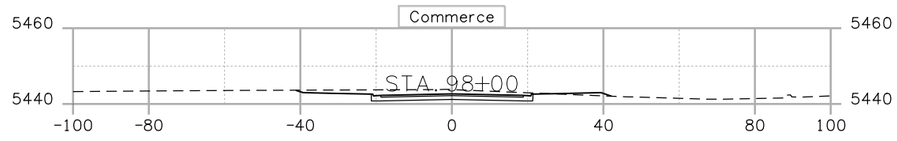

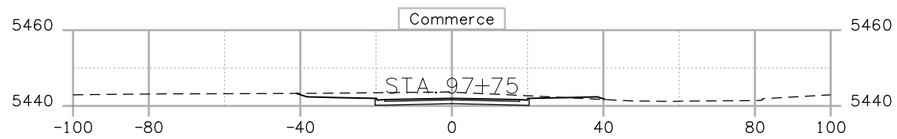

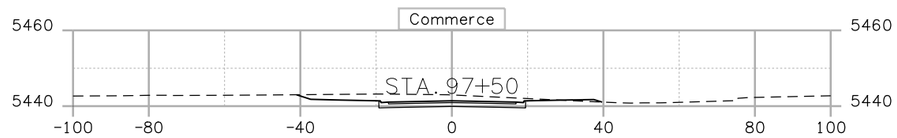

trujillo|1:26:15 PM j:_Transportation\072208.405\15782\Design\Drawings\Cross_Sections\15782 XS Commerce.dgn

Print Date: 10/7/2008			
File Name: 15782 XS Commerce.dgn			
Horiz. Scale: 1:40	Vert. Scale: As Noted		
Unit Information	Unit Leader Initials		

R-X

Sheet Revisions

Date:	Comments	Init.

Colorado Department of Transportation
DEPARTMENT OF TRANSPORTATION
4670 Holly Street
Denver, CO 80216-6408
Phone: 303-398-6765 FAX: 303-398-6781
Region 6 IDM

As Constructed

No Revisions:

Revised:

Void:

COMMERCE STREET

Designer:	XXXXXXXX	Structure Numbers	X-XX-XX
Detailer:	XXXXXXXX		X-XX-XX
Sheet Subset:	XXXXXXX	Subset Sheets:	XXX of XXX

Project No./Code

STA 1281-011

16501

Sheet Number 057

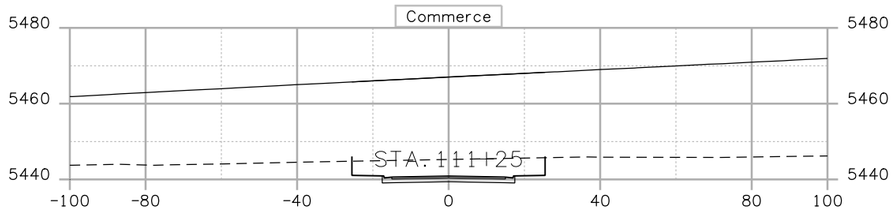

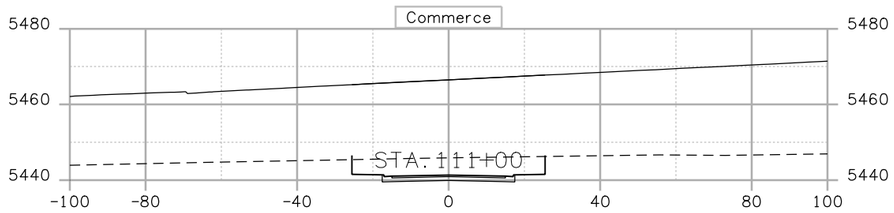

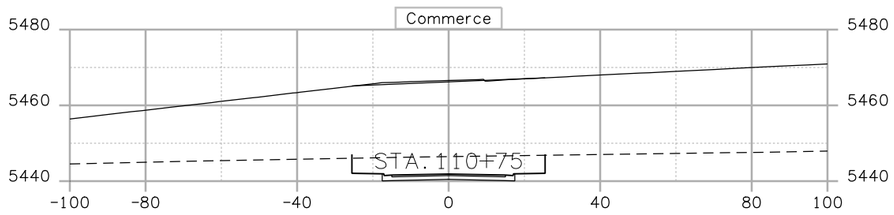

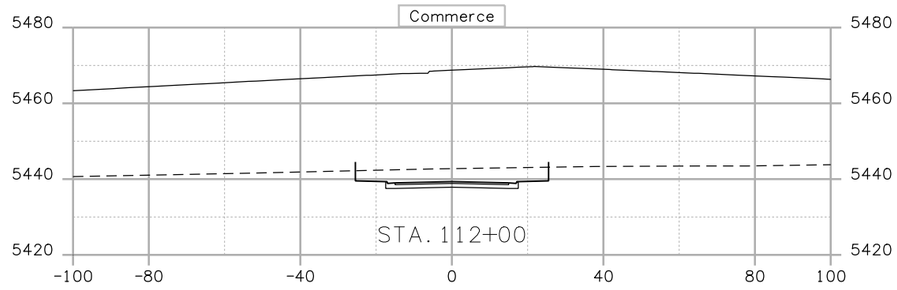

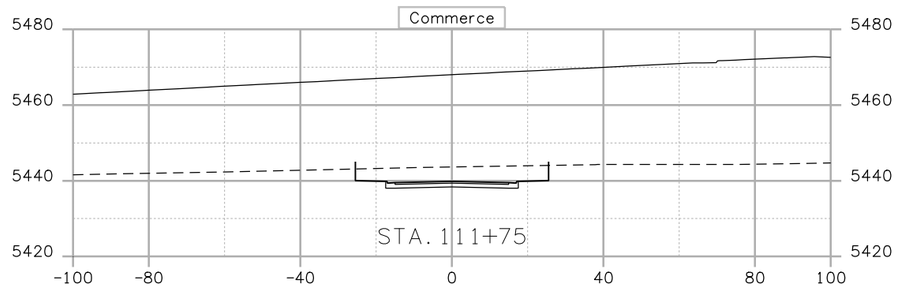

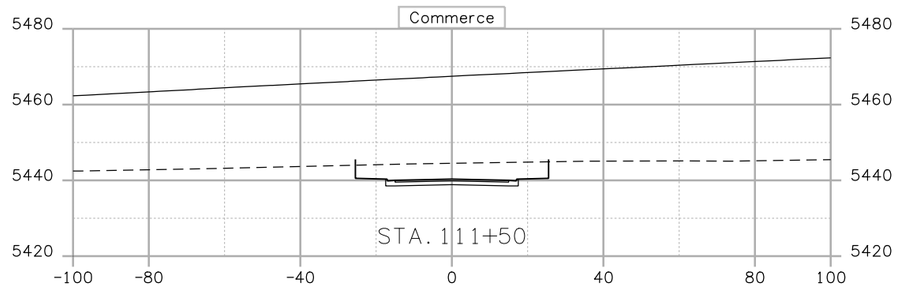

trujillo|1:26:29 PM j:_Transportation\072208.405\15782\Design\Drawings\Cross_Sections\15782 XS Commerce.dgn

Print Date: 10/7/2008	Sheet Revisions		
File Name: 15782 XS Commerce.dgn	Date:	Comments	Init.
Horiz. Scale: 1:40 Vert. Scale: As Noted			
Unit Information Unit Leader Initials			

R-X

Colorado Department of Transportation
DOT DEPARTMENT OF TRANSPORTATION
4670 Holly Street
Denver, CO 80216-6408
Phone: 303-398-6765 FAX: 303-398-6781
Region 6 IDM

As Constructed
No Revisions:
Revised:
Void:

COMMERCE STREET

Designer:	XXXXXXXX	Structure Numbers	X-XX-XX
Detailer:	XXXXXXXX		X-XX-XX
Sheet Subset:	XXXXXXX	Subset Sheets:	XXX of XXX

Project No./Code
STA 1281-011
16501
Sheet Number 063

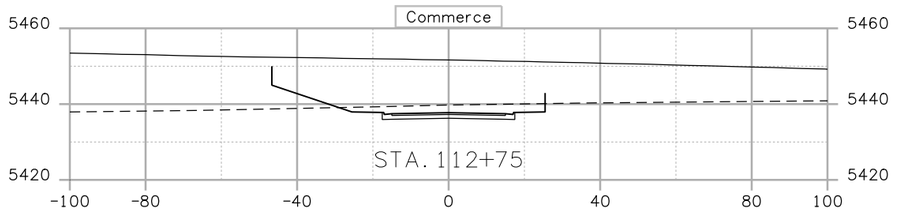

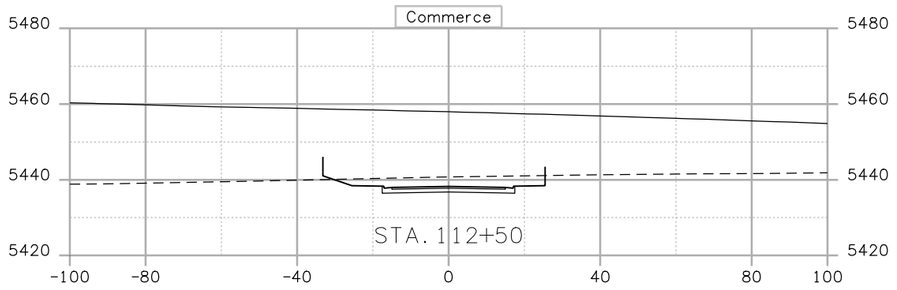

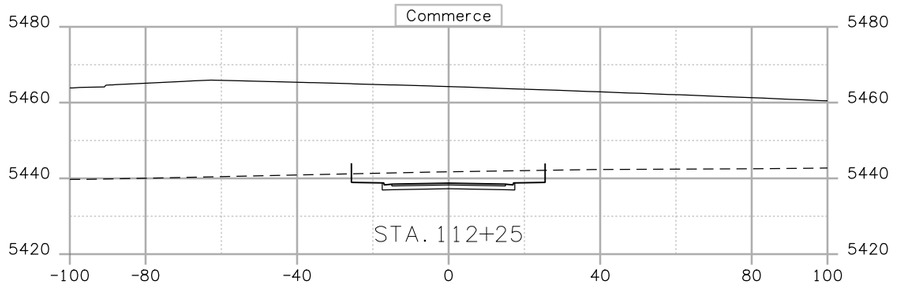

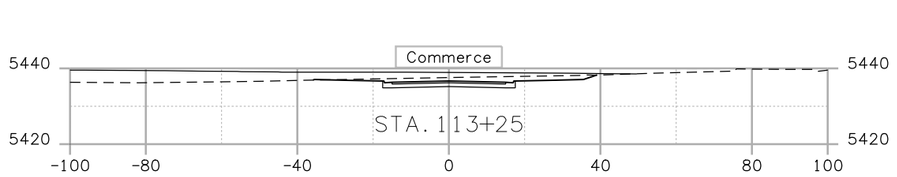

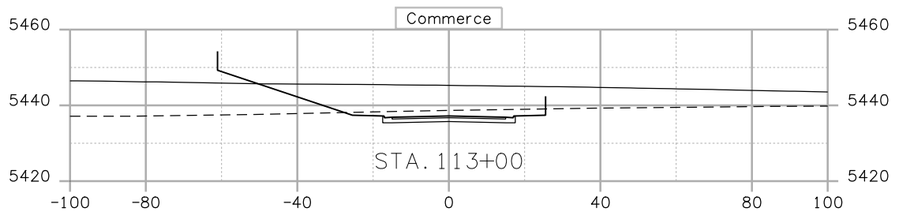

trujillo jt 1:26:31 PM j:_Transportation\072208.405\15782\Design\Drawings\Cross_Sections\15782 XS Commerce.dgn

Print Date: 10/7/2008	R-X	Sheet Revisions			Colorado Department of Transportation
File Name: 15782 XS Commerce.dgn		Date:	Comments	Init.	4670 Holly Street
Horiz. Scale: 1:40 Vert. Scale: As Noted					Denver, CO 80216-6408
Unit Information Unit Leader Initials					Phone: 303-398-6765 FAX: 303-398-6781
					Region 6 IDM

As Constructed	COMMERCE STREET			Project No./Code
No Revisions:				STA 1281-011
Revised:	Designer: XXXXXXXX	Structure Numbers	X-XX-XX	16501
Void:	Detailer: XXXXXXXX		X-XX-XX	
	Sheet Subset: XXXXXXX	Subset Sheets: XXX of XXX		Sheet Number 064

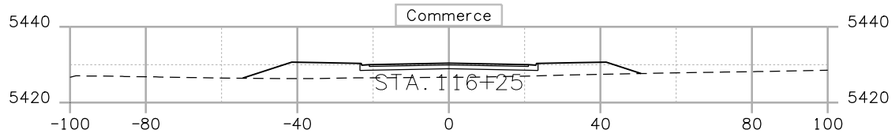

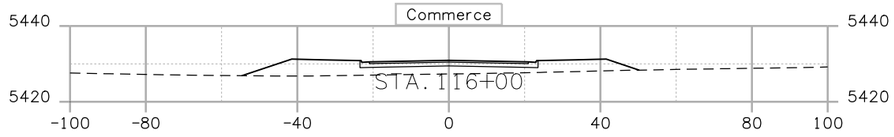

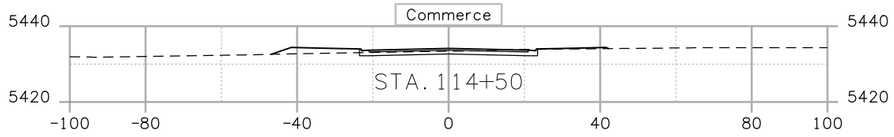

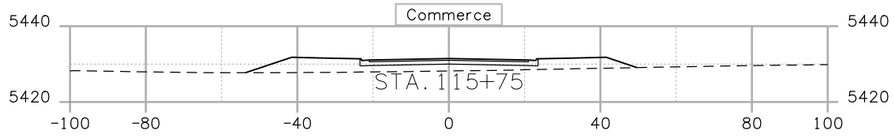

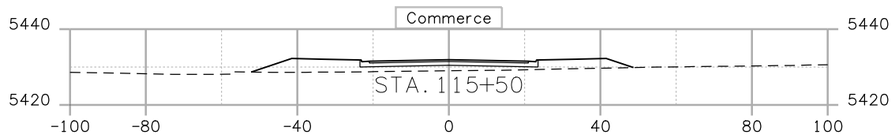

Print Date: 10/7/2008
File Name: 15782 XS Commerce.dgn
Horiz. Scale: 1:40 Vert. Scale: As Noted
Unit Information Unit Leader Initials

R-X

Sheet Revisions		
Date:	Comments	Init.

Colorado Department of Transportation
DOT DEPARTMENT OF TRANSPORTATION
4670 Holly Street
Denver, CO 80216-6408
Phone: 303-398-6765 FAX: 303-398-6781
Region 6 IDM

As Constructed
No Revisions:
Revised:
Void:

COMMERCE STREET

Designer: XXXXXXXX
Detailer: XXXXXXXX
Sheet Subset: XXXXXXX
Structure Numbers: X-XX-XX, X-XX-XX
Subset Sheets: XXX of XXX

Project No./Code
STA 1281-011
16501
Sheet Number 065

trujillo ji 1:26:33 PM j:_Transportation\072208.405\15782\Design\Drawings\Cross_Sections\15782 XS Commerce.dgn

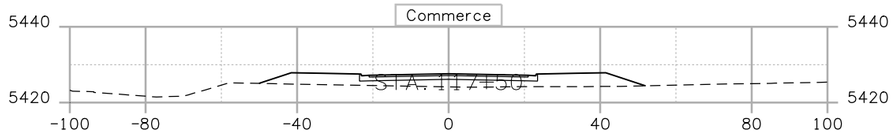

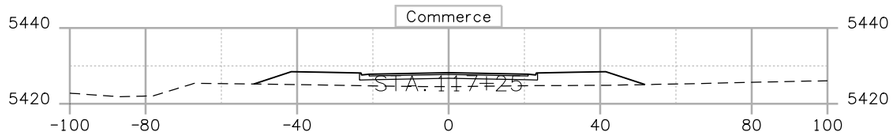

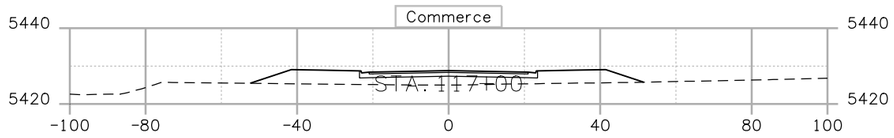

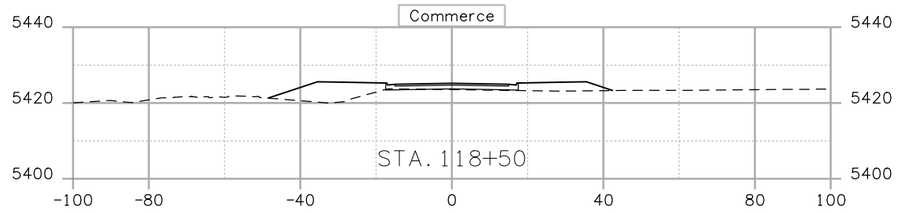

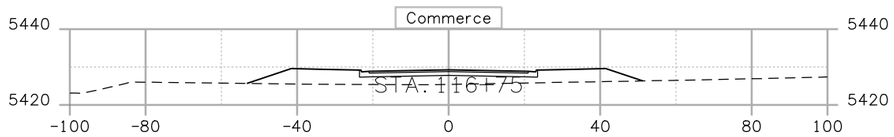

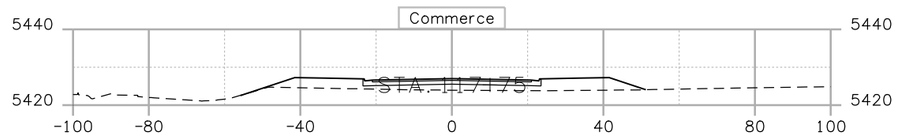

Print Date: 10/7/2008
File Name: 15782 XS Commerce.dgn
Horiz. Scale: 1:40 Vert. Scale: As Noted
Unit Information Unit Leader Initials

R-X

Sheet Revisions		
Date:	Comments	Init.

Colorado Department of Transportation
DEPARTMENT OF TRANSPORTATION
4670 Holly Street
Denver, CO 80216-6408
Phone: 303-398-6765 FAX: 303-398-6781
Region 6 IDM

As Constructed
No Revisions:
Revised:
Void:

COMMERCE STREET

Designer: XXXXXXXX
Detailer: XXXXXXXX
Sheet Subset: XXXXXXX
Structure Numbers: X-XX-XX, X-XX-XX
Subset Sheets: XXX of XXX

Project No./Code
STA 1281-011
16501
Sheet Number 066

trujillo ji 1:26:36 PM j:_Transportation\072208.405\15782\Design\Drawings\Cross_Sections\15782 XS Commerce.dgn

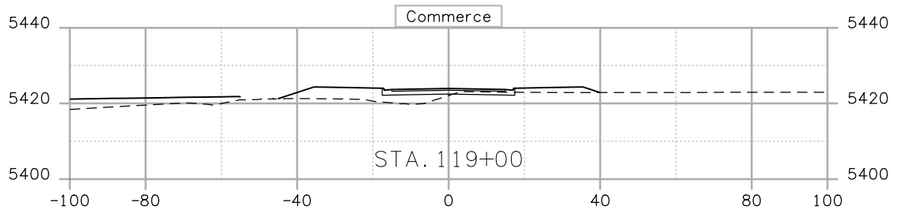

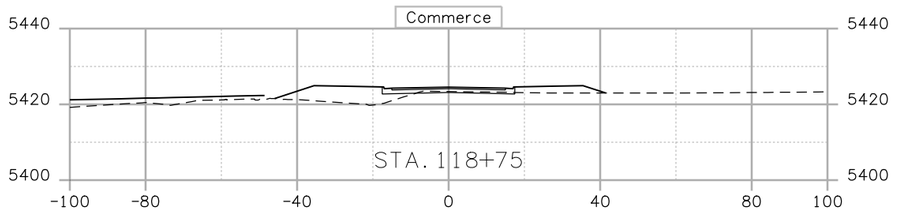

Print Date: 10/7/2008		Sheet Revisions			Colorado Department of Transportation	As Constructed	COMMERCE STREET			Project No./Code
File Name: 15782 XS Commerce.dgn		Date:	Comments	Init.	4670 Holly Street Denver, CO 80216-6408 Phone: 303-398-6765 FAX: 303-398-6781	No Revisions:				STA 1281-011
Horiz. Scale: 1:40 Vert. Scale: As Noted	R-X					Revised:	Designer: XXXXXXXX	Structure Numbers	X-XX-XX	16501
Unit Information Unit Leader Initials					Region 6 IDM	Void:	Detailer: XXXXXXXX		X-XX-XX	Sheet Number 067
							Sheet Subset: XXXXXXX	Subset Sheets: XXX of XXX		

trujillo j1:26:38 PM j:_Transportation\072208.405\15782\Design\Drawings\Cross_Sections\15782 XS Commerce.dgn

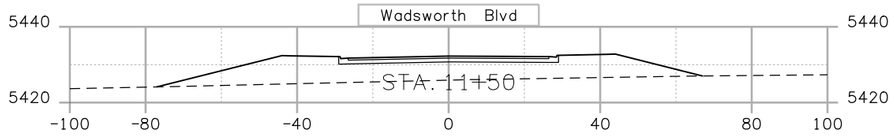

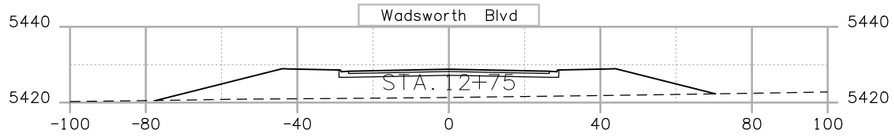

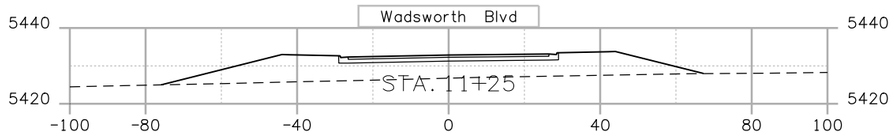

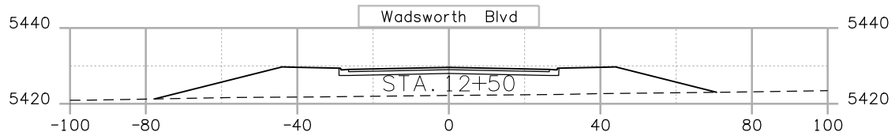

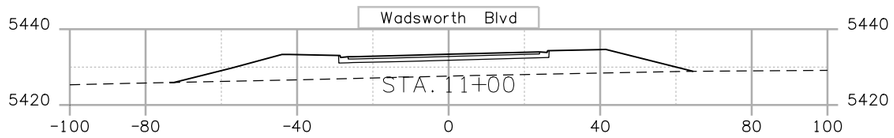

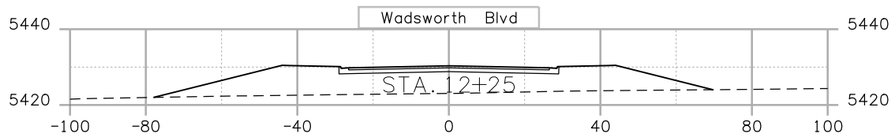

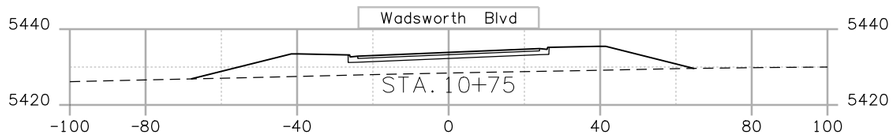

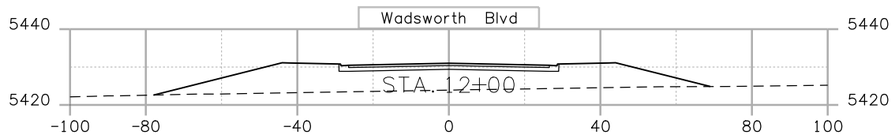

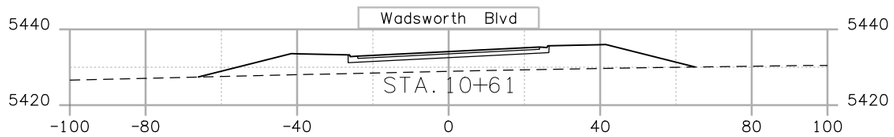

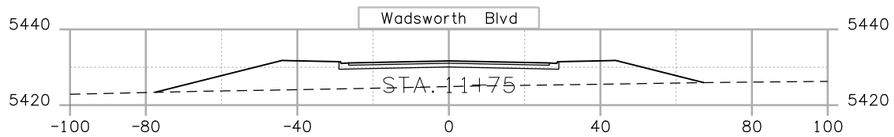

Print Date: 10/7/2008
File Name: 15782 XS Wads Blvd.dgn
Horiz. Scale: 1:40 Vert. Scale: As Noted
Unit Information Unit Leader Initials

R-X

Sheet Revisions		
Date:	Comments	Init.

Colorado Department of Transportation
DOT DEPARTMENT OF TRANSPORTATION
4670 Holly Street
Denver, CO 80216-6408
Phone: 303-398-6765 FAX: 303-398-6781
Region 6 IDM

As Constructed
No Revisions:
Revised:
Void:

WADSWORTH BLVD.

Designer:	XXXXXXXX	Structure Numbers	X-XX-XX
Detailer:	XXXXXXXX		X-XX-XX
Sheet Subset:	XXXXXXX	Subset Sheets:	XXX of XXX

Project No./Code
Project Number
Code
Sheet Number 071

trujillolji1:29:51 PM j:_Transportation\072208.405\15782\Design\Drawings\Cross_Sections\15782 XS Wads Blvd.dgn

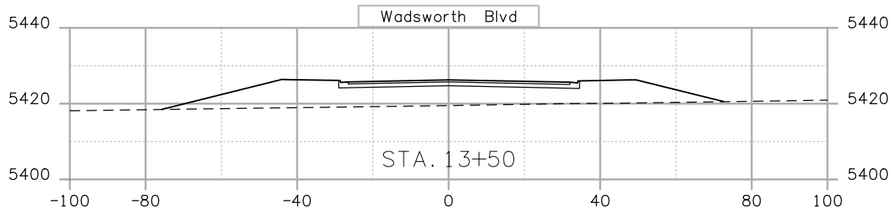

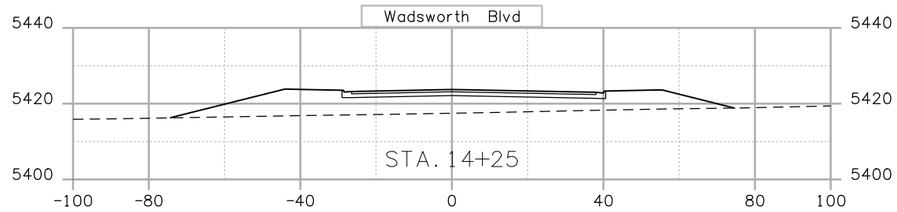

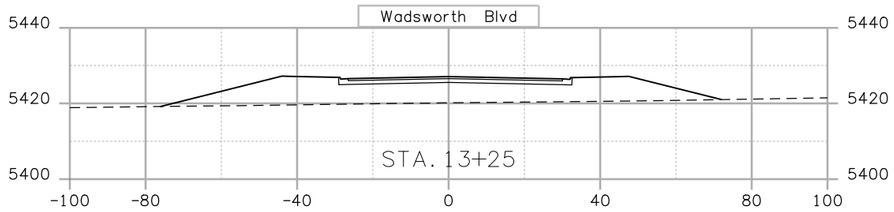

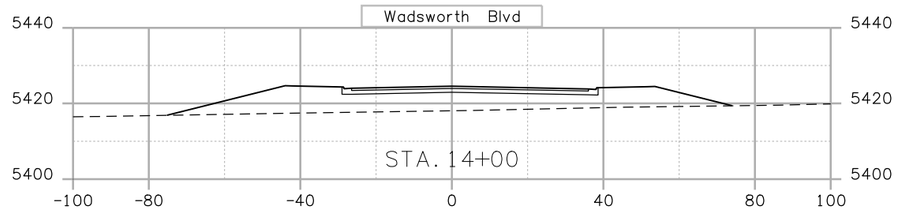

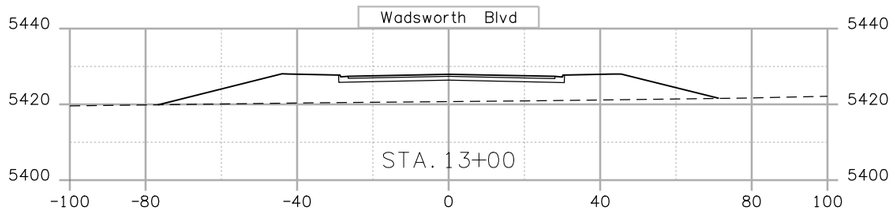

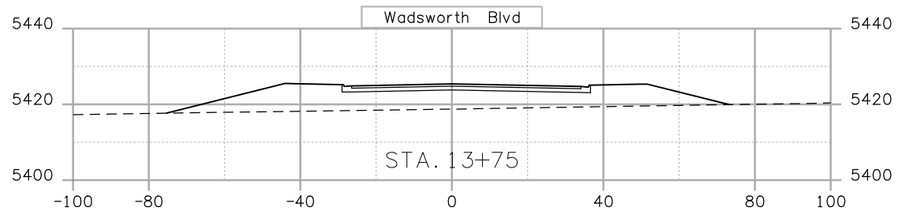

Print Date: 10/7/2008
File Name: 15782 XS Wads Blvd.dgn
Horiz. Scale: 1:40 Vert. Scale: As Noted
Unit Information Unit Leader Initials

R-X

Sheet Revisions		
Date:	Comments	Init.

Colorado Department of Transportation
DEPARTMENT OF TRANSPORTATION
4670 Holly Street
Denver, CO 80216-6408
Phone: 303-398-6765 FAX: 303-398-6781
Region 6 IDM

As Constructed
No Revisions:
Revised:
Void:

WADSWORTH BLVD.

Designer: XXXXXXXX
Detailer: XXXXXXXX
Sheet Subset: XXXXXXX
Structure Numbers: X-XX-XX, X-XX-XX
Subset Sheets: XXX of XXX

Project No./Code
Project Number
Code
Sheet Number 072

trujilloj1:29:53 PM j:_Transportation\072208.405\15782\Design\Drawings\Cross_Sections\15782 XS Wads Blvd.dgn

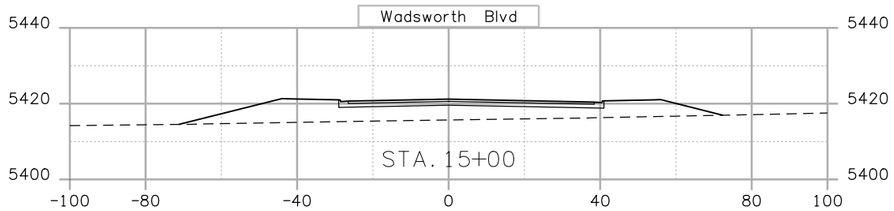

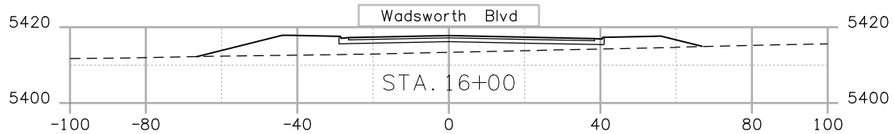

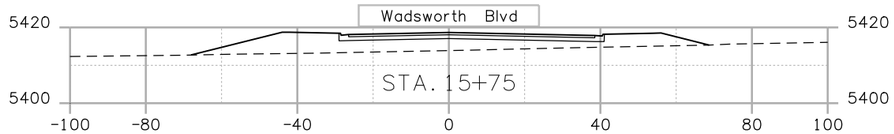

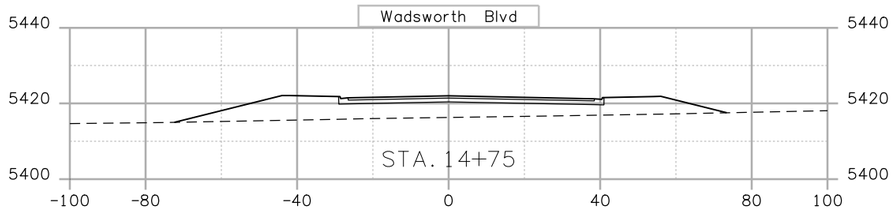

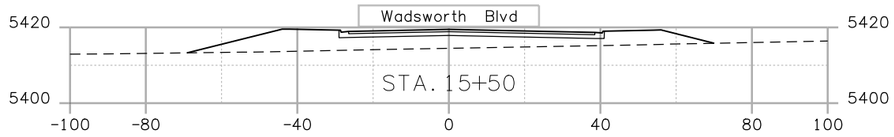

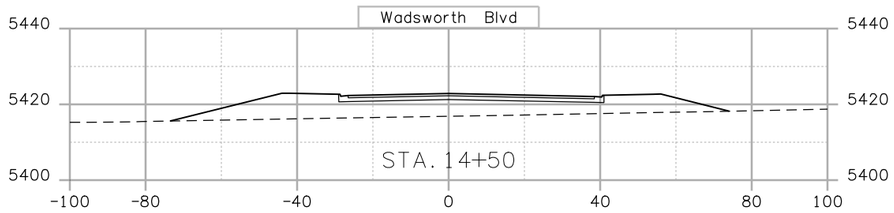

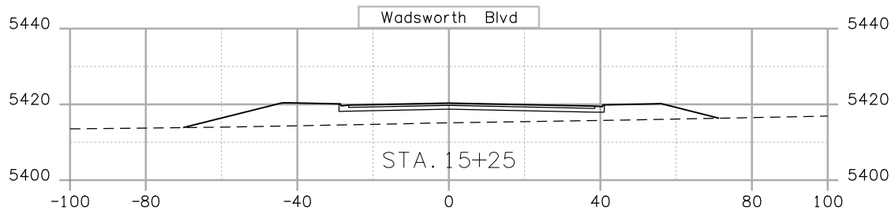

Print Date: 10/7/2008
File Name: 15782 XS Wads Blvd.dgn
Horiz. Scale: 1:40 Vert. Scale: As Noted
Unit Information Unit Leader Initials

R-X

Sheet Revisions		
Date:	Comments	Init.

Colorado Department of Transportation
DEPARTMENT OF TRANSPORTATION
4670 Holly Street
Denver, CO 80216-6408
Phone: 303-398-6765 FAX: 303-398-6781
Region 6 IDM

As Constructed
No Revisions:
Revised:
Void:

WADSWORTH BLVD.

Designer:	XXXXXXXX	Structure Numbers	X-XX-XX
Detailer:	XXXXXXXX		X-XX-XX
Sheet Subset:	XXXXXXX	Subset Sheets:	XXX of XXX

Project No./Code
Project Number
Code
Sheet Number 073

trujilloj1:29:55 PM j:_Transportation\072208.405\15782\Design\Drawings\Cross_Sections\15782 XS Wads Blvd.dgn

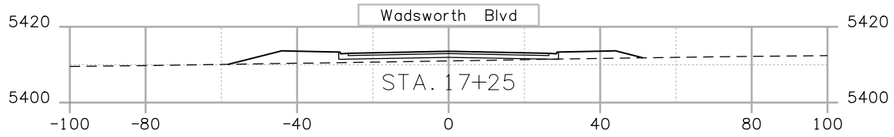

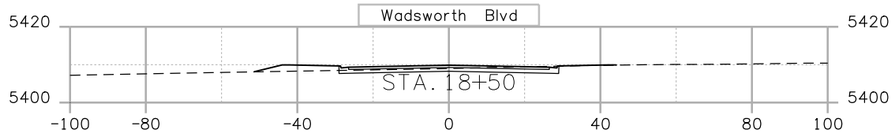

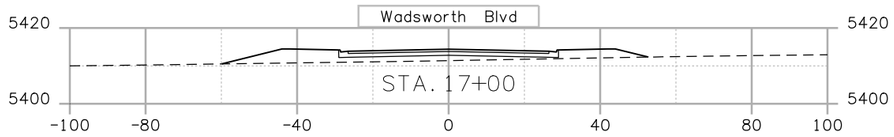

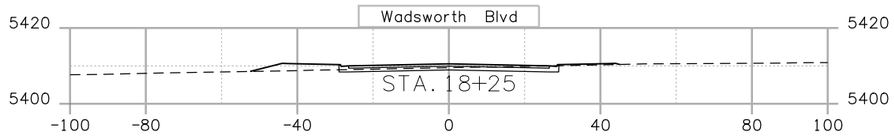

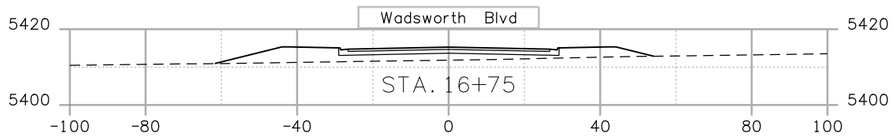

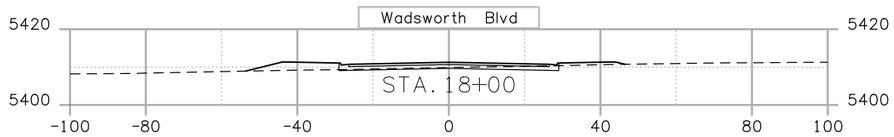

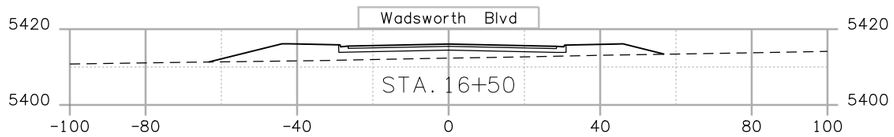

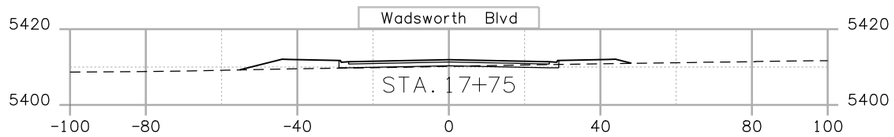

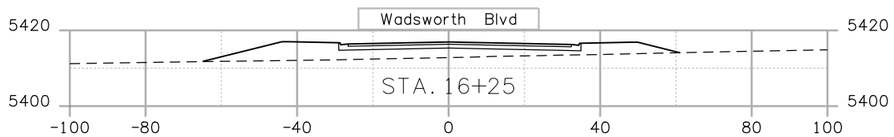

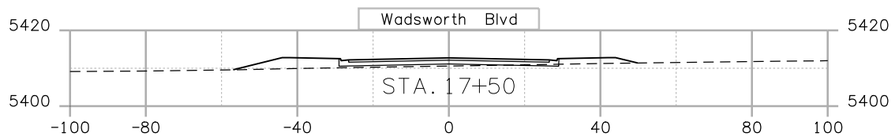

Print Date: 10/7/2008
File Name: 15782 XS Wads Blvd.dgn
Horiz. Scale: 1:40 Vert. Scale: As Noted
Unit Information Unit Leader Initials

R-X

Sheet Revisions		
Date:	Comments	Init.

Colorado Department of Transportation
DEPARTMENT OF TRANSPORTATION
4670 Holly Street
Denver, CO 80216-6408
Phone: 303-398-6765 FAX: 303-398-6781
Region 6 IDM

As Constructed
No Revisions:
Revised:
Void:

WADSWORTH BLVD.

Designer: XXXXXXXX
Detailer: XXXXXXXX
Sheet Subset: XXXXXXX
Structure Numbers: X-XX-XX, X-XX-XX
Subset Sheets: XXX of XXX

Project No./Code
Project Number
Code
Sheet Number 074

trujillo ji 1:29:57 PM j:_Transportation\072208.405\15782\Design\Drawings\Cross_Sections\15782 XS Wads Blvd.dgn

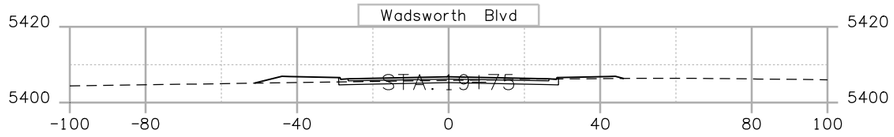

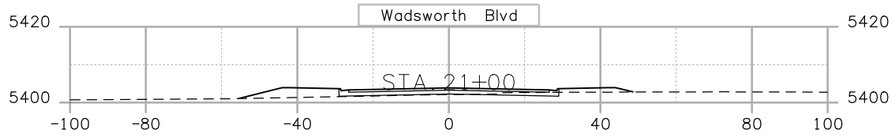

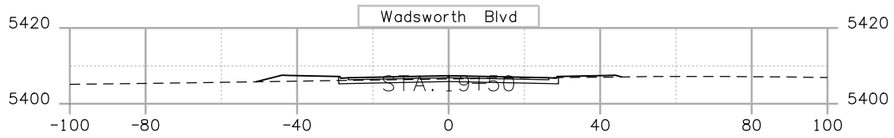

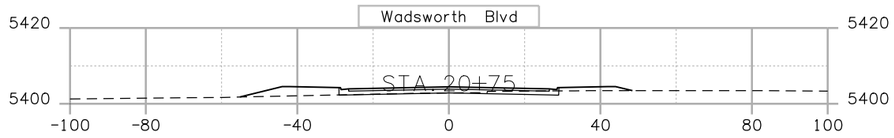

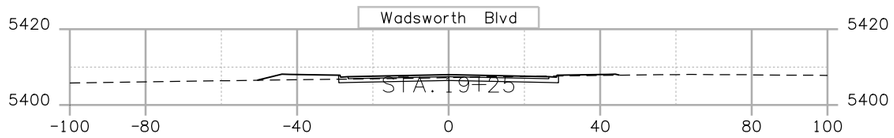

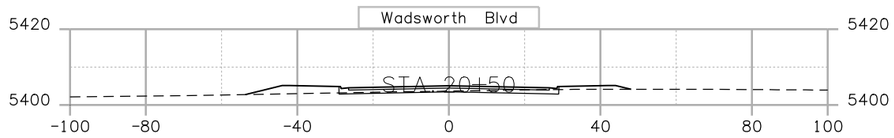

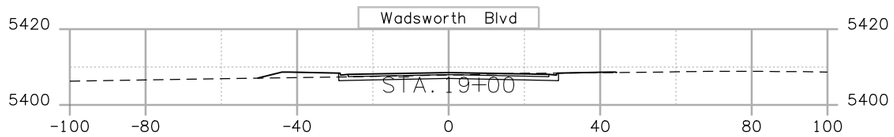

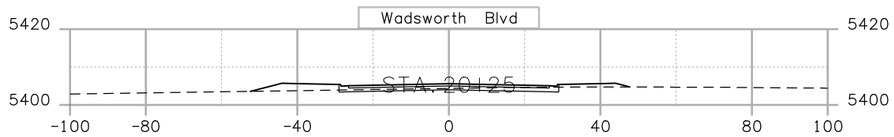

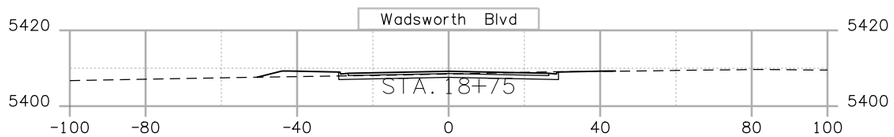

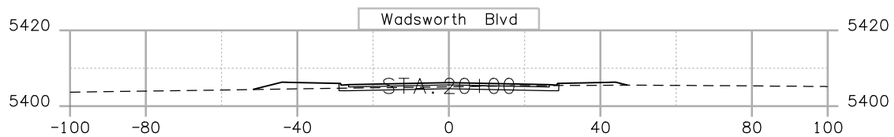

Print Date: 10/7/2008
File Name: 15782 XS Wads Blvd.dgn
Horiz. Scale: 1:40 Vert. Scale: As Noted
Unit Information Unit Leader Initials

R-X

Sheet Revisions		
Date:	Comments	Init.

Colorado Department of Transportation
DEPARTMENT OF TRANSPORTATION
4670 Holly Street
Denver, CO 80216-6408
Phone: 303-398-6765 FAX: 303-398-6781
Region 6 IDM

As Constructed
No Revisions:
Revised:
Void:

WADSWORTH BLVD.

Designer: XXXXXXXX
Detailer: XXXXXXXX
Sheet Subset: XXXXXXX
Structure Numbers: X-XX-XX, X-XX-XX
Subset Sheets: XXX of XXX

Project No./Code
Project Number
Code
Sheet Number 075

trujillo ji 1:30:00 PM j:_Transportation\072208.405\15782\Design\Drawings\Cross_Sections\15782 XS Wads Blvd.dgn

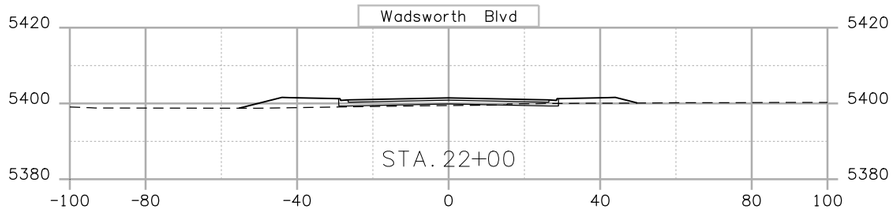

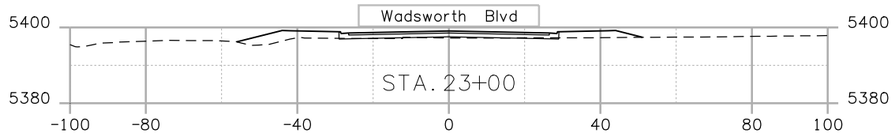

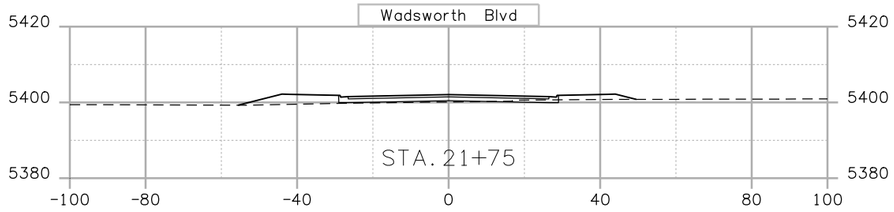

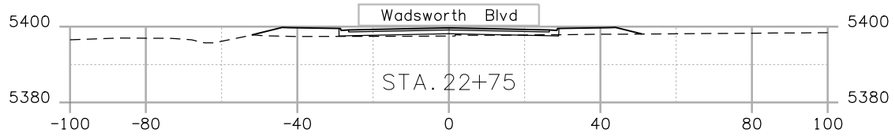

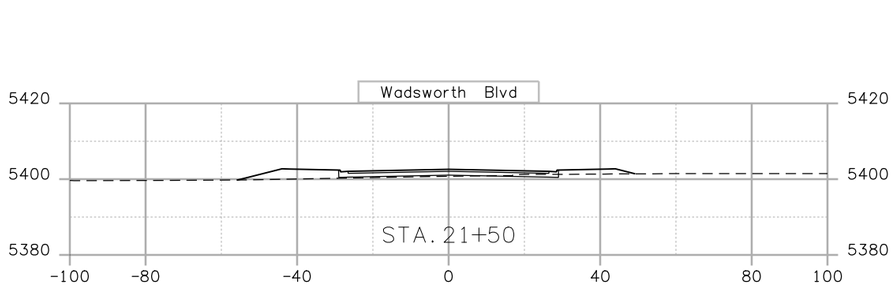

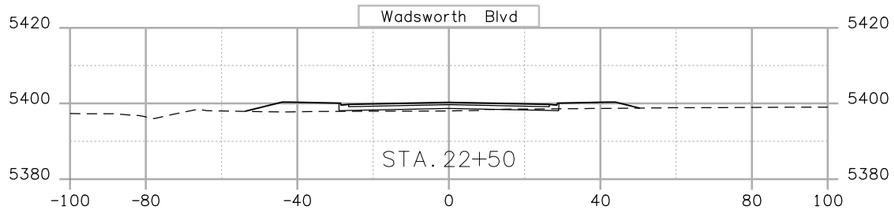

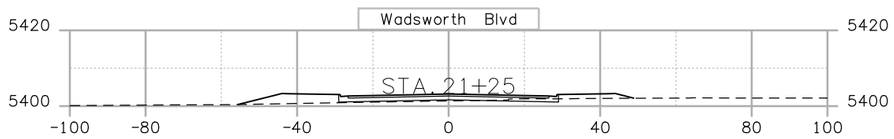

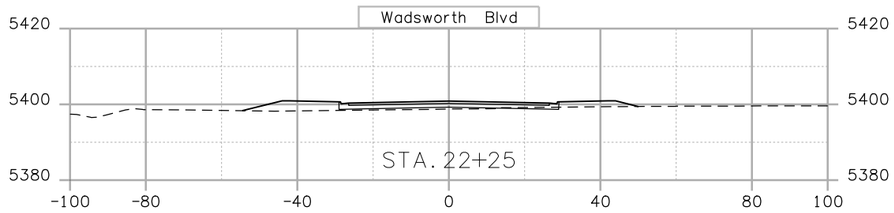

trujillo|1:30:02 PM j:_Transportation\072208.405\15782\Design\Drawings\Cross_Sections\15782 XS Wads Blvd.dgn

Print Date: 10/7/2008	R-X	Sheet Revisions			Colorado Department of Transportation	As Constructed	WADSWORTH BLVD.			Project No./Code
File Name: 15782 XS Wads Blvd.dgn		Date:	Comments	Init.	4670 Holly Street Denver, CO 80216-6408 Phone: 303-398-6765 FAX: 303-398-6781	No Revisions:				Project Number
Horiz. Scale: 1:40 Vert. Scale: As Noted						Revised:	Designer: XXXXXXXX	Structure Numbers	X-XX-XX	Code
Unit Information Unit Leader Initials					Region 6 IDM	Void:	Detailer: XXXXXXXX		X-XX-XX	Sheet Number 076
							Sheet Subset: XXXXXXX	Subset Sheets: XXX of XXX		

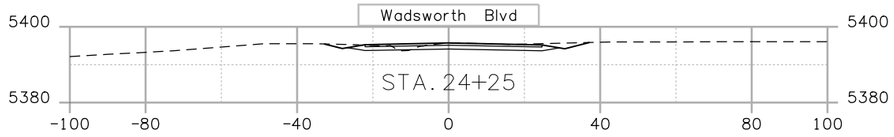

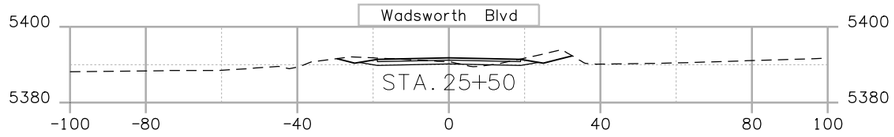

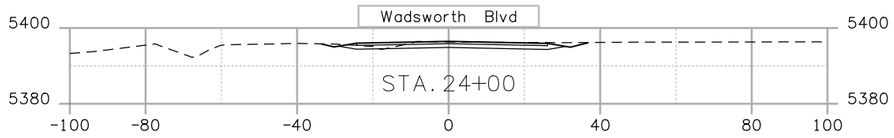

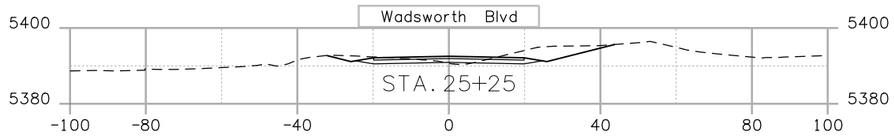

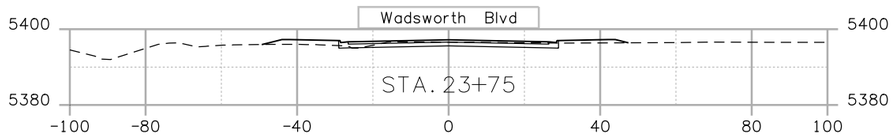

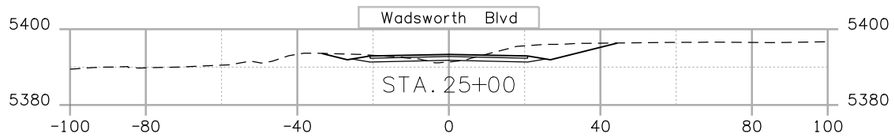

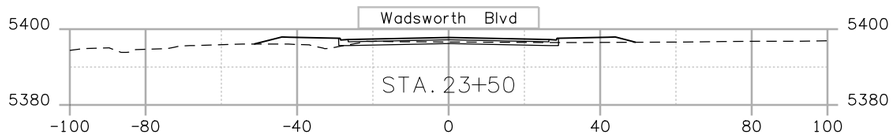

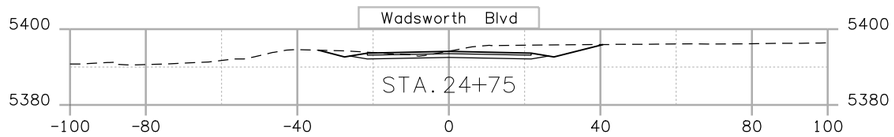

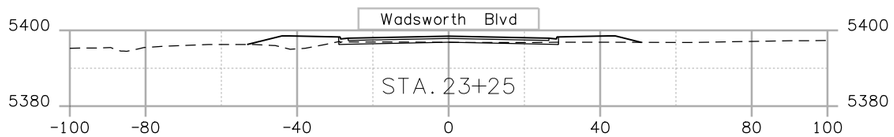

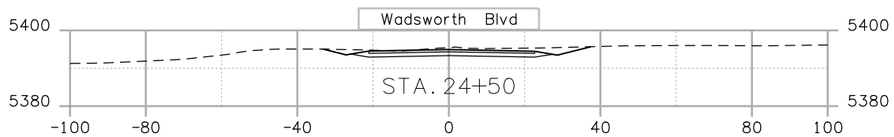

Print Date: 10/7/2008
File Name: 15782 XS Wads Blvd.dgn
Horiz. Scale: 1:40 Vert. Scale: As Noted
Unit Information Unit Leader Initials

R-X

Sheet Revisions		
Date:	Comments	Init.

Colorado Department of Transportation
DOT DEPARTMENT OF TRANSPORTATION
4670 Holly Street
Denver, CO 80216-6408
Phone: 303-398-6765 FAX: 303-398-6781
Region 6 IDM

As Constructed
No Revisions:
Revised:
Void:

WADSWORTH BLVD.

Designer:	XXXXXXXX	Structure Numbers	X-XX-XX
Detailer:	XXXXXXXX		X-XX-XX
Sheet Subset:	XXXXXXX	Subset Sheets:	XXX of XXX

Project No./Code
Project Number
Code
Sheet Number 077

trujillo ji 1:30:05 PM j:_Transportation\072208.405\15782\Design\Drawings\Cross_Sections\15782 XS Wads Blvd.dgn

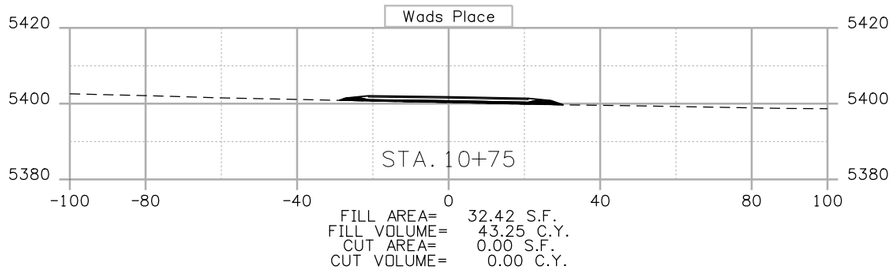

FILL AREA= 32.42 S.F.
FILL VOLUME= 43.25 C.Y.
CUT AREA= 0.00 S.F.
CUT VOLUME= 0.00 C.Y.

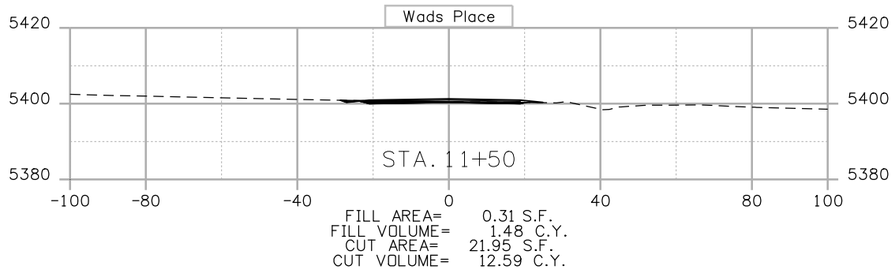

FILL AREA= 0.31 S.F.
FILL VOLUME= 1.48 C.Y.
CUT AREA= 21.95 S.F.
CUT VOLUME= 12.59 C.Y.

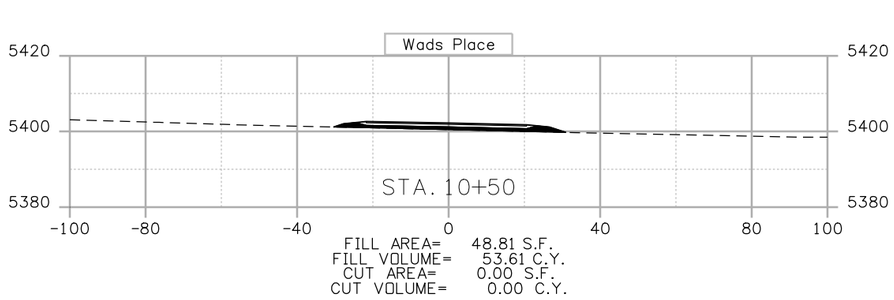

FILL AREA= 48.81 S.F.
FILL VOLUME= 53.61 C.Y.
CUT AREA= 0.00 S.F.
CUT VOLUME= 0.00 C.Y.

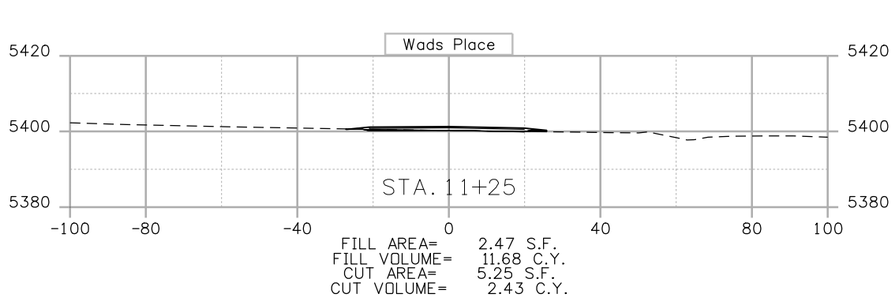

FILL AREA= 2.47 S.F.
FILL VOLUME= 11.68 C.Y.
CUT AREA= 5.25 S.F.
CUT VOLUME= 2.43 C.Y.

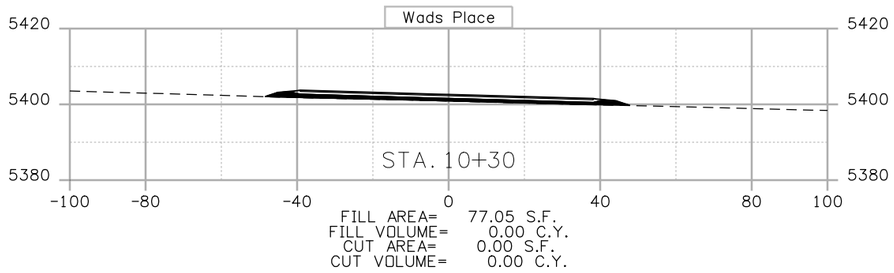

FILL AREA= 77.05 S.F.
FILL VOLUME= 0.00 C.Y.
CUT AREA= 0.00 S.F.
CUT VOLUME= 0.00 C.Y.

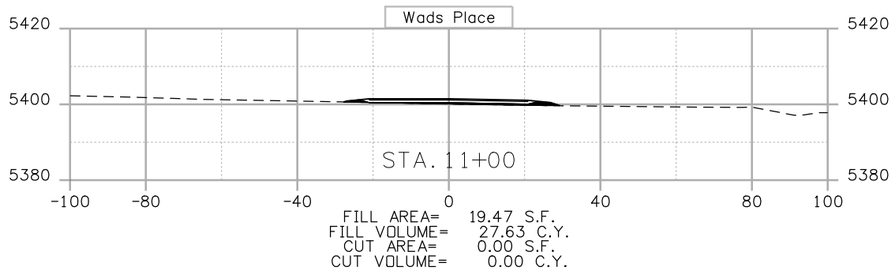

FILL AREA= 19.47 S.F.
FILL VOLUME= 27.63 C.Y.
CUT AREA= 0.00 S.F.
CUT VOLUME= 0.00 C.Y.

Print Date: 10/7/2008	
File Name: 15782 XS Wads Place.dgn	
Horiz. Scale: 1:40	Vert. Scale: As Noted
Unit Information	Unit Leader Initials

R-X

Sheet Revisions

Date:	Comments	Init.

Colorado Department of Transportation
DEPARTMENT OF TRANSPORTATION
4670 Holly Street
Denver, CO 80216-6408
Phone: 303-398-6765 FAX: 303-398-6781
Region 6 IDM

As Constructed

No Revisions:
Revised:
Void:

WADSWORTH PLACE

Designer:	EN	Structure Numbers	X-XX-XX
Detailer:	EN		X-XX-XX
Sheet Subset:	XSEC	Subset Sheets:	XXX of XXX

Project No.Code

STA 1281-011

16501

Sheet Number 079

trujillo|1:31:44 PM j:_Transportation\072208.405\15782\Design\Drawings\Cross_Sections\15782 XS Wads Place.dgn

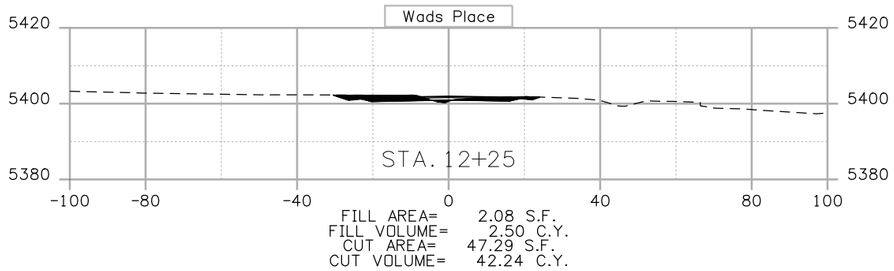

FILL AREA= 2.08 S.F.
FILL VOLUME= 2.50 C.Y.
CUT AREA= 47.29 S.F.
CUT VOLUME= 42.24 C.Y.

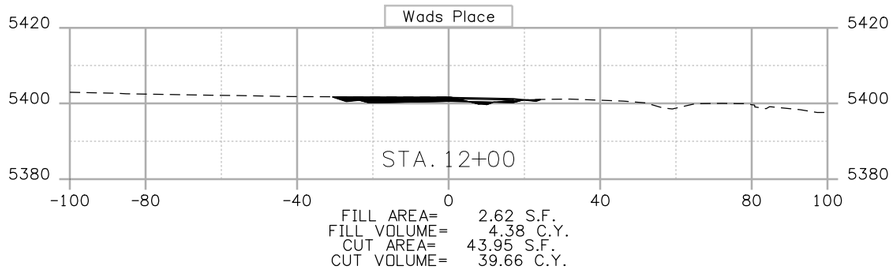

FILL AREA= 2.62 S.F.
FILL VOLUME= 4.38 C.Y.
CUT AREA= 43.95 S.F.
CUT VOLUME= 39.66 C.Y.

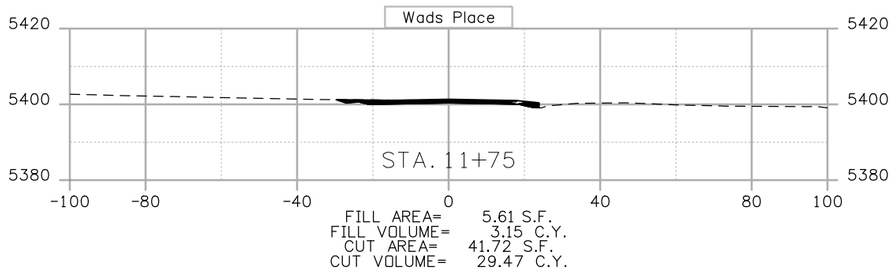

FILL AREA= 5.61 S.F.
FILL VOLUME= 3.15 C.Y.
CUT AREA= 41.72 S.F.
CUT VOLUME= 29.47 C.Y.

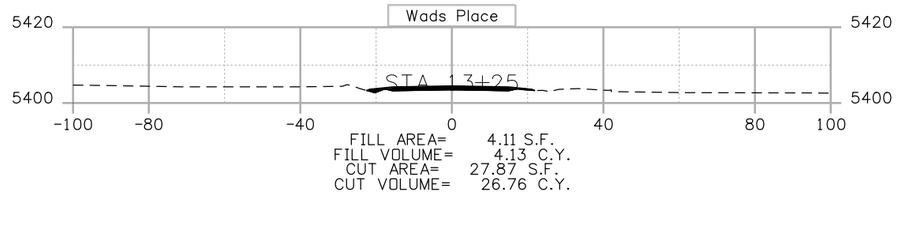

FILL AREA= 4.11 S.F.
FILL VOLUME= 4.13 C.Y.
CUT AREA= 27.87 S.F.
CUT VOLUME= 26.76 C.Y.

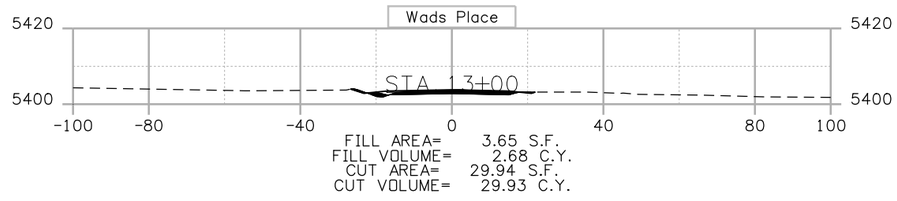

FILL AREA= 3.65 S.F.
FILL VOLUME= 2.68 C.Y.
CUT AREA= 29.94 S.F.
CUT VOLUME= 29.93 C.Y.

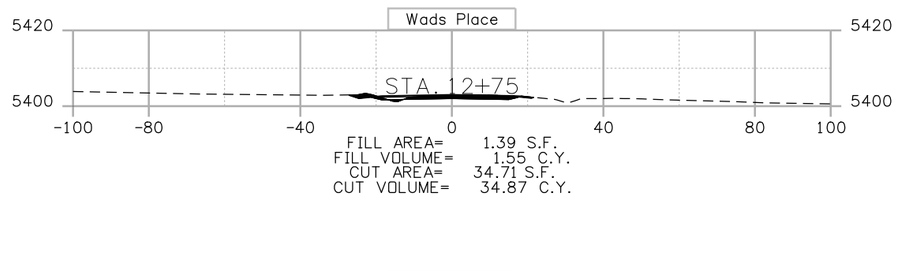

FILL AREA= 1.39 S.F.
FILL VOLUME= 1.55 C.Y.
CUT AREA= 34.71 S.F.
CUT VOLUME= 34.87 C.Y.

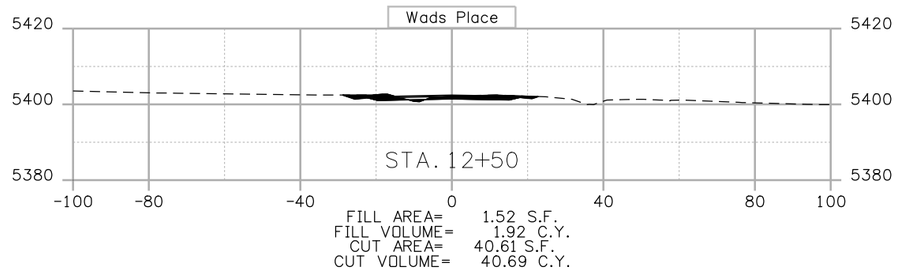

FILL AREA= 1.52 S.F.
FILL VOLUME= 1.92 C.Y.
CUT AREA= 40.61 S.F.
CUT VOLUME= 40.69 C.Y.

Print Date: 10/7/2008	R-X 0000	Sheet Revisions			Colorado Department of Transportation
File Name: 15782 XS Wads Place.dgn		Date:	Comments	Init.	4670 Holly Street Denver, CO 80216-6408 Phone: 303-398-6765 FAX: 303-398-6781
Horiz. Scale: 1:40 Vert. Scale: As Noted					Region 6 IDM
Unit Information Unit Leader Initials					

As Constructed	WADSWORTH PLACE			Project No.Code
No Revisions:				STA 1281-011
Revised:	Designer: EN	Structure Numbers	X-XX-XX	16501
Void:	Detailer: EN		X-XX-XX	
	Sheet Subset: XSEC	Subset Sheets: XXX of XXX		Sheet Number 080

trujillo jl 1:31:46 PM j:_Transportation\072208.405\15782\Design\Drawings\Cross_Sections\15782 XS Wads Place.dgn

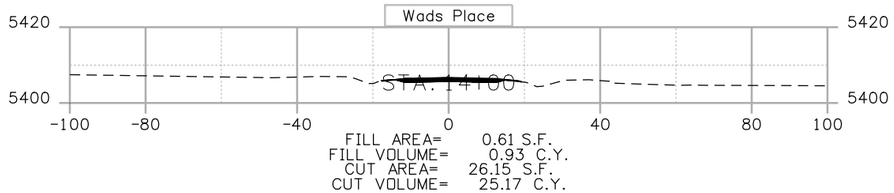

FILL AREA= 0.61 S.F.
FILL VOLUME= 0.93 C.Y.
CUT AREA= 26.15 S.F.
CUT VOLUME= 25.17 C.Y.

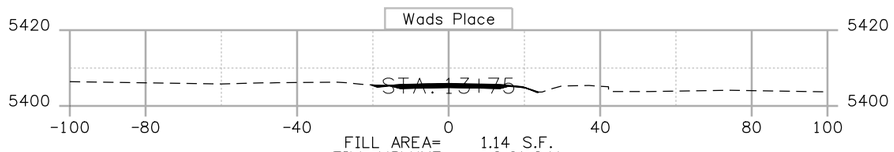

FILL AREA= 1.14 S.F.
FILL VOLUME= 2.01 C.Y.
CUT AREA= 28.22 S.F.
CUT VOLUME= 26.11 C.Y.

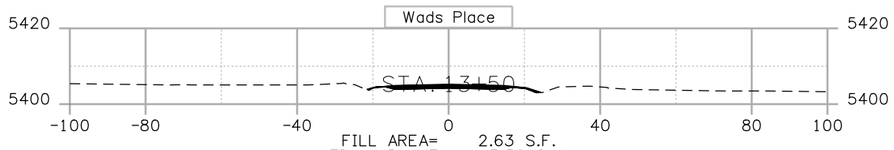

FILL AREA= 2.63 S.F.
FILL VOLUME= 3.59 C.Y.
CUT AREA= 28.18 S.F.
CUT VOLUME= 25.95 C.Y.

Print Date: 10/7/2008		Sheet Revisions			Colorado Department of Transportation
File Name: 15782 XS Wads Place.dgn		Date:	Comments	Init.	4670 Holly Street Denver, CO 80216-6408 Phone: 303-398-6765 FAX: 303-398-6781
Horiz. Scale: 1:40 Vert. Scale: As Noted	R-X				Region 6 IDM
Unit Information Unit Leader Initials					

As Constructed	WADSWORTH PLACE			Project No.Code
No Revisions:				STA 1281-011
Revised:	Designer: EN	Structure Numbers	X-XX-XX	16501
Void:	Detailer: EN		X-XX-XX	
	Sheet Subset: XSEC	Subset Sheets: XXX of XXX		Sheet Number 081

trujillo jl 1:31:49 PM j:_Transportation\072208.405\15782\Design\Drawings\Cross_Sections\15782 XS Wads Place.dgn

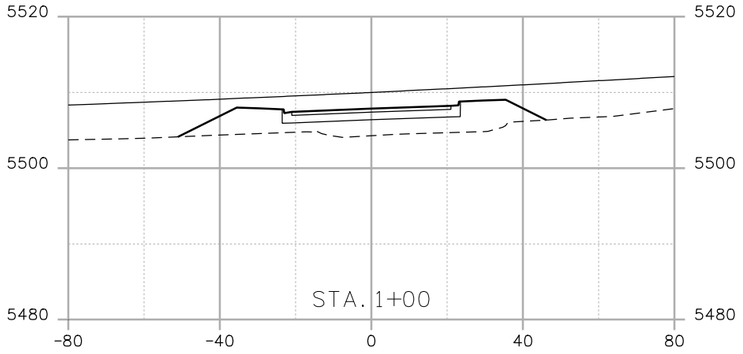

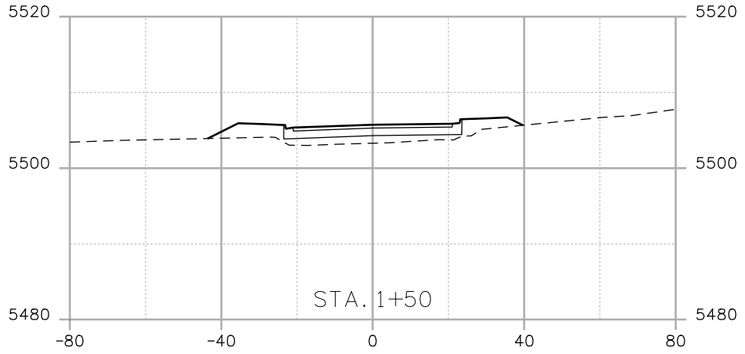

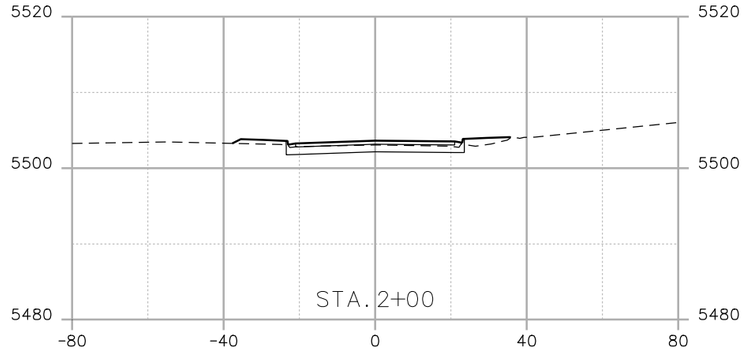

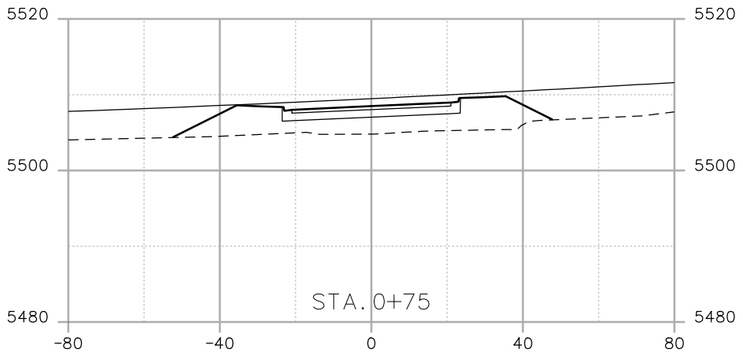

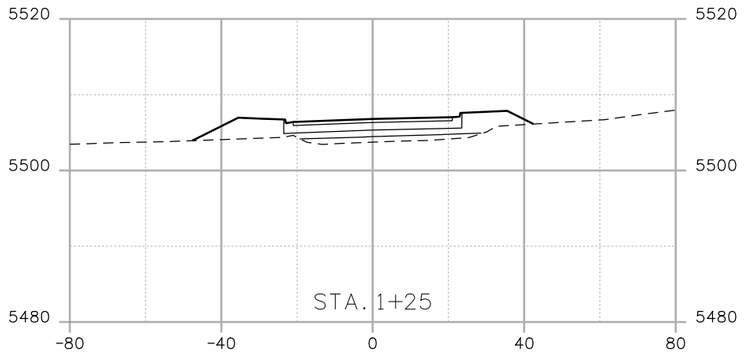

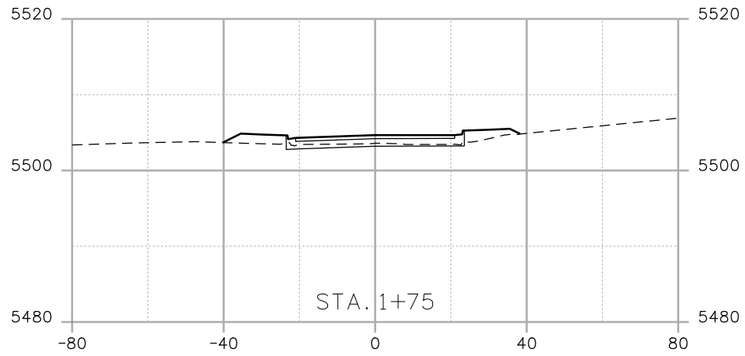

Print Date: 10/7/2008
File Name: 15782 XS DestDrive.dgn
Horiz. Scale: 1:40 Vert. Scale: As Noted
Unit Information Unit Leader Initials

R-X

Sheet Revisions		
Date:	Comments	Init.

Colorado Department of Transportation
4670 Holly Street
Denver, CO 80216-6408
Phone: 303-398-6765 FAX: 303-398-6781
Region 6 IDM

As Constructed
No Revisions:
Revised:
Void:

DESTINATION DRIVE

Designer:	EN	Structure Numbers	X-XX-XX
Detailer:	EN		X-XX-XX
Sheet Subset:	XSEC	Subset Sheets:	XXX of XXX

Project No./Code
STA 1281-011
16501
Sheet Number 082

trujillo j1:33:53 PM j:_Transportation\072208.405\15782\Design\Drawings\Cross_Sections\15782 XS DestDrive.dgn

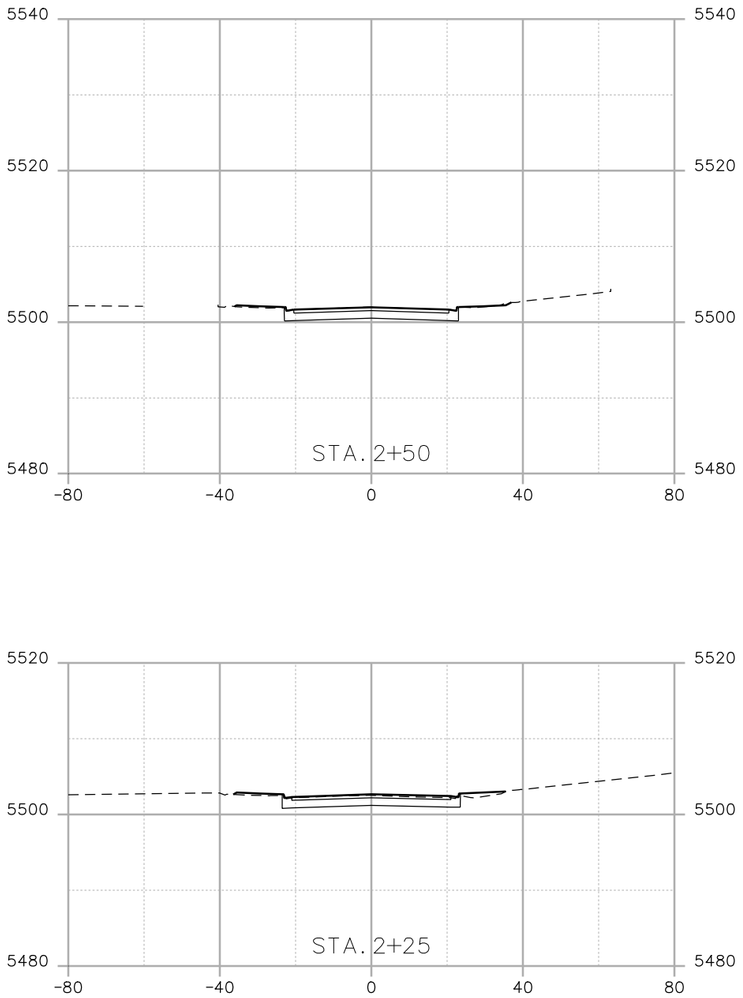

Print Date: 10/7/2008		Sheet Revisions			As Constructed	DESTINATION DRIVE			Project No./Code
File Name: 15782 XS DestDrive.dgn		Date:	Comments	Init.	No Revisions:				STA 1281-011
Horiz. Scale: 1:40 Vert. Scale: As Noted	R-X				Revised:	Designer: EN	Structure Numbers	X-XX-XX	16501
Unit Information Unit Leader Initials						Detailer: EN		X-XX-XX	
					Void:	Sheet Subset: XSEC	Subset Sheets: XXX of XXX		Sheet Number 083

trujillo jl1:33:55 PM j:_Transportation\072208.405\15782\Design\Drawings\Cross_Sections\15782 XS DestDrive.dgn

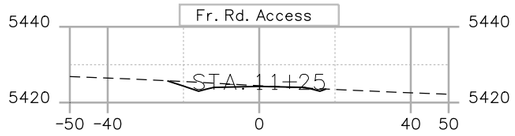

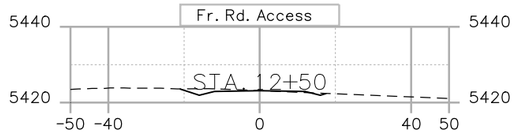

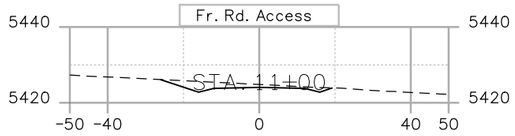

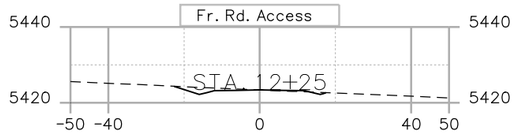

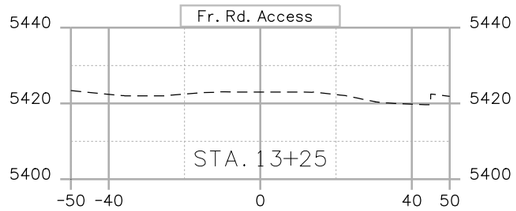

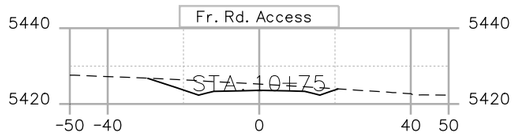

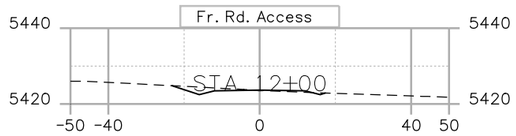

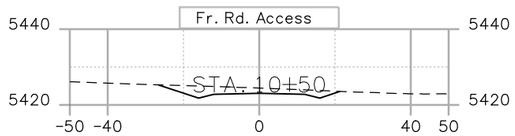

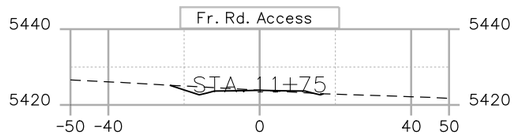

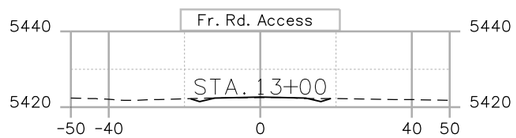

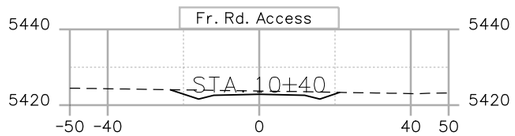

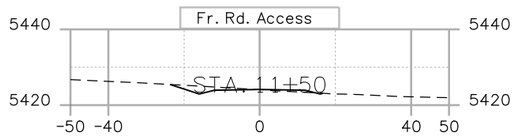

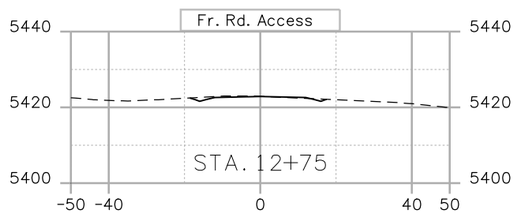

Print Date: 10/8/2008
File Name: 15782 XS FrRdAcc.dgn
Horiz. Scale: 1:40 Vert. Scale: As Noted
Unit Information Unit Leader Initials

R-X

Sheet Revisions		
Date:	Comments	Init.

Colorado Department of Transportation
4670 Holly Street
Denver, CO 80216-6408
Phone: 303-398-6765 FAX: 303-398-6781
Region 6 IDM

As Constructed
No Revisions:
Revised:
Void:

FRONTAGE ROAD ACCESS

Designer: EN
Detailer: EN
Sheet Subset: XSEC
Structure Numbers: X-XX-XX, X-XX-XX
Subset Sheets: XXX of XXX

Project No.Code
STA 1281-011
16501
Sheet Number 084

NaszkowskoER 4:52:40 PM j:_Transportation\072208.405\15782\Design\Drawings\Cross_Sections\15782 XS FrRdAcc.dgn